
Yolo 80 Corridor Improvements Project

Caltrans District 3
703 B St, Marysville, CA 95901
04-SOL-80-40.7/R44.7; 03-YOL-80-0.00/R11.72; 03-YOL-50-0.00/3.12; 03-SAC-50-0.00/L0.617; 03-SAC-80-M0.00/M1.36
EA 03-3H900/EFIS 0318000085

Appendix I
Draft Environmental Impact Report / Environmental Assessment

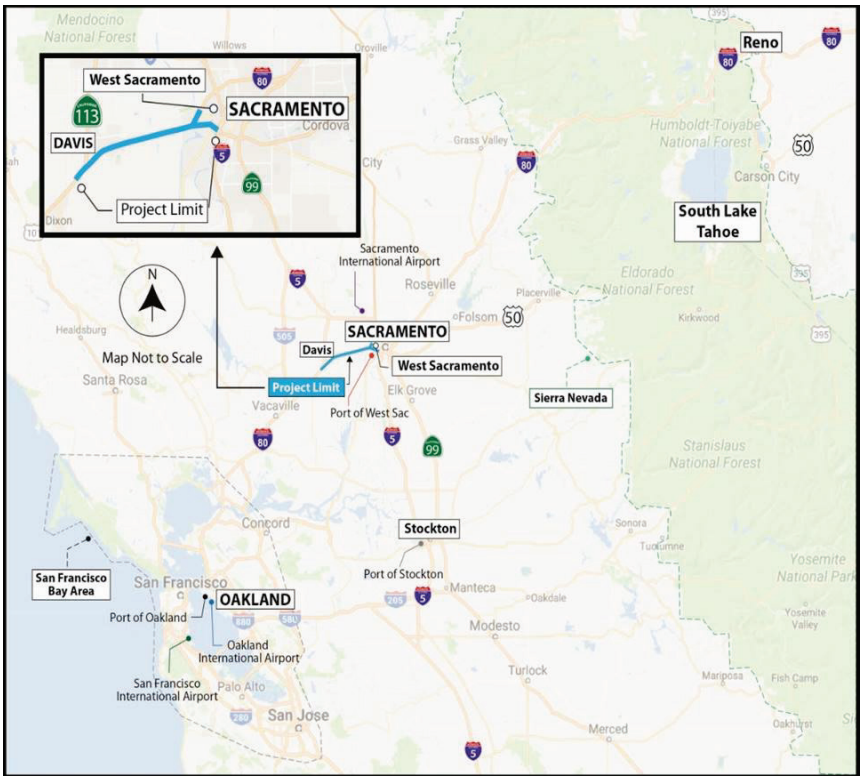

Prepared by the
State of California, Department of Transportation

The environmental review, consultation, and any other actions required by applicable Federal environmental laws for this project are being, or have been, carried out by Caltrans pursuant to 23 USC 327 and the Memorandum of Understanding dated December 23, 2016, and executed by Federal Highway Administration and Caltrans.

May 2023

ALTERNATIVES

2A-6A

- 2A: Add one HOV 2+ lane in each direction
- 3A: Add one Transit Only lane in each direction
- 4A: Add one HOT3+ lane in each direction
- 5A: Add one Toll lane in each direction

OR

- 6A: Add one Transit Only lane in each direction
- (SAME LAYOUT FOR ALL OF THESE ALTERNATIVES)

INDEX OF PLANS

Dist	COUNTY	ROUTE	POST MILES TOTAL PROJECT	SHEET No.	TOTAL SHEETS

STATE OF CALIFORNIA

DEPARTMENT OF TRANSPORTATION

PROJECT PLANS FOR CONSTRUCTION ON


STATE HIGHWAY

IN SOLANO, YOLO, AND SACRAMENTO COUNTIES ON ROUTE 80 FROM 0.6 MILE WEST OF KIDWELL ROAD OC NEAR DAVIS TO THE TRUXEL ROAD OC IN SACRAMENTO AND ON ROUTE 50 FROM THE ROUTE 50/80 SEPARATION IN WEST SACRAMENTO TO 0.20 MILE EAST OF THE ROUTE 99 IN SACRAMENTO

TO BE SUPPLEMENTED BY STANDARD PLANS DATED 2018



LOCATION MAP

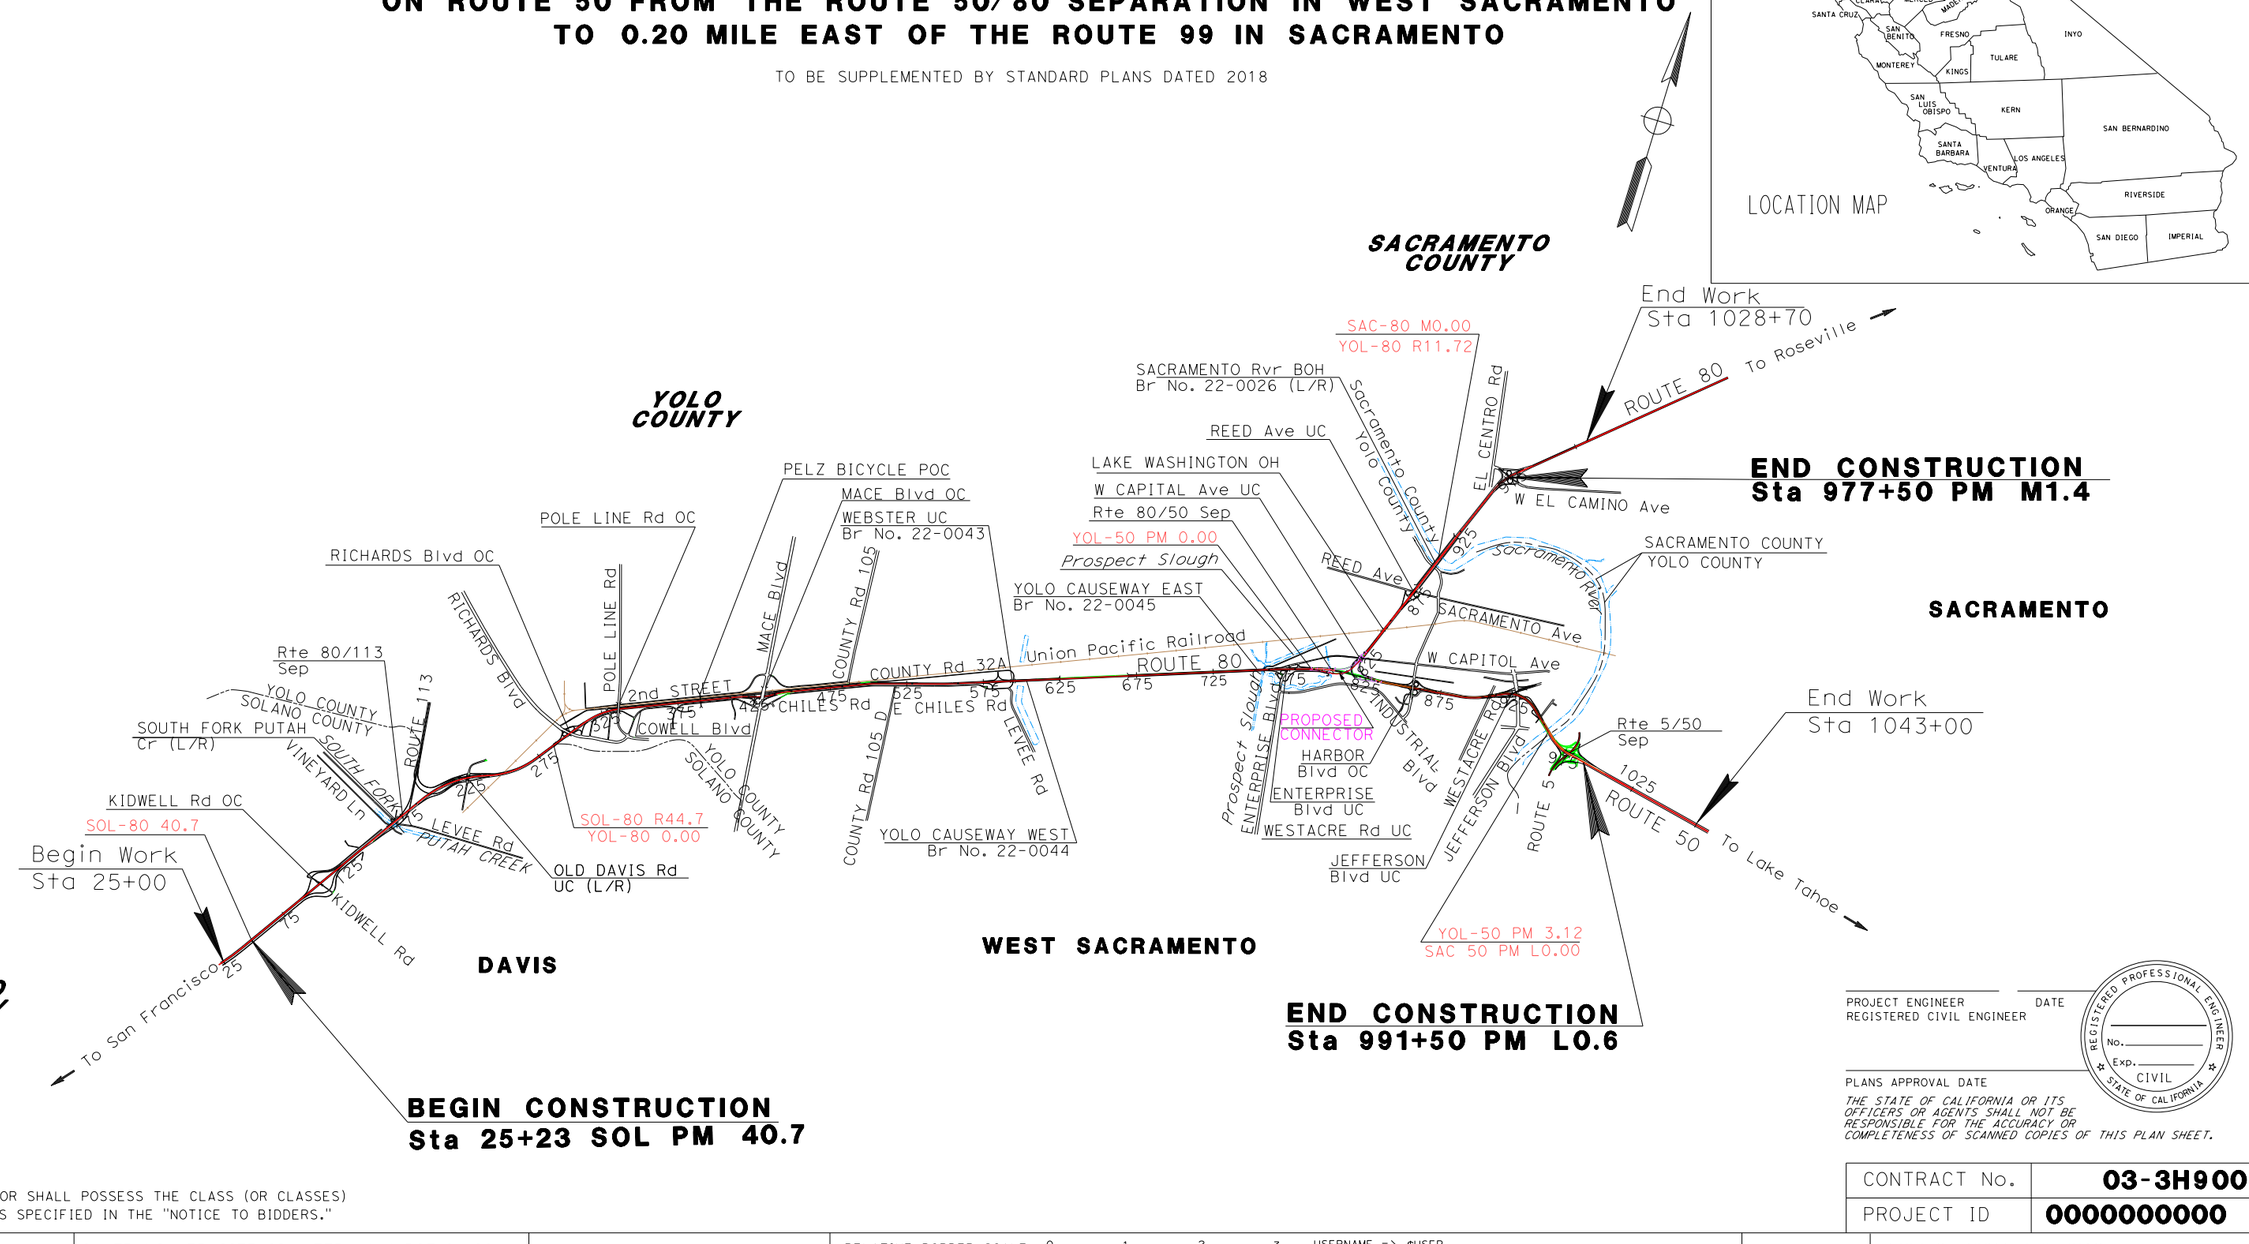

PROJECT ENGINEER DATE
REGISTERED CIVIL ENGINEER

PLANS APPROVAL DATE

REGISTERED PROFESSIONAL ENGINEER No. Exp. CIVIL STATE OF CALIFORNIA

THE STATE OF CALIFORNIA OR ITS OFFICERS OR AGENTS SHALL NOT BE RESPONSIBLE FOR THE ACCURACY OR COMPLETENESS OF SCANNED COPIES OF THIS PLAN SHEET.

CONTRACT No.	03-3H900
PROJECT ID	0000000000

LAST REVISION 00-00-00 DATE PLOTTED => $DATE TIME PLOTTED => $TIME

PROJECT MANAGER

DESIGN MANAGER

THE CONTRACTOR SHALL POSSESS THE CLASS (OR CLASSES) OF LICENSE AS SPECIFIED IN THE "NOTICE TO BIDDERS."

Dist	COUNTY	ROUTE	POST MILES TOTAL PROJECT	SHEET No.	TOTAL SHEETS
04 03	Sol Yol,Sac	80 80,50	40.7/R44.7 VAR		

REGISTERED CIVIL ENGINEER DATE


PLANS APPROVAL DATE

REGISTERED PROFESSIONAL ENGINEER No. Exp. CIVIL STATE OF CALIFORNIA

THE STATE OF CALIFORNIA OR ITS OFFICERS OR AGENTS SHALL NOT BE RESPONSIBLE FOR THE ACCURACY OR COMPLETENESS OF SCANNED COPIES OF THIS PLAN SHEET.


NOTES:

1. DIMENSIONS OF THE STRUCTURAL SECTIONS ARE SUBJECT TO TOLERANCES SPECIFIED IN THE STANDARD SPECIFICATIONS.

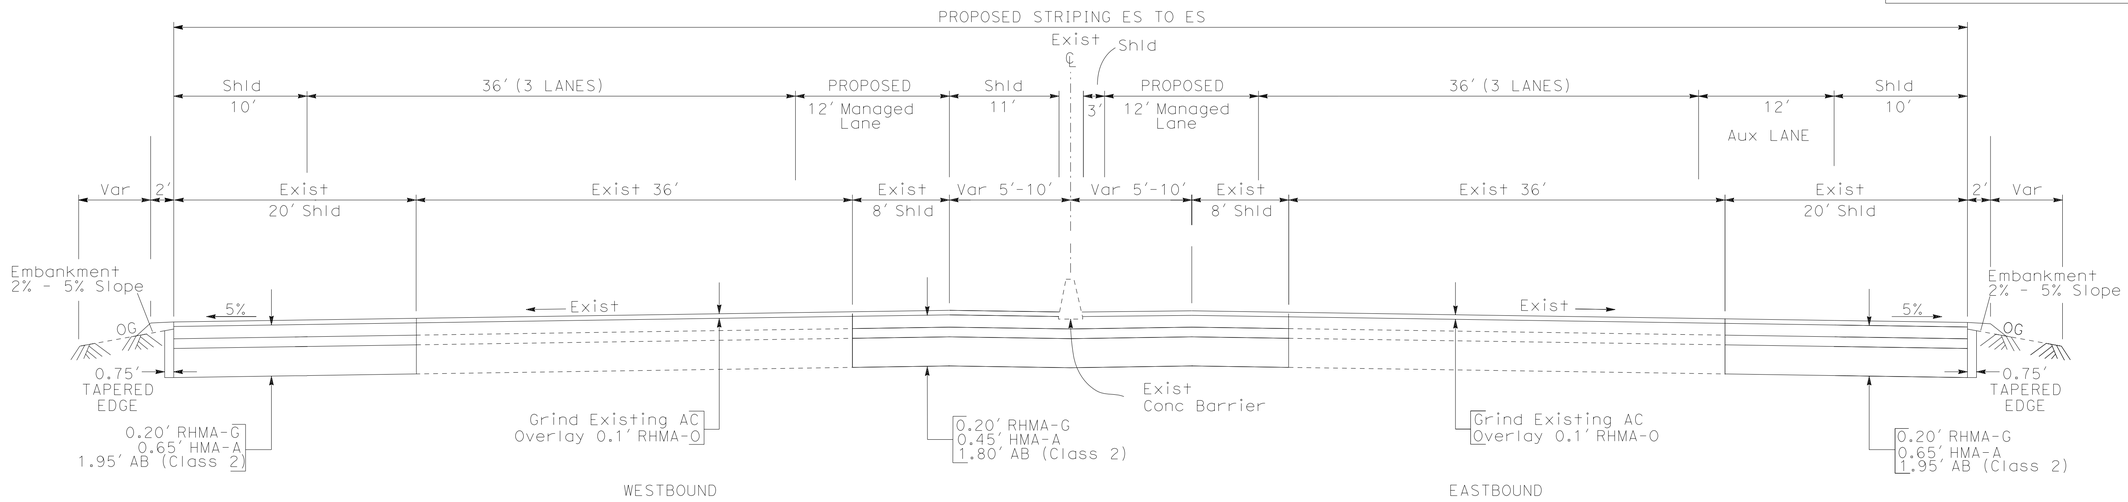

RESTRIPE TO PROVIDE ONE MANAGED LANE IN EACH DIRECTION (WB/EB)

WIDEN OUTSIDE AND INSIDE WB/EB FOR 12' LANE AND 10' SHOULDER
YOLO ROUTE 80
(PM 0.0 - 0.21)
Sta 287+93 TO 298+49

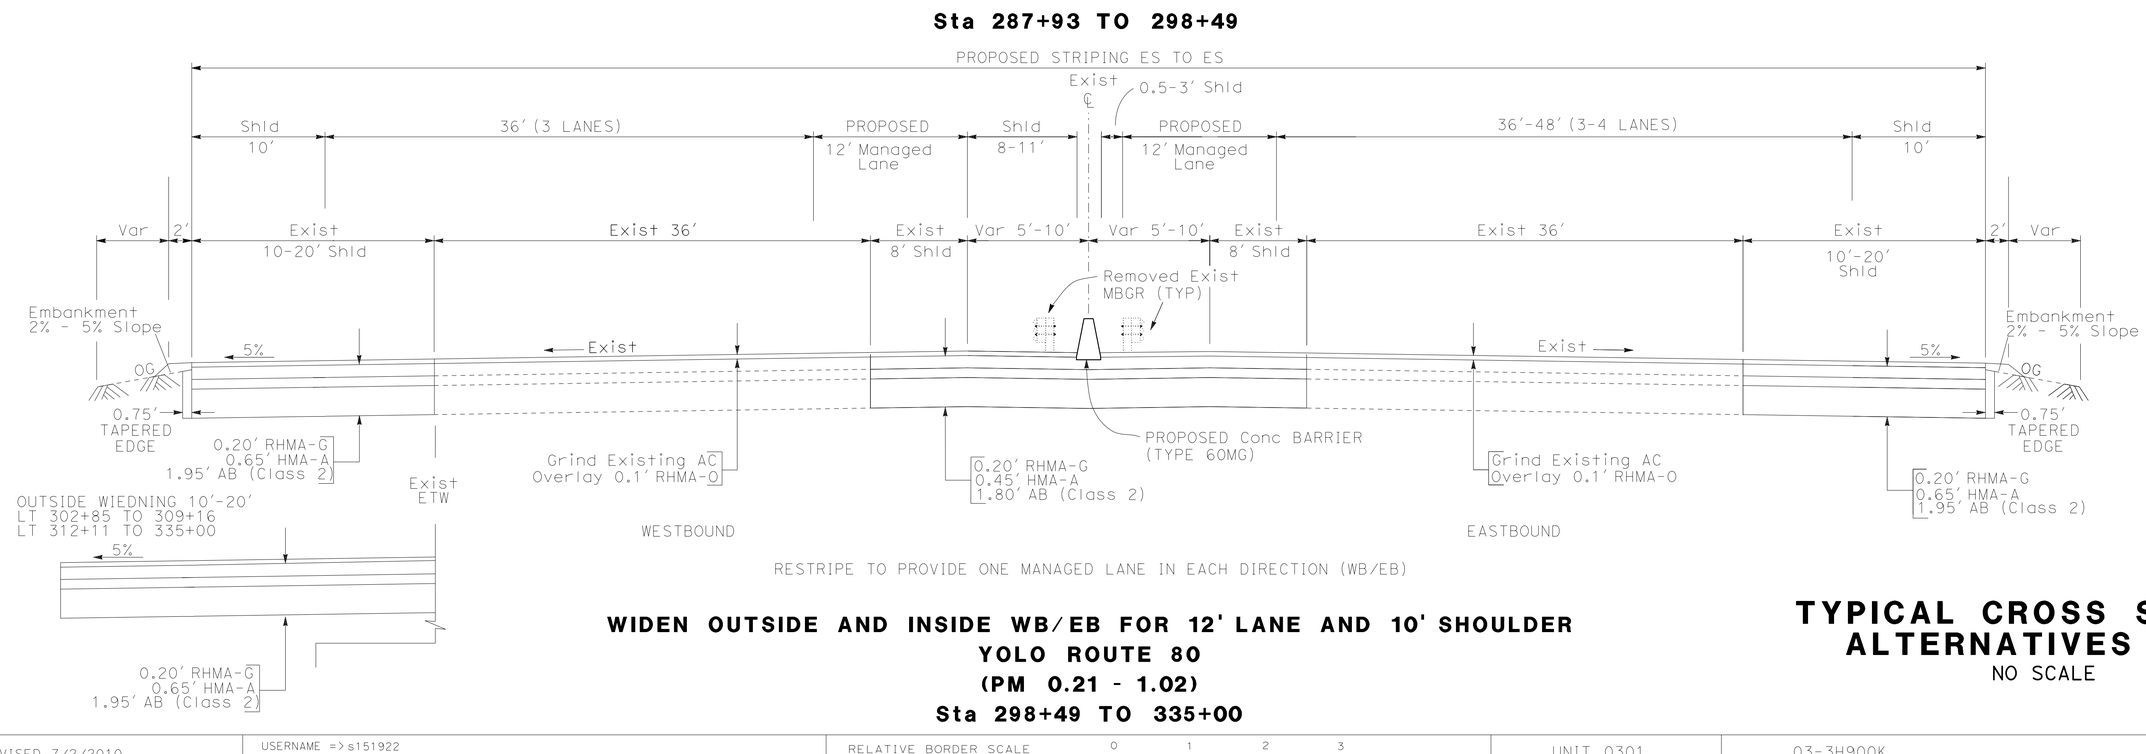

RESTRIPE TO PROVIDE ONE MANAGED LANE IN EACH DIRECTION (WB/EB)

WIDEN OUTSIDE AND INSIDE WB/EB FOR 12' LANE AND 10' SHOULDER
YOLO ROUTE 80
(PM 0.21 - 1.02)
Sta 298+49 TO 335+00

TYPICAL CROSS SECTIONS ALTERNATIVES 2A-6A

NO SCALE

X-1

REVISED BY | DATE REVISED
JOEY MORRISON | AARON DANIELS
CALCULATED-DESIGNED BY | CHECKED BY
FUNCTIONAL SUPERVISOR
MONIKA PEDIGO

STATE OF CALIFORNIA - DEPARTMENT OF TRANSPORTATION
03 DESIGN

LAST REVISION 2-11-19
DATE PLOTTED => 5-APR-2023
TIME PLOTTED => 07:49

BORDER LAST REVISED 7/2/2010
USERNAME => s151922
DGN FILE => PR-0318000085_Typ-X-Alt 2A-6A.dgn
RELATIVE BORDER SCALE IS IN INCHES 0 1 2 3
UNIT 0301
03-3H900K
00000000001

Dist	COUNTY	ROUTE	POST MILES TOTAL PROJECT	SHEET No.	TOTAL SHEETS
04 03	Sol Yol,Sac	80 80,50	40.7/R44.7 VAR		

REGISTERED CIVIL ENGINEER DATE


PLANS APPROVAL DATE

REGISTERED PROFESSIONAL ENGINEER No. Exp. CIVIL STATE OF CALIFORNIA

THE STATE OF CALIFORNIA OR ITS OFFICERS OR AGENTS SHALL NOT BE RESPONSIBLE FOR THE ACCURACY OR COMPLETENESS OF SCANNED COPIES OF THIS PLAN SHEET.


NOTES:

1. DIMENSIONS OF THE STRUCTURAL SECTIONS ARE SUBJECT TO TOLERANCES SPECIFIED IN THE STANDARD SPECIFICATIONS.

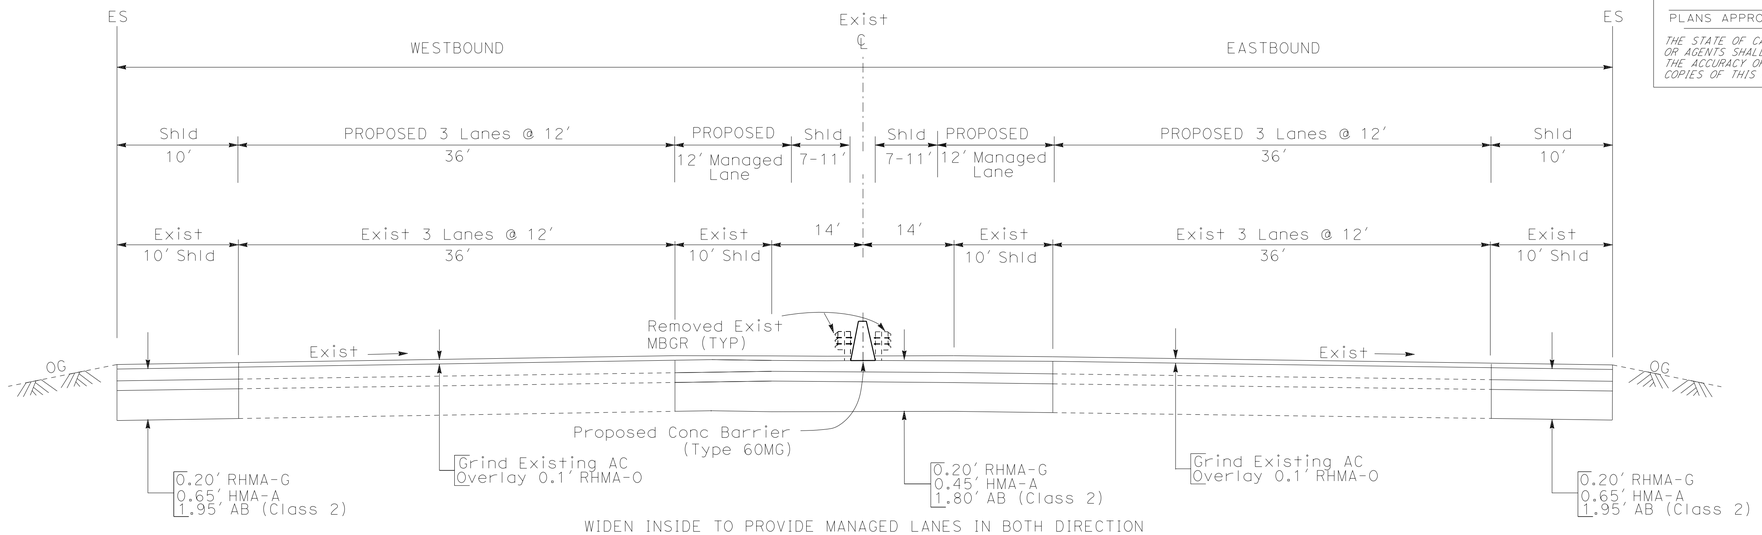

WIDEN INSIDE TO PROVIDE MANAGED LANES IN BOTH DIRECTION

YOLO ROUTE 80
(PM 1.02 - 2.21)
(PM 2.57 - 3.06)
(PM 3.36 - 4.10)
Sta 335+00 TO 398+00
Sta 417+00 TO 443+00
Sta 459+00 TO 505+70

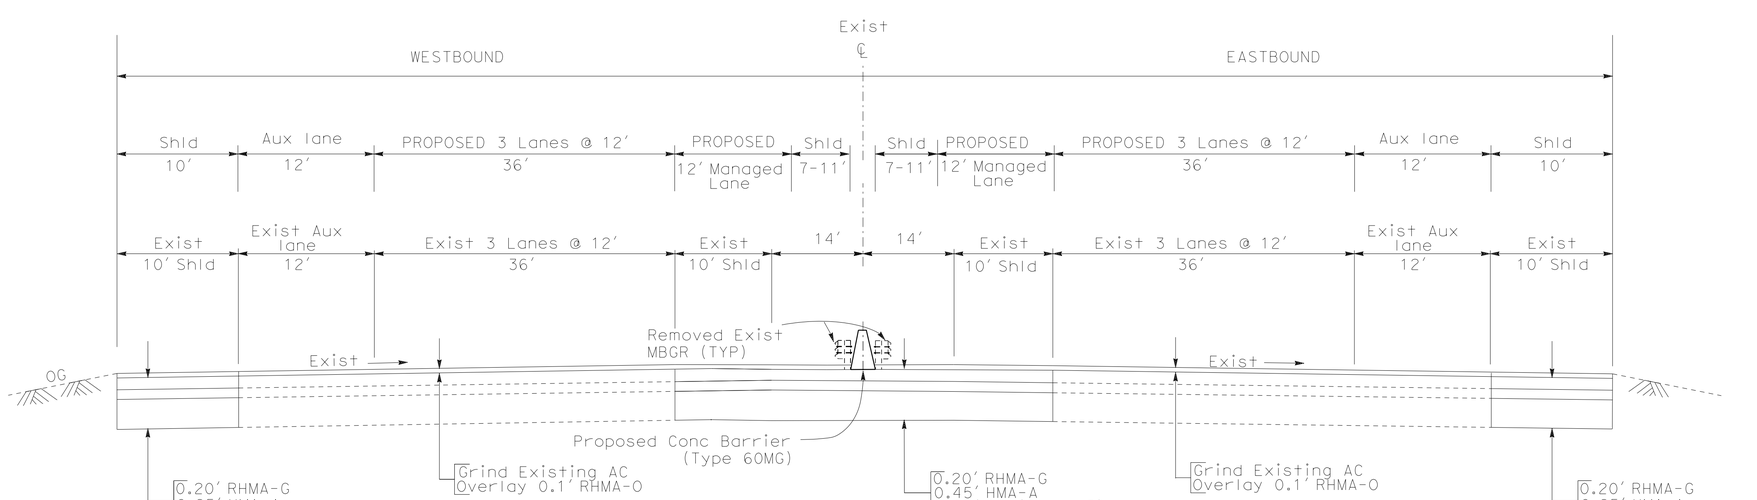

WIDEN INSIDE TO PROVIDE MANAGED LANES IN BOTH DIRECTION

YOLO ROUTE 80
(PM 2.21 - 2.57)
Sta 398+00 TO 417+00

TYPICAL CROSS SECTIONS ALTERNATIVES 2A-6A

NO SCALE

X-2

REVISED BY	DATE REVISED
JOEY MORRISON	AARON DANIELS

CALCULATED-DESIGNED BY
CHECKED BY
FUNCTIONAL SUPERVISOR: MONIKA PEDIGO

STATE OF CALIFORNIA - DEPARTMENT OF TRANSPORTATION
03 DESIGN
Caltrans®

LAST REVISION DATE PLOTTED => 5-APR-2023
TIME PLOTTED => 07:50
2-11-19

Dist	COUNTY	ROUTE	POST MILES TOTAL PROJECT	SHEET No.	TOTAL SHEETS
04 03	Sol Yol,Sac	80 80,50	40.7/R44.7 VAR		

REGISTERED CIVIL ENGINEER DATE


PLANS APPROVAL DATE

REGISTERED PROFESSIONAL ENGINEER No. Exp. CIVIL STATE OF CALIFORNIA

THE STATE OF CALIFORNIA OR ITS OFFICERS OR AGENTS SHALL NOT BE RESPONSIBLE FOR THE ACCURACY OR COMPLETENESS OF SCANNED COPIES OF THIS PLAN SHEET.


NOTES:

1. DIMENSIONS OF THE STRUCTURAL SECTIONS ARE SUBJECT TO TOLERANCES SPECIFIED IN THE STANDARD SPECIFICATIONS.

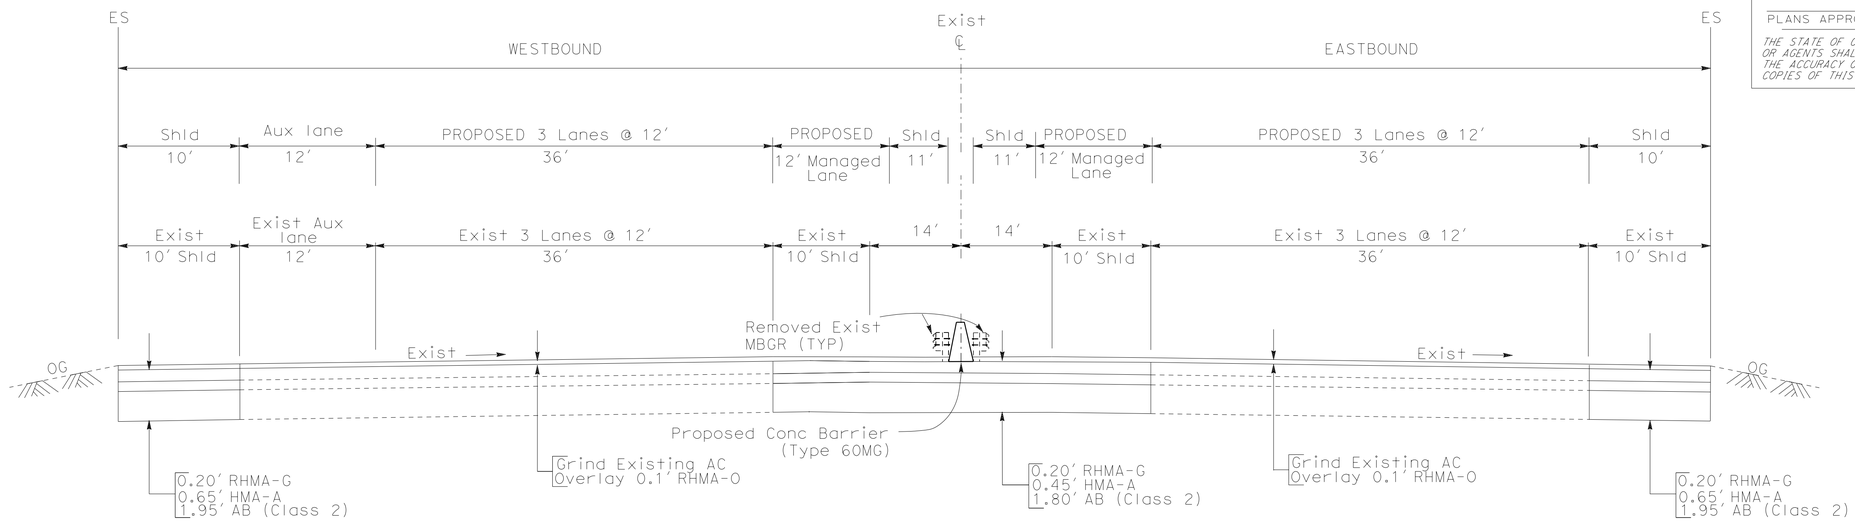

WIDEN INSIDE TO PROVIDE MANAGED LANES IN BOTH DIRECTION

YOLO ROUTE 80
(PM 3.06 - 3.36)
Sta 443+00 TO 459+00

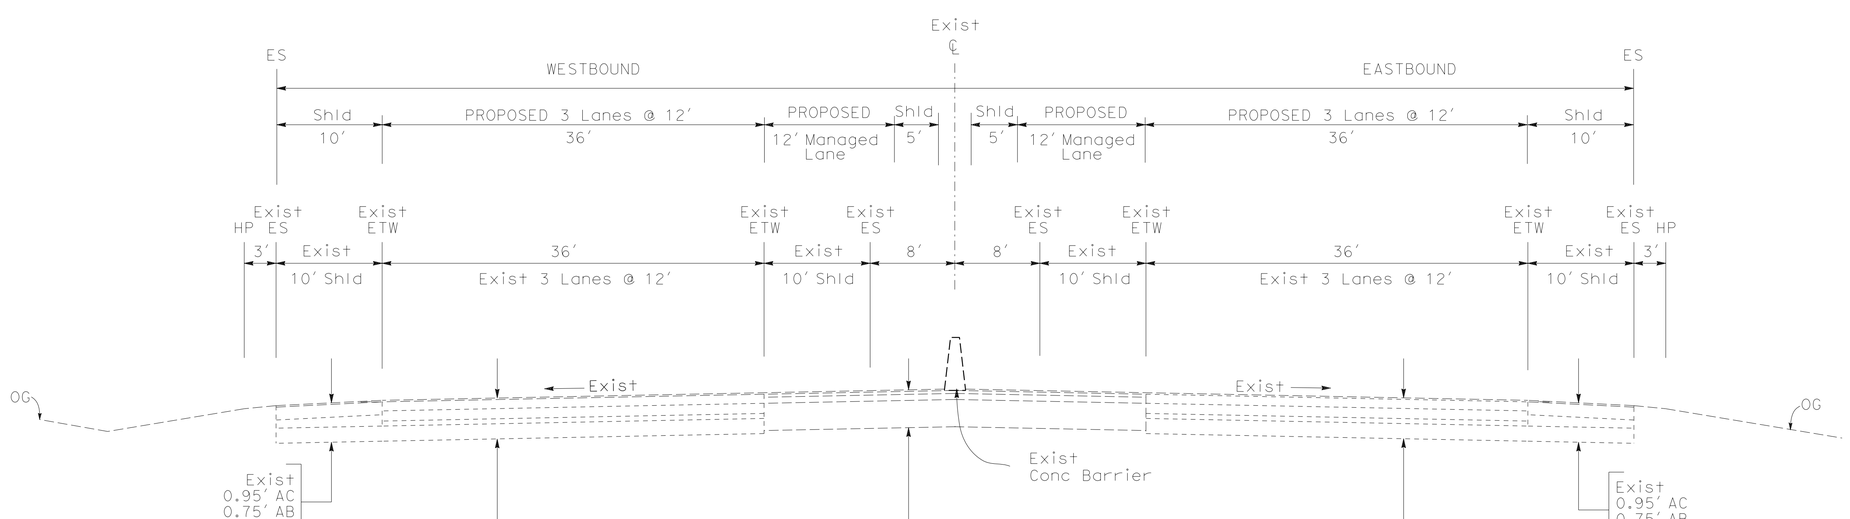

RESTRIPE TO PROVIDE A MANAGED LANE IN BOTH DIRECTIONS

YOLO ROUTE 80
(PM 4.10 - 4.30)
Sta 505+70 TO 515+00

TYPICAL CROSS SECTIONS ALTERNATIVES 2A-6A

NO SCALE

X-3

REVISED BY	DATE REVISED
JOEY MORRISON	AARON DANIELS

CALCULATED-DESIGNED BY
CHECKED BY
FUNCTIONAL SUPERVISOR: MONIKA PEDIGO

STATE OF CALIFORNIA - DEPARTMENT OF TRANSPORTATION
03 DESIGN
Caltrans®

LAST REVISION 2-11-19
DATE PLOTTED => 5-APR-2023
TIME PLOTTED => 07:50

Dist	COUNTY	ROUTE	POST MILES TOTAL PROJECT	SHEET No.	TOTAL SHEETS
04 03	Sol Yol,Sac	80 80,50	40.7/R44.7 VAR		

REGISTERED CIVIL ENGINEER DATE


PLANS APPROVAL DATE

REGISTERED PROFESSIONAL ENGINEER No. Exp. CIVIL STATE OF CALIFORNIA

THE STATE OF CALIFORNIA OR ITS OFFICERS OR AGENTS SHALL NOT BE RESPONSIBLE FOR THE ACCURACY OR COMPLETENESS OF SCANNED COPIES OF THIS PLAN SHEET.


NOTES:

1. DIMENSIONS OF THE STRUCTURAL SECTIONS ARE SUBJECT TO TOLERANCES SPECIFIED IN THE STANDARD SPECIFICATIONS.

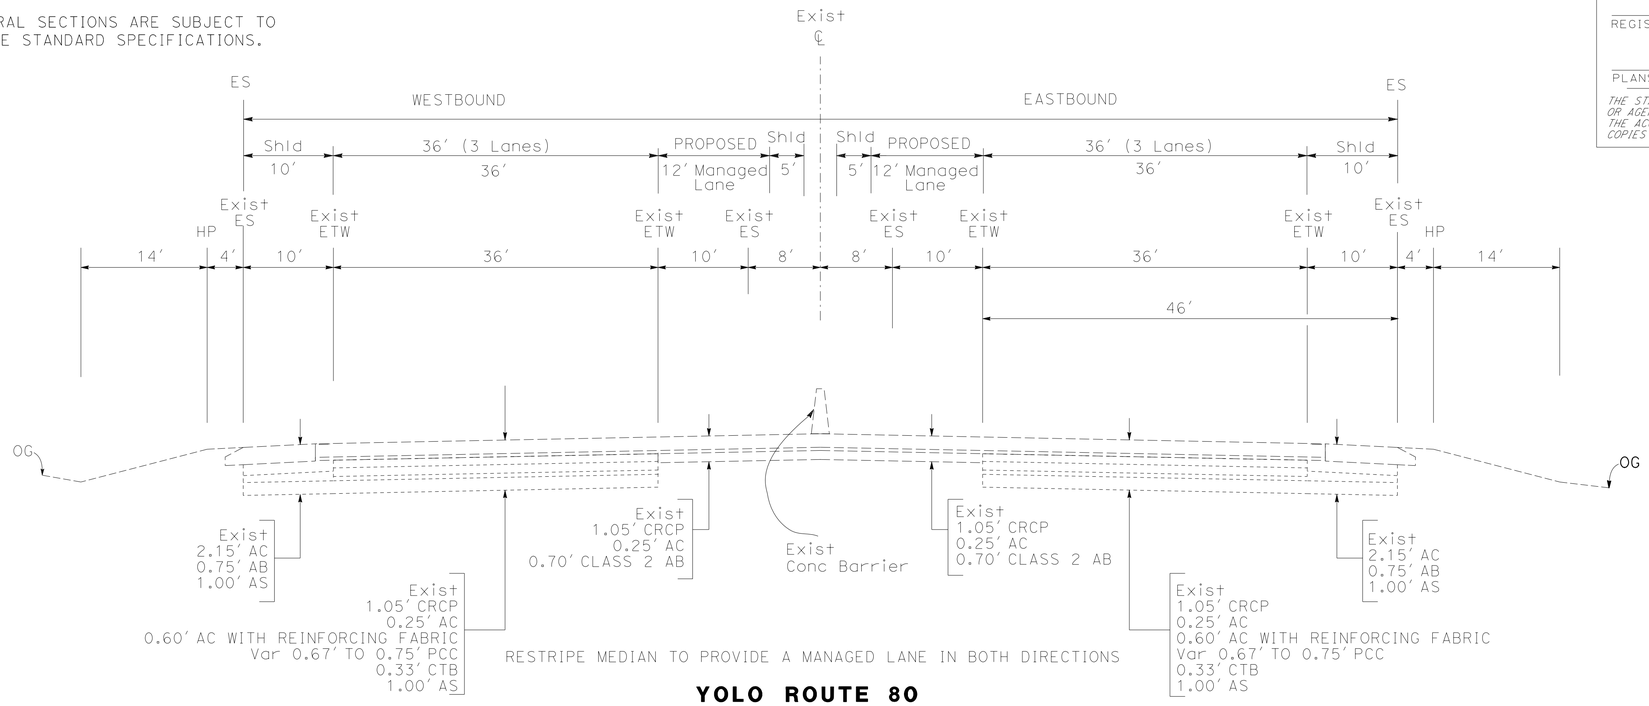

RESTRIPE MEDIAN TO PROVIDE A MANAGED LANE IN BOTH DIRECTIONS

YOLO ROUTE 80
(PM 4.30 - 5.81)
Sta 515+00 TO 593+00

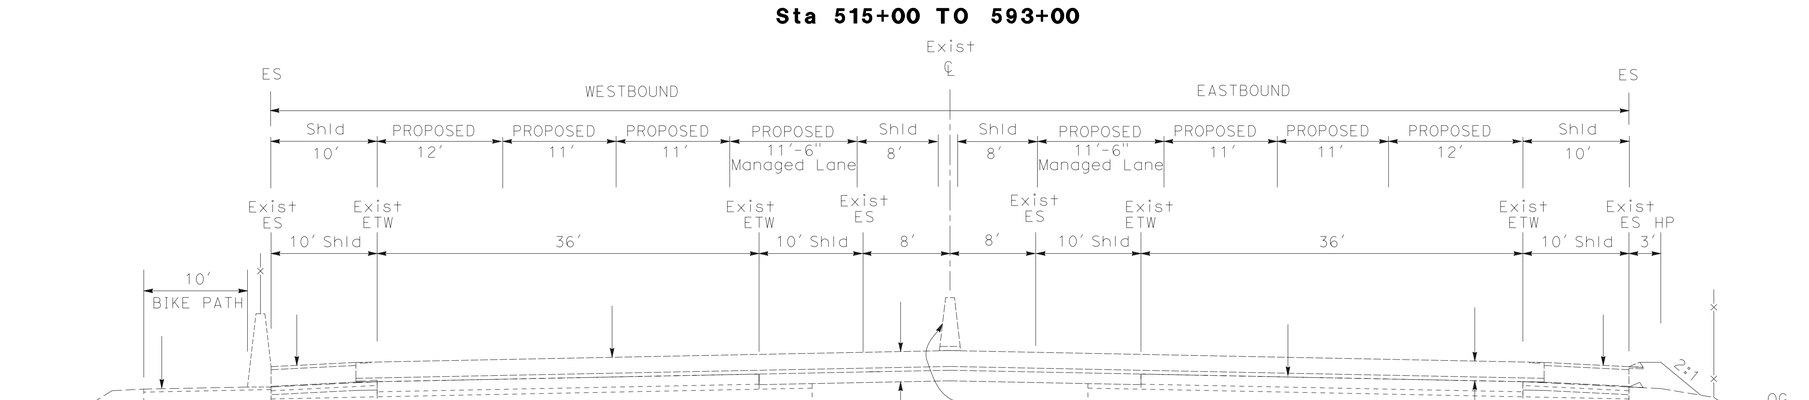

RESTRIPE TO PROVIDE MANAGED LANES IN BOTH DIRECTION (WB/EB)

YOLO CAUSEWAY ROUTE 80
(PM 6.36 TO 7.25)
Sta 623+960TO 670+86

TYPICAL CROSS SECTIONS ALTERNATIVES 2A-6A

NO SCALE

X-4

REVISED BY	DATE REVISED

CALCULATED-DESIGNED BY: JOEY MORRISON
CHECKED BY: AARON DANIELS
FUNCTIONAL SUPERVISOR: MONIKA PEDIGO
STATE OF CALIFORNIA - DEPARTMENT OF TRANSPORTATION
03 DESIGN
Gatwns

LAST REVISION 2-11-19
DATE PLOTTED => 1-MAR-2023
TIME PLOTTED => 10:23

Dist	COUNTY	ROUTE	POST MILES TOTAL PROJECT	SHEET No.	TOTAL SHEETS
04 03	Sol Yol,Sac	80 80,50	40.7/R44.7 VAR		

REGISTERED CIVIL ENGINEER DATE


PLANS APPROVAL DATE

REGISTERED PROFESSIONAL ENGINEER No. Exp. CIVIL STATE OF CALIFORNIA

THE STATE OF CALIFORNIA OR ITS OFFICERS OR AGENTS SHALL NOT BE RESPONSIBLE FOR THE ACCURACY OR COMPLETENESS OF SCANNED COPIES OF THIS PLAN SHEET.

NOTES:

1. DIMENSIONS OF THE STRUCTURAL SECTIONS ARE SUBJECT TO TOLERANCES SPECIFIED IN THE STANDARD SPECIFICATIONS.

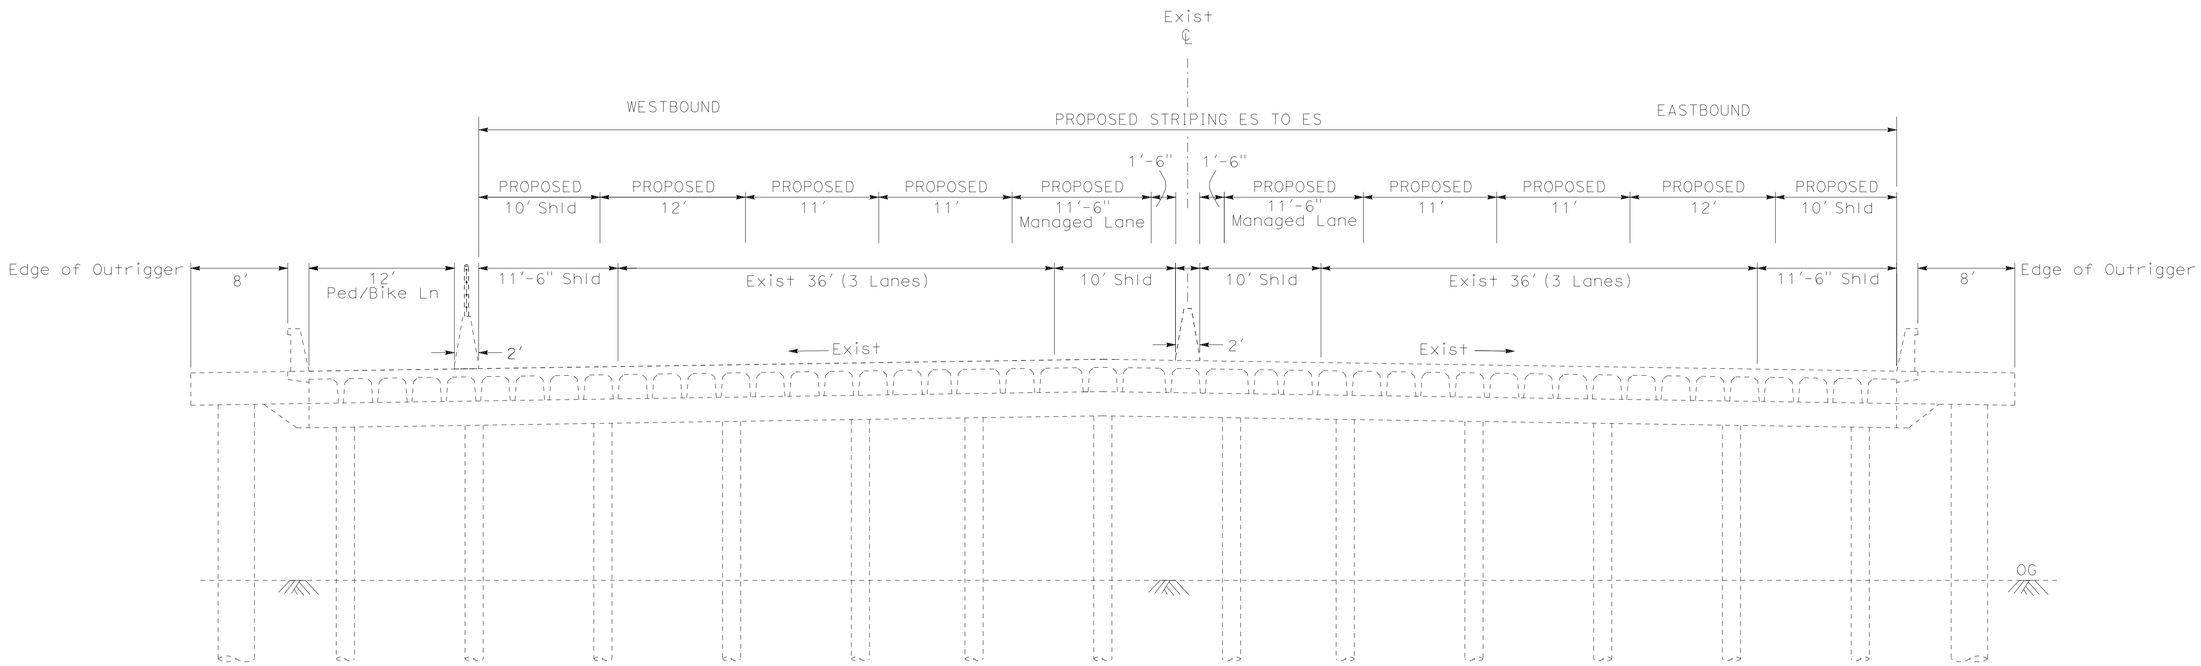

RESTRIPE TO PROVIDE MANAGED LANES IN BOTH DIRECTION (WB / EB)

YOLO CAUSEWAY WEST/EAST
ROUTE 80
Br No. 22-0044 (PM 5.81-6.36)
Sta 593+00 TO 623+96
Br No. 22-0045 (PM 7.25-8.92)
Sta 670+86 TO 759+00

TYPICAL CROSS SECTIONS ALTERNATIVES 2A-6A

NO SCALE

X-5

CALCULATED-DESIGNED BY	CHECKED BY	REVISED BY	DATE REVISED
JOEY MORRISON	AARON DANIELS		

FUNCTIONAL SUPERVISOR: MONIKA PEDIGO

STATE OF CALIFORNIA - DEPARTMENT OF TRANSPORTATION
03 DESIGN
Caltrans®

LAST REVISION 2-11-19
DATE PLOTTED => 1-MAR-2023
TIME PLOTTED => 10:25

Dist	COUNTY	ROUTE	POST MILES TOTAL PROJECT	SHEET No.	TOTAL SHEETS
04 03	Sol Yol,Sac	80 80,50	40.7/R44.7 VAR		

REGISTERED CIVIL ENGINEER DATE


PLANS APPROVAL DATE

REGISTERED PROFESSIONAL ENGINEER No. Exp. CIVIL STATE OF CALIFORNIA

THE STATE OF CALIFORNIA OR ITS OFFICERS OR AGENTS SHALL NOT BE RESPONSIBLE FOR THE ACCURACY OR COMPLETENESS OF SCANNED COPIES OF THIS PLAN SHEET.


NOTES:

1. DIMENSIONS OF THE STRUCTURAL SECTIONS ARE SUBJECT TO TOLERANCES SPECIFIED IN THE STANDARD SPECIFICATIONS.

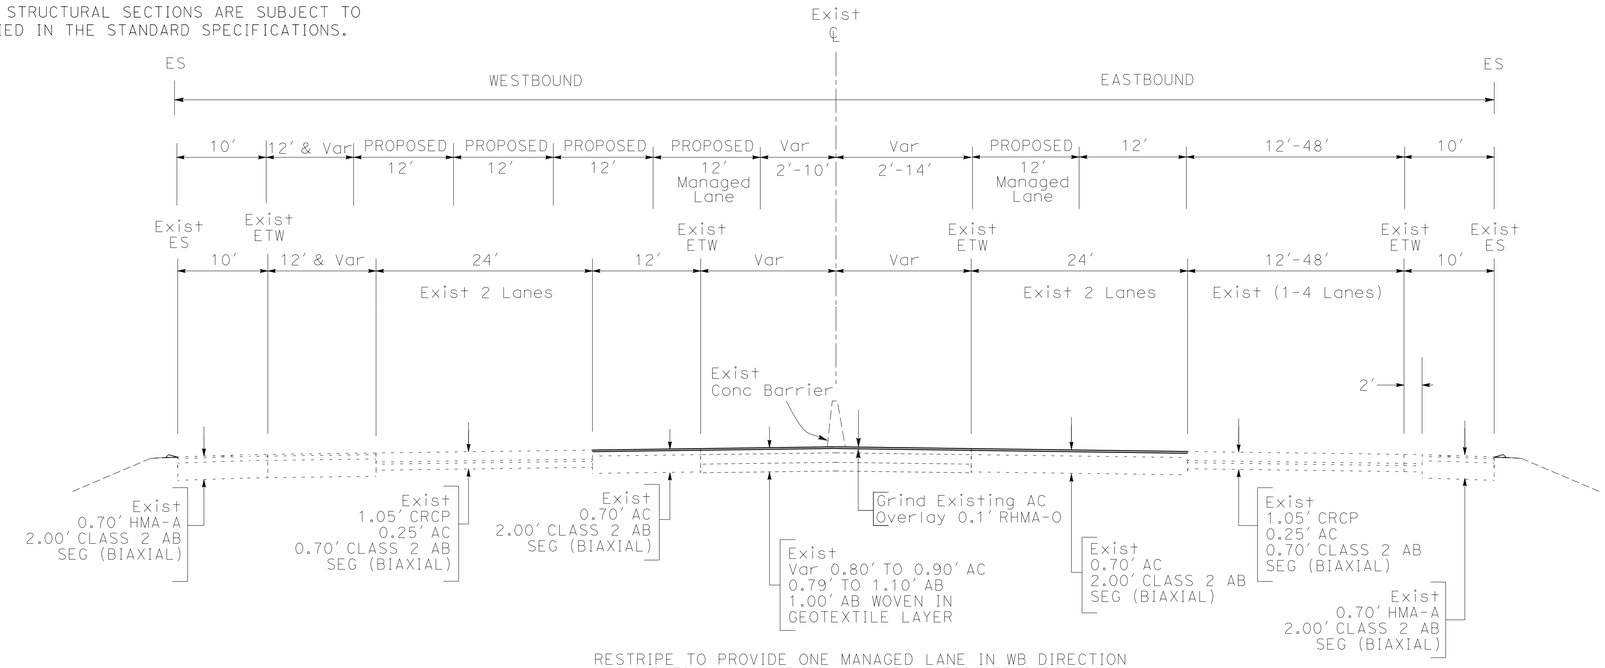

RESTRIPE TO PROVIDE ONE MANAGED LANE IN WB DIRECTION
CONVERTING #1 LANE TO MANAGE LANE IN EB DIRECTION

YOLO 80 PM 8.92 - YOLO 80 PM 9.34
Sta 759+00 TO 781+00

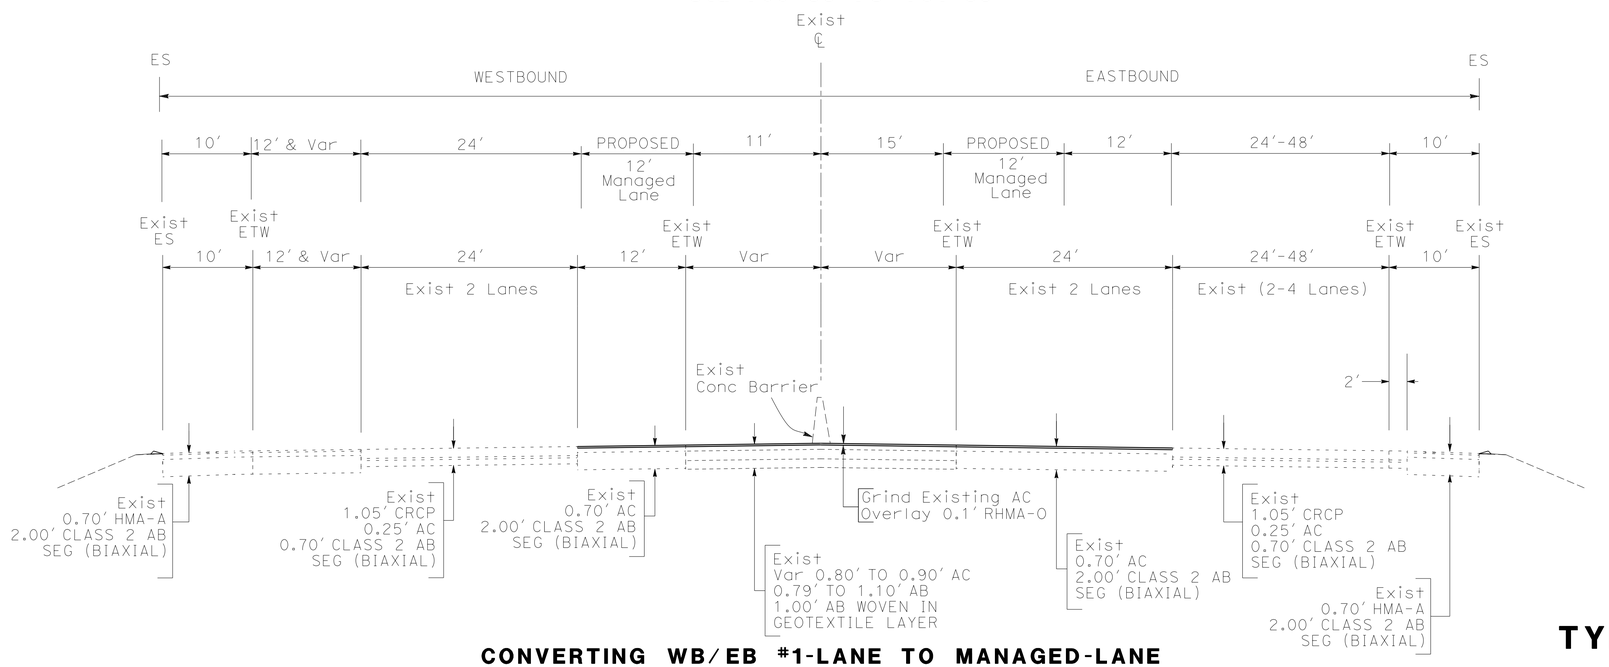

CONVERTING WB/EB #1-LANE TO MANAGED-LANE
YOLO 80 PM 9.34 - YOLO 80 PM 9.55
YOLO 50 PM 0 - YOLO 50 PM 0.70
Sta 781+00 TO 830+00

TYPICAL CROSS SECTIONS ALTERNATIVES 2A-6A

NO SCALE

X-6

REVISED BY	DATE REVISED

CALCULATED-DESIGNED BY: JOEY MORRISON
CHECKED BY: AARON DANIELS
FUNCTIONAL SUPERVISOR: MONIKA PEDIGO
STATE OF CALIFORNIA - DEPARTMENT OF TRANSPORTATION
03 DESIGN
Caltrans®

LAST REVISION => 2-11-19
DATE PLOTTED => 1-MAR-2023
TIME PLOTTED => 10:27

Dist	COUNTY	ROUTE	POST MILES TOTAL PROJECT	SHEET No.	TOTAL SHEETS
04 03	Sol Yol,Sac	80 80,50	40.7/R44.7 VAR		

REGISTERED CIVIL ENGINEER DATE


PLANS APPROVAL DATE

REGISTERED PROFESSIONAL ENGINEER No. Exp. CIVIL STATE OF CALIFORNIA

THE STATE OF CALIFORNIA OR ITS OFFICERS OR AGENTS SHALL NOT BE RESPONSIBLE FOR THE ACCURACY OR COMPLETENESS OF SCANNED COPIES OF THIS PLAN SHEET.


NOTES:

1. DIMENSIONS OF THE STRUCTURAL SECTIONS ARE SUBJECT TO TOLERANCES SPECIFIED IN THE STANDARD SPECIFICATIONS.

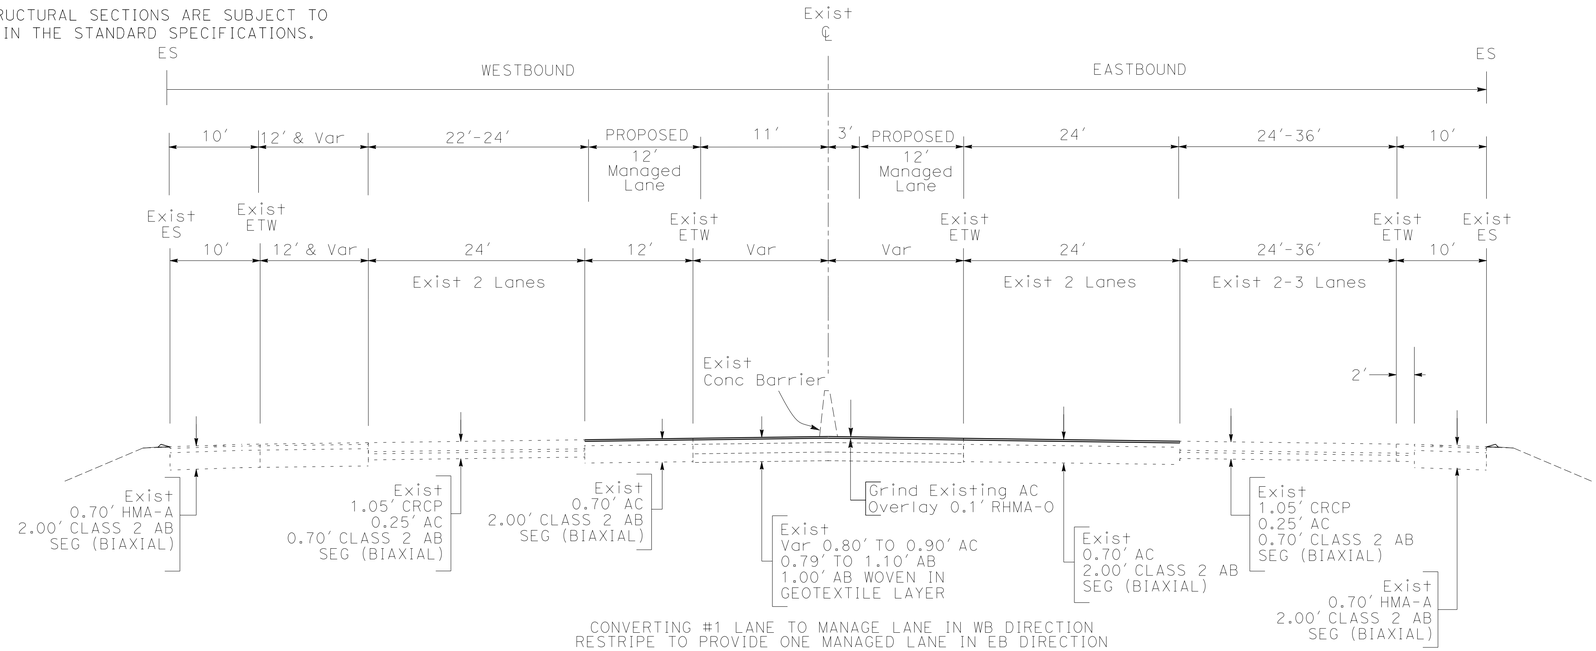

CONVERTING #1 LANE TO MANAGE LANE IN WB DIRECTION
RESTRIPE TO PROVIDE ONE MANAGED LANE IN EB DIRECTION

YOLO 50 PM 0.70 - YOLO 50 PM 1.80
Sta 830+00 TO 888+00

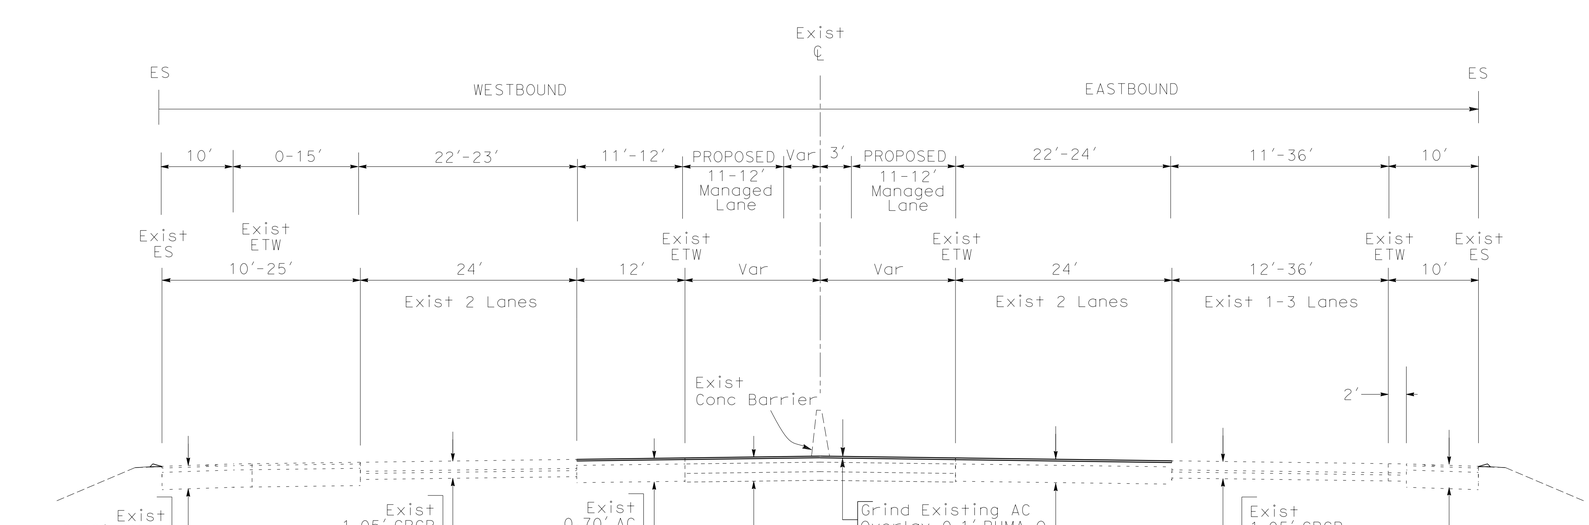

RESTRIPE TO PROVIDE MANAGED LANES IN BOTH DIRECTION (WB/EB)

YOLO 50 PM 1.80 - YOLO 50 PM 2.47
Sta 888+00 TO 923+40

TYPICAL CROSS SECTIONS ALTERNATIVES 2A-6A

NO SCALE

X-7

REVISED BY	DATE REVISED

JOEY MORRISON — AARON DANIELS

CALCULATED-DESIGNED BY — CHECKED BY

FUNCTIONAL SUPERVISOR: MONIKA PEDIGO

STATE OF CALIFORNIA - DEPARTMENT OF TRANSPORTATION
03 DESIGN

LAST REVISION 2-11-19
DATE PLOTTED => 1-MAR-2023
TIME PLOTTED => 10:28

BORDER LAST REVISED 7/2/2010
USERNAME => s151922
DGN FILE => PR-0318000085_Typ-X-Alt 2A-6A.dgn
RELATIVE BORDER SCALE IS IN INCHES 0 1 2 3
UNIT 0301
03-3H900K
00000000001

Dist	COUNTY	ROUTE	POST MILES TOTAL PROJECT	SHEET No.	TOTAL SHEETS
04 03	Sol Yol,Sac	80 80,50	40.7/R44.7 VAR		

REGISTERED CIVIL ENGINEER DATE


PLANS APPROVAL DATE

REGISTERED PROFESSIONAL ENGINEER
No.
Exp.
CIVIL
STATE OF CALIFORNIA

THE STATE OF CALIFORNIA OR ITS OFFICERS OR AGENTS SHALL NOT BE RESPONSIBLE FOR THE ACCURACY OR COMPLETENESS OF SCANNED COPIES OF THIS PLAN SHEET.

NOTES:

1. DIMENSIONS OF THE STRUCTURAL SECTIONS ARE SUBJECT TO TOLERANCES SPECIFIED IN THE STANDARD SPECIFICATIONS.

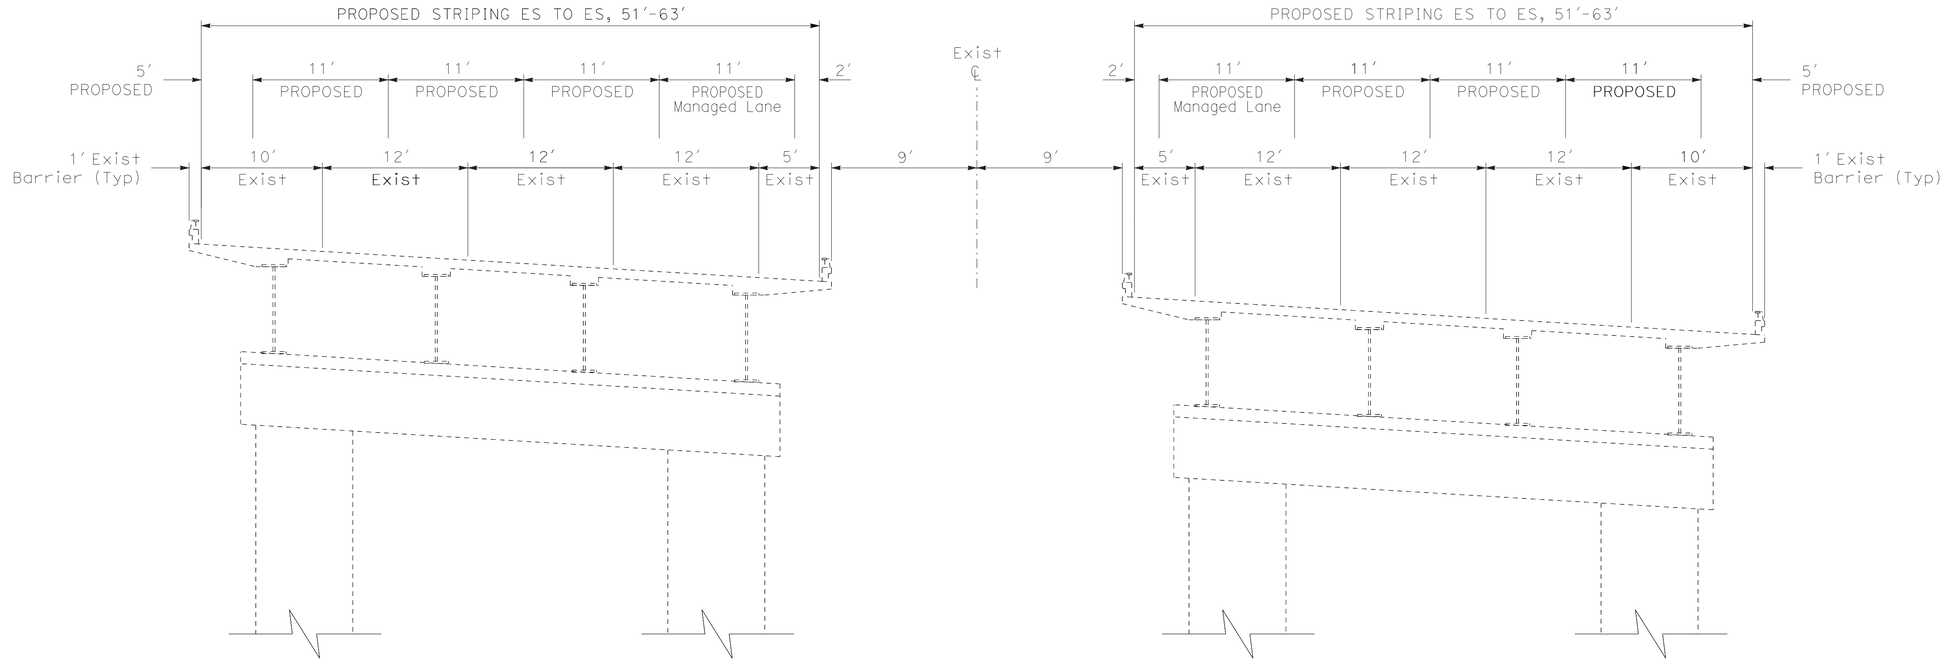

WESTBOUND

EASTBOUND

RESTRIPE TO PROVIDE ONE MANAGED LANE IN EACH DIRECTION (WB/EB)

JEFFERSON BLVD UC
YOLO 50
(PM 2.47 - 3.156)

TYPICAL CROSS SECTIONS ALTERNATIVES 2A-6A

NO SCALE

X-8

REVISED BY	DATE REVISED
JOEY MORRISON	AARON DANIELS
CALCULATED-DESIGNED BY	CHECKED BY
FUNCTIONAL SUPERVISOR	MONIKA PEDIGO

STATE OF CALIFORNIA - DEPARTMENT OF TRANSPORTATION
03 DESIGN
Caltrans®

LAST REVISION 2-11-19
DATE PLOTTED => 1-MAR-2023
TIME PLOTTED => 10:29

Dist	COUNTY	ROUTE	POST MILES TOTAL PROJECT	SHEET No.	TOTAL SHEETS
04 03	Sol Yol,Sac	80 80,50	40.7/R44.7 VAR		

REGISTERED CIVIL ENGINEER DATE


PLANS APPROVAL DATE

REGISTERED PROFESSIONAL ENGINEER No. Exp. CIVIL STATE OF CALIFORNIA

THE STATE OF CALIFORNIA OR ITS OFFICERS OR AGENTS SHALL NOT BE RESPONSIBLE FOR THE ACCURACY OR COMPLETENESS OF SCANNED COPIES OF THIS PLAN SHEET.

NOTES:

1. DIMENSIONS OF THE STRUCTURAL SECTIONS ARE SUBJECT TO TOLERANCES SPECIFIED IN THE STANDARD SPECIFICATIONS.

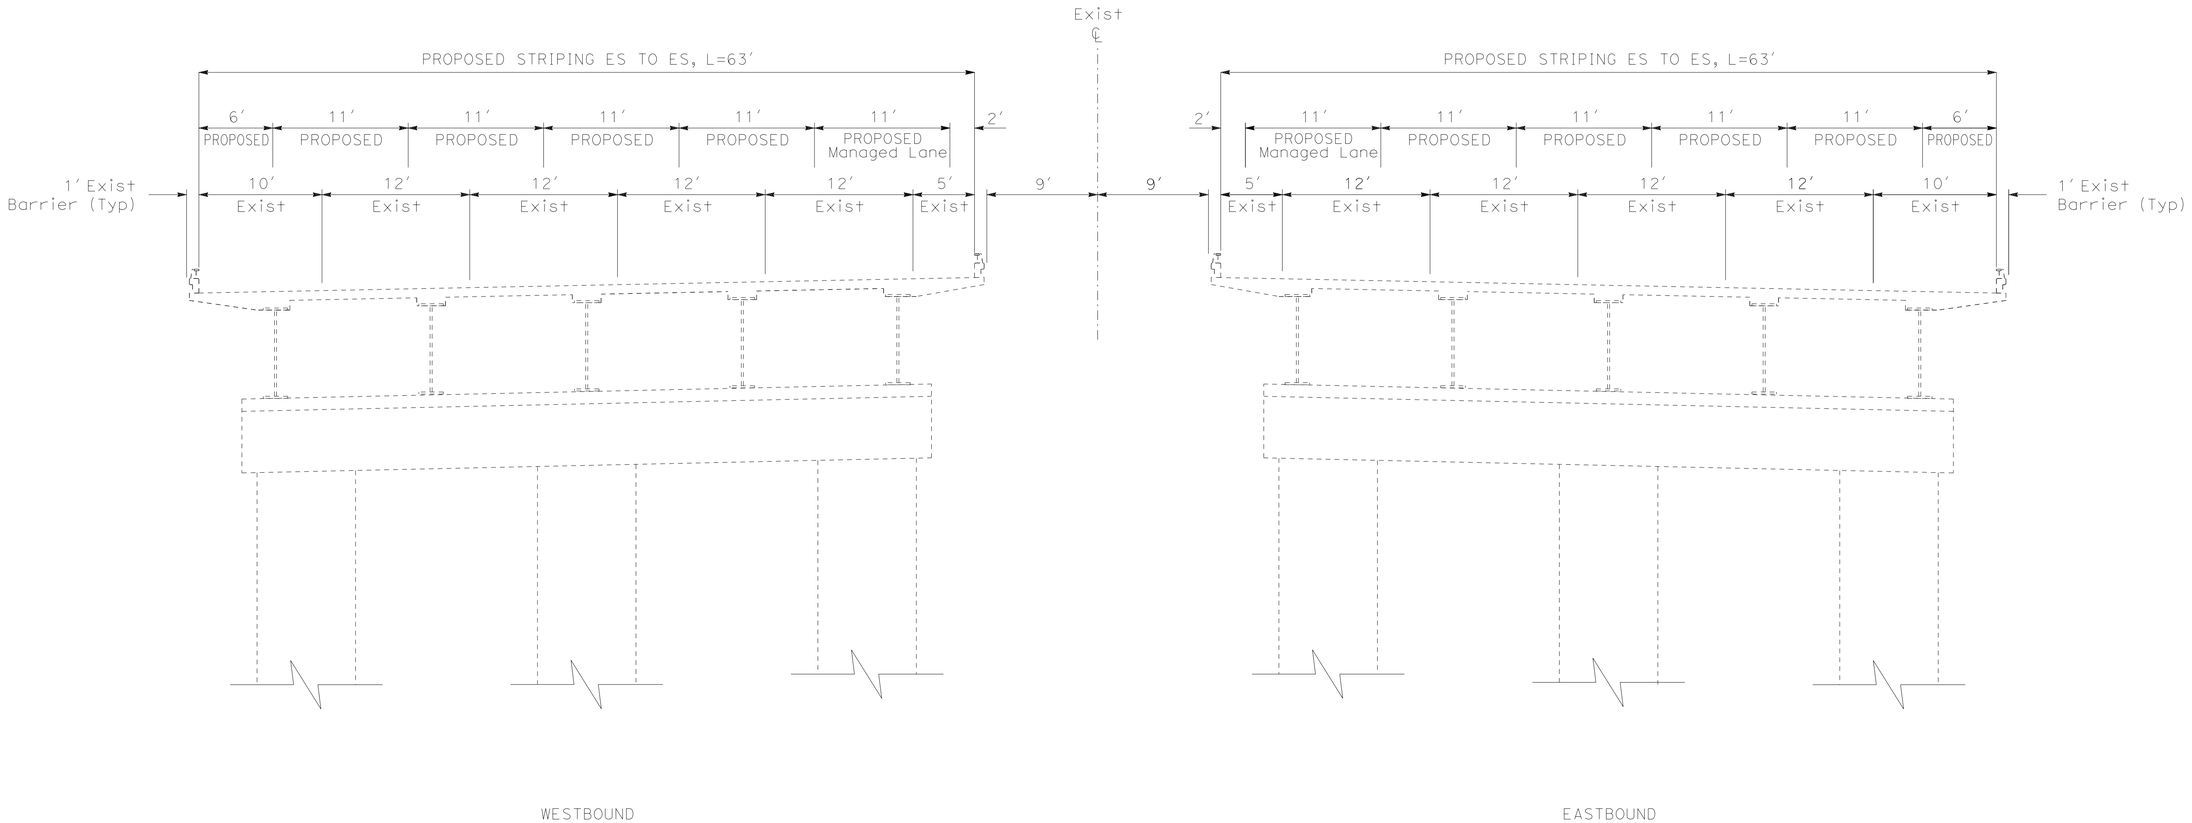

RESTRIPE TO PROVIDE ONE MANAGED LANE IN EACH DIRECTION (WB/EB)

SACRAMENTO RIVER VIADUCT (PIONEER BRIDGE)
SACRAMENTO ROUTE 50
(PM L0.00 - L0.617)

TYPICAL CROSS SECTIONS ALTERNATIVES 2A-6A

NO SCALE

X-9

REVISED BY	DATE REVISED
JOEY MORRISON	AARON DANIELS
CALCULATED-DESIGNED BY	CHECKED BY
FUNCTIONAL SUPERVISOR	MONIKA PEDIGO

STATE OF CALIFORNIA - DEPARTMENT OF TRANSPORTATION **03 DESIGN** Caltrans®

LAST REVISION 2-11-19 | DATE PLOTTED => 1-MAR-2023 | TIME PLOTTED => 10:30

BORDER LAST REVISED 7/2/2010 | USERNAME => s151922 | DGN FILE => PR-0318000085_Typ-X-Alt 2A-6A.dgn | RELATIVE BORDER SCALE IS IN INCHES 0 1 2 3 | UNIT 0301 | 03-3H900K | 00000000001

Dist	COUNTY	ROUTE	POST MILES TOTAL PROJECT	SHEET No.	TOTAL SHEETS
04 03	Sol Yol,Sac	80 80,50	40.7/R44.7 VAR		

REGISTERED CIVIL ENGINEER DATE


PLANS APPROVAL DATE

REGISTERED PROFESSIONAL ENGINEER
No.
Exp.
CIVIL
STATE OF CALIFORNIA

THE STATE OF CALIFORNIA OR ITS OFFICERS OR AGENTS SHALL NOT BE RESPONSIBLE FOR THE ACCURACY OR COMPLETENESS OF SCANNED COPIES OF THIS PLAN SHEET.

NOTES:

1. DIMENSIONS OF THE STRUCTURAL SECTIONS ARE SUBJECT TO TOLERANCES SPECIFIED IN THE STANDARD SPECIFICATIONS.

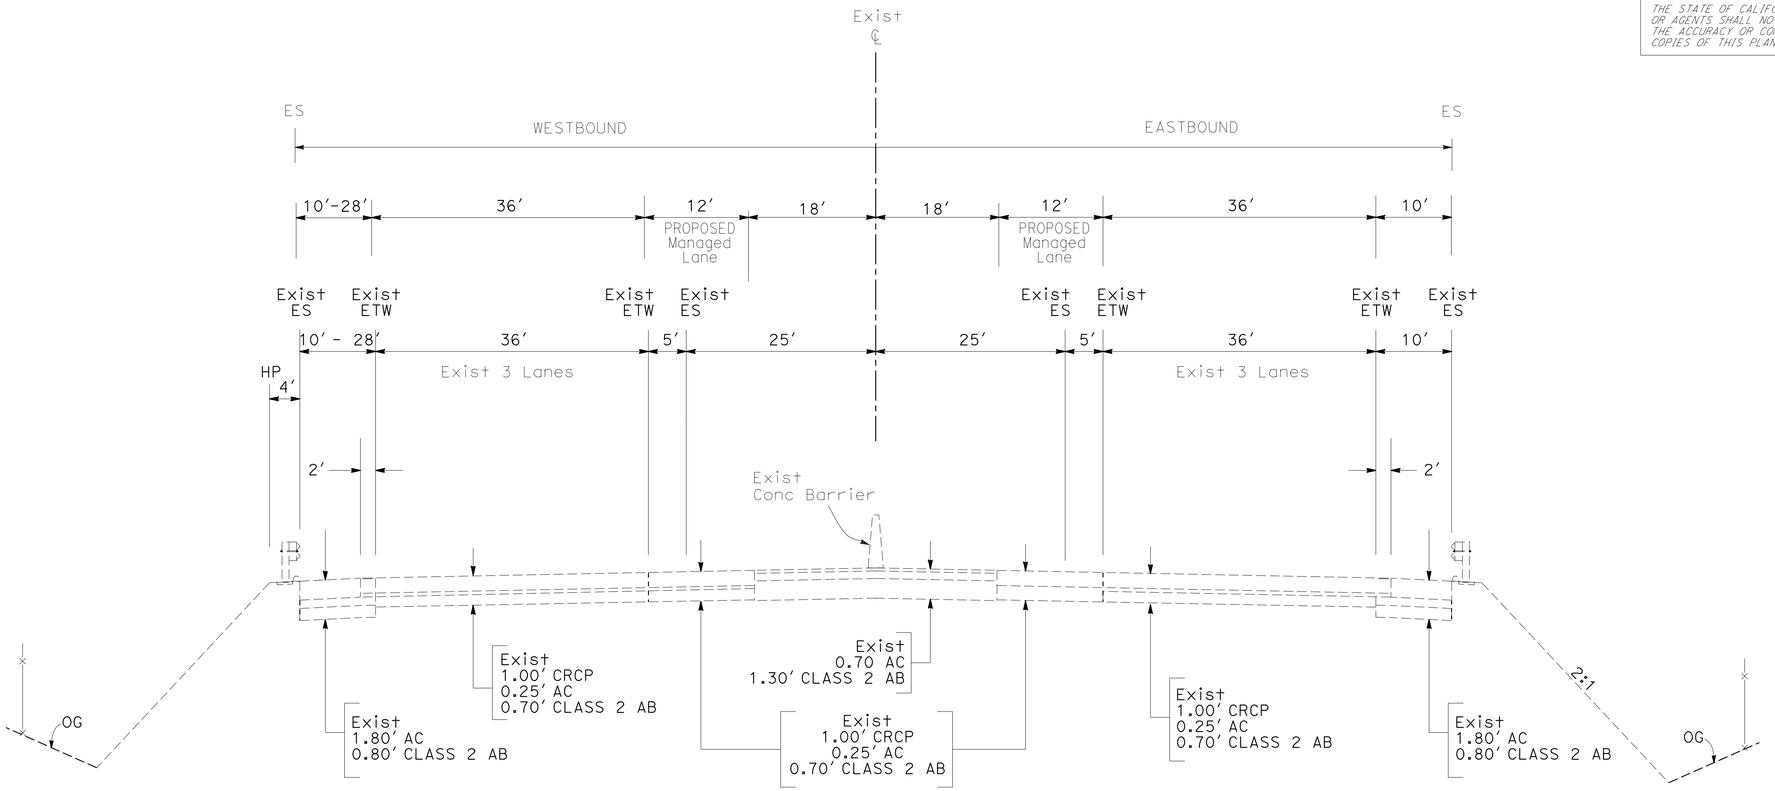

RESTRIPE MEDIAN TO PROVIDE ONE MANAGED LANE IN EACH DIRECTION (WB/EB)

YOLO ROUTE 80

(PM 10.15 - 11.15)

Sta 821+00 TO 847+00

Sta 849+50 TO 878+62

TYPICAL CROSS SECTIONS ALTERNATIVES 2A-6A

NO SCALE

X-10

REVISED BY | DATE REVISED
JOEY MORRISON | AARON DANIELS
CALCULATED-DESIGNED BY | CHECKED BY
FUNCTIONAL SUPERVISOR: MONIKA PEDIGO
STATE OF CALIFORNIA - DEPARTMENT OF TRANSPORTATION
Caltrans®
03 DESIGN

LAST REVISION 2-11-19 | DATE PLOTTED => 1-MAR-2023 | TIME PLOTTED => 10:31

Dist	COUNTY	ROUTE	POST MILES TOTAL PROJECT	SHEET No.	TOTAL SHEETS
04 03	Sol Yol,Sac	80 80,50	40.7/R44.7 VAR		

REGISTERED CIVIL ENGINEER DATE


PLANS APPROVAL DATE

REGISTERED PROFESSIONAL ENGINEER No. Exp. CIVIL STATE OF CALIFORNIA

THE STATE OF CALIFORNIA OR ITS OFFICERS OR AGENTS SHALL NOT BE RESPONSIBLE FOR THE ACCURACY OR COMPLETENESS OF SCANNED COPIES OF THIS PLAN SHEET.

NOTES:

1. DIMENSIONS OF THE STRUCTURAL SECTIONS ARE SUBJECT TO TOLERANCES SPECIFIED IN THE STANDARD SPECIFICATIONS.

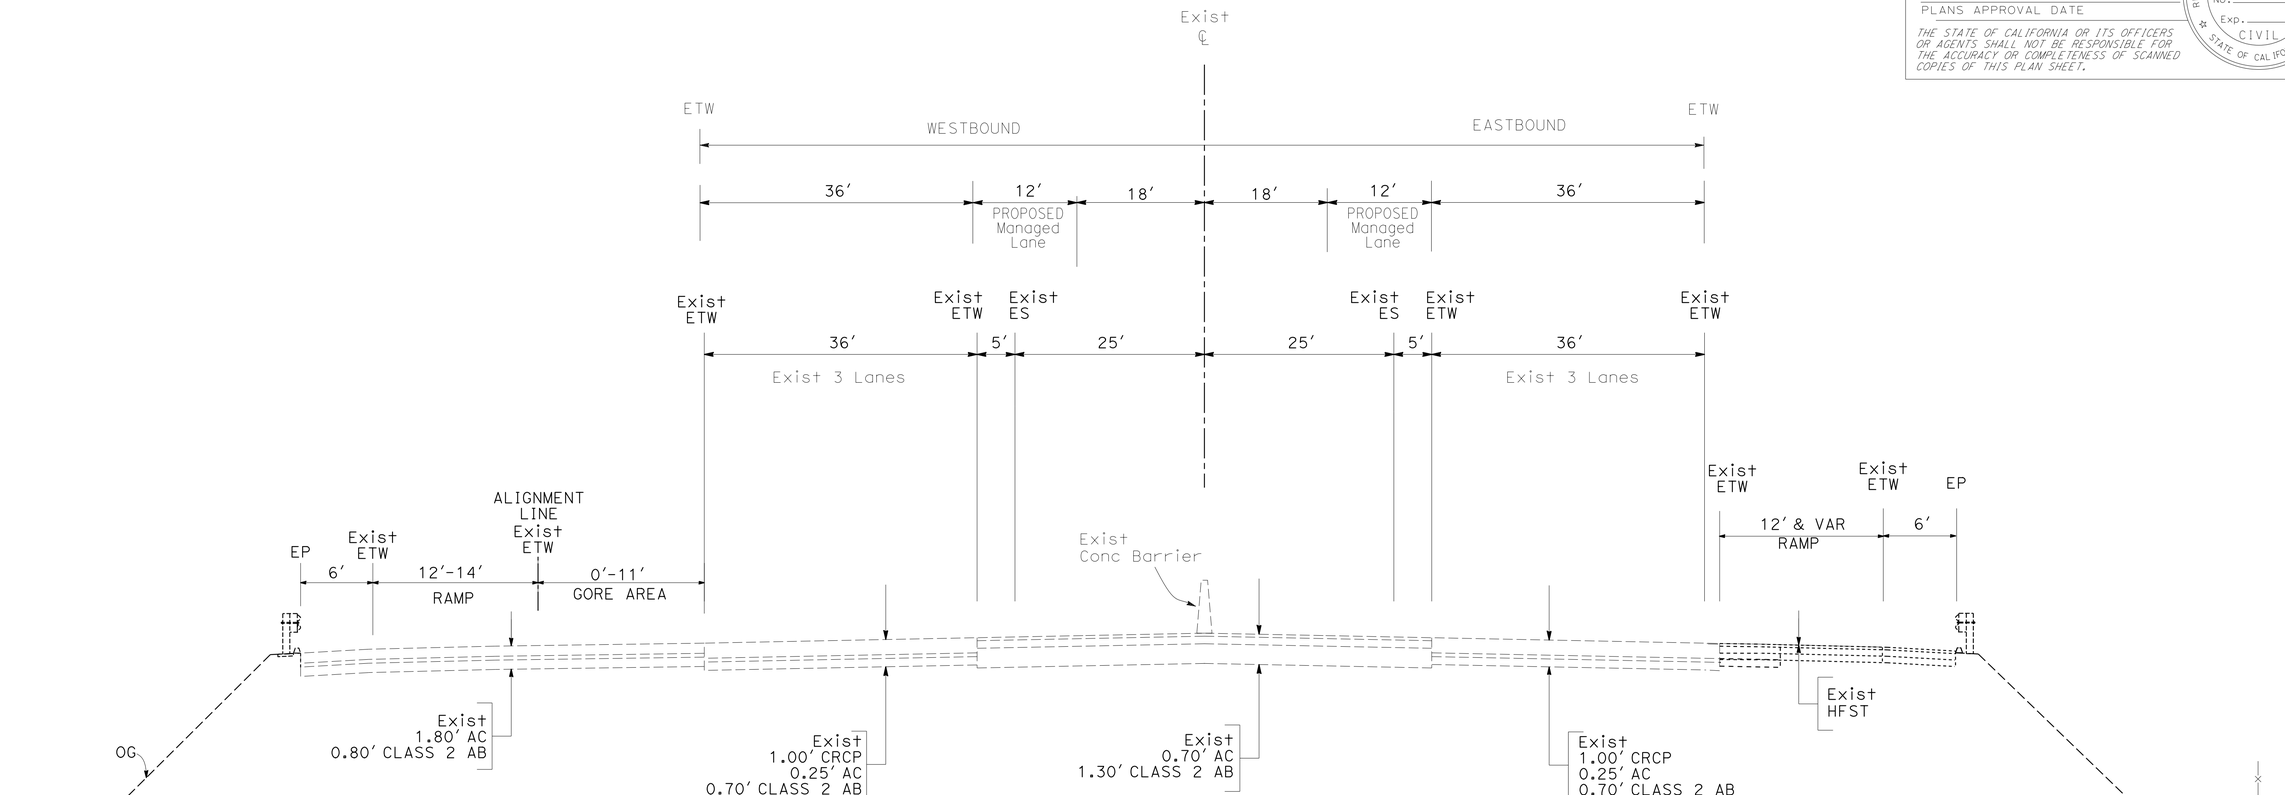

RESTRIPE MEDIAN TO PROVIDE ONE MANAGED LANE IN EACH DIRECTION (WB/EB)

YOLO ROUTE 80
(PM 11.15 - 11.31)
Sta 878+62 TO 884+20

TYPICAL CROSS SECTIONS ALTERNATIVES 2A-6A

NO SCALE

X-11

REVISED BY | DATE REVISED
JOEY MORRISON | AARON DANIELS
CALCULATED-DESIGNED BY | CHECKED BY
FUNCTIONAL SUPERVISOR: MONIKA PEDIGO
STATE OF CALIFORNIA - DEPARTMENT OF TRANSPORTATION
Caltrans®
03 DESIGN

LAST REVISION 2-11-19
DATE PLOTTED => 1-MAR-2023
TIME PLOTTED => 10:32

BORDER LAST REVISED 7/2/2010
USERNAME => s151922
DGN FILE => PR-0318000085_Typ-X-Alt 2A-6A.dgn
RELATIVE BORDER SCALE IS IN INCHES 0 1 2 3
UNIT 0301
03-3H900K
00000000001

Dist	COUNTY	ROUTE	POST MILES TOTAL PROJECT	SHEET No.	TOTAL SHEETS
04 03	Sol Yol,Sac	80 80,50	40.7/R44.7 VAR		

REGISTERED CIVIL ENGINEER DATE


PLANS APPROVAL DATE

REGISTERED PROFESSIONAL ENGINEER No. Exp. CIVIL STATE OF CALIFORNIA

THE STATE OF CALIFORNIA OR ITS OFFICERS OR AGENTS SHALL NOT BE RESPONSIBLE FOR THE ACCURACY OR COMPLETENESS OF SCANNED COPIES OF THIS PLAN SHEET.

NOTES:

1. DIMENSIONS OF THE STRUCTURAL SECTIONS ARE SUBJECT TO TOLERANCES SPECIFIED IN THE STANDARD SPECIFICATIONS.

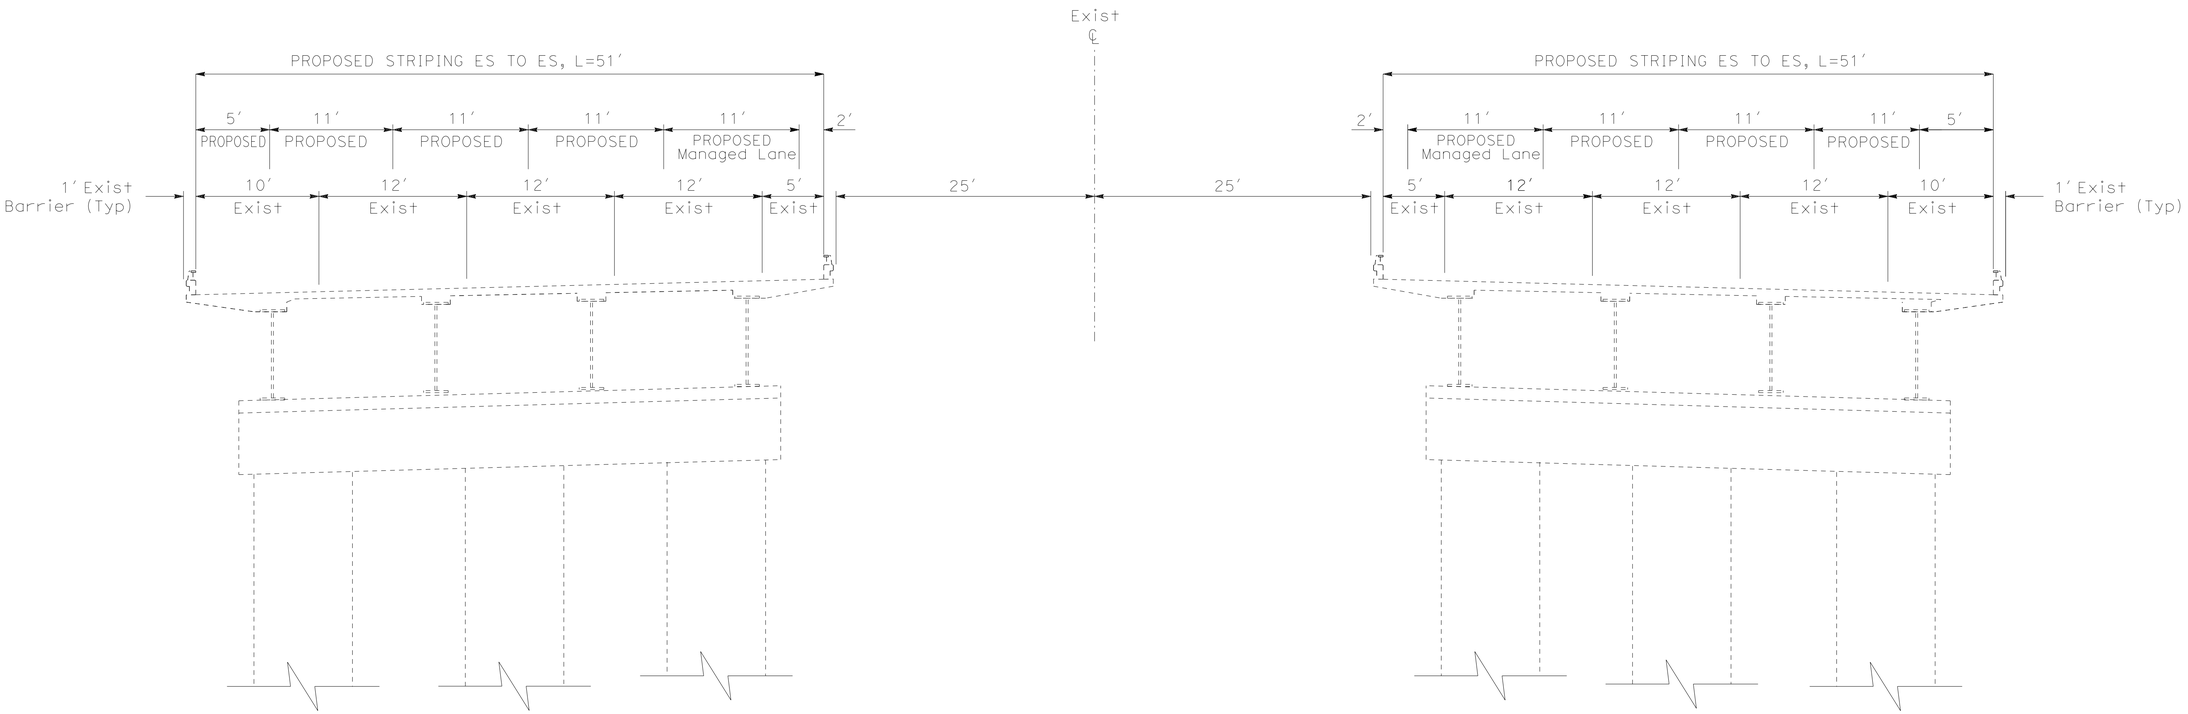

WESTBOUND

EASTBOUND

RESTRIPE TO PROVIDE ONE MANAGED LANE IN EACH DIRECTION (WB/EB)

LAKE WASHINGTON OH (Br No. 22-0131 L/R)
YOLO 80
(PM 10.63 - 10.67)

TYPICAL CROSS SECTIONS ALTERNATIVES 2A-6A

NO SCALE

X-12

REVISED BY | JOEY MORRISON
DATE REVISED | AARON DANIELS
CALCULATED-DESIGNED BY | AARON DANIELS
CHECKED BY | JOEY MORRISON
FUNCTIONAL SUPERVISOR | MONIKA PEDIGO
STATE OF CALIFORNIA - DEPARTMENT OF TRANSPORTATION | **03 DESIGN**

LAST REVISION 2-11-19 | DATE PLOTTED => 1-MAR-2023 | TIME PLOTTED => 10:33

BORDER LAST REVISED 7/2/2010 | USERNAME => s151922 | DGN FILE => PR-0318000085_Typ-X-Alt 2A-6A.dgn | RELATIVE BORDER SCALE IS IN INCHES 0 1 2 3 | UNIT 0301 | 03-3H900K | 00000000001

Dist	COUNTY	ROUTE	POST MILES TOTAL PROJECT	SHEET No.	TOTAL SHEETS
04 03	Sol Yol,Sac	80 80,50	40.7/R44.7 VAR		

REGISTERED CIVIL ENGINEER DATE


PLANS APPROVAL DATE

REGISTERED PROFESSIONAL ENGINEER
No.
Exp.
CIVIL
STATE OF CALIFORNIA


THE STATE OF CALIFORNIA OR ITS OFFICERS OR AGENTS SHALL NOT BE RESPONSIBLE FOR THE ACCURACY OR COMPLETENESS OF SCANNED COPIES OF THIS PLAN SHEET.

NOTES:

1. DIMENSIONS OF THE STRUCTURAL SECTIONS ARE SUBJECT TO TOLERANCES SPECIFIED IN THE STANDARD SPECIFICATIONS.

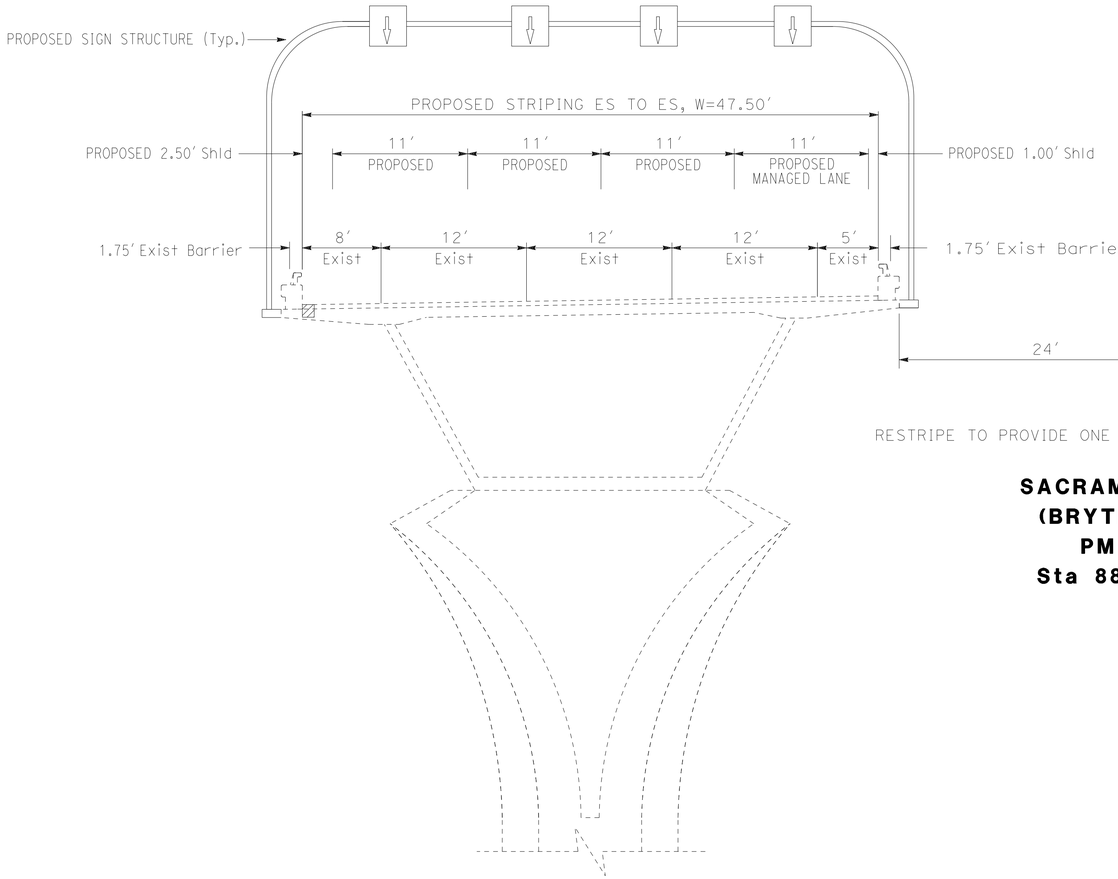

WESTBOUND

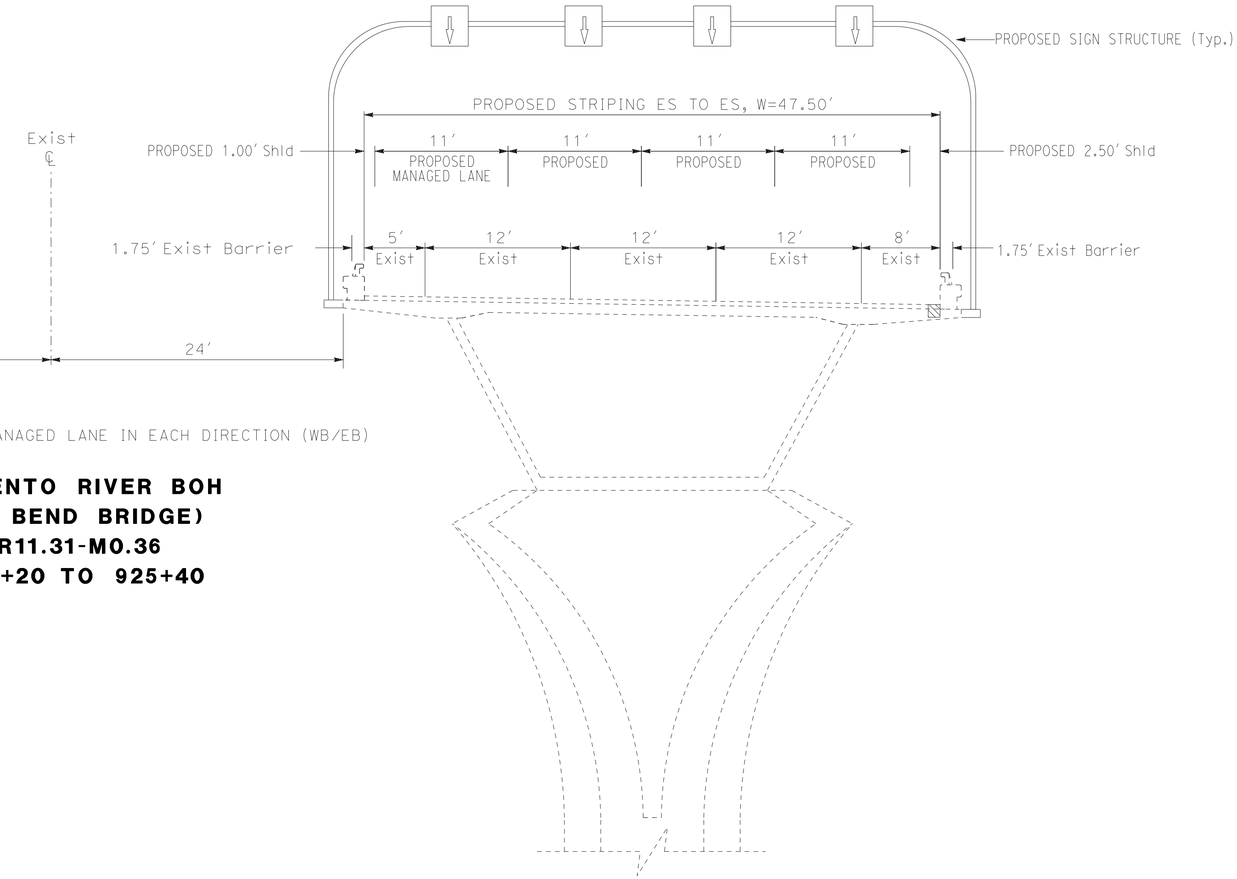

EASTBOUND

RESTRIPE TO PROVIDE ONE MANAGED LANE IN EACH DIRECTION (WB/EB)

SACRAMENTO RIVER BOH
(BRYTE BEND BRIDGE)
PM R11.31-M0.36
Sta 884+20 TO 925+40

TYPICAL CROSS SECTIONS ALTERNATIVES 2A-6A

NO SCALE

X-13

REVISED BY | DATE REVISED
JOEY MORRISON | AARON DANIELS
CALCULATED-DESIGNED BY | CHECKED BY
FUNCTIONAL SUPERVISOR | MONIKA PEDIGO
STATE OF CALIFORNIA - DEPARTMENT OF TRANSPORTATION | **03 DESIGN**
Caltrans

LAST REVISION 2-11-19 | DATE PLOTTED => 1-MAR-2023 | TIME PLOTTED => 10:34

Dist	COUNTY	ROUTE	POST MILES TOTAL PROJECT	SHEET No.	TOTAL SHEETS
04 03	Sol Yol,Sac	80 80,50	40.7/R44.7 VAR		

REGISTERED CIVIL ENGINEER DATE


PLANS APPROVAL DATE

REGISTERED PROFESSIONAL ENGINEER
No.
Exp.
CIVIL
STATE OF CALIFORNIA

THE STATE OF CALIFORNIA OR ITS OFFICERS OR AGENTS SHALL NOT BE RESPONSIBLE FOR THE ACCURACY OR COMPLETENESS OF SCANNED COPIES OF THIS PLAN SHEET.

NOTES:

1. DIMENSIONS OF THE STRUCTURAL SECTIONS ARE SUBJECT TO TOLERANCES SPECIFIED IN THE STANDARD SPECIFICATIONS.

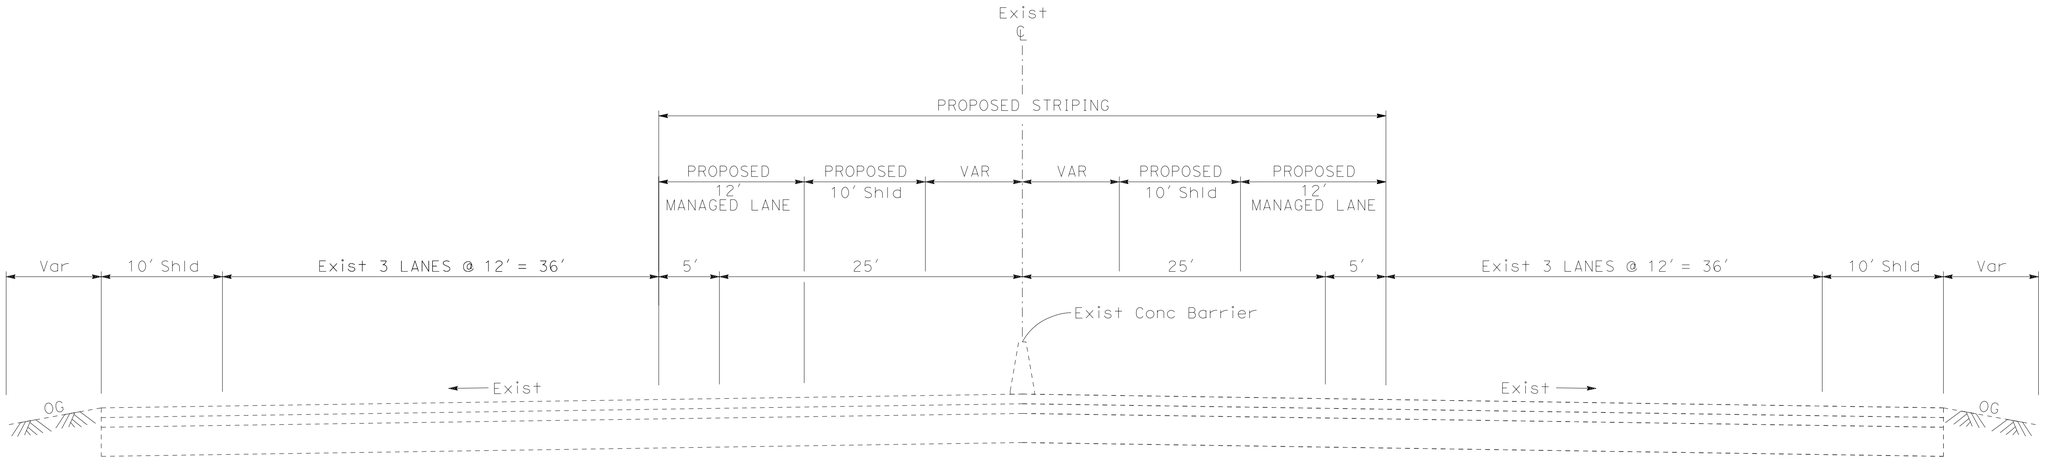

WESTBOUND RESTRIPE TO PROVIDE ONE MANAGED LANE IN EACH DIRECTION (WB/EB) EASTBOUND

SACRAMENTO ROUTE 80
SAC PM M0.36-M0.77
Sta 925+40 TO 947+00

TYPICAL CROSS SECTIONS ALTERNATIVES 2A-6A

NO SCALE

X-14

REVISED BY	DATE REVISED

CALCULATED-DESIGNED BY: JOEY MORRISON
CHECKED BY: AARON DANIELS

FUNCTIONAL SUPERVISOR: MONIKA PEDIGO

STATE OF CALIFORNIA - DEPARTMENT OF TRANSPORTATION
03 DESIGN
Caltrans

LAST REVISION 2-11-19
DATE PLOTTED => 1-MAR-2023
TIME PLOTTED => 10:34

BORDER LAST REVISED 7/2/2010

USERNAME => s151922
DGN FILE => PR-0318000085_Typ-X-Alt 2A-6A.dgn

RELATIVE BORDER SCALE IS IN INCHES 0 1 2 3

UNIT 0301 | 03-3H900K | 00000000001

Dist	COUNTY	ROUTE	POST MILES TOTAL PROJECT	SHEET No.	TOTAL SHEETS
04	Sol	80	40.7/R44.7		
03	Yol,Sac	80,50	VAR		


REGISTERED CIVIL ENGINEER DATE

PLANS APPROVAL DATE

DRAFT

REGISTERED PROFESSIONAL ENGINEER No. Exp. CIVIL STATE OF CALIFORNIA

THE STATE OF CALIFORNIA OR ITS OFFICERS OR AGENTS SHALL NOT BE RESPONSIBLE FOR THE ACCURACY OR COMPLETENESS OF SCANNED COPIES OF THIS PLAN SHEET.

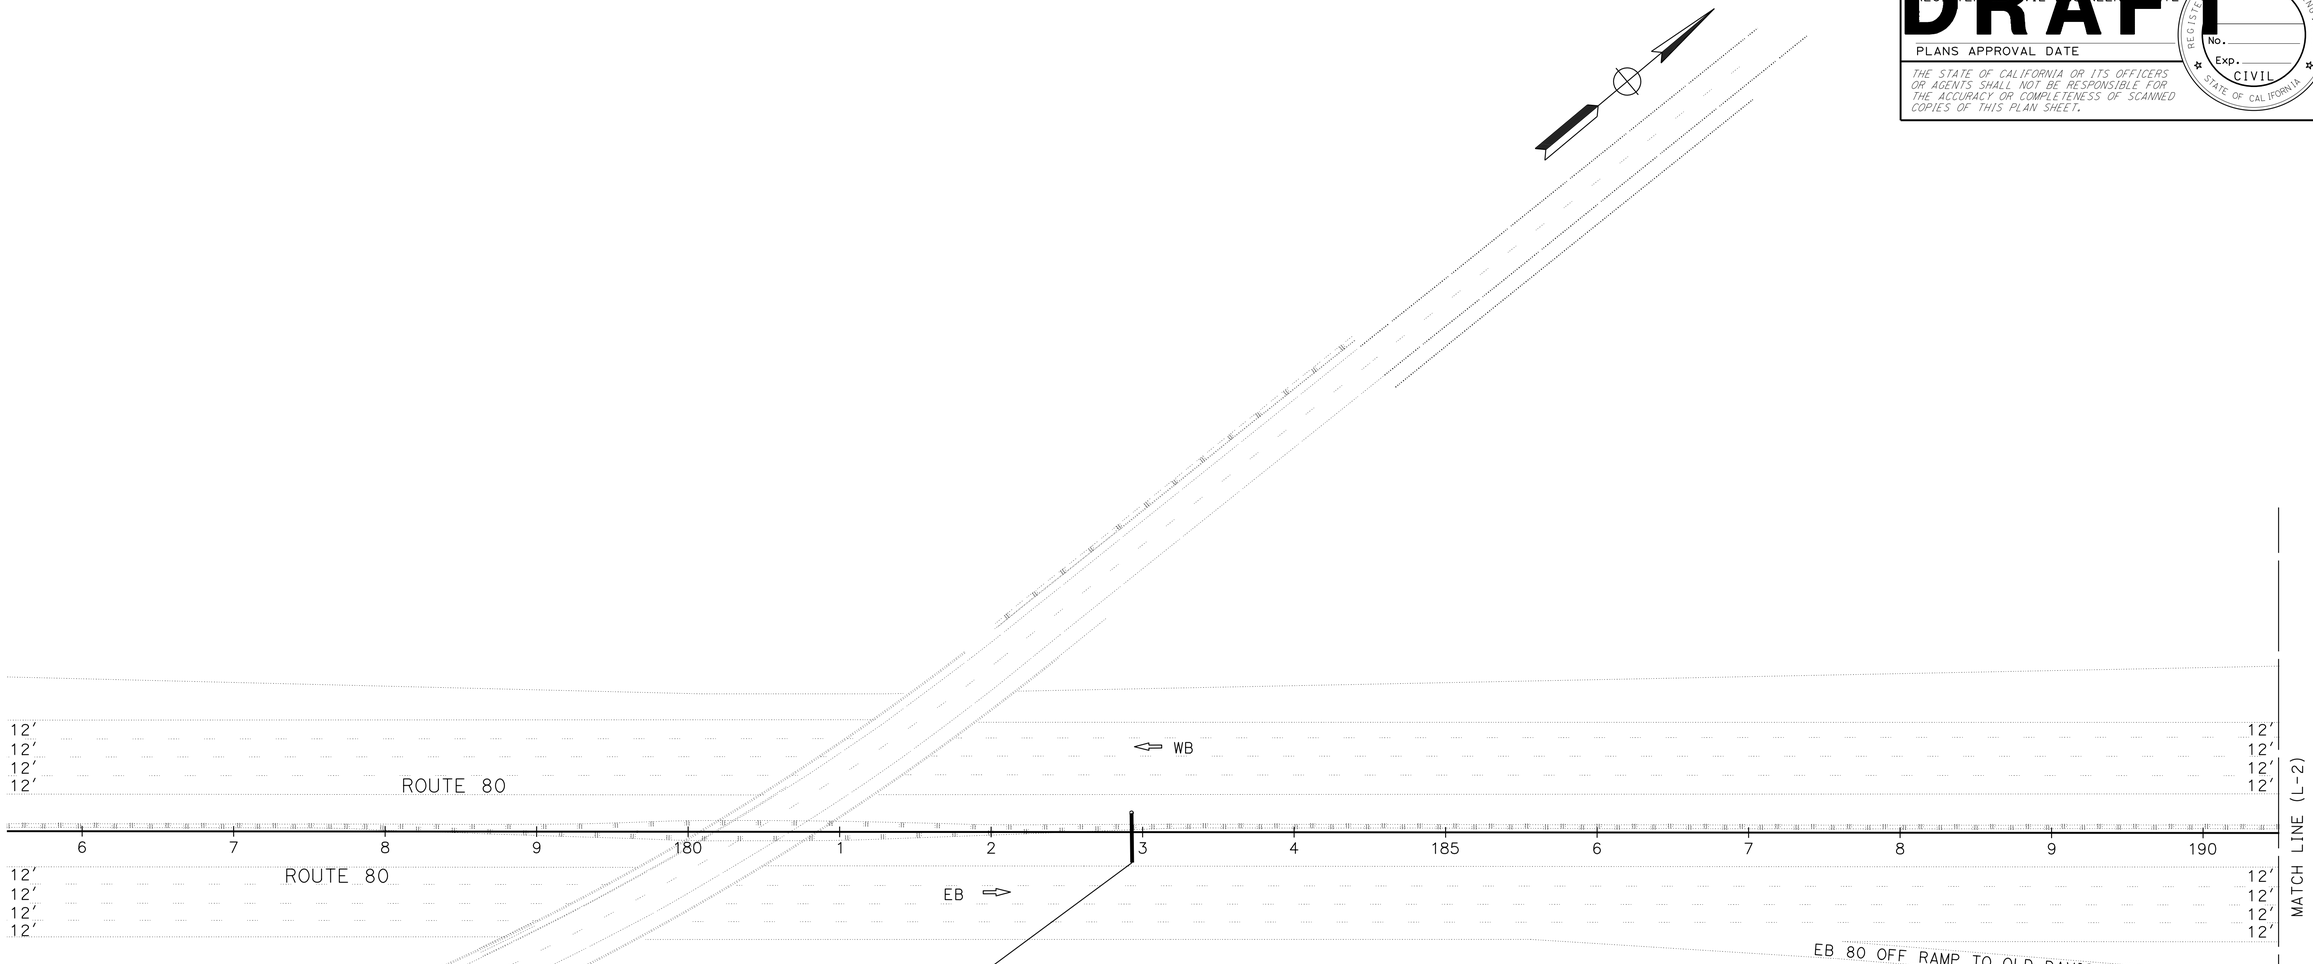

(ALTERNATIVES 3A,4A & 5A)

ONLY HOT LANE SIGNS ARE SHOWN FOR
SOLANO COUNTY IN PRIOR TO BEGIN MANAGED LANE

ALTERNATIVES 2A-6A
LAYOUT

SCALE: 1" = 50′

L-1

CALCULATED-DESIGNED BY

CHECKED BY

REVISED BY	DATE REVISED
XXXX - XXXX	XXXX - XXXX

FUNCTIONAL SUPERVISOR: MONIKA PEDIGO

STATE OF CALIFORNIA - DEPARTMENT OF TRANSPORTATION

Caltrans®

03 DESIGN

LAST REVISION 01-26-23

DATE PLOTTED => 5-APR-2023
TIME PLOTTED => 11:39

BORDER LAST REVISED 7/2/2010

USERNAME => s151922
DGN FILE => 3H900-Alt-2-6A LayOut-01.dgn

RELATIVE BORDER SCALE IS IN INCHES 0 1 2 3

UNIT 0328

PROJECT NUMBER & PHASE 00000000001

Dist	COUNTY	ROUTE	POST MILES TOTAL PROJECT	SHEET No.	TOTAL SHEETS
04	Sol	80	40.7/R44.7		
03	Yol,Sac	80,50	VAR		

DRAFT

REGISTERED CIVIL ENGINEER — DATE

PLANS APPROVAL DATE

REGISTERED PROFESSIONAL ENGINEER — No. — Exp. — CIVIL — STATE OF CALIFORNIA

THE STATE OF CALIFORNIA OR ITS OFFICERS OR AGENTS SHALL NOT BE RESPONSIBLE FOR THE ACCURACY OR COMPLETENESS OF SCANNED COPIES OF THIS PLAN SHEET.

ONLY HOT LANE SIGNS ARE SHOWN FOR
SOLANO COUNTY IN PRIOR TO BEGIN MANAGED LANE

(ALTERNATIVE 3A)

R3-43

HOV 2+
2 OR MORE PERSONS
PER VEHICLE

"A" 191+55.24 BC

EB 80 "ON RAMP" CONNECTOR FROM 113

WB

ROUTE 80

EB

ROUTE 80

MATCH LINE (L-1)

MATCH LINE (L-3)

EB 80 OFF RAMP TO OLD DAVIS RD

12′ 12′ 12′ 12′

1 2 3 4 195 6 7 8 9 200 1 2 3

ALTERNATIVES 2A-6A
LAYOUT

SCALE: 1" = 50′

L-2

REVISED BY | DATE REVISED
XXXX - XXXX | XXXX - XXXX
CALCULATED-DESIGNED BY
CHECKED BY
FUNCTIONAL SUPERVISOR: MONIKA PEDIGO

STATE OF CALIFORNIA - DEPARTMENT OF TRANSPORTATION
Caltrans
03 DESIGN

LAST REVISION | DATE PLOTTED => 5-APR-2023
01-26-23 | TIME PLOTTED => 11:39

BORDER LAST REVISED 7/2/2010

USERNAME => s151922
DGN FILE => 3H900-Alt-2-6A LayOut-02.dgn

RELATIVE BORDER SCALE IS IN INCHES 0 1 2 3

UNIT 0328

PROJECT NUMBER & PHASE 00000000001

Dist	COUNTY	ROUTE	POST MILES TOTAL PROJECT	SHEET No.	TOTAL SHEETS
04	Sol	80	40.7/R44.7		
03	Yol,Sac	80,50	VAR		

REGISTERED CIVIL ENGINEER DATE

PLANS APPROVAL DATE


REGISTERED PROFESSIONAL ENGINEER No. Exp. CIVIL STATE OF CALIFORNIA

THE STATE OF CALIFORNIA OR ITS OFFICERS OR AGENTS SHALL NOT BE RESPONSIBLE FOR THE ACCURACY OR COMPLETENESS OF SCANNED COPIES OF THIS PLAN SHEET.

DRAFT

(ALTERNATIVES 3A,4A & 5A)
R3-48
EXPRESS LANE
Toll Pass Toll

ONLY HOT LANE SIGNS ARE SHOWN FOR
SOLANO COUNTY IN PRIOR TO BEGIN MANAGED LANE

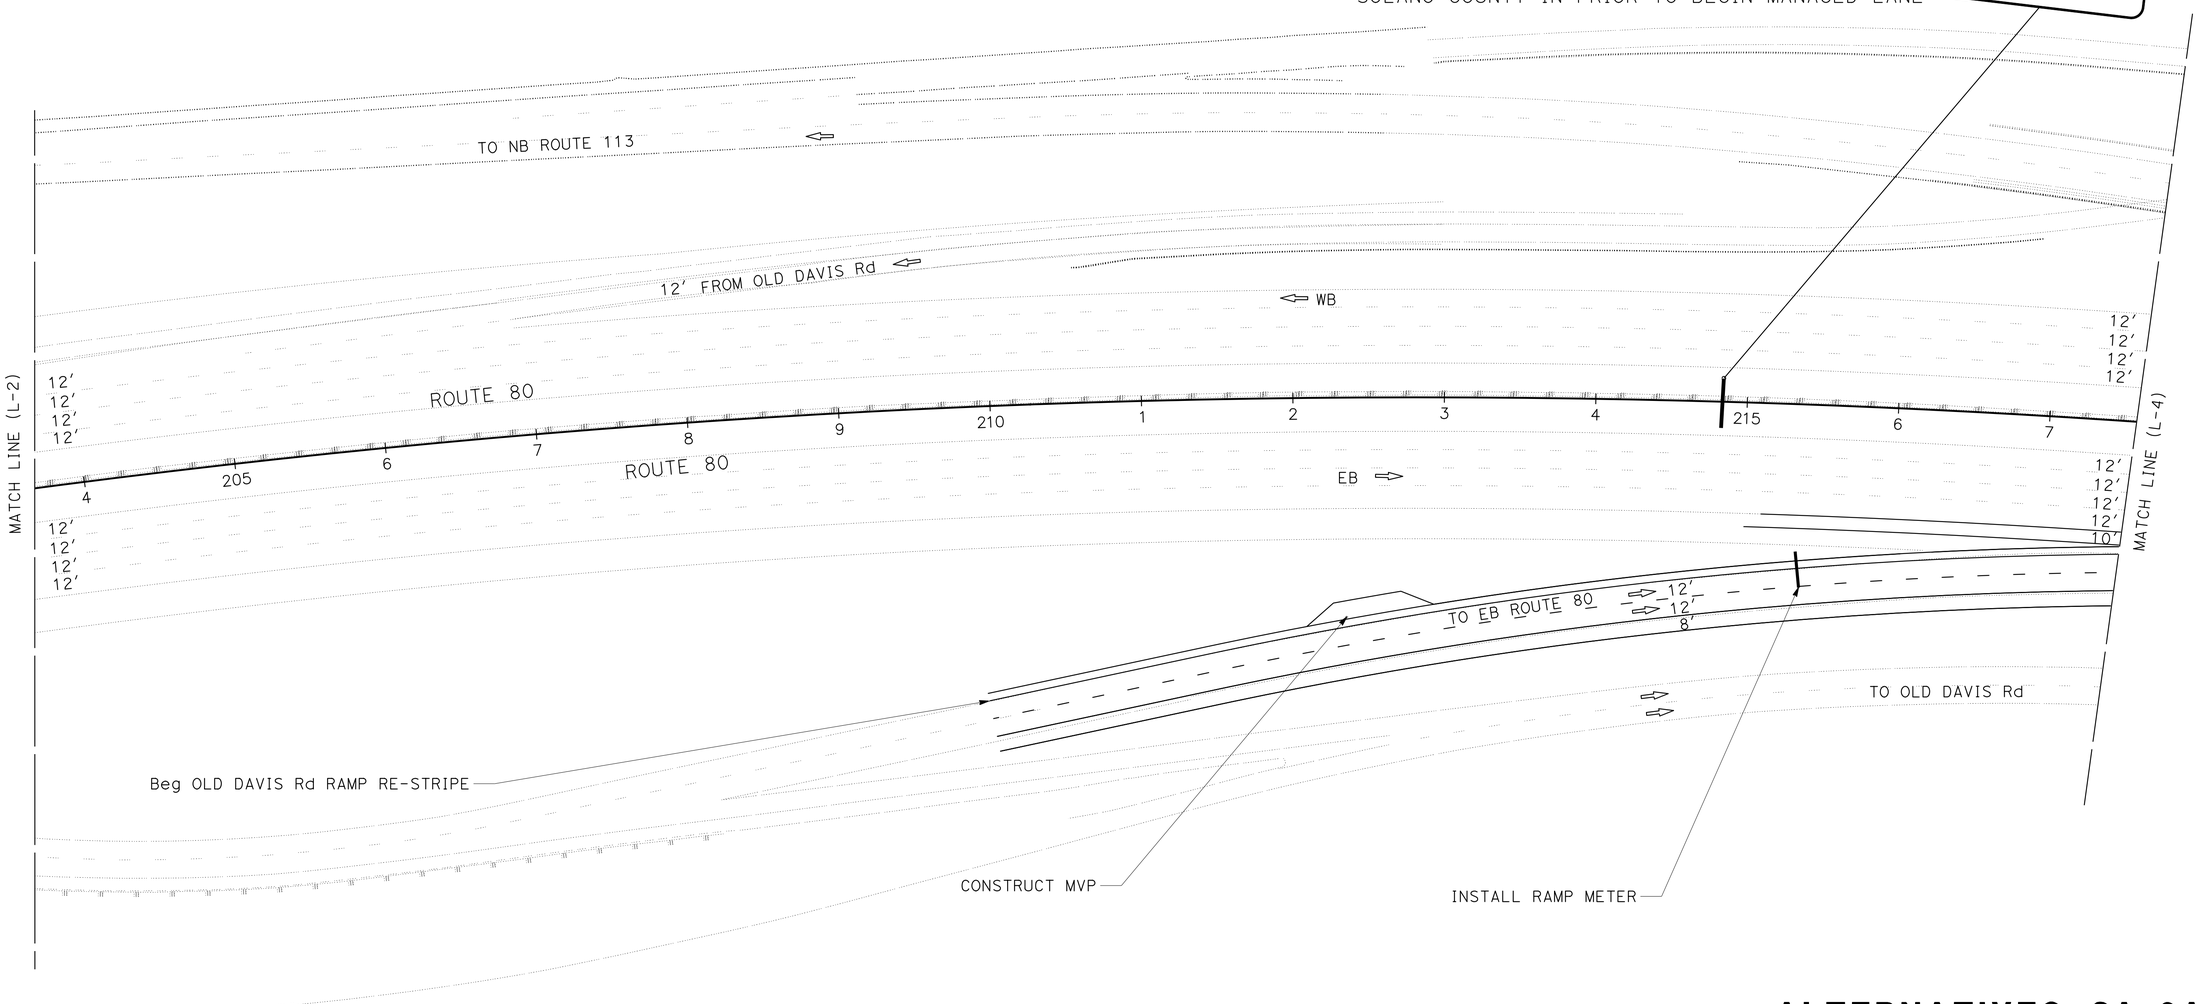

ALTERNATIVES 2A-6A
LAYOUT

SCALE: 1" = 50'

L-3

REVISED BY | DATE REVISED
XXXX - XXXX | XXXX - XXXX
CALCULATED-DESIGNED BY | CHECKED BY
FUNCTIONAL SUPERVISOR: MONIKA PEDIGO
STATE OF CALIFORNIA - DEPARTMENT OF TRANSPORTATION
03 DESIGN
Caltrans

LAST REVISION | DATE PLOTTED => 5-APR-2023
01-26-23 | TIME PLOTTED => 11:39

BORDER LAST REVISED 7/2/2010 | USERNAME => s151922 | DGN FILE => 3H900-Alt-2-6A LayOut-03.dgn | RELATIVE BORDER SCALE IS IN INCHES 0 1 2 3 | UNIT 0328 | PROJECT NUMBER & PHASE 00000000001

Dist	COUNTY	ROUTE	POST MILES TOTAL PROJECT	SHEET No.	TOTAL SHEETS
04	Sol	80	40.7/R44.7		
03	Yol,Sac	80,50	VAR		


DRAFT

REGISTERED CIVIL ENGINEER DATE

PLANS APPROVAL DATE

REGISTERED PROFESSIONAL ENGINEER No. Exp. CIVIL STATE OF CALIFORNIA

THE STATE OF CALIFORNIA OR ITS OFFICERS OR AGENTS SHALL NOT BE RESPONSIBLE FOR THE ACCURACY OR COMPLETENESS OF SCANNED COPIES OF THIS PLAN SHEET.

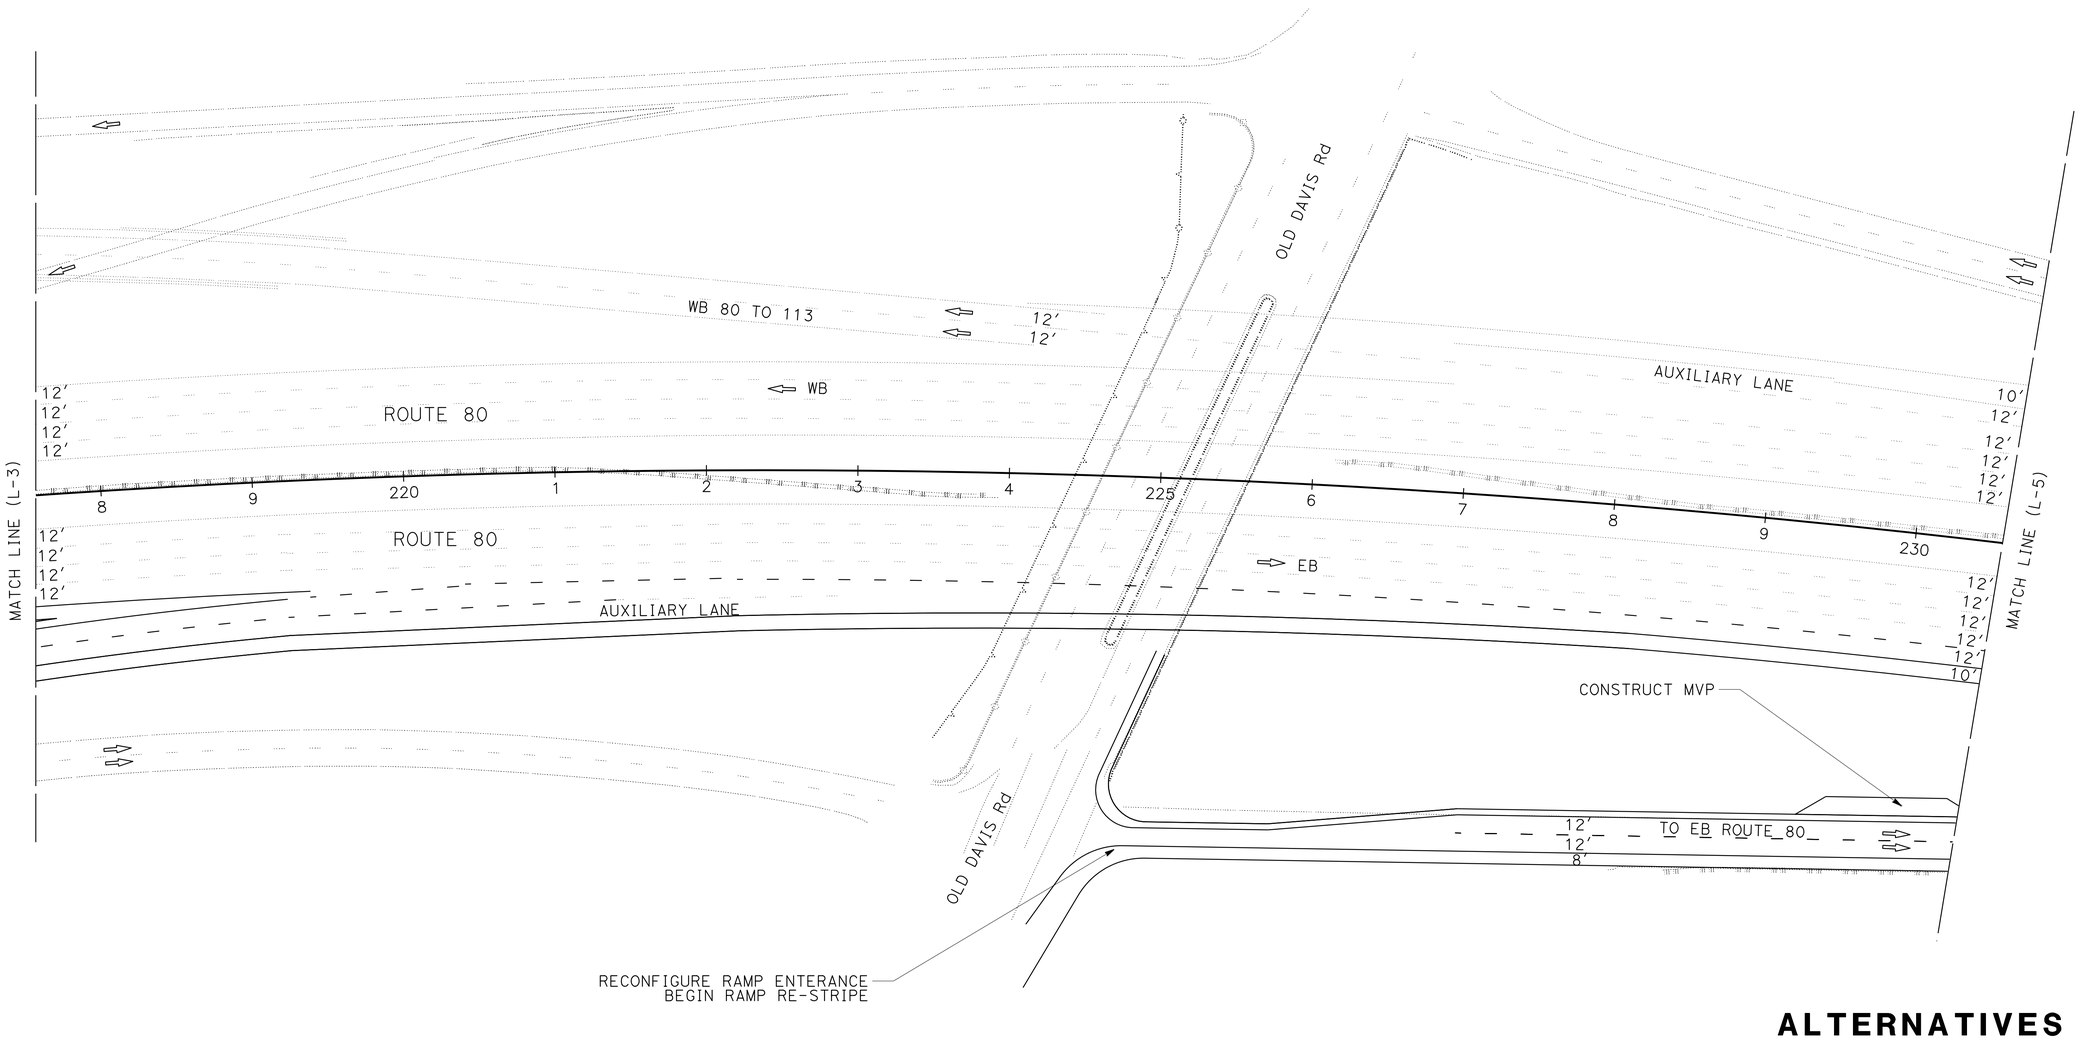

ALTERNATIVES 2A-6A
LAYOUT

SCALE: 1" = 50′

L-4

REVISED BY	DATE REVISED
XXXX - XXXX	XXXX - XXXX
CALCULATED-DESIGNED BY	CHECKED BY

FUNCTIONAL SUPERVISOR: MONIKA PEDIGO

STATE OF CALIFORNIA - DEPARTMENT OF TRANSPORTATION

Caltrans® 03 DESIGN

LAST REVISION | DATE PLOTTED => 5-APR-2023
01-26-23 | TIME PLOTTED => 11:39

BORDER LAST REVISED 7/2/2010

USERNAME => s151922
DGN FILE => 3H900-Alt-2-6A LayOut-04.dgn

RELATIVE BORDER SCALE IS IN INCHES 0 1 2 3

UNIT 0328

PROJECT NUMBER & PHASE 00000000001

Dist	COUNTY	ROUTE	POST MILES TOTAL PROJECT	SHEET No.	TOTAL SHEETS
04	Sol	80	40.7/R44.7		
03	Yol,Sac	80,50	VAR		

DRAFT

REGISTERED CIVIL ENGINEER — DATE

PLANS APPROVAL DATE

REGISTERED PROFESSIONAL ENGINEER — No. — Exp. — CIVIL — STATE OF CALIFORNIA


THE STATE OF CALIFORNIA OR ITS OFFICERS OR AGENTS SHALL NOT BE RESPONSIBLE FOR THE ACCURACY OR COMPLETENESS OF SCANNED COPIES OF THIS PLAN SHEET.

ONLY HOT LANE SIGNS ARE SHOWN FOR
SOLANO COUNTY IN PRIOR TO BEGIN MANAGED LANE

(ALTERNATIVES 3A,4A & 5A)

Toll Pass ONLY
EXPRESS LANE ENTERANCE 1 MILE

(ALTERNATIVE 3A)
R3-43
HOV 2+ 2 OR MORE PERSONS PER VEHICLE

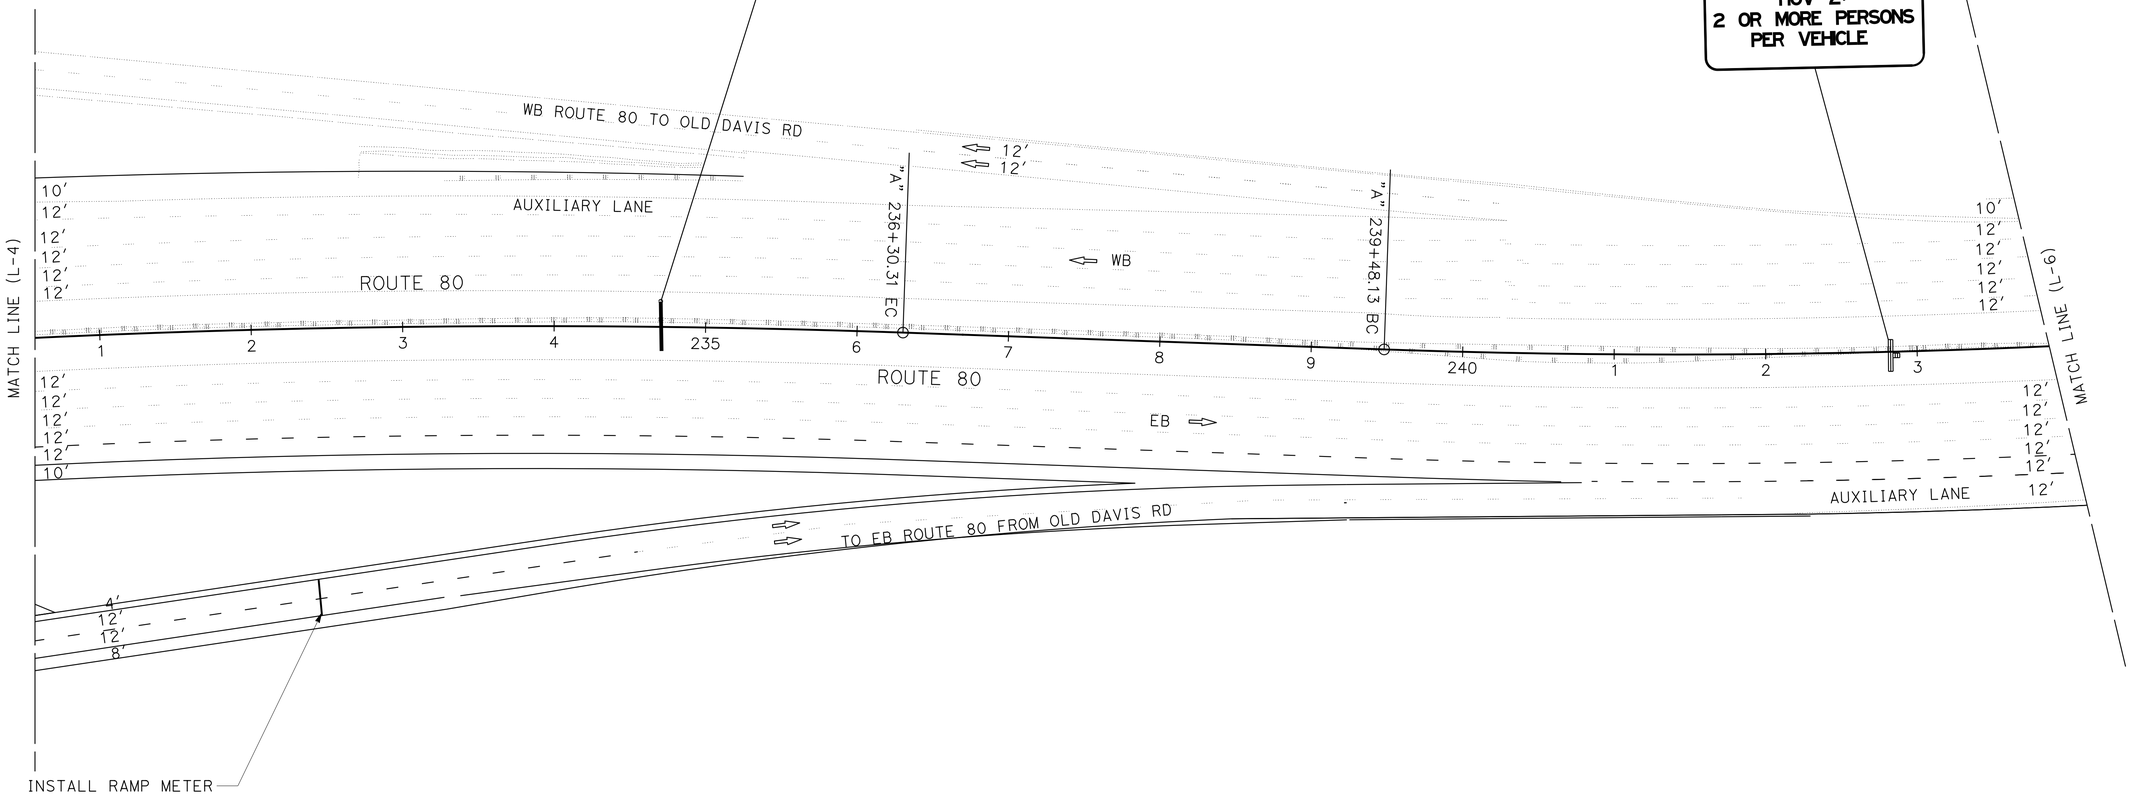

ALTERNATIVES 2A-6A
LAYOUT

SCALE: 1" = 50'

L-5

STATE OF CALIFORNIA - DEPARTMENT OF TRANSPORTATION
03 DESIGN
Caltrans

FUNCTIONAL SUPERVISOR: MONIKA PEDIGO
CALCULATED-DESIGNED BY
CHECKED BY

REVISED BY	DATE REVISED
XXXX - XXXX	XXXX - XXXX

LAST REVISION: 01-26-23
DATE PLOTTED => 5-APR-2023
TIME PLOTTED => 11:39

BORDER LAST REVISED 7/2/2010
USERNAME => s151922
DGN FILE => 3H900-Alt-2-6A LayOut-05.dgn
RELATIVE BORDER SCALE IS IN INCHES 0 1 2 3
UNIT 0328
PROJECT NUMBER & PHASE 00000000001

Dist	COUNTY	ROUTE	POST MILES TOTAL PROJECT	SHEET No.	TOTAL SHEETS
04	Sol	80	40.7/R44.7		
03	Yol,Sac	80,50	VAR		


DRAFT

REGISTERED CIVIL ENGINEER DATE

PLANS APPROVAL DATE

REGISTERED PROFESSIONAL ENGINEER No. Exp. CIVIL STATE OF CALIFORNIA

THE STATE OF CALIFORNIA OR ITS OFFICERS OR AGENTS SHALL NOT BE RESPONSIBLE FOR THE ACCURACY OR COMPLETENESS OF SCANNED COPIES OF THIS PLAN SHEET.

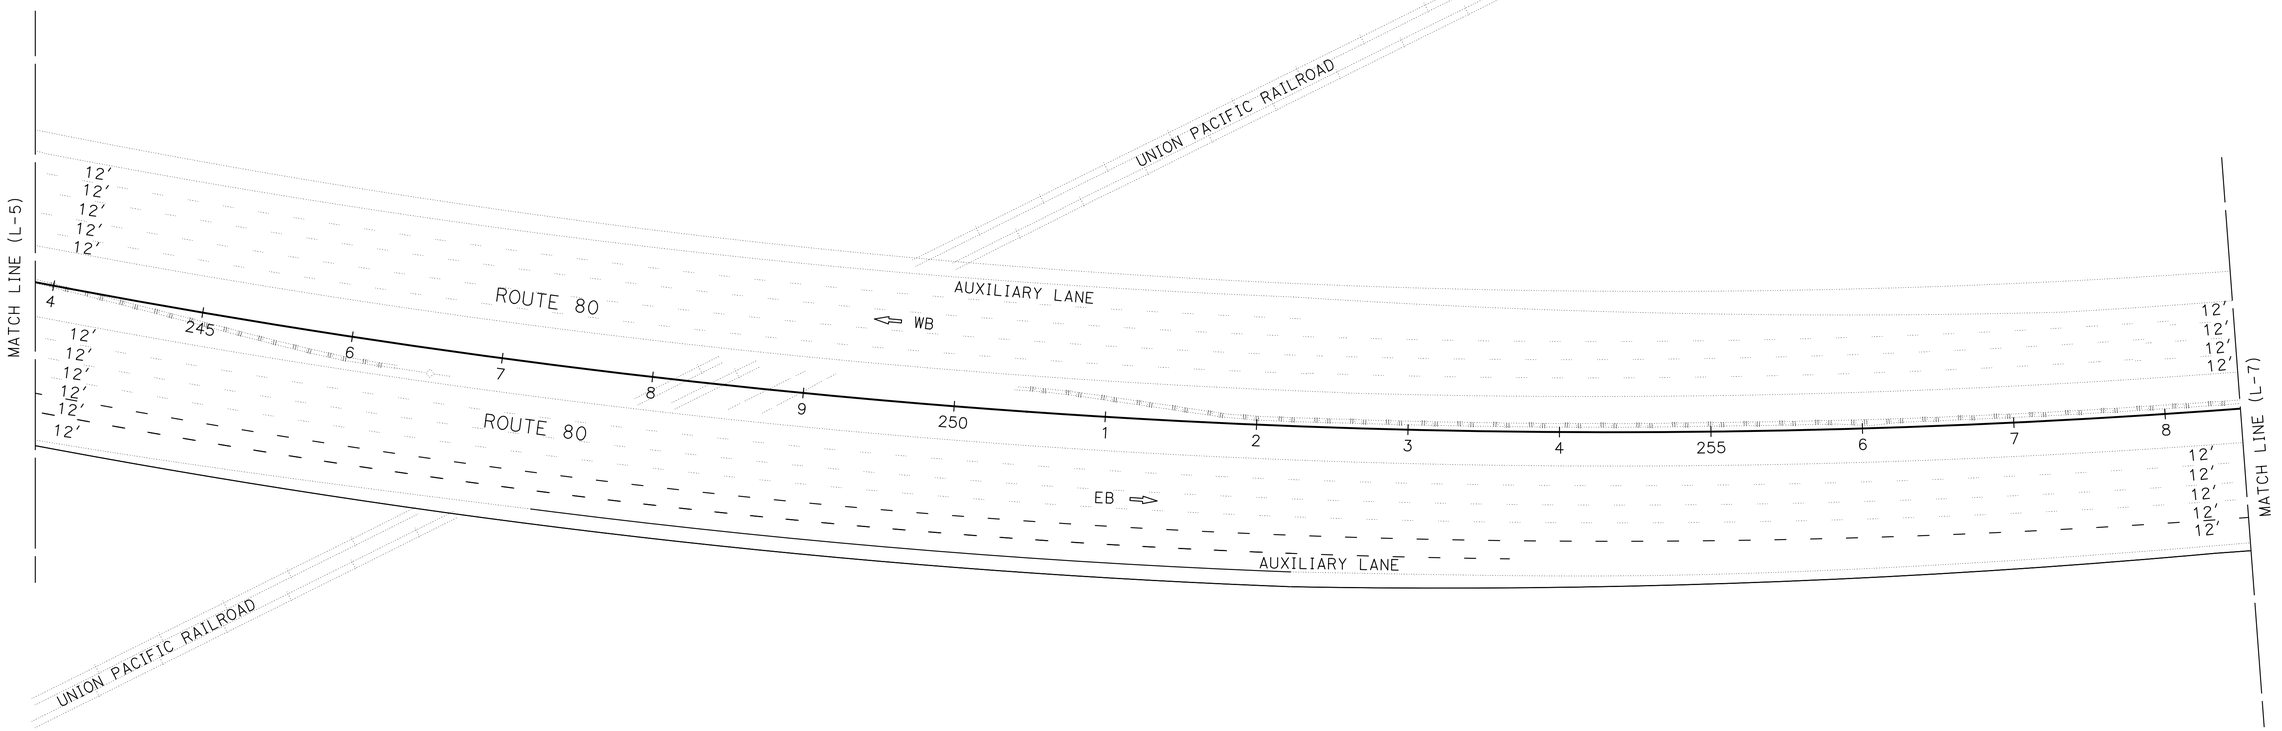

ALTERNATIVES 2A-6A LAYOUT

SCALE: 1" = 50′

L-6

REVISED BY | DATE REVISED

XXXX - XXXX | XXXX - XXXX

CALCULATED-DESIGNED BY

CHECKED BY

FUNCTIONAL SUPERVISOR: MONIKA PEDIGO

STATE OF CALIFORNIA - DEPARTMENT OF TRANSPORTATION

Caltrans®

03 DESIGN

LAST REVISION | DATE PLOTTED => 5-APR-2023 | TIME PLOTTED => 11:40

01-26-23

BORDER LAST REVISED 7/2/2010

USERNAME => s151922

DGN FILE => 3H900-Alt-2-6A LayOut-06.dgn

RELATIVE BORDER SCALE IS IN INCHES 0 1 2 3

UNIT 0328

PROJECT NUMBER & PHASE 00000000001

Dist	COUNTY	ROUTE	POST MILES TOTAL PROJECT	SHEET No.	TOTAL SHEETS
04	Sol	80	40.7/R44.7		
03	Yol,Sac	80,50	VAR		

REGISTERED CIVIL ENGINEER — DATE

PLANS APPROVAL DATE

REGISTERED PROFESSIONAL ENGINEER — No. — Exp. — CIVIL — STATE OF CALIFORNIA

THE STATE OF CALIFORNIA OR ITS OFFICERS OR AGENTS SHALL NOT BE RESPONSIBLE FOR THE ACCURACY OR COMPLETENESS OF SCANNED COPIES OF THIS PLAN SHEET.

ONLY HOT LANE SIGNS ARE SHOWN FOR
SOLANO COUNTY IN PRIOR TO BEGIN MANAGED LANE

(ALTERNATIVES 3A,4A & 5A)

Toll Pass ONLY
EXPRESS LANE ENTERANCE 1/2 MILE

(ALTERNATIVE 3A)

R3-43

HOV 2+
2 OR MORE PERSONS PER VEHICLE

CONSTRUCT MVP

"A" 271+96.89 EC

MATCH LINE (L-6)

MATCH LINE (L-8)

WB ROUTE 80

EB ROUTE 80

AUXILIARY LANE

AUXILIARY LANE

AUXILIARY LANE

12′ 12′ 12′ 12′ 12′ 12′ 10′

9 260 1 2 3 265 6 7 8 9 270 1 2

END OLD DAVIS Rd RAMP RE-STRIPE

ALTERNATIVES 2A-6A LAYOUT

SCALE: 1" = 50′

L-7

CALCULATED-DESIGNED BY

CHECKED BY

REVISED BY | DATE REVISED

XXXX - XXXX | XXXX - XXXX

FUNCTIONAL SUPERVISOR: MONIKA PEDIGO

STATE OF CALIFORNIA - DEPARTMENT OF TRANSPORTATION

Caltrans®

03 DESIGN

LAST REVISION 01-26-23

DATE PLOTTED => 5-APR-2023
TIME PLOTTED => 11:40

BORDER LAST REVISED 7/2/2010

USERNAME => s151922
DGN FILE => 3H900-Alt-2-6A LayOut-07.dgn

RELATIVE BORDER SCALE IS IN INCHES 0 1 2 3

UNIT 0328

PROJECT NUMBER & PHASE 00000000001

Dist	COUNTY	ROUTE	POST MILES TOTAL PROJECT	SHEET No.	TOTAL SHEETS
04	Sol	80	40.7/R44.7		
03	Yol,Sac	80,50	VAR		


DRAFT

REGISTERED CIVIL ENGINEER DATE

PLANS APPROVAL DATE

REGISTERED PROFESSIONAL ENGINEER No. Exp. CIVIL STATE OF CALIFORNIA

THE STATE OF CALIFORNIA OR ITS OFFICERS OR AGENTS SHALL NOT BE RESPONSIBLE FOR THE ACCURACY OR COMPLETENESS OF SCANNED COPIES OF THIS PLAN SHEET.

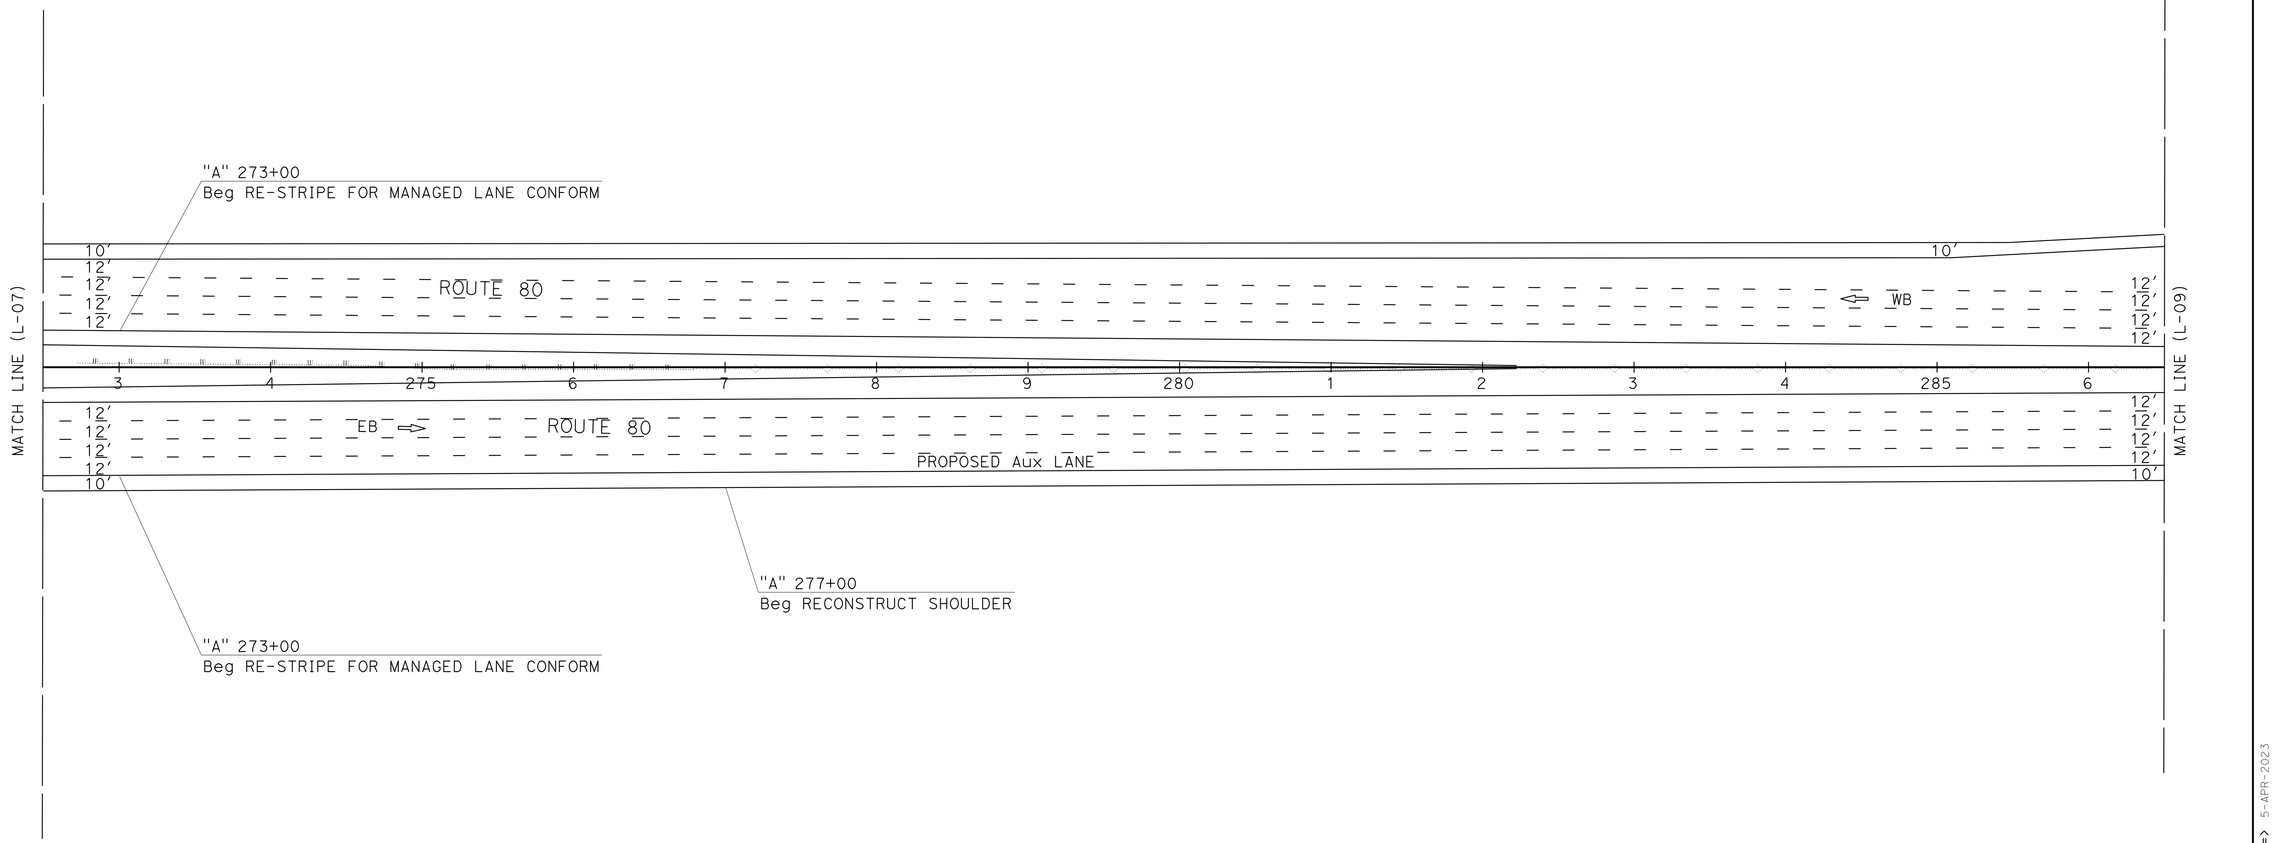

ALTERNATIVES 2A-6A
LAYOUT

SCALE: 1" = 50'

L-08

REVISED BY	DATE REVISED
XXXX - XXXX	XXXX - XXXX

CALCULATED-DESIGNED BY

CHECKED BY

FUNCTIONAL SUPERVISOR: MONIKA PEDIGO

STATE OF CALIFORNIA - DEPARTMENT OF TRANSPORTATION

Caltrans®

03 DESIGN

LAST REVISION 01-26-23

DATE PLOTTED => 5-APR-2023

TIME PLOTTED => 11:40

BORDER LAST REVISED 7/2/2010

USERNAME => s151922

DGN FILE => 3H900-Alt-2-6A LayOut-08.dgn

RELATIVE BORDER SCALE IS IN INCHES 0 1 2 3

UNIT 0328

PROJECT NUMBER & PHASE 00000000001

Dist	COUNTY	ROUTE	POST MILES TOTAL PROJECT	SHEET No.	TOTAL SHEETS
04	Sol	80	40.7/R44.7		
03	Yol,Sac	80,50	VAR		


REGISTERED CIVIL ENGINEER DATE

PLANS APPROVAL DATE

REGISTERED PROFESSIONAL ENGINEER No. Exp. CIVIL STATE OF CALIFORNIA

THE STATE OF CALIFORNIA OR ITS OFFICERS OR AGENTS SHALL NOT BE RESPONSIBLE FOR THE ACCURACY OR COMPLETENESS OF SCANNED COPIES OF THIS PLAN SHEET.

DRAFT

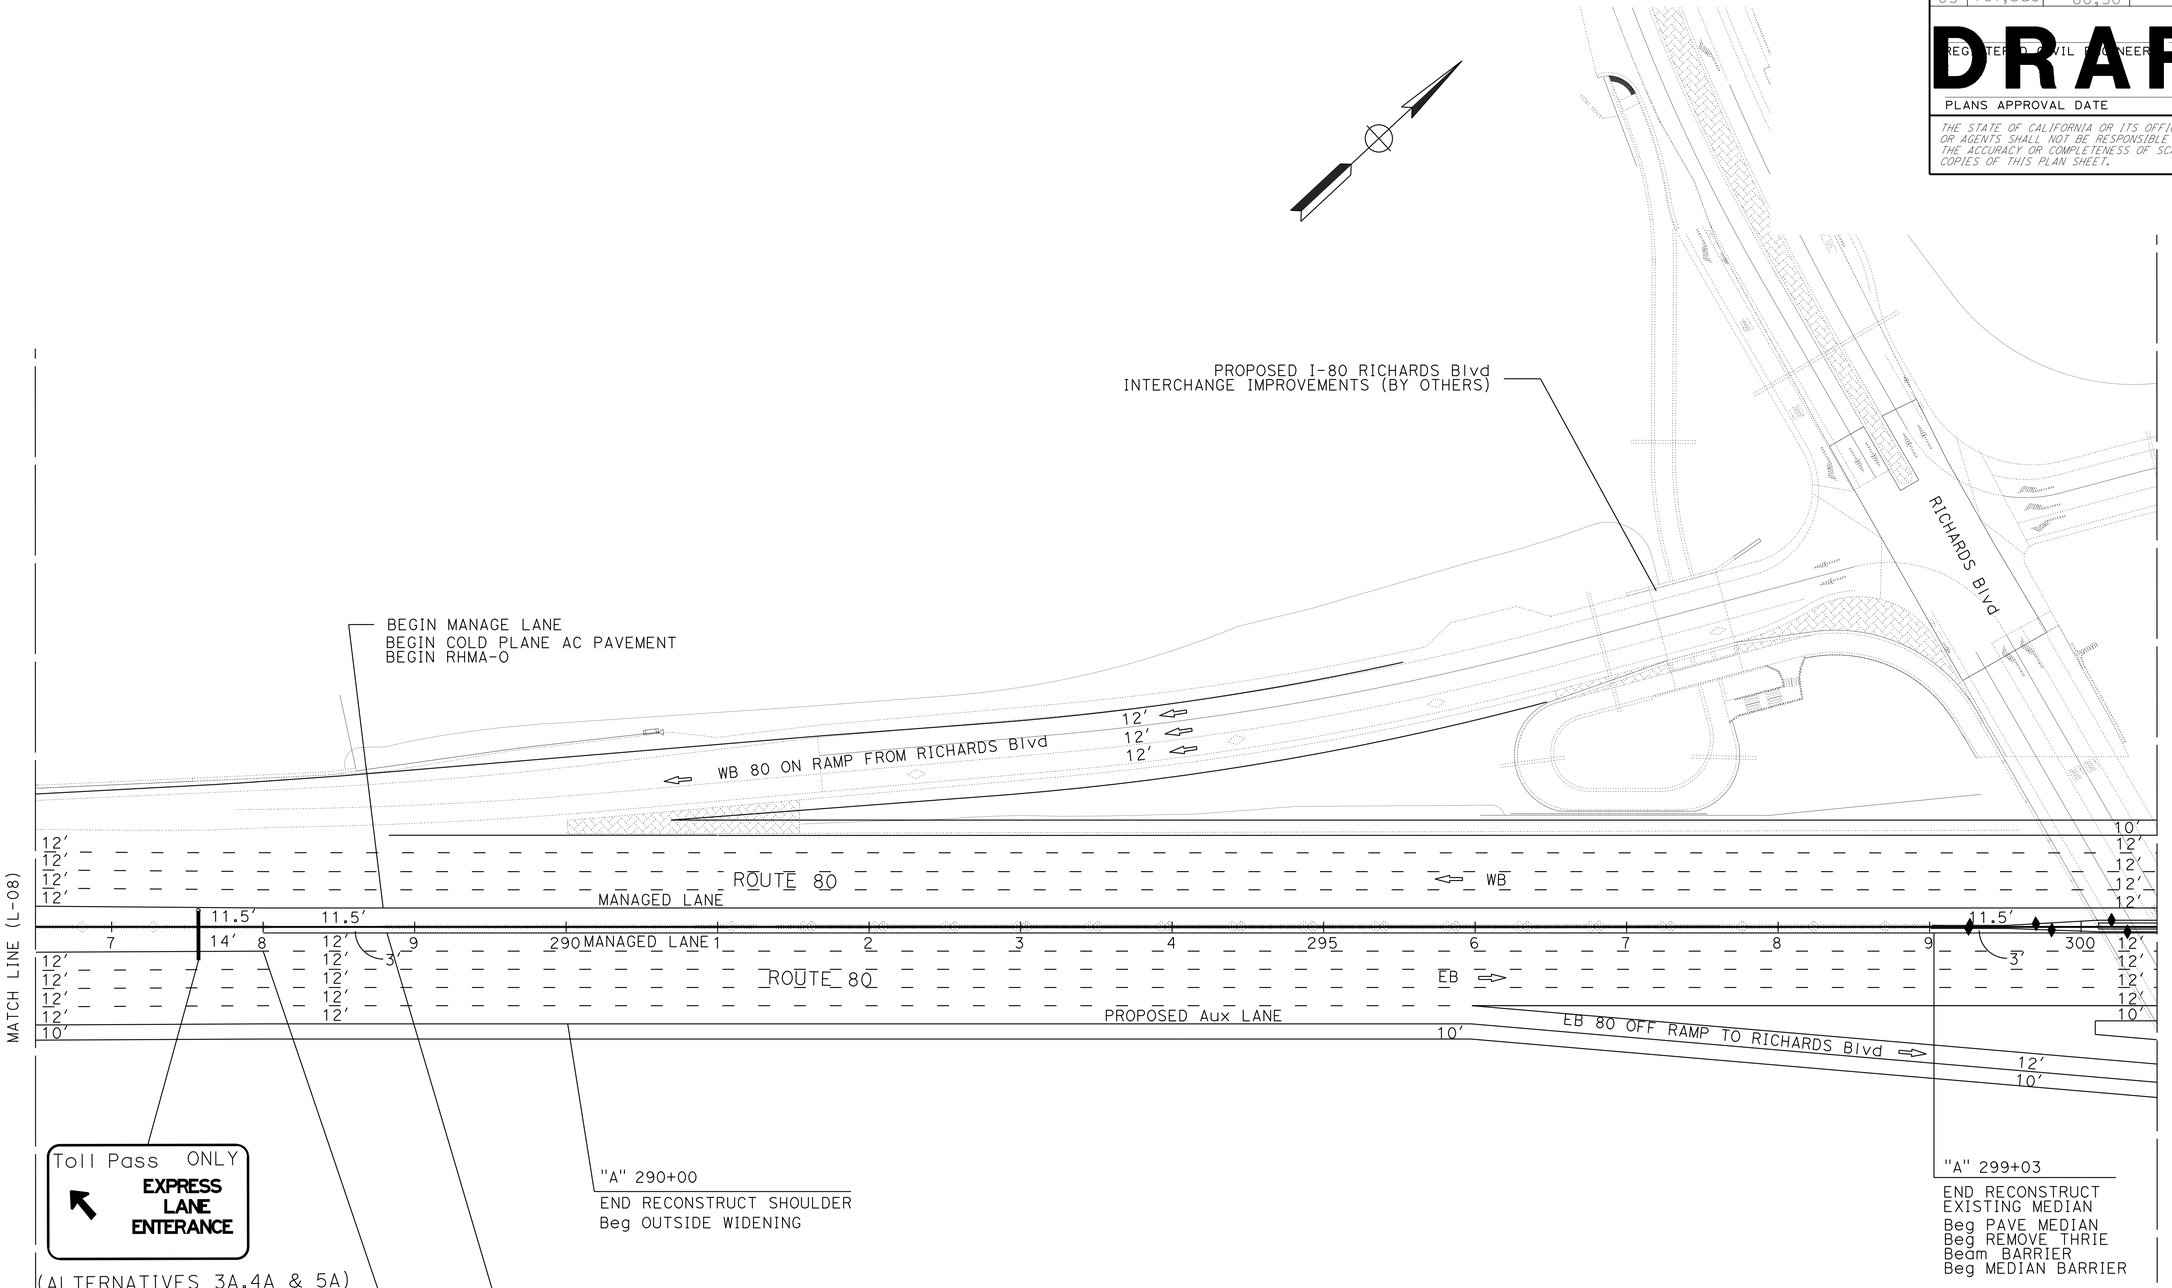

ONLY HOT LANE SIGNS ARE SHOWN FOR SOLANO COUNTY IN PRIOR TO BEGIN MANAGED LANE

ALTERNATIVES 2A-6A
LAYOUT

SCALE: 1" = 50′

L-09

REVISED BY	DATE REVISED
XXXX - XXXX	XXXX - XXXX

CALCULATED-
DESIGNED BY
CHECKED BY

FUNCTIONAL SUPERVISOR
MONIKA PEDIGO

STATE OF CALIFORNIA - DEPARTMENT OF TRANSPORTATION
03 DESIGN
Caltrans

LAST REVISION | DATE PLOTTED => 5-APR-2023
01-26-23 | TIME PLOTTED => 11:40

BORDER LAST REVISED 7/2/2010

USERNAME => s151922
DGN FILE => 3H900-Alt-2-6A LayOut-09.dgn

RELATIVE BORDER SCALE IS IN INCHES 0 1 2 3

UNIT 0328

PROJECT NUMBER & PHASE 00000000001

Dist	COUNTY	ROUTE	POST MILES TOTAL PROJECT	SHEET No.	TOTAL SHEETS
04	Sol	80	40.7/R44.7		
03	Yol,Sac	80,50	VAR		


REGISTERED CIVIL ENGINEER DATE

PLANS APPROVAL DATE

DRAFT

REGISTERED PROFESSIONAL ENGINEER No. Exp. CIVIL STATE OF CALIFORNIA

THE STATE OF CALIFORNIA OR ITS OFFICERS OR AGENTS SHALL NOT BE RESPONSIBLE FOR THE ACCURACY OR COMPLETENESS OF SCANNED COPIES OF THIS PLAN SHEET.

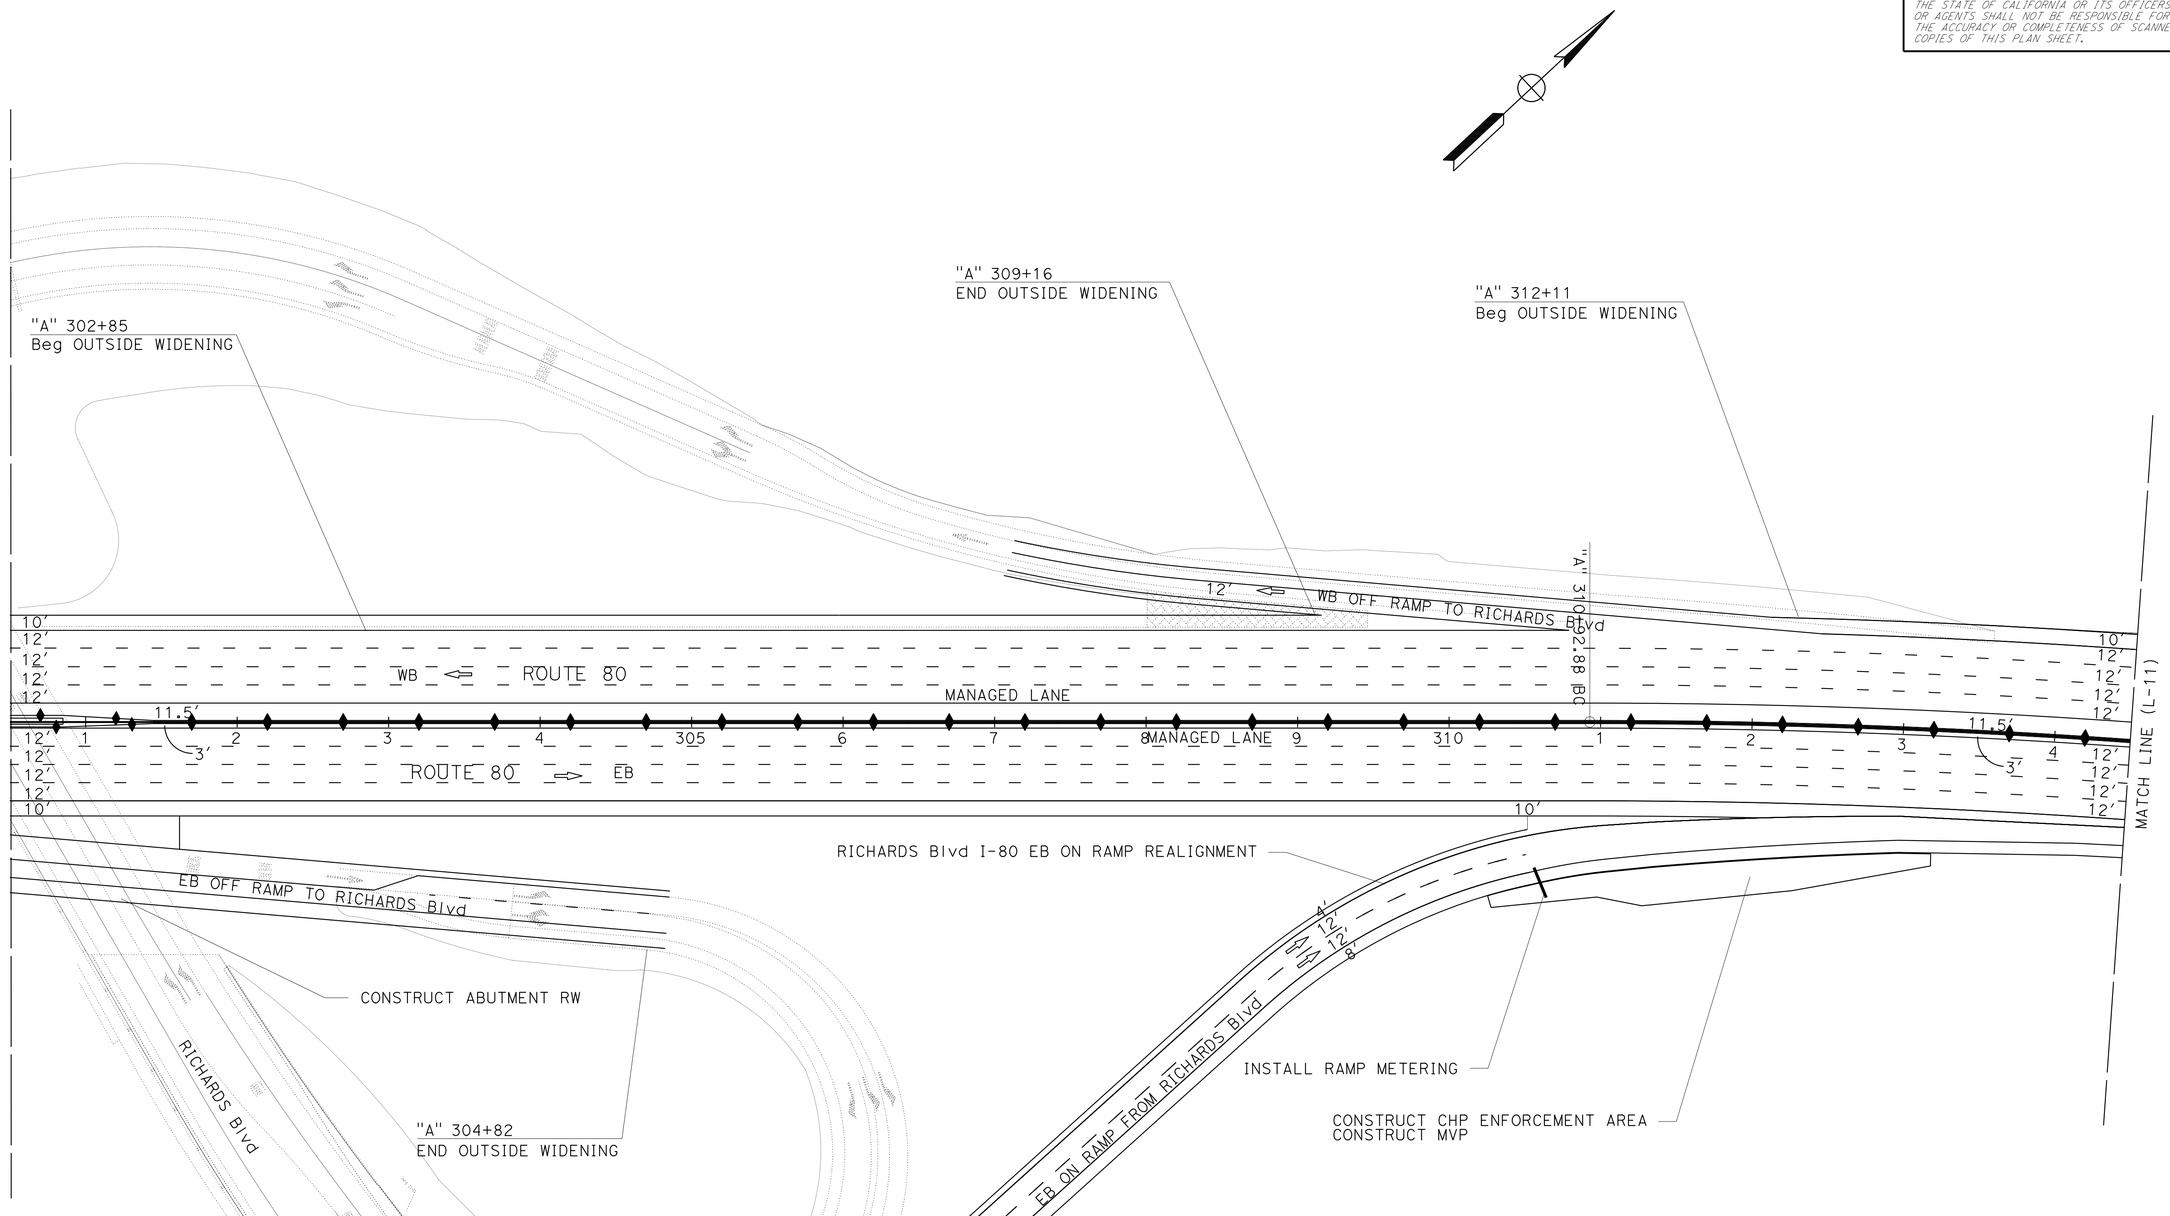

ALTERNATIVES 2A-6A
LAYOUT

SCALE: 1" = 50'

L-10

REVISED BY	DATE REVISED
XXXX - XXXX	XXXX - XXXX

CALCULATED-DESIGNED BY

CHECKED BY

FUNCTIONAL SUPERVISOR: MONIKA PEDIGO

STATE OF CALIFORNIA - DEPARTMENT OF TRANSPORTATION

03 DESIGN

Caltrans

LAST REVISION 01-26-23

DATE PLOTTED => 25-MAR-2023

TIME PLOTTED => 13:00

BORDER LAST REVISED 7/2/2010

USERNAME => s151922

DGN FILE => 3H900-Alt-2-6A LayOut-10.dgn

RELATIVE BORDER SCALE IS IN INCHES 0 1 2 3

UNIT 0328

PROJECT NUMBER & PHASE 00000000001

Dist	COUNTY	ROUTE	POST MILES TOTAL PROJECT	SHEET No.	TOTAL SHEETS
04	Sol	80	40.7/R44.7		
03	Yol,Sac	80,50	VAR		


REGISTERED CIVIL ENGINEER DATE

DRAFT

PLANS APPROVAL DATE

REGISTERED PROFESSIONAL ENGINEER No. Exp. CIVIL STATE OF CALIFORNIA

THE STATE OF CALIFORNIA OR ITS OFFICERS OR AGENTS SHALL NOT BE RESPONSIBLE FOR THE ACCURACY OR COMPLETENESS OF SCANNED COPIES OF THIS PLAN SHEET.

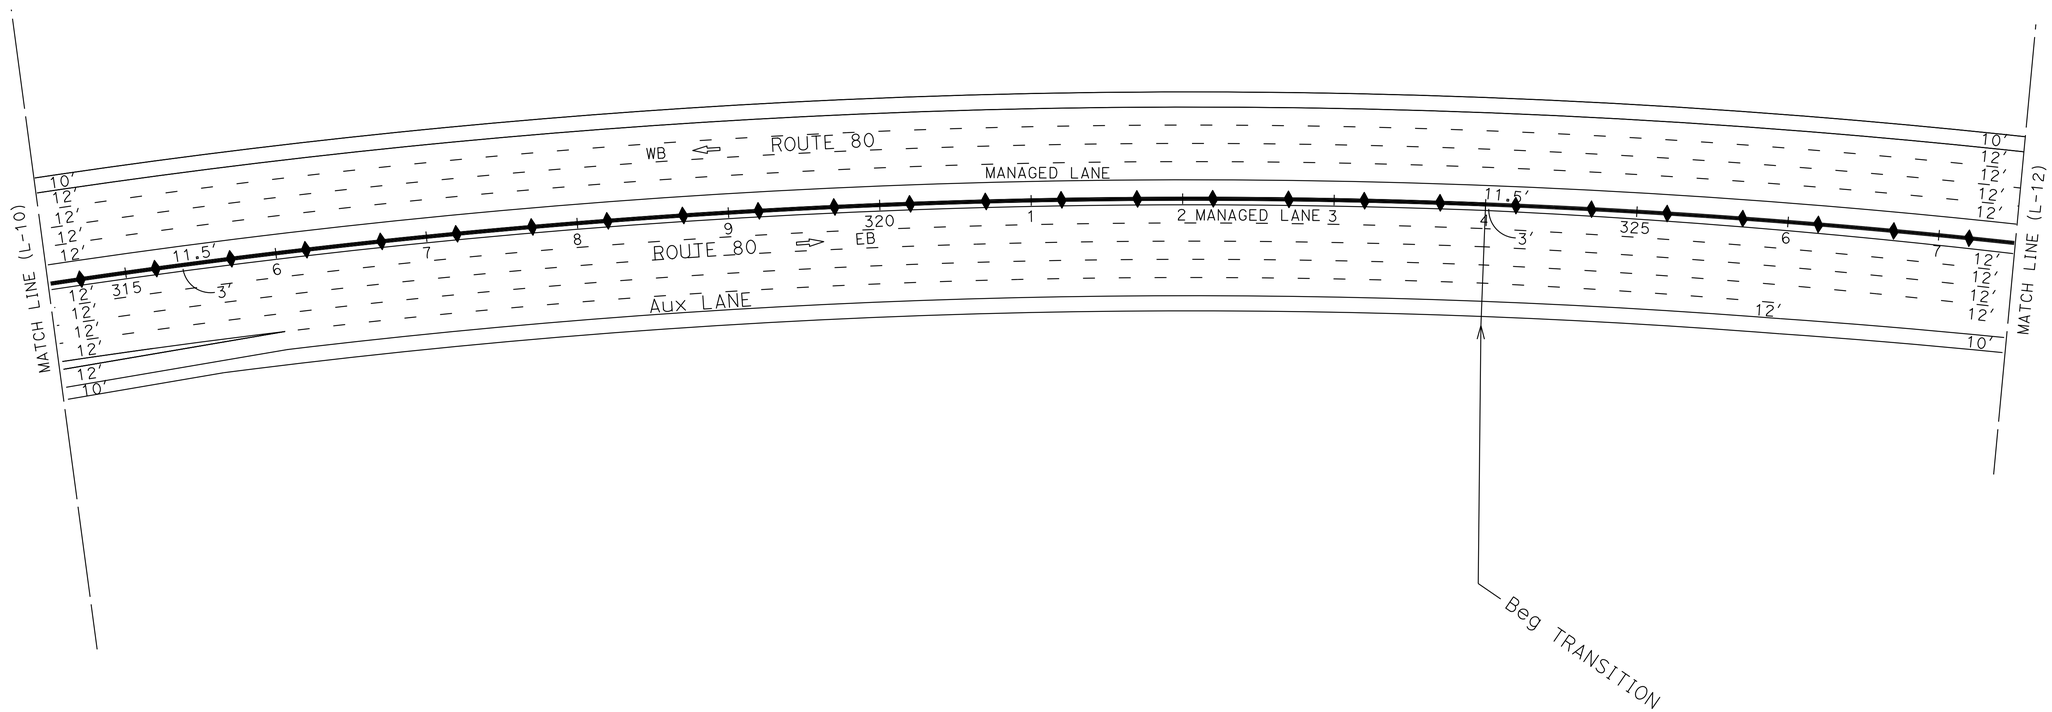

ALTERNATIVES 2A-6A
LAYOUT

SCALE: 1" = 50'

L-11

STATE OF CALIFORNIA - DEPARTMENT OF TRANSPORTATION
03 DESIGN
Caltrans

FUNCTIONAL SUPERVISOR: MONIKA PEDIGO

CALCULATED-DESIGNED BY
CHECKED BY

DATE REVISED	REVISED BY
XXXX - XXXX	XXXX - XXXX

LAST REVISION 01-26-23
DATE PLOTTED => 25-MAR-2023
TIME PLOTTED => 13:01

BORDER LAST REVISED 7/2/2010

USERNAME => s151922
DGN FILE => 3H900-Alt-2-6A LayOut-11.dgn

RELATIVE BORDER SCALE IS IN INCHES 0 1 2 3

UNIT 0328

PROJECT NUMBER & PHASE 00000000001

Dist	COUNTY	ROUTE	POST MILES TOTAL PROJECT	SHEET No.	TOTAL SHEETS
04	Sol	80	40.7/R44.7		
03	Yol,Sac	80,50	VAR		


REGISTERED CIVIL ENGINEER DATE

PLANS APPROVAL DATE

DRAFT

REGISTERED PROFESSIONAL ENGINEER
No.
Exp.
CIVIL
STATE OF CALIFORNIA

THE STATE OF CALIFORNIA OR ITS OFFICERS OR AGENTS SHALL NOT BE RESPONSIBLE FOR THE ACCURACY OR COMPLETENESS OF SCANNED COPIES OF THIS PLAN SHEET.

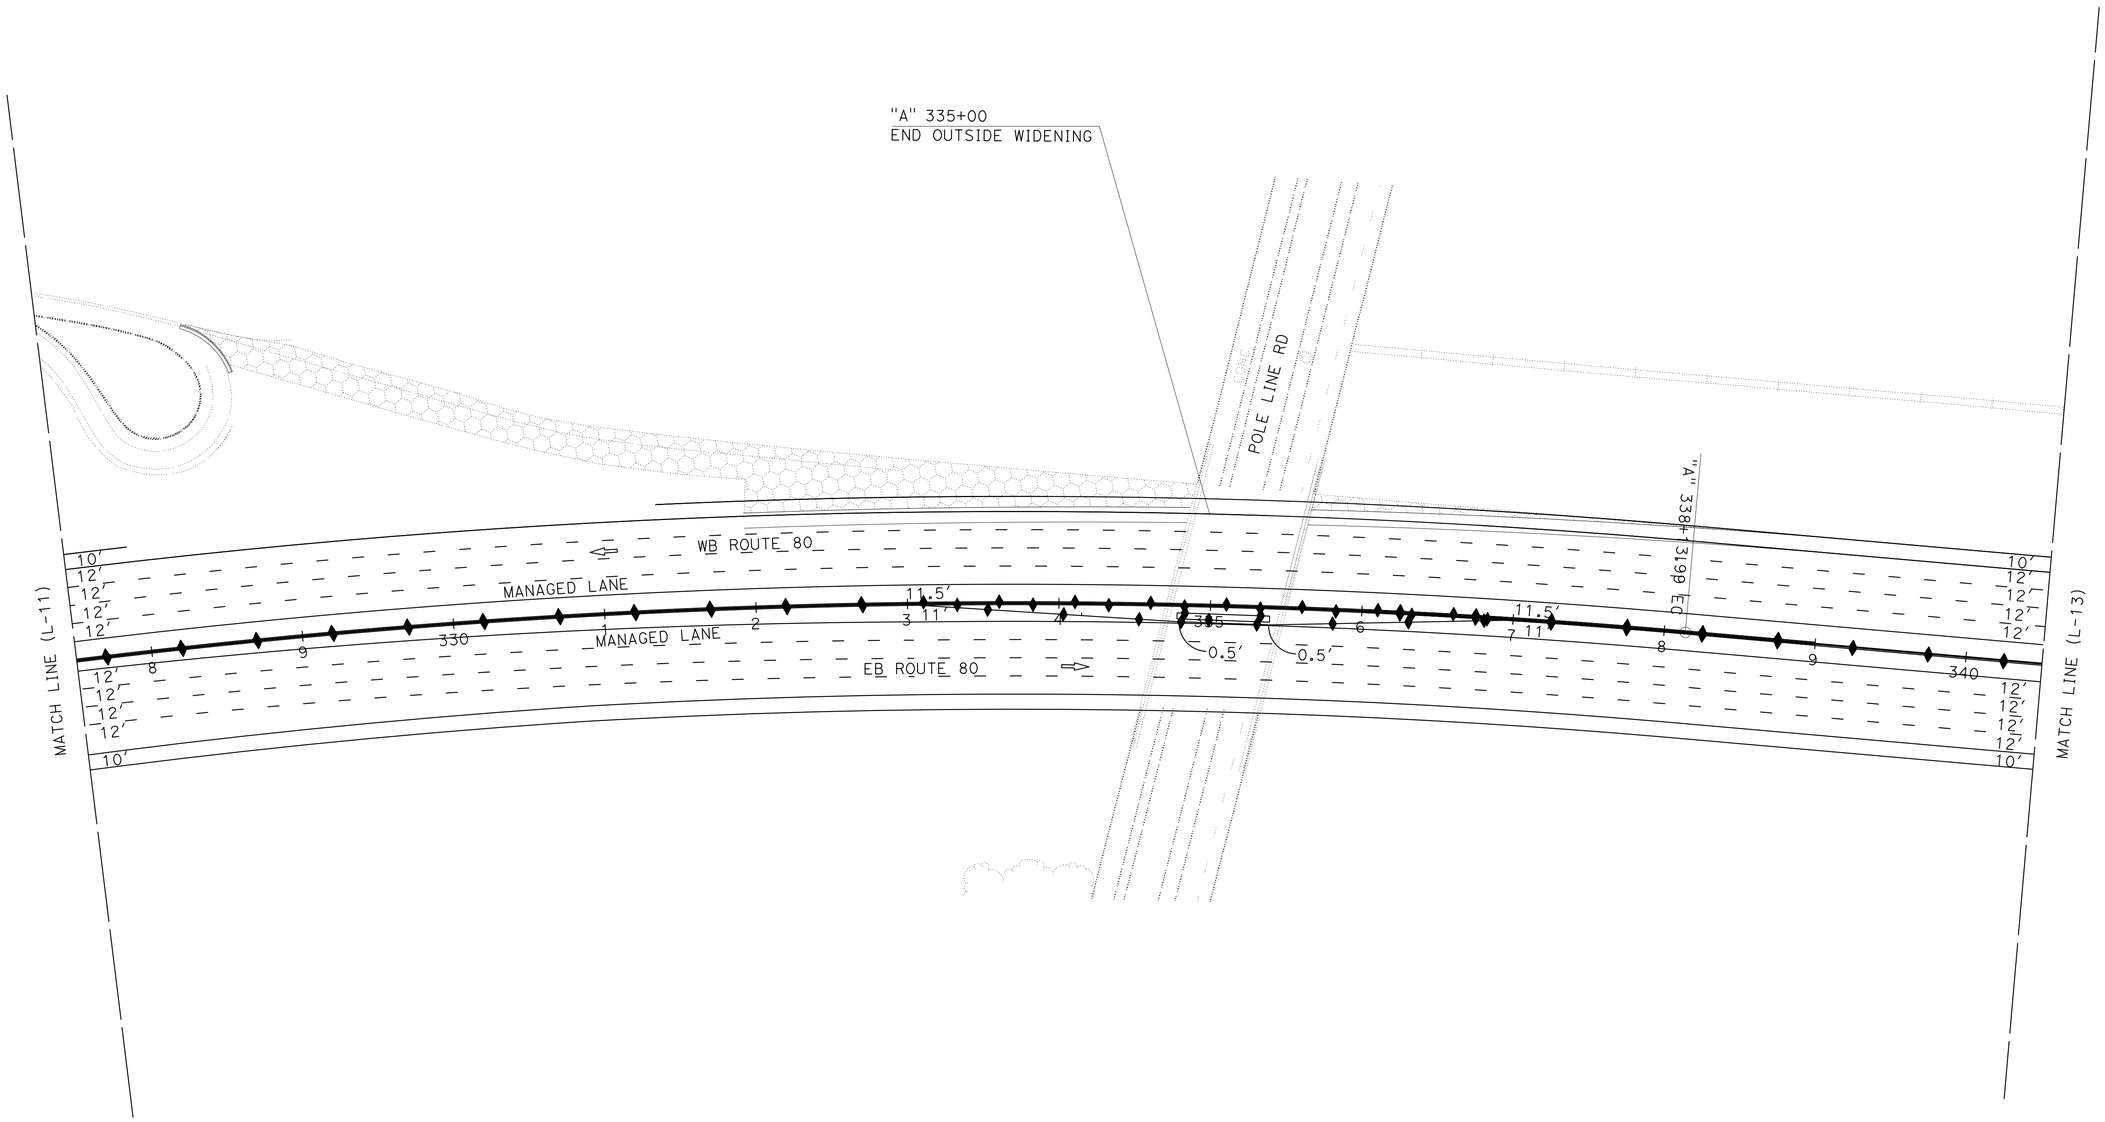

ALTERNATIVES 2A-6A
LAYOUT

SCALE: 1" = 50'

L-12

LAST REVISION 01-26-23
DATE PLOTTED => 25-MAR-2023
TIME PLOTTED => 13:01

REVISED BY	DATE REVISED
XXXX - XXXX	XXXX - XXXX

CALCULATED-DESIGNED BY
CHECKED BY

FUNCTIONAL SUPERVISOR: MONIKA PEDIGO

STATE OF CALIFORNIA - DEPARTMENT OF TRANSPORTATION
Caltrans®
03 DESIGN

BORDER LAST REVISED 7/2/2010

USERNAME => s151922
DGN FILE => 3H900-Alt-2-6A LayOut-12.dgn

RELATIVE BORDER SCALE IS IN INCHES 0 1 2 3

UNIT 0328

PROJECT NUMBER & PHASE 00000000001

Dist	COUNTY	ROUTE	POST MILES TOTAL PROJECT	SHEET No.	TOTAL SHEETS
04	Sol	80	40.7/R44.7		
03	Yol,Sac	80,50	VAR		


REGISTERED CIVIL ENGINEER DATE

PLANS APPROVAL DATE

DRAFT

REGISTERED PROFESSIONAL ENGINEER No. Exp. CIVIL STATE OF CALIFORNIA

THE STATE OF CALIFORNIA OR ITS OFFICERS OR AGENTS SHALL NOT BE RESPONSIBLE FOR THE ACCURACY OR COMPLETENESS OF SCANNED COPIES OF THIS PLAN SHEET.

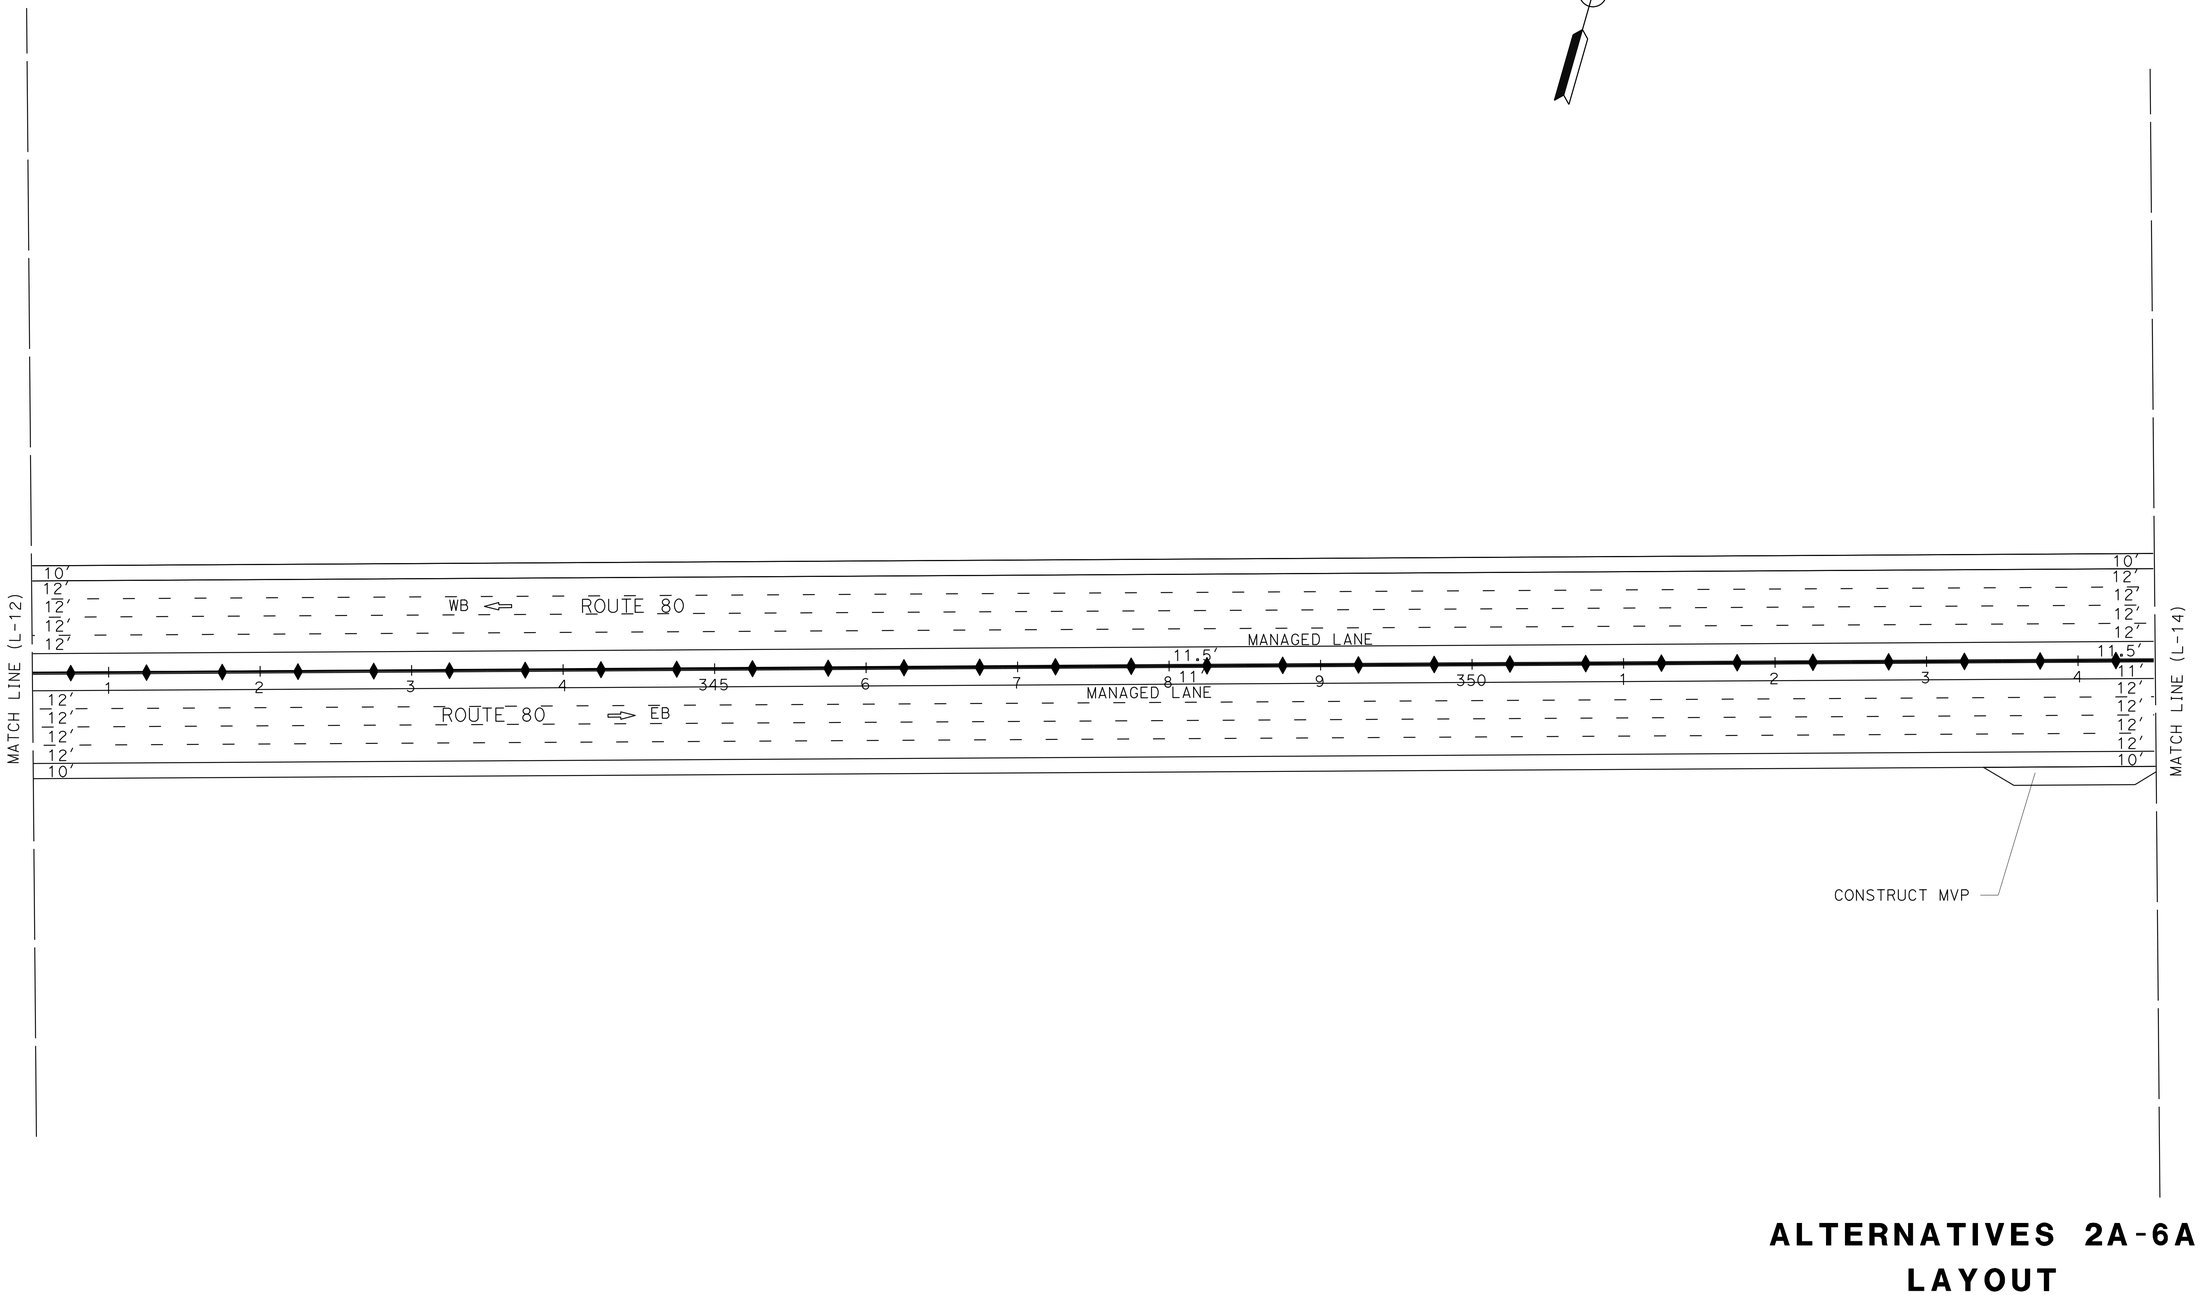

ALTERNATIVES 2A-6A
LAYOUT

SCALE: 1" = 50′

L-13

REVISED BY | DATE REVISED
XXXX - XXXX | XXXX - XXXX
CALCULATED-DESIGNED BY
CHECKED BY
FUNCTIONAL SUPERVISOR: MONIKA PEDIGO

STATE OF CALIFORNIA - DEPARTMENT OF TRANSPORTATION
Caltrans®
03 DESIGN

LAST REVISION 01-26-23
DATE PLOTTED => 25-MAR-2023
TIME PLOTTED => 13:01

BORDER LAST REVISED 7/2/2010
USERNAME => s151922
DGN FILE => 3H900-Alt-2-6A LayOut-13.dgn
RELATIVE BORDER SCALE IS IN INCHES 0 1 2 3
UNIT 0328
PROJECT NUMBER & PHASE 00000000001

Dist	COUNTY	ROUTE	POST MILES TOTAL PROJECT	SHEET No.	TOTAL SHEETS
04	Sol	80	40.7/R44.7		
03	Yol,Sac	80,50	VAR		


DRAFT

REGISTERED CIVIL ENGINEER — DATE

PLANS APPROVAL DATE

THE STATE OF CALIFORNIA OR ITS OFFICERS OR AGENTS SHALL NOT BE RESPONSIBLE FOR THE ACCURACY OR COMPLETENESS OF SCANNED COPIES OF THIS PLAN SHEET.

REGISTERED PROFESSIONAL ENGINEER — No. — Exp. — CIVIL — STATE OF CALIFORNIA

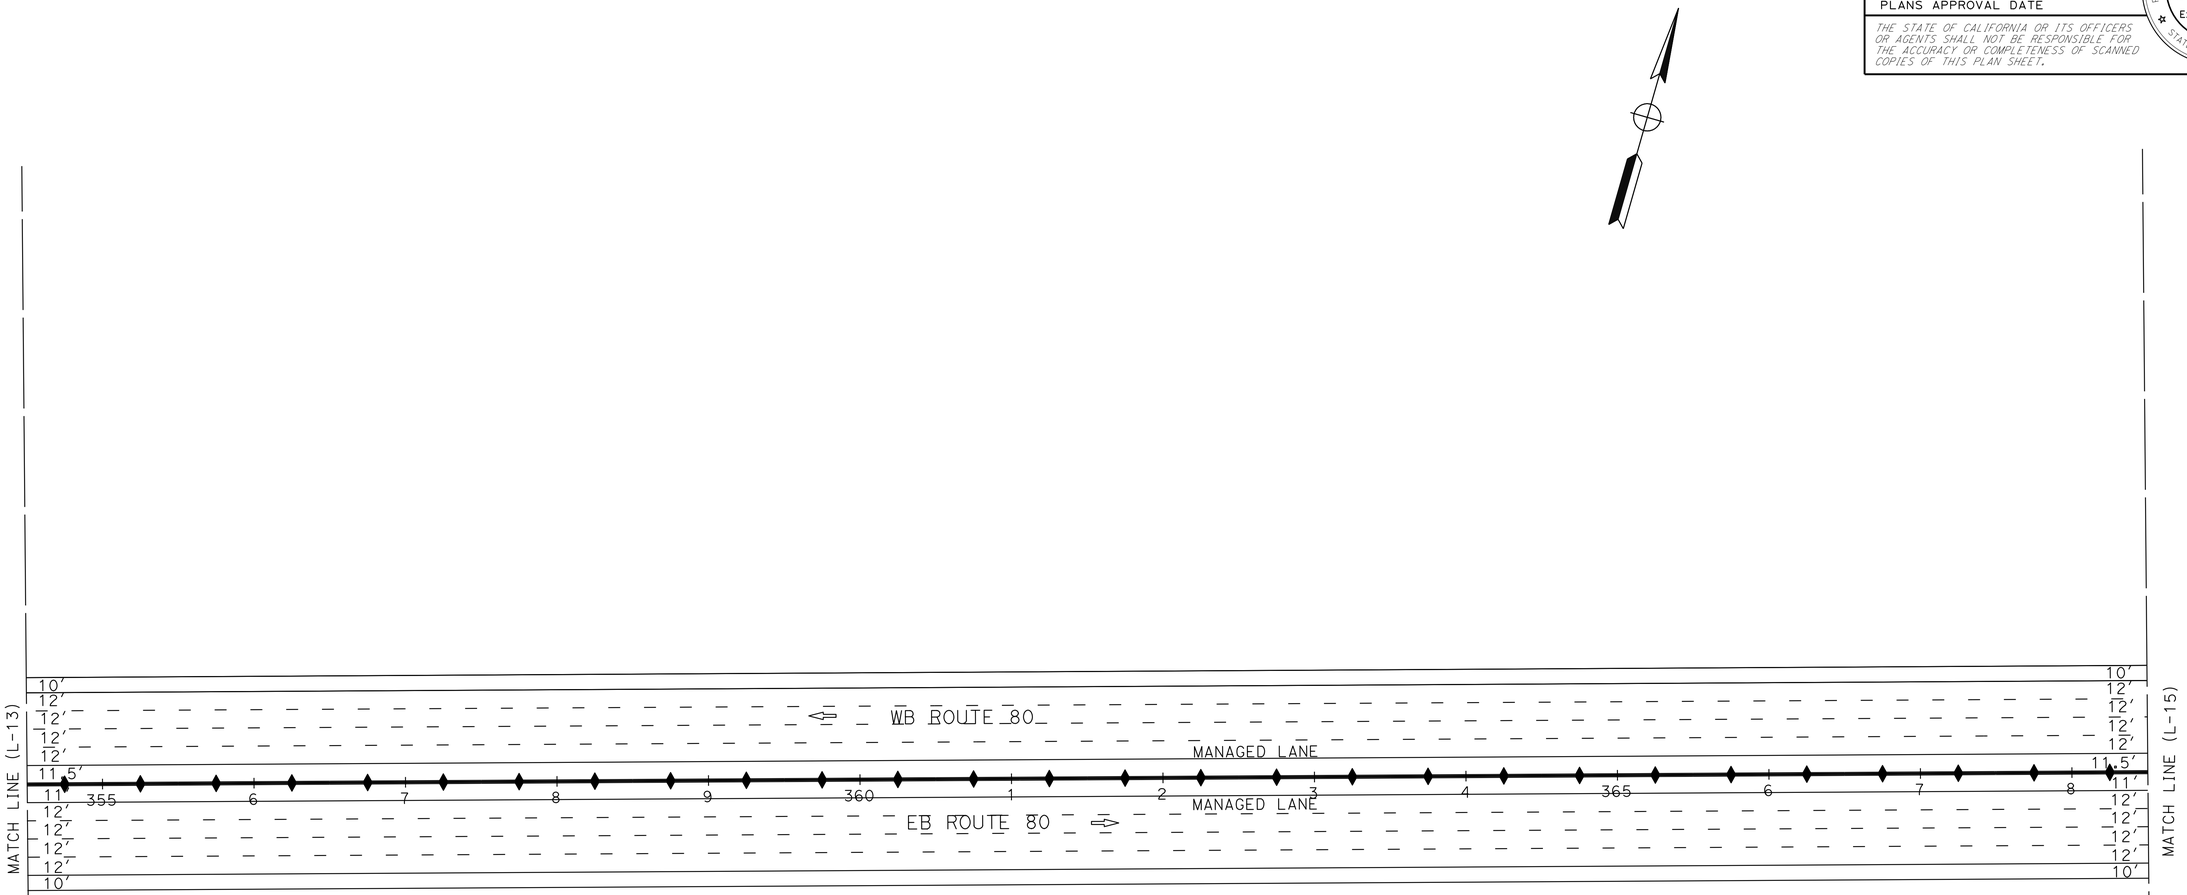

ALTERNATIVES 2A-6A LAYOUT

SCALE: 1" = 50′

L-14

LAST REVISION: DATE PLOTTED => 25-MAR-2023 TIME PLOTTED => 13:01

01-26-23

REVISED BY	DATE REVISED
XXXX - XXXX	XXXX - XXXX

CALCULATED-DESIGNED BY

CHECKED BY

FUNCTIONAL SUPERVISOR: MONIKA PEDIGO

STATE OF CALIFORNIA - DEPARTMENT OF TRANSPORTATION

Caltrans®

03 DESIGN

BORDER LAST REVISED 7/2/2010

USERNAME => s151922
DGN FILE => 3H900-Alt-2-6A LayOut-14.dgn

RELATIVE BORDER SCALE IS IN INCHES 0 1 2 3

UNIT 0328

PROJECT NUMBER & PHASE 00000000001

Dist	COUNTY	ROUTE	POST MILES TOTAL PROJECT	SHEET No.	TOTAL SHEETS
04	Sol	80	40.7/R44.7		
03	Yol,Sac	80,50	VAR		


REGISTERED CIVIL ENGINEER DATE

PLANS APPROVAL DATE

DRAFT

REGISTERED PROFESSIONAL ENGINEER
No.
Exp.
CIVIL
STATE OF CALIFORNIA

THE STATE OF CALIFORNIA OR ITS OFFICERS OR AGENTS SHALL NOT BE RESPONSIBLE FOR THE ACCURACY OR COMPLETENESS OF SCANNED COPIES OF THIS PLAN SHEET.

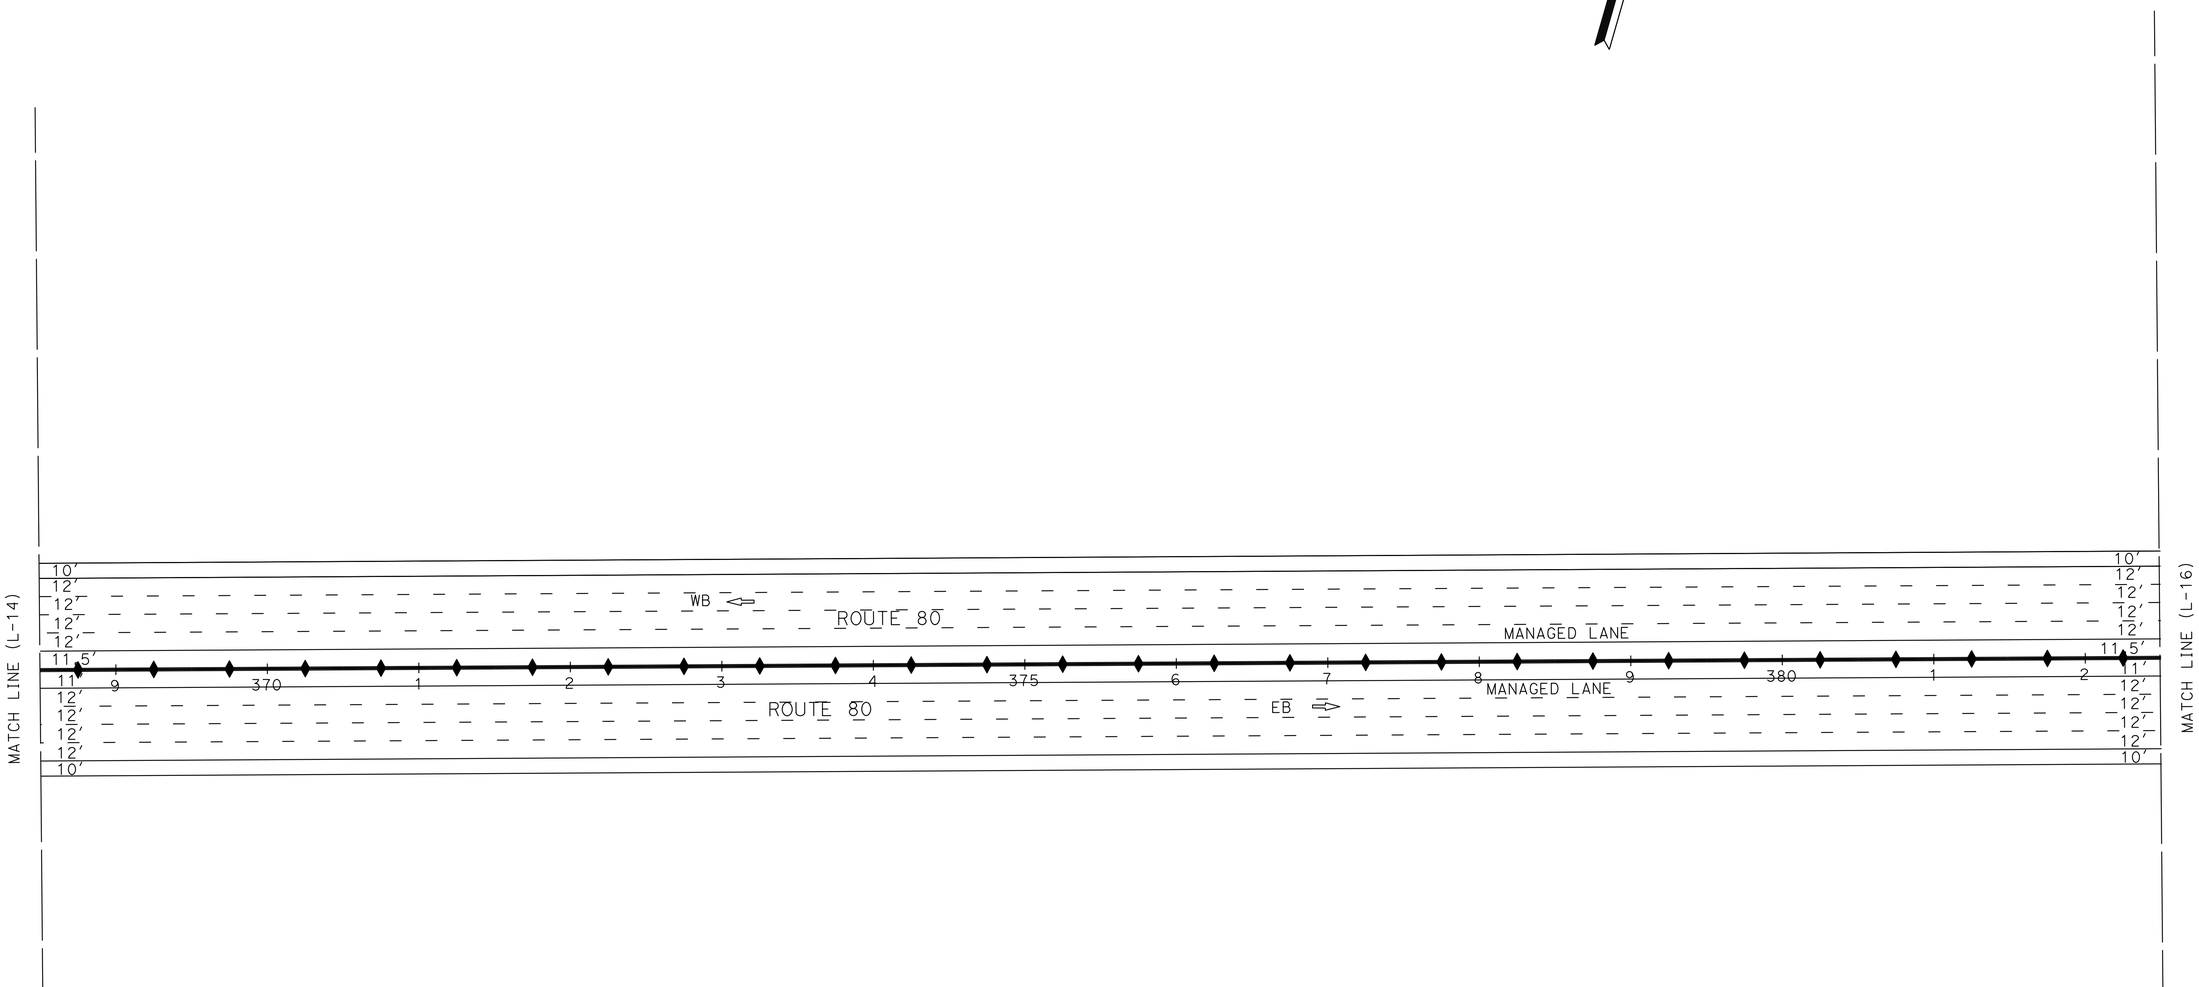

ALTERNATIVES 2A-6A
LAYOUT

SCALE: 1" = 50′

L-15

LAST REVISION | DATE PLOTTED => 25-MAR-2023
01-26-23 | TIME PLOTTED => 13:01

REVISED BY	DATE REVISED
XXXX - XXXX	XXXX - XXXX

CALCULATED-DESIGNED BY

CHECKED BY

FUNCTIONAL SUPERVISOR
MONIKA PEDIGO

STATE OF CALIFORNIA - DEPARTMENT OF TRANSPORTATION
Caltrans
03 DESIGN

BORDER LAST REVISED 7/2/2010

USERNAME => s151922
DGN FILE => 3H900-Alt-2-6A LayOut-15.dgn

RELATIVE BORDER SCALE IS IN INCHES 0 1 2 3

UNIT 0328

PROJECT NUMBER & PHASE 00000000001

Dist	COUNTY	ROUTE	POST MILES TOTAL PROJECT	SHEET No.	TOTAL SHEETS
04	Sol	80	40.7/R44.7		
03	Yol,Sac	80,50	VAR		


REGISTERED CIVIL ENGINEER DATE

DRAFT

PLANS APPROVAL DATE

REGISTERED PROFESSIONAL ENGINEER No. Exp. CIVIL STATE OF CALIFORNIA

THE STATE OF CALIFORNIA OR ITS OFFICERS OR AGENTS SHALL NOT BE RESPONSIBLE FOR THE ACCURACY OR COMPLETENESS OF SCANNED COPIES OF THIS PLAN SHEET.

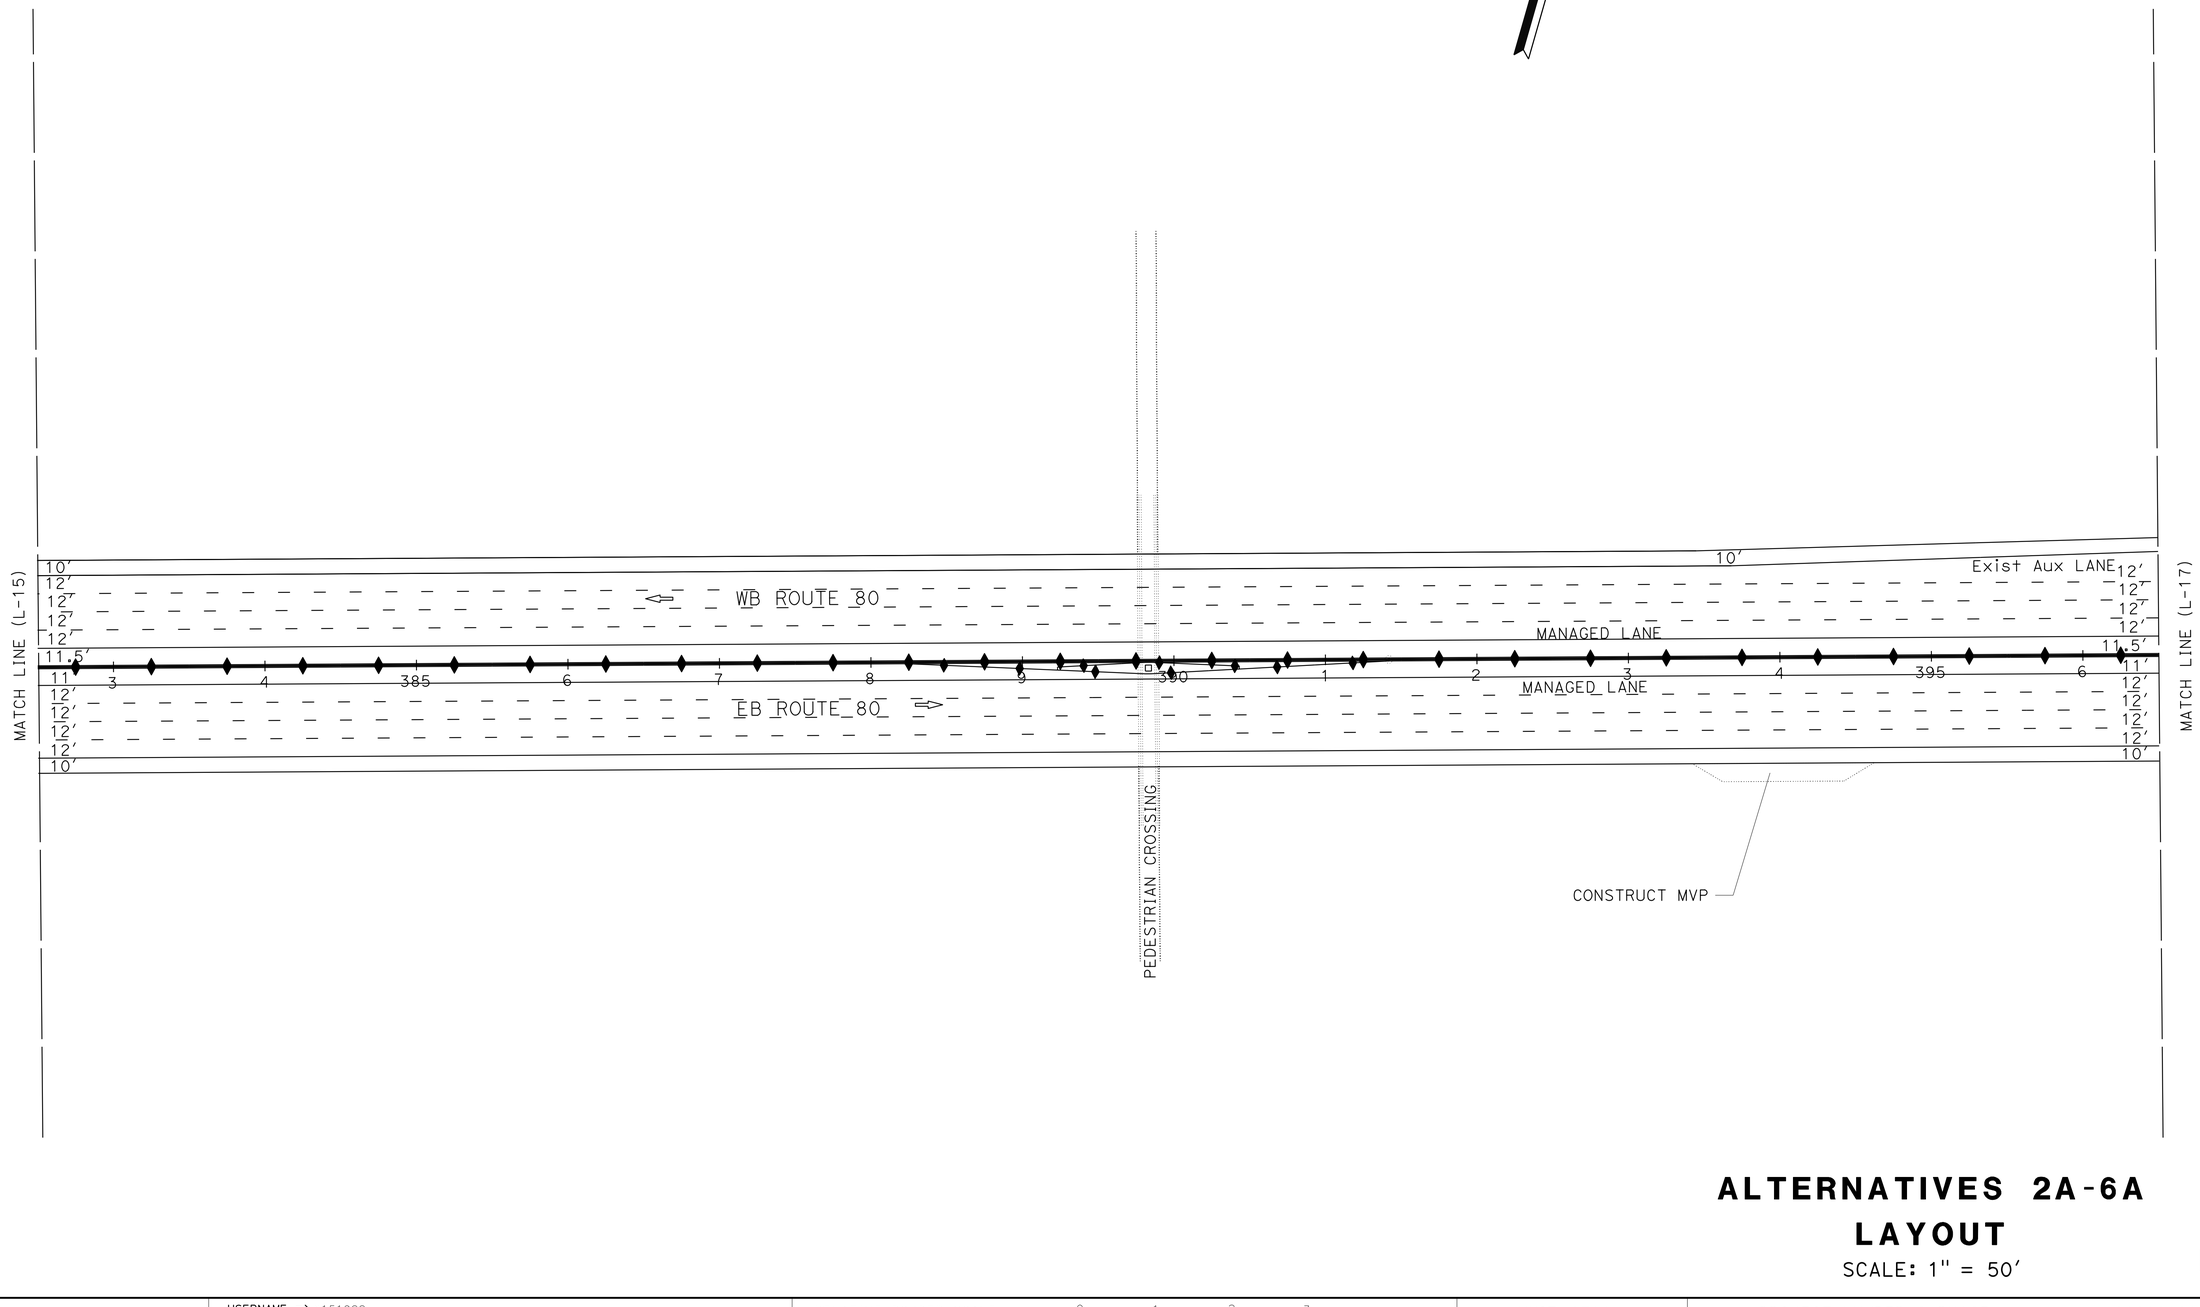

ALTERNATIVES 2A-6A
LAYOUT

SCALE: 1" = 50'

L-16

REVISED BY | DATE REVISED
XXXX - XXXX | XXXX - XXXX
CALCULATED-DESIGNED BY | CHECKED BY
FUNCTIONAL SUPERVISOR: MONIKA PEDIGO
STATE OF CALIFORNIA - DEPARTMENT OF TRANSPORTATION
03 DESIGN
Caltrans

LAST REVISION | DATE PLOTTED => 25-MAR-2023 | TIME PLOTTED => 13:01
01-26-23

BORDER LAST REVISED 7/2/2010 | USERNAME => s151922 | DGN FILE => 3H900-Alt-2-6A LayOut-16.dgn | RELATIVE BORDER SCALE IS IN INCHES 0 1 2 3 | UNIT 0328 | PROJECT NUMBER & PHASE 00000000001

Dist	COUNTY	ROUTE	POST MILES TOTAL PROJECT	SHEET No.	TOTAL SHEETS
04	Sol	80	40.7/R44.7		
03	Yol,Sac	80,50	VAR		


REGISTERED CIVIL ENGINEER DATE

DRAFT

PLANS APPROVAL DATE

REGISTERED PROFESSIONAL ENGINEER No. Exp. CIVIL STATE OF CALIFORNIA

THE STATE OF CALIFORNIA OR ITS OFFICERS OR AGENTS SHALL NOT BE RESPONSIBLE FOR THE ACCURACY OR COMPLETENESS OF SCANNED COPIES OF THIS PLAN SHEET.

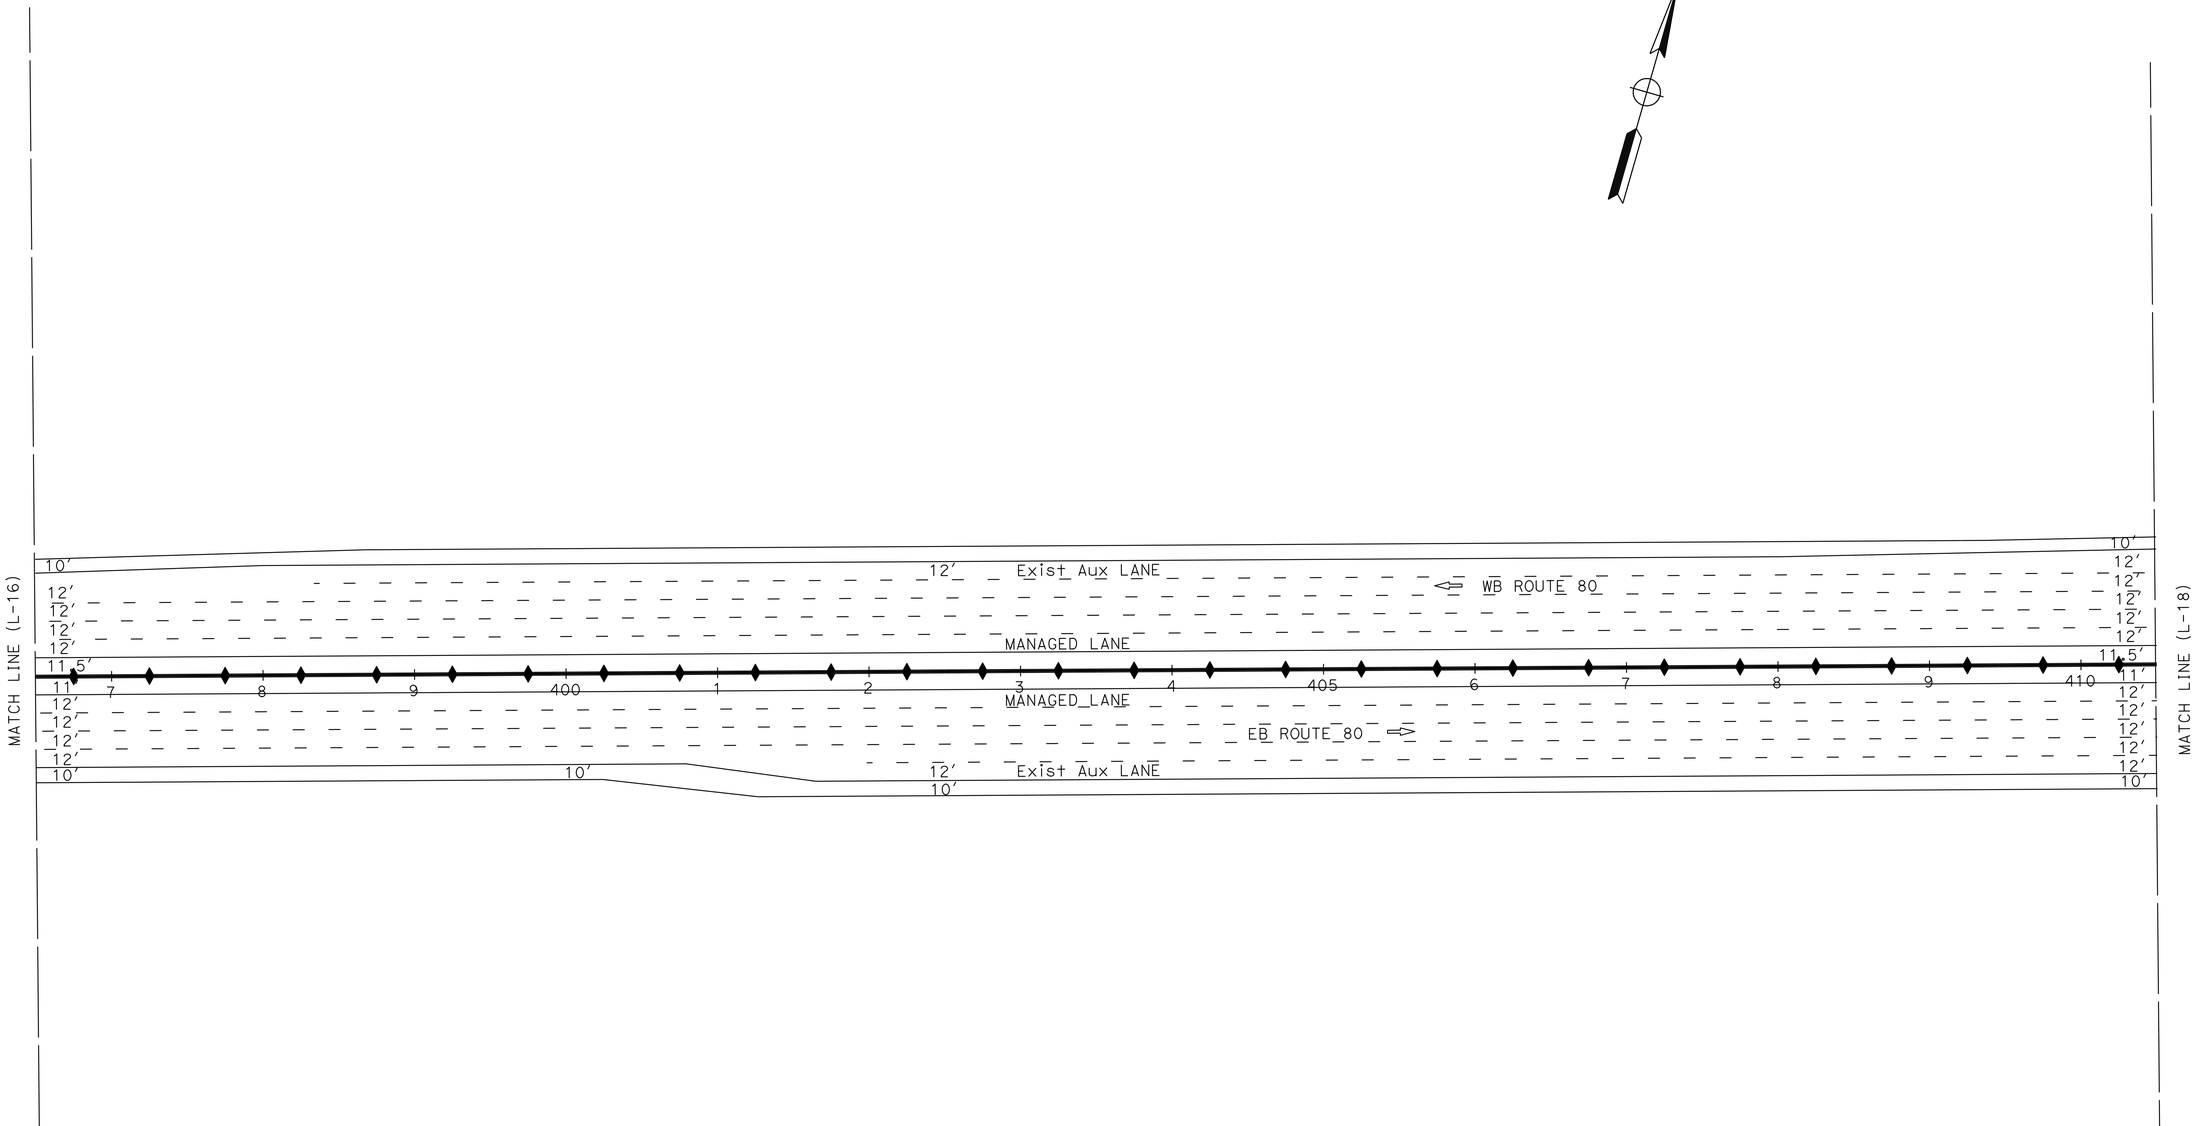

ALTERNATIVES 2A-6A
LAYOUT

SCALE: 1" = 50′

L-17

CALCULATED-DESIGNED BY

CHECKED BY

REVISED BY	DATE REVISED
XXXX - XXXX	XXXX - XXXX

FUNCTIONAL SUPERVISOR: MONIKA PEDIGO

STATE OF CALIFORNIA - DEPARTMENT OF TRANSPORTATION

Caltrans®

03 DESIGN

LAST REVISION 01-26-23

DATE PLOTTED => 25-MAR-2023

TIME PLOTTED => 13:01

BORDER LAST REVISED 7/2/2010

USERNAME => s151922

DGN FILE => 3H900-Alt-2-6A LayOut-17.dgn

RELATIVE BORDER SCALE IS IN INCHES 0 1 2 3

UNIT 0328

PROJECT NUMBER & PHASE 00000000001

Dist	COUNTY	ROUTE	POST MILES TOTAL PROJECT	SHEET No.	TOTAL SHEETS
04	Sol	80	40.7/R44.7		
03	Yol,Sac	80,50	VAR		


DRAFT

REGISTERED CIVIL ENGINEER — DATE

PLANS APPROVAL DATE

REGISTERED PROFESSIONAL ENGINEER — No. — Exp. — CIVIL — STATE OF CALIFORNIA

THE STATE OF CALIFORNIA OR ITS OFFICERS OR AGENTS SHALL NOT BE RESPONSIBLE FOR THE ACCURACY OR COMPLETENESS OF SCANNED COPIES OF THIS PLAN SHEET.

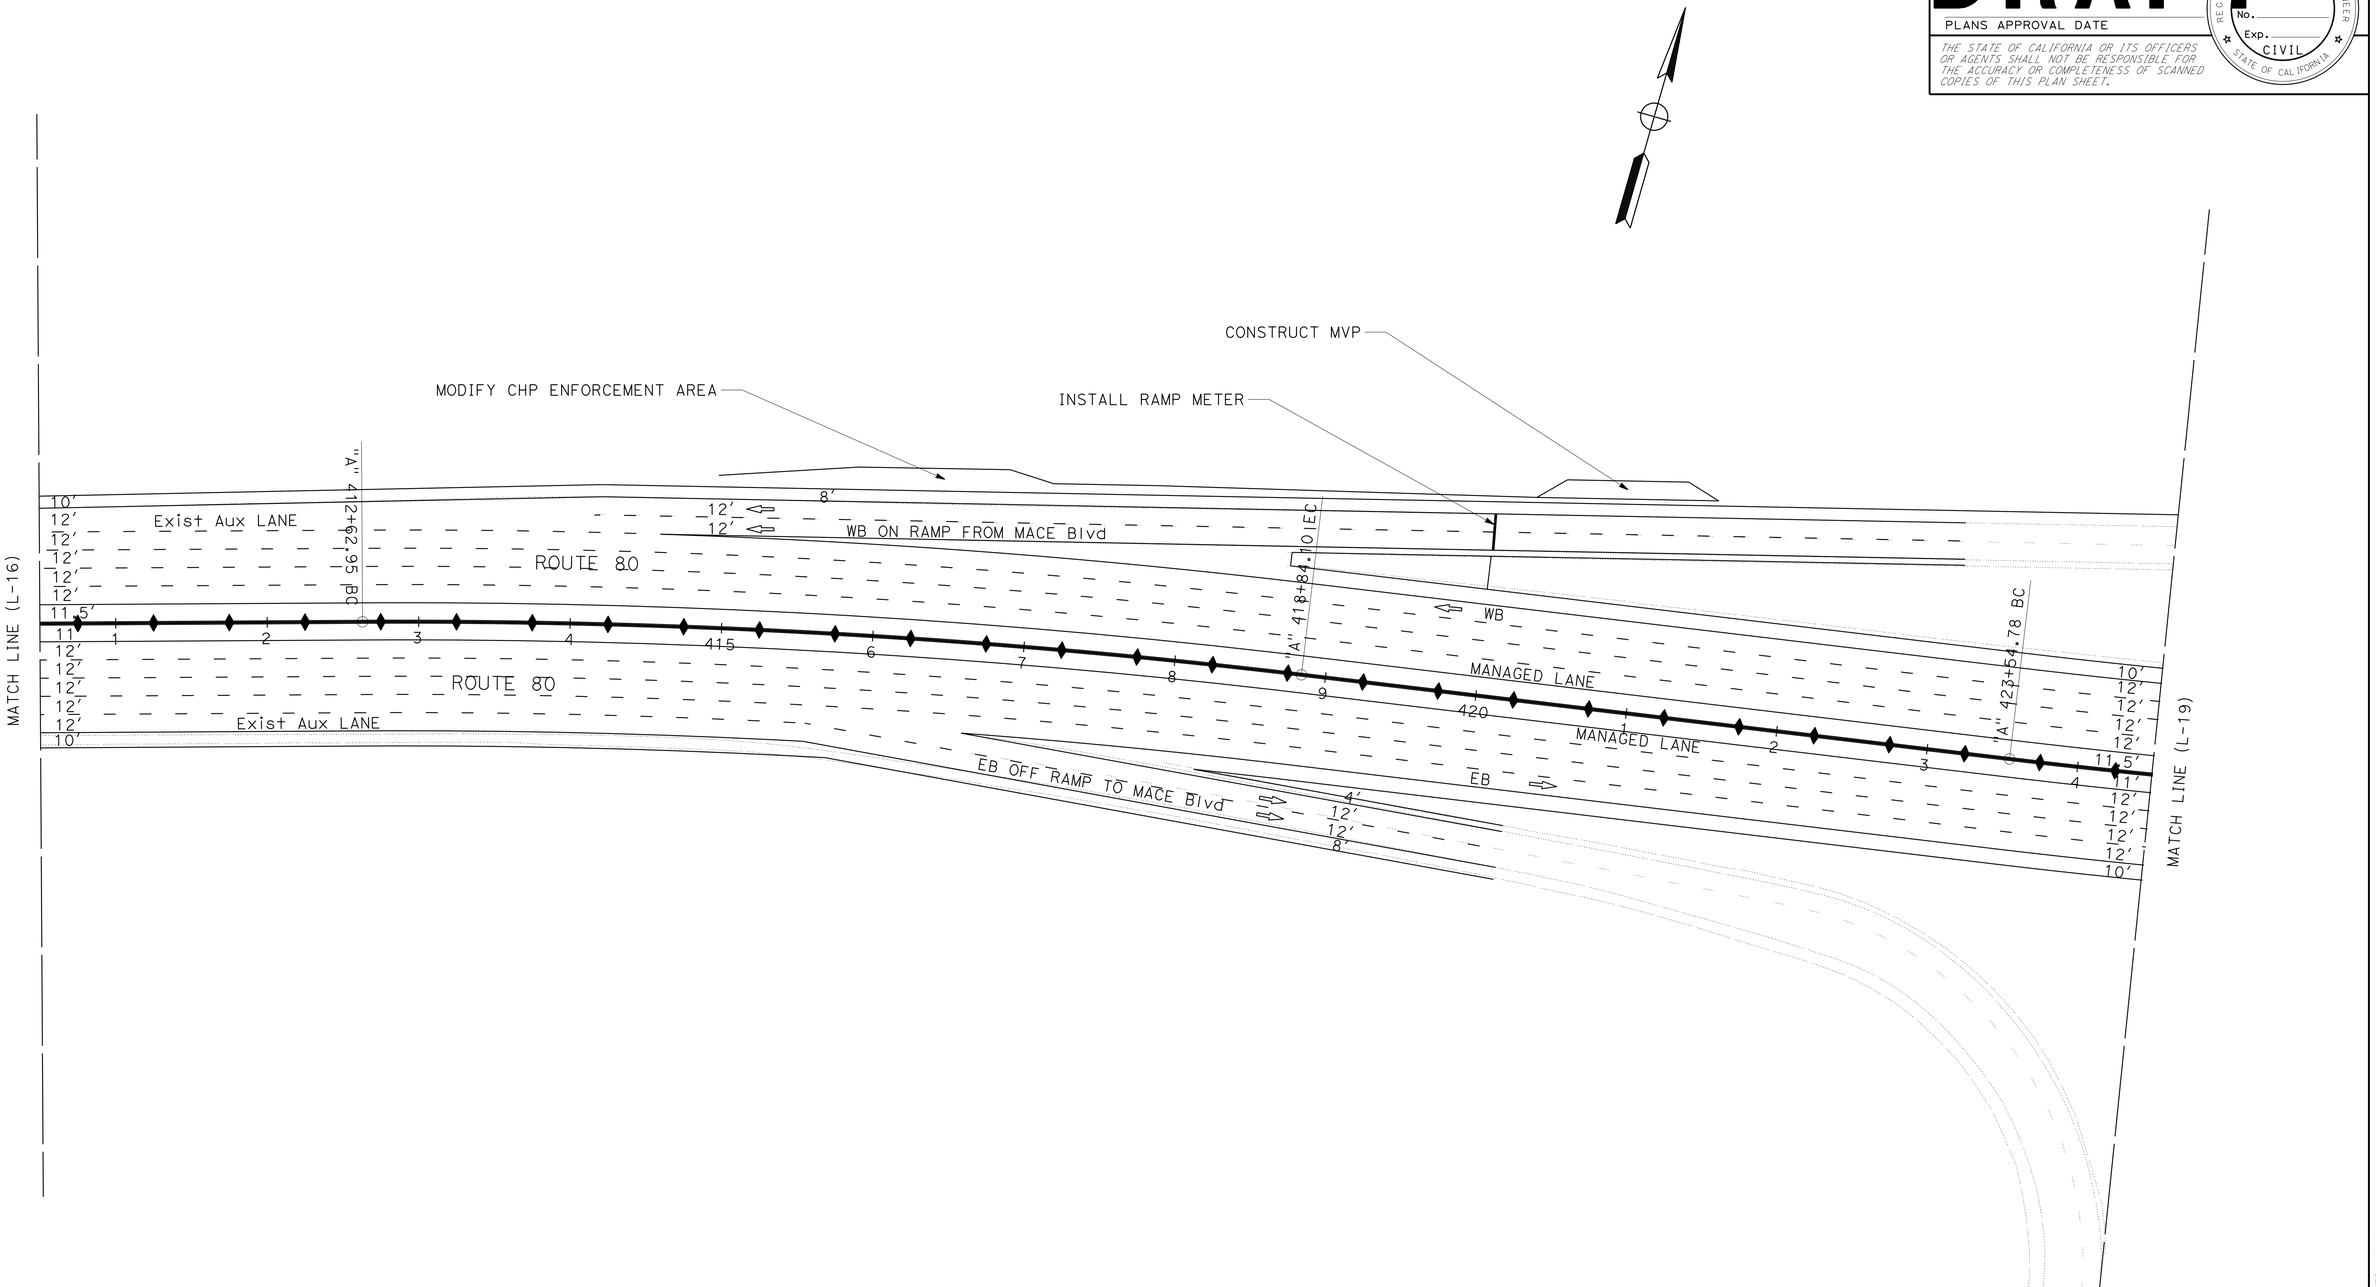

ALTERNATIVES 2A-6A
LAYOUT

SCALE: 1" = 50'

L-18

STATE OF CALIFORNIA - DEPARTMENT OF TRANSPORTATION

03 DESIGN

FUNCTIONAL SUPERVISOR: MONIKA PEDIGO

CALCULATED-DESIGNED BY

CHECKED BY

DATE REVISED	REVISED BY
XXXX - XXXX	XXXX - XXXX

LAST REVISION 01-26-23 — DATE PLOTTED => 25-MAR-2023 — TIME PLOTTED => 13:02

BORDER LAST REVISED 7/2/2010

USERNAME => s151922
DGN FILE => 3H900-Alt-2-6A LayOut-18.dgn

RELATIVE BORDER SCALE IS IN INCHES 0 1 2 3

UNIT 0328

PROJECT NUMBER & PHASE 00000000001

Dist	COUNTY	ROUTE	POST MILES TOTAL PROJECT	SHEET No.	TOTAL SHEETS
04	Sol	80	40.7/R44.7		
03	Yol,Sac	80,50	VAR		


REGISTERED CIVIL ENGINEER DATE

PLANS APPROVAL DATE

REGISTERED PROFESSIONAL ENGINEER No. Exp. CIVIL STATE OF CALIFORNIA

THE STATE OF CALIFORNIA OR ITS OFFICERS OR AGENTS SHALL NOT BE RESPONSIBLE FOR THE ACCURACY OR COMPLETENESS OF SCANNED COPIES OF THIS PLAN SHEET.

DRAFT

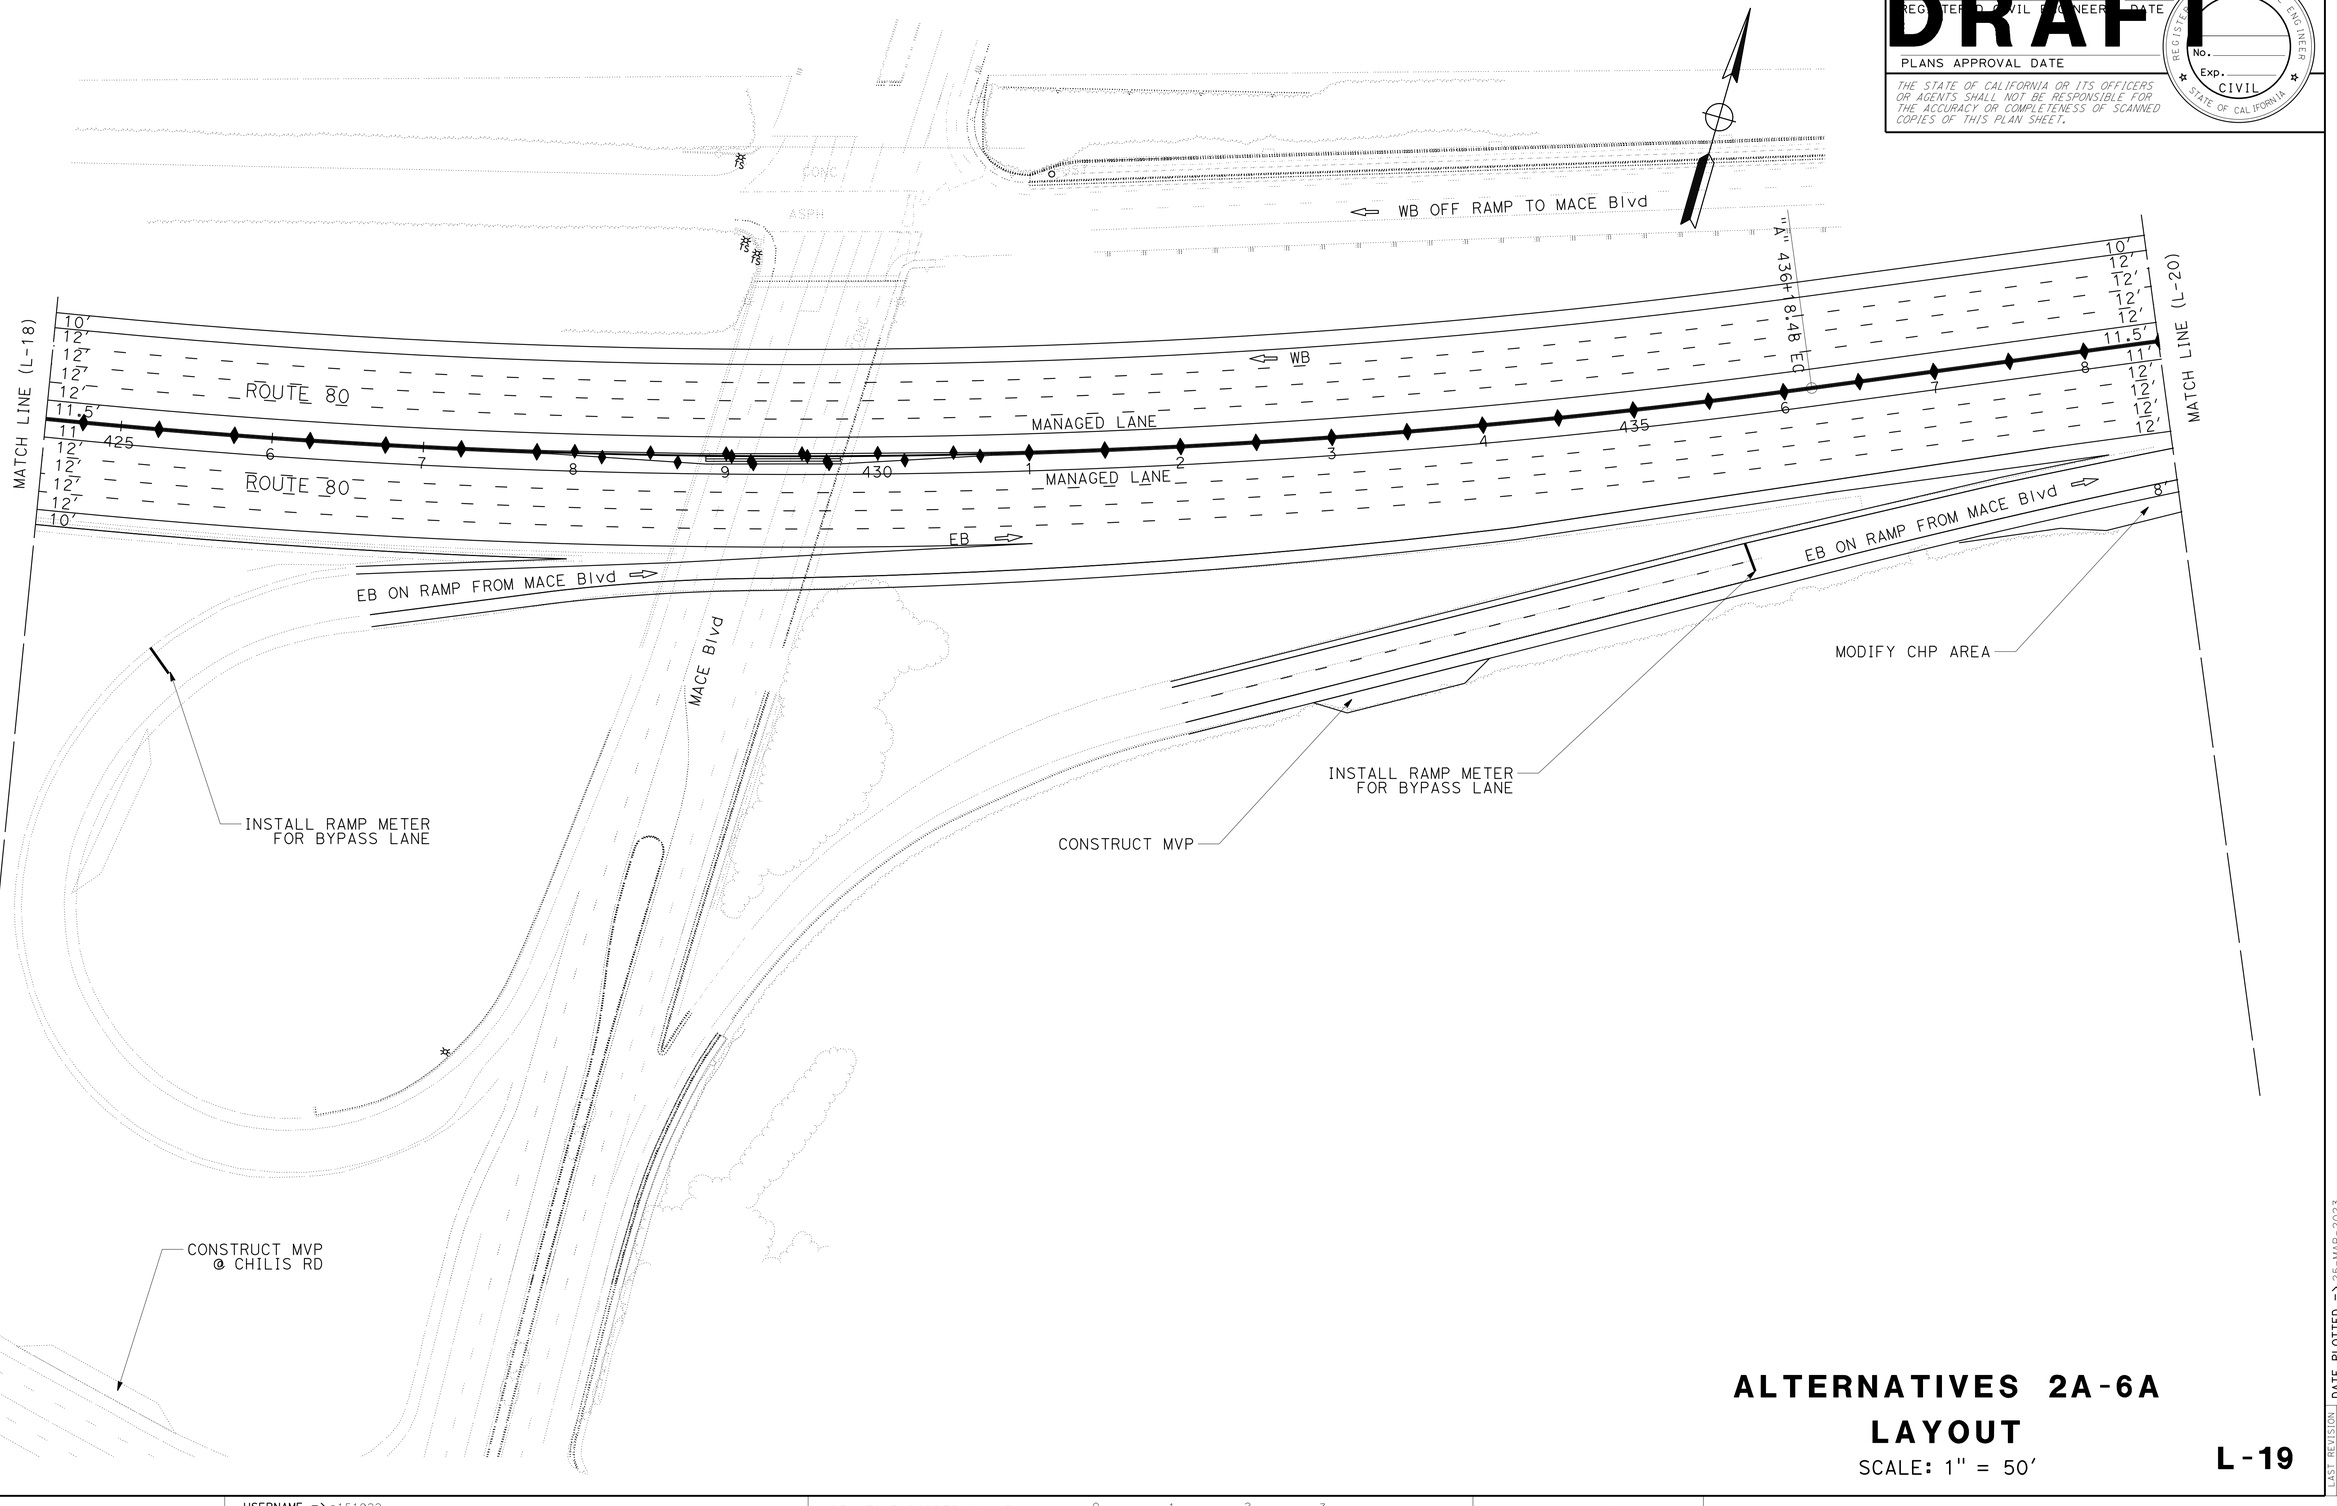

ALTERNATIVES 2A-6A
LAYOUT

SCALE: 1" = 50'

L-19

REVISED BY	DATE REVISED
XXXX - XXXX	XXXX - XXXX

CALCULATED-DESIGNED BY

CHECKED BY

FUNCTIONAL SUPERVISOR: MONIKA PEDIGO

STATE OF CALIFORNIA - DEPARTMENT OF TRANSPORTATION

Caltrans®

03 DESIGN

LAST REVISION | DATE PLOTTED => 25-MAR-2023 | TIME PLOTTED => 13:02 | 01-26-23

BORDER LAST REVISED 7/2/2010

USERNAME => s151922
DGN FILE => 3H900-Alt-2-6A LayOut-19.dgn

RELATIVE BORDER SCALE IS IN INCHES 0 1 2 3

UNIT 0328

PROJECT NUMBER & PHASE 00000000001

Dist	COUNTY	ROUTE	POST MILES TOTAL PROJECT	SHEET No.	TOTAL SHEETS
04	Sol	80	40.7/R44.7		
03	Yol,Sac	80,50	VAR		


DRAFT

REGISTERED CIVIL ENGINEER DATE

PLANS APPROVAL DATE

REGISTERED PROFESSIONAL ENGINEER No. Exp. CIVIL STATE OF CALIFORNIA

THE STATE OF CALIFORNIA OR ITS OFFICERS OR AGENTS SHALL NOT BE RESPONSIBLE FOR THE ACCURACY OR COMPLETENESS OF SCANNED COPIES OF THIS PLAN SHEET.

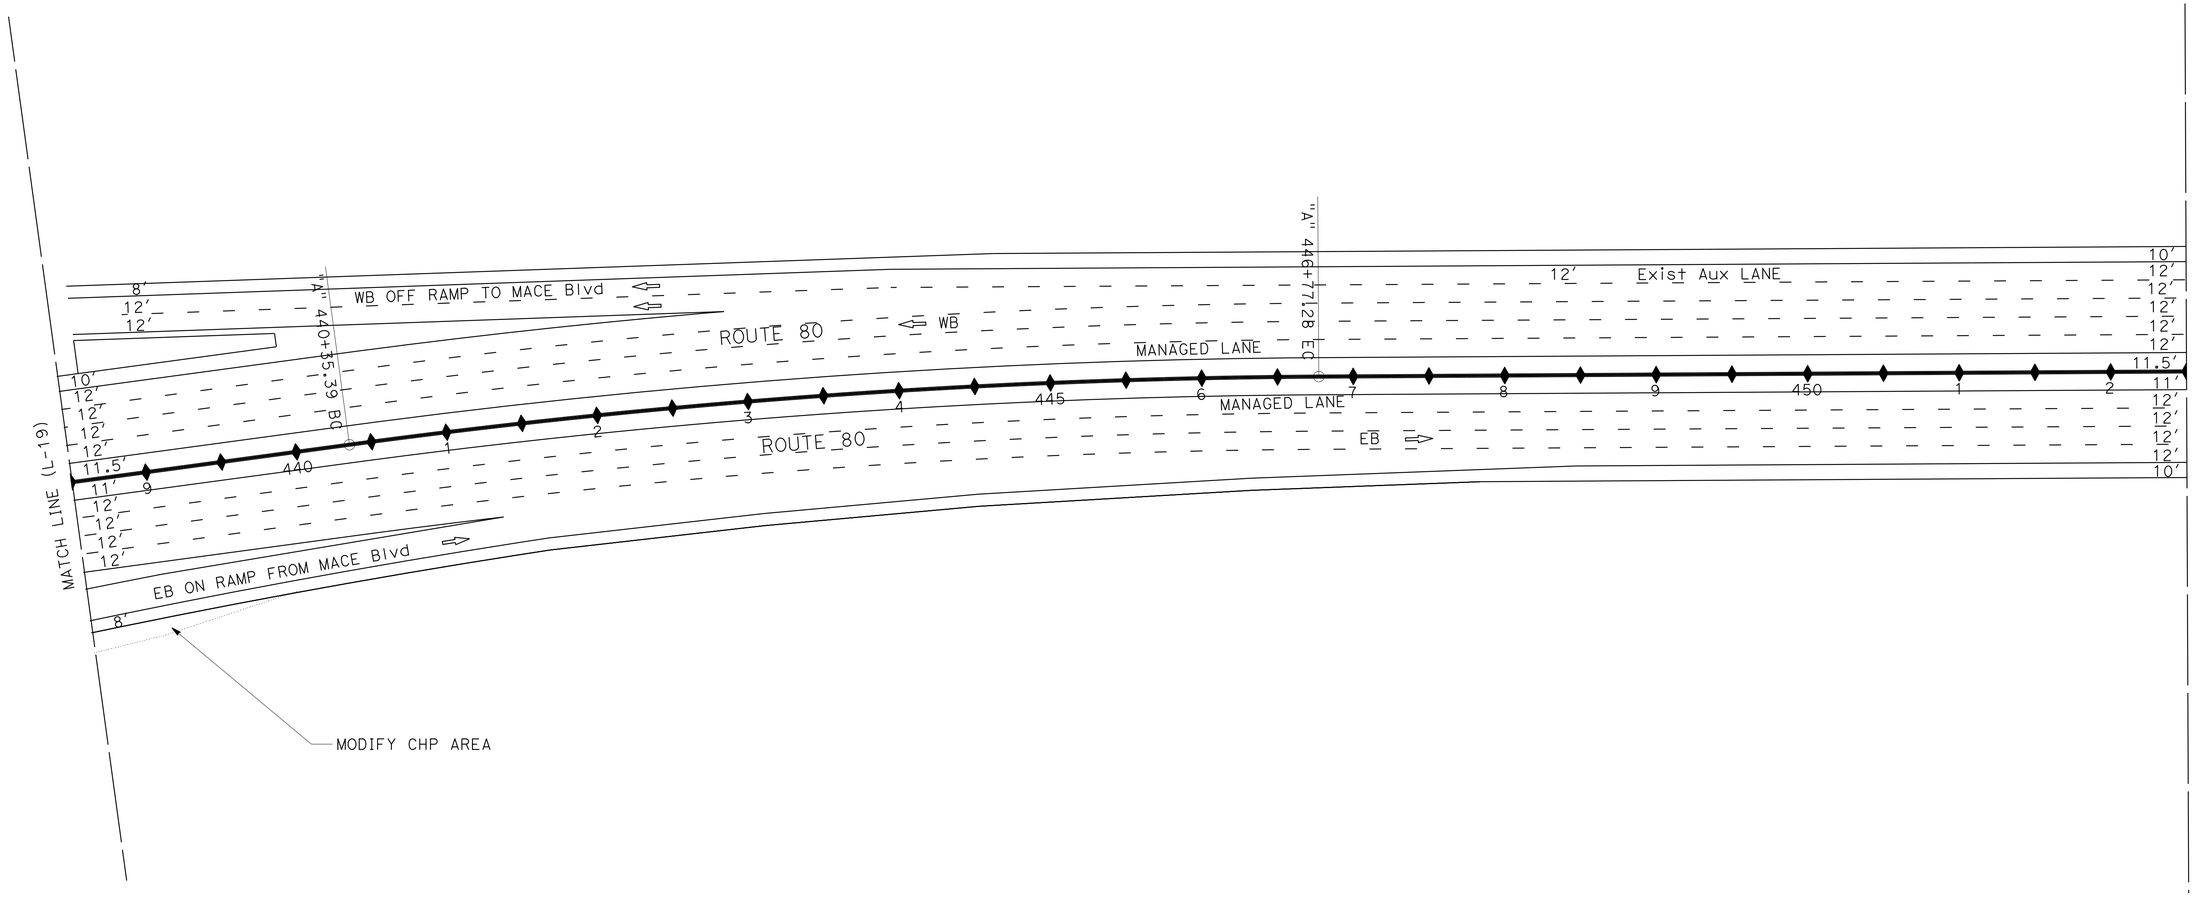

ALTERNATIVES 2A-6A
LAYOUT

SCALE: 1" = 50'

L-20

STATE OF CALIFORNIA - DEPARTMENT OF TRANSPORTATION
03 DESIGN
Caltrans

FUNCTIONAL SUPERVISOR: MONIKA PEDIGO

CALCULATED-DESIGNED BY
CHECKED BY

REVISED BY	DATE REVISED
XXXX - XXXX	XXXX - XXXX

LAST REVISION 01-26-23
DATE PLOTTED => 25-MAR-2023
TIME PLOTTED => 13:02

BORDER LAST REVISED 7/2/2010

USERNAME => s151922
DGN FILE => 3H900-Alt-2-6A LayOut-20.dgn

RELATIVE BORDER SCALE IS IN INCHES 0 1 2 3

UNIT 0328

PROJECT NUMBER & PHASE 00000000001

Dist	COUNTY	ROUTE	POST MILES TOTAL PROJECT	SHEET No.	TOTAL SHEETS
04	Sol	80	40.7/R44.7		
03	Yol,Sac	80,50	VAR		


REGISTERED CIVIL ENGINEER DATE

PLANS APPROVAL DATE

DRAFT

REGISTERED PROFESSIONAL ENGINEER No. Exp. CIVIL STATE OF CALIFORNIA

THE STATE OF CALIFORNIA OR ITS OFFICERS OR AGENTS SHALL NOT BE RESPONSIBLE FOR THE ACCURACY OR COMPLETENESS OF SCANNED COPIES OF THIS PLAN SHEET.

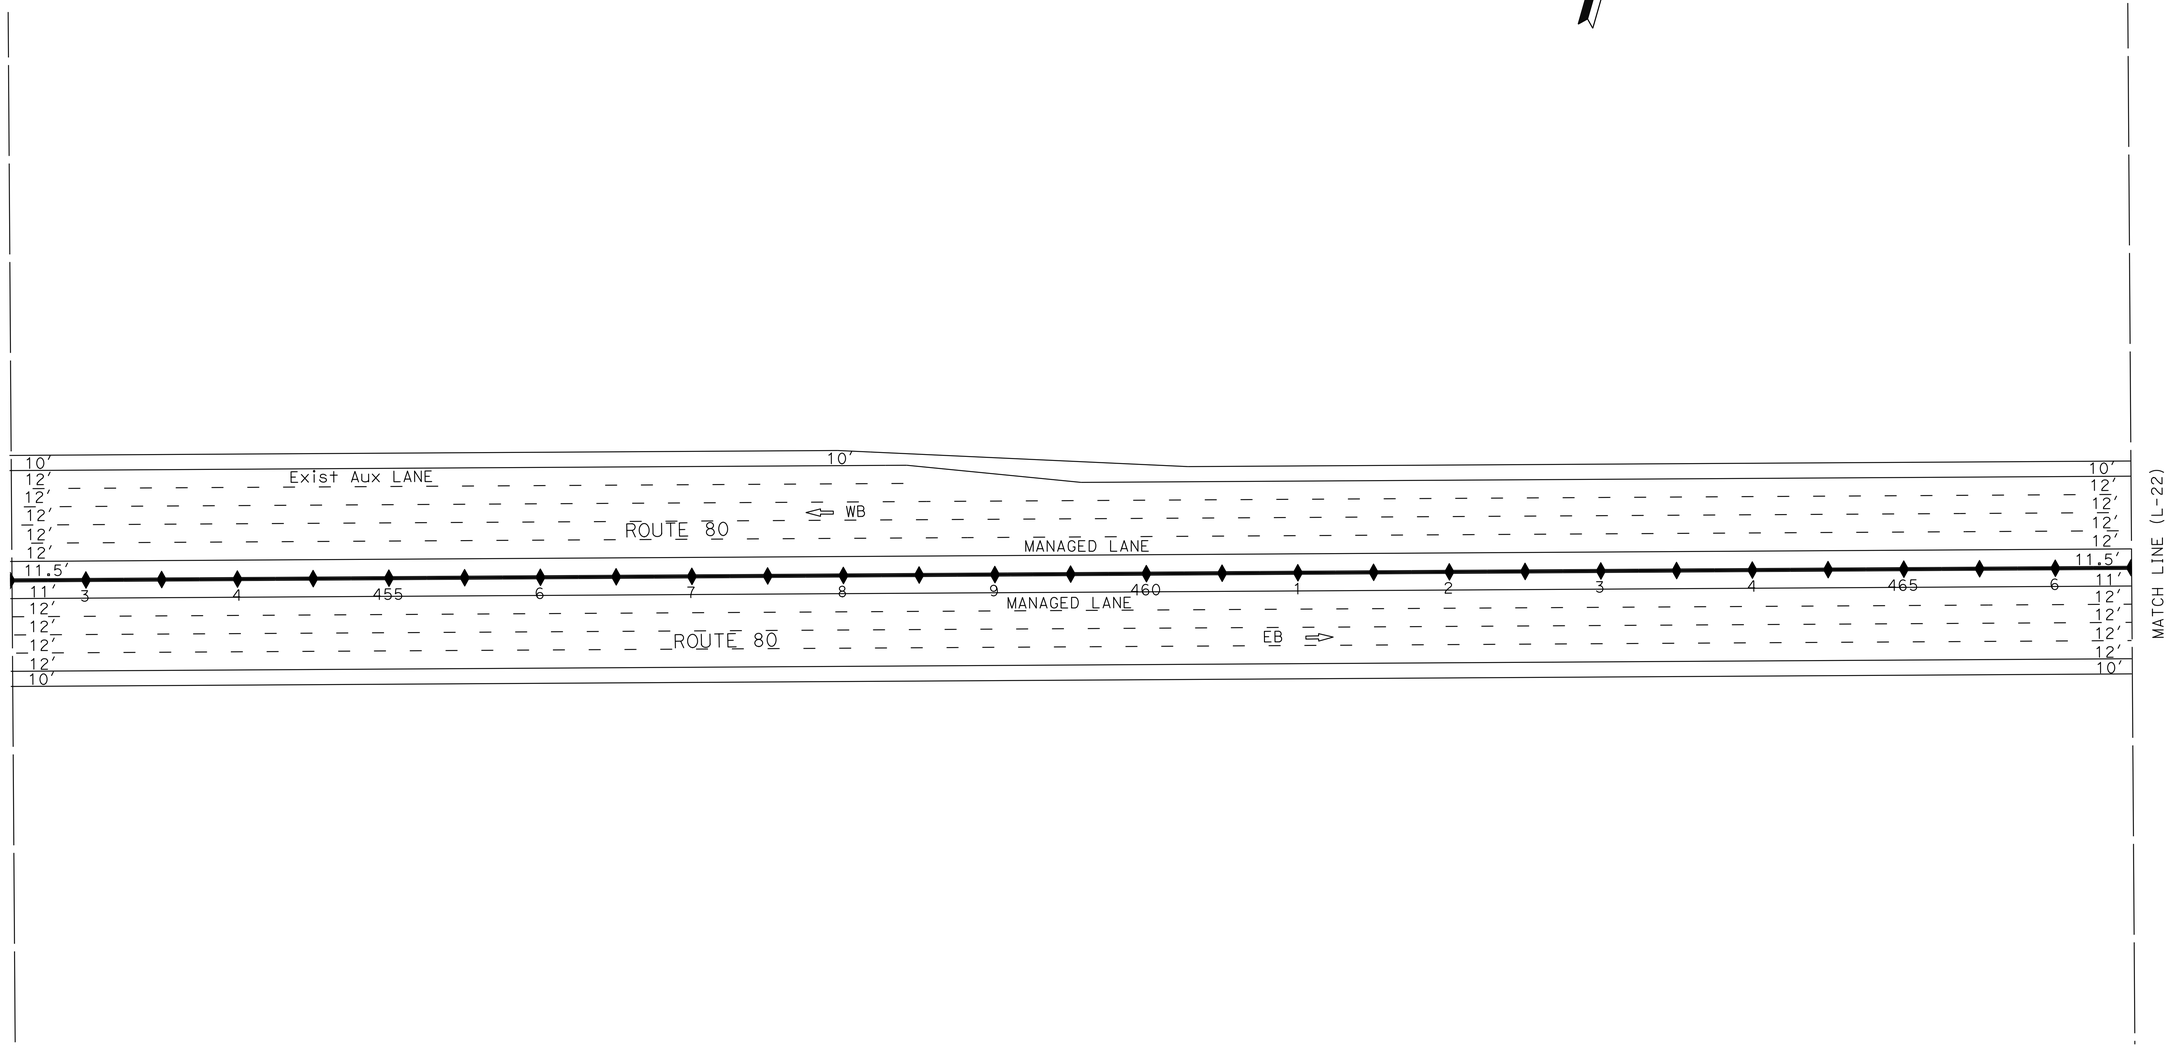

ALTERNATIVES 2A-6A
LAYOUT

SCALE: 1" = 50'

L-21

CALCULATED-DESIGNED BY

CHECKED BY

REVISED BY | XXXX - XXXX

DATE REVISED | XXXX - XXXX

FUNCTIONAL SUPERVISOR: MONIKA PEDIGO

STATE OF CALIFORNIA - DEPARTMENT OF TRANSPORTATION

Caltrans®

03 DESIGN

LAST REVISION 01-26-23

DATE PLOTTED => 25-MAR-2023

TIME PLOTTED => 13:02

BORDER LAST REVISED 7/2/2010

USERNAME => s151922

DGN FILE => 3H900-Alt-2-6A LayOut-21.dgn

RELATIVE BORDER SCALE IS IN INCHES 0 1 2 3

UNIT 0328

PROJECT NUMBER & PHASE 00000000001

Dist	COUNTY	ROUTE	POST MILES TOTAL PROJECT	SHEET No.	TOTAL SHEETS
04	Sol	80	40.7/R44.7		
03	Yol,Sac	80,50	VAR		


REGISTERED CIVIL ENGINEER DATE

PLANS APPROVAL DATE

DRAFT

REGISTERED PROFESSIONAL ENGINEER
No.
Exp.
CIVIL
STATE OF CALIFORNIA

THE STATE OF CALIFORNIA OR ITS OFFICERS OR AGENTS SHALL NOT BE RESPONSIBLE FOR THE ACCURACY OR COMPLETENESS OF SCANNED COPIES OF THIS PLAN SHEET.

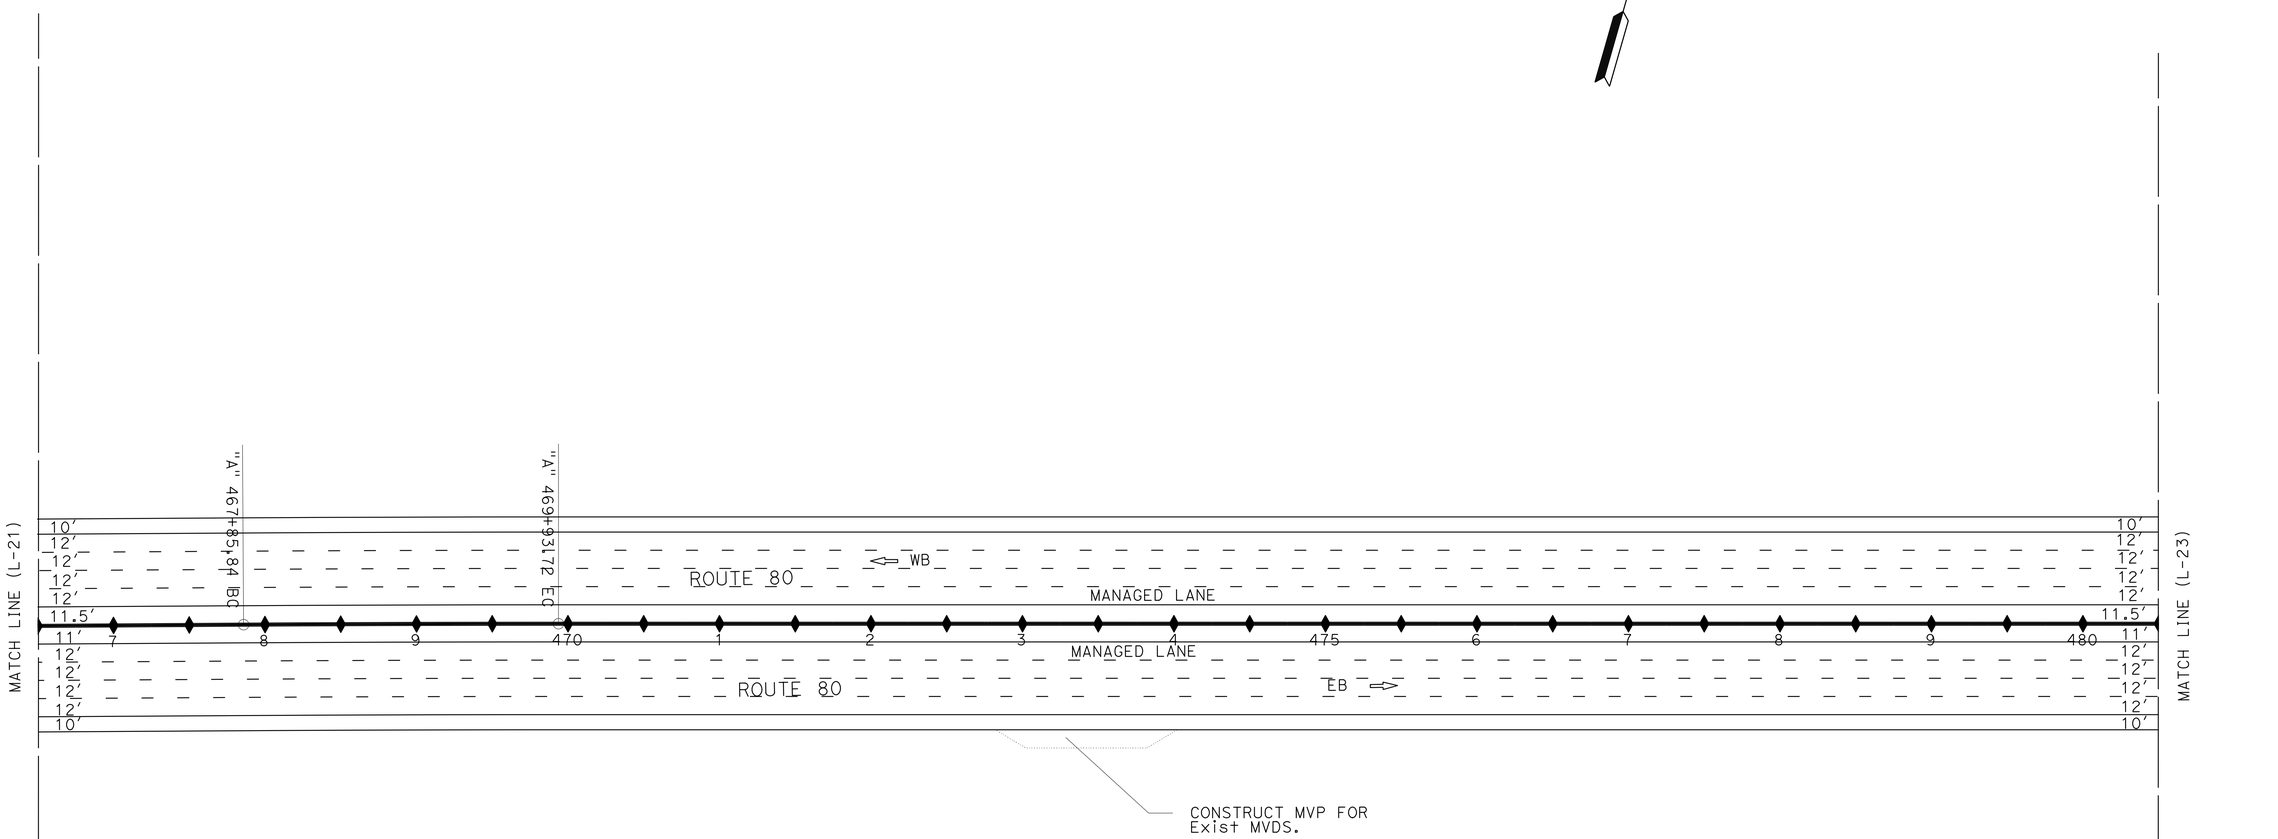

ALTERNATIVES 2A-6A
LAYOUT

SCALE: 1" = 50'

L-22

STATE OF CALIFORNIA - DEPARTMENT OF TRANSPORTATION
Caltrans
03 DESIGN

FUNCTIONAL SUPERVISOR: MONIKA PEDIGO

CALCULATED-DESIGNED BY
CHECKED BY

XXXX - XXXX
XXXX - XXXX

REVISED BY
DATE REVISED

LAST REVISION
DATE PLOTTED => 25-MAR-2023
TIME PLOTTED => 13:02
01-26-23

BORDER LAST REVISED 7/2/2010

USERNAME => s151922
DGN FILE => 3H900-Alt-2-6A LayOut-22.dgn

RELATIVE BORDER SCALE IS IN INCHES 0 1 2 3

UNIT 0328

PROJECT NUMBER & PHASE 00000000001

Dist	COUNTY	ROUTE	POST MILES TOTAL PROJECT	SHEET No.	TOTAL SHEETS
04	Sol	80	40.7/R44.7		
03	Yol,Sac	80,50	VAR		


REGISTERED CIVIL ENGINEER DATE

DRAFT

PLANS APPROVAL DATE

REGISTERED PROFESSIONAL ENGINEER No. Exp. CIVIL STATE OF CALIFORNIA

THE STATE OF CALIFORNIA OR ITS OFFICERS OR AGENTS SHALL NOT BE RESPONSIBLE FOR THE ACCURACY OR COMPLETENESS OF SCANNED COPIES OF THIS PLAN SHEET.

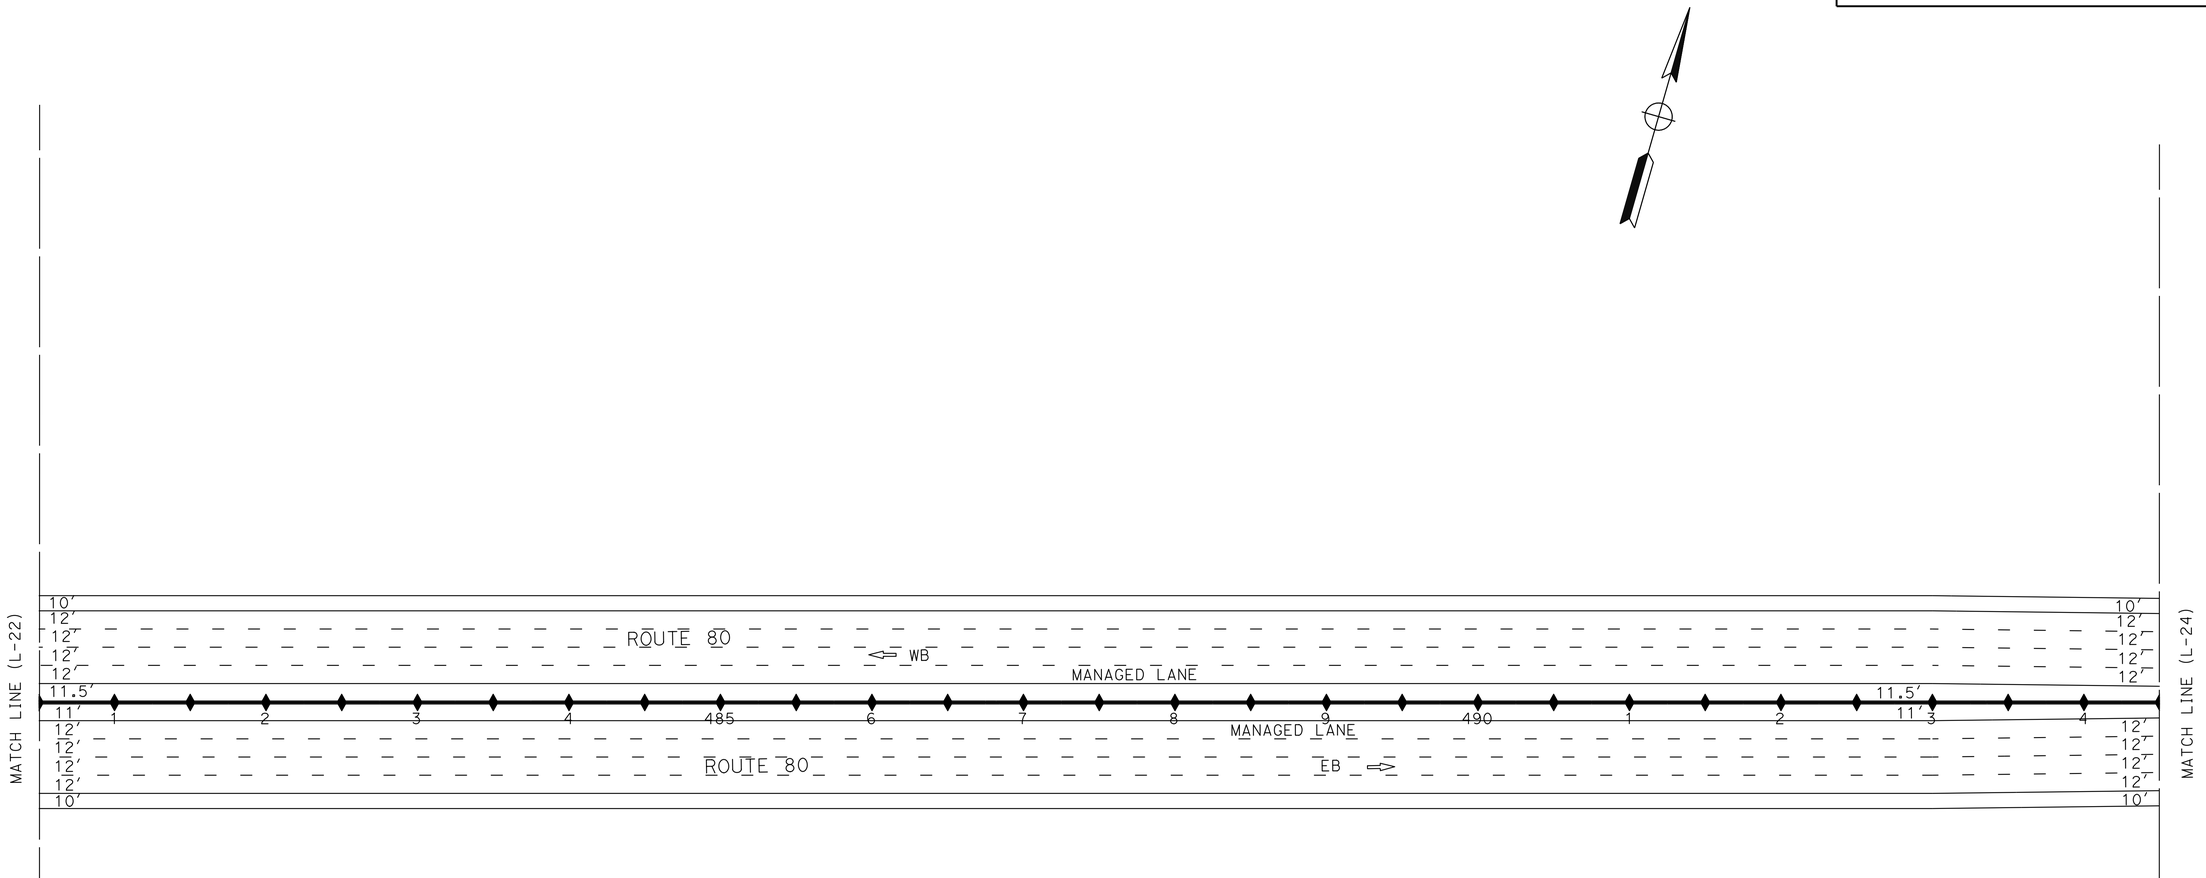

ALTERNATIVES 2A-6A LAYOUT

SCALE: 1" = 50′

L-23

STATE OF CALIFORNIA - DEPARTMENT OF TRANSPORTATION
Caltrans®
03 DESIGN
FUNCTIONAL SUPERVISOR
MONIKA PEDIGO
CALCULATED-DESIGNED BY
CHECKED BY
XXXX - XXXX
XXXX - XXXX
REVISED BY
DATE REVISED

LAST REVISION
DATE PLOTTED => 25-MAR-2023
TIME PLOTTED => 13:02
01-26-23

BORDER LAST REVISED 7/2/2010
USERNAME => s151922
DGN FILE => 3H900-Alt-2-6A LayOut-23.dgn
RELATIVE BORDER SCALE IS IN INCHES 0 1 2 3
UNIT 0328
PROJECT NUMBER & PHASE 00000000001

Dist	COUNTY	ROUTE	POST MILES TOTAL PROJECT	SHEET No.	TOTAL SHEETS
04	Sol	80	40.7/R44.7		
03	Yol,Sac	80,50	VAR		


REGISTERED CIVIL ENGINEER DATE

PLANS APPROVAL DATE

REGISTERED PROFESSIONAL ENGINEER No. Exp. CIVIL STATE OF CALIFORNIA

THE STATE OF CALIFORNIA OR ITS OFFICERS OR AGENTS SHALL NOT BE RESPONSIBLE FOR THE ACCURACY OR COMPLETENESS OF SCANNED COPIES OF THIS PLAN SHEET.

DRAFT

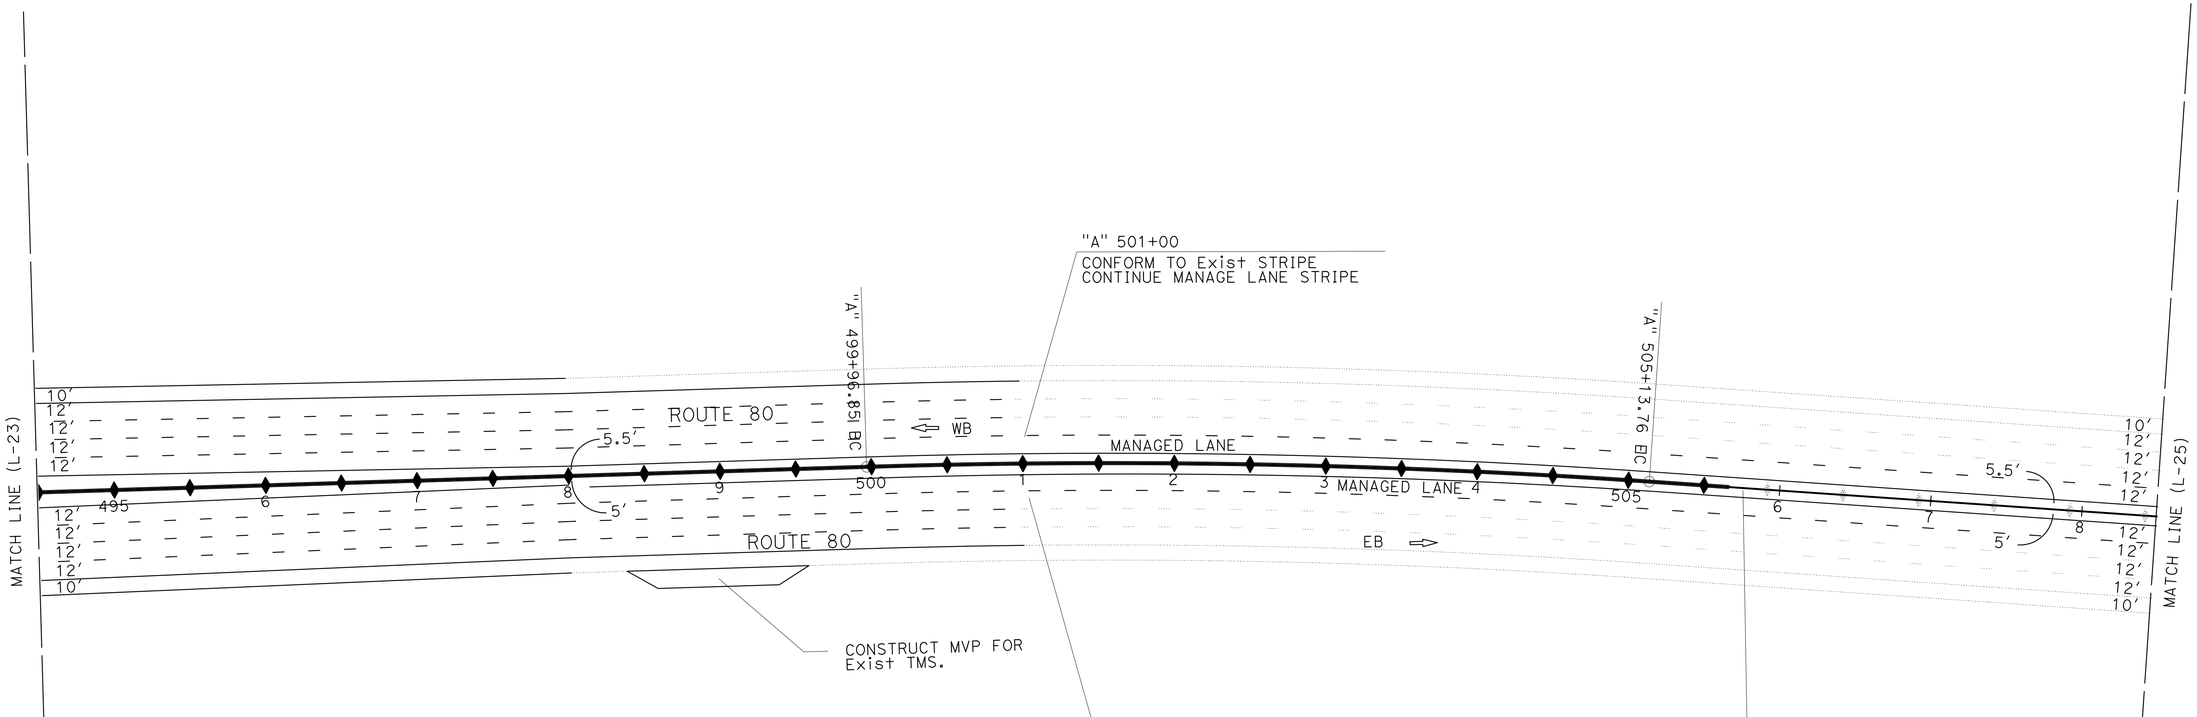

ALTERNATIVES 2A-6A LAYOUT

SCALE: 1" = 50'

L-24

REVISED BY	DATE REVISED
XXXX - XXXX	XXXX - XXXX

CALCULATED-
DESIGNED BY

CHECKED BY

FUNCTIONAL SUPERVISOR
MONIKA PEDIGO

STATE OF CALIFORNIA - DEPARTMENT OF TRANSPORTATION
Caltrans®
03 DESIGN

LAST REVISION 01-26-23
DATE PLOTTED => 25-MAR-2023
TIME PLOTTED => 13:03

BORDER LAST REVISED 7/2/2010

USERNAME => s151922
DGN FILE => 3H900-Alt-2-6A LayOut-24.dgn

RELATIVE BORDER SCALE IS IN INCHES 0 1 2 3

UNIT 0328

PROJECT NUMBER & PHASE 00000000001

Dist	COUNTY	ROUTE	POST MILES TOTAL PROJECT	SHEET No.	TOTAL SHEETS
04	Sol	80	40.7/R44.7		
03	Yol,Sac	80,50	VAR		


REGISTERED CIVIL ENGINEER DATE

PLANS APPROVAL DATE

THE STATE OF CALIFORNIA OR ITS OFFICERS OR AGENTS SHALL NOT BE RESPONSIBLE FOR THE ACCURACY OR COMPLETENESS OF SCANNED COPIES OF THIS PLAN SHEET.

REGISTERED PROFESSIONAL ENGINEER
No.
Exp.
CIVIL
STATE OF CALIFORNIA

DRAFT

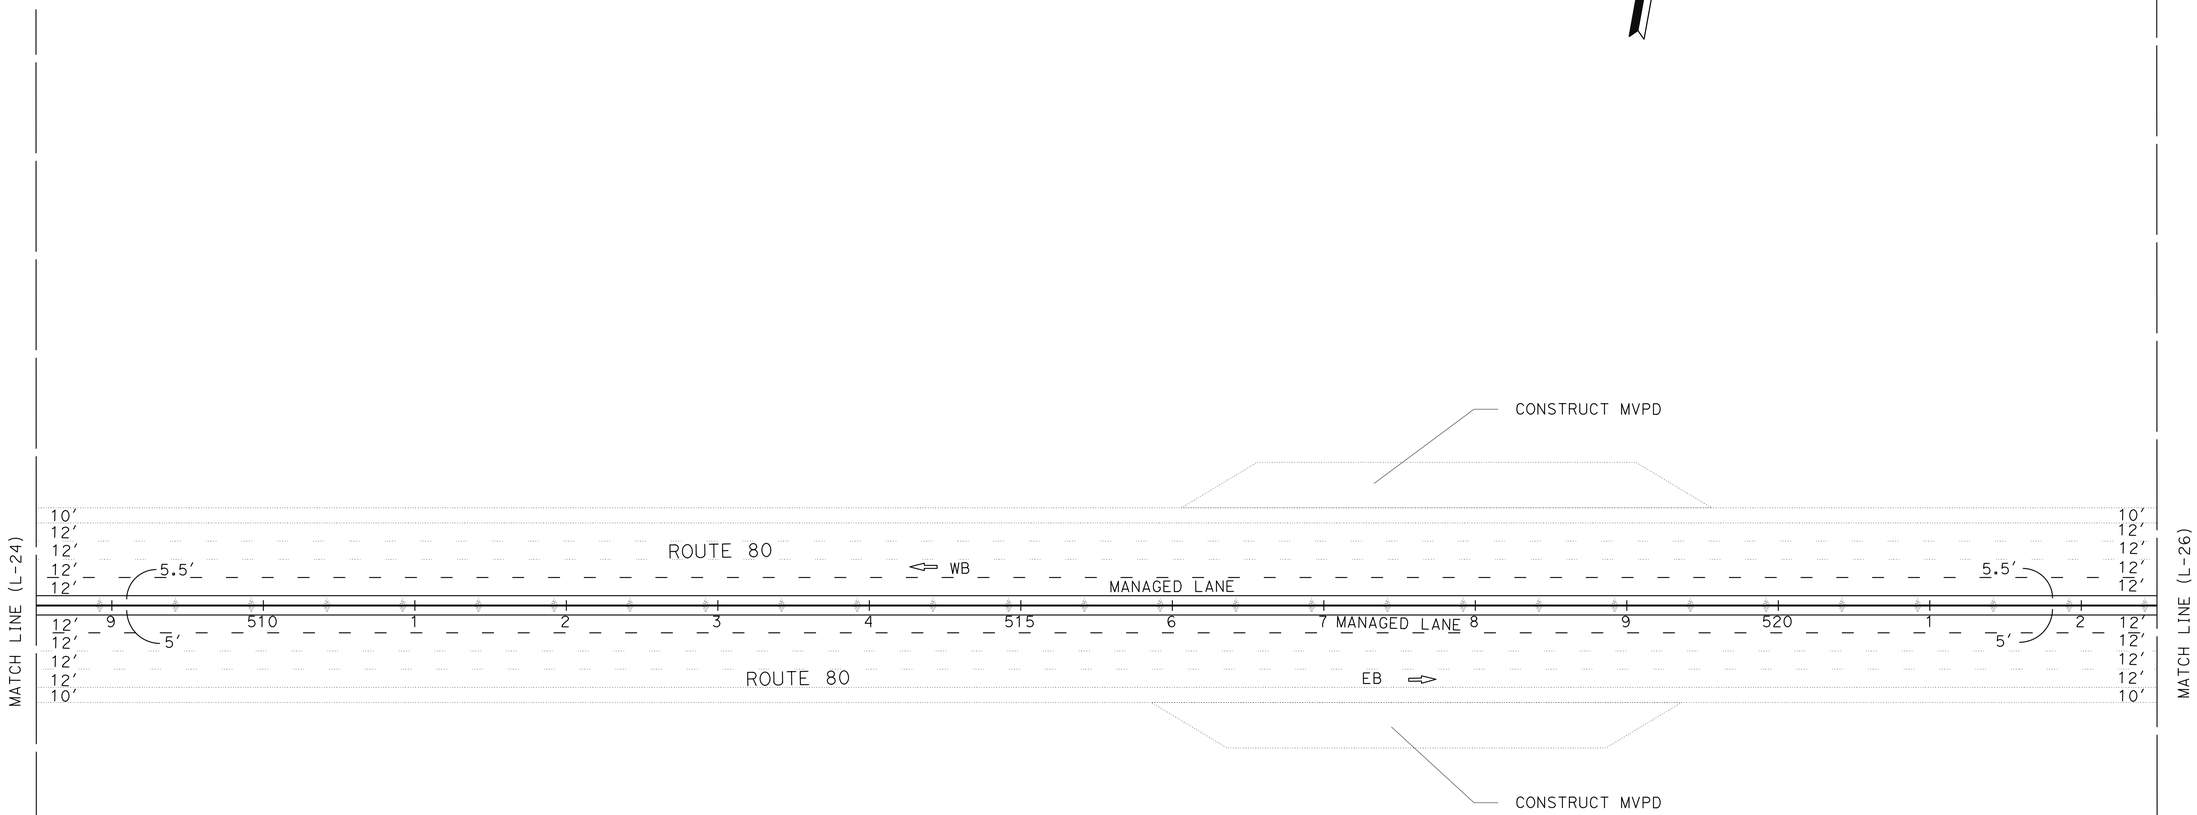

ALTERNATIVES 2A-6A
LAYOUT

SCALE: 1" = 50′

L-25

REVISED BY	DATE REVISED
XXXX - XXXX	XXXX - XXXX

CALCULATED-DESIGNED BY

CHECKED BY

FUNCTIONAL SUPERVISOR: MONIKA PEDIGO

STATE OF CALIFORNIA - DEPARTMENT OF TRANSPORTATION

03 DESIGN

Caltrans

LAST REVISION: DATE PLOTTED => 25-MAR-2023
01-26-23 TIME PLOTTED => 13:03

BORDER LAST REVISED 7/2/2010

USERNAME => s151922
DGN FILE => 3H900-Alt-2-6A LayOut-25.dgn

RELATIVE BORDER SCALE IS IN INCHES 0 1 2 3

UNIT 0328

PROJECT NUMBER & PHASE 00000000001

Dist	COUNTY	ROUTE	POST MILES TOTAL PROJECT	SHEET No.	TOTAL SHEETS
04	Sol	80	40.7/R44.7		
03	Yol,Sac	80,50	VAR		


REGISTERED CIVIL ENGINEER DATE

PLANS APPROVAL DATE

DRAFT

REGISTERED PROFESSIONAL ENGINEER No. Exp. CIVIL STATE OF CALIFORNIA

THE STATE OF CALIFORNIA OR ITS OFFICERS OR AGENTS SHALL NOT BE RESPONSIBLE FOR THE ACCURACY OR COMPLETENESS OF SCANNED COPIES OF THIS PLAN SHEET.

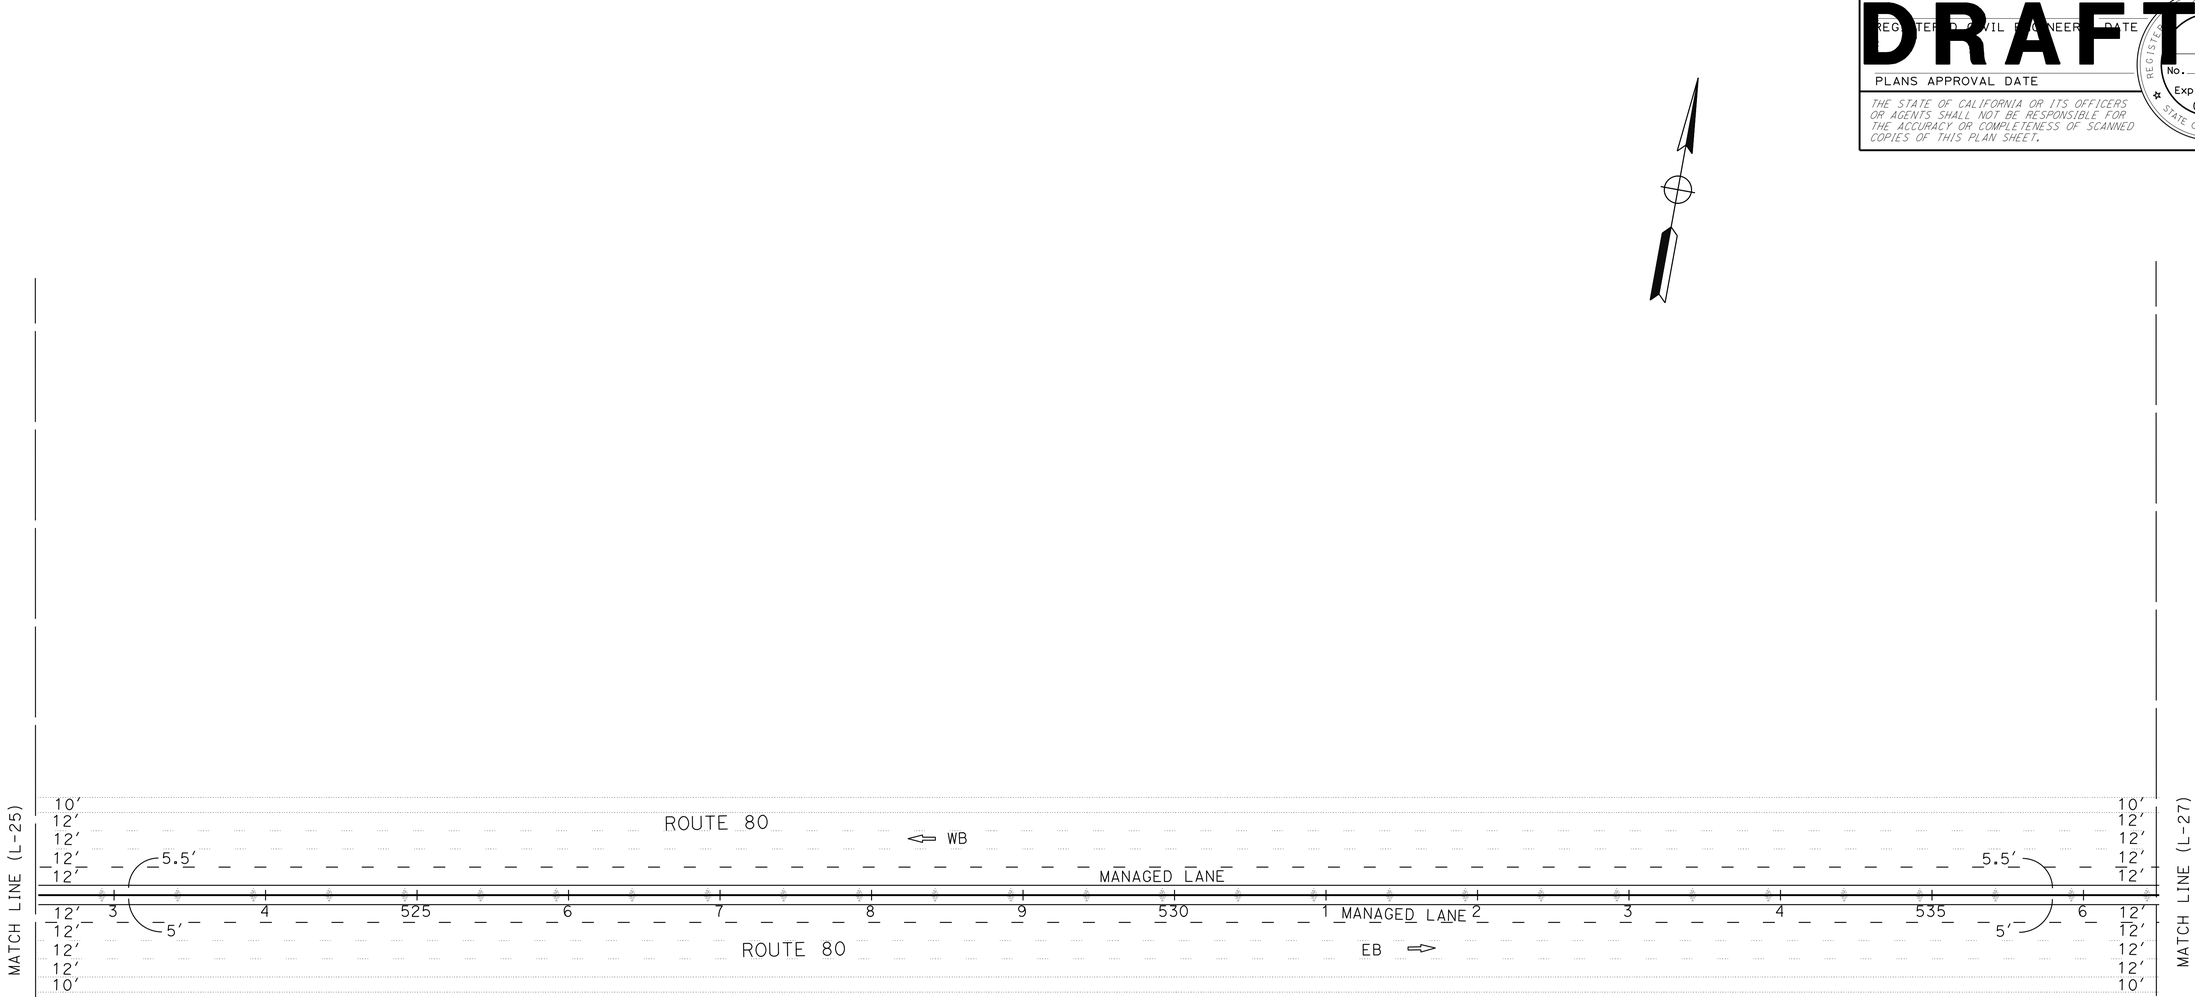

ALTERNATIVES 2A-6A LAYOUT

SCALE: 1" = 50′

L-26

REVISED BY	DATE REVISED
XXXX - XXXX	XXXX - XXXX

CALCULATED-DESIGNED BY

CHECKED BY

FUNCTIONAL SUPERVISOR: MONIKA PEDIGO

STATE OF CALIFORNIA - DEPARTMENT OF TRANSPORTATION

Caltrans®

03 DESIGN

LAST REVISION: DATE PLOTTED => 25-MAR-2023 TIME PLOTTED => 13:03

01-26-23

BORDER LAST REVISED 7/2/2010

USERNAME => s151922

DGN FILE => 3H900-Alt-2-6A LayOut-26.dgn

RELATIVE BORDER SCALE IS IN INCHES 0 1 2 3

UNIT 0328

PROJECT NUMBER & PHASE 00000000001

Dist	COUNTY	ROUTE	POST MILES TOTAL PROJECT	SHEET No.	TOTAL SHEETS
04	Sol	80	40.7/R44.7		
03	Yol,Sac	80,50	VAR		

REGISTERED CIVIL ENGINEER DATE

PLANS APPROVAL DATE

REGISTERED PROFESSIONAL ENGINEER No. Exp. CIVIL STATE OF CALIFORNIA

THE STATE OF CALIFORNIA OR ITS OFFICERS OR AGENTS SHALL NOT BE RESPONSIBLE FOR THE ACCURACY OR COMPLETENESS OF SCANNED COPIES OF THIS PLAN SHEET.

DRAFT



ALTERNATIVES 2A-6A
LAYOUT

SCALE: 1" = 50′

L-27

CALCULATED-DESIGNED BY

CHECKED BY

REVISED BY | DATE REVISED

XXXX - XXXX | XXXX - XXXX

FUNCTIONAL SUPERVISOR: MONIKA PEDIGO

STATE OF CALIFORNIA - DEPARTMENT OF TRANSPORTATION

Caltrans®

03 DESIGN

LAST REVISION 01-26-23 | DATE PLOTTED => 25-MAR-2023 | TIME PLOTTED => 13:03

BORDER LAST REVISED 7/2/2010

USERNAME => s151922
DGN FILE => 3H900-Alt-2-6A LayOut-27.dgn

RELATIVE BORDER SCALE IS IN INCHES 0 1 2 3

UNIT 0328

PROJECT NUMBER & PHASE 00000000001

Dist	COUNTY	ROUTE	POST MILES TOTAL PROJECT	SHEET No.	TOTAL SHEETS
04	Sol	80	40.7/R44.7		
03	Yol,Sac	80,50	VAR		


DRAFT

REGISTERED CIVIL ENGINEER — DATE

PLANS APPROVAL DATE

REGISTERED PROFESSIONAL ENGINEER — No. — Exp. — CIVIL — STATE OF CALIFORNIA

THE STATE OF CALIFORNIA OR ITS OFFICERS OR AGENTS SHALL NOT BE RESPONSIBLE FOR THE ACCURACY OR COMPLETENESS OF SCANNED COPIES OF THIS PLAN SHEET.

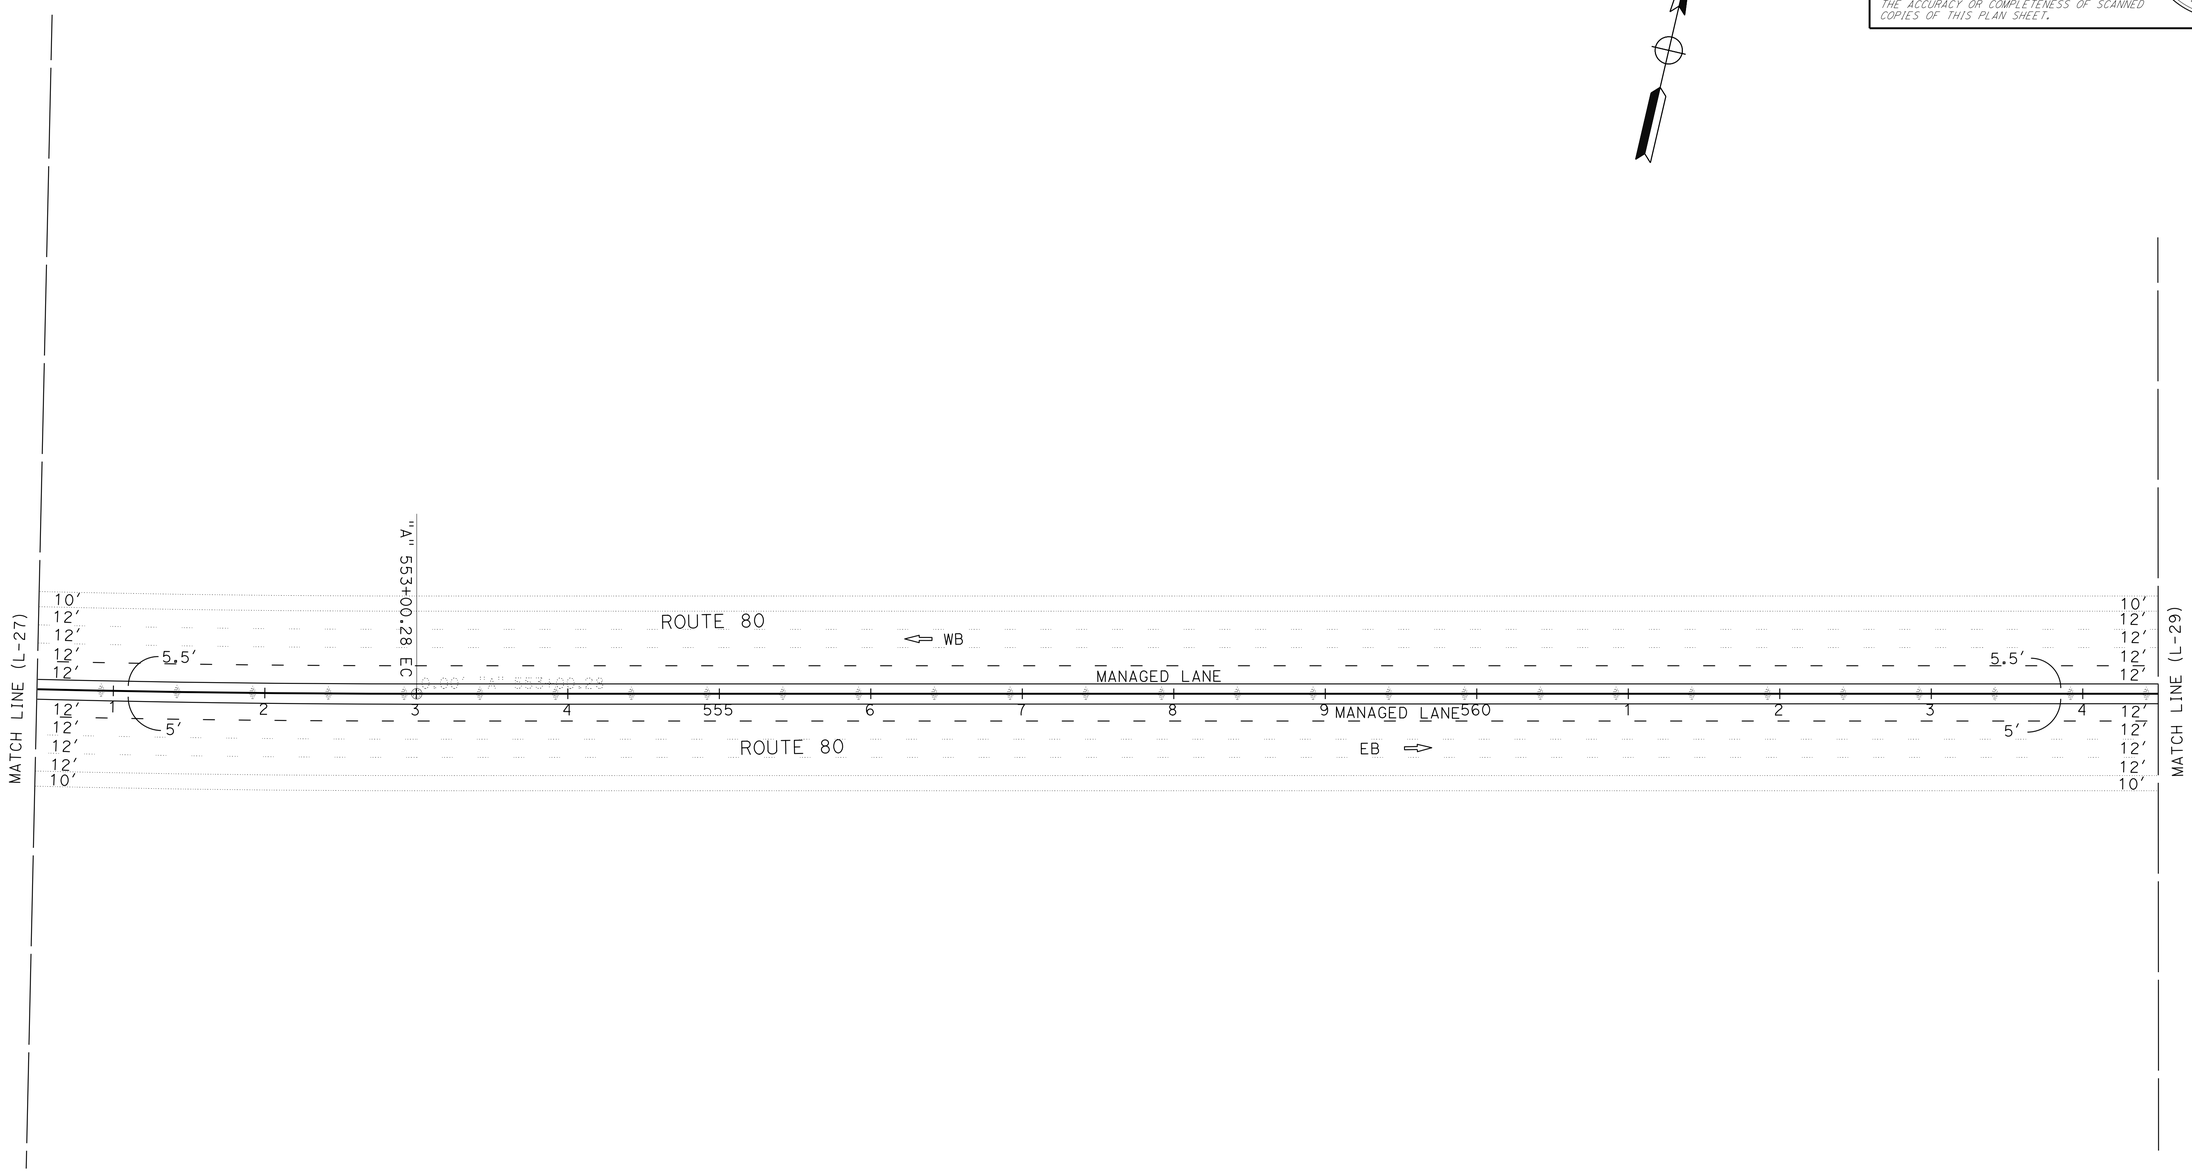

ALTERNATIVES 2A-6A
LAYOUT

SCALE: 1" = 50'

L-28

REVISED BY | DATE REVISED
XXXX - XXXX | XXXX - XXXX
CALCULATED-DESIGNED BY
CHECKED BY
FUNCTIONAL SUPERVISOR: MONIKA PEDIGO

STATE OF CALIFORNIA - DEPARTMENT OF TRANSPORTATION
Caltrans®
03 DESIGN

LAST REVISION: DATE PLOTTED => 25-MAR-2023 | TIME PLOTTED => 13:03 | 01-26-23

BORDER LAST REVISED 7/2/2010

USERNAME => s151922
DGN FILE => 3H900-Alt-2-6A LayOut-28.dgn

RELATIVE BORDER SCALE IS IN INCHES 0 1 2 3

UNIT 0328

PROJECT NUMBER & PHASE 00000000001

Dist	COUNTY	ROUTE	POST MILES TOTAL PROJECT	SHEET No.	TOTAL SHEETS
04	Sol	80	40.7/R44.7		
03	Yol,Sac	80,50	VAR		


DRAFT

REGISTERED CIVIL ENGINEER DATE

PLANS APPROVAL DATE

REGISTERED PROFESSIONAL ENGINEER No. Exp. CIVIL STATE OF CALIFORNIA

THE STATE OF CALIFORNIA OR ITS OFFICERS OR AGENTS SHALL NOT BE RESPONSIBLE FOR THE ACCURACY OR COMPLETENESS OF SCANNED COPIES OF THIS PLAN SHEET.

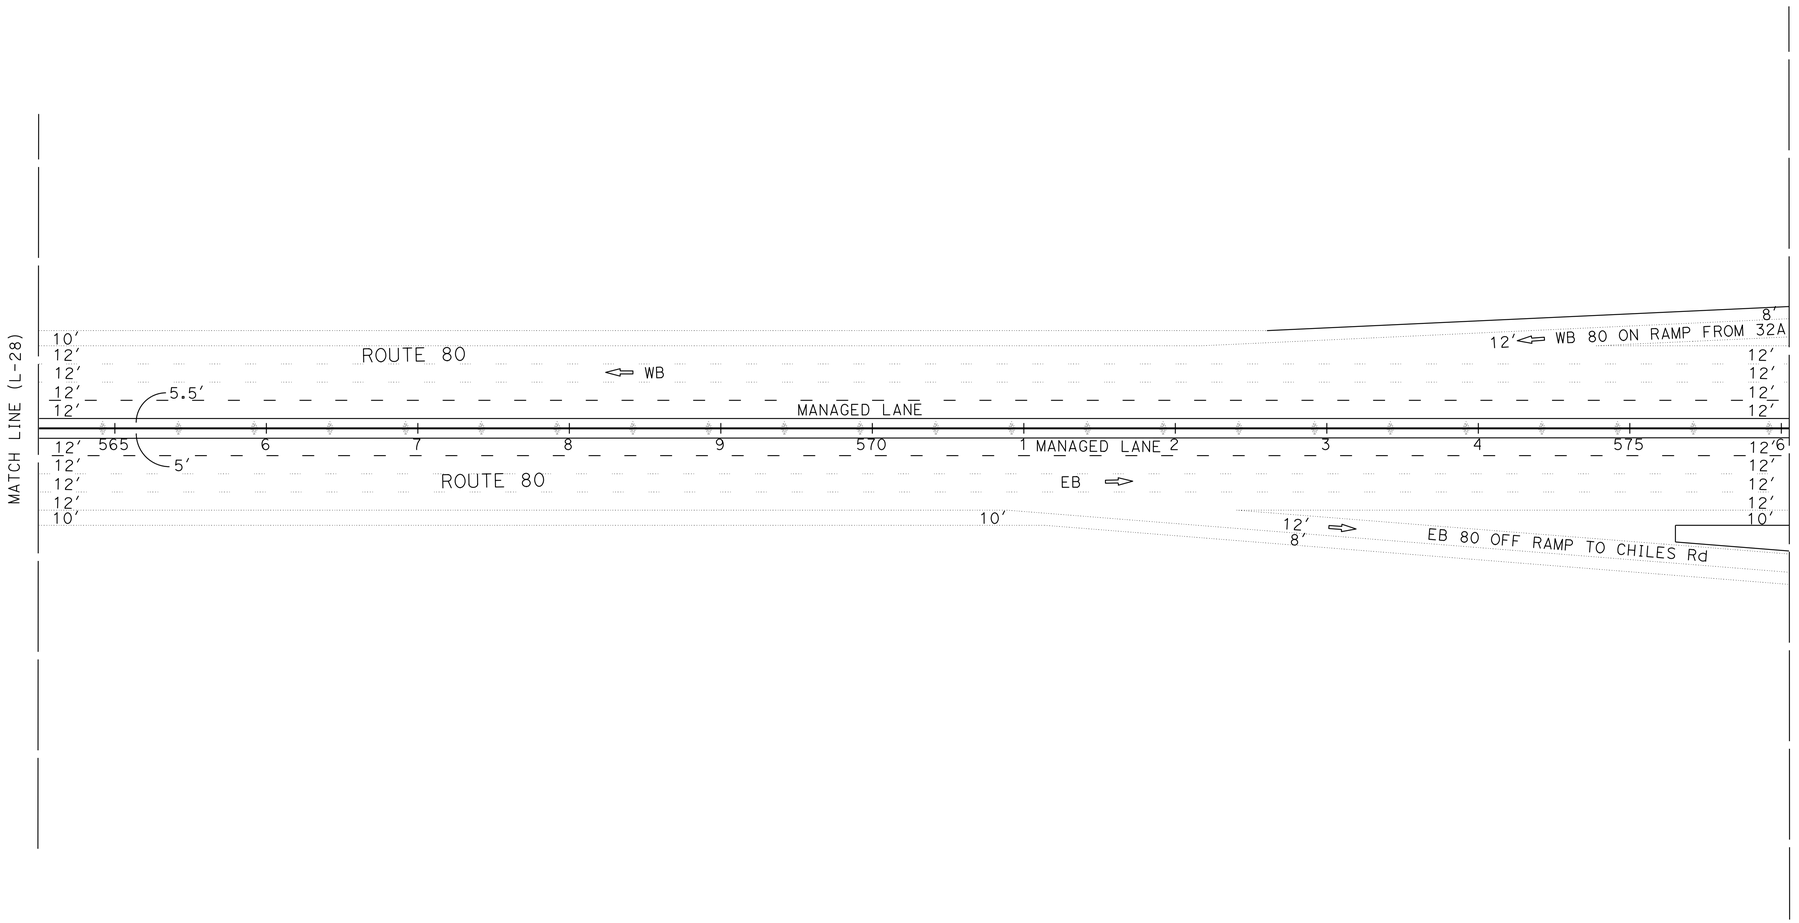

ALTERNATIVES 2A-6A
LAYOUT

SCALE: 1" = 50′

L-29

STATE OF CALIFORNIA - DEPARTMENT OF TRANSPORTATION
Caltrans
03 DESIGN

FUNCTIONAL SUPERVISOR: MONIKA PEDIGO

CALCULATED-DESIGNED BY

CHECKED BY

DATE REVISED	REVISED BY
XXXX - XXXX	XXXX - XXXX

LAST REVISION
DATE PLOTTED => 25-MAR-2023
TIME PLOTTED => 13:03
01-26-23

BORDER LAST REVISED 7/2/2010

USERNAME => s151922
DGN FILE => 3H900-Alt-2-6A LayOut-29.dgn

RELATIVE BORDER SCALE IS IN INCHES 0 1 2 3

UNIT 0328

PROJECT NUMBER & PHASE 00000000001

Dist	COUNTY	ROUTE	POST MILES TOTAL PROJECT	SHEET No.	TOTAL SHEETS
04	Sol	80	40.7/R44.7		
03	Yol,Sac	80,50	VAR		


DRAFT

REGISTERED CIVIL ENGINEER — DATE

PLANS APPROVAL DATE

REGISTERED PROFESSIONAL ENGINEER — No. — Exp. — CIVIL — STATE OF CALIFORNIA

THE STATE OF CALIFORNIA OR ITS OFFICERS OR AGENTS SHALL NOT BE RESPONSIBLE FOR THE ACCURACY OR COMPLETENESS OF SCANNED COPIES OF THIS PLAN SHEET.

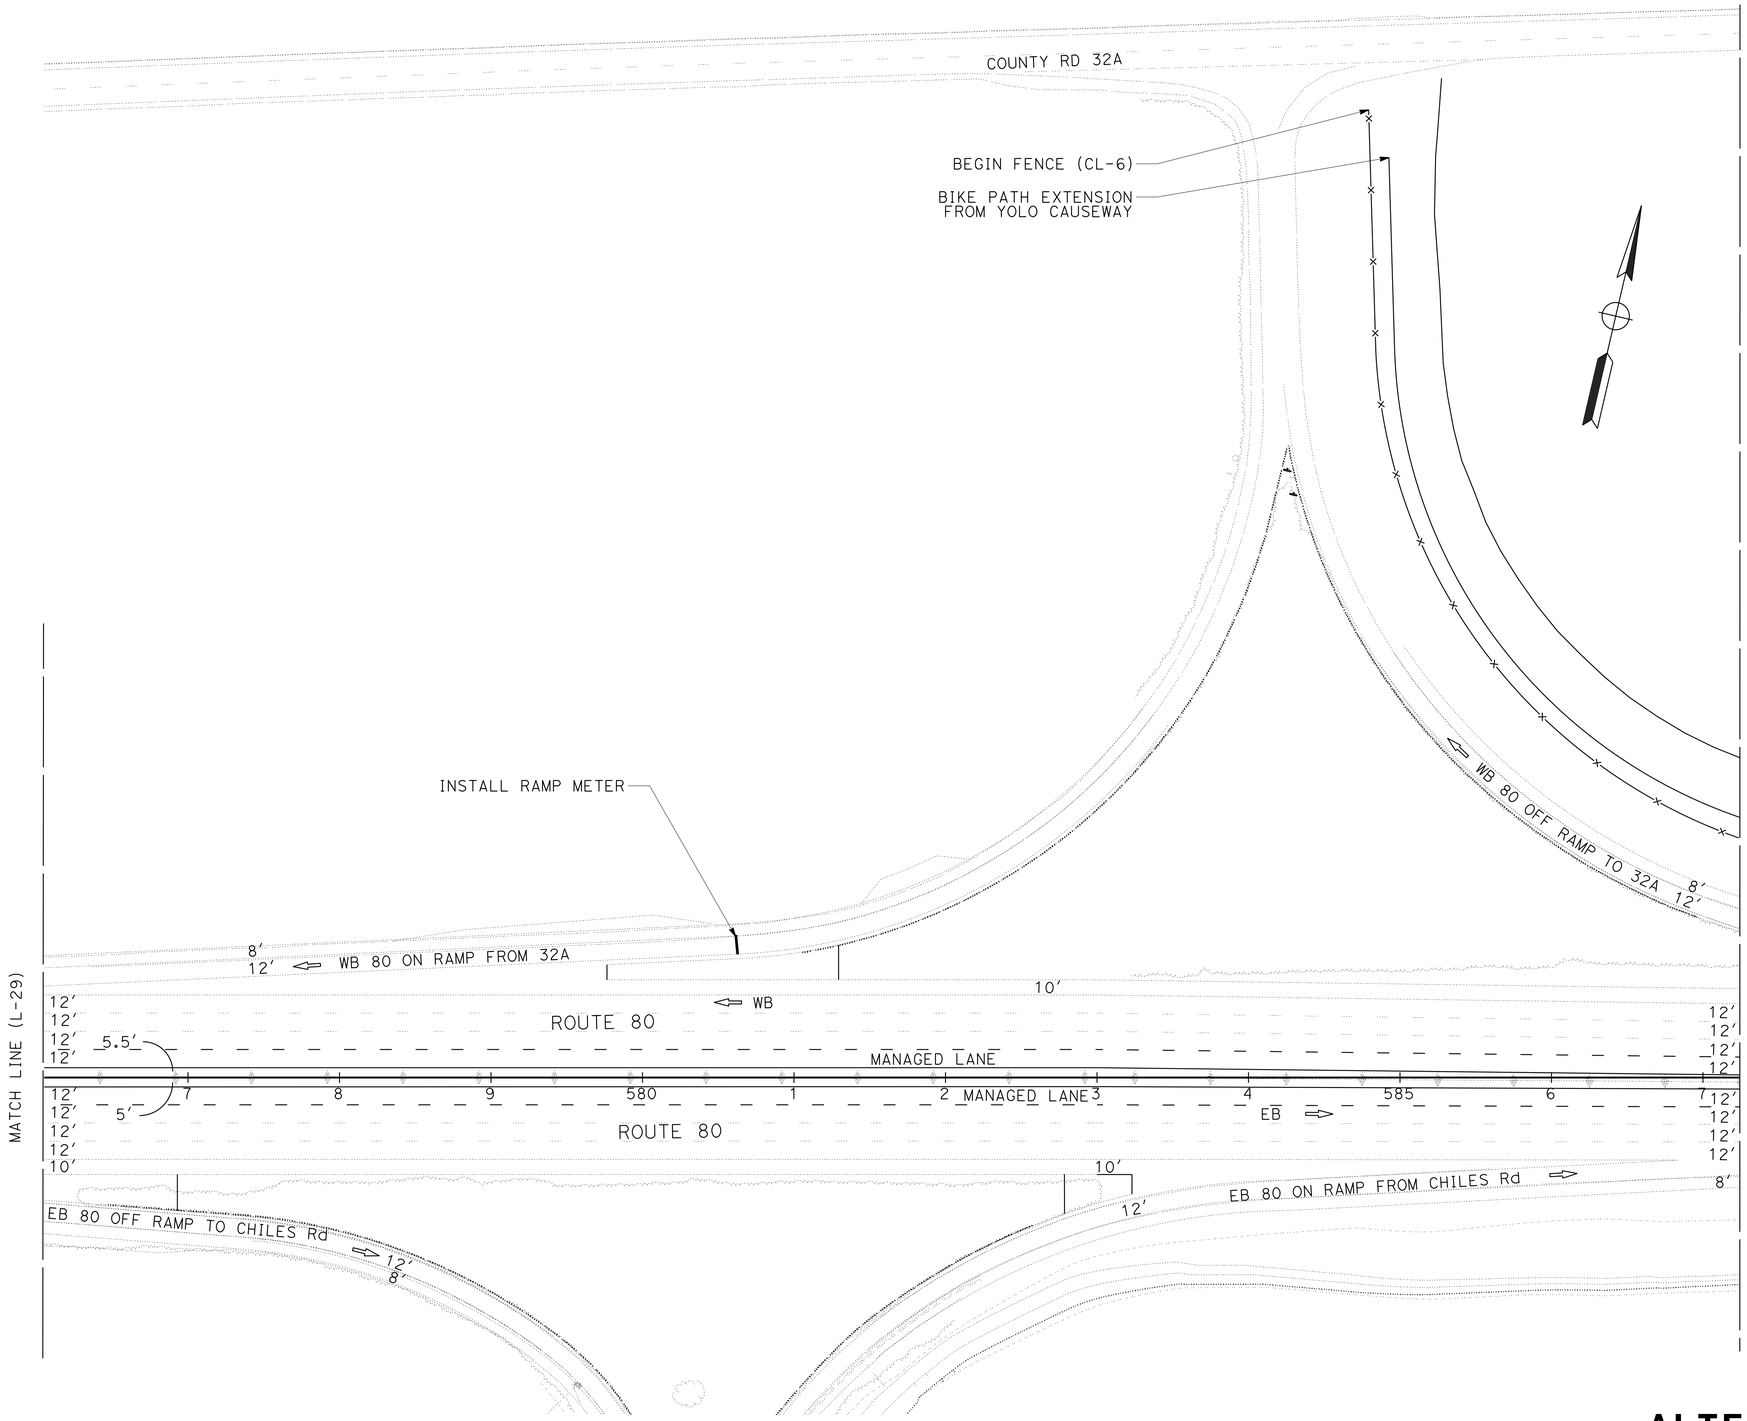

ALTERNATIVES 2A-6A
LAYOUT

SCALE: 1" = 50′

L-30

STATE OF CALIFORNIA - DEPARTMENT OF TRANSPORTATION
03 DESIGN
Caltrans®

FUNCTIONAL SUPERVISOR: MONIKA PEDIGO

CALCULATED-DESIGNED BY
CHECKED BY

REVISED BY	DATE REVISED
XXXX - XXXX	XXXX - XXXX

LAST REVISION | DATE PLOTTED => 25-MAR-2023 | TIME PLOTTED => 13:03 | 01-26-23

BORDER LAST REVISED 7/2/2010

USERNAME => s151922
DGN FILE => 3H900-Alt-2-6A LayOut-30.dgn

RELATIVE BORDER SCALE IS IN INCHES 0 1 2 3

UNIT 0328

PROJECT NUMBER & PHASE 00000000001

Dist	COUNTY	ROUTE	POST MILES TOTAL PROJECT	SHEET No.	TOTAL SHEETS
04	Sol	80	40.7/R44.7		
03	Yol,Sac	80,50	VAR		

REGISTERED CIVIL ENGINEER DATE

PLANS APPROVAL DATE

THE STATE OF CALIFORNIA OR ITS OFFICERS OR AGENTS SHALL NOT BE RESPONSIBLE FOR THE ACCURACY OR COMPLETENESS OF SCANNED COPIES OF THIS PLAN SHEET.

REGISTERED PROFESSIONAL ENGINEER No. Exp. CIVIL STATE OF CALIFORNIA

DRAFT

COUNTY ROAD 32A

END Conc BARRIER (TYPE 60, CL FENCE)
CONFORM TO Exist Conc BARRIER

BEGIN Conc BARRIER (TYPE 60, CL FENCE)

PAVE EXISTING BIKE PATH

BIKE PATH EXTENSION
FROM YOLO CAUSEWAY

"A" 593+00
Beg RE-STRIPING

32A RD

WB 80 OFF RAMP TO 32A

8′ 12′ WB

MATCH LINE (L-30)

10′ 12′ 12′ 12′ 12′ 12′ ROUTE 80 12′ 12′ 12′ 12′ 12′ 10′

MANAGED LANE

8 9 590 1 2 3 4 595 6 7 8 9 600

1.5′

12′ 12′ 12′ 12′ 12′ 12′ 12′ 12′ 12′ 12′ 12′ 12′

ROUTE 80

MANAGED LANE EB

12′ 11′ 11′ 11′ 11.5′ 11.5′ 11′ 11′ 11′ 12′

10′ 12′ 11′ 11′ 11.5′ 11.5′ 11′ 11′ 12′ 10′

MATCH LINE (L-32)

WEBSTER UC
Br No. 22-0043

YOLO CAUSEWAY WEST
Br No. 22-0044

"A" 593+00
Beg RE-STRIPING

CHILES RD

ALTERNATIVES 2A-6A
LAYOUT

SCALE: 1" = 50′

L-31

REVISED BY	DATE REVISED
XXXX - XXXX	XXXX - XXXX

CALCULATED-DESIGNED BY

CHECKED BY

FUNCTIONAL SUPERVISOR: MONIKA PEDIGO

STATE OF CALIFORNIA - DEPARTMENT OF TRANSPORTATION

03 DESIGN

Caltrans

LAST REVISION | DATE PLOTTED => 25-MAR-2023
01-26-23 | TIME PLOTTED => 13:03

BORDER LAST REVISED 7/2/2010

USERNAME => s151922
DGN FILE => 3H900-Alt-2-6A LayOut-31.dgn

RELATIVE BORDER SCALE IS IN INCHES 0 1 2 3

UNIT 0328

PROJECT NUMBER & PHASE 00000000001

Dist	COUNTY	ROUTE	POST MILES TOTAL PROJECT	SHEET No.	TOTAL SHEETS
04 03	Sol Yol,Sac	80 80,50	40.7/R44.7 VAR		


REGISTERED CIVIL ENGINEER DATE

PLANS APPROVAL DATE

DRAFT

REGISTERED PROFESSIONAL ENGINEER No. Exp. CIVIL STATE OF CALIFORNIA

THE STATE OF CALIFORNIA OR ITS OFFICERS OR AGENTS SHALL NOT BE RESPONSIBLE FOR THE ACCURACY OR COMPLETENESS OF SCANNED COPIES OF THIS PLAN SHEET.

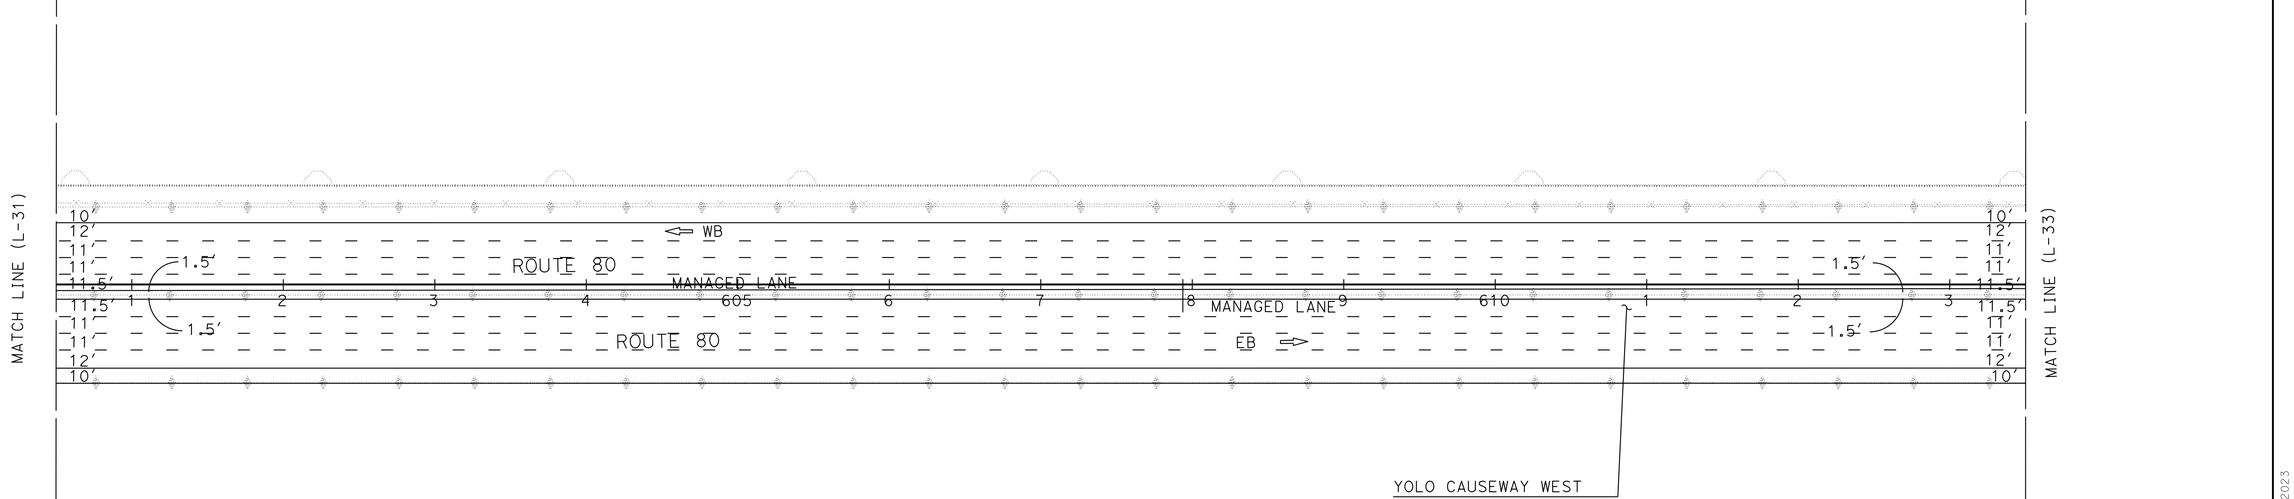

ALTERNATIVES 2A-6A
LAYOUT

SCALE: 1" = 50′

L-32

REVISED BY	DATE REVISED
XXXX - XXXX	XXXX - XXXX

CALCULATED-DESIGNED BY

CHECKED BY

FUNCTIONAL SUPERVISOR
MONIKA PEDIGO

STATE OF CALIFORNIA - DEPARTMENT OF TRANSPORTATION
03 DESIGN

Caltrans

LAST REVISION
DATE PLOTTED => 25-MAR-2023
TIME PLOTTED => 13:04
01-26-23

BORDER LAST REVISED 7/2/2010

USERNAME => s151922
DGN FILE => 3H900-Alt-2-6A LayOut-32.dgn

RELATIVE BORDER SCALE IS IN INCHES 0 1 2 3

UNIT 0328

PROJECT NUMBER & PHASE 00000000001

Dist	COUNTY	ROUTE	POST MILES TOTAL PROJECT	SHEET No.	TOTAL SHEETS
04	Sol	80	40.7/R44.7		
03	Yol,Sac	80,50	VAR		

REGISTERED CIVIL ENGINEER DATE


PLANS APPROVAL DATE

REGISTERED PROFESSIONAL ENGINEER
No.
Exp.
CIVIL
STATE OF CALIFORNIA

DRAFT

THE STATE OF CALIFORNIA OR ITS OFFICERS OR AGENTS SHALL NOT BE RESPONSIBLE FOR THE ACCURACY OR COMPLETENESS OF SCANNED COPIES OF THIS PLAN SHEET.



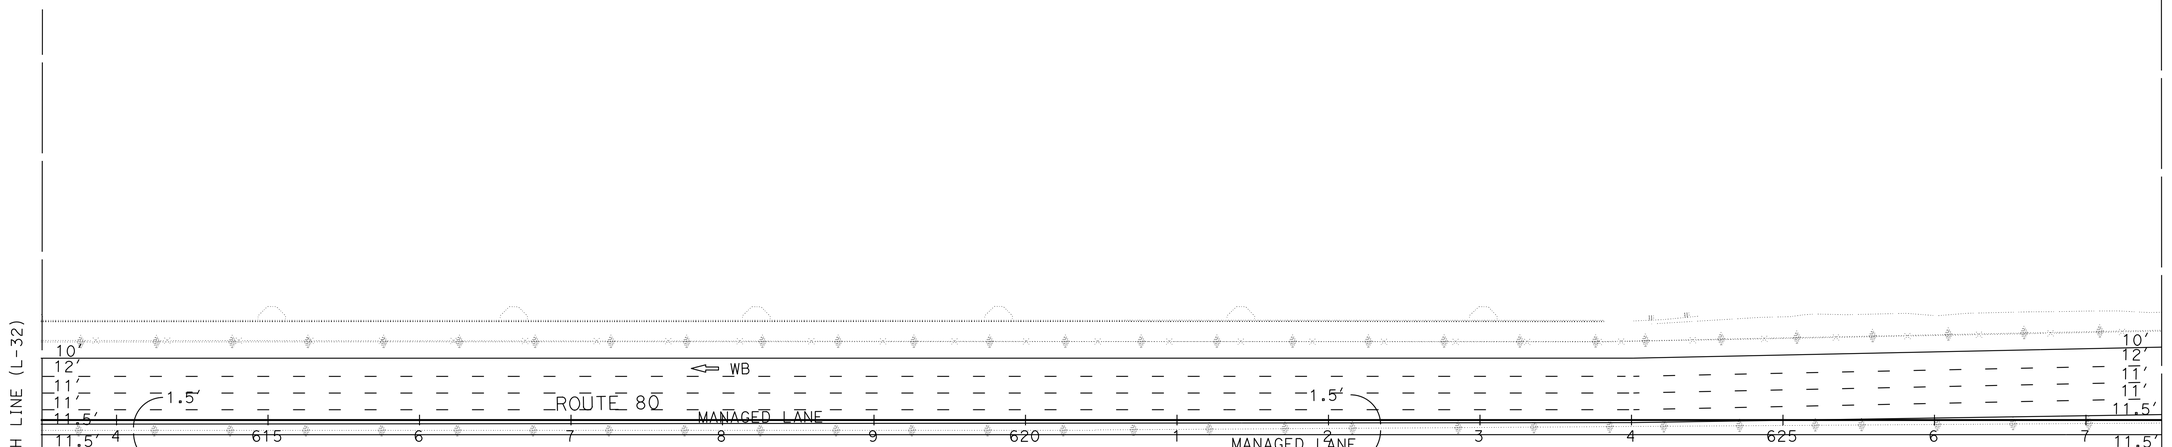

ALTERNATIVES 2A-6A
LAYOUT

SCALE: 1" = 50'

L-33

REVISED BY | DATE REVISED
XXXX - XXXX | XXXX - XXXX
CALCULATED-DESIGNED BY
CHECKED BY

FUNCTIONAL SUPERVISOR: MONIKA PEDIGO

STATE OF CALIFORNIA - DEPARTMENT OF TRANSPORTATION
Caltrans®
03 DESIGN

LAST REVISION 01-26-23
DATE PLOTTED => 25-MAR-2023
TIME PLOTTED => 13:04

BORDER LAST REVISED 7/2/2010

USERNAME => s151922
DGN FILE => 3H900-Alt-2-6A LayOut-33.dgn

RELATIVE BORDER SCALE IS IN INCHES 0 1 2 3

UNIT 0328

PROJECT NUMBER & PHASE 00000000001

Dist	COUNTY	ROUTE	POST MILES TOTAL PROJECT	SHEET No.	TOTAL SHEETS
04	Sol	80	40.7/R44.7		
03	Yol,Sac	80,50	VAR		


REGISTERED CIVIL ENGINEER DATE

DRAFT

PLANS APPROVAL DATE

REGISTERED PROFESSIONAL ENGINEER
No.
Exp.
CIVIL
STATE OF CALIFORNIA

THE STATE OF CALIFORNIA OR ITS OFFICERS OR AGENTS SHALL NOT BE RESPONSIBLE FOR THE ACCURACY OR COMPLETENESS OF SCANNED COPIES OF THIS PLAN SHEET.

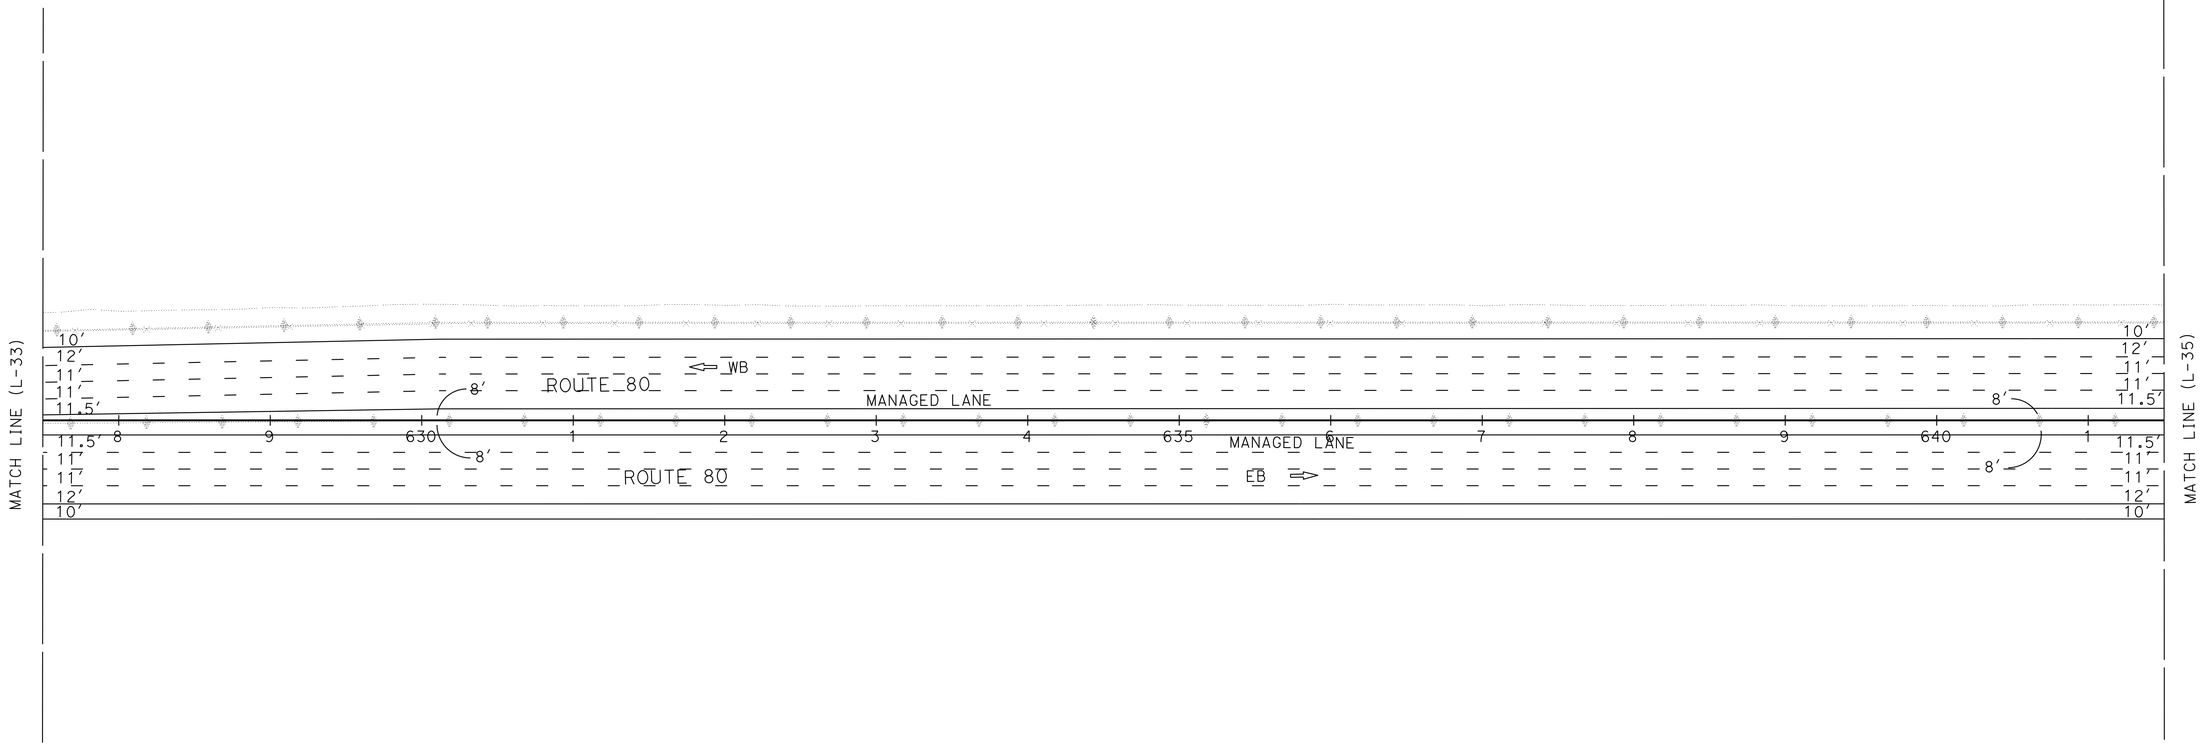

ALTERNATIVES 2A-6A
LAYOUT

SCALE: 1" = 50′

L-34

CALCULATED-DESIGNED BY
CHECKED BY
XXXX - XXXX
XXXX - XXXX
REVISED BY
DATE REVISED

FUNCTIONAL SUPERVISOR
MONIKA PEDIGO

STATE OF CALIFORNIA - DEPARTMENT OF TRANSPORTATION
03 DESIGN
Caltrans®

LAST REVISION 01-26-23
DATE PLOTTED => 25-MAR-2023
TIME PLOTTED => 13:04

Dist	COUNTY	ROUTE	POST MILES TOTAL PROJECT	SHEET No.	TOTAL SHEETS
04	Sol	80	40.7/R44.7		
03	Yol,Sac	80,50	VAR		

REGISTERED CIVIL ENGINEER DATE


PLANS APPROVAL DATE

DRAFT

REGISTERED PROFESSIONAL ENGINEER
No.
Exp.
CIVIL
STATE OF CALIFORNIA

THE STATE OF CALIFORNIA OR ITS OFFICERS OR AGENTS SHALL NOT BE RESPONSIBLE FOR THE ACCURACY OR COMPLETENESS OF SCANNED COPIES OF THIS PLAN SHEET.



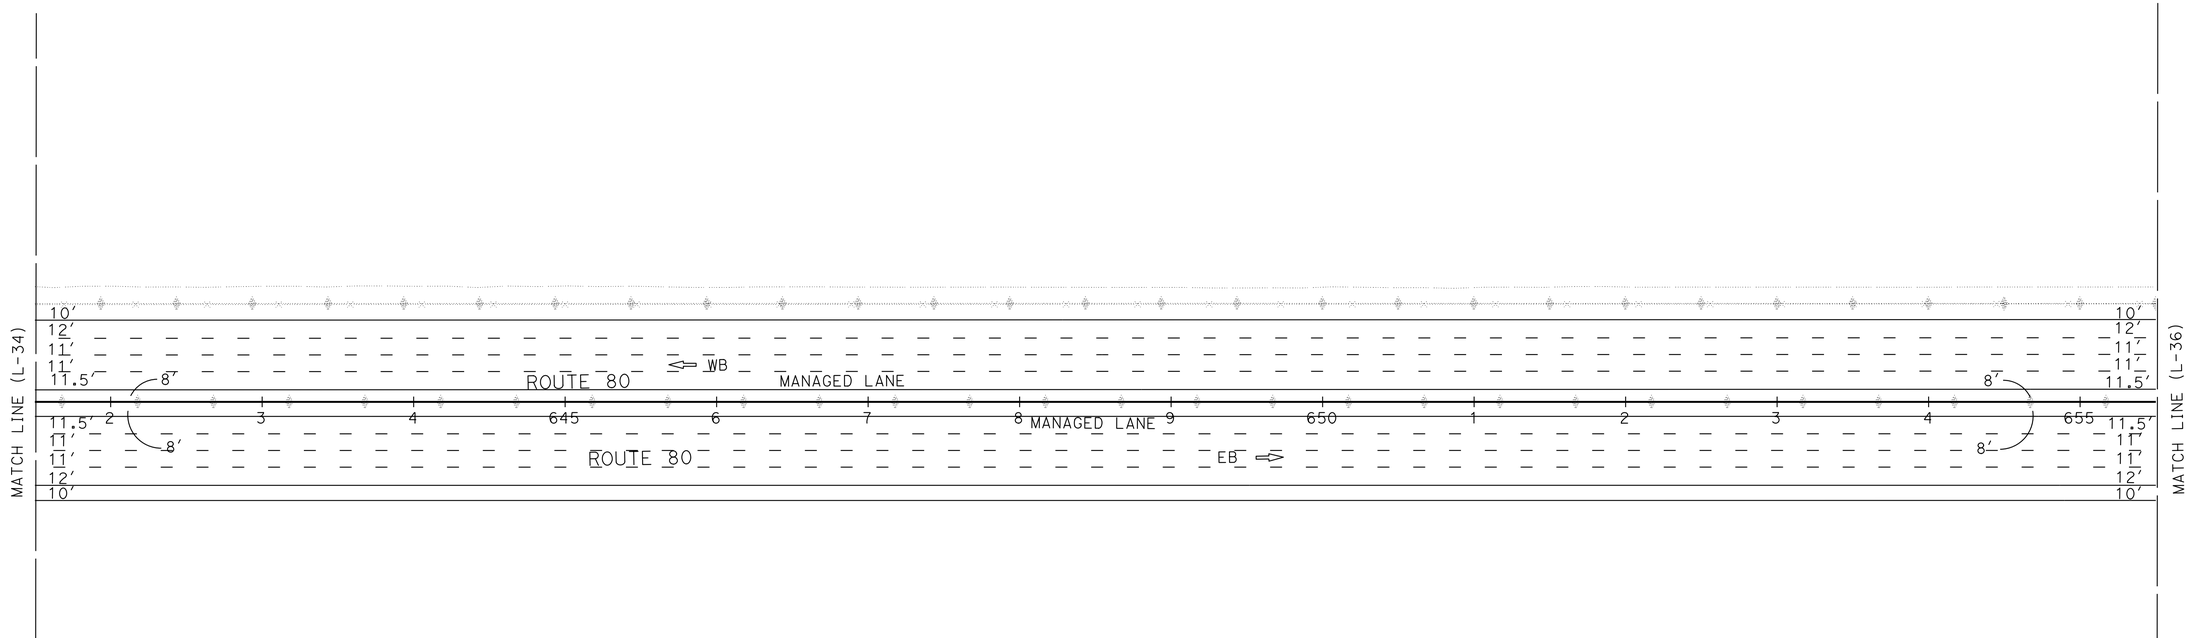

ALTERNATIVES 2A-6A
LAYOUT

SCALE: 1" = 50′

L-35

STATE OF CALIFORNIA - DEPARTMENT OF TRANSPORTATION
Caltrans
03 DESIGN

FUNCTIONAL SUPERVISOR: MONIKA PEDIGO

	REVISED BY	DATE REVISED
CALCULATED-DESIGNED BY	XXXX - XXXX	XXXX - XXXX
CHECKED BY		

LAST REVISION | DATE PLOTTED => 25-MAR-2023
01-26-23 | TIME PLOTTED => 13:04

BORDER LAST REVISED 7/2/2010

USERNAME => s151922
DGN FILE => 3H900-Alt-2-6A LayOut-35.dgn

RELATIVE BORDER SCALE IS IN INCHES 0 1 2 3

UNIT 0328

PROJECT NUMBER & PHASE 00000000001

Dist	COUNTY	ROUTE	POST MILES TOTAL PROJECT	SHEET No.	TOTAL SHEETS
04	Sol	80	40.7/R44.7		
03	Yol,Sac	80,50	VAR		


REGISTERED CIVIL ENGINEER — DATE

PLANS APPROVAL DATE

DRAFT

REGISTERED PROFESSIONAL ENGINEER
No.
Exp.
CIVIL
STATE OF CALIFORNIA

THE STATE OF CALIFORNIA OR ITS OFFICERS OR AGENTS SHALL NOT BE RESPONSIBLE FOR THE ACCURACY OR COMPLETENESS OF SCANNED COPIES OF THIS PLAN SHEET.

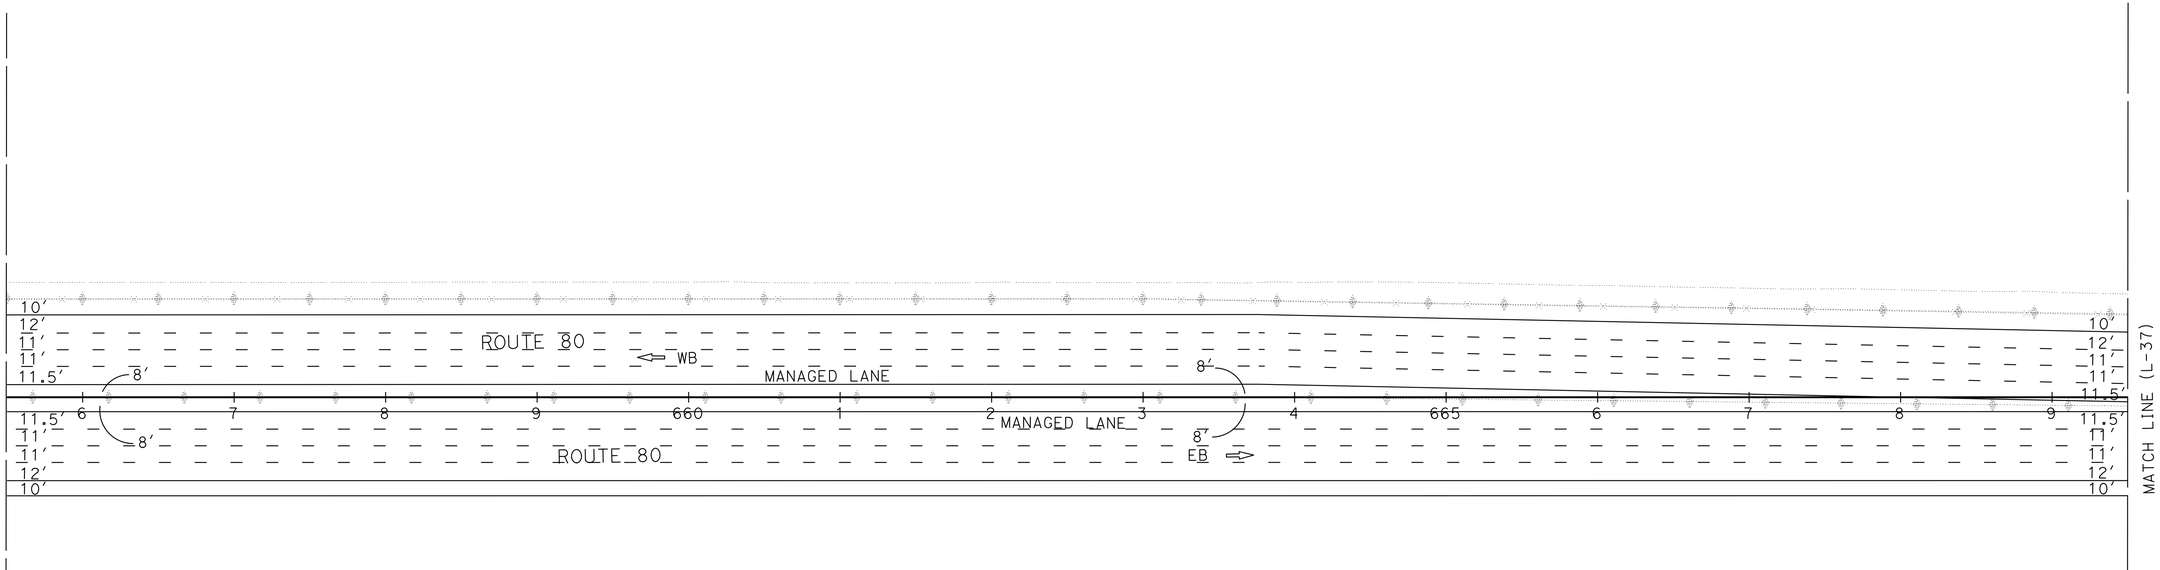

ALTERNATIVES 2A-6A
LAYOUT

SCALE: 1" = 50'

L-36

REVISED BY	DATE REVISED
XXXX - XXXX	XXXX - XXXX

CALCULATED-DESIGNED BY

CHECKED BY

FUNCTIONAL SUPERVISOR

MONIKA PEDIGO

STATE OF CALIFORNIA - DEPARTMENT OF TRANSPORTATION

03 DESIGN

Caltrans

LAST REVISION 01-26-23

DATE PLOTTED => 25-MAR-2023

TIME PLOTTED => 13:04

BORDER LAST REVISED 7/2/2010

USERNAME => s151922

DGN FILE => 3H900-Alt-2-6A LayOut-36.dgn

RELATIVE BORDER SCALE IS IN INCHES 0 1 2 3

UNIT 0328

PROJECT NUMBER & PHASE 00000000001

Dist	COUNTY	ROUTE	POST MILES TOTAL PROJECT	SHEET No.	TOTAL SHEETS
04	Sol	80	40.7/R44.7		
03	Yol,Sac	80,50	VAR		

REGISTERED CIVIL ENGINEER DATE


PLANS APPROVAL DATE

DRAFT

REGISTERED PROFESSIONAL ENGINEER No. Exp. CIVIL STATE OF CALIFORNIA

THE STATE OF CALIFORNIA OR ITS OFFICERS OR AGENTS SHALL NOT BE RESPONSIBLE FOR THE ACCURACY OR COMPLETENESS OF SCANNED COPIES OF THIS PLAN SHEET.



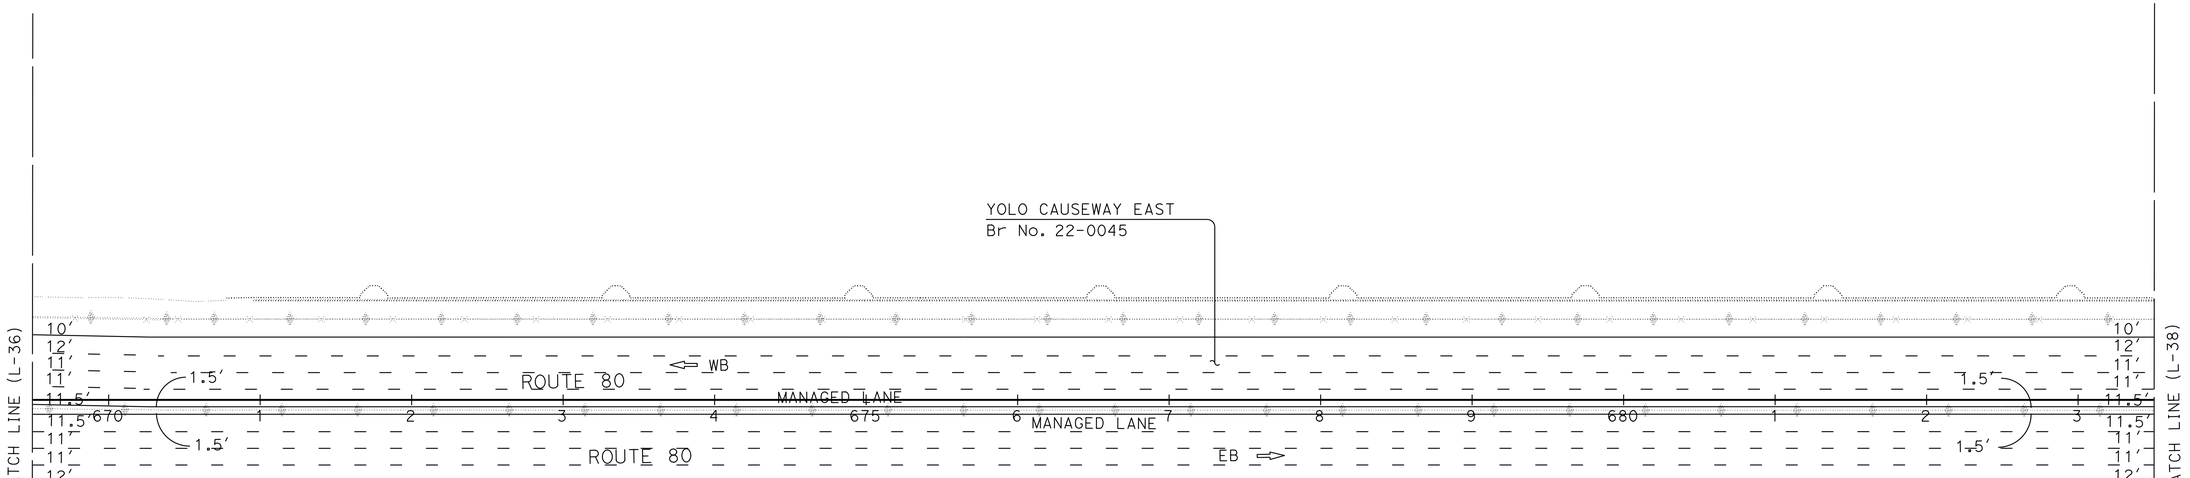

ALTERNATIVES 2A-6A
LAYOUT

SCALE: 1" = 50'

L-37

STATE OF CALIFORNIA - DEPARTMENT OF TRANSPORTATION
Caltrans®
03 DESIGN
FUNCTIONAL SUPERVISOR
MONIKA PEDIGO
CALCULATED-DESIGNED BY
CHECKED BY
XXXX - XXXX
XXXX - XXXX
REVISED BY
DATE REVISED

LAST REVISION DATE PLOTTED => 25-MAR-2023
01-26-23 TIME PLOTTED => 13:04

BORDER LAST REVISED 7/2/2010

USERNAME => s151922
DGN FILE => 3H900-Alt-2-6A LayOut-37.dgn

RELATIVE BORDER SCALE IS IN INCHES 0 1 2 3

UNIT 0328

PROJECT NUMBER & PHASE 00000000001

Dist	COUNTY	ROUTE	POST MILES TOTAL PROJECT	SHEET No.	TOTAL SHEETS
04	Sol	80	40.7/R44.7		
03	Yol,Sac	80,50	VAR		


REGISTERED CIVIL ENGINEER DATE

PLANS APPROVAL DATE

DRAFT

REGISTERED PROFESSIONAL ENGINEER
No.
Exp.
CIVIL
STATE OF CALIFORNIA

THE STATE OF CALIFORNIA OR ITS OFFICERS OR AGENTS SHALL NOT BE RESPONSIBLE FOR THE ACCURACY OR COMPLETENESS OF SCANNED COPIES OF THIS PLAN SHEET.

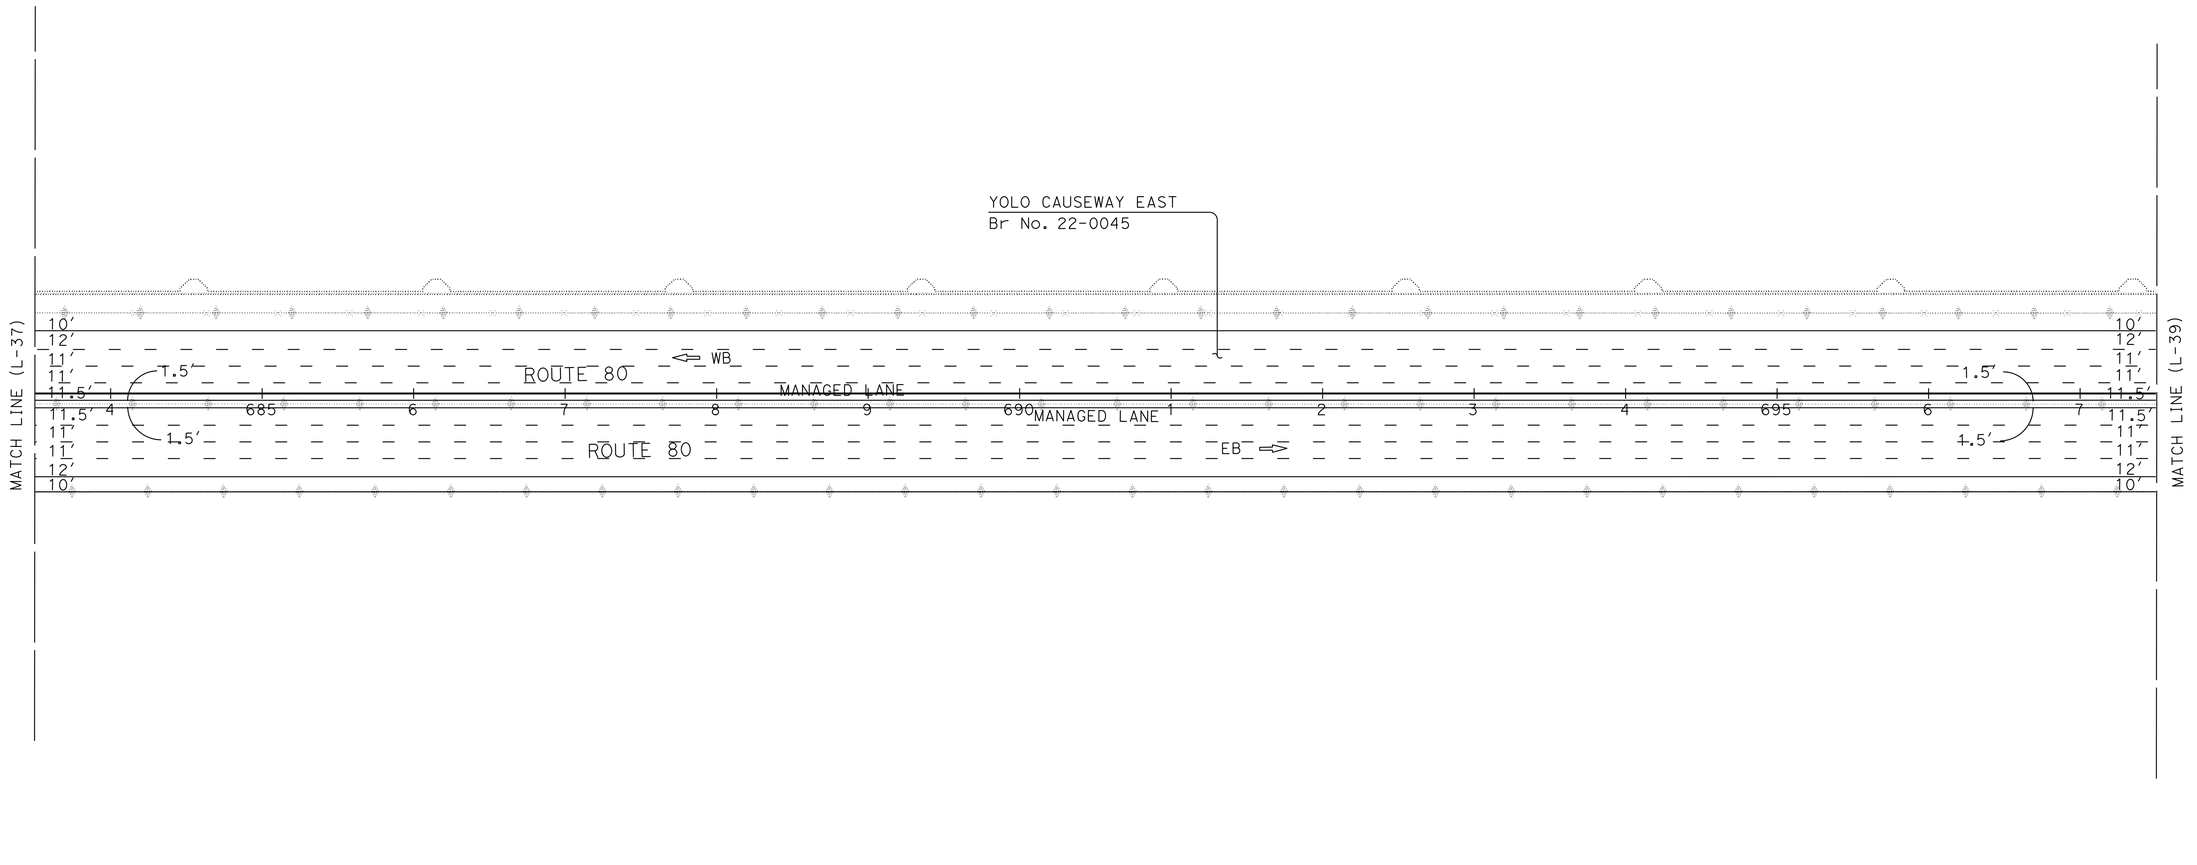

ALTERNATIVES 2A-6A
LAYOUT

SCALE: 1" = 50'

L-38

STATE OF CALIFORNIA - DEPARTMENT OF TRANSPORTATION
Caltrans
03 DESIGN

FUNCTIONAL SUPERVISOR: MONIKA PEDIGO

CALCULATED-DESIGNED BY
CHECKED BY

REVISED BY	DATE REVISED
XXXX - XXXX	XXXX - XXXX

LAST REVISION: DATE PLOTTED => 25-MAR-2023
01-26-23 TIME PLOTTED => 13:04

BORDER LAST REVISED 7/2/2010

USERNAME => s151922
DGN FILE => 3H900-Alt-2-6A LayOut-38.dgn

RELATIVE BORDER SCALE IS IN INCHES 0 1 2 3

UNIT 0328

PROJECT NUMBER & PHASE 00000000001

Dist	COUNTY	ROUTE	POST MILES TOTAL PROJECT	SHEET No.	TOTAL SHEETS
04	Sol	80	40.7/R44.7		
03	Yol,Sac	80,50	VAR		


REGISTERED CIVIL ENGINEER DATE

DRAFT

PLANS APPROVAL DATE

REGISTERED PROFESSIONAL ENGINEER No. Exp. CIVIL STATE OF CALIFORNIA

THE STATE OF CALIFORNIA OR ITS OFFICERS OR AGENTS SHALL NOT BE RESPONSIBLE FOR THE ACCURACY OR COMPLETENESS OF SCANNED COPIES OF THIS PLAN SHEET.

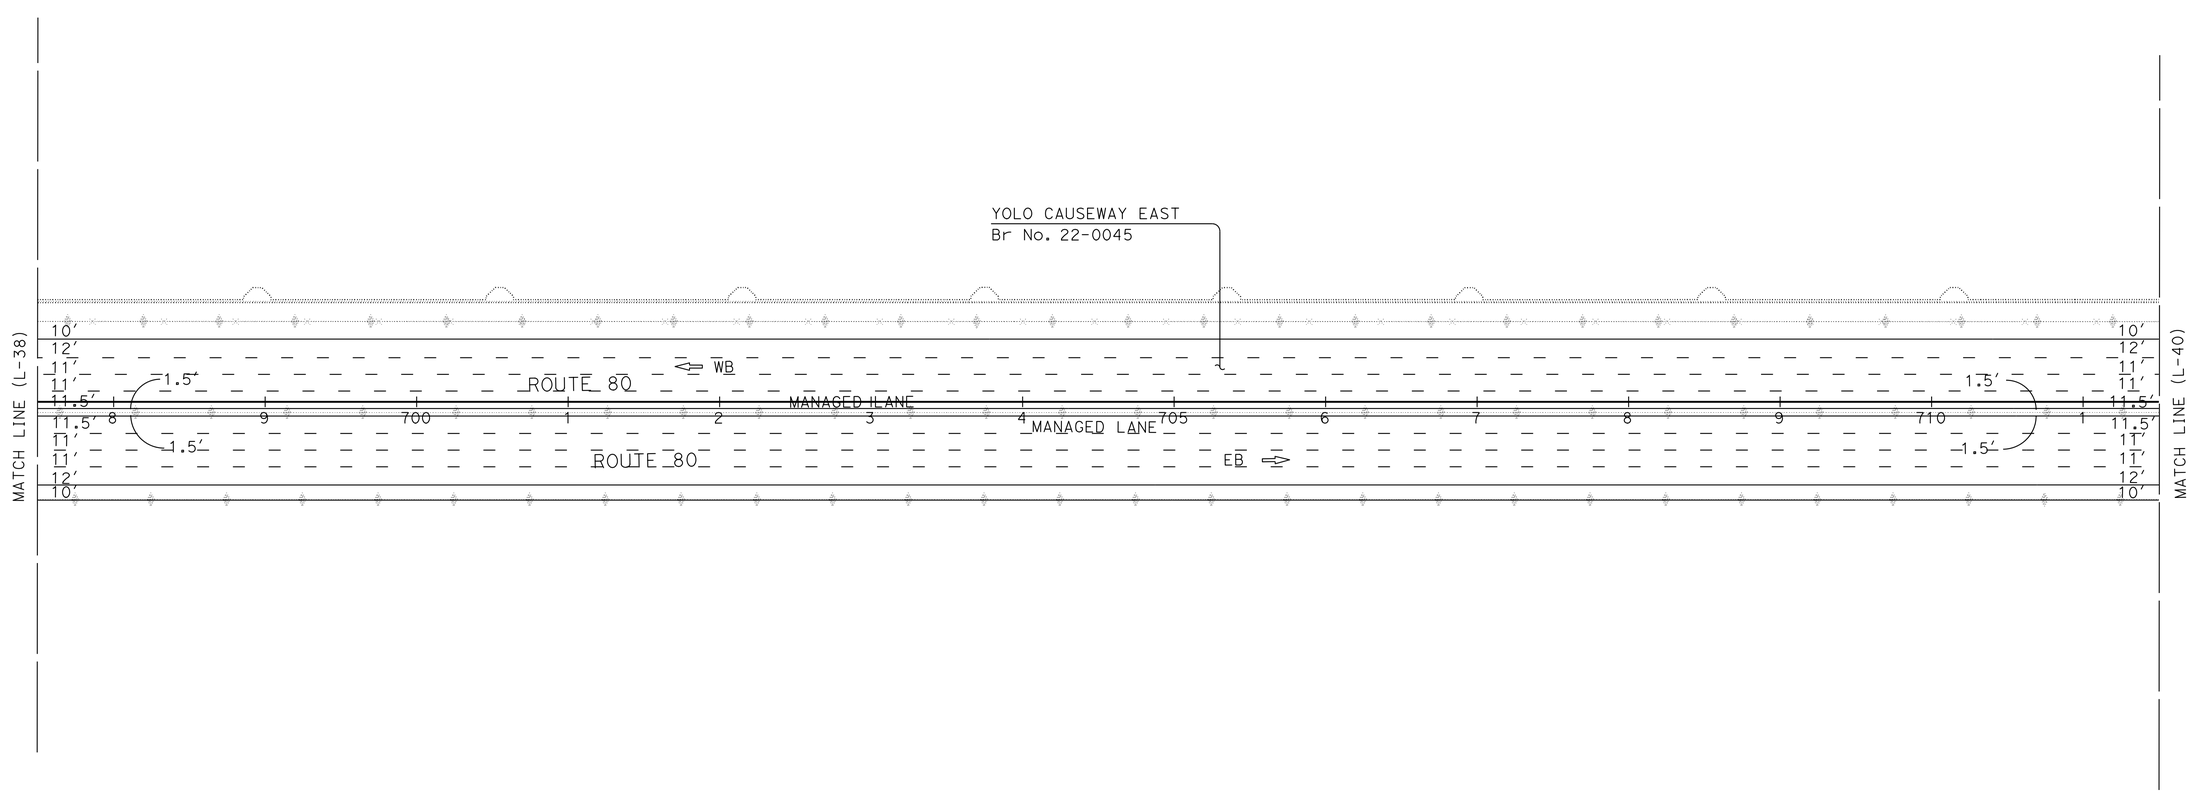

ALTERNATIVES 2A-6A
LAYOUT

SCALE: 1" = 50'

L-39

REVISED BY | DATE REVISED
XXXX - XXXX | XXXX - XXXX
CALCULATED-DESIGNED BY
CHECKED BY

FUNCTIONAL SUPERVISOR: MONIKA PEDIGO

STATE OF CALIFORNIA - DEPARTMENT OF TRANSPORTATION
03 DESIGN

LAST REVISION 01-26-23
DATE PLOTTED => 25-MAR-2023
TIME PLOTTED => 13:04

BORDER LAST REVISED 7/2/2010

USERNAME => s151922
DGN FILE => 3H900-Alt-2-6A LayOut-39.dgn

RELATIVE BORDER SCALE IS IN INCHES 0 1 2 3

UNIT 0328

PROJECT NUMBER & PHASE 00000000001

Dist	COUNTY	ROUTE	POST MILES TOTAL PROJECT	SHEET No.	TOTAL SHEETS
04	Sol	80	40.7/R44.7		
03	Yol,Sac	80,50	VAR		

REGISTERED CIVIL ENGINEER DATE

DRAFT

PLANS APPROVAL DATE

REGISTERED PROFESSIONAL ENGINEER No. Exp. CIVIL STATE OF CALIFORNIA

THE STATE OF CALIFORNIA OR ITS OFFICERS OR AGENTS SHALL NOT BE RESPONSIBLE FOR THE ACCURACY OR COMPLETENESS OF SCANNED COPIES OF THIS PLAN SHEET.

REVISED BY	DATE REVISED
XXXX - XXXX	XXXX - XXXX

CALCULATED-DESIGNED BY

CHECKED BY


FUNCTIONAL SUPERVISOR

MONIKA PEDIGO

STATE OF CALIFORNIA - DEPARTMENT OF TRANSPORTATION

Caltrans®

03 DESIGN

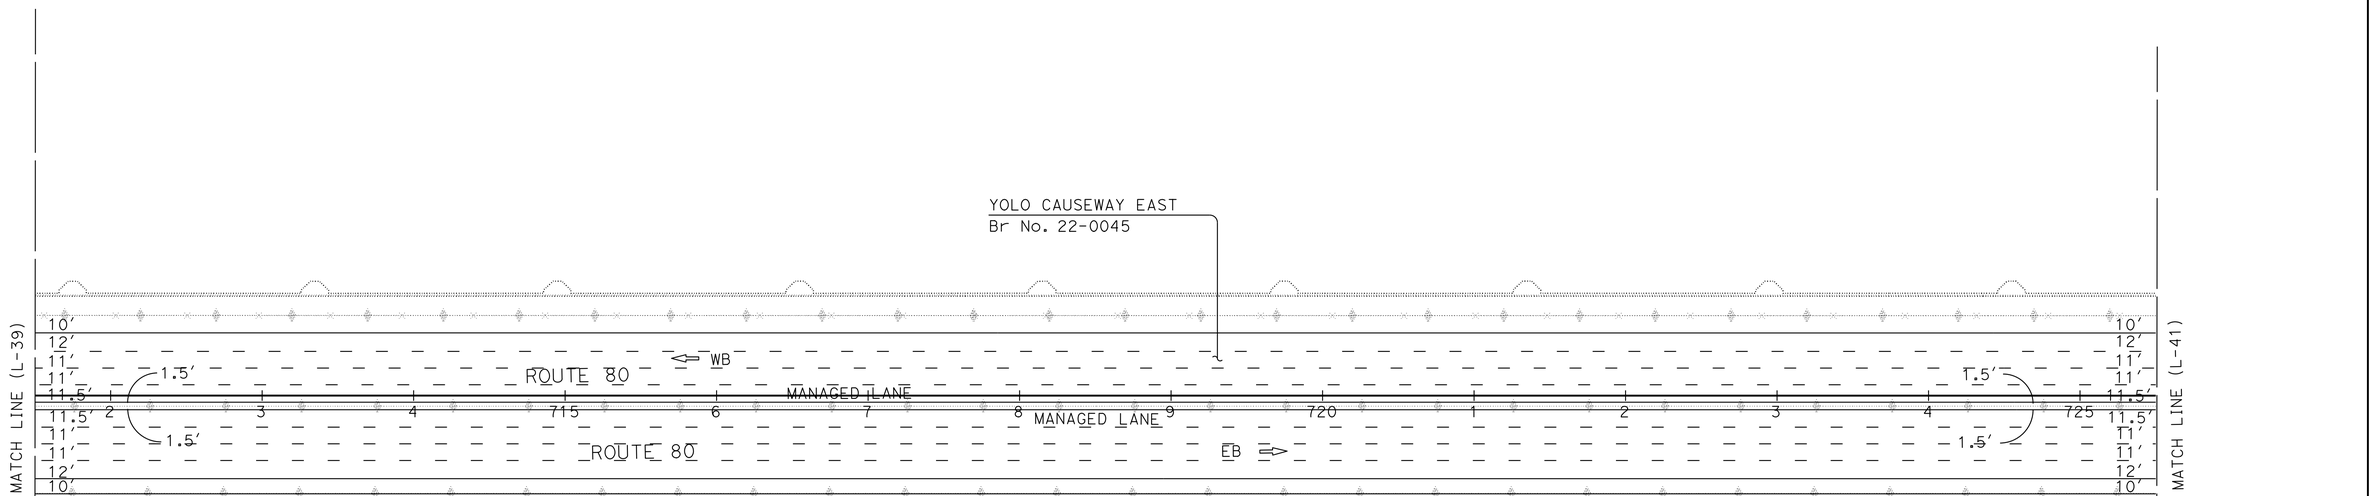

ALTERNATIVES 2A-6A
LAYOUT

SCALE: 1" = 50'

L-40

LAST REVISION 01-26-23

DATE PLOTTED => 25-MAR-2023
TIME PLOTTED => 13:04

BORDER LAST REVISED 7/2/2010

USERNAME => s151922
DGN FILE => 3H900-Alt-2-6A LayOut-40.dgn

RELATIVE BORDER SCALE IS IN INCHES 0 1 2 3

UNIT 0328

PROJECT NUMBER & PHASE 00000000001

Dist	COUNTY	ROUTE	POST MILES TOTAL PROJECT	SHEET No.	TOTAL SHEETS
04	Sol	80	40.7/R44.7		
03	Yol,Sac	80,50	VAR		


REGISTERED CIVIL ENGINEER DATE

PLANS APPROVAL DATE

DRAFT

REGISTERED PROFESSIONAL ENGINEER No. Exp. CIVIL STATE OF CALIFORNIA

THE STATE OF CALIFORNIA OR ITS OFFICERS OR AGENTS SHALL NOT BE RESPONSIBLE FOR THE ACCURACY OR COMPLETENESS OF SCANNED COPIES OF THIS PLAN SHEET.

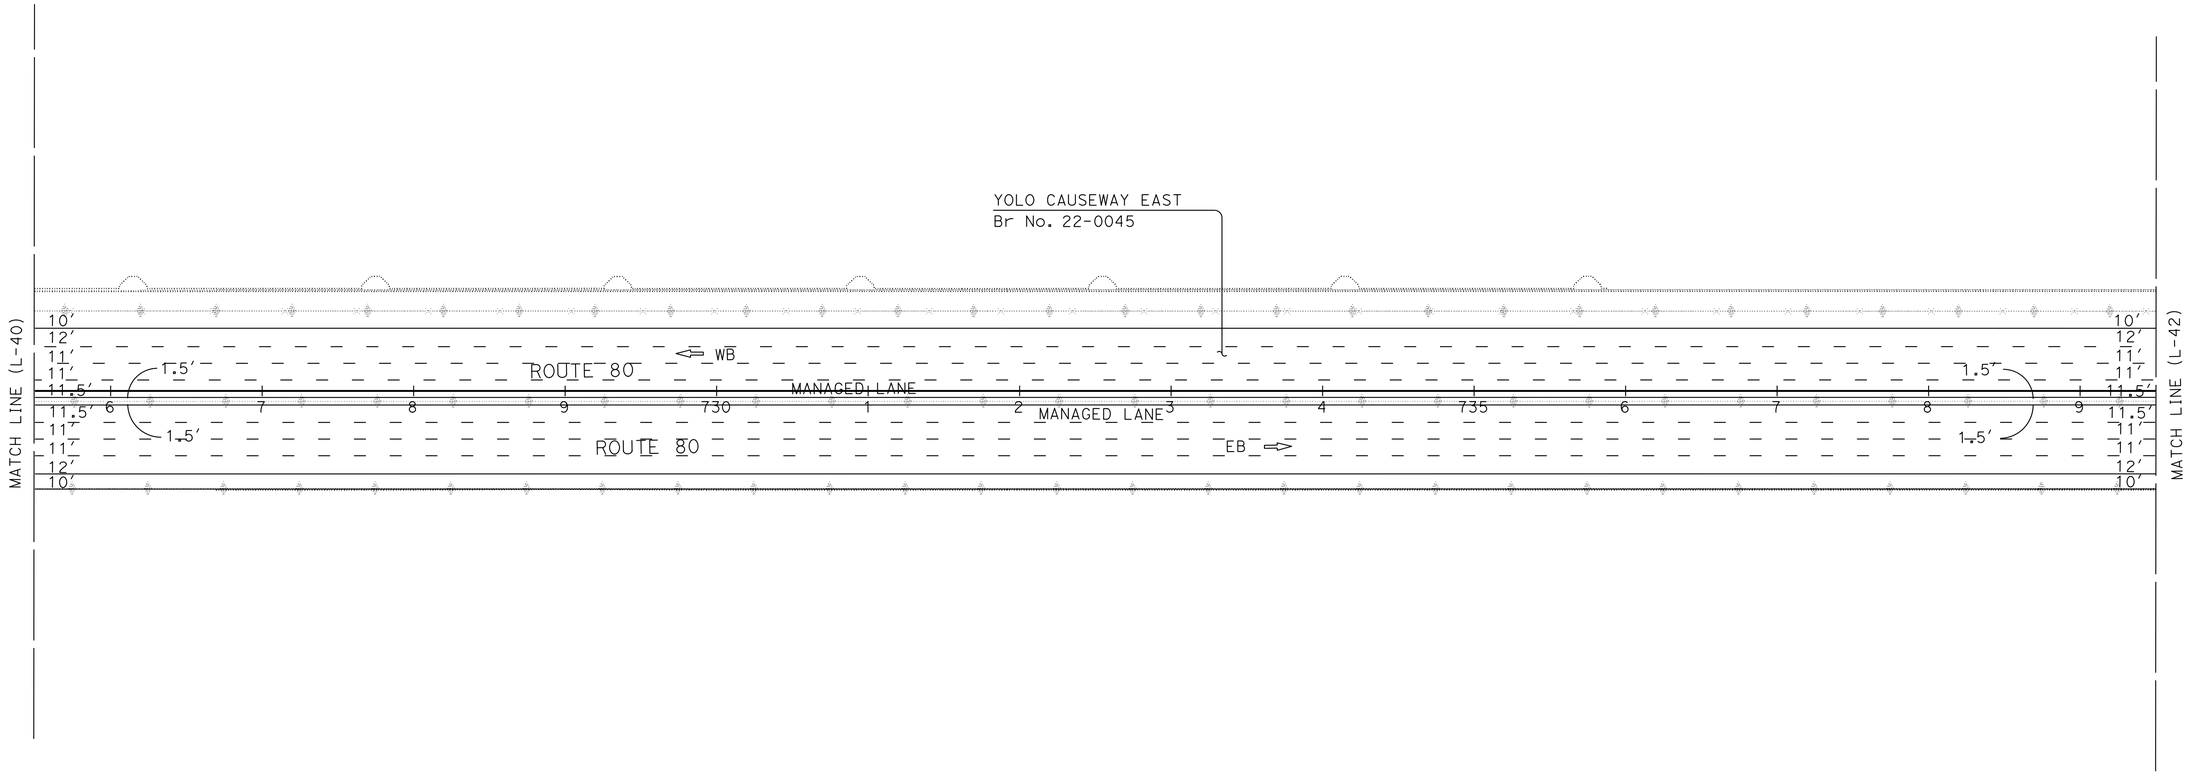

ALTERNATIVES 2A-6A
LAYOUT

SCALE: 1" = 50′

L-41

REVISED BY | DATE REVISED
XXXX - XXXX | XXXX - XXXX
CALCULATED-DESIGNED BY
CHECKED BY

FUNCTIONAL SUPERVISOR
MONIKA PEDIGO

STATE OF CALIFORNIA - DEPARTMENT OF TRANSPORTATION
03 DESIGN

LAST REVISION 01-26-23
DATE PLOTTED => 25-MAR-2023
TIME PLOTTED => 13:04

BORDER LAST REVISED 7/2/2010

USERNAME => s151922
DGN FILE => 3H900-Alt-2-6A LayOut-41.dgn

RELATIVE BORDER SCALE IS IN INCHES 0 1 2 3

UNIT 0328

PROJECT NUMBER & PHASE 00000000001

Dist	COUNTY	ROUTE	POST MILES TOTAL PROJECT	SHEET No.	TOTAL SHEETS
04	Sol	80	40.7/R44.7		
03	Yol,Sac	80,50	VAR		


DRAFT

REGISTERED CIVIL ENGINEER DATE

PLANS APPROVAL DATE

REGISTERED PROFESSIONAL ENGINEER No. Exp. CIVIL STATE OF CALIFORNIA

THE STATE OF CALIFORNIA OR ITS OFFICERS OR AGENTS SHALL NOT BE RESPONSIBLE FOR THE ACCURACY OR COMPLETENESS OF SCANNED COPIES OF THIS PLAN SHEET.

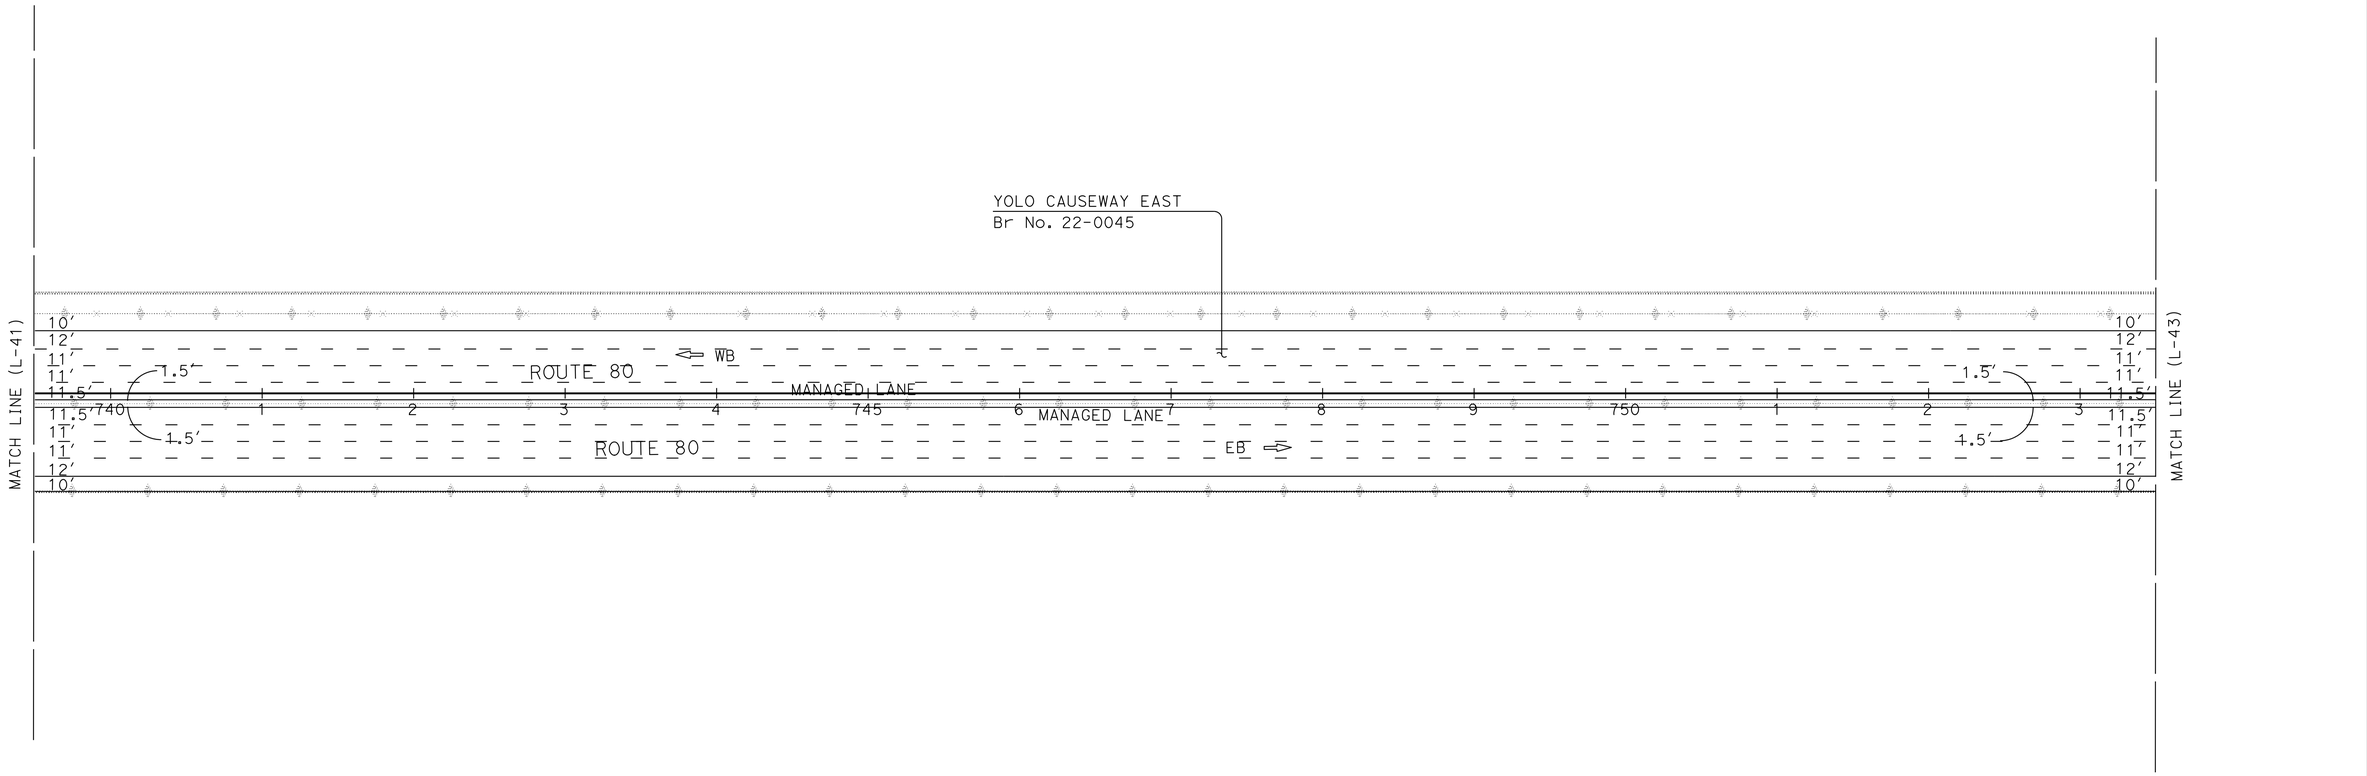

ALTERNATIVES 2A-6A
LAYOUT

SCALE: 1" = 50′

L-42

CALCULATED-DESIGNED BY	REVISED BY	FUNCTIONAL SUPERVISOR
CHECKED BY	DATE REVISED	MONIKA PEDIGO
XXXX - XXXX		
XXXX - XXXX		

STATE OF CALIFORNIA - DEPARTMENT OF TRANSPORTATION

Caltrans®

03 DESIGN

LAST REVISION 01-26-23

DATE PLOTTED => 25-MAR-2023
TIME PLOTTED => 13:05

BORDER LAST REVISED 7/2/2010

USERNAME => s151922
DGN FILE => 3H900-Alt-2-6A Layout-42.dgn

RELATIVE BORDER SCALE IS IN INCHES 0 1 2 3

UNIT 0328

PROJECT NUMBER & PHASE 00000000001

Dist	COUNTY	ROUTE	POST MILES TOTAL PROJECT	SHEET No.	TOTAL SHEETS
04	Sol	80	40.7/R44.7		
03	Yol,Sac	80,50	VAR		


DRAFT

REGISTERED CIVIL ENGINEER — DATE

PLANS APPROVAL DATE

REGISTERED PROFESSIONAL ENGINEER — No. — Exp. — CIVIL — STATE OF CALIFORNIA

THE STATE OF CALIFORNIA OR ITS OFFICERS OR AGENTS SHALL NOT BE RESPONSIBLE FOR THE ACCURACY OR COMPLETENESS OF SCANNED COPIES OF THIS PLAN SHEET.

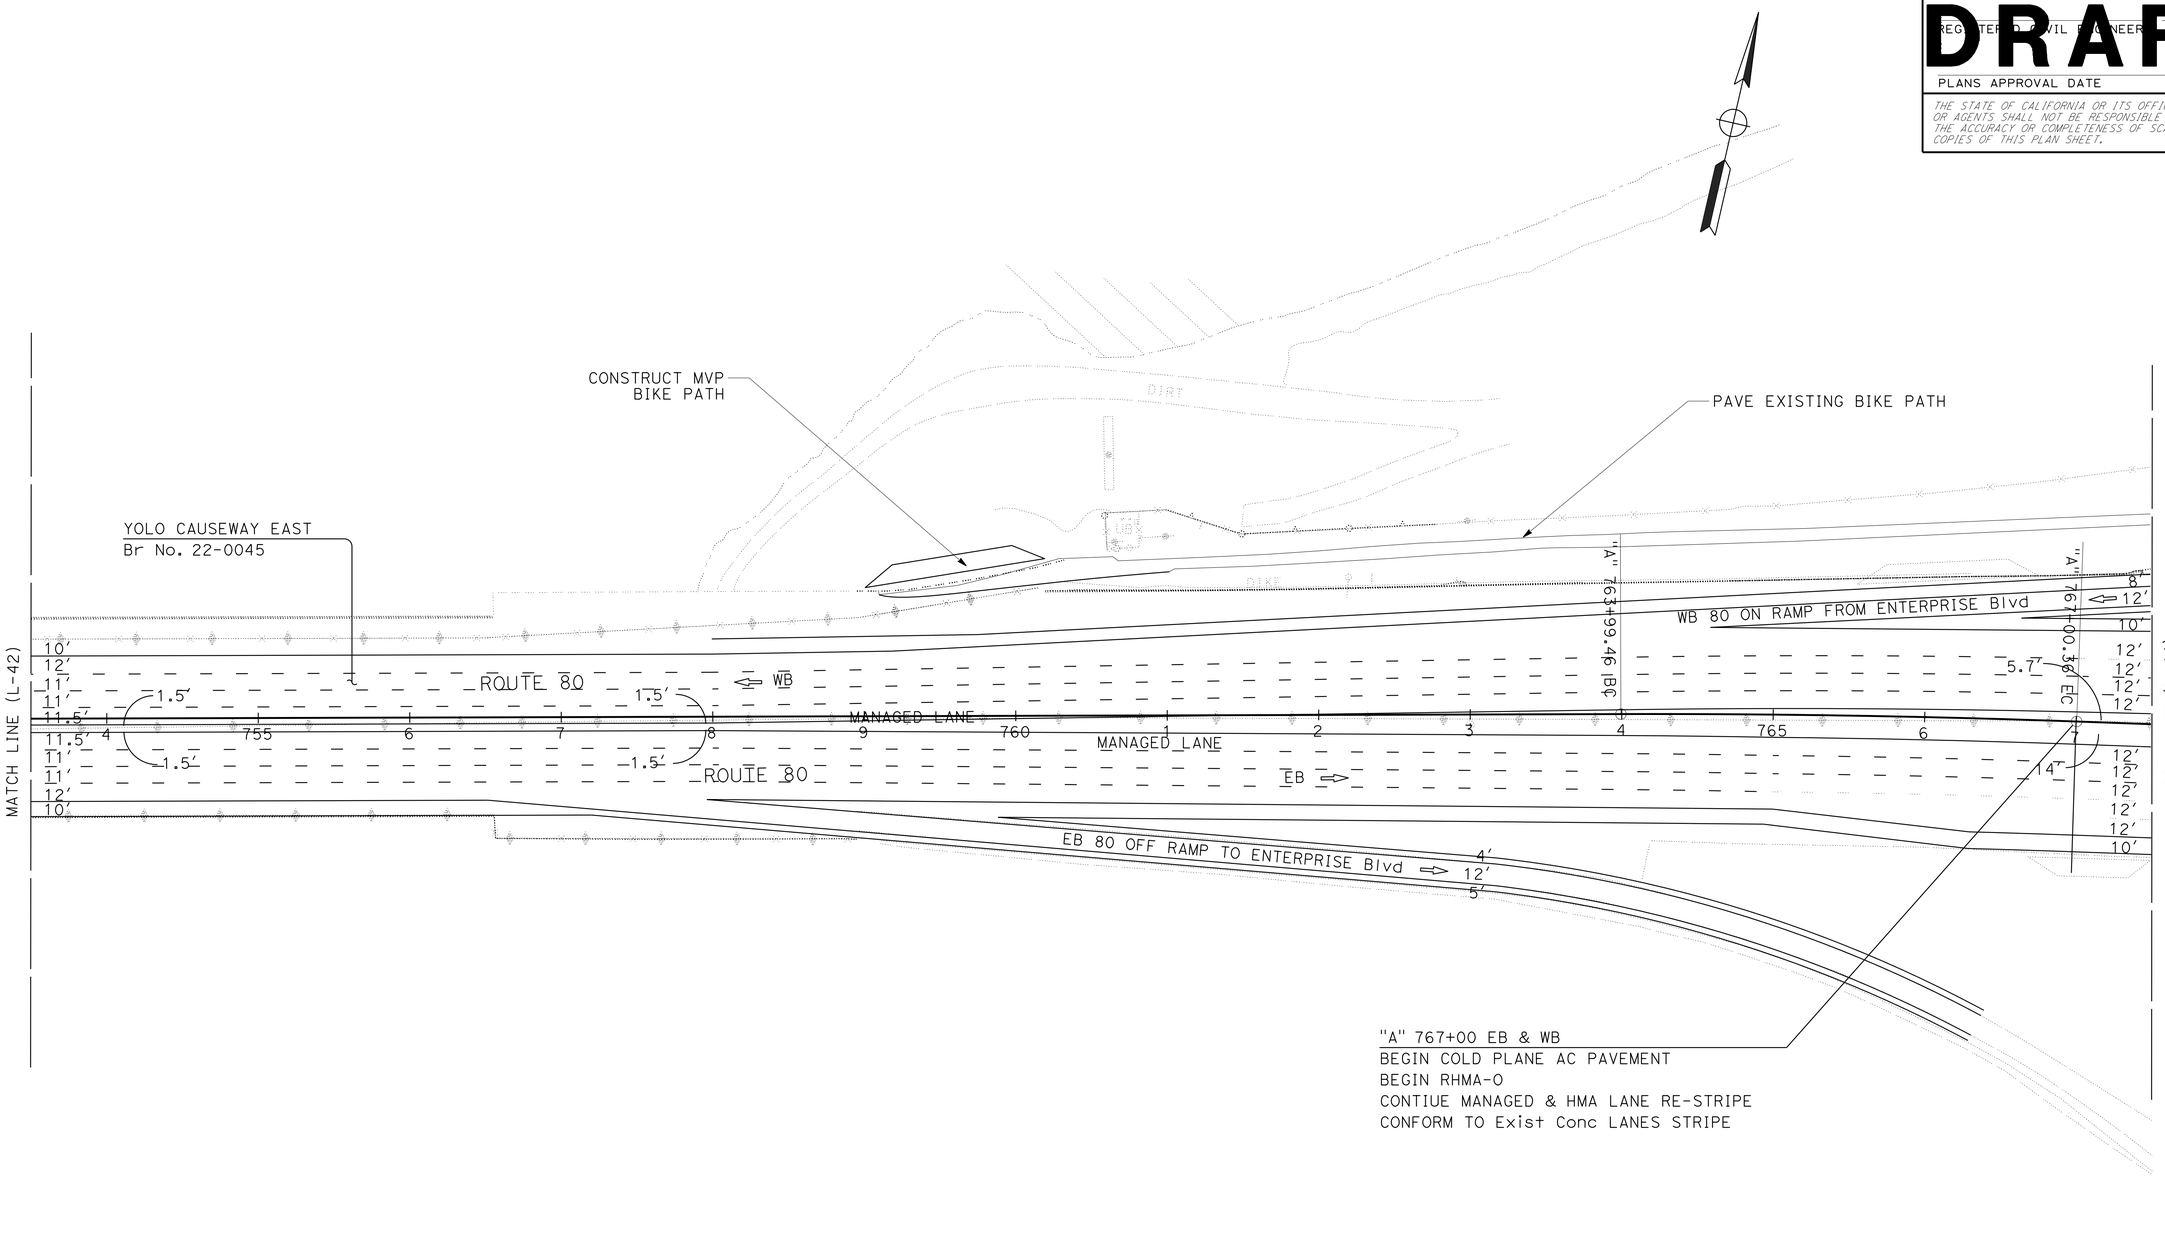

ALTERNATIVES 2A-6A
LAYOUT

SCALE: 1" = 50′

L-43

STATE OF CALIFORNIA - DEPARTMENT OF TRANSPORTATION
Caltrans®
03 DESIGN

FUNCTIONAL SUPERVISOR: MONIKA PEDIGO

CALCULATED-DESIGNED BY | CHECKED BY

REVISED BY | DATE REVISED

XXXX - XXXX | XXXX - XXXX

LAST REVISION: 01-26-23
DATE PLOTTED => 25-MAR-2023
TIME PLOTTED => 13:05

BORDER LAST REVISED 7/2/2010

USERNAME => s151922
DGN FILE => 3H900-Alt-2-6A LayOut-43.dgn

RELATIVE BORDER SCALE IS IN INCHES 0 1 2 3

UNIT 0328

PROJECT NUMBER & PHASE 00000000001

Dist	COUNTY	ROUTE	POST MILES TOTAL PROJECT	SHEET No.	TOTAL SHEETS
04	Sol	80	40.7/R44.7		
03	Yol,Sac	80,50	VAR		


DRAFT

REGISTERED CIVIL ENGINEER — DATE

PLANS APPROVAL DATE

REGISTERED PROFESSIONAL ENGINEER No. Exp. CIVIL STATE OF CALIFORNIA

THE STATE OF CALIFORNIA OR ITS OFFICERS OR AGENTS SHALL NOT BE RESPONSIBLE FOR THE ACCURACY OR COMPLETENESS OF SCANNED COPIES OF THIS PLAN SHEET.

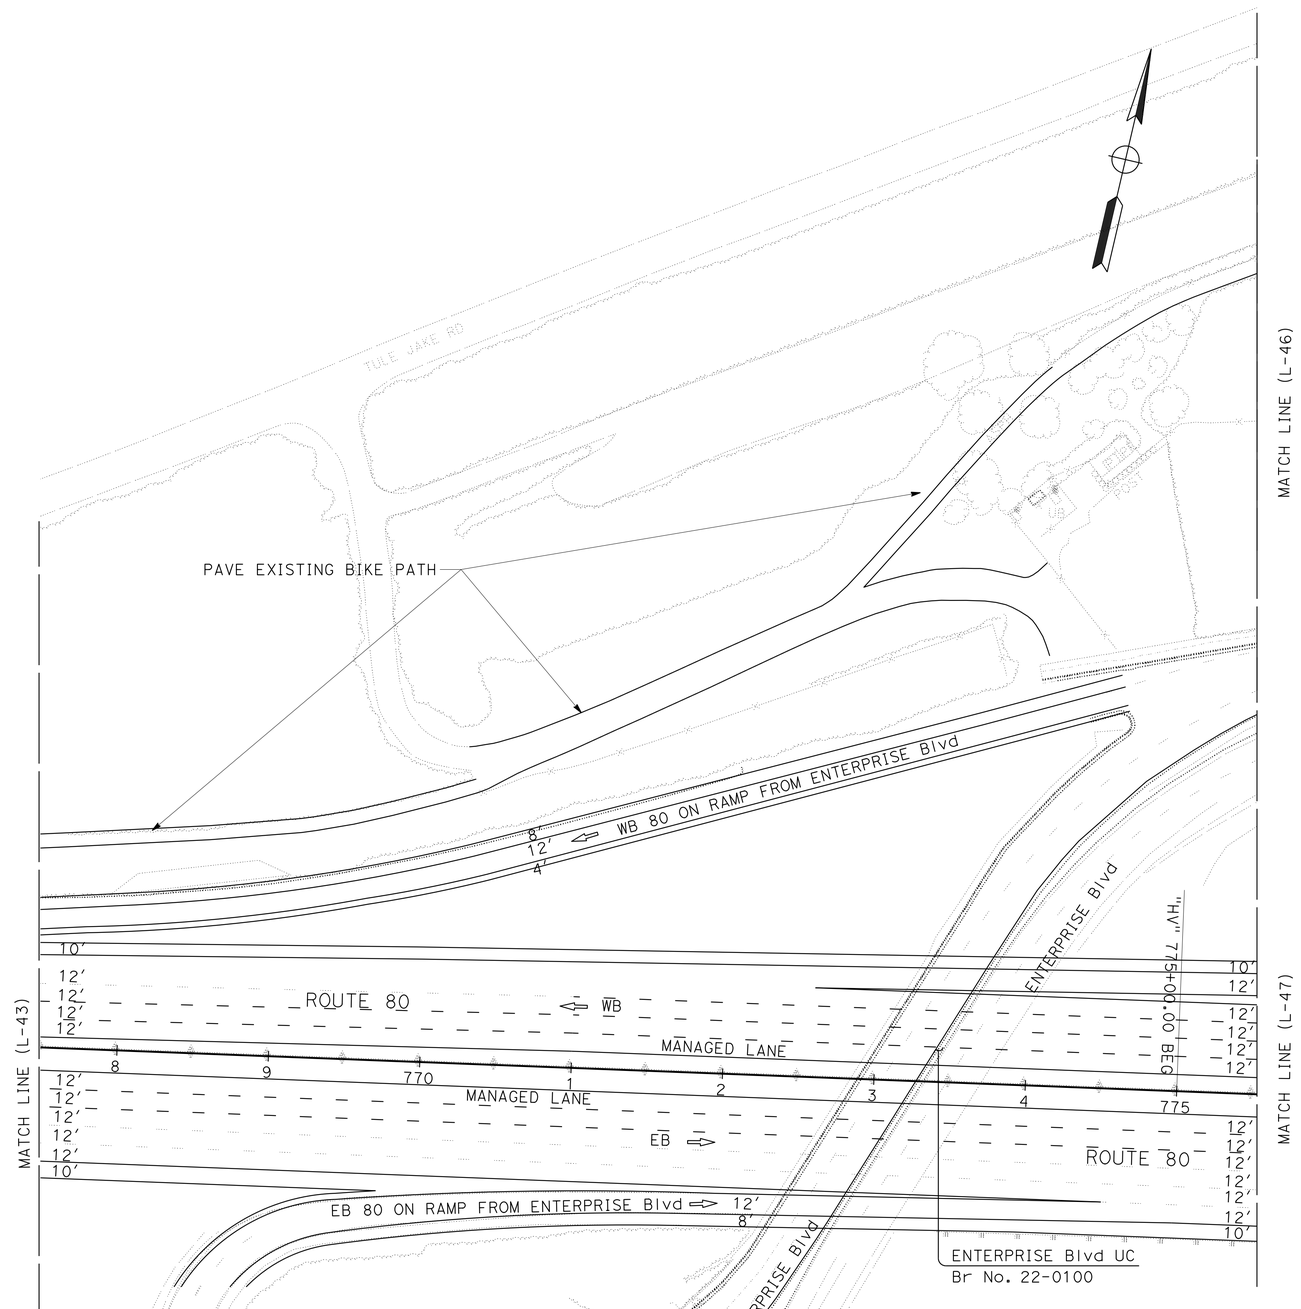

ALTERNATIVES 2A-6A
LAYOUT

SCALE: 1" = 50'

L-44

STATE OF CALIFORNIA - DEPARTMENT OF TRANSPORTATION
03 DESIGN
Caltrans

FUNCTIONAL SUPERVISOR: MONIKA PEDIGO

CALCULATED-DESIGNED BY
CHECKED BY

DATE REVISED	REVISED BY
XXXX - XXXX	XXXX - XXXX

LAST REVISION: DATE PLOTTED => 25-MAR-2023 TIME PLOTTED => 13:05
01-26-23

BORDER LAST REVISED 7/2/2010

USERNAME => s151922
DGN FILE => 3H900-Alt-2-6A LayOut-44.dgn

RELATIVE BORDER SCALE IS IN INCHES 0 1 2 3

UNIT 0328

PROJECT NUMBER & PHASE 00000000001

Dist	COUNTY	ROUTE	POST MILES TOTAL PROJECT	SHEET No.	TOTAL SHEETS
04	Sol	80	40.7/R44.7		
03	Yol,Sac	80,50	VAR		

DRAFT


REGISTERED CIVIL ENGINEER DATE

PLANS APPROVAL DATE

REGISTERED PROFESSIONAL ENGINEER No. Exp. CIVIL STATE OF CALIFORNIA

THE STATE OF CALIFORNIA OR ITS OFFICERS OR AGENTS SHALL NOT BE RESPONSIBLE FOR THE ACCURACY OR COMPLETENESS OF SCANNED COPIES OF THIS PLAN SHEET.

MATCH LINE (L-44)

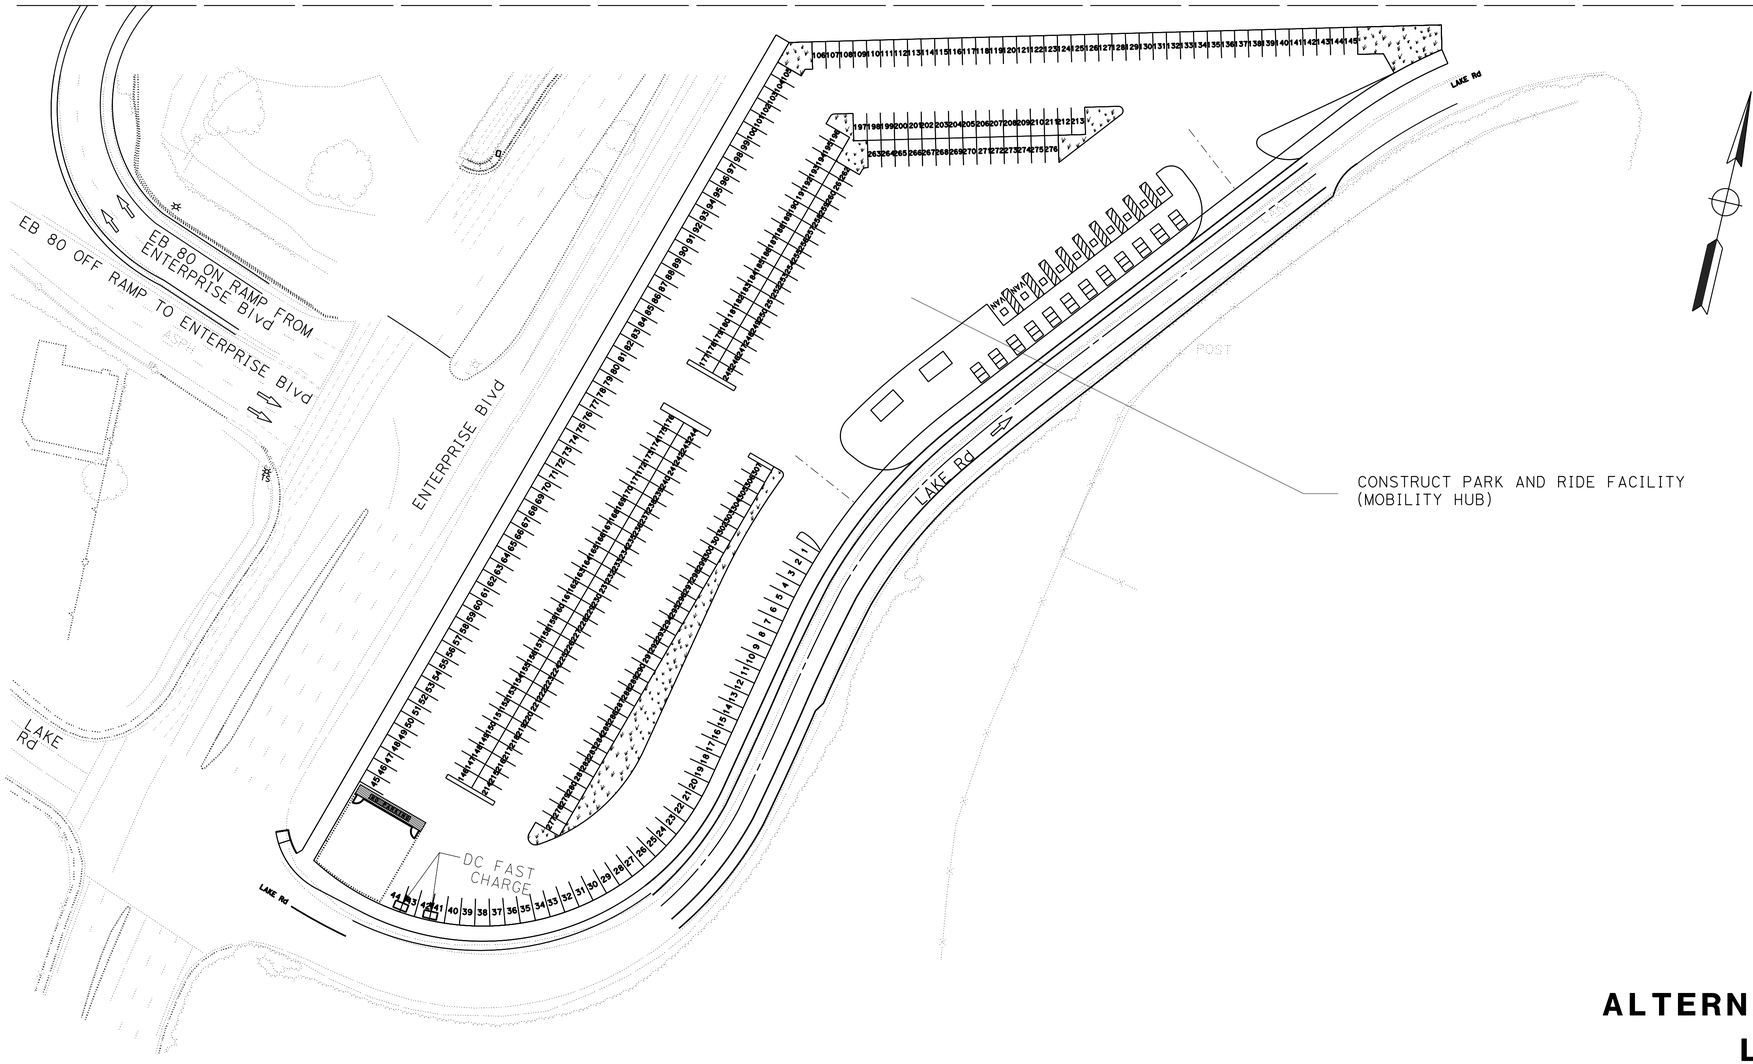

MATCH LINE (L-43)

MATCH LINE (L-47)

ALTERNATIVES 2A-6A
LAYOUT

SCALE: 1" = 50'

L-45

CALCULATED-DESIGNED BY	XXXX - XXXX	REVISED BY	
CHECKED BY	XXXX - XXXX	DATE REVISED	
FUNCTIONAL SUPERVISOR	MONIKA PEDIGO		
STATE OF CALIFORNIA - DEPARTMENT OF TRANSPORTATION	03 DESIGN		

LAST REVISION | DATE PLOTTED => 25-MAR-2023 | TIME PLOTTED => 13:05 | 01-26-23

BORDER LAST REVISED 7/2/2010

USERNAME => s151922
DGN FILE => 3H900-Alt-2-6A LayOut-45.dgn

RELATIVE BORDER SCALE IS IN INCHES 0 1 2 3

UNIT 0328 | PROJECT NUMBER & PHASE | 00000000001

Dist	COUNTY	ROUTE	POST MILES TOTAL PROJECT	SHEET No.	TOTAL SHEETS
04	Sol	80	40.7/R44.7		
03	Yol,Sac	80,50	VAR		


DRAFT

REGISTERED CIVIL ENGINEER DATE

PLANS APPROVAL DATE

REGISTERED PROFESSIONAL ENGINEER No. Exp. CIVIL STATE OF CALIFORNIA

THE STATE OF CALIFORNIA OR ITS OFFICERS OR AGENTS SHALL NOT BE RESPONSIBLE FOR THE ACCURACY OR COMPLETENESS OF SCANNED COPIES OF THIS PLAN SHEET.

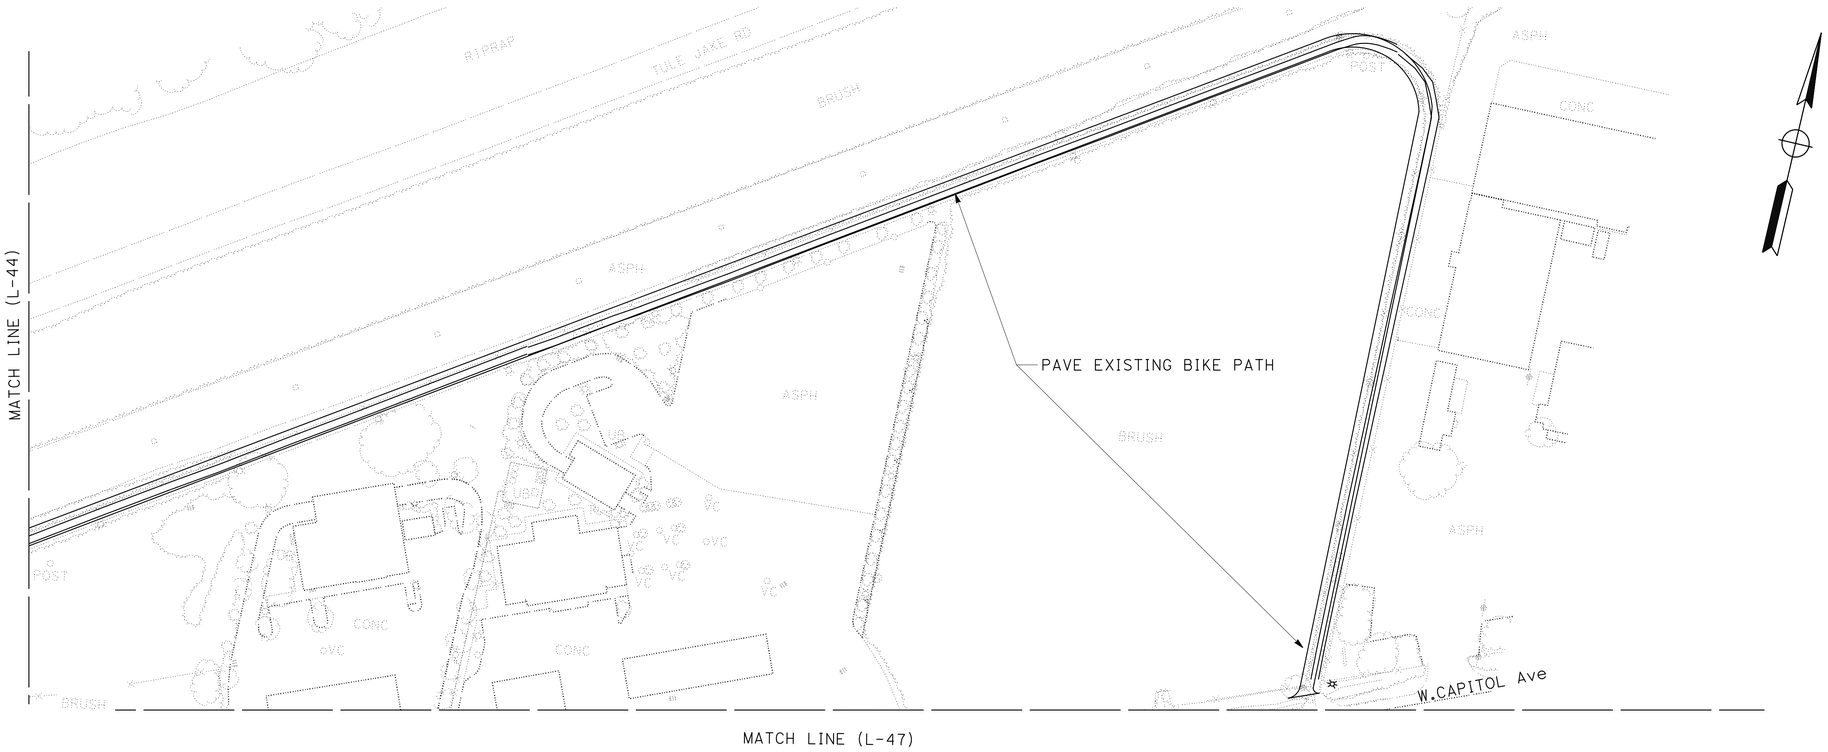

MATCH LINE (L-48)

ALTERNATIVES 2A-6A
LAYOUT

SCALE: 1" = 50'

L-46

REVISED BY	DATE REVISED
XXXX - XXXX	XXXX - XXXX

CALCULATED-DESIGNED BY

CHECKED BY

FUNCTIONAL SUPERVISOR: MONIKA PEDIGO

STATE OF CALIFORNIA - DEPARTMENT OF TRANSPORTATION

Caltrans®

03 DESIGN

LAST REVISION 01-26-23

DATE PLOTTED => 25-MAR-2023

TIME PLOTTED => 13:06

BORDER LAST REVISED 7/2/2010

USERNAME => s151922

DGN FILE => 3H900-Alt-2-6A LayOut-46.dgn

RELATIVE BORDER SCALE IS IN INCHES 0 1 2 3

UNIT 0328

PROJECT NUMBER & PHASE 00000000001

Dist	COUNTY	ROUTE	POST MILES TOTAL PROJECT	SHEET No.	TOTAL SHEETS
04	Sol	80	40.7/R44.7		
03	Yol,Sac	80,50	VAR		

DRAFT


REGISTERED CIVIL ENGINEER DATE

PLANS APPROVAL DATE

REGISTERED PROFESSIONAL ENGINEER No. Exp. CIVIL STATE OF CALIFORNIA

THE STATE OF CALIFORNIA OR ITS OFFICERS OR AGENTS SHALL NOT BE RESPONSIBLE FOR THE ACCURACY OR COMPLETENESS OF SCANNED COPIES OF THIS PLAN SHEET.

MATCH LINE (L-46)

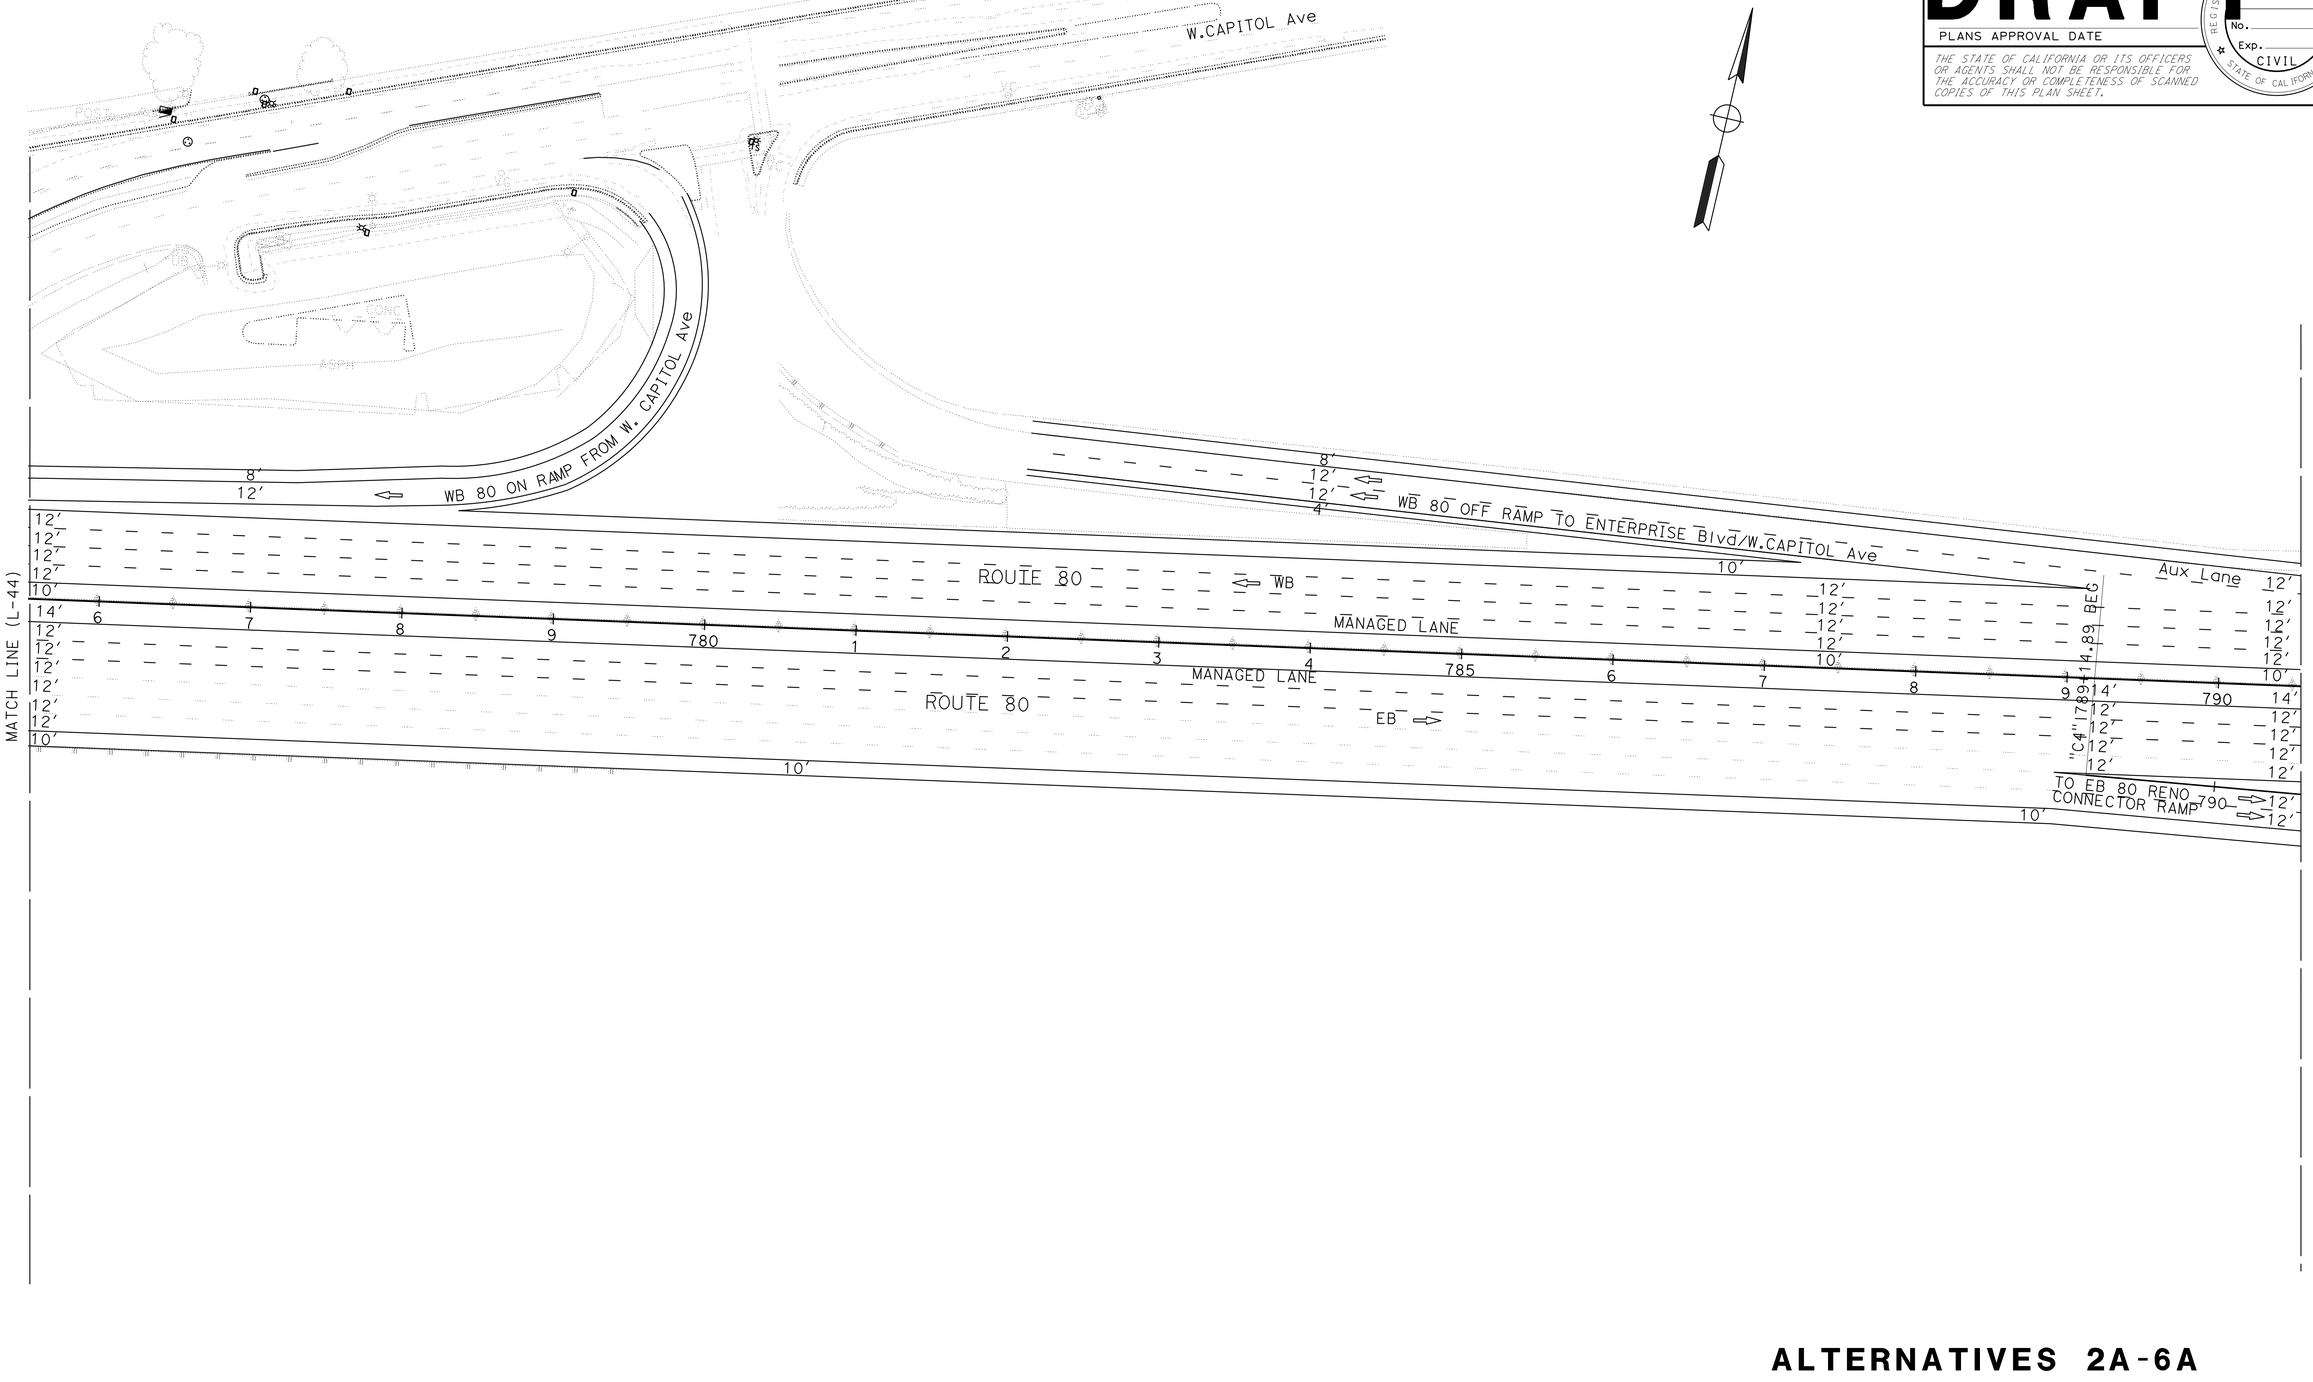

ALTERNATIVES 2A-6A
LAYOUT

SCALE: 1" = 50'

L-47

STATE OF CALIFORNIA - DEPARTMENT OF TRANSPORTATION
Caltrans
03 DESIGN

FUNCTIONAL SUPERVISOR: MONIKA PEDIGO

CALCULATED-DESIGNED BY | CHECKED BY

REVISED BY | DATE REVISED

XXXX - XXXX | XXXX - XXXX

LAST REVISION | DATE PLOTTED => 25-MAR-2023
01-26-23 | TIME PLOTTED => 13:06

BORDER LAST REVISED 7/2/2010

USERNAME => s151922
DGN FILE => 3H900-Alt-2-6A LayOut-47.dgn

RELATIVE BORDER SCALE IS IN INCHES 0 1 2 3

UNIT 0328

PROJECT NUMBER & PHASE 00000000001

Dist	COUNTY	ROUTE	POST MILES TOTAL PROJECT	SHEET No.	TOTAL SHEETS
04	Sol	80	40.7/R44.7		
03	Yol,Sac	80,50	VAR		


DRAFT

REGISTERED CIVIL ENGINEER — DATE

PLANS APPROVAL DATE

REGISTERED PROFESSIONAL ENGINEER No. Exp. CIVIL STATE OF CALIFORNIA

THE STATE OF CALIFORNIA OR ITS OFFICERS OR AGENTS SHALL NOT BE RESPONSIBLE FOR THE ACCURACY OR COMPLETENESS OF SCANNED COPIES OF THIS PLAN SHEET.

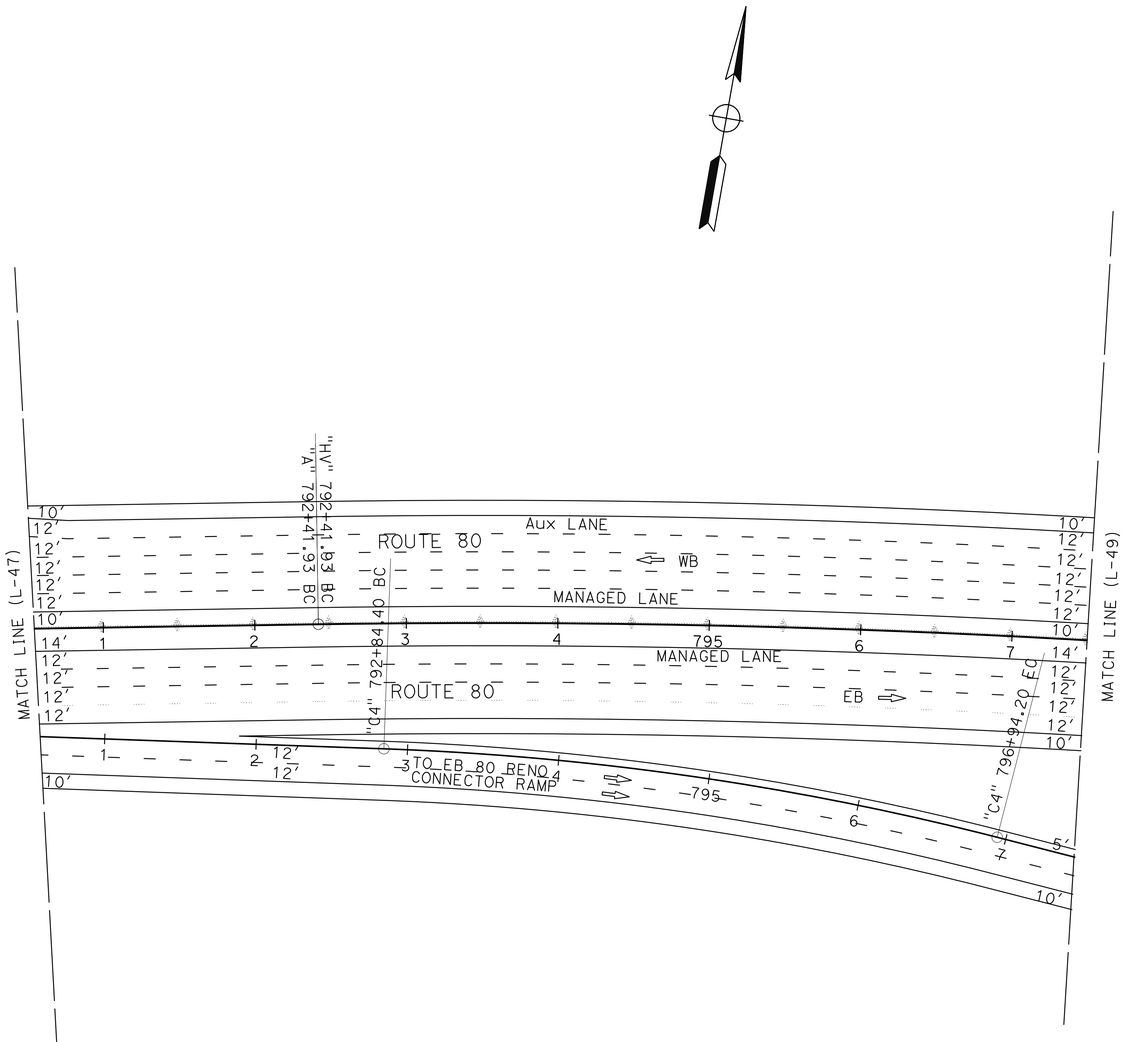

ALTERNATIVES 2A-6A
LAYOUT

SCALE: 1" = 50'

L-48

REVISED BY | DATE REVISED
XXXX - XXXX | XXXX - XXXX
CALCULATED-DESIGNED BY | CHECKED BY
FUNCTIONAL SUPERVISOR: MONIKA PEDIGO
STATE OF CALIFORNIA - DEPARTMENT OF TRANSPORTATION
Caltrans® 03 DESIGN

LAST REVISION | DATE PLOTTED => 25-MAR-2023
01-26-23 | TIME PLOTTED => 13:06

BORDER LAST REVISED 7/2/2010 | USERNAME => s151922 | DGN FILE => 3H900-Alt-2-6A LayOut-48.dgn | RELATIVE BORDER SCALE IS IN INCHES 0 1 2 3 | UNIT 0328 | PROJECT NUMBER & PHASE 00000000001

Dist	COUNTY	ROUTE	POST MILES TOTAL PROJECT	SHEET No.	TOTAL SHEETS
04	Sol	80	40.7/R44.7		
03	Yol,Sac	80,50	VAR		


REGISTERED CIVIL ENGINEER DATE

PLANS APPROVAL DATE

THE STATE OF CALIFORNIA OR ITS OFFICERS OR AGENTS SHALL NOT BE RESPONSIBLE FOR THE ACCURACY OR COMPLETENESS OF SCANNED COPIES OF THIS PLAN SHEET.

REGISTERED PROFESSIONAL ENGINEER No. Exp. CIVIL STATE OF CALIFORNIA

DRAFT

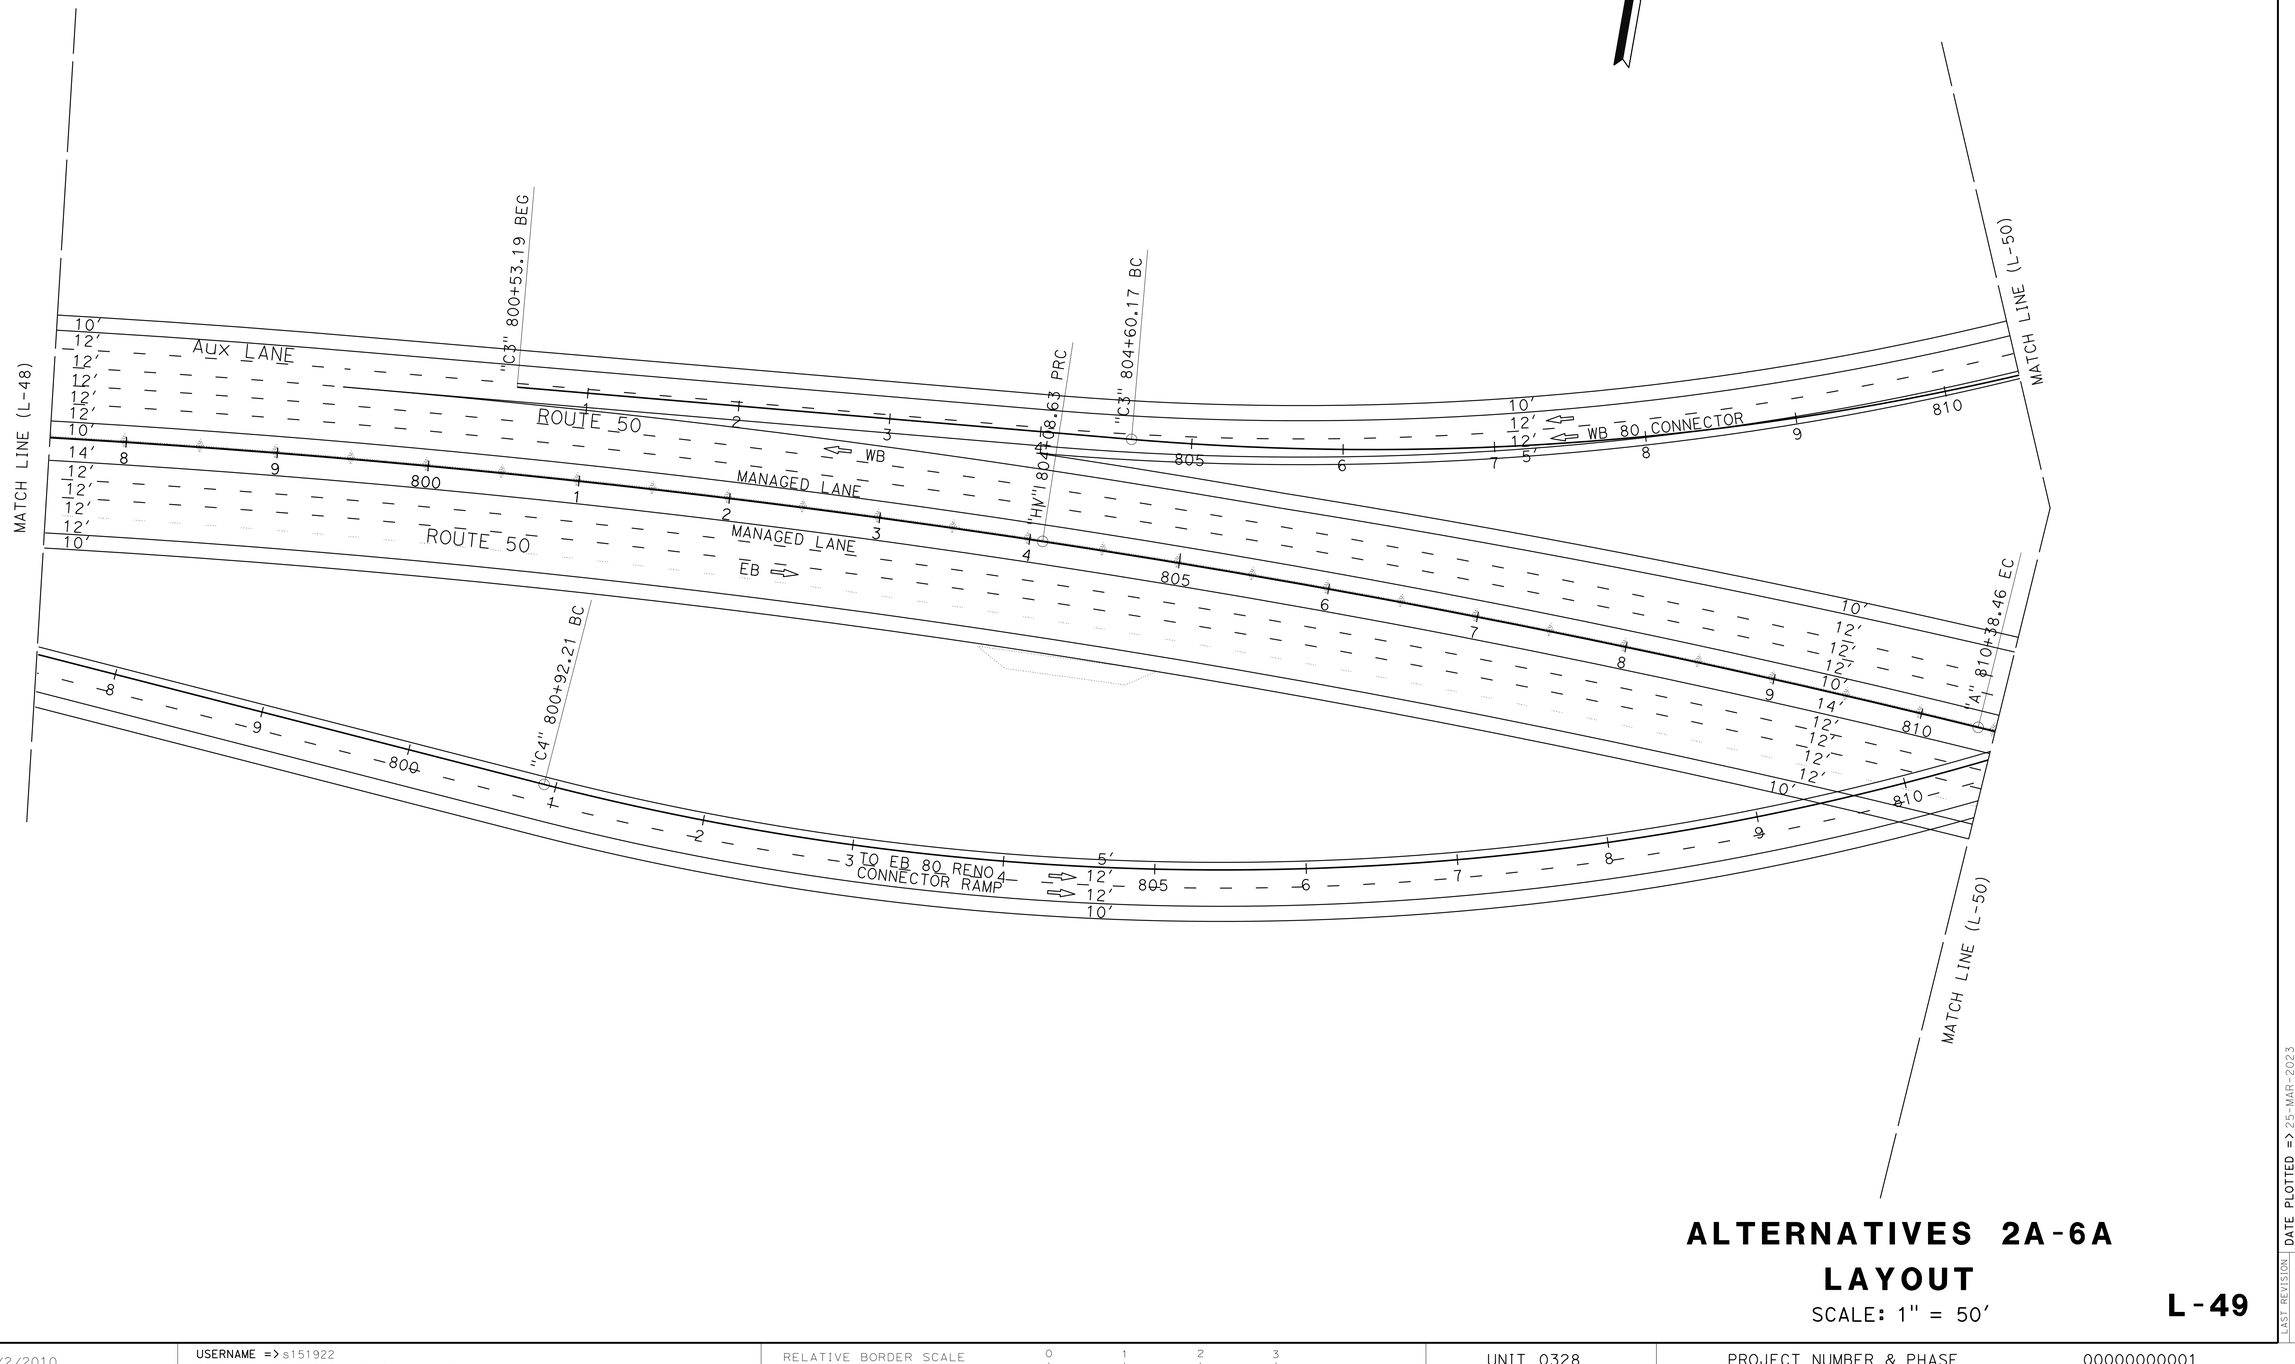

ALTERNATIVES 2A-6A LAYOUT

SCALE: 1" = 50'

L-49

STATE OF CALIFORNIA - DEPARTMENT OF TRANSPORTATION
Caltrans®
03 DESIGN

FUNCTIONAL SUPERVISOR: MONIKA PEDIGO

CALCULATED-DESIGNED BY

CHECKED BY

XXXX - XXXX

XXXX - XXXX

REVISED BY

DATE REVISED

LAST REVISION: DATE PLOTTED => 25-MAR-2023
01-26-23 TIME PLOTTED => 13:06

BORDER LAST REVISED 7/2/2010

USERNAME => s151922
DGN FILE => 3H900-Alt-2-6A LayOut-49.dgn

RELATIVE BORDER SCALE IS IN INCHES 0 1 2 3

UNIT 0328

PROJECT NUMBER & PHASE 00000000001

Dist	COUNTY	ROUTE	POST MILES TOTAL PROJECT	SHEET No.	TOTAL SHEETS
04	Sol	80	40.7/R44.7		
03	Yol,Sac	80,50	VAR		


REGISTERED CIVIL ENGINEER — DATE

PLANS APPROVAL DATE

DRAFT

REGISTERED PROFESSIONAL ENGINEER — No. — Exp. — CIVIL — STATE OF CALIFORNIA

THE STATE OF CALIFORNIA OR ITS OFFICERS OR AGENTS SHALL NOT BE RESPONSIBLE FOR THE ACCURACY OR COMPLETENESS OF SCANNED COPIES OF THIS PLAN SHEET.

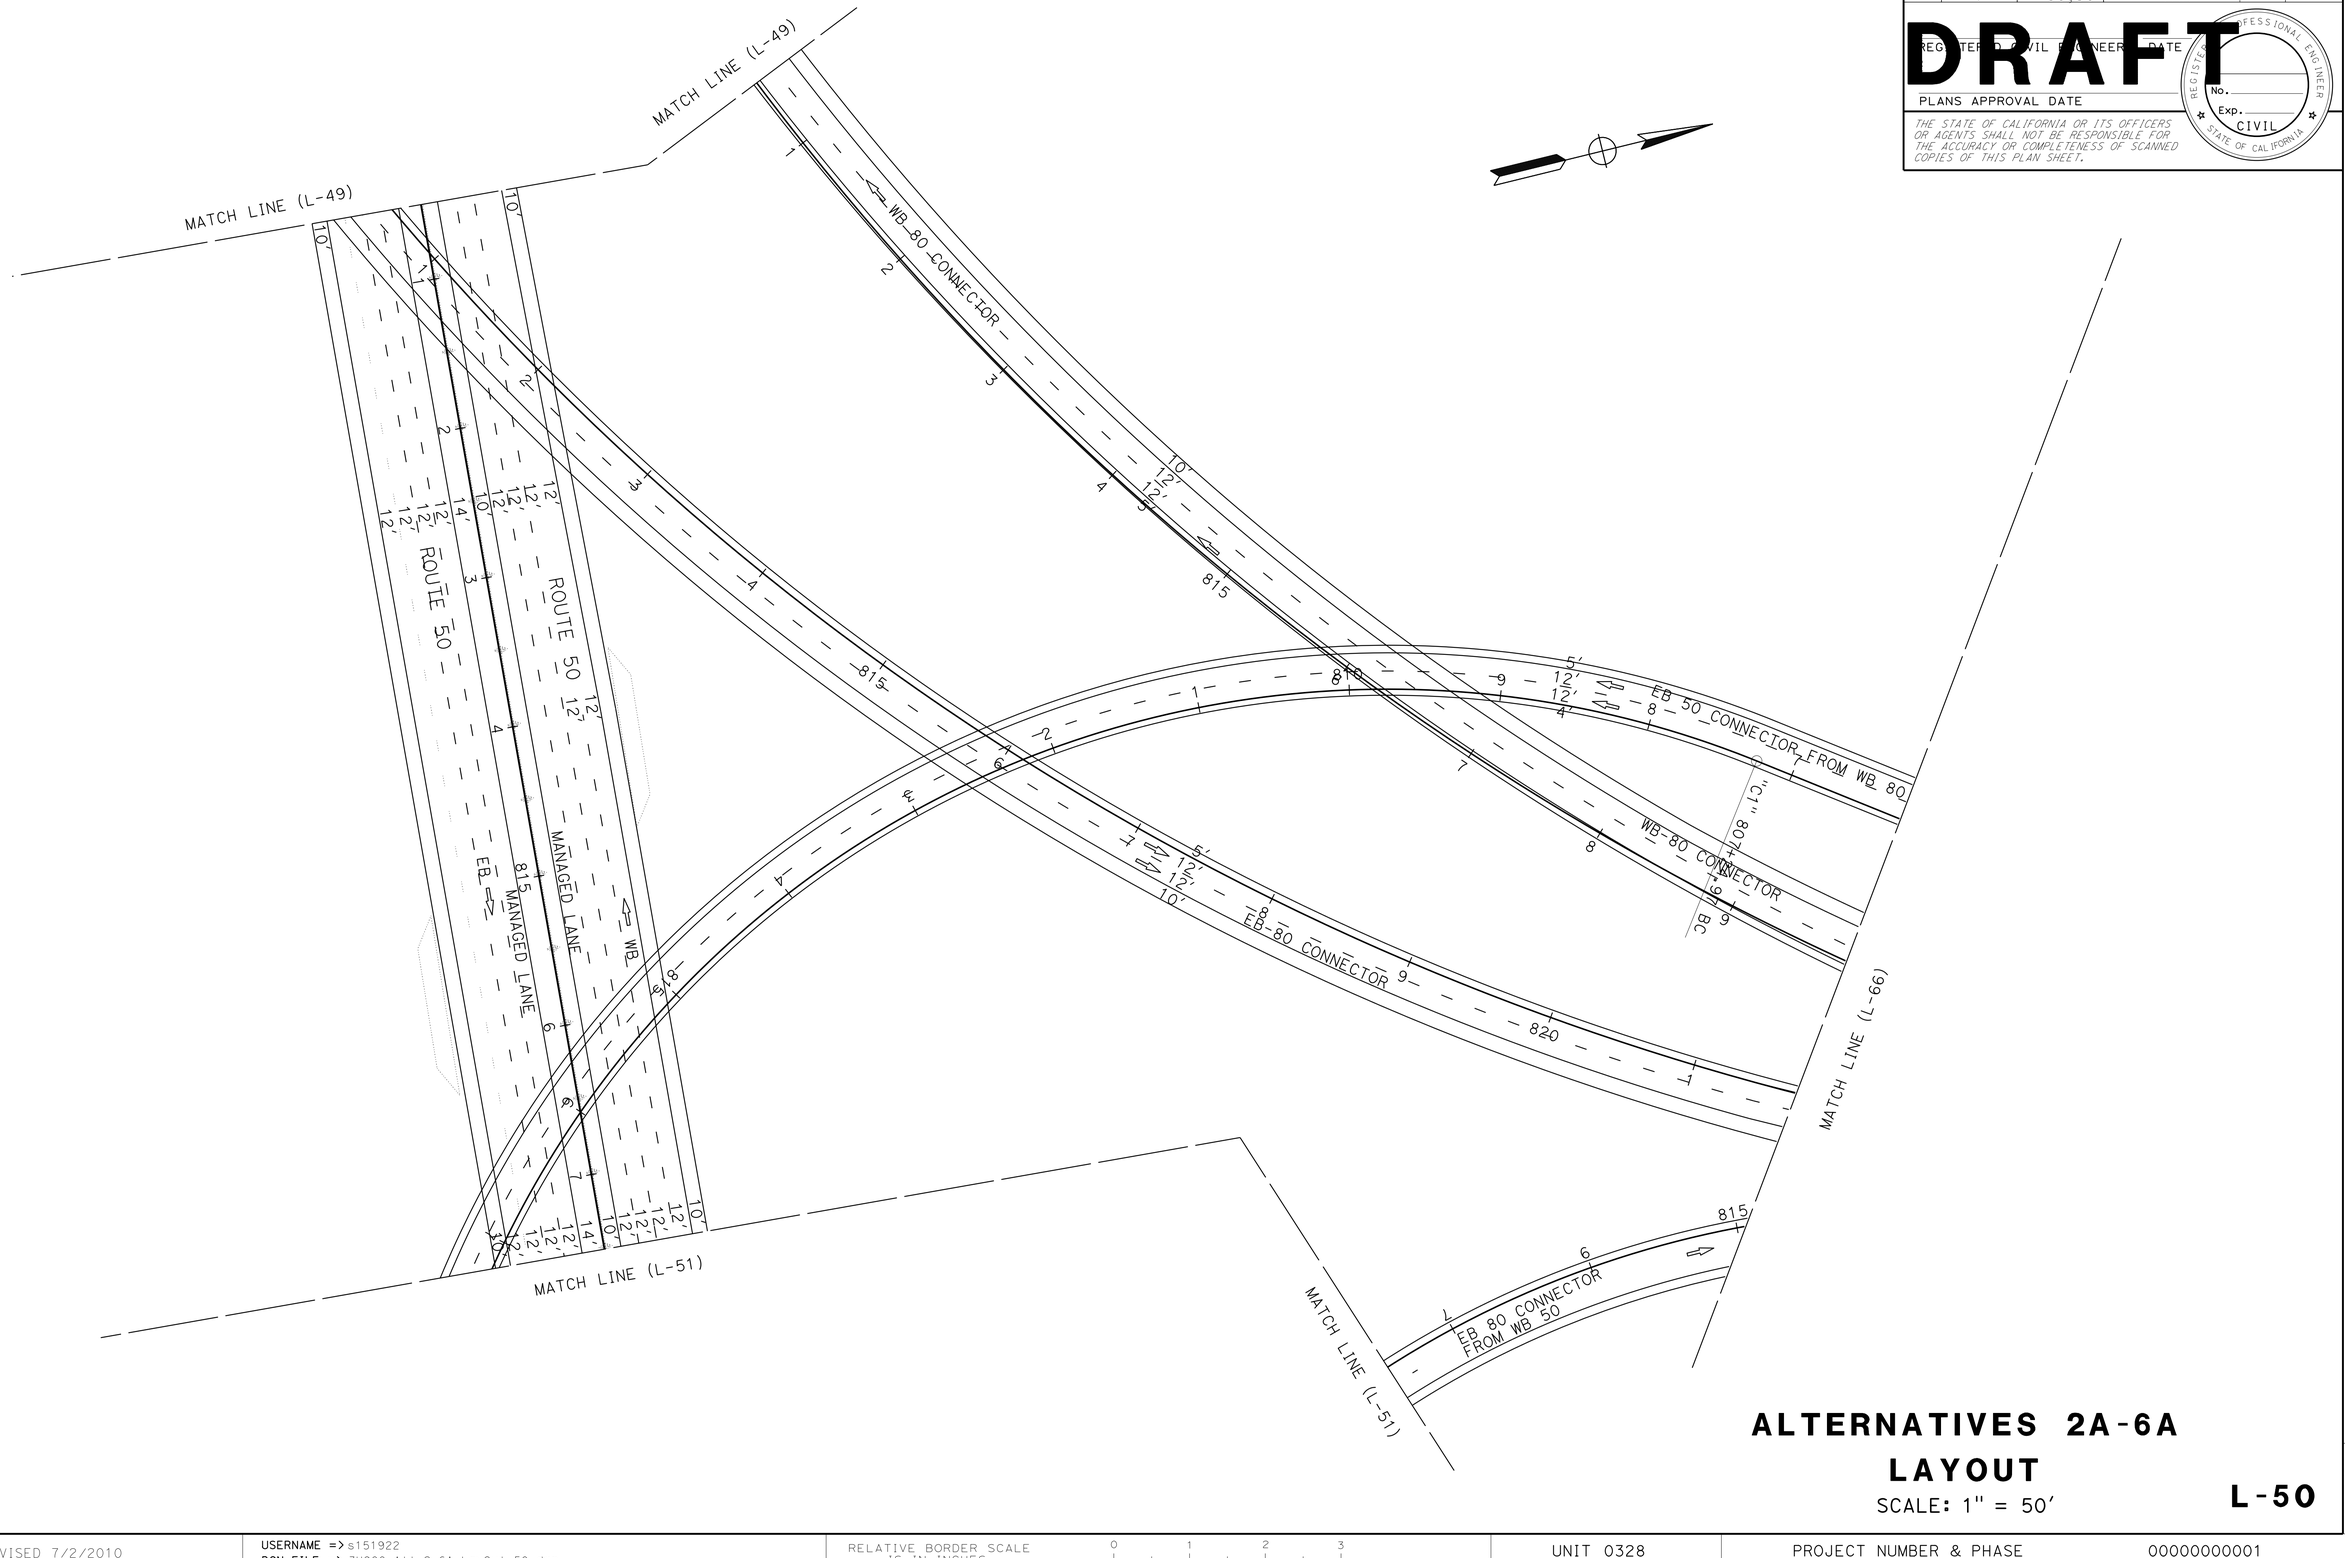

ALTERNATIVES 2A-6A
LAYOUT

SCALE: 1" = 50'

L-50

REVISED BY	DATE REVISED
XXXX - XXXX	XXXX - XXXX

CALCULATED-DESIGNED BY

CHECKED BY

FUNCTIONAL SUPERVISOR: MONIKA PEDIGO

STATE OF CALIFORNIA - DEPARTMENT OF TRANSPORTATION

03 DESIGN

Caltrans

LAST REVISION: 01-26-23

DATE PLOTTED => 25-MAR-2023

TIME PLOTTED => 13:07

Dist	COUNTY	ROUTE	POST MILES TOTAL PROJECT	SHEET No.	TOTAL SHEETS
04	Sol	80	40.7/R44.7		
03	Yol,Sac	80,50	VAR		

REGISTERED CIVIL ENGINEER DATE

PLANS APPROVAL DATE

DRAFT

REGISTERED PROFESSIONAL ENGINEER No. Exp. CIVIL STATE OF CALIFORNIA

THE STATE OF CALIFORNIA OR ITS OFFICERS OR AGENTS SHALL NOT BE RESPONSIBLE FOR THE ACCURACY OR COMPLETENESS OF SCANNED COPIES OF THIS PLAN SHEET.

MATCH LINE (L-50)

EB 80 CONNECTOR FROM WB 50

"C2" 824+69.86 EC

"C2" 828+92.46 END

WB ROUTE 50

MANAGED LANE

MANAGED LANE

EB ROUTE 50

MATCH LINE (L-52)

EB 50 CONNECTOR FROM WB 80

"C1" 849+69.24 BC

"C1" 842+19.07 EC

CONSTRUCT MVPD

ALTERNATIVES 2A-6A
LAYOUT

SCALE: 1" = 50'

L-51

CALCULATED-
DESIGNED BY

CHECKED BY

REVISED BY

DATE REVISED

XXXX - XXXX

XXXX - XXXX

FUNCTIONAL SUPERVISOR

MONIKA PEDIGO

STATE OF CALIFORNIA - DEPARTMENT OF TRANSPORTATION

03 DESIGN

Caltrans

LAST REVISION | DATE PLOTTED => 25-MAR-2023
01-26-23 | TIME PLOTTED => 13:07

BORDER LAST REVISED 7/2/2010

USERNAME => s151922
DGN FILE => 3H900-Alt-2-6A LayOut-51.dgn

RELATIVE BORDER SCALE IS IN INCHES 0 1 2 3

UNIT 0328

PROJECT NUMBER & PHASE 00000000001

Dist	COUNTY	ROUTE	POST MILES TOTAL PROJECT	SHEET No.	TOTAL SHEETS
04	Sol	80	40.7/R44.7		
03	Yol,Sac	80,50	VAR		


DRAFT

REGISTERED CIVIL ENGINEER DATE

PLANS APPROVAL DATE

REGISTERED PROFESSIONAL ENGINEER No. Exp. CIVIL STATE OF CALIFORNIA

THE STATE OF CALIFORNIA OR ITS OFFICERS OR AGENTS SHALL NOT BE RESPONSIBLE FOR THE ACCURACY OR COMPLETENESS OF SCANNED COPIES OF THIS PLAN SHEET.

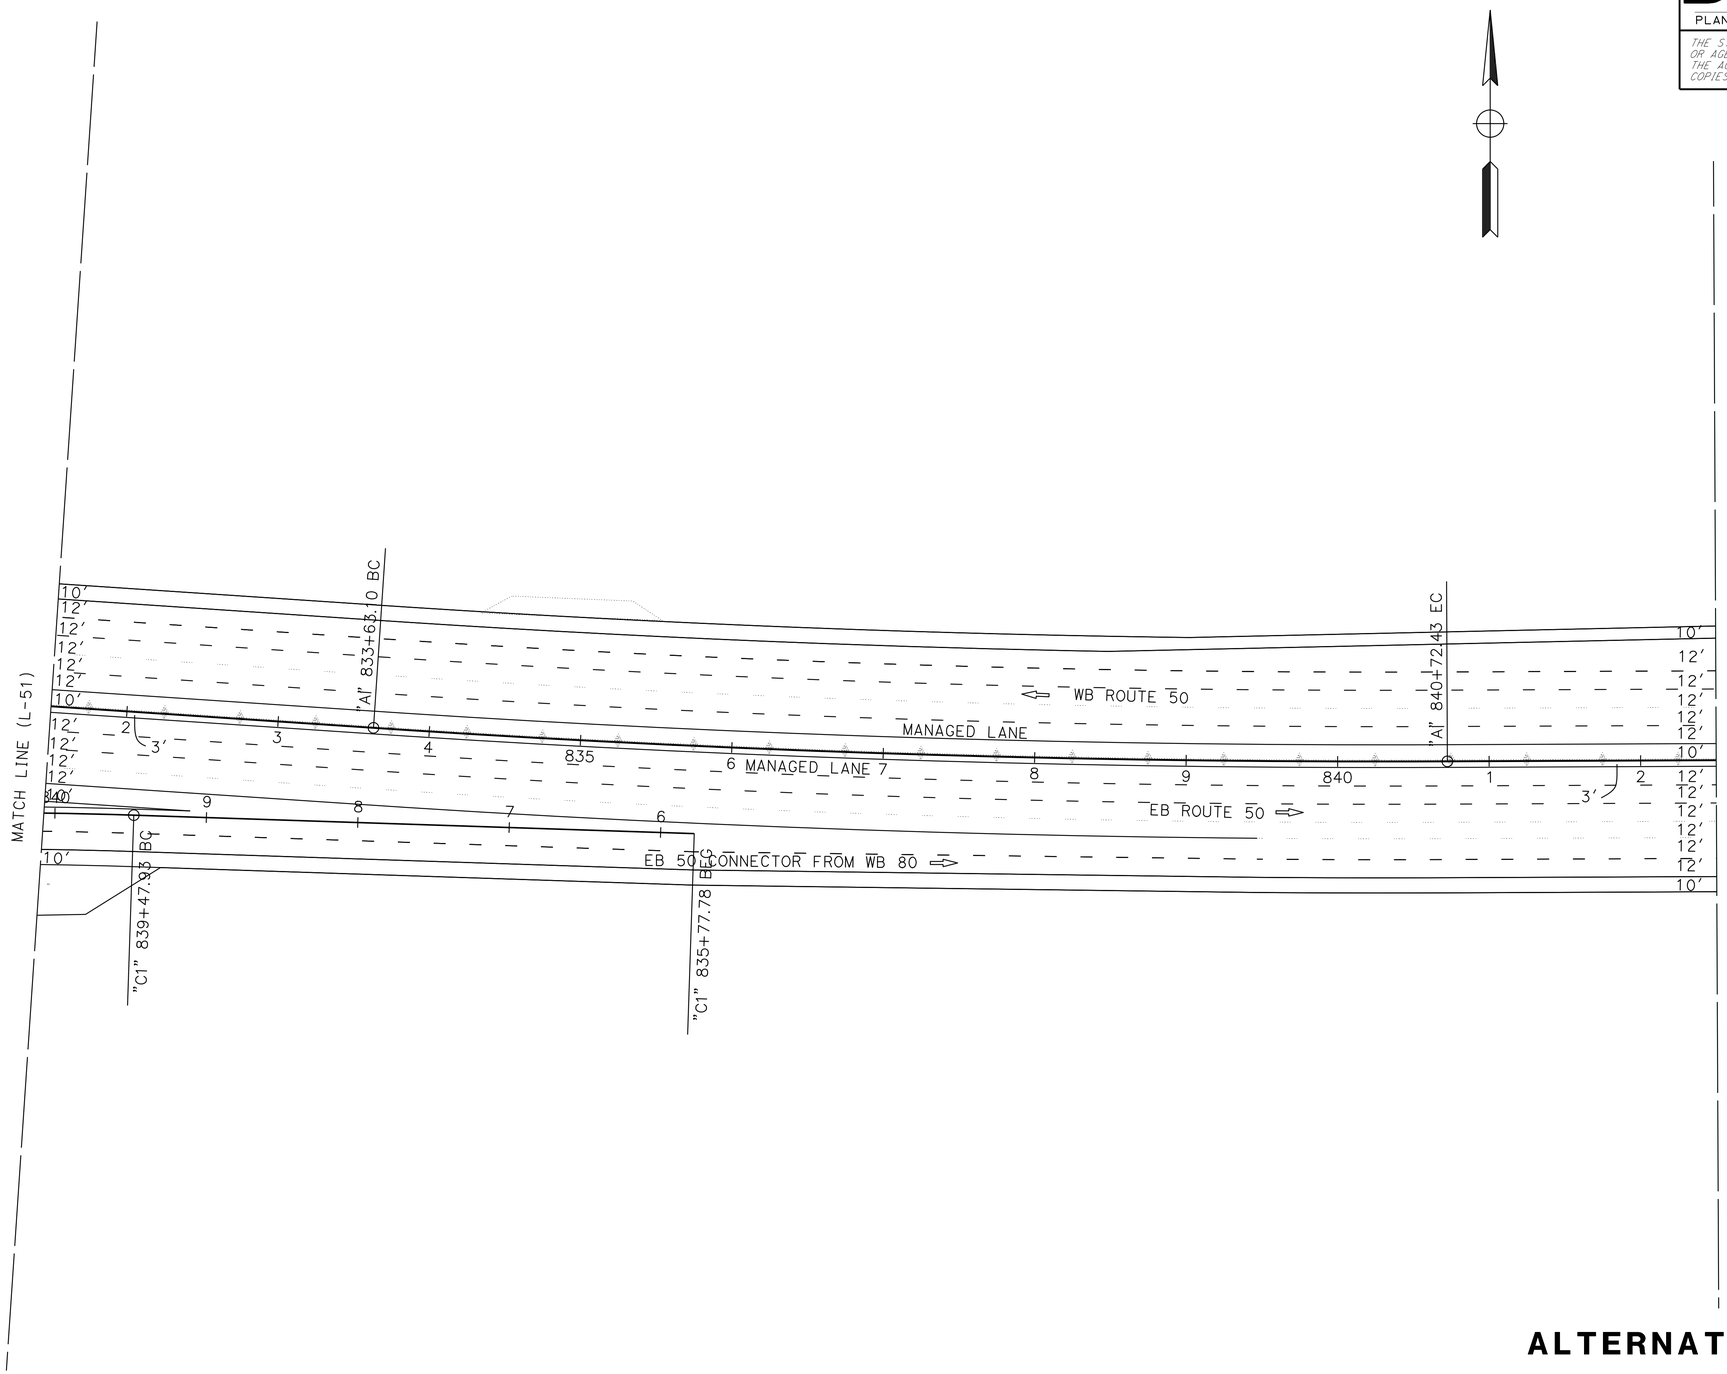

ALTERNATIVES 2A-6A
LAYOUT

SCALE: 1" = 50′

L-52

REVISED BY | DATE REVISED
XXXX - XXXX | XXXX - XXXX
CALCULATED-DESIGNED BY | CHECKED BY
FUNCTIONAL SUPERVISOR: MONIKA PEDIGO

STATE OF CALIFORNIA - DEPARTMENT OF TRANSPORTATION
03 DESIGN
Caltrans

LAST REVISION | DATE PLOTTED => 25-MAR-2023
01-26-23 | TIME PLOTTED => 13:07

BORDER LAST REVISED 7/2/2010 | USERNAME => s151922 | DGN FILE => 3H900-Alt-2-6A LayOut-52.dgn | RELATIVE BORDER SCALE IS IN INCHES 0 1 2 3 | UNIT 0328 | PROJECT NUMBER & PHASE 00000000001

Dist	COUNTY	ROUTE	POST MILES TOTAL PROJECT	SHEET No.	TOTAL SHEETS
04 03	Sol Yol,Sac	80 80,50	40.7/R44.7 VAR		


DRAFT

REGISTERED CIVIL ENGINEER DATE

PLANS APPROVAL DATE

No.
Exp.
CIVIL

THE STATE OF CALIFORNIA OR ITS OFFICERS OR AGENTS SHALL NOT BE RESPONSIBLE FOR THE ACCURACY OR COMPLETENESS OF SCANNED COPIES OF THIS PLAN SHEET.

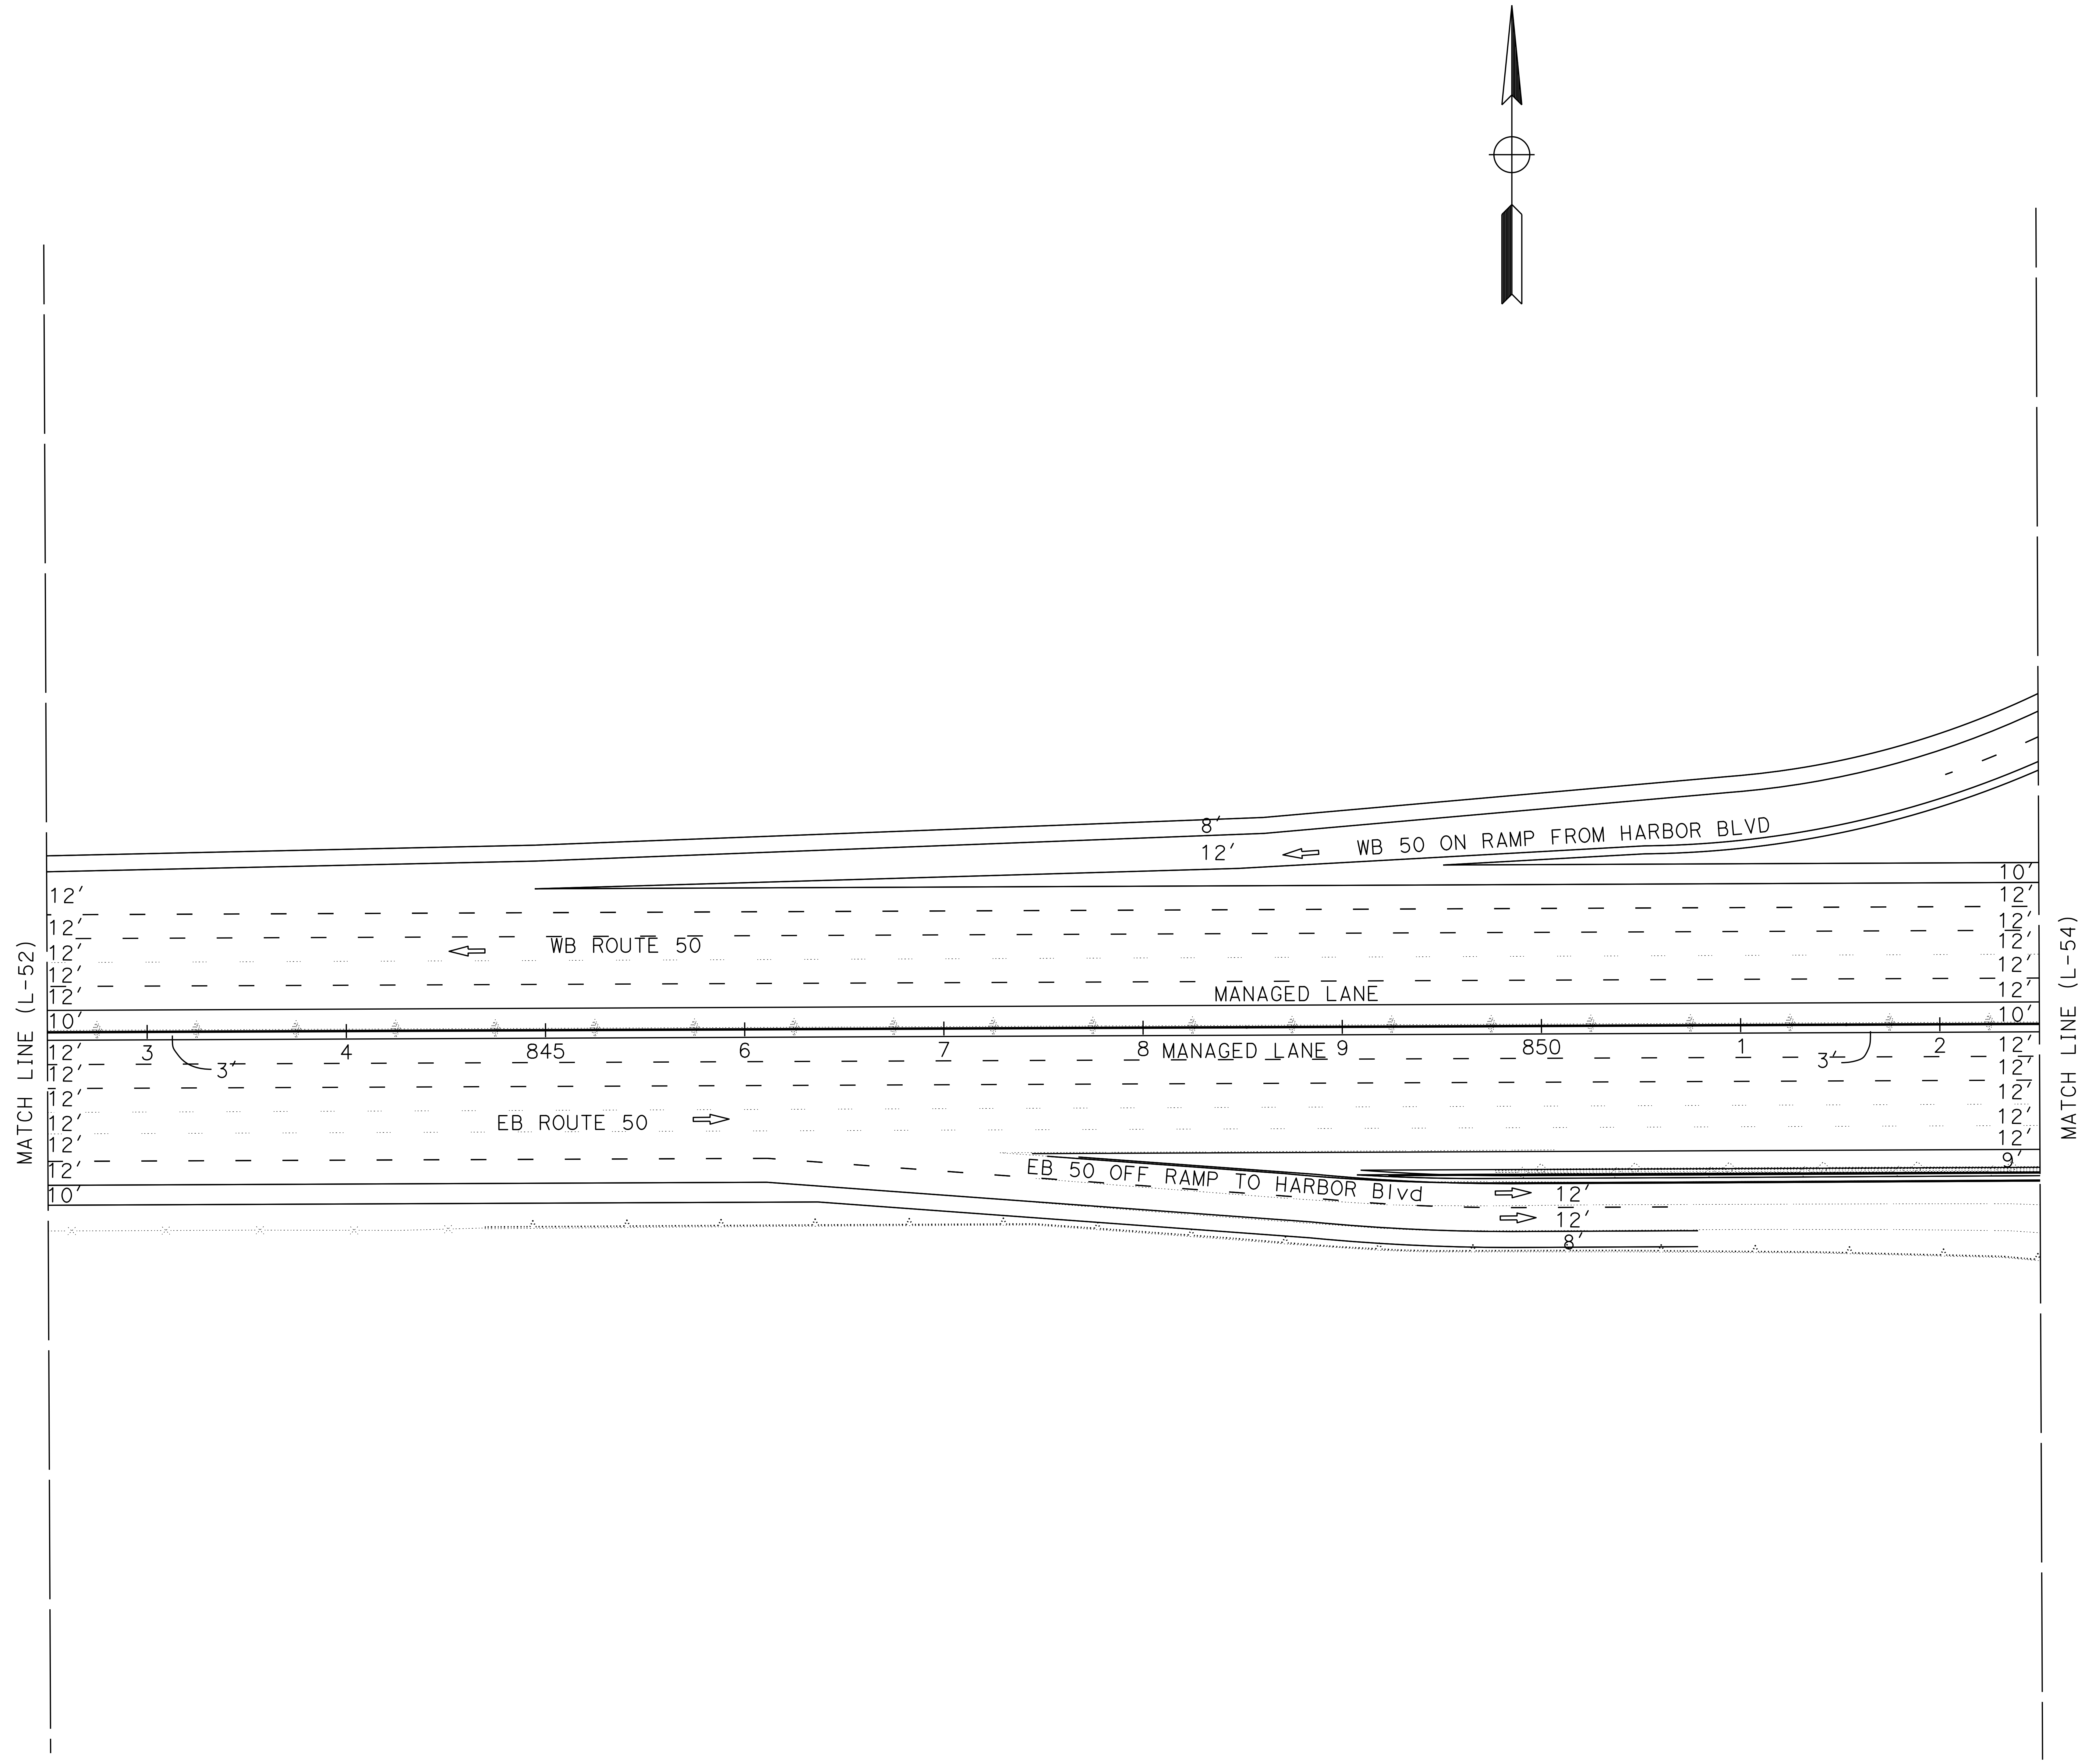

ALTERNATIVES 2A-6A

LAYOUT

SCALE: 1" = 50'

L-53

STATE OF CALIFORNIA - DEPARTMENT OF TRANSPORTATION

Caltrans®

03 DESIGN

FUNCTIONAL SUPERVISOR
MONIKA PEDIGO

CALCULATED-DESIGNED BY
xxxx - xxxx

CHECKED BY
xxxx - xxxx

REVISED BY

DATE REVISED

LAST REVISION 01-26-23

DATE PLOTTED => 25-MAR-2023
TIME PLOTTED => 13:07

BORDER LAST REVISED 7/2/2010

USERNAME => s151922
DGN FILE => 3H900-Alt-2-6A LayOut-53.dgn

RELATIVE BORDER SCALE IS IN INCHES 0 1 2 3

UNIT 0328

PROJECT NUMBER & PHASE 00000000001

Dist	COUNTY	ROUTE	POST MILES TOTAL PROJECT	SHEET No.	TOTAL SHEETS
04	Sol	80	40.7/R44.7		
03	Yol,Sac	80,50	VAR		


REGISTERED CIVIL ENGINEER DATE

PLANS APPROVAL DATE

DRAFT

REGISTERED PROFESSIONAL ENGINEER No. Exp. CIVIL STATE OF CALIFORNIA

THE STATE OF CALIFORNIA OR ITS OFFICERS OR AGENTS SHALL NOT BE RESPONSIBLE FOR THE ACCURACY OR COMPLETENESS OF SCANNED COPIES OF THIS PLAN SHEET.

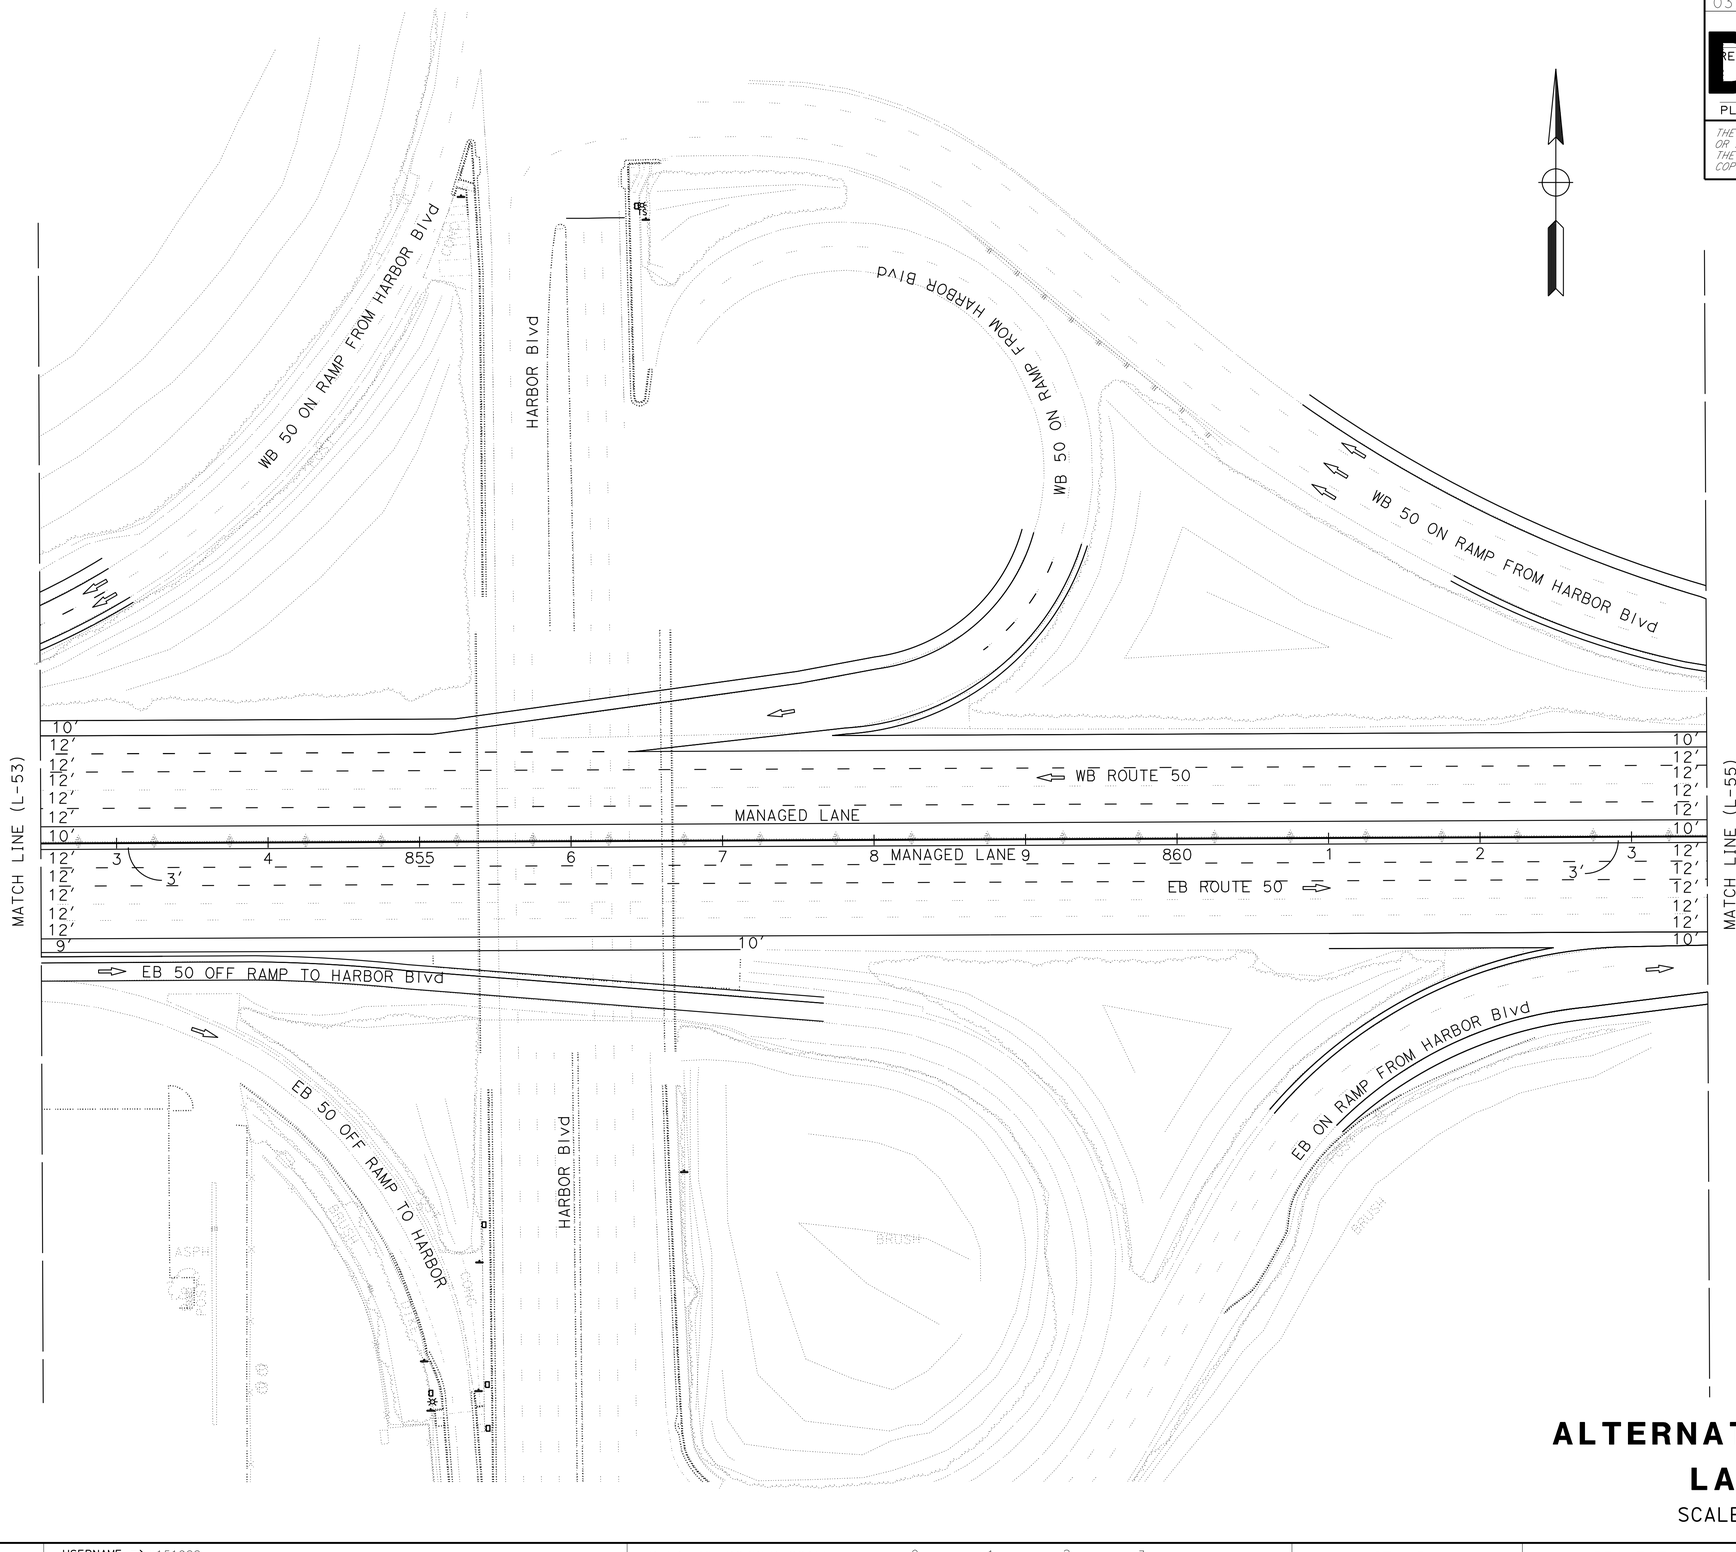

ALTERNATIVES 2A-6A
LAYOUT

SCALE: 1" = 50'

L-54

STATE OF CALIFORNIA - DEPARTMENT OF TRANSPORTATION
Caltrans
03 DESIGN

FUNCTIONAL SUPERVISOR: MONIKA PEDIGO

CALCULATED-DESIGNED BY
CHECKED BY

REVISED BY	DATE REVISED
xxxx - xxxx	xxxx - xxxx

LAST REVISION | DATE PLOTTED => 25-MAR-2023
01-26-23 | TIME PLOTTED => 13:07

BORDER LAST REVISED 7/2/2010

USERNAME => s151922
DGN FILE => 3H900-Alt-2-6A LayOut-54.dgn

RELATIVE BORDER SCALE IS IN INCHES 0 1 2 3

UNIT 0328

PROJECT NUMBER & PHASE 00000000001

Dist	COUNTY	ROUTE	POST MILES TOTAL PROJECT	SHEET No.	TOTAL SHEETS
04	Sol	80	40.7/R44.7		
03	Yol,Sac	80,50	VAR		


DRAFT

REGISTERED CIVIL ENGINEER — DATE

PLANS APPROVAL DATE

REGISTERED PROFESSIONAL ENGINEER — No. — Exp. — CIVIL — STATE OF CALIFORNIA

THE STATE OF CALIFORNIA OR ITS OFFICERS OR AGENTS SHALL NOT BE RESPONSIBLE FOR THE ACCURACY OR COMPLETENESS OF SCANNED COPIES OF THIS PLAN SHEET.

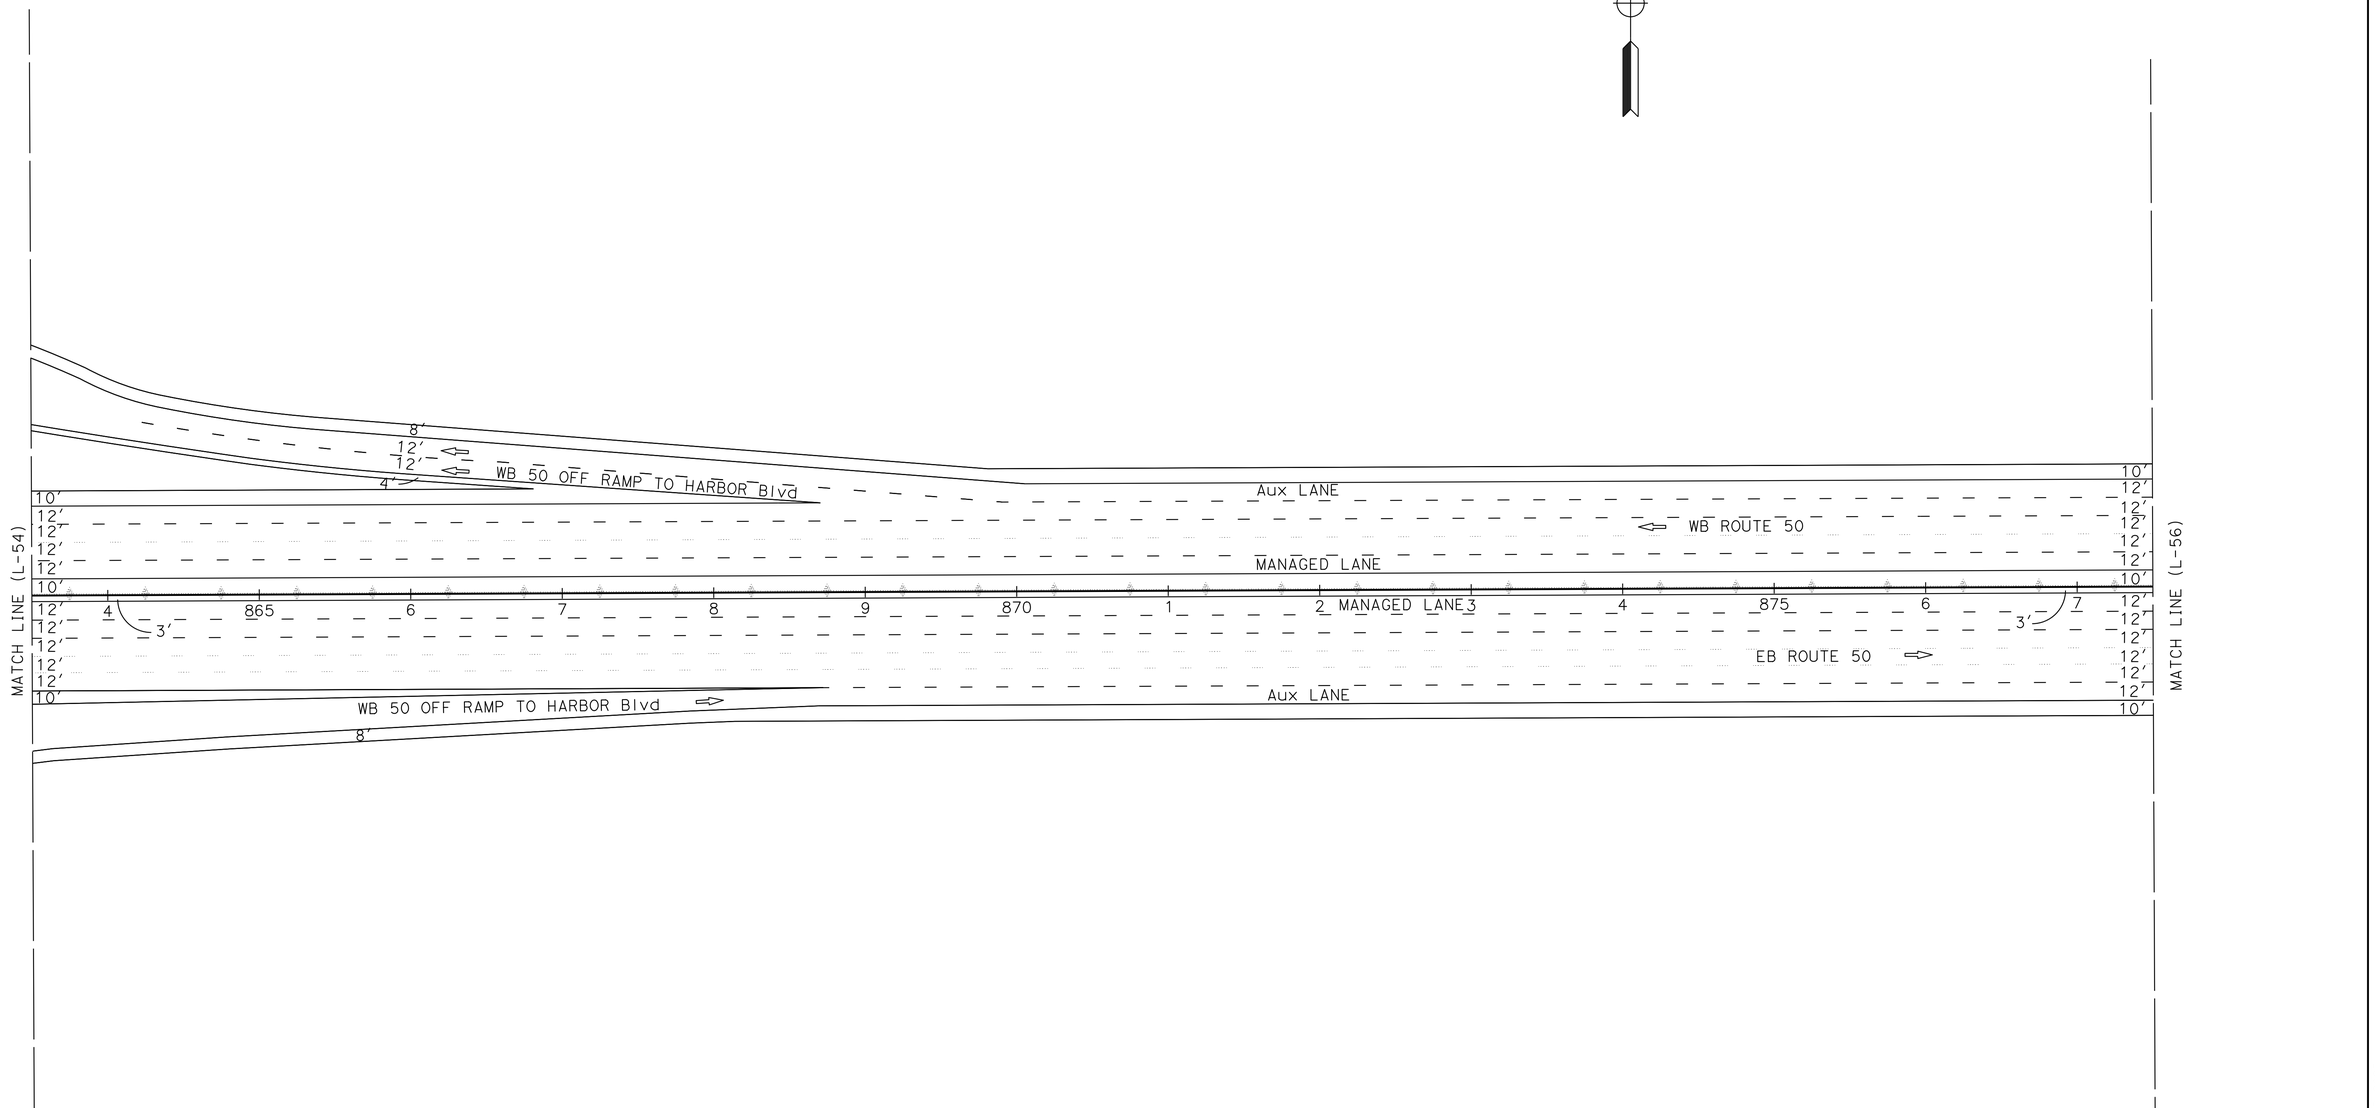

ALTERNATIVES 2A-6A
LAYOUT

SCALE: 1" = 50'

L-55

REVISED BY | DATE REVISED

XXXX - XXXX | XXXX - XXXX

CALCULATED-DESIGNED BY

CHECKED BY

FUNCTIONAL SUPERVISOR: MONIKA PEDIGO

STATE OF CALIFORNIA - DEPARTMENT OF TRANSPORTATION

Caltrans®

03 DESIGN

LAST REVISION | DATE PLOTTED => 25-MAR-2023 | TIME PLOTTED => 13:07

01-26-23

BORDER LAST REVISED 7/2/2010

USERNAME => s151922
DGN FILE => 3H900-Alt-2-6A LayOut-55.dgn

RELATIVE BORDER SCALE IS IN INCHES 0 1 2 3

UNIT 0328

PROJECT NUMBER & PHASE 00000000001

Dist	COUNTY	ROUTE	POST MILES TOTAL PROJECT	SHEET No.	TOTAL SHEETS
04	Sol	80	40.7/R44.7		
03	Yol,Sac	80,50	VAR		


REGISTERED CIVIL ENGINEER DATE

PLANS APPROVAL DATE

DRAFT

REGISTERED PROFESSIONAL ENGINEER No. Exp. CIVIL STATE OF CALIFORNIA

THE STATE OF CALIFORNIA OR ITS OFFICERS OR AGENTS SHALL NOT BE RESPONSIBLE FOR THE ACCURACY OR COMPLETENESS OF SCANNED COPIES OF THIS PLAN SHEET.

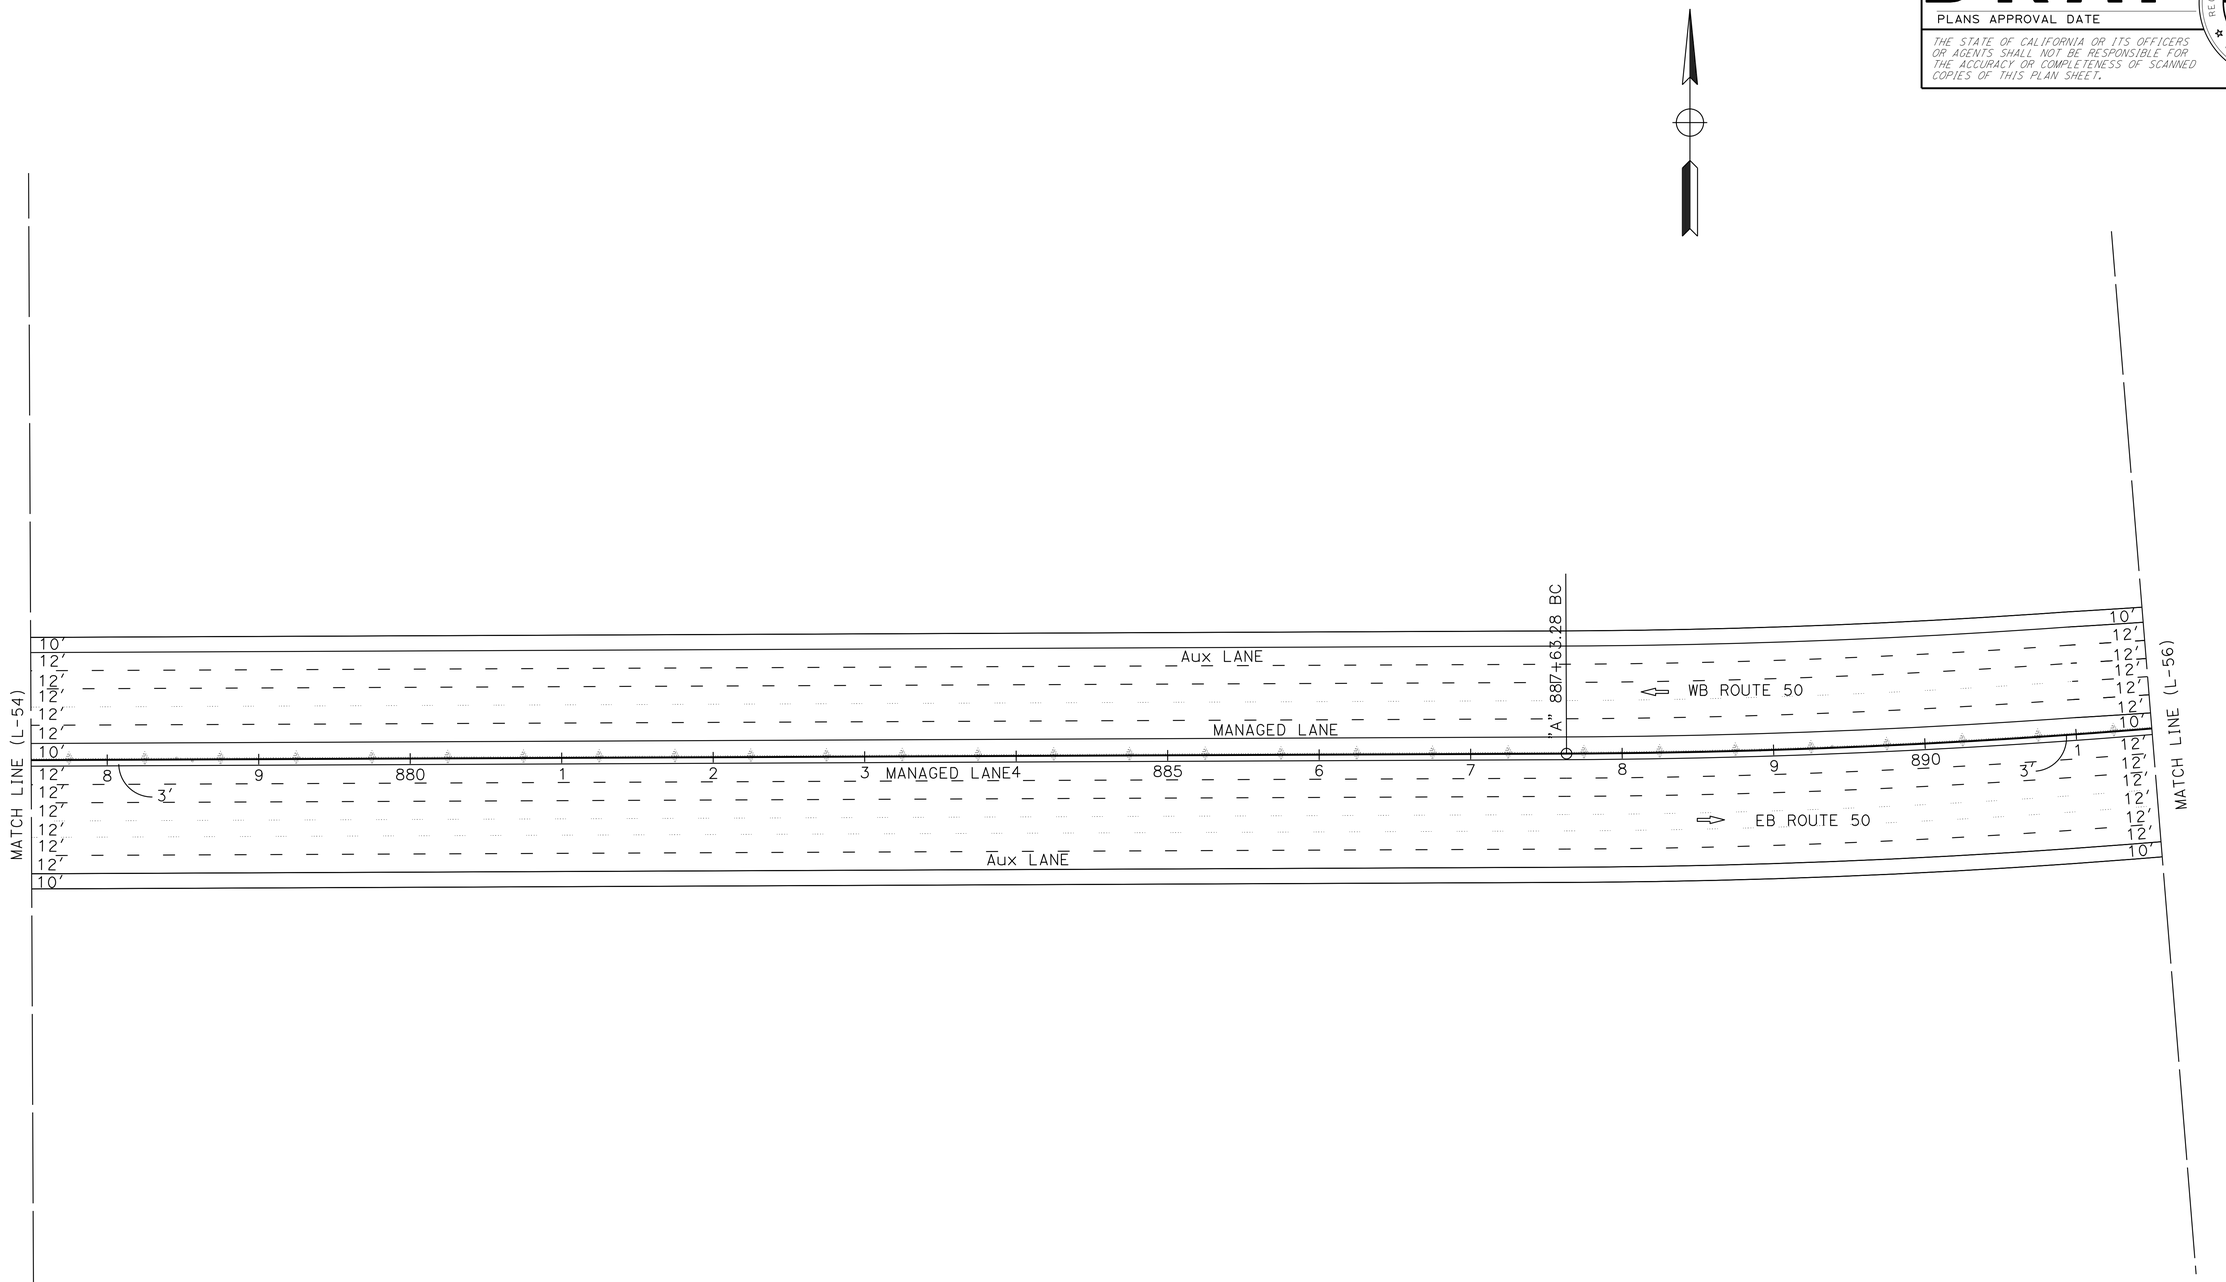

ALTERNATIVES 2A-6A
LAYOUT

SCALE: 1" = 50'

L-55

STATE OF CALIFORNIA - DEPARTMENT OF TRANSPORTATION
03 DESIGN
Caltrans

FUNCTIONAL SUPERVISOR: MONIKA PEDIGO

CALCULATED-
DESIGNED BY

CHECKED BY

DATE REVISED	REVISED BY
XXXX - XXXX	XXXX - XXXX

LAST REVISION | DATE PLOTTED => 25-MAR-2023
01-26-23 | TIME PLOTTED => 13:07

BORDER LAST REVISED 7/2/2010

USERNAME => s151922
DGN FILE => 3H900-Alt-2-6A LayOut-56.dgn

RELATIVE BORDER SCALE IS IN INCHES 0 1 2 3

UNIT 0328

PROJECT NUMBER & PHASE 00000000001

Dist	COUNTY	ROUTE	POST MILES TOTAL PROJECT	SHEET No.	TOTAL SHEETS
04	Sol	80	40.7/R44.7		
03	Yol,Sac	80,50	VAR		


REGISTERED CIVIL ENGINEER DATE

PLANS APPROVAL DATE

DRAFT

REGISTERED PROFESSIONAL ENGINEER
No.
Exp.
CIVIL
STATE OF CALIFORNIA

THE STATE OF CALIFORNIA OR ITS OFFICERS OR AGENTS SHALL NOT BE RESPONSIBLE FOR THE ACCURACY OR COMPLETENESS OF SCANNED COPIES OF THIS PLAN SHEET.

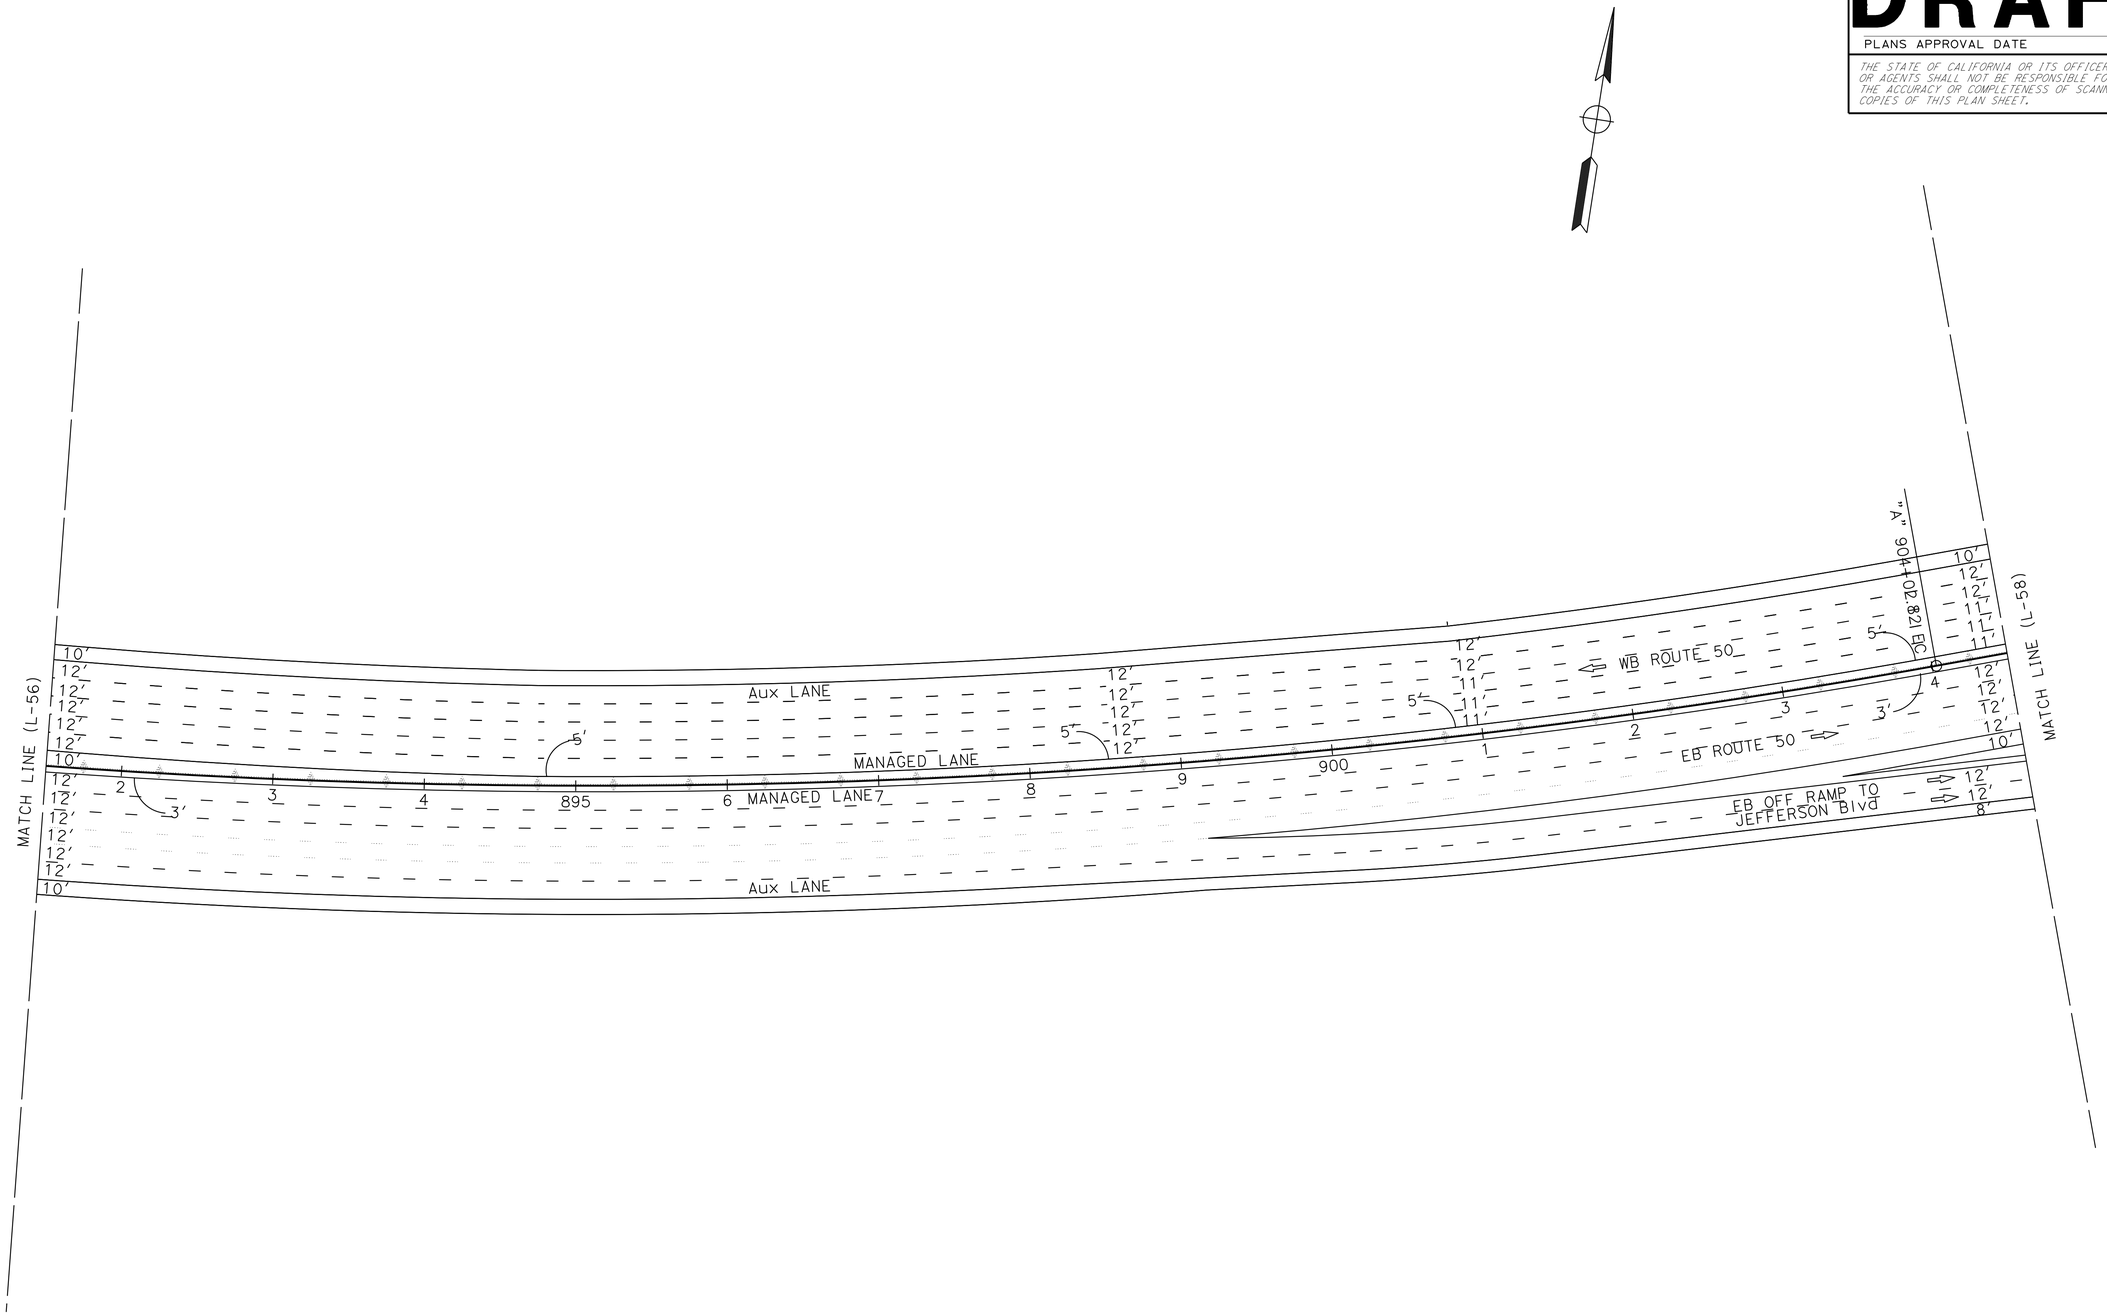

ALTERNATIVES 2A-6A
LAYOUT

SCALE: 1" = 50'

L-57

CALCULATED-
DESIGNED BY

CHECKED BY

XXXX - XXXX	REVISED BY
XXXX - XXXX	DATE REVISED

FUNCTIONAL SUPERVISOR
MONIKA PEDIGO

STATE OF CALIFORNIA - DEPARTMENT OF TRANSPORTATION
Caltrans
03 DESIGN

LAST REVISION | DATE PLOTTED => 25-MAR-2023
01-26-23 | TIME PLOTTED => 13:07

BORDER LAST REVISED 7/2/2010

USERNAME => s151922
DGN FILE => 3H900-Alt-2-6A LayOut-57.dgn

RELATIVE BORDER SCALE IS IN INCHES 0 1 2 3

UNIT 0328

PROJECT NUMBER & PHASE 00000000001

Dist	COUNTY	ROUTE	POST MILES TOTAL PROJECT	SHEET No.	TOTAL SHEETS
04	Sol	80	40.7/R44.7		
03	Yol,Sac	80,50	VAR		


REGISTERED CIVIL ENGINEER DATE

PLANS APPROVAL DATE

THE STATE OF CALIFORNIA OR ITS OFFICERS OR AGENTS SHALL NOT BE RESPONSIBLE FOR THE ACCURACY OR COMPLETENESS OF SCANNED COPIES OF THIS PLAN SHEET.

REGISTERED PROFESSIONAL ENGINEER No. Exp. CIVIL STATE OF CALIFORNIA

DRAFT

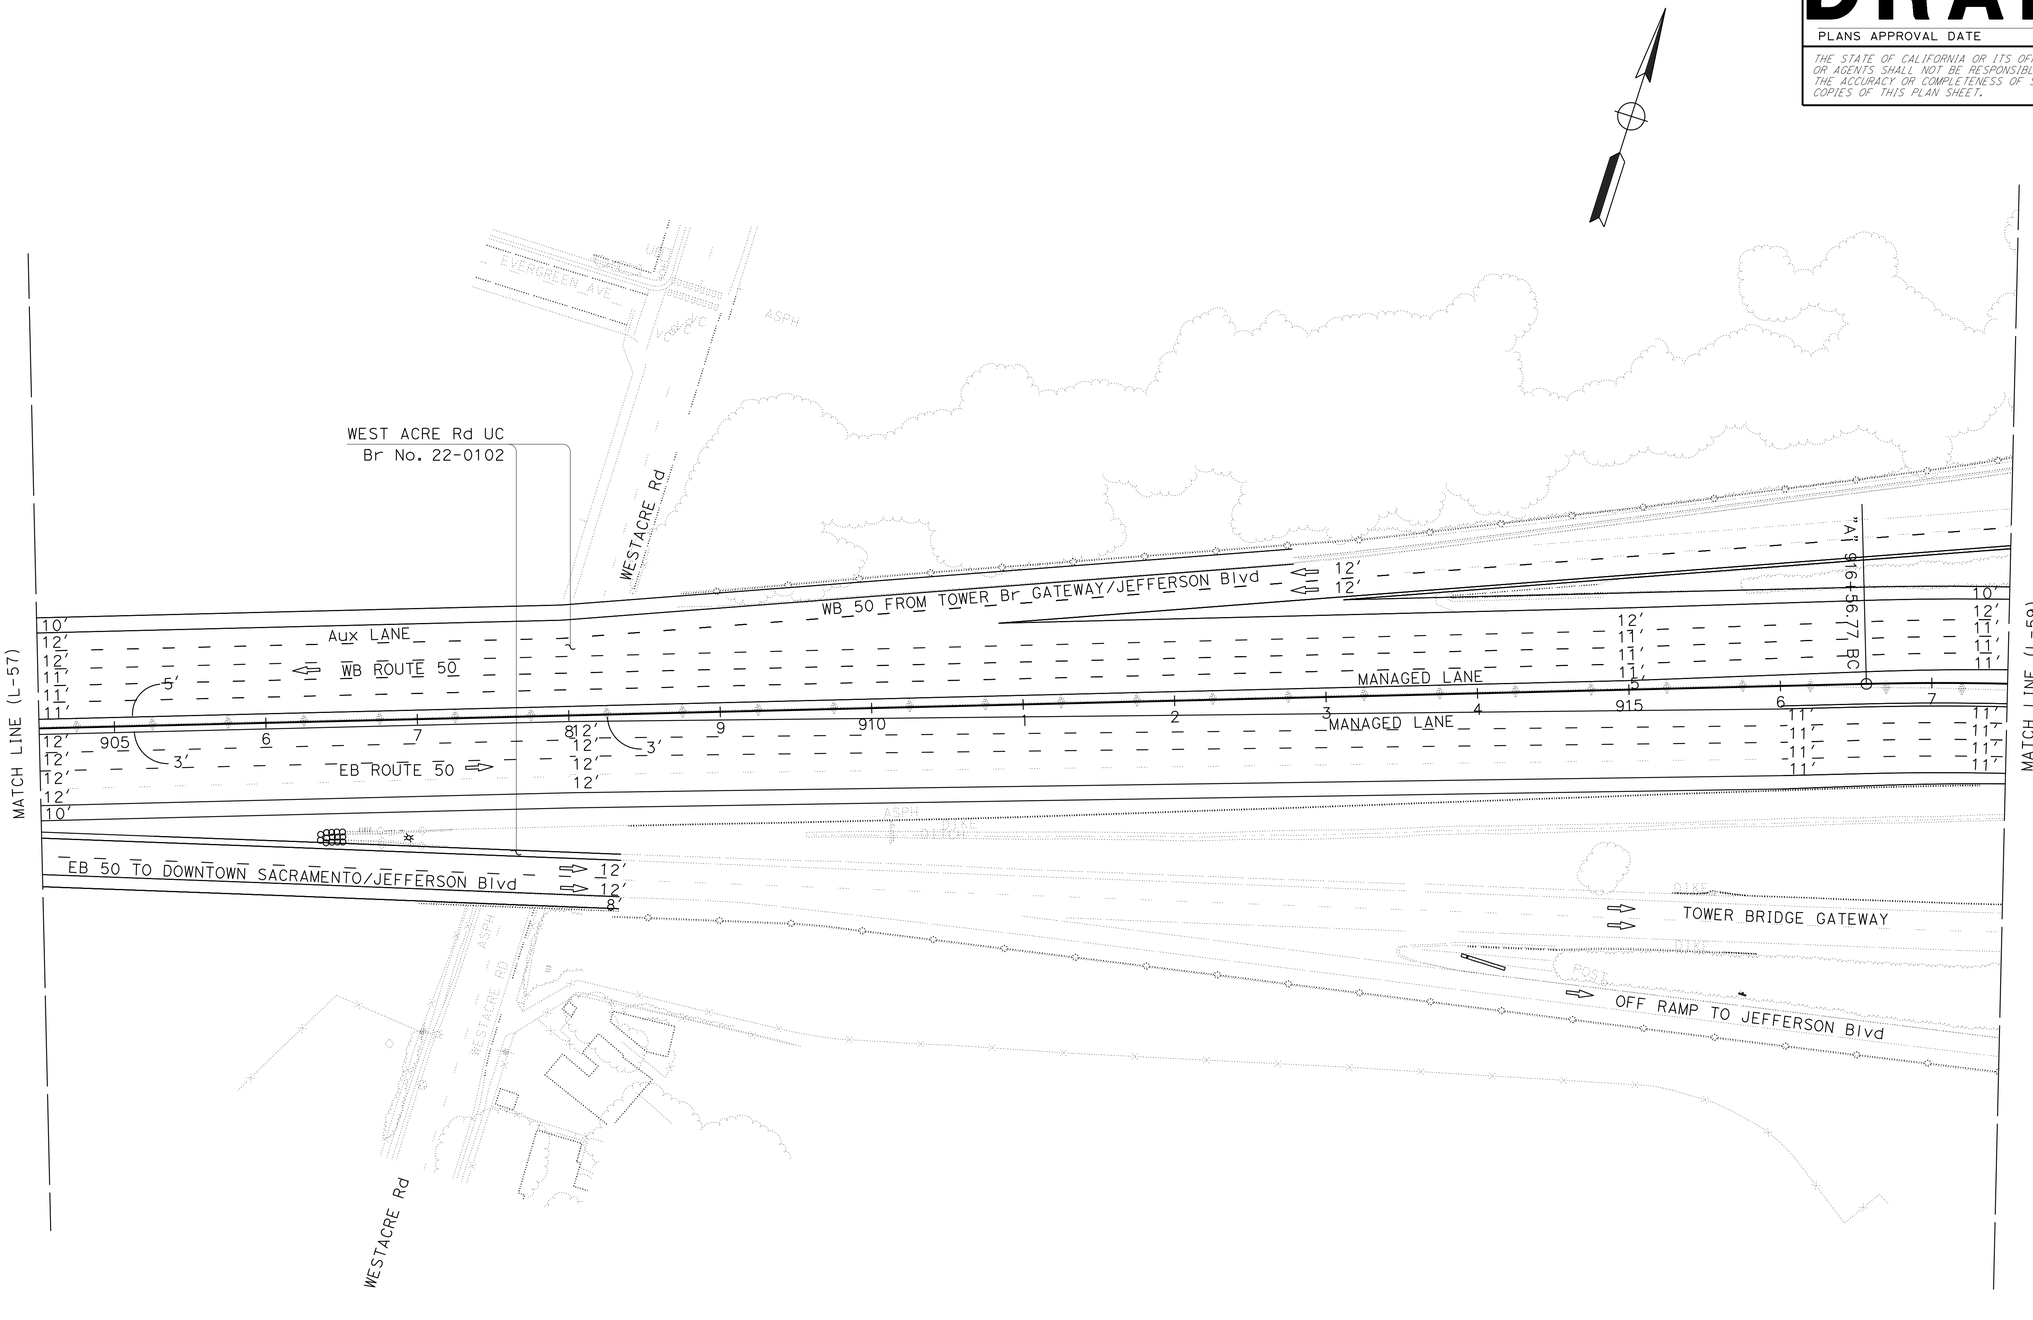

ALTERNATIVES 2A-6A
LAYOUT

SCALE: 1" = 50'

L-58

STATE OF CALIFORNIA - DEPARTMENT OF TRANSPORTATION
Caltrans®
03 DESIGN

FUNCTIONAL SUPERVISOR: MONIKA PEDIGO

CALCULATED-DESIGNED BY: XXXX - XXXX
CHECKED BY: XXXX - XXXX
REVISED BY
DATE REVISED

LAST REVISION: DATE PLOTTED => 25-MAR-2023
01-26-23 TIME PLOTTED => 13:07

BORDER LAST REVISED 7/2/2010

USERNAME => s151922
DGN FILE => 3H900-Alt-2-6A LayOut-58.dgn

RELATIVE BORDER SCALE IS IN INCHES 0 1 2 3

UNIT 0328

PROJECT NUMBER & PHASE 00000000001

Dist	COUNTY	ROUTE	POST MILES TOTAL PROJECT	SHEET No.	TOTAL SHEETS
04	Sol	80	40.7/R44.7		
03	Yol,Sac	80,50	VAR		


REGISTERED CIVIL ENGINEER DATE

PLANS APPROVAL DATE

THE STATE OF CALIFORNIA OR ITS OFFICERS OR AGENTS SHALL NOT BE RESPONSIBLE FOR THE ACCURACY OR COMPLETENESS OF SCANNED COPIES OF THIS PLAN SHEET.

REGISTERED PROFESSIONAL ENGINEER No. Exp. CIVIL STATE OF CALIFORNIA

DRAFT

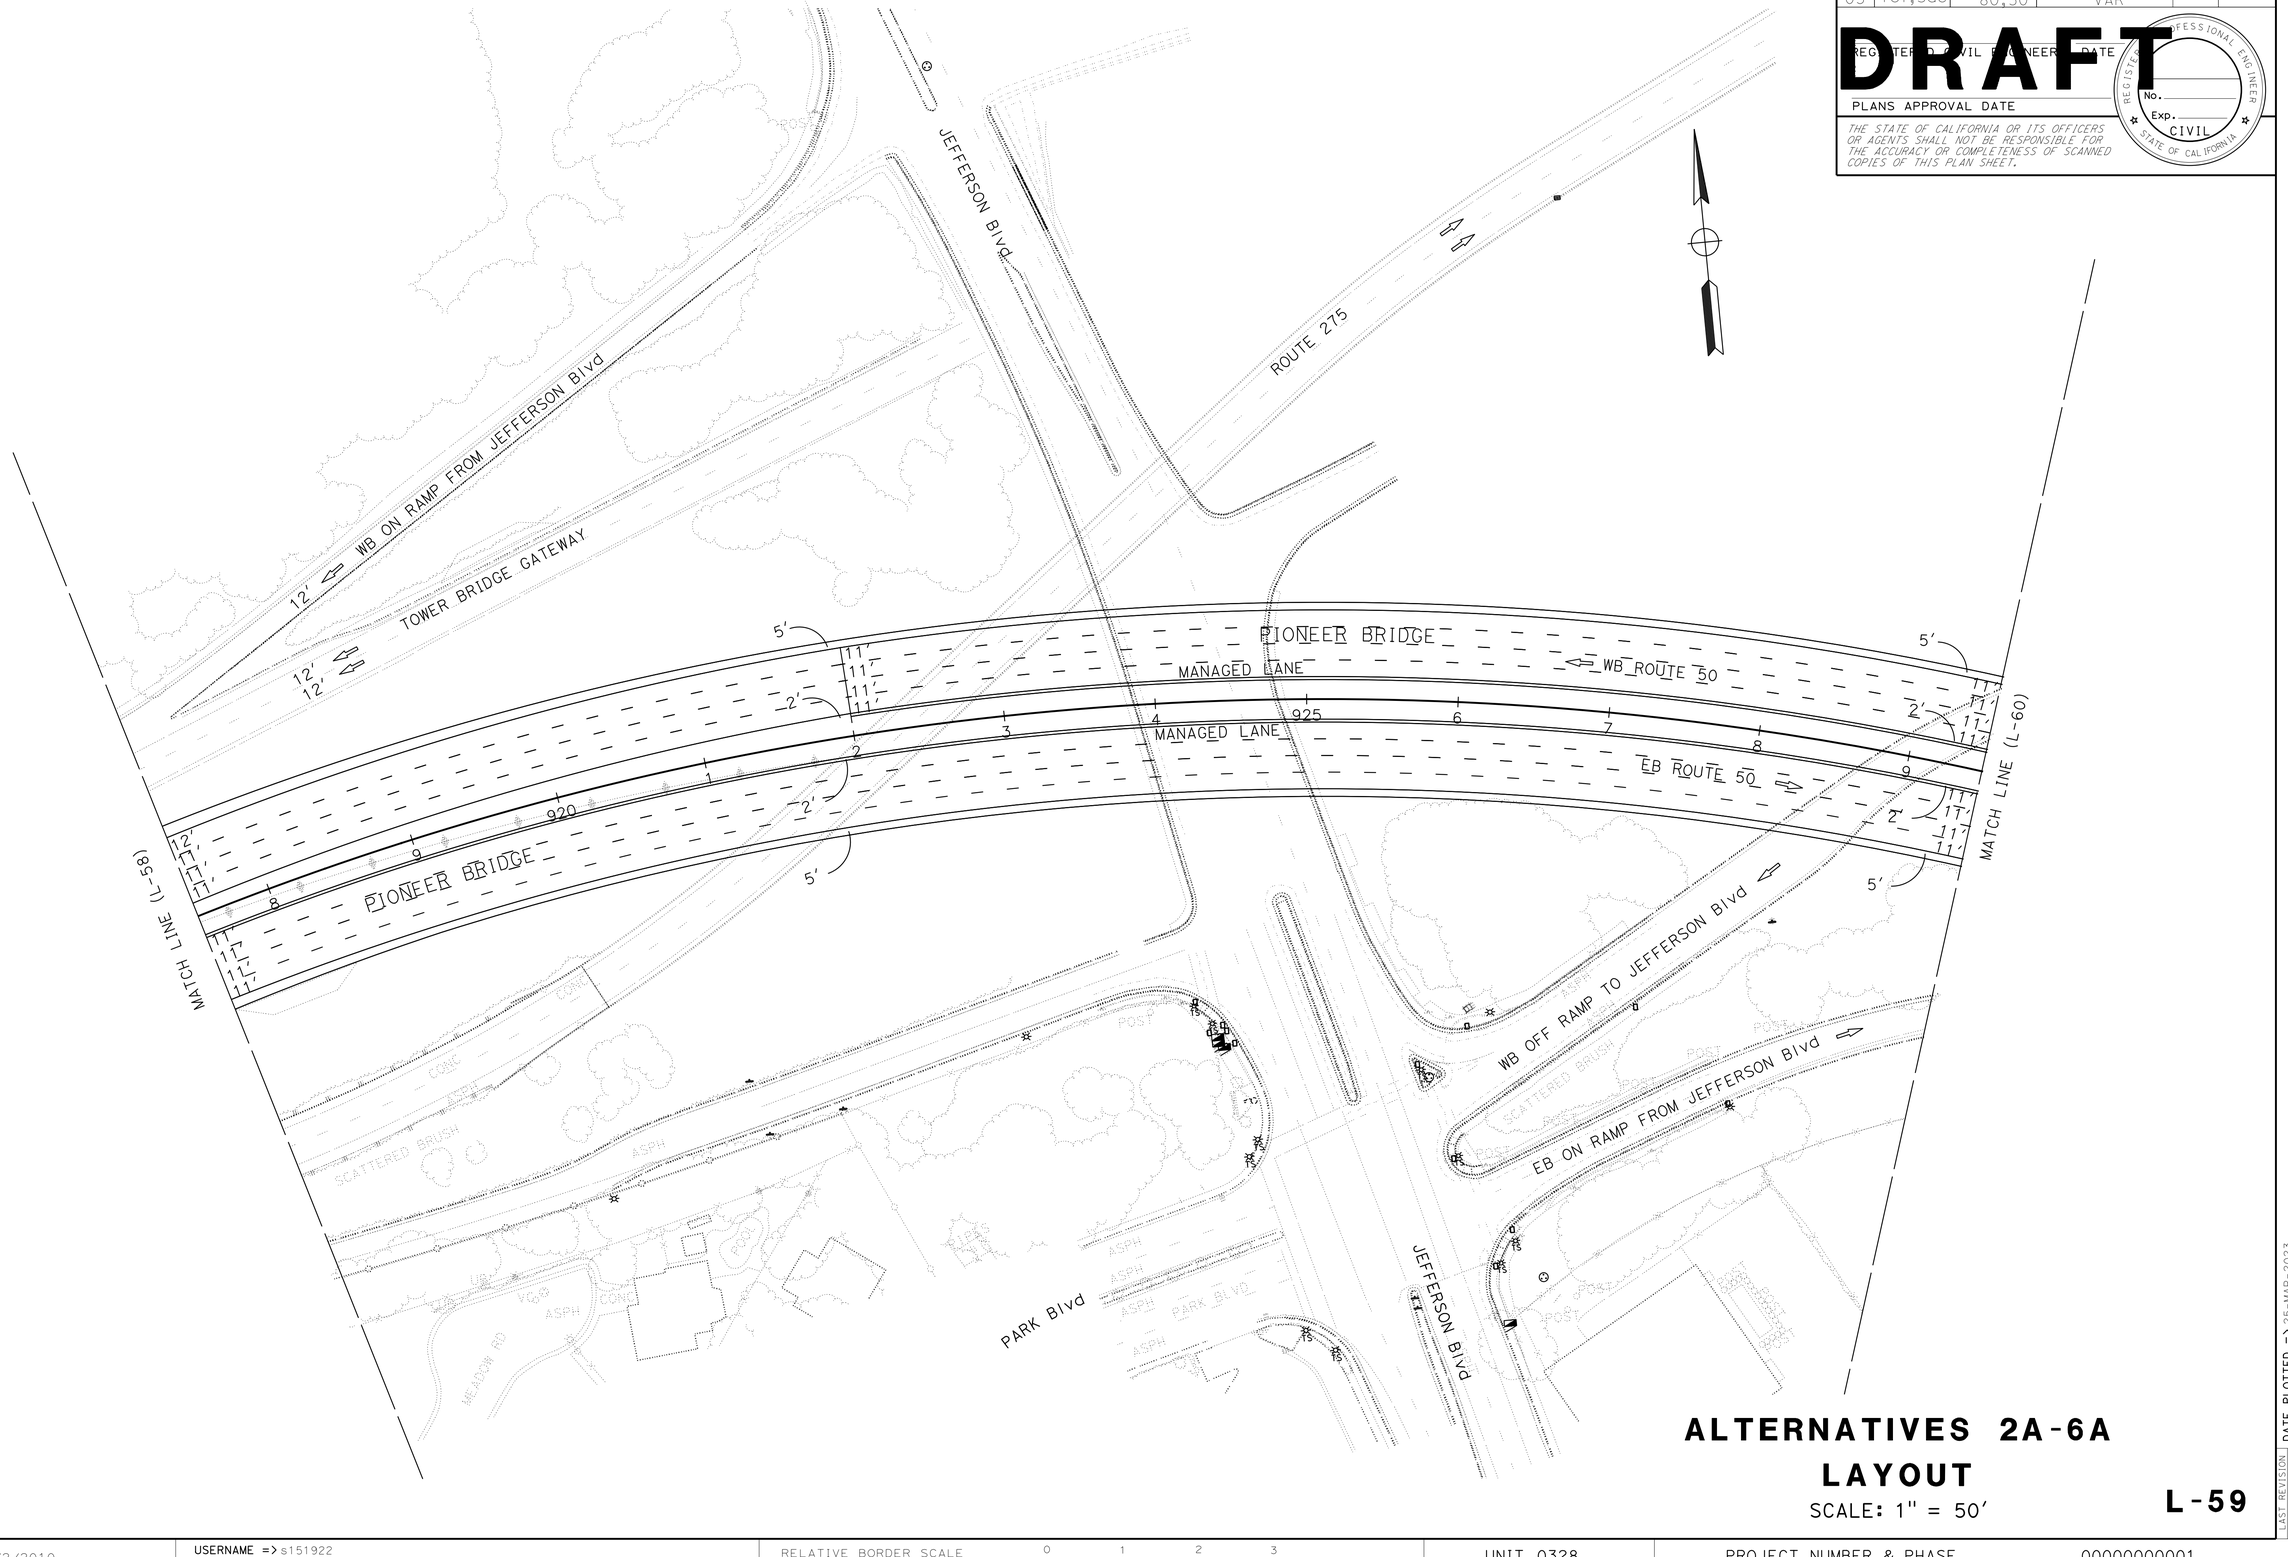

ALTERNATIVES 2A-6A
LAYOUT

SCALE: 1" = 50'

L-59

STATE OF CALIFORNIA - DEPARTMENT OF TRANSPORTATION
03 DESIGN
Caltrans

FUNCTIONAL SUPERVISOR: MONIKA PEDIGO

REVISED BY	DATE REVISED
XXXX - XXXX	XXXX - XXXX

CALCULATED-DESIGNED BY
CHECKED BY

LAST REVISION | DATE PLOTTED => 25-MAR-2023
01-26-23 | TIME PLOTTED => 13:08

BORDER LAST REVISED 7/2/2010

USERNAME => s151922
DGN FILE => 3H900-Alt-2-6A LayOut-59.dgn

RELATIVE BORDER SCALE IS IN INCHES 0 1 2 3

UNIT 0328

PROJECT NUMBER & PHASE 00000000001

Dist	COUNTY	ROUTE	POST MILES TOTAL PROJECT	SHEET No.	TOTAL SHEETS
04	Sol	80	40.7/R44.7		
03	Yol,Sac	80,50	VAR		


DRAFT

REGISTERED CIVIL ENGINEER — DATE

PLANS APPROVAL DATE

REGISTERED PROFESSIONAL ENGINEER No. Exp. CIVIL STATE OF CALIFORNIA

THE STATE OF CALIFORNIA OR ITS OFFICERS OR AGENTS SHALL NOT BE RESPONSIBLE FOR THE ACCURACY OR COMPLETENESS OF SCANNED COPIES OF THIS PLAN SHEET.

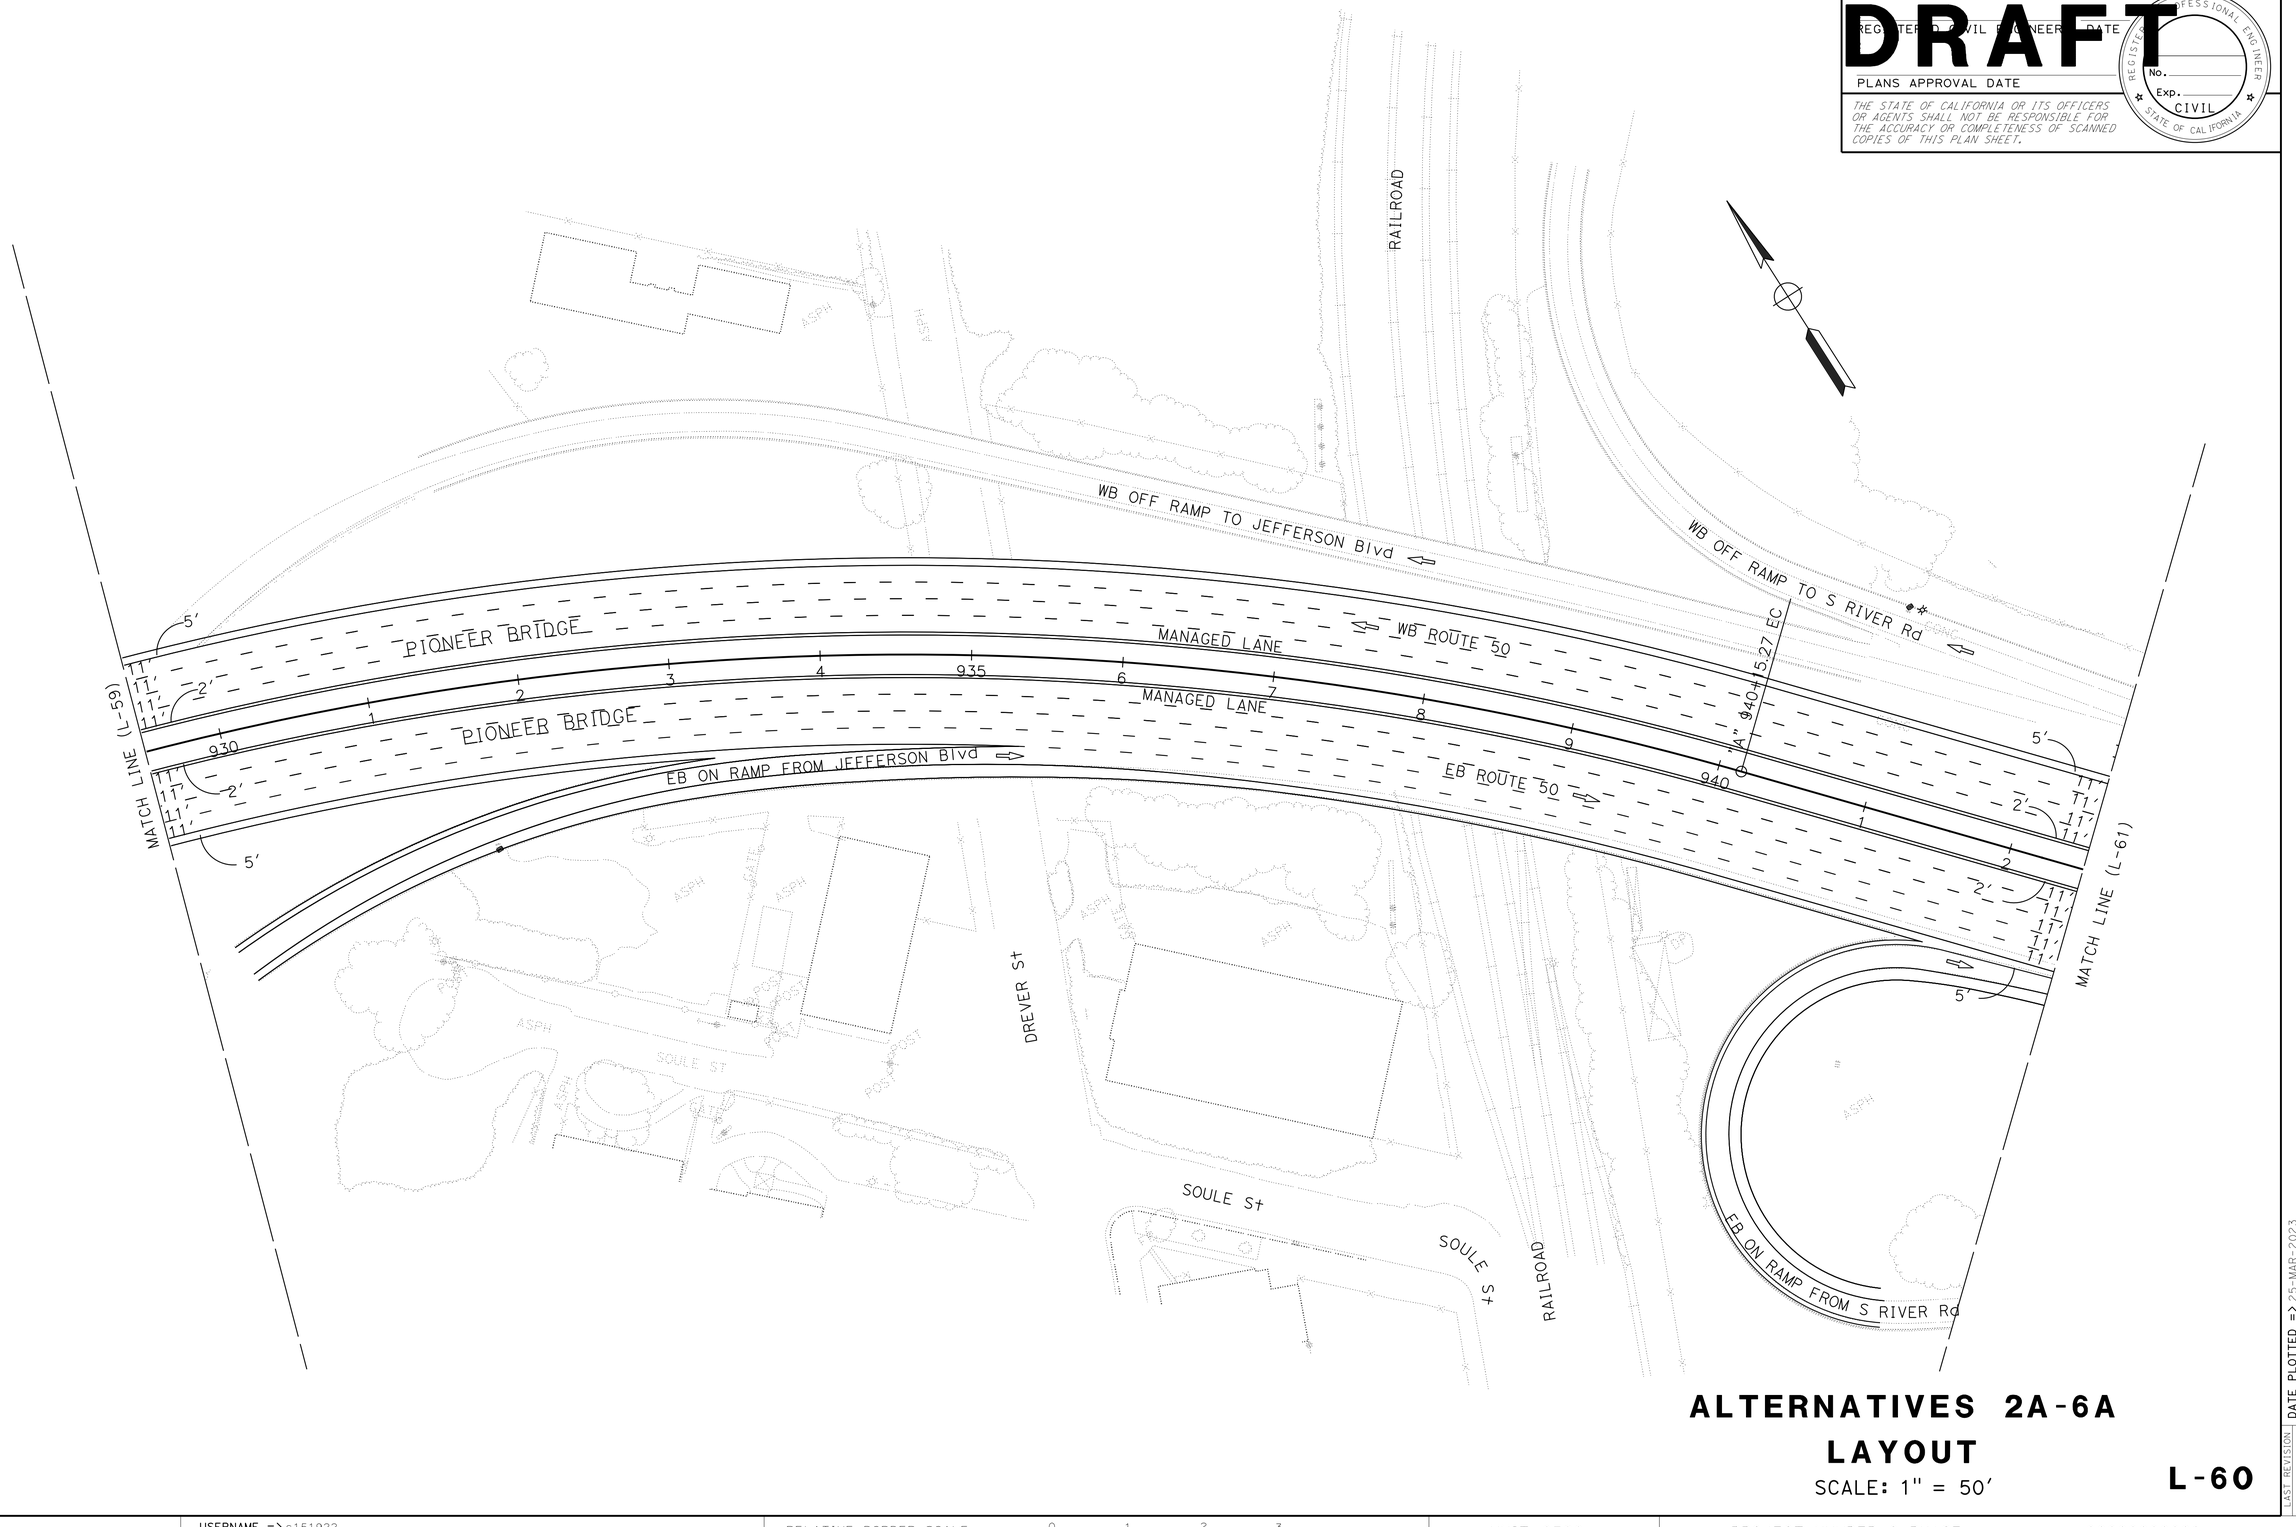

ALTERNATIVES 2A-6A LAYOUT

SCALE: 1" = 50'

L-60

CALCULATED-DESIGNED BY	CHECKED BY	REVISED BY	DATE REVISED
XXXX - XXXX	XXXX - XXXX		

FUNCTIONAL SUPERVISOR: MONIKA PEDIGO

STATE OF CALIFORNIA - DEPARTMENT OF TRANSPORTATION

Caltrans®

03 DESIGN

LAST REVISION: 01-26-23

DATE PLOTTED => 25-MAR-2023

TIME PLOTTED => 13:08

BORDER LAST REVISED 7/2/2010

USERNAME => s151922

DGN FILE => 3H900-Alt-2-6A LayOut-60.dgn

RELATIVE BORDER SCALE IS IN INCHES 0 1 2 3

UNIT 0328

PROJECT NUMBER & PHASE 00000000001

Dist	COUNTY	ROUTE	POST MILES TOTAL PROJECT	SHEET No.	TOTAL SHEETS
04	Sol	80	40.7/R44.7		
03	Yol,Sac	80,50	VAR		


REGISTERED CIVIL ENGINEER — DATE

DRAFT

PLANS APPROVAL DATE

REGISTERED PROFESSIONAL ENGINEER — No. — Exp. — CIVIL — STATE OF CALIFORNIA

THE STATE OF CALIFORNIA OR ITS OFFICERS OR AGENTS SHALL NOT BE RESPONSIBLE FOR THE ACCURACY OR COMPLETENESS OF SCANNED COPIES OF THIS PLAN SHEET.

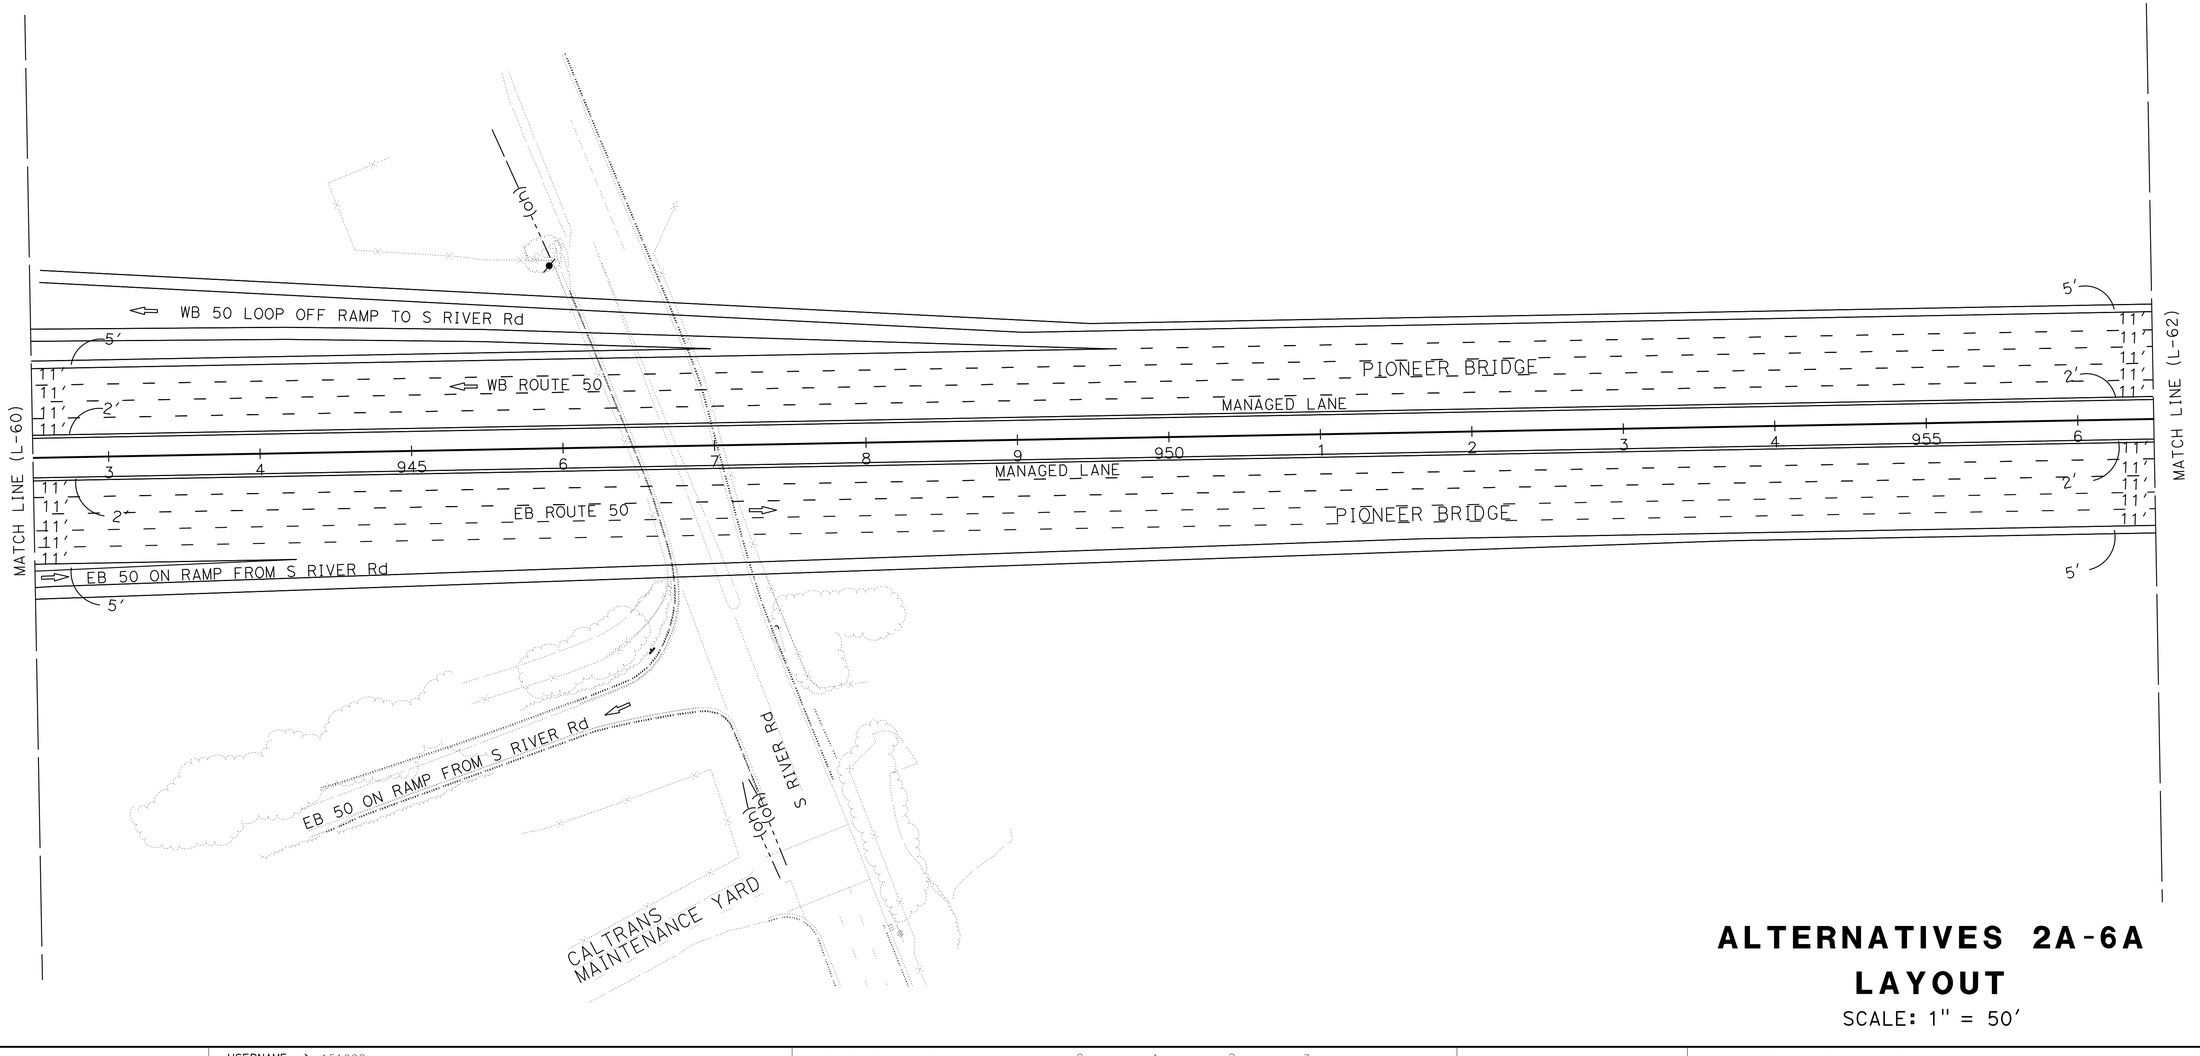

ALTERNATIVES 2A-6A
LAYOUT

SCALE: 1" = 50′

L-61

CALCULATED-DESIGNED BY

CHECKED BY

REVISED BY	DATE REVISED
XXXX - XXXX	XXXX - XXXX

FUNCTIONAL SUPERVISOR: MONIKA PEDIGO

STATE OF CALIFORNIA - DEPARTMENT OF TRANSPORTATION

Caltrans®

03 DESIGN

LAST REVISION: DATE PLOTTED => 25-MAR-2023
01-26-23 TIME PLOTTED => 13:08

BORDER LAST REVISED 7/2/2010

USERNAME => s151922
DGN FILE => 3H900-Alt-2-6A LayOut-61.dgn

RELATIVE BORDER SCALE IS IN INCHES 0 1 2 3

UNIT 0328

PROJECT NUMBER & PHASE 00000000001

Dist	COUNTY	ROUTE	POST MILES TOTAL PROJECT	SHEET No.	TOTAL SHEETS
04	Sol	80	40.7/R44.7		
03	Yol,Sac	80,50	VAR		


REGISTERED CIVIL ENGINEER DATE

PLANS APPROVAL DATE

DRAFT

REGISTERED PROFESSIONAL ENGINEER No. Exp. CIVIL STATE OF CALIFORNIA

THE STATE OF CALIFORNIA OR ITS OFFICERS OR AGENTS SHALL NOT BE RESPONSIBLE FOR THE ACCURACY OR COMPLETENESS OF SCANNED COPIES OF THIS PLAN SHEET.

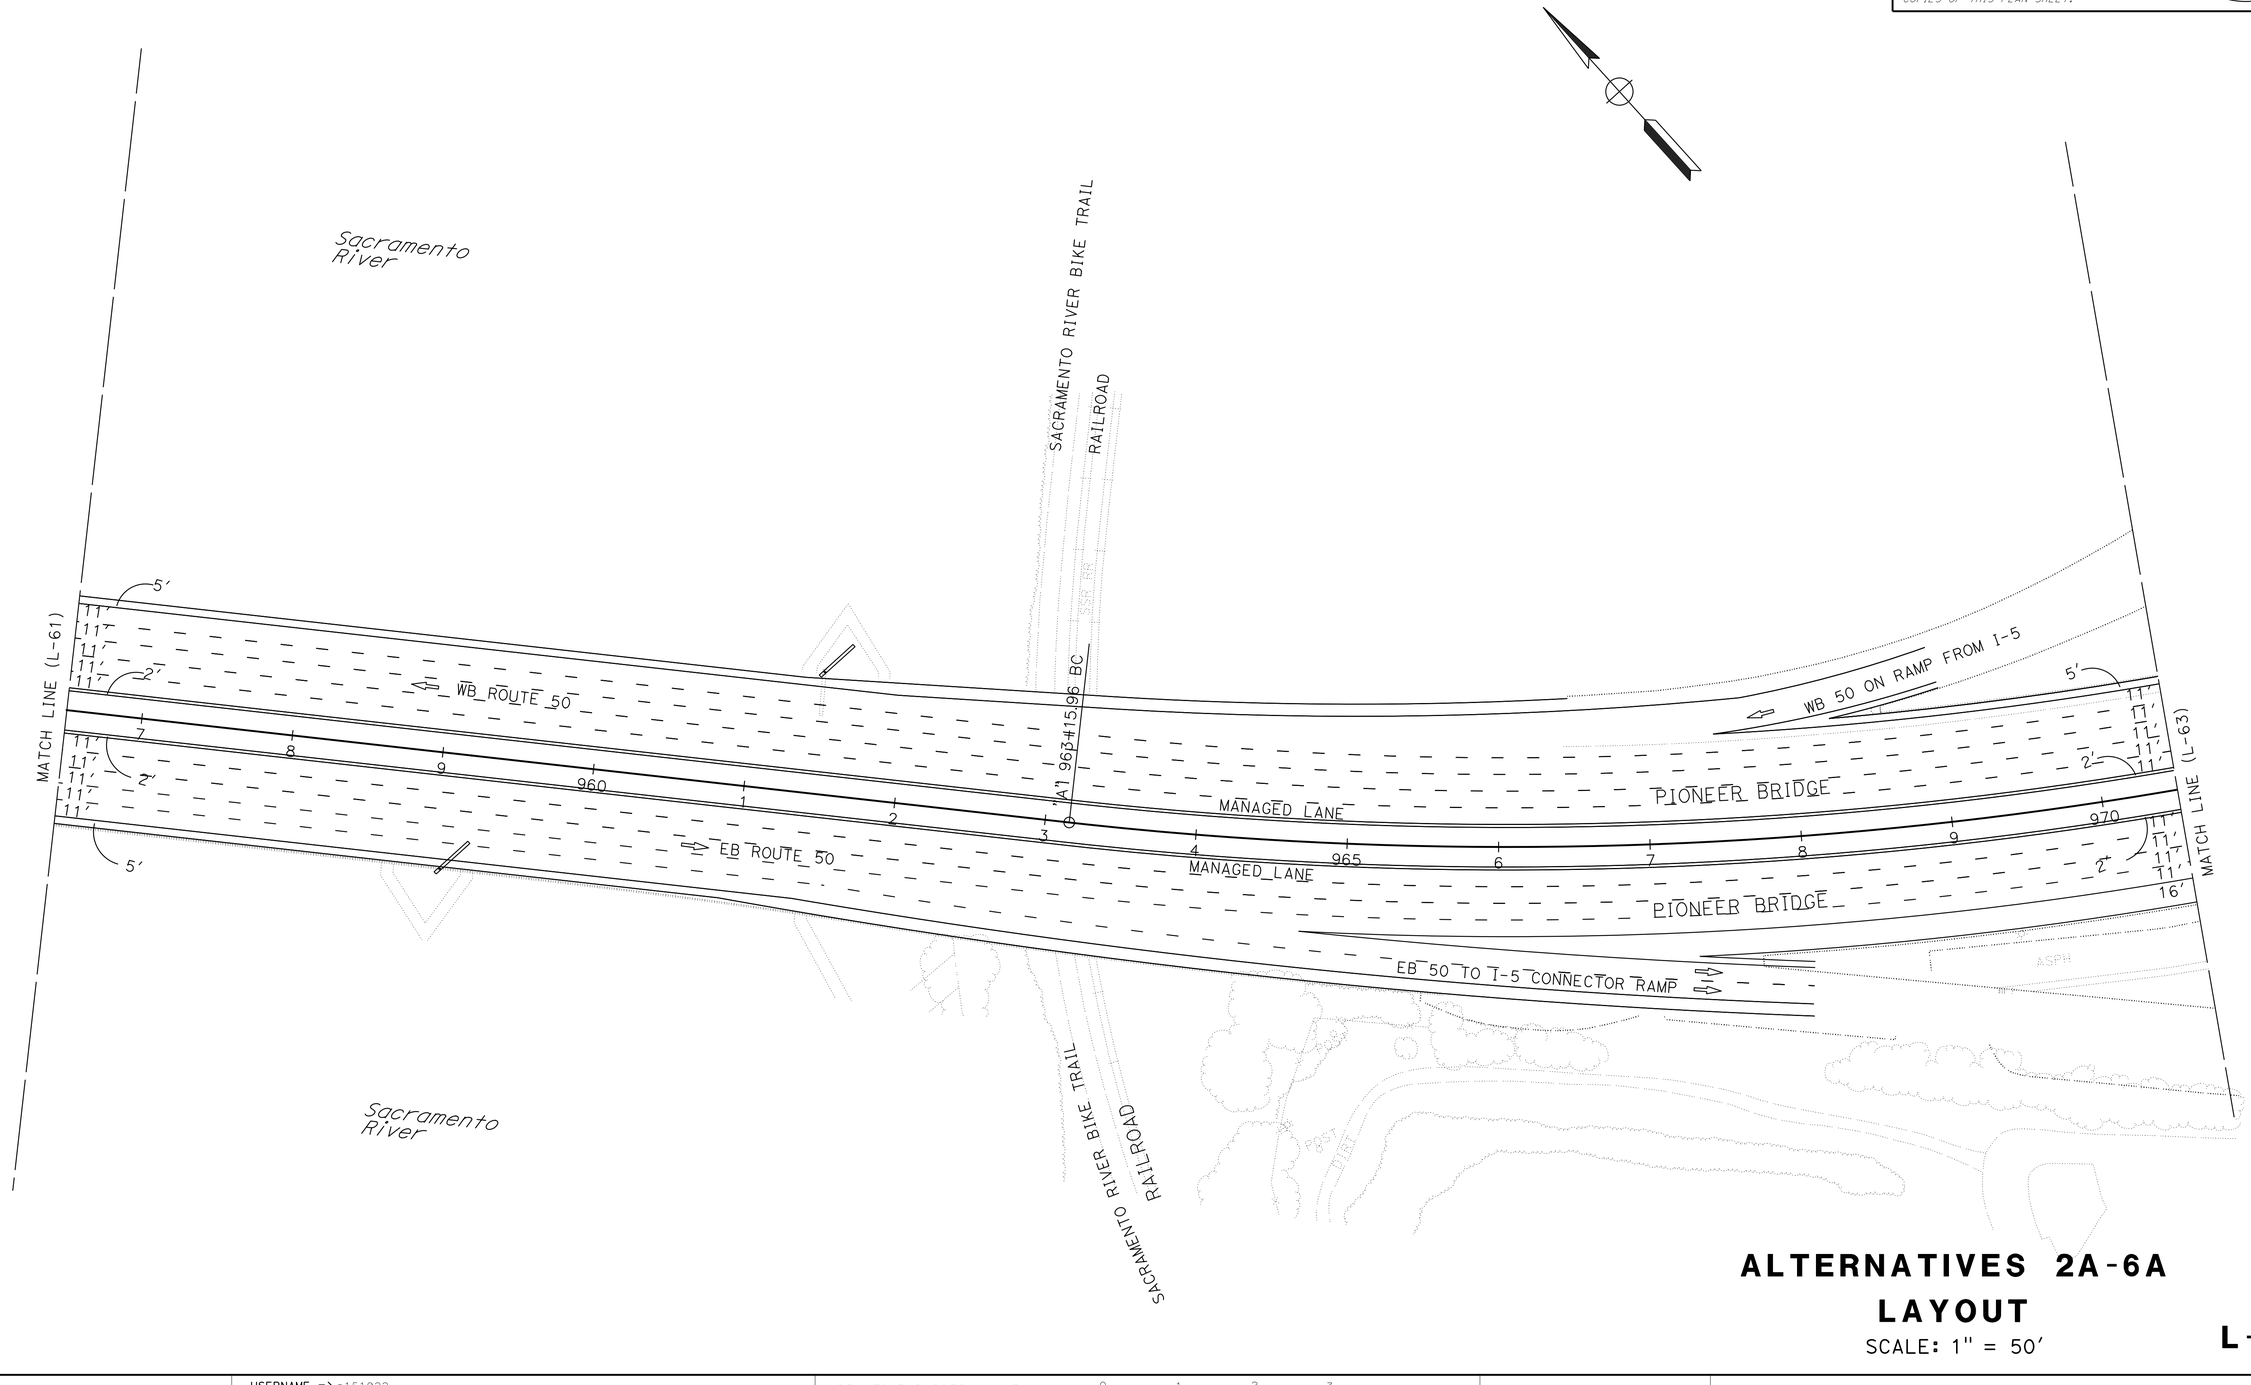

ALTERNATIVES 2A-6A
LAYOUT

SCALE: 1" = 50'

L-62

STATE OF CALIFORNIA - DEPARTMENT OF TRANSPORTATION
Caltrans
03 DESIGN
FUNCTIONAL SUPERVISOR: MONIKA PEDIGO
CALCULATED-DESIGNED BY
CHECKED BY
xxxx - xxxx
xxxx - xxxx
REVISED BY
DATE REVISED

LAST REVISION | DATE PLOTTED => 25-MAR-2023
01-26-23 | TIME PLOTTED => 13:08

BORDER LAST REVISED 7/2/2010

USERNAME => s151922
DGN FILE => 3H900-Alt-2-6A LayOut-62.dgn

RELATIVE BORDER SCALE IS IN INCHES 0 1 2 3

UNIT 0328

PROJECT NUMBER & PHASE 00000000001

Dist	COUNTY	ROUTE	POST MILES TOTAL PROJECT	SHEET No.	TOTAL SHEETS
04	Sol	80	40.7/R44.7		
03	Yol,Sac	80,50	VAR		

REGISTERED CIVIL ENGINEER — DATE

PLANS APPROVAL DATE

DRAFT

REGISTERED PROFESSIONAL ENGINEER — No. — Exp. — CIVIL — STATE OF CALIFORNIA

THE STATE OF CALIFORNIA OR ITS OFFICERS OR AGENTS SHALL NOT BE RESPONSIBLE FOR THE ACCURACY OR COMPLETENESS OF SCANNED COPIES OF THIS PLAN SHEET.

FROM I-5 SB TO ROUTE 50 EB

FROM I-5 SB TO ROUTE 50 WB

ON RAMP FROM W STREET TO I-5 NB

CONNECTOR RAMP FROM ROUTE 50 WB TO I-5 NB

FROM ROUTE 50 WB TO I-5 SB

FROM W STREET TO I-5 SB

FROM W STREET TO ROUTE 50 WB

WB ROUTE 50

MANAGED LANE

EB ROUTE 50

EB 50 OFF RAMP TO 5th ST

MATCH LINE (L-62)

MATCH LINE (L-64)

PIONEER BRIDGE

"A" 976+73.53 EC

FRONT St

TO I-5 SB

I-5 SB

I-5 NB

FROM I-5 NB

TO I-5 NB

TO ROUTE 50 EB

ALTERNATIVES 2A-6A
LAYOUT

SCALE: 1" = 50'

L-63

REVISED BY | DATE REVISED

XXXX - XXXX | XXXX - XXXX

CALCULATED-DESIGNED BY | CHECKED BY

FUNCTIONAL SUPERVISOR: MONIKA PEDIGO

STATE OF CALIFORNIA - DEPARTMENT OF TRANSPORTATION

Caltrans®

03 DESIGN

LAST REVISION: 01-26-23

DATE PLOTTED => 3-APR-2023

TIME PLOTTED => 14:31

BORDER LAST REVISED 7/2/2010

USERNAME => s151922

DGN FILE => 3H900-Alt-2-6A LayOut-63.dgn

RELATIVE BORDER SCALE IS IN INCHES 0 1 2 3

UNIT 0328 | PROJECT NUMBER & PHASE | 00000000001

Dist	COUNTY	ROUTE	POST MILES TOTAL PROJECT	SHEET No.	TOTAL SHEETS
04	Sol	80	40.7/R44.7		
03	Yol,Sac	80,50	VAR		

DRAFT

REGISTERED CIVIL ENGINEER — DATE

PLANS APPROVAL DATE

REGISTERED PROFESSIONAL ENGINEER No. Exp. CIVIL STATE OF CALIFORNIA

THE STATE OF CALIFORNIA OR ITS OFFICERS OR AGENTS SHALL NOT BE RESPONSIBLE FOR THE ACCURACY OR COMPLETENESS OF SCANNED COPIES OF THIS PLAN SHEET.

REVISED BY	DATE REVISED
XXXX - XXXX	XXXX - XXXX

CALCULATED-DESIGNED BY


CHECKED BY

FUNCTIONAL SUPERVISOR: MONIKA PEDIGO

STATE OF CALIFORNIA - DEPARTMENT OF TRANSPORTATION

Caltrans®

03 DESIGN

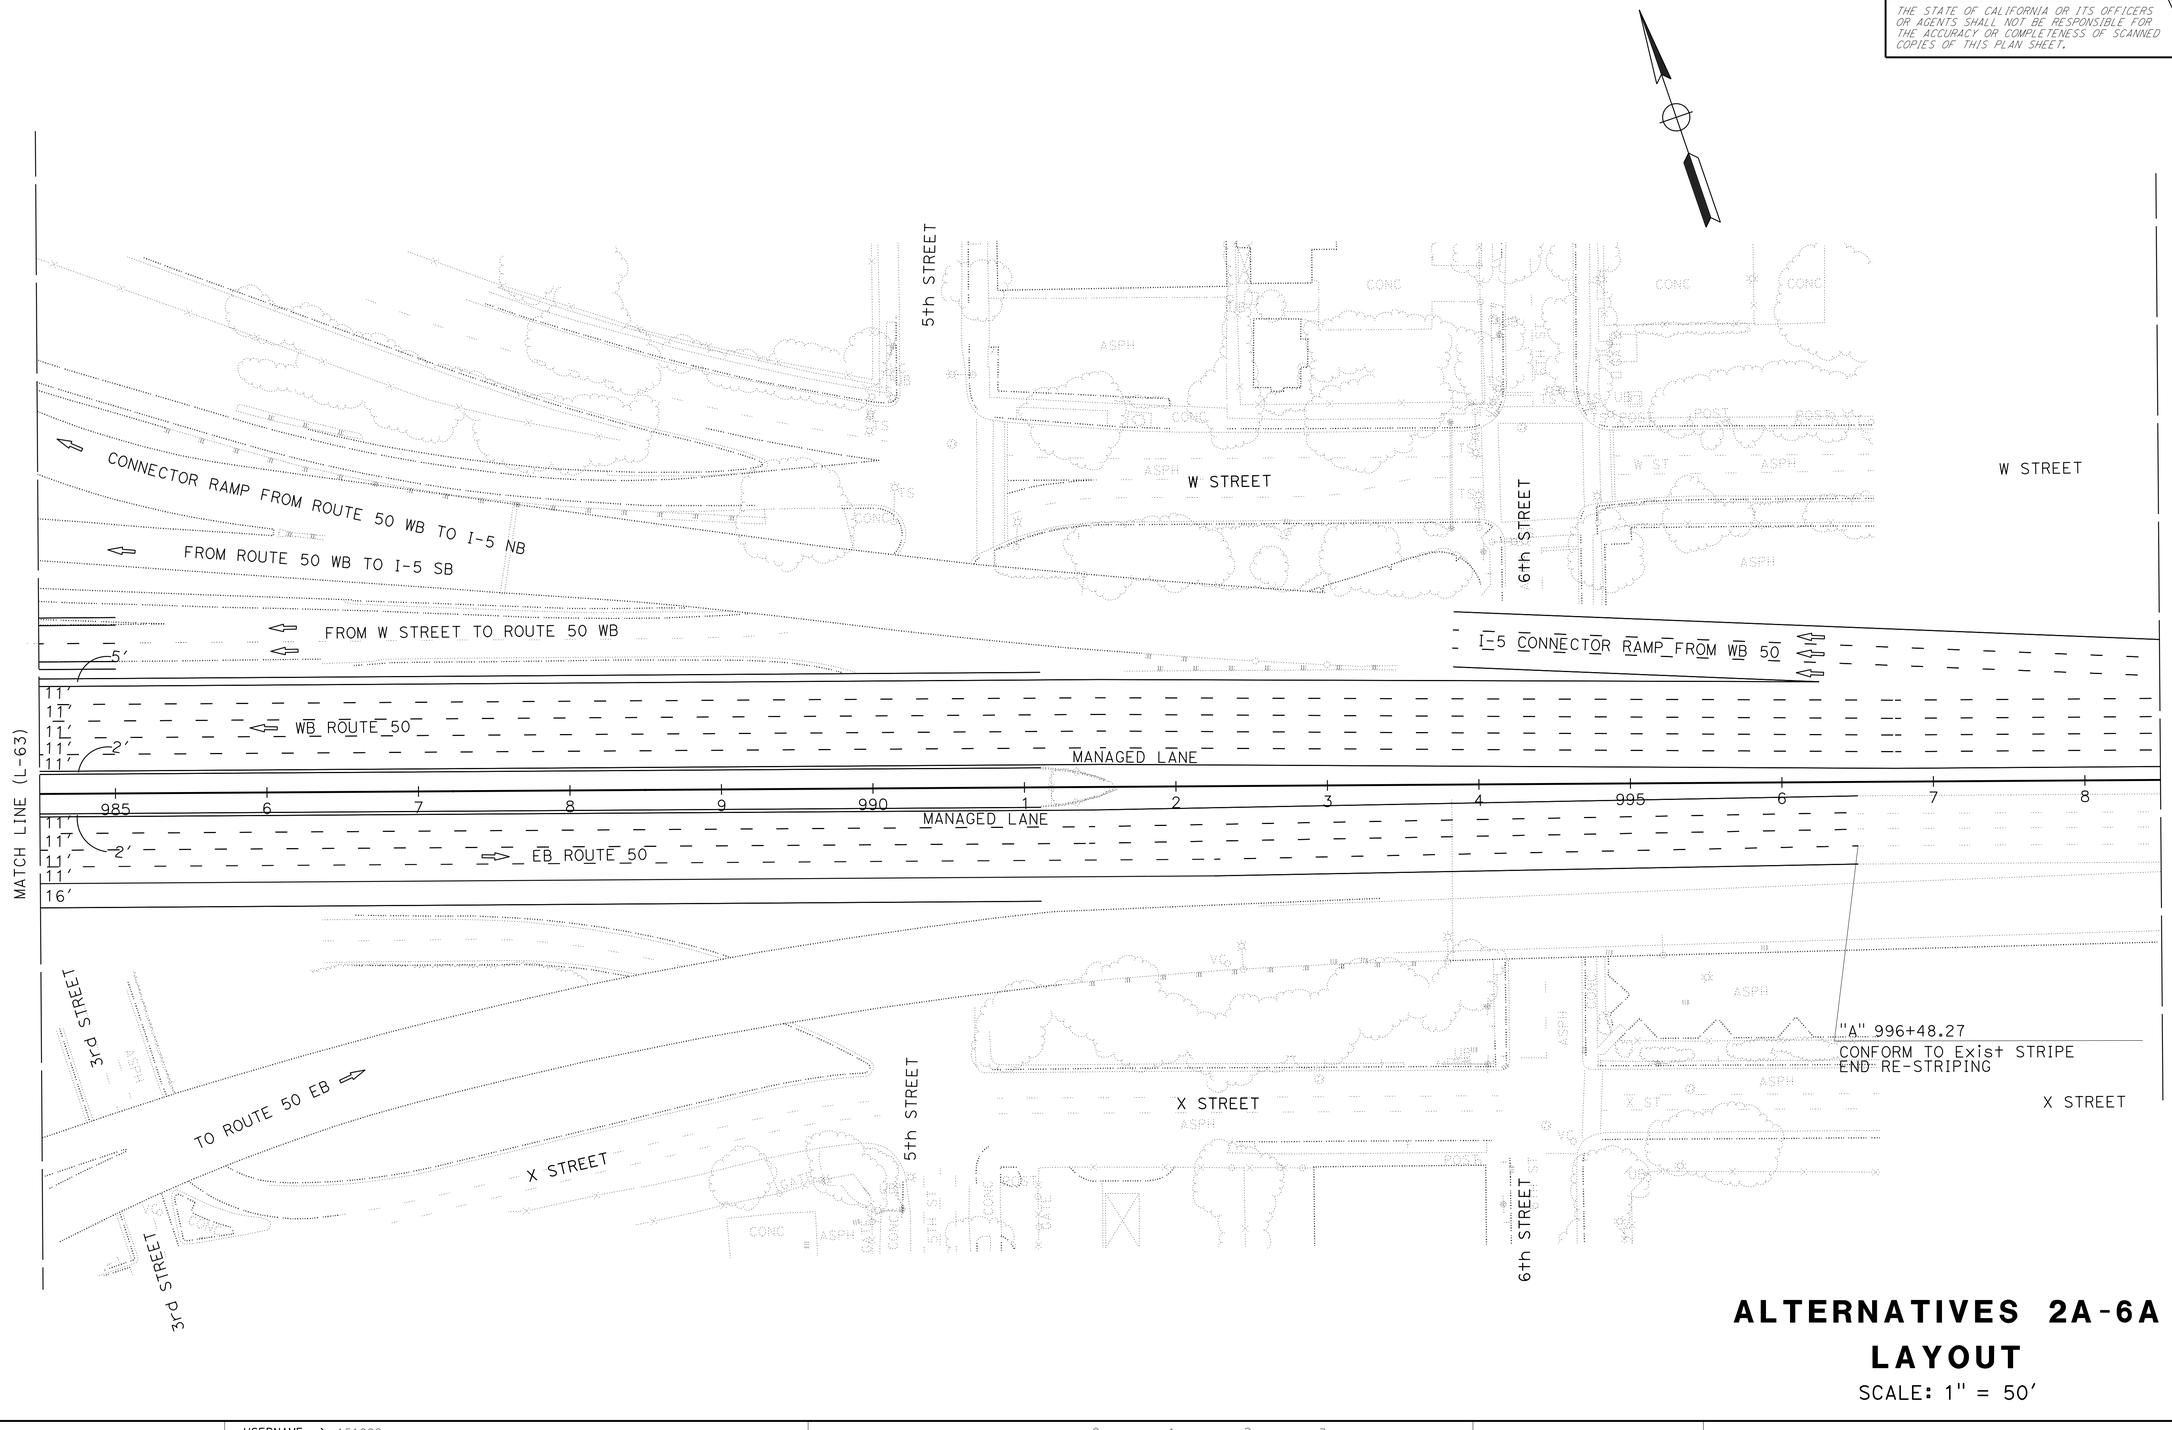

ALTERNATIVES 2A-6A LAYOUT

SCALE: 1" = 50'

L-64

LAST REVISION — DATE PLOTTED => 25-MAR-2023 — TIME PLOTTED => 13:08

01-26-23

BORDER LAST REVISED 7/2/2010

USERNAME => s151922

DGN FILE => 3H900-Alt-2-6A LayOut-64.dgn

RELATIVE BORDER SCALE IS IN INCHES 0 1 2 3

UNIT 0328

PROJECT NUMBER & PHASE 00000000001

Dist	COUNTY	ROUTE	POST MILES TOTAL PROJECT	SHEET No.	TOTAL SHEETS
04	Sol	80	40.7/R44.7		
03	Yol,Sac	80,50	VAR		


DRAFT

REGISTERED CIVIL ENGINEER DATE

PLANS APPROVAL DATE

REGISTERED PROFESSIONAL ENGINEER No. Exp. CIVIL STATE OF CALIFORNIA

THE STATE OF CALIFORNIA OR ITS OFFICERS OR AGENTS SHALL NOT BE RESPONSIBLE FOR THE ACCURACY OR COMPLETENESS OF SCANNED COPIES OF THIS PLAN SHEET.

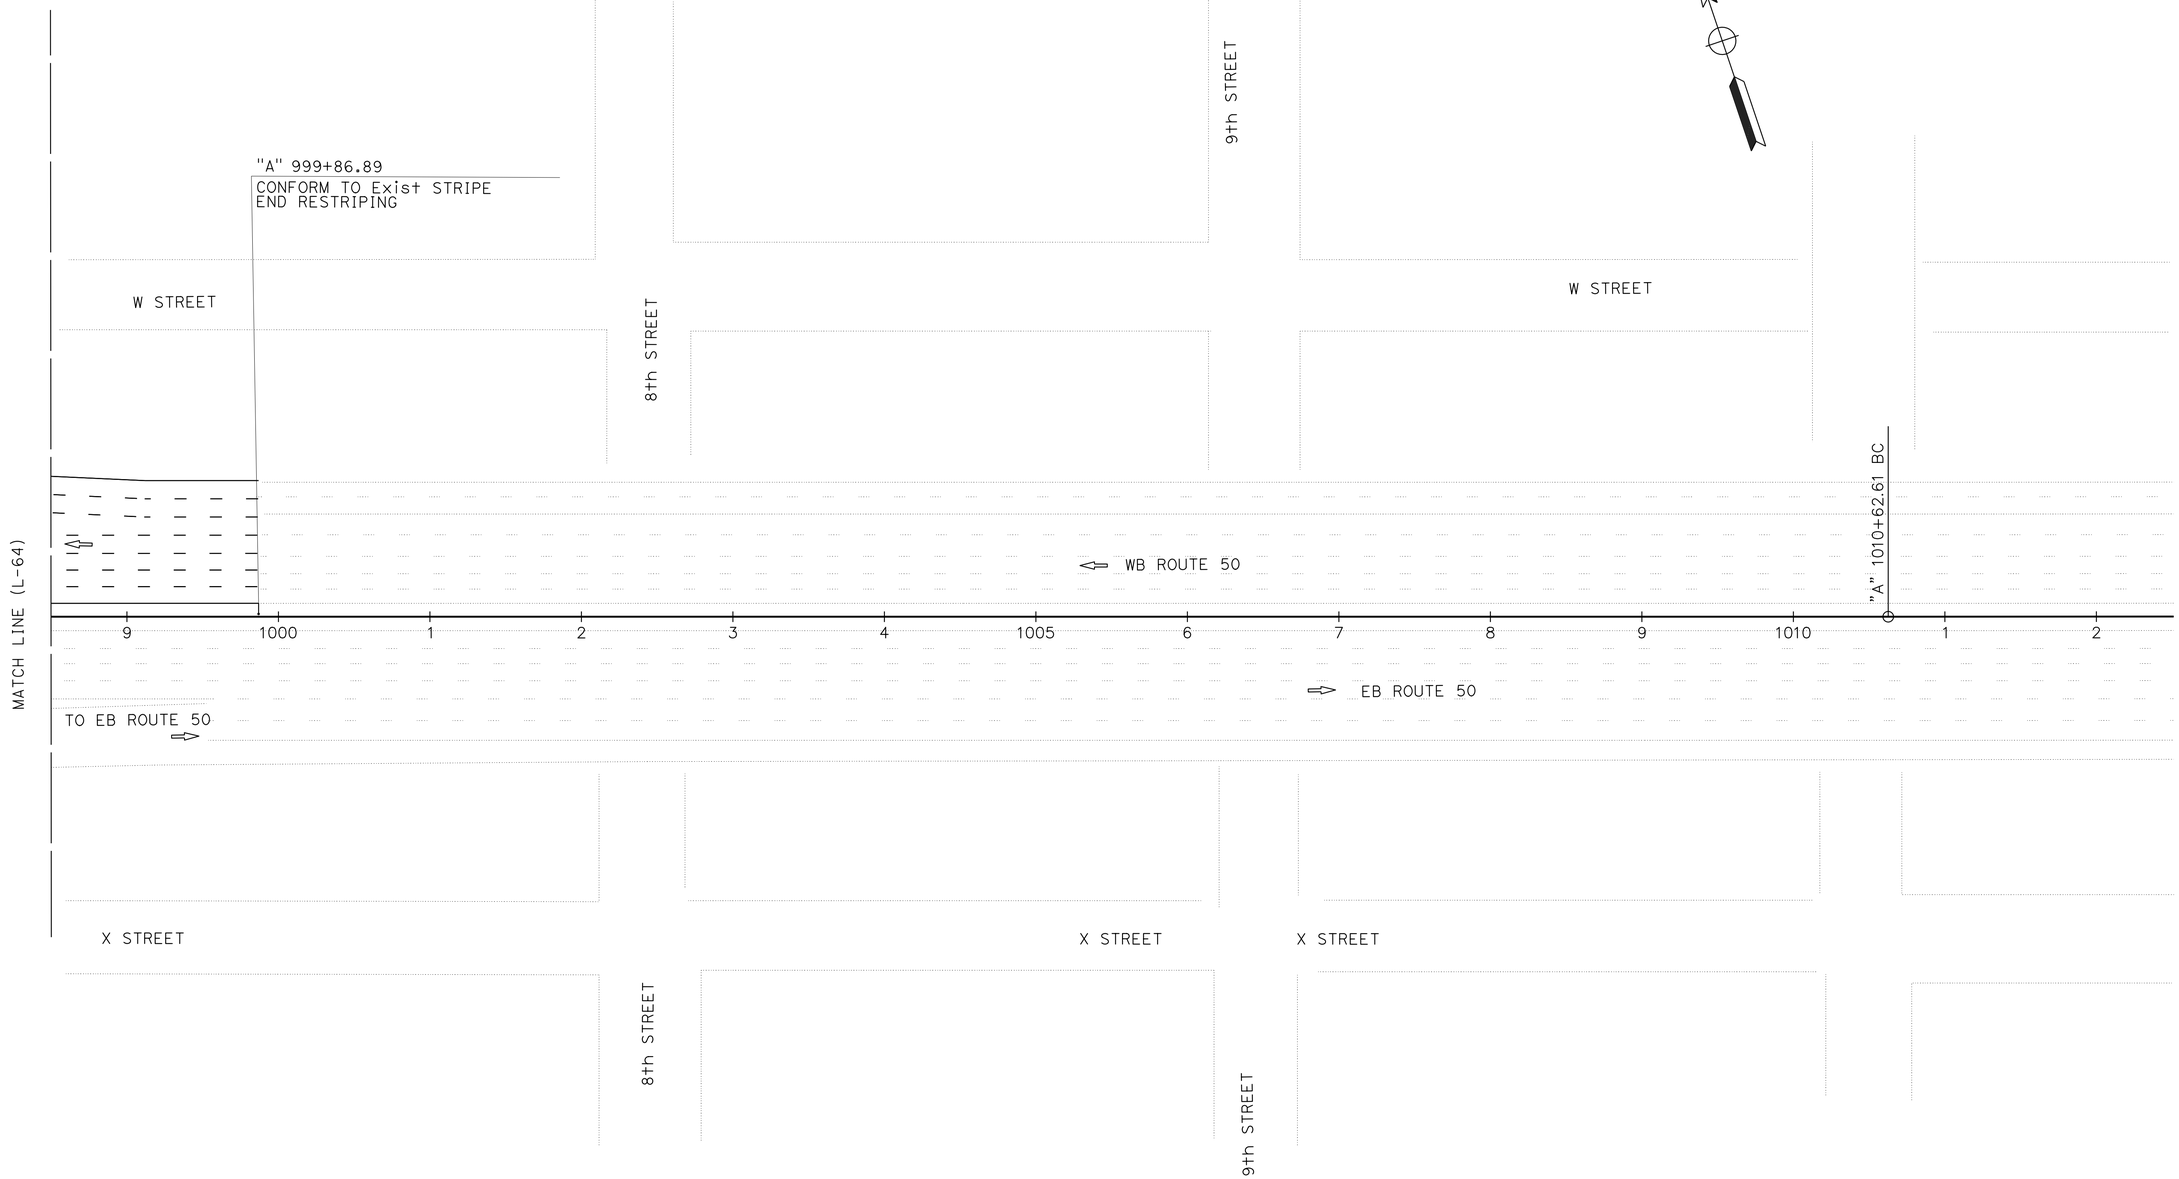

ALTERNATIVES 2A-6A
LAYOUT

SCALE: 1" = 50'

L-65

REVISED BY | DATE REVISED | XXXX - XXXX | XXXX - XXXX

CALCULATED-DESIGNED BY | CHECKED BY

FUNCTIONAL SUPERVISOR: MONIKA PEDIGO

STATE OF CALIFORNIA - DEPARTMENT OF TRANSPORTATION

03 DESIGN

Caltrans

LAST REVISION | DATE PLOTTED => 5-APR-2023 | TIME PLOTTED => 12:16

01-26-23

BORDER LAST REVISED 7/2/2010

USERNAME => s151922
DGN FILE => 3H900-Alt-2-6A LayOut-65.dgn

RELATIVE BORDER SCALE IS IN INCHES 0 1 2 3

UNIT 0328

PROJECT NUMBER & PHASE 00000000001

Dist	COUNTY	ROUTE	POST MILES TOTAL PROJECT	SHEET No.	TOTAL SHEETS
04	Sol	80	40.7/R44.7		
03	Yol,Sac	80,50	VAR		


REGISTERED CIVIL ENGINEER DATE

PLANS APPROVAL DATE

DRAFT

REGISTERED PROFESSIONAL ENGINEER No. Exp. CIVIL STATE OF CALIFORNIA

THE STATE OF CALIFORNIA OR ITS OFFICERS OR AGENTS SHALL NOT BE RESPONSIBLE FOR THE ACCURACY OR COMPLETENESS OF SCANNED COPIES OF THIS PLAN SHEET.

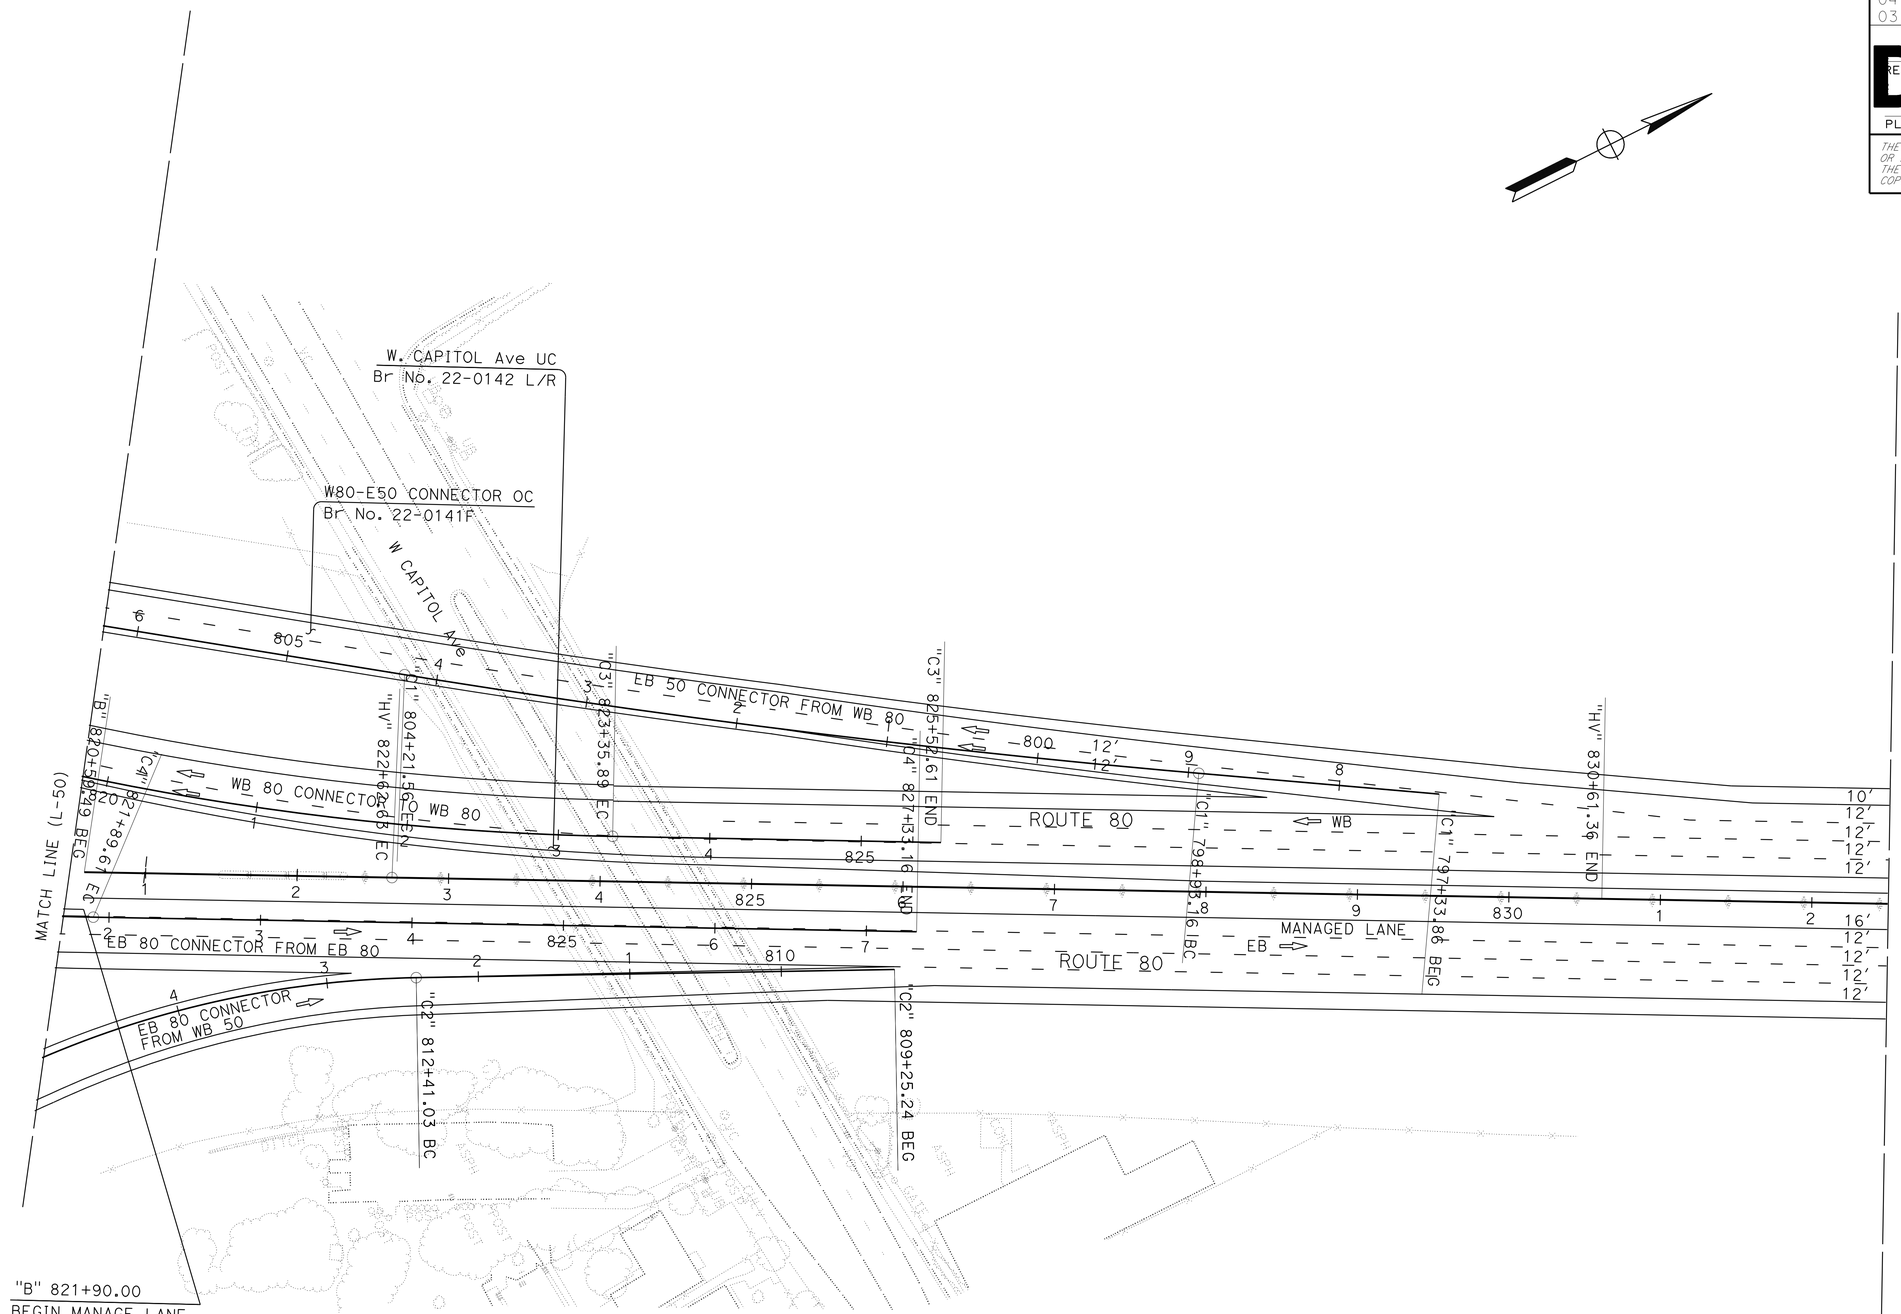

ALTERNATIVES 2A-6A
LAYOUT

SCALE: 1" = 50'

L-66

STATE OF CALIFORNIA - DEPARTMENT OF TRANSPORTATION	FUNCTIONAL SUPERVISOR	CALCULATED-DESIGNED BY	REVISED BY	DATE REVISED
Caltrans® 03 DESIGN	MONIKA PEDIGO	CHECKED BY	XXXX - XXXX	XXXX - XXXX

LAST REVISION DATE PLOTTED => 25-MAR-2023
01-26-23 TIME PLOTTED => 13:08

BORDER LAST REVISED 7/2/2010 | USERNAME => s151922 | DGN FILE => 3H900-Alt-2-6A LayOut-66.dgn | RELATIVE BORDER SCALE IS IN INCHES 0 1 2 3 | UNIT 0328 | PROJECT NUMBER & PHASE 00000000001

Dist	COUNTY	ROUTE	POST MILES TOTAL PROJECT	SHEET No.	TOTAL SHEETS
04	Sol	80	40.7/R44.7		
03	Yol,Sac	80,50	VAR		


REGISTERED CIVIL ENGINEER DATE

PLANS APPROVAL DATE

DRAFT

REGISTERED PROFESSIONAL ENGINEER No. Exp. CIVIL STATE OF CALIFORNIA

THE STATE OF CALIFORNIA OR ITS OFFICERS OR AGENTS SHALL NOT BE RESPONSIBLE FOR THE ACCURACY OR COMPLETENESS OF SCANNED COPIES OF THIS PLAN SHEET.

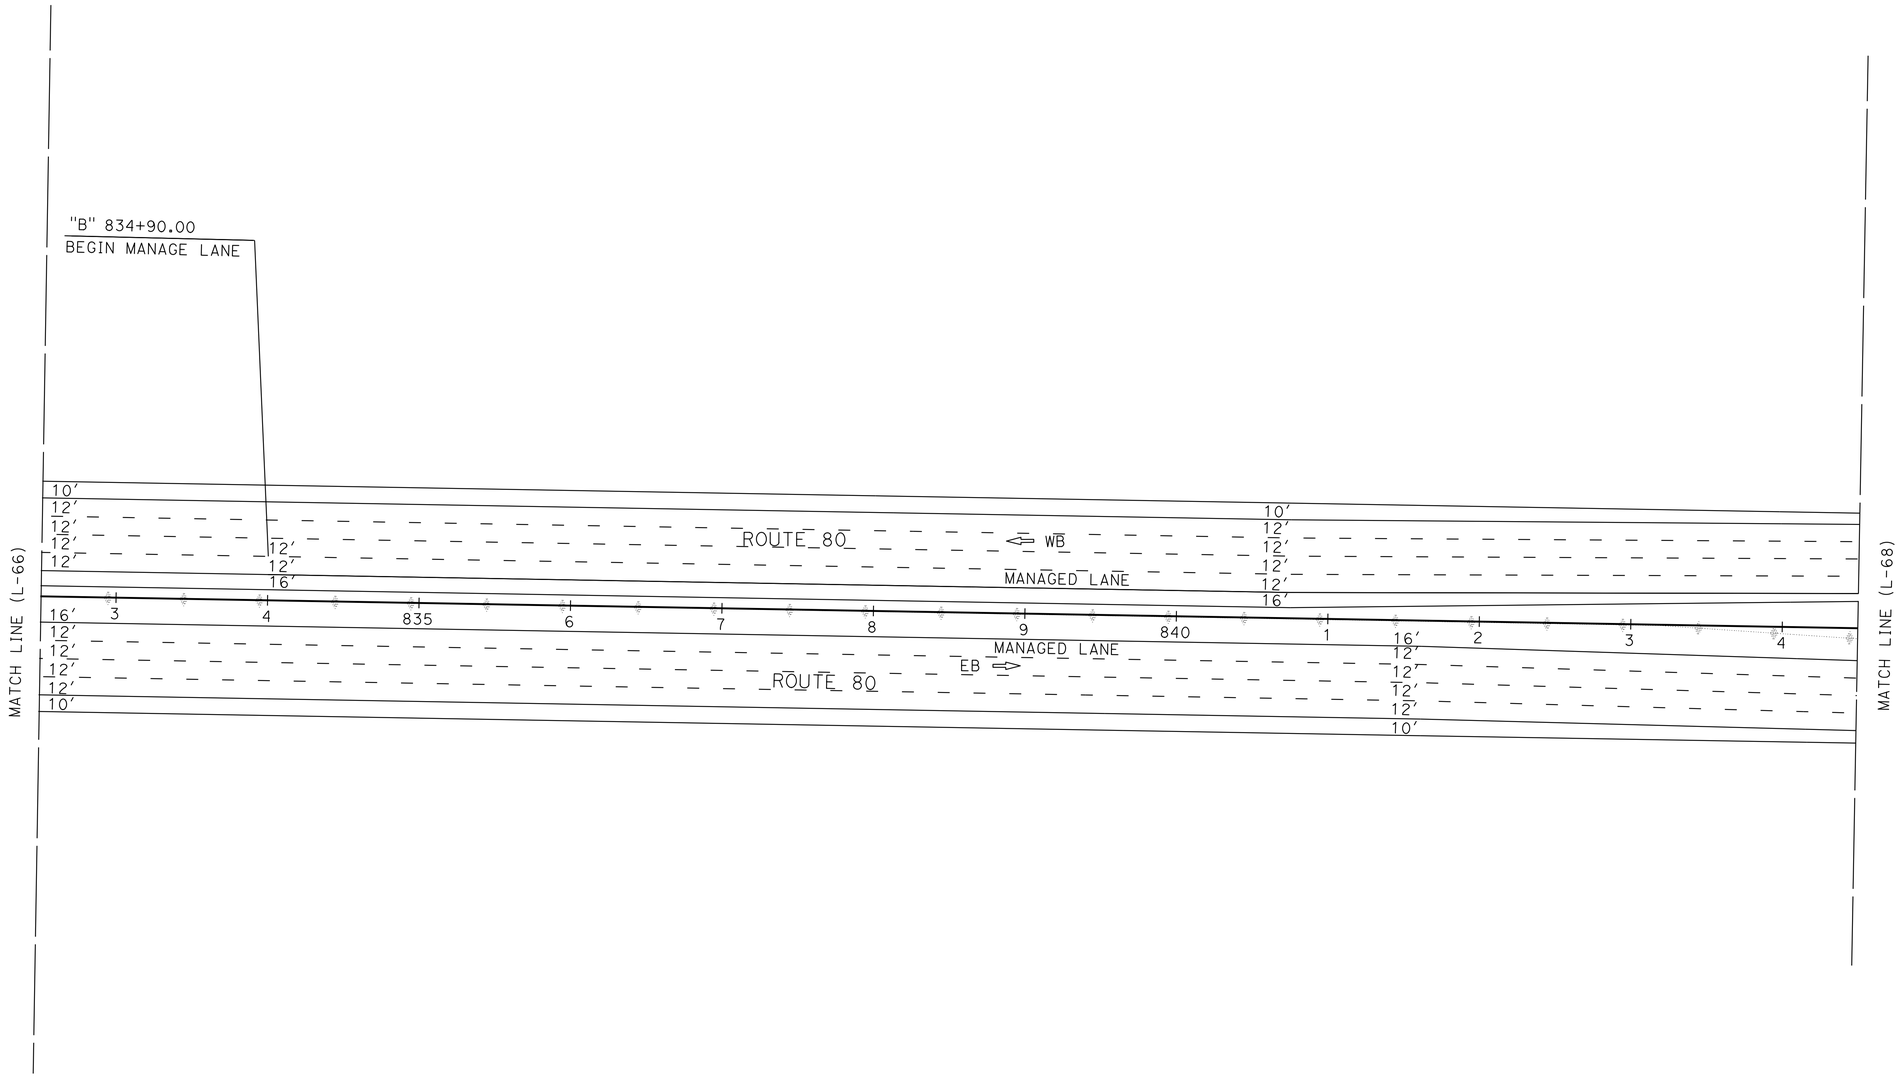

ALTERNATIVES 2A-6A
LAYOUT

SCALE: 1" = 50'

L-67

REVISED BY | DATE REVISED
XXXX - XXXX | XXXX - XXXX
CALCULATED-DESIGNED BY
CHECKED BY
FUNCTIONAL SUPERVISOR: MONIKA PEDIGO
STATE OF CALIFORNIA - DEPARTMENT OF TRANSPORTATION
03 DESIGN
Caltrans

LAST REVISION | DATE PLOTTED => 25-MAR-2023
01-26-23 | TIME PLOTTED => 13:08

BORDER LAST REVISED 7/2/2010

USERNAME => s151922
DGN FILE => 3H900-Alt-2-6A LayOut-67.dgn

RELATIVE BORDER SCALE IS IN INCHES 0 1 2 3

UNIT 0328

PROJECT NUMBER & PHASE 00000000001

Dist	COUNTY	ROUTE	POST MILES TOTAL PROJECT	SHEET No.	TOTAL SHEETS
04	Sol	80	40.7/R44.7		
03	Yol,Sac	80,50	VAR		


REGISTERED CIVIL ENGINEER DATE

PLANS APPROVAL DATE

DRAFT

REGISTERED PROFESSIONAL ENGINEER No. Exp. CIVIL STATE OF CALIFORNIA

THE STATE OF CALIFORNIA OR ITS OFFICERS OR AGENTS SHALL NOT BE RESPONSIBLE FOR THE ACCURACY OR COMPLETENESS OF SCANNED COPIES OF THIS PLAN SHEET.

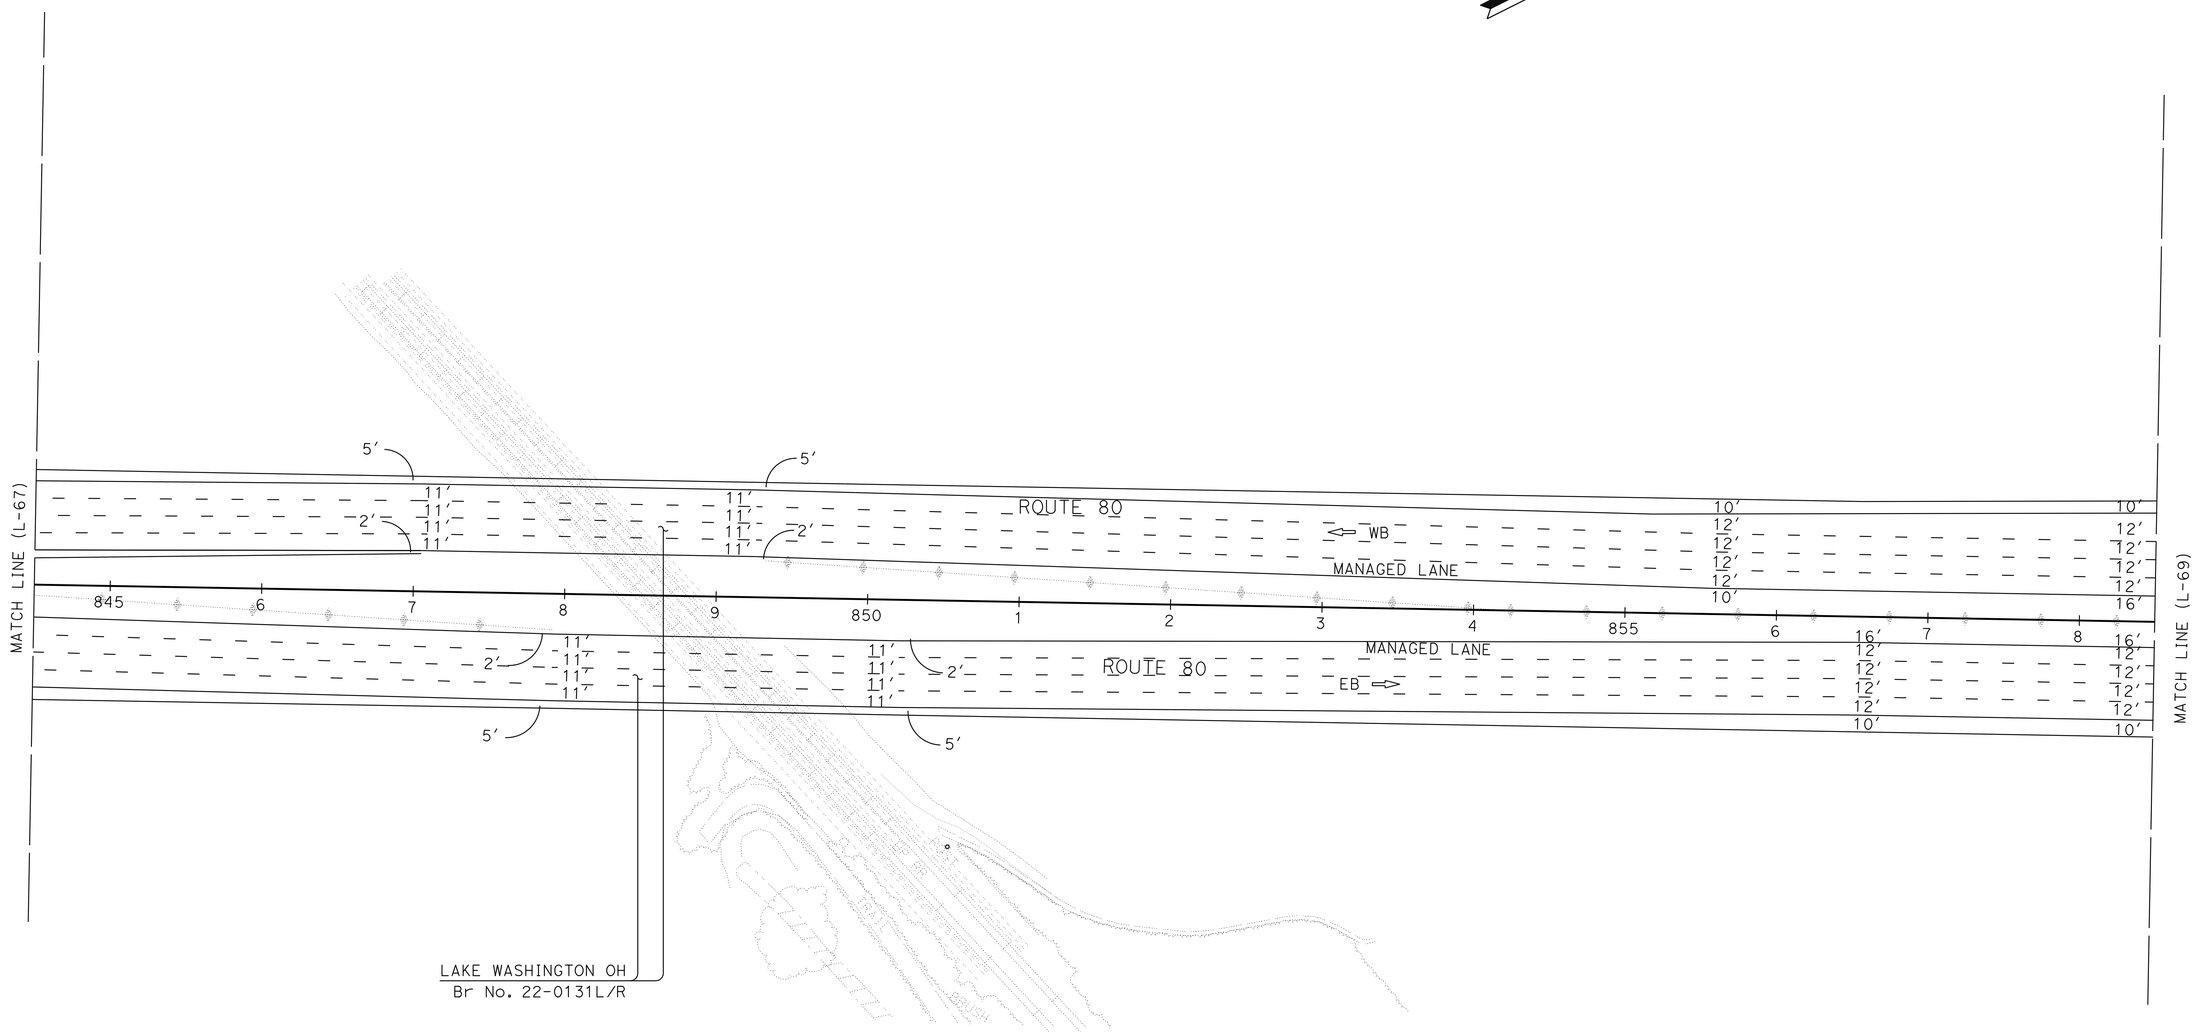

ALTERNATIVES 2A-6A
LAYOUT

SCALE: 1" = 50′

L-68

CALCULATED-DESIGNED BY	
CHECKED BY	
REVISED BY	XXXX - XXXX
DATE REVISED	XXXX - XXXX
FUNCTIONAL SUPERVISOR	MONIKA PEDIGO

STATE OF CALIFORNIA - DEPARTMENT OF TRANSPORTATION
03 DESIGN
Caltrans

LAST REVISION | DATE PLOTTED => 25-MAR-2023
01-26-23 | TIME PLOTTED => 13:09

BORDER LAST REVISED 7/2/2010 | USERNAME => s151922 | DGN FILE => 3H900-Alt-2-6A LayOut-68.dgn | RELATIVE BORDER SCALE IS IN INCHES 0 1 2 3 | UNIT 0328 | PROJECT NUMBER & PHASE 00000000001

Dist	COUNTY	ROUTE	POST MILES TOTAL PROJECT	SHEET No.	TOTAL SHEETS
04	Sol	80	40.7/R44.7		
03	Yol,Sac	80,50	VAR		


REGISTERED CIVIL ENGINEER DATE

PLANS APPROVAL DATE

DRAFT

REGISTERED PROFESSIONAL ENGINEER No. Exp. CIVIL STATE OF CALIFORNIA

THE STATE OF CALIFORNIA OR ITS OFFICERS OR AGENTS SHALL NOT BE RESPONSIBLE FOR THE ACCURACY OR COMPLETENESS OF SCANNED COPIES OF THIS PLAN SHEET.

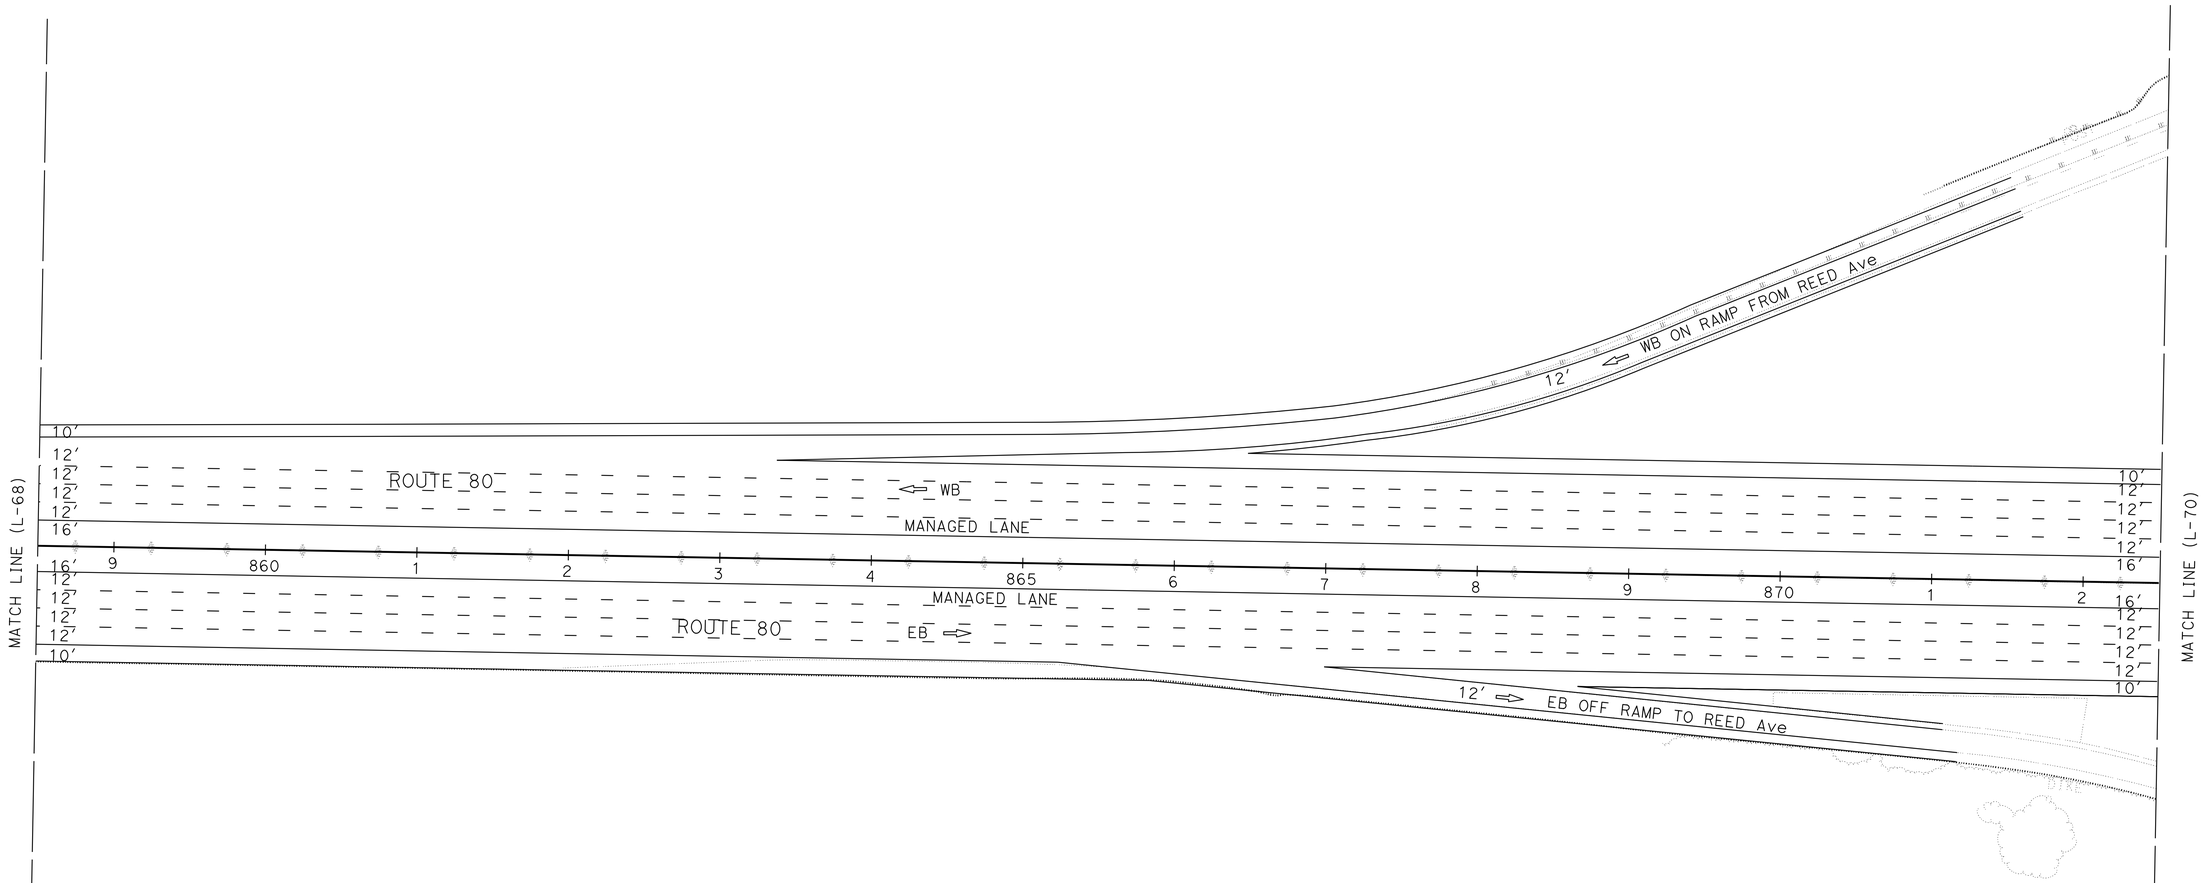

ALTERNATIVES 2A-6A
LAYOUT

SCALE: 1" = 50′

L-69

REVISED BY | DATE REVISED
XXXX - XXXX | XXXX - XXXX
CALCULATED-DESIGNED BY | CHECKED BY
FUNCTIONAL SUPERVISOR: MONIKA PEDIGO
STATE OF CALIFORNIA - DEPARTMENT OF TRANSPORTATION
03 DESIGN
Caltrans

LAST REVISION | DATE PLOTTED => 25-MAR-2023 | TIME PLOTTED => 13:09
01-26-23

BORDER LAST REVISED 7/2/2010 | USERNAME => s151922 | DGN FILE => 3H900-Alt-2-6A LayOut-69.dgn | RELATIVE BORDER SCALE IS IN INCHES 0 1 2 3 | UNIT 0328 | PROJECT NUMBER & PHASE | 00000000001

Dist	COUNTY	ROUTE	POST MILES TOTAL PROJECT	SHEET No.	TOTAL SHEETS
04	Sol	80	40.7/R44.7		
03	Yol,Sac	80,50	VAR		


DRAFT

REGISTERED CIVIL ENGINEER — DATE

PLANS APPROVAL DATE

REGISTERED PROFESSIONAL ENGINEER — No. — Exp. — CIVIL — STATE OF CALIFORNIA

THE STATE OF CALIFORNIA OR ITS OFFICERS OR AGENTS SHALL NOT BE RESPONSIBLE FOR THE ACCURACY OR COMPLETENESS OF SCANNED COPIES OF THIS PLAN SHEET.

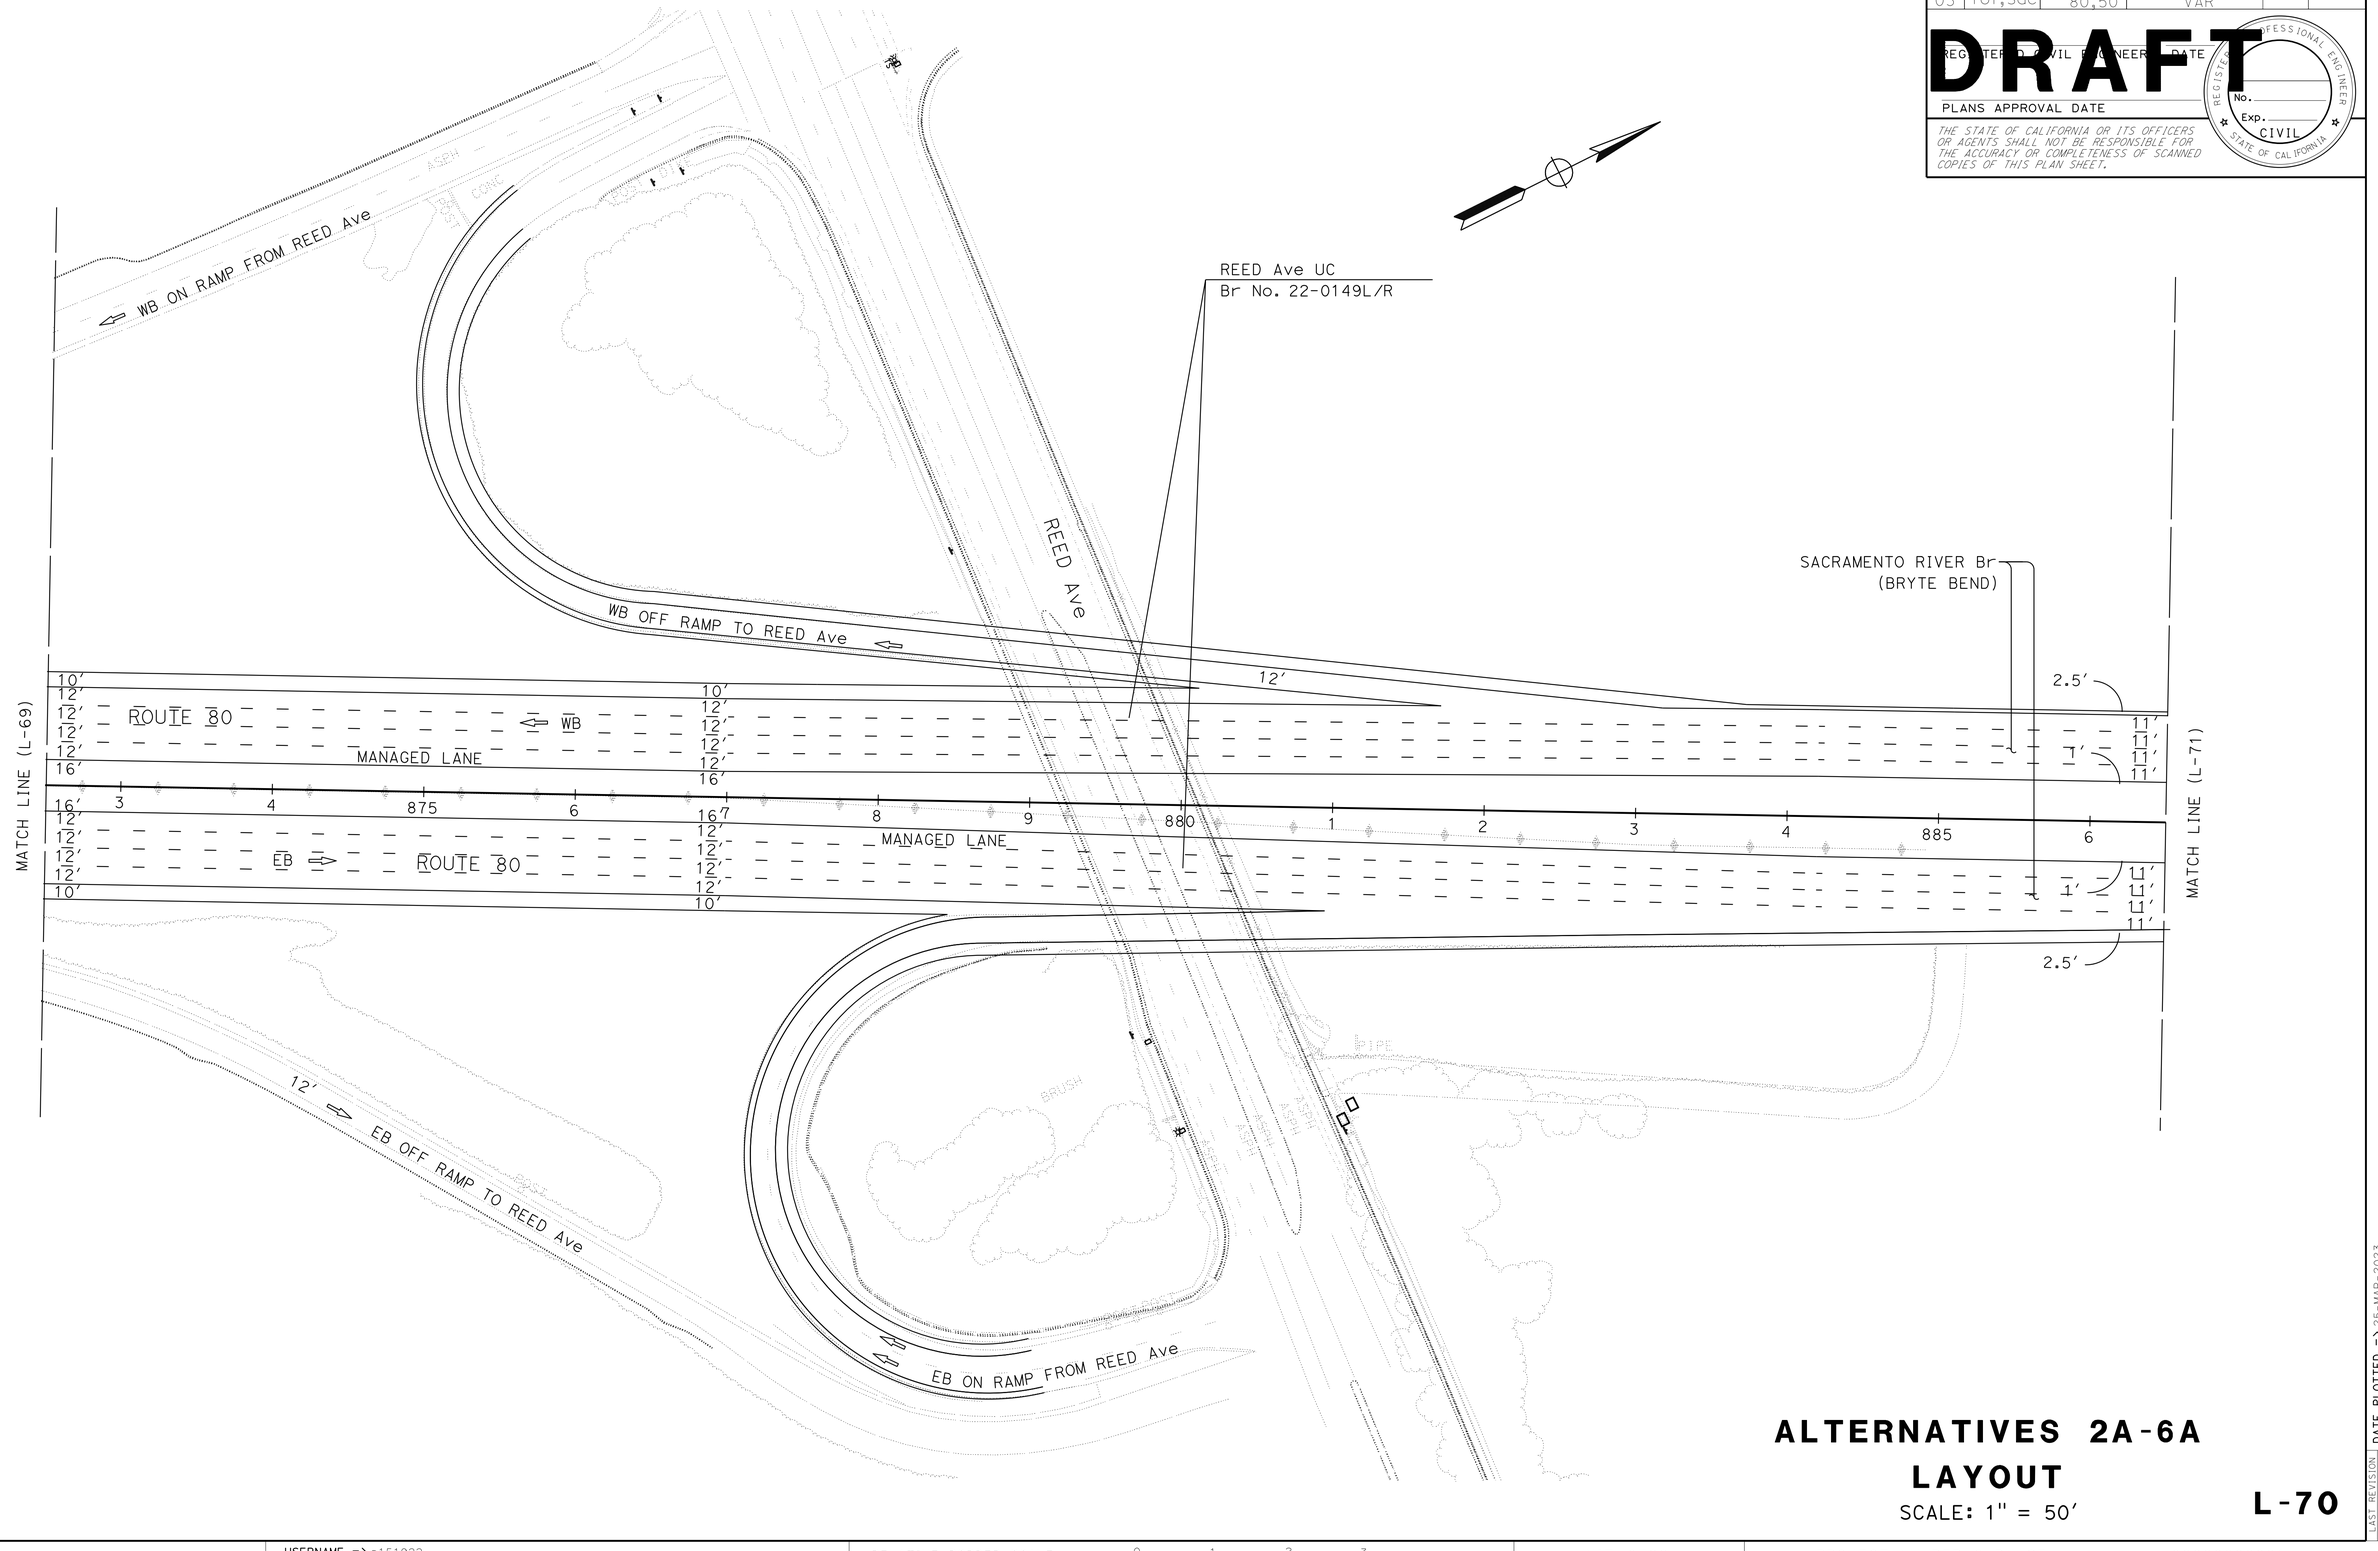

ALTERNATIVES 2A-6A
LAYOUT

SCALE: 1" = 50′

L-70

STATE OF CALIFORNIA - DEPARTMENT OF TRANSPORTATION
03 DESIGN
Caltrans

FUNCTIONAL SUPERVISOR: MONIKA PEDIGO

CALCULATED-DESIGNED BY: XXXX - XXXX
CHECKED BY: XXXX - XXXX

REVISED BY | DATE REVISED

LAST REVISION | DATE PLOTTED => 25-MAR-2023
01-26-23 | TIME PLOTTED => 13:09

BORDER LAST REVISED 7/2/2010

USERNAME => s151922
DGN FILE => 3H900-Alt-2-6A LayOut-70.dgn

RELATIVE BORDER SCALE IS IN INCHES 0 1 2 3

UNIT 0328

PROJECT NUMBER & PHASE 00000000001

Dist	COUNTY	ROUTE	POST MILES TOTAL PROJECT	SHEET No.	TOTAL SHEETS
04	Sol	80	40.7/R44.7		
03	Yol,Sac	80,50	VAR		


DRAFT

REGISTERED CIVIL ENGINEER DATE

PLANS APPROVAL DATE

REGISTERED PROFESSIONAL ENGINEER No. Exp. CIVIL STATE OF CALIFORNIA

THE STATE OF CALIFORNIA OR ITS OFFICERS OR AGENTS SHALL NOT BE RESPONSIBLE FOR THE ACCURACY OR COMPLETENESS OF SCANNED COPIES OF THIS PLAN SHEET.

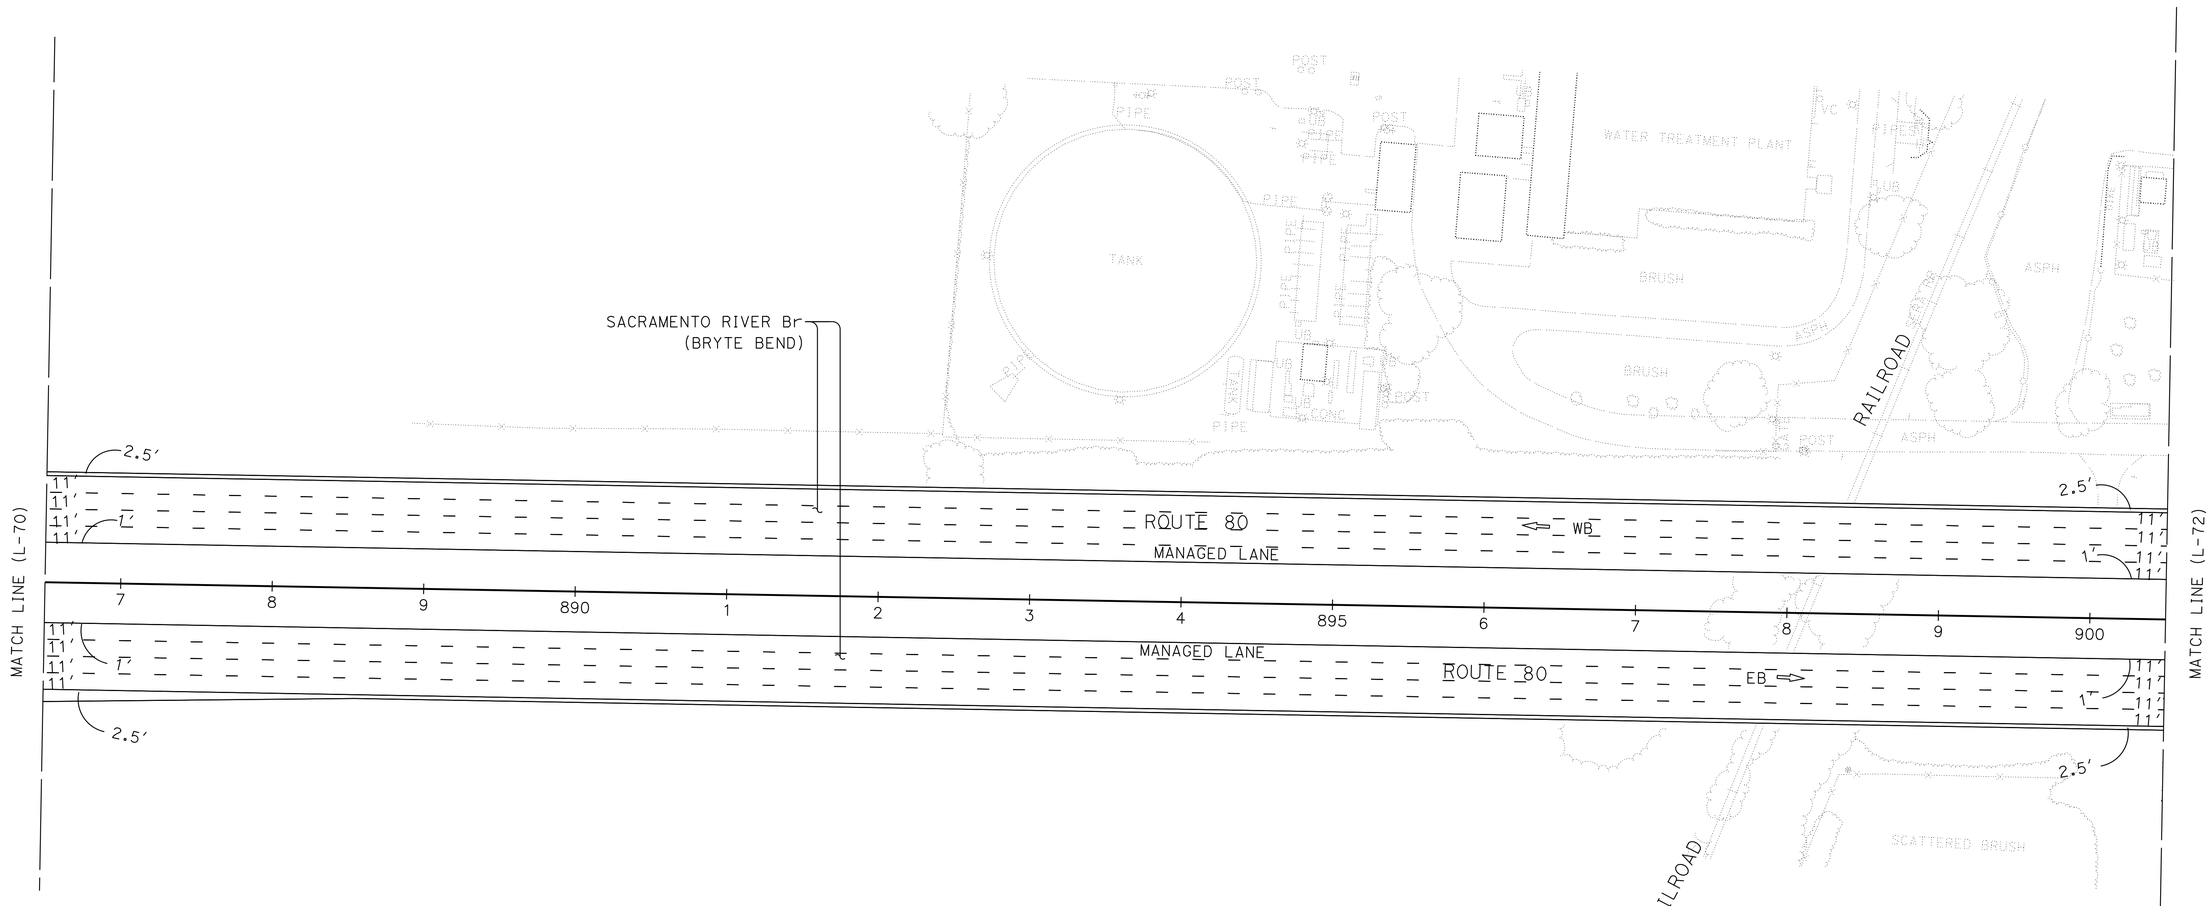

ALTERNATIVES 2A-6A
LAYOUT

SCALE: 1" = 50′

L-71

CALCULATED-DESIGNED BY

CHECKED BY

REVISED BY | DATE REVISED

XXXX - XXXX | XXXX - XXXX

FUNCTIONAL SUPERVISOR: MONIKA PEDIGO

STATE OF CALIFORNIA - DEPARTMENT OF TRANSPORTATION

Caltrans®

03 DESIGN

LAST REVISION | DATE PLOTTED => 25-MAR-2023 | TIME PLOTTED => 13:09

01-26-23

BORDER LAST REVISED 7/2/2010

USERNAME => s151922

DGN FILE => 3H900-Alt-2-6A LayOut-71.dgn

RELATIVE BORDER SCALE IS IN INCHES 0 1 2 3

UNIT 0328

PROJECT NUMBER & PHASE 00000000001

Dist	COUNTY	ROUTE	POST MILES TOTAL PROJECT	SHEET No.	TOTAL SHEETS
04	Sol	80	40.7/R44.7		
03	Yol,Sac	80,50	VAR		


DRAFT

REGISTERED CIVIL ENGINEER — DATE

PLANS APPROVAL DATE

REGISTERED PROFESSIONAL ENGINEER — No. — Exp. — CIVIL — STATE OF CALIFORNIA

THE STATE OF CALIFORNIA OR ITS OFFICERS OR AGENTS SHALL NOT BE RESPONSIBLE FOR THE ACCURACY OR COMPLETENESS OF SCANNED COPIES OF THIS PLAN SHEET.

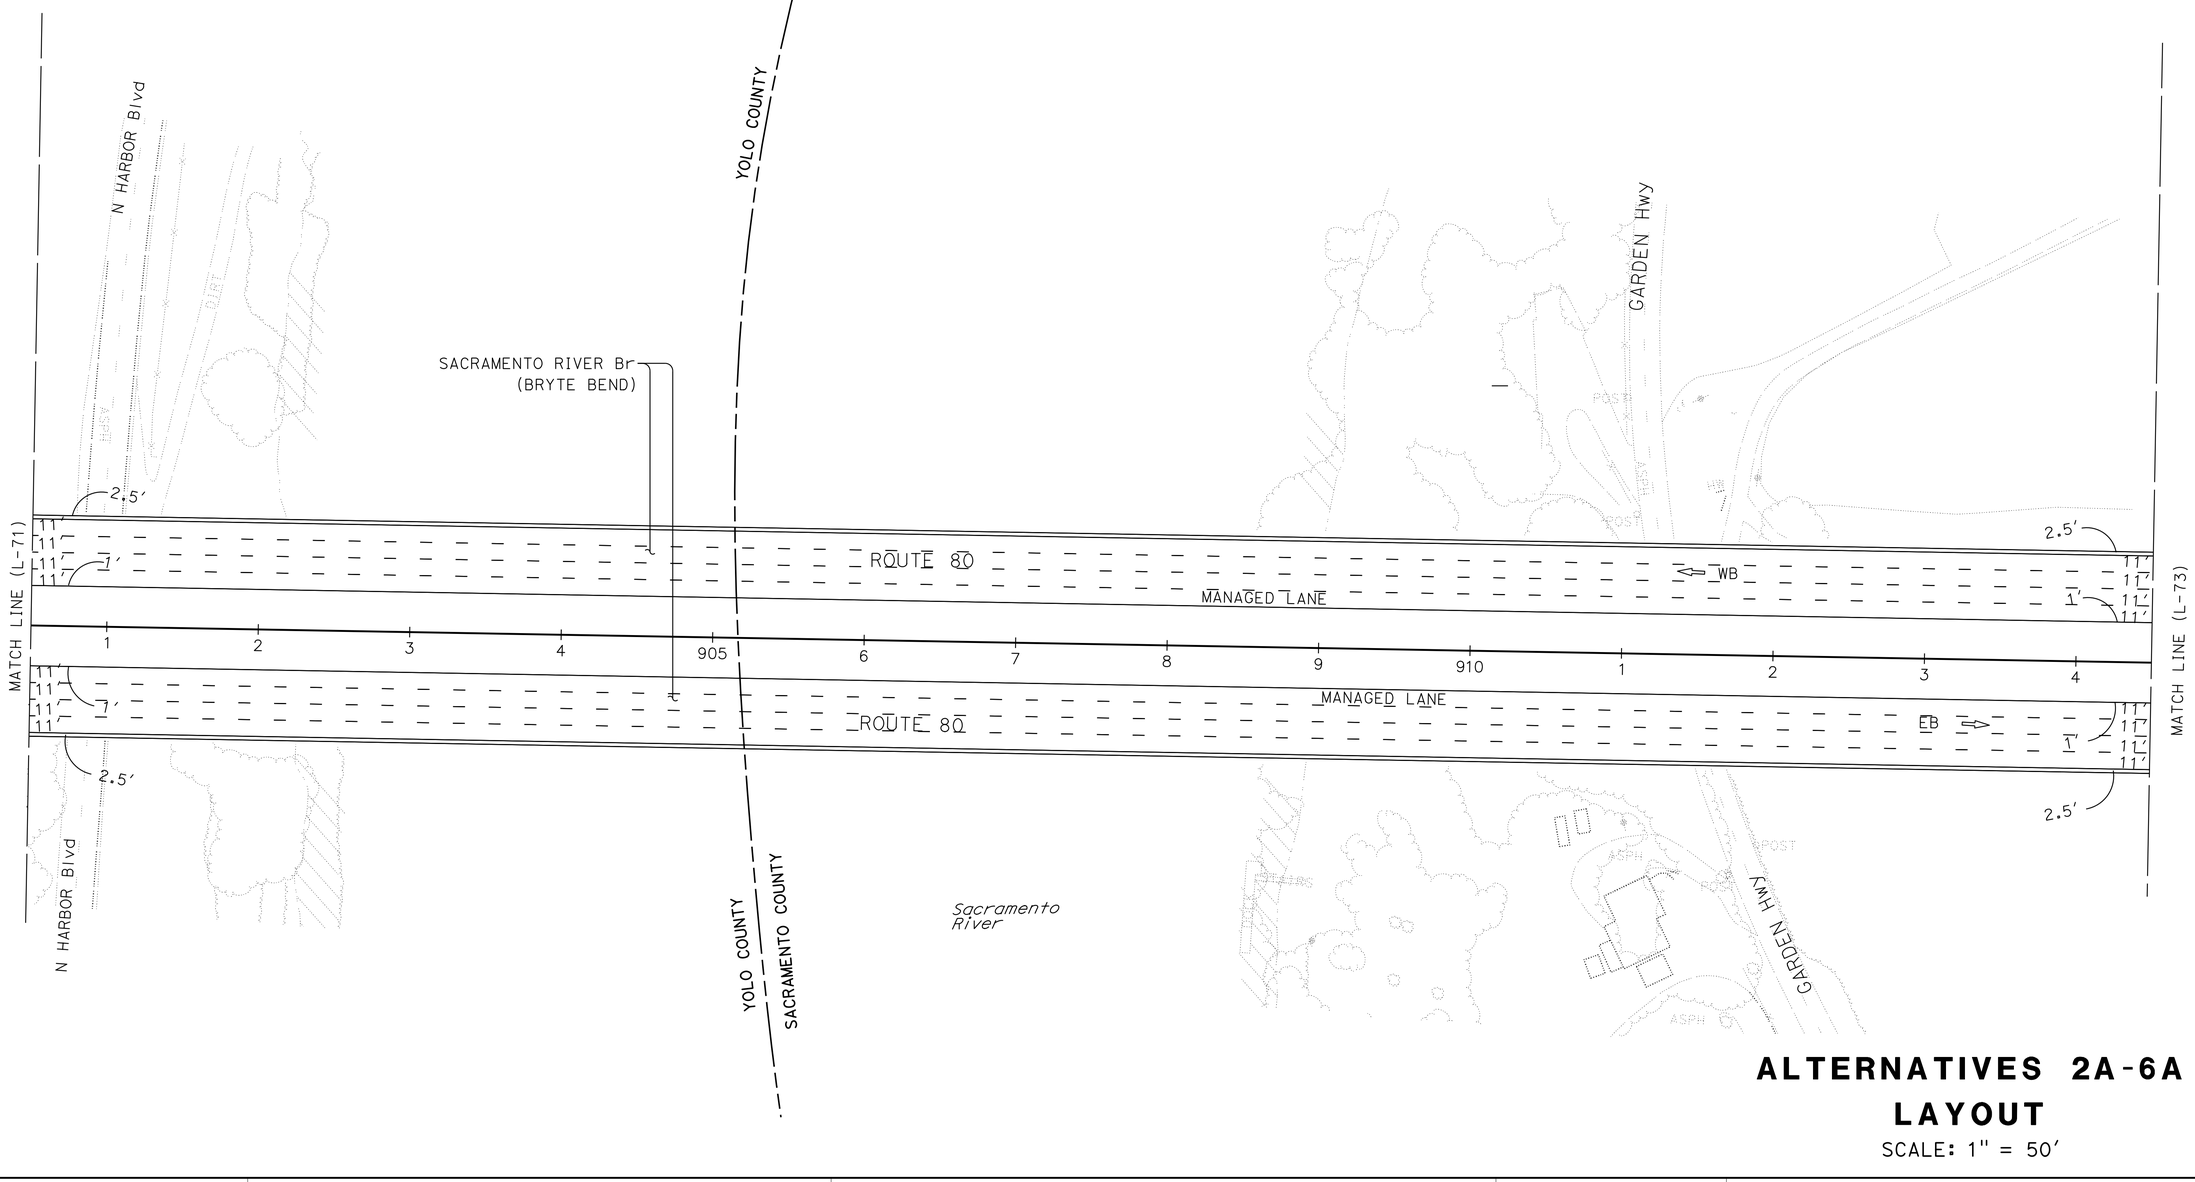

ALTERNATIVES 2A-6A
LAYOUT

SCALE: 1" = 50'

L-72

STATE OF CALIFORNIA - DEPARTMENT OF TRANSPORTATION
Caltrans®
03 DESIGN

FUNCTIONAL SUPERVISOR: MONIKA PEDIGO

CALCULATED-DESIGNED BY
CHECKED BY

xxxx - xxxx
xxxx - xxxx

REVISED BY
DATE REVISED

LAST REVISION: DATE PLOTTED => 25-MAR-2023 TIME PLOTTED => 13:09
01-26-23

BORDER LAST REVISED 7/2/2010

USERNAME => s151922
DGN FILE => 3H900-Alt-2-6A Layout-72.dgn

RELATIVE BORDER SCALE IS IN INCHES 0 1 2 3

UNIT 0328

PROJECT NUMBER & PHASE 00000000001

Dist	COUNTY	ROUTE	POST MILES TOTAL PROJECT	SHEET No.	TOTAL SHEETS
04	Sol	80	40.7/R44.7		
03	Yol,Sac	80,50	VAR		


REGISTERED CIVIL ENGINEER DATE

PLANS APPROVAL DATE

DRAFT

REGISTERED PROFESSIONAL ENGINEER No. Exp. CIVIL STATE OF CALIFORNIA

THE STATE OF CALIFORNIA OR ITS OFFICERS OR AGENTS SHALL NOT BE RESPONSIBLE FOR THE ACCURACY OR COMPLETENESS OF SCANNED COPIES OF THIS PLAN SHEET.

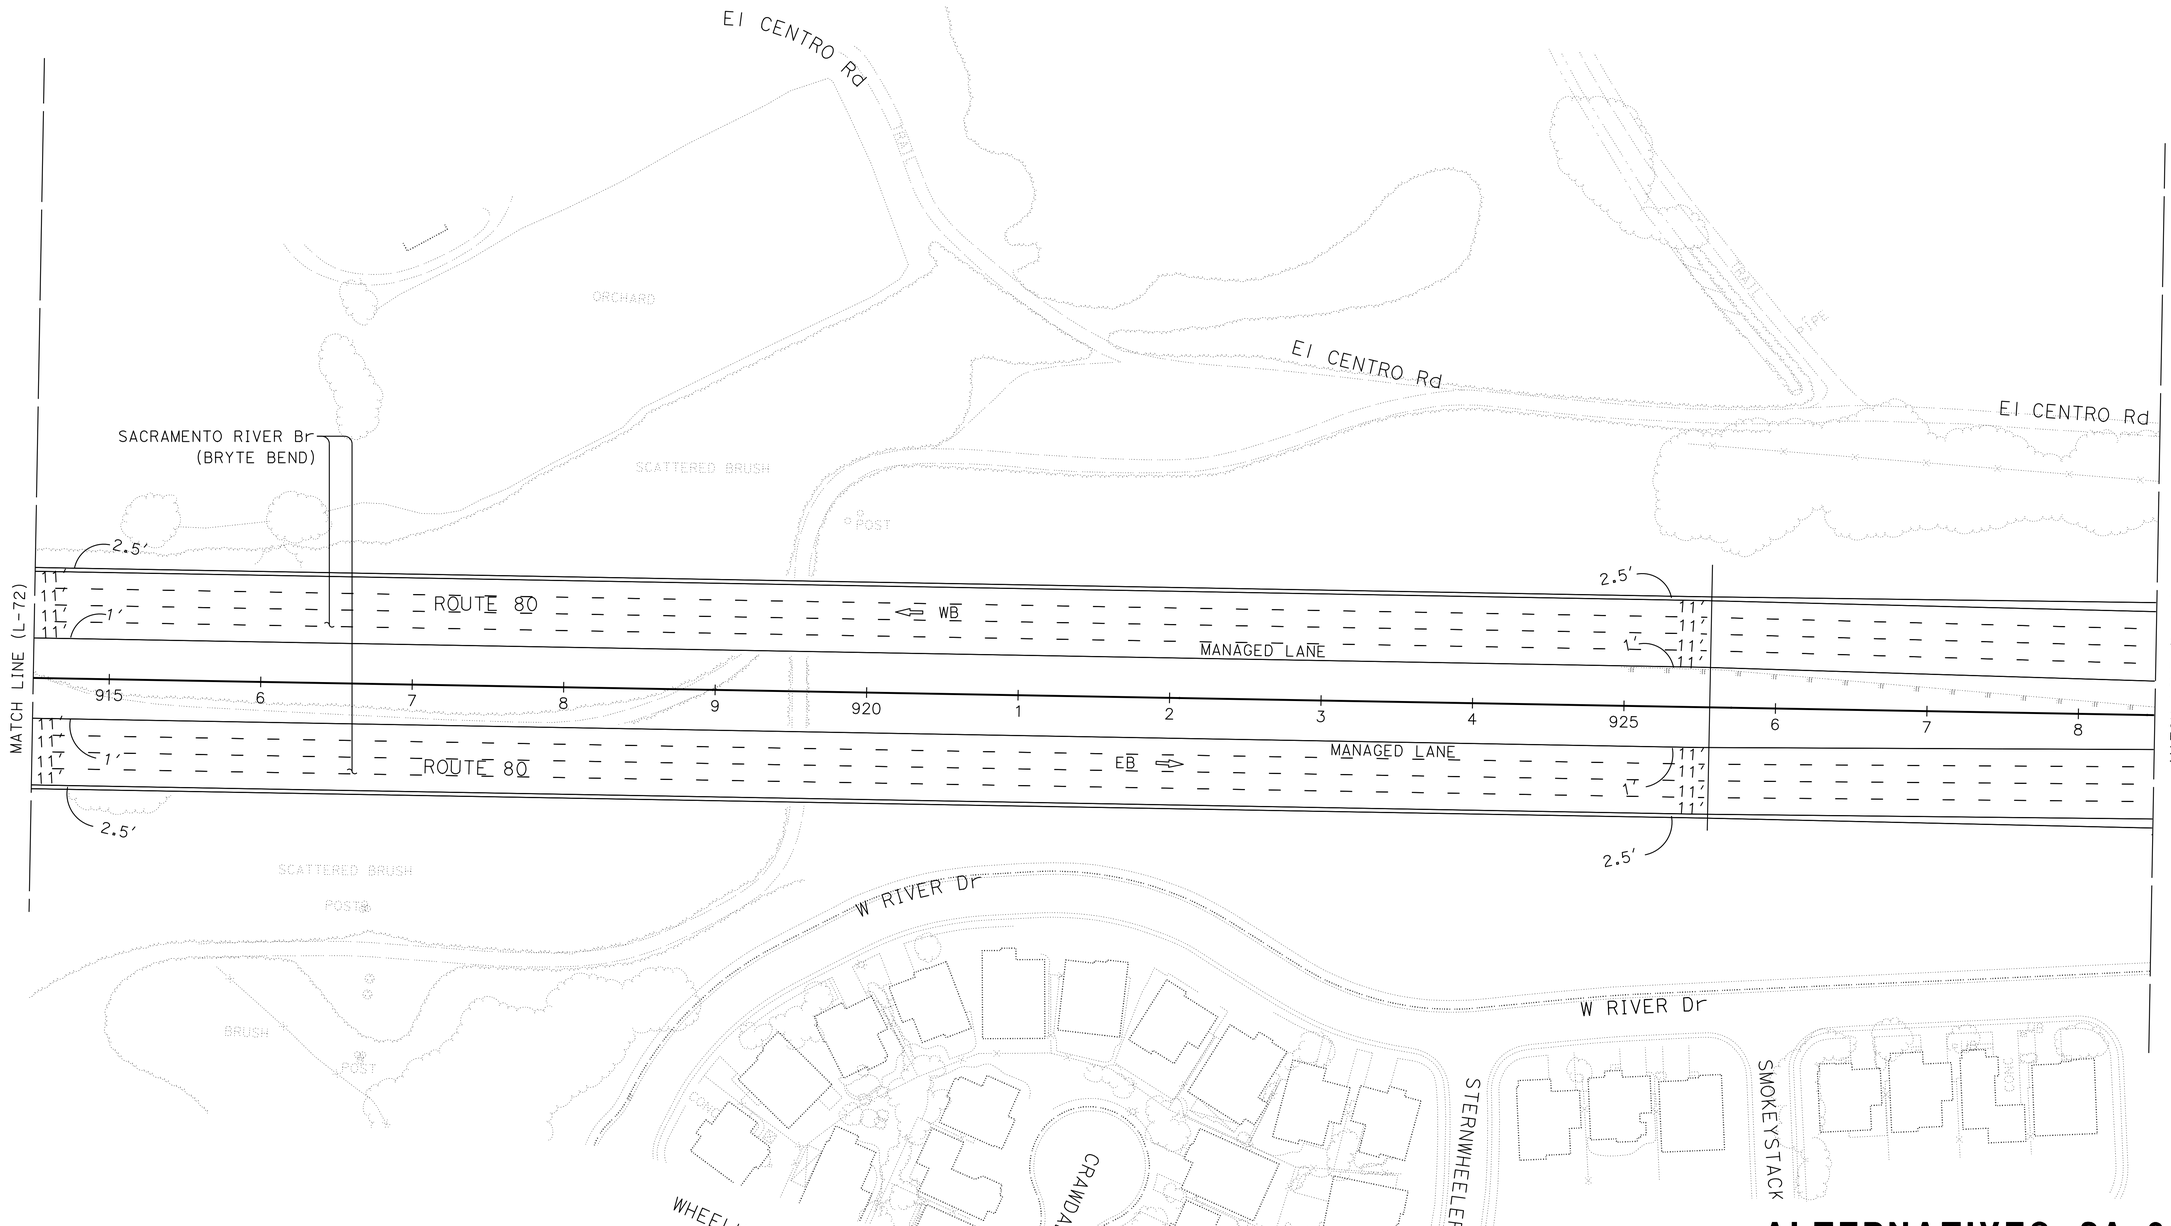

ALTERNATIVES 2A-6A
LAYOUT

SCALE: 1" = 50'

L-73

REVISED BY	DATE REVISED
XXXX - XXXX	XXXX - XXXX

CALCULATED-DESIGNED BY

CHECKED BY

FUNCTIONAL SUPERVISOR: MONIKA PEDIGO

STATE OF CALIFORNIA - DEPARTMENT OF TRANSPORTATION

03 DESIGN

Caltrans

LAST REVISION DATE PLOTTED => 25-MAR-2023
TIME PLOTTED => 13:09
01-26-23

BORDER LAST REVISED 7/2/2010

USERNAME => s151922
DGN FILE => 3H900-Alt-2-6A LayOut-73.dgn

RELATIVE BORDER SCALE IS IN INCHES 0 1 2 3

UNIT 0328

PROJECT NUMBER & PHASE 00000000001

Dist	COUNTY	ROUTE	POST MILES TOTAL PROJECT	SHEET No.	TOTAL SHEETS
04	Sol	80	40.7/R44.7		
03	Yol,Sac	80,50	VAR		


REGISTERED CIVIL ENGINEER — DATE


PLANS APPROVAL DATE

DRAFT

REGISTERED PROFESSIONAL ENGINEER — No. — Exp. — CIVIL — STATE OF CALIFORNIA

THE STATE OF CALIFORNIA OR ITS OFFICERS OR AGENTS SHALL NOT BE RESPONSIBLE FOR THE ACCURACY OR COMPLETENESS OF SCANNED COPIES OF THIS PLAN SHEET.

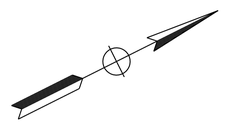

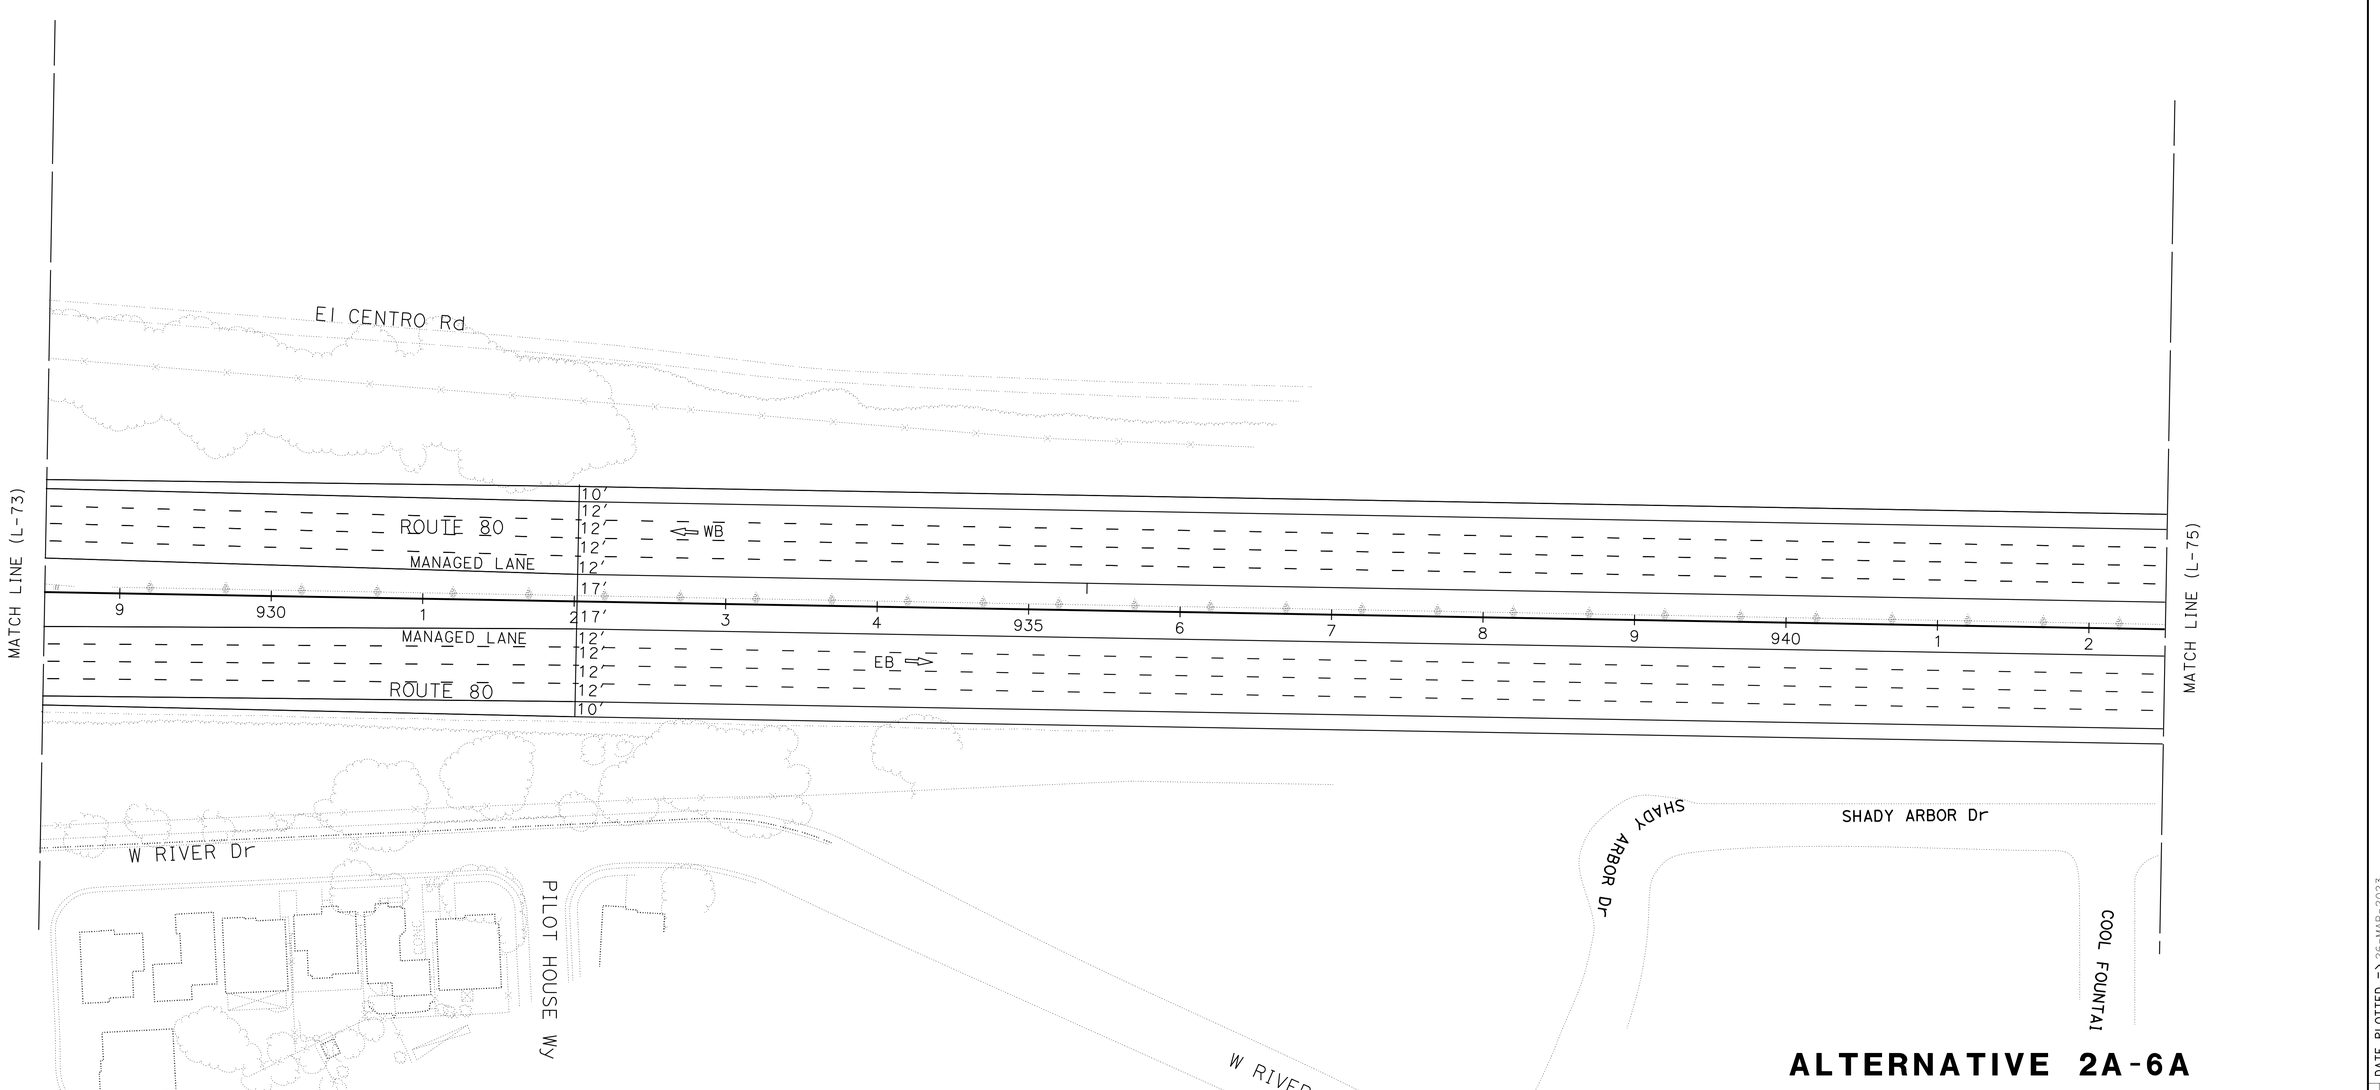

ALTERNATIVE 2A-6A LAYOUT

SCALE: 1" = 50'

L-74

STATE OF CALIFORNIA - DEPARTMENT OF TRANSPORTATION
Caltrans®
03 DESIGN
FUNCTIONAL SUPERVISOR: MONIKA PEDIGO
CALCULATED-DESIGNED BY
CHECKED BY
XXXX - XXXX
XXXX - XXXX
REVISED BY
DATE REVISED

LAST REVISION: DATE PLOTTED => 26-MAR-2023; TIME PLOTTED => 16:18; 01-26-23

BORDER LAST REVISED 7/2/2010 | USERNAME => s151922 | DGN FILE => 3H900-Alt-2-6A LayOut-74.dgn | RELATIVE BORDER SCALE IS IN INCHES 0 1 2 3 | UNIT 0328 | PROJECT NUMBER & PHASE 00000000001

Dist	COUNTY	ROUTE	POST MILES TOTAL PROJECT	SHEET No.	TOTAL SHEETS
04	Sol	80	40.7/R44.7		
03	Yol,Sac	80,50	VAR		


REGISTERED CIVIL ENGINEER DATE


PLANS APPROVAL DATE

REGISTERED PROFESSIONAL ENGINEER No. Exp. CIVIL STATE OF CALIFORNIA

THE STATE OF CALIFORNIA OR ITS OFFICERS OR AGENTS SHALL NOT BE RESPONSIBLE FOR THE ACCURACY OR COMPLETENESS OF SCANNED COPIES OF THIS PLAN SHEET.

DRAFT

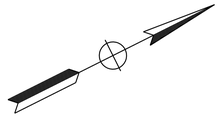

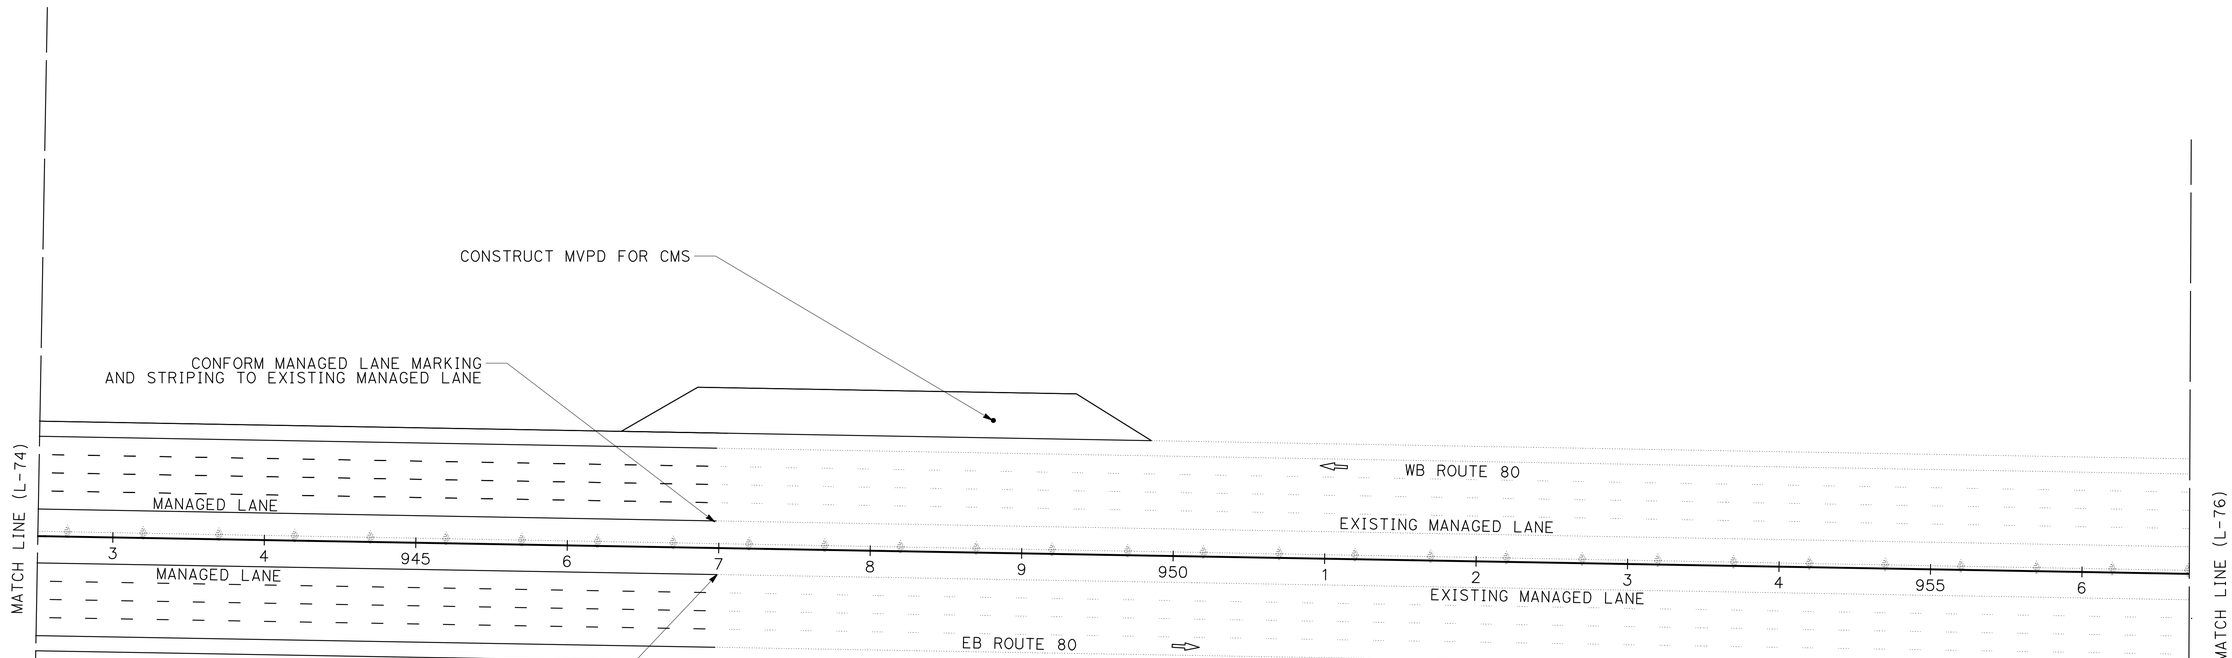

ALTERNATIVES 2A-6A
LAYOUT

SCALE: 1" = 50'

L-75

REVISED BY	DATE REVISED
XXXX - XXXX	XXXX - XXXX

CALCULATED-DESIGNED BY

CHECKED BY

FUNCTIONAL SUPERVISOR MONIKA PEDIGO

STATE OF CALIFORNIA - DEPARTMENT OF TRANSPORTATION

03 DESIGN

Caltrans

LAST REVISION 01-26-23

DATE PLOTTED => 25-MAR-2023

TIME PLOTTED => 13:10

BORDER LAST REVISED 7/2/2010

USERNAME => s151922

DGN FILE => 3H900-Alt-2-6A LayOut-75.dgn

RELATIVE BORDER SCALE IS IN INCHES 0 1 2 3

UNIT 0328

PROJECT NUMBER & PHASE 00000000001

Dist	COUNTY	ROUTE	POST MILES TOTAL PROJECT	SHEET No.	TOTAL SHEETS
04	Sol	80	40.7/R44.7		
03	Yol,Sac	80,50	VAR		


DRAFT

REGISTERED CIVIL ENGINEER DATE

PLANS APPROVAL DATE

REGISTERED PROFESSIONAL ENGINEER No. Exp. CIVIL STATE OF CALIFORNIA

THE STATE OF CALIFORNIA OR ITS OFFICERS OR AGENTS SHALL NOT BE RESPONSIBLE FOR THE ACCURACY OR COMPLETENESS OF SCANNED COPIES OF THIS PLAN SHEET.

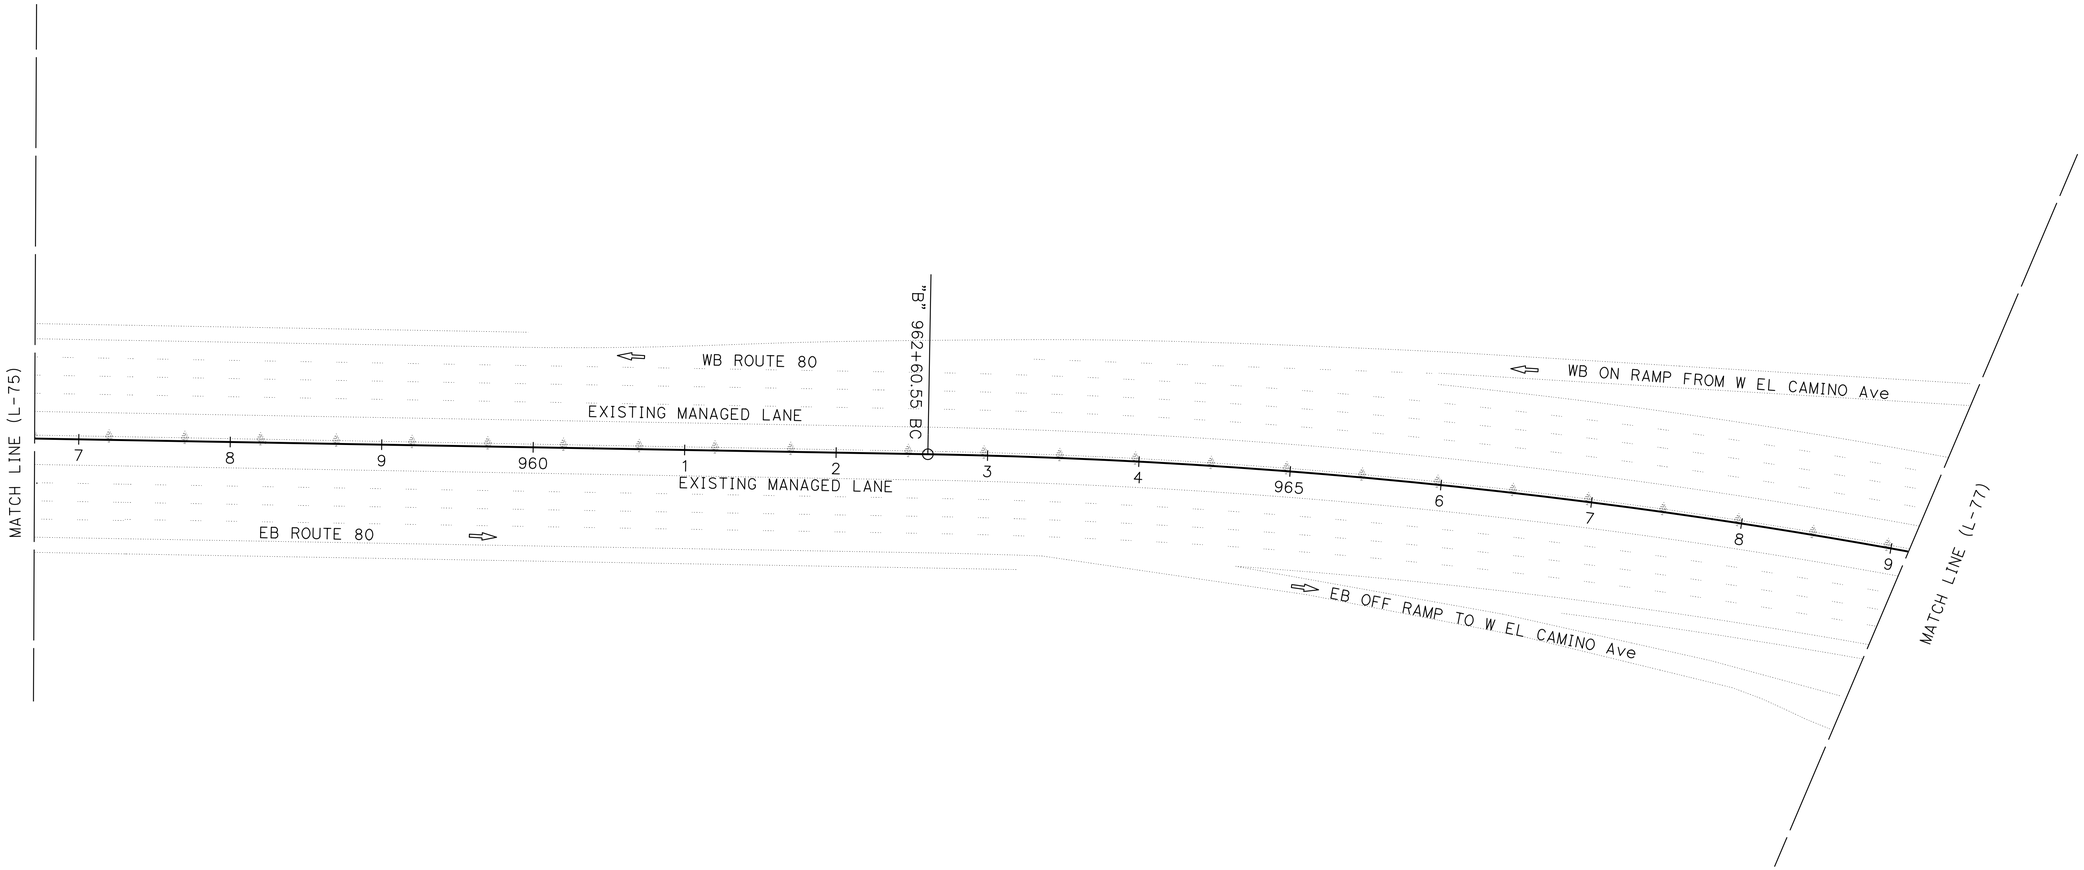

ALTERNATIVES 2A-6A
LAYOUT

SCALE: 1" = 50'

L-76

CALCULATED-DESIGNED BY	REVISED BY
CHECKED BY	DATE REVISED
	xxxx - xxxx
	xxxx - xxxx

FUNCTIONAL SUPERVISOR: MONIKA PEDIGO

STATE OF CALIFORNIA - DEPARTMENT OF TRANSPORTATION

Caltrans®

03 DESIGN

LAST REVISION 01-26-23

DATE PLOTTED => 25-MAR-2023
TIME PLOTTED => 13:10

BORDER LAST REVISED 7/2/2010

USERNAME => s151922
DGN FILE => 3H900-Alt-2-6A LayOut-76.dgn

RELATIVE BORDER SCALE IS IN INCHES 0 1 2 3

UNIT 0328

PROJECT NUMBER & PHASE 00000000001

Dist	COUNTY	ROUTE	POST MILES TOTAL PROJECT	SHEET No.	TOTAL SHEETS
04	Sol	80	40.7/R44.7		
03	Yol,Sac	80,50	VAR		


REGISTERED CIVIL ENGINEER DATE

PLANS APPROVAL DATE

DRAFT

REGISTERED PROFESSIONAL ENGINEER No. Exp. CIVIL STATE OF CALIFORNIA

THE STATE OF CALIFORNIA OR ITS OFFICERS OR AGENTS SHALL NOT BE RESPONSIBLE FOR THE ACCURACY OR COMPLETENESS OF SCANNED COPIES OF THIS PLAN SHEET.

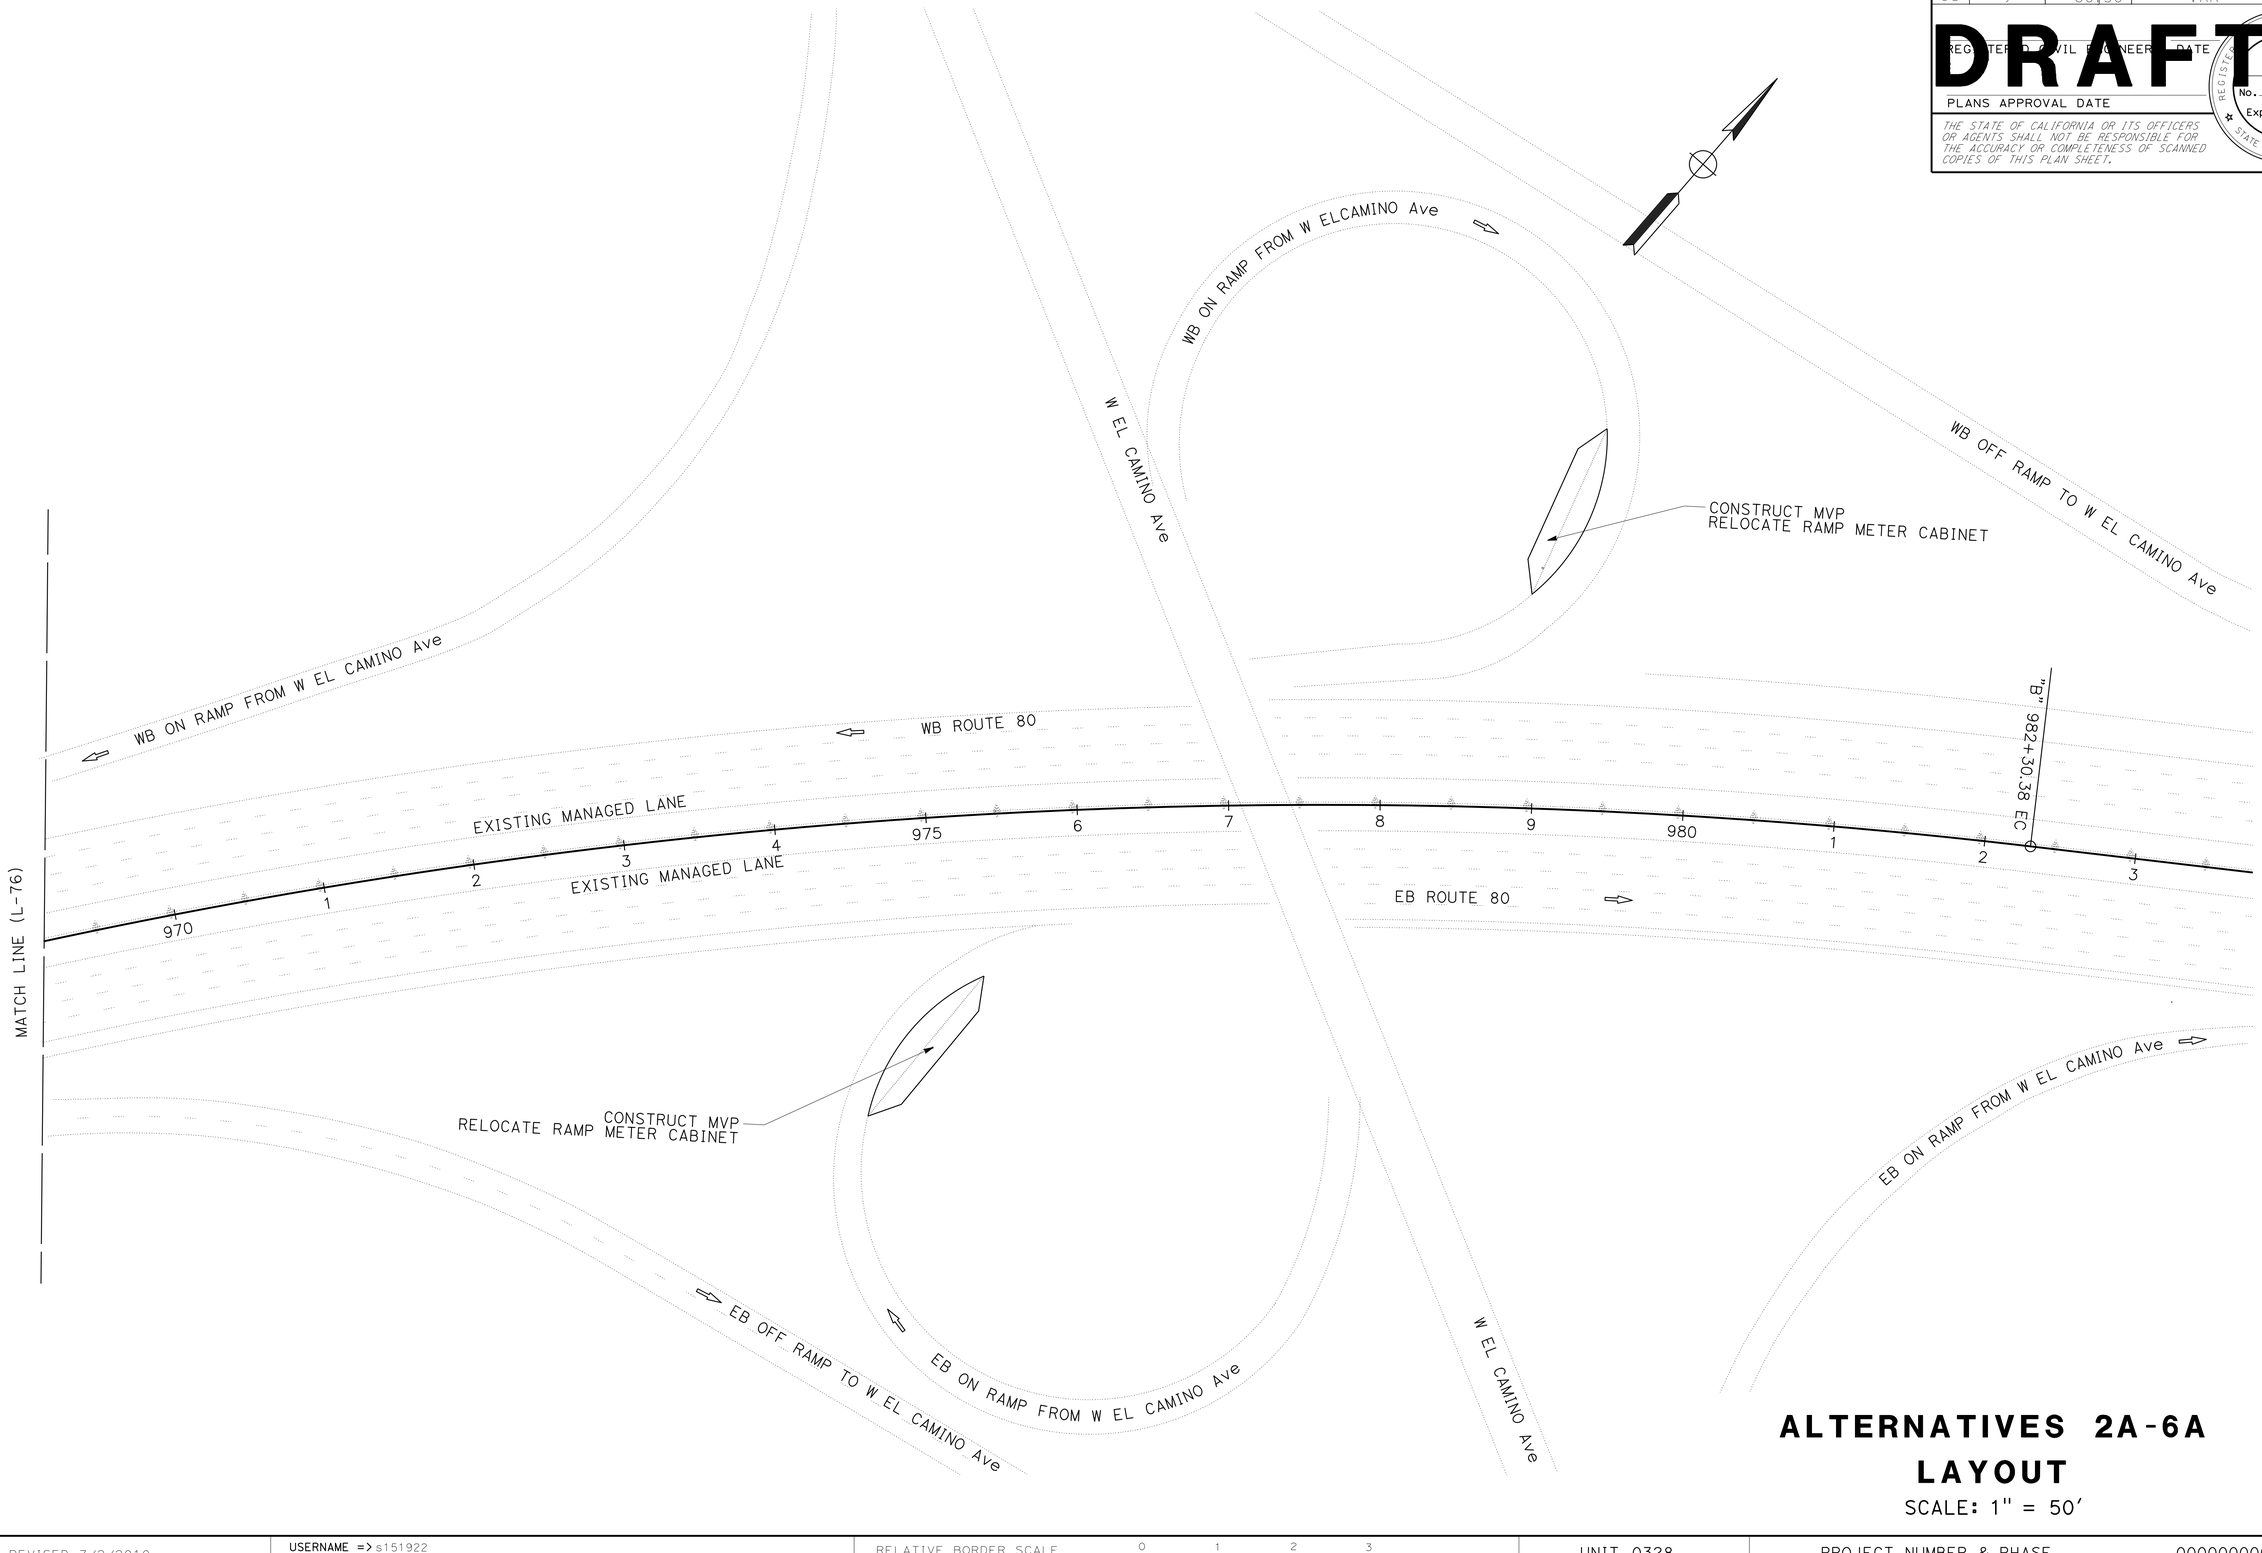

ALTERNATIVES 2A-6A LAYOUT

SCALE: 1" = 50'

L-77

REVISED BY	DATE REVISED
XXXX - XXXX	XXXX - XXXX

CALCULATED-DESIGNED BY

CHECKED BY

FUNCTIONAL SUPERVISOR: MONIKA PEDIGO

STATE OF CALIFORNIA - DEPARTMENT OF TRANSPORTATION

Caltrans®

03 DESIGN

LAST REVISION: DATE PLOTTED => 25-MAR-2023 TIME PLOTTED => 13:10

01-26-23

BORDER LAST REVISED 7/2/2010

USERNAME => s151922
DGN FILE => 3H900-Alt-2-6A LayOut-77.dgn

RELATIVE BORDER SCALE IS IN INCHES 0 1 2 3

UNIT 0328

PROJECT NUMBER & PHASE 00000000001

ALTERNATIVE 7A

- Convert one General Purpose lane to HOV2+ lane in each direction

INDEX OF PLANS

Dist	COUNTY	ROUTE	POST MILES TOTAL PROJECT	SHEET No.	TOTAL SHEETS

STATE OF CALIFORNIA

DEPARTMENT OF TRANSPORTATION

PROJECT PLANS FOR CONSTRUCTION ON


STATE HIGHWAY

IN SOLANO, YOLO, AND SACRAMENTO COUNTIES ON ROUTE 80 FROM 0.6 MILE WEST OF KIDWELL ROAD OC NEAR DAVIS TO THE TRUXEL ROAD OC IN SACRAMENTO AND ON ROUTE 50 FROM THE ROUTE 50/80 SEPARATION IN WEST SACRAMENTO TO 0.20 MILE EAST OF THE ROUTE 99 IN SACRAMENTO

TO BE SUPPLEMENTED BY STANDARD PLANS DATED 2018



LOCATION MAP

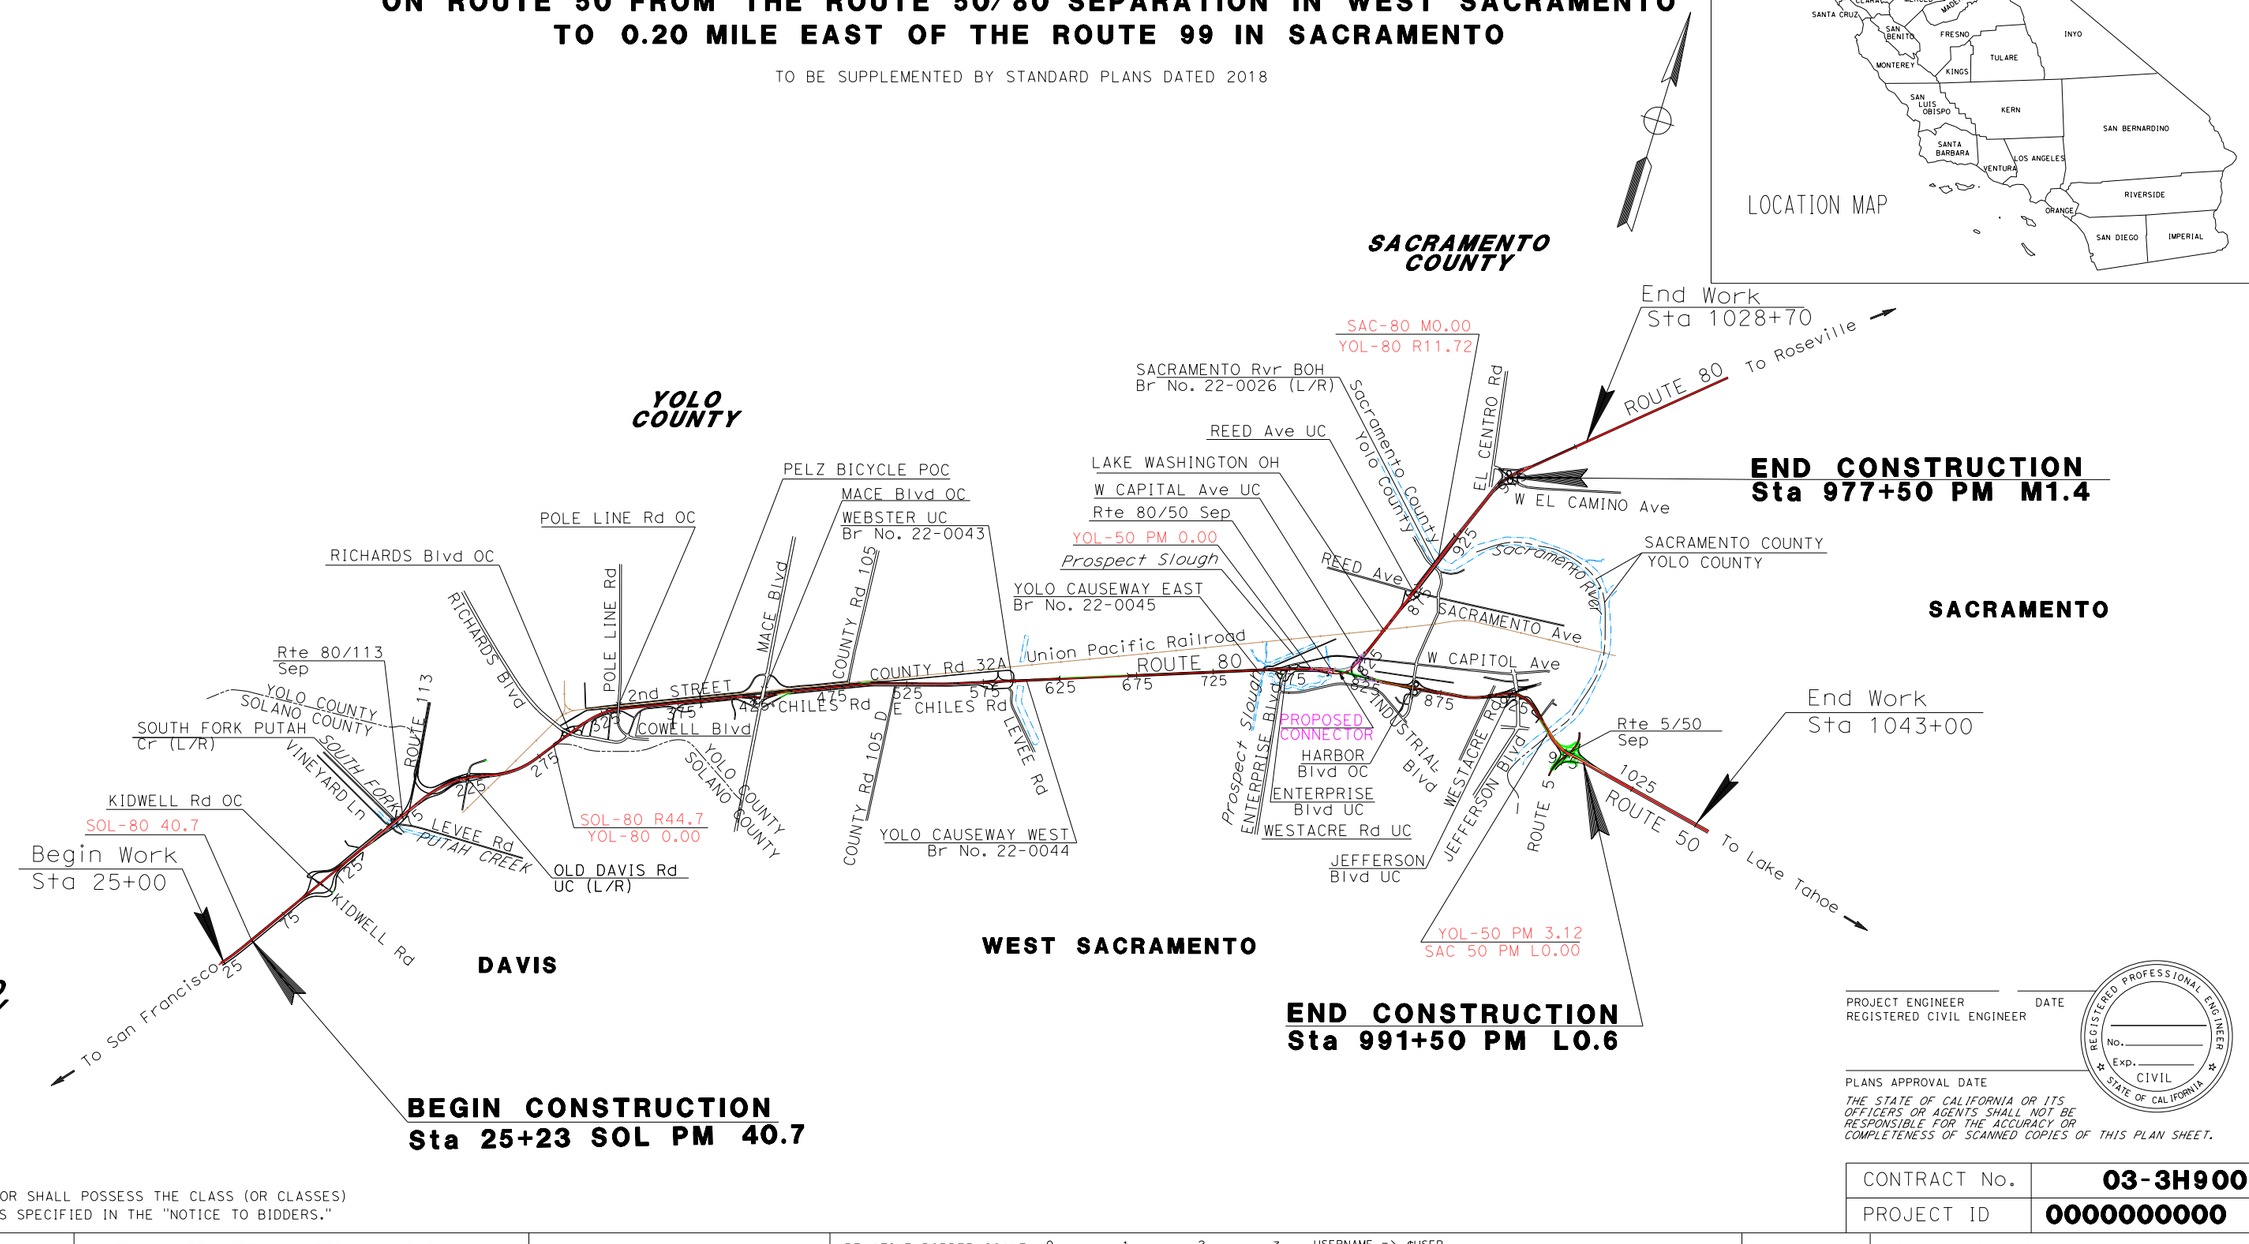

PROJECT ENGINEER DATE
REGISTERED CIVIL ENGINEER

PLANS APPROVAL DATE

REGISTERED PROFESSIONAL ENGINEER No. Exp. CIVIL STATE OF CALIFORNIA

THE STATE OF CALIFORNIA OR ITS OFFICERS OR AGENTS SHALL NOT BE RESPONSIBLE FOR THE ACCURACY OR COMPLETENESS OF SCANNED COPIES OF THIS PLAN SHEET.

CONTRACT No.	03-3H900
PROJECT ID	0000000000

LAST REVISION 00-00-00 DATE PLOTTED => $DATE TIME PLOTTED => $TIME

PROJECT MANAGER

DESIGN MANAGER

THE CONTRACTOR SHALL POSSESS THE CLASS (OR CLASSES) OF LICENSE AS SPECIFIED IN THE "NOTICE TO BIDDERS."

Dist	COUNTY	ROUTE	POST MILES TOTAL PROJECT	SHEET No.	TOTAL SHEETS
04 03	Sol Yol,Sac	80 80,50	40.7/R44.7 VAR		

REGISTERED CIVIL ENGINEER DATE


PLANS APPROVAL DATE

REGISTERED PROFESSIONAL ENGINEER — No. — Exp. — CIVIL — STATE OF CALIFORNIA


THE STATE OF CALIFORNIA OR ITS OFFICERS OR AGENTS SHALL NOT BE RESPONSIBLE FOR THE ACCURACY OR COMPLETENESS OF SCANNED COPIES OF THIS PLAN SHEET.

NOTES:

1. DIMENSIONS OF THE STRUCTURAL SECTIONS ARE SUBJECT TO TOLERANCES SPECIFIED IN THE STANDARD SPECIFICATIONS.

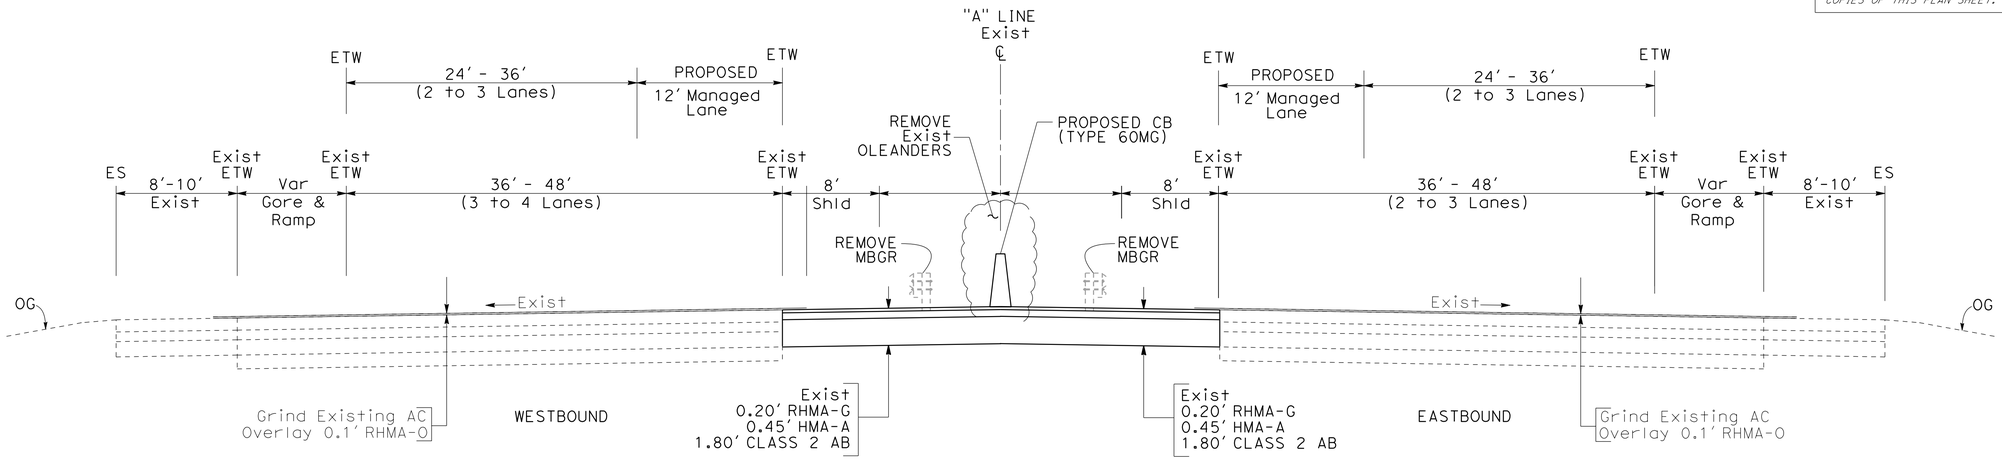

CONVERT WB/EB #1-LANE TO MANAGED-LANE
YOLO ROUTE 80 (PM 0.0 - 0.21)
Sta 299+03 TO 505+70

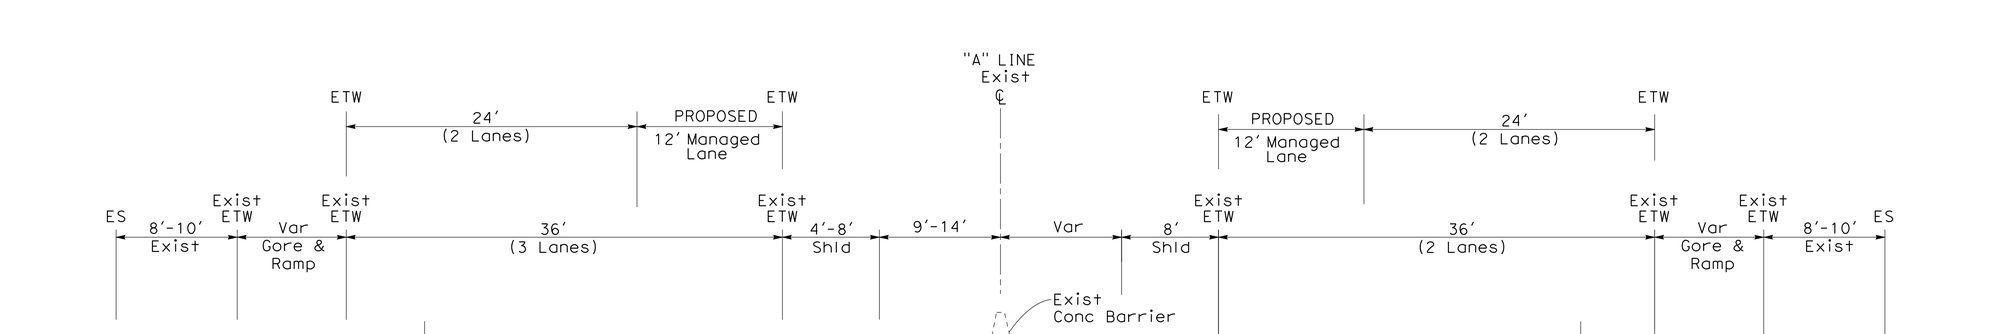

CONVERT WB/EB #1-LANE TO MANAGED-LANE
YOLO ROUTE 80 (PM 0.0 - 0.21)
Sta 289+00 TO 299+03

TYPICAL CROSS SECTIONS
ALTERNATIVE 7A

NO SCALE

X-1

REVISED BY | DATE REVISED
JOEY MORRISON | AARON DANIELS
CALCULATED-DESIGNED BY | CHECKED BY
FUNCTIONAL SUPERVISOR: MONIKA PEDIGO
STATE OF CALIFORNIA - DEPARTMENT OF TRANSPORTATION
03 DESIGN
Caltrans®

LAST REVISION 2-11-19
DATE PLOTTED => 4/5/2023
TIME PLOTTED => 12:10:37 PM

BORDER LAST REVISED 7/2/2010 | USERNAME => | DGN FILE => ...\0318000085ca_7A.dgn | RELATIVE BORDER SCALE IS IN INCHES 0 1 2 3 | UNIT 0301 | 03-3H900K | 00000000001

Dist	COUNTY	ROUTE	POST MILES TOTAL PROJECT	SHEET No.	TOTAL SHEETS
04 03	Sol Yol,Sac	80 80,50	40.7/R44.7 VAR		

REGISTERED CIVIL ENGINEER DATE


PLANS APPROVAL DATE

REGISTERED PROFESSIONAL ENGINEER No. Exp. CIVIL STATE OF CALIFORNIA

THE STATE OF CALIFORNIA OR ITS OFFICERS OR AGENTS SHALL NOT BE RESPONSIBLE FOR THE ACCURACY OR COMPLETENESS OF SCANNED COPIES OF THIS PLAN SHEET.

NOTES:

1. DIMENSIONS OF THE STRUCTURAL SECTIONS ARE SUBJECT TO TOLERANCES SPECIFIED IN THE STANDARD SPECIFICATIONS.

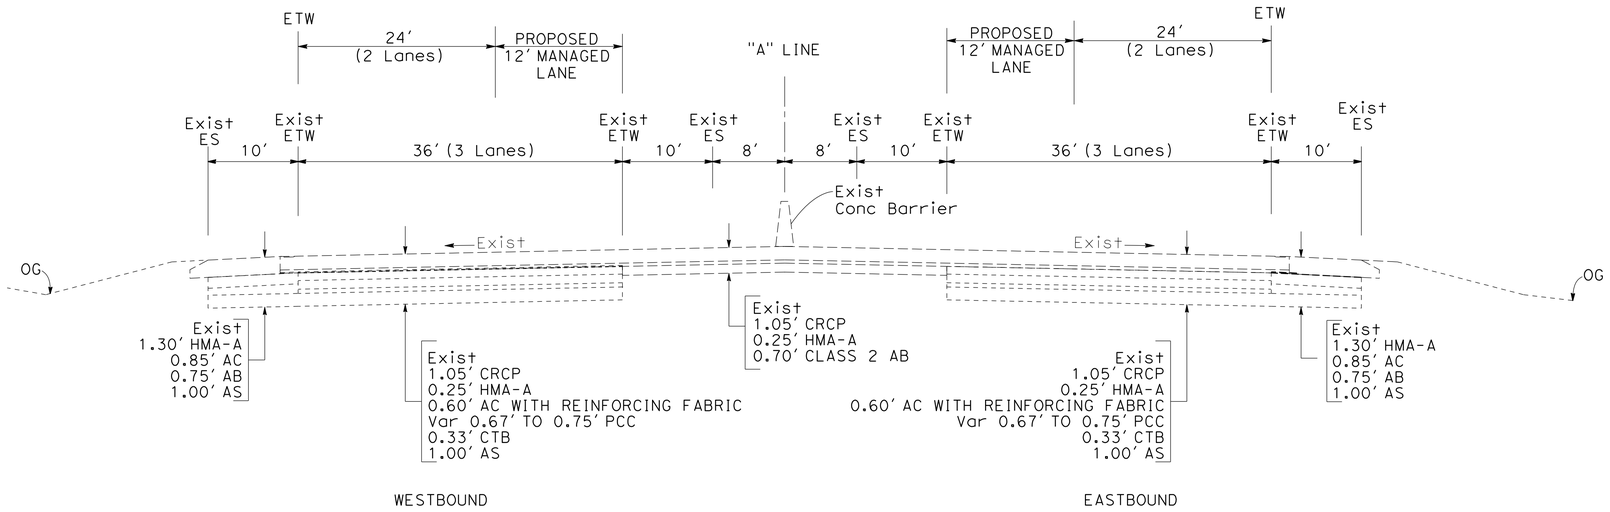


WESTBOUND EASTBOUND

CONVERT WB/EB #1-LANE TO MANAGED-LANE

"A" Sta 515+00 TO "A" Sta 593+50

ROUTE 80

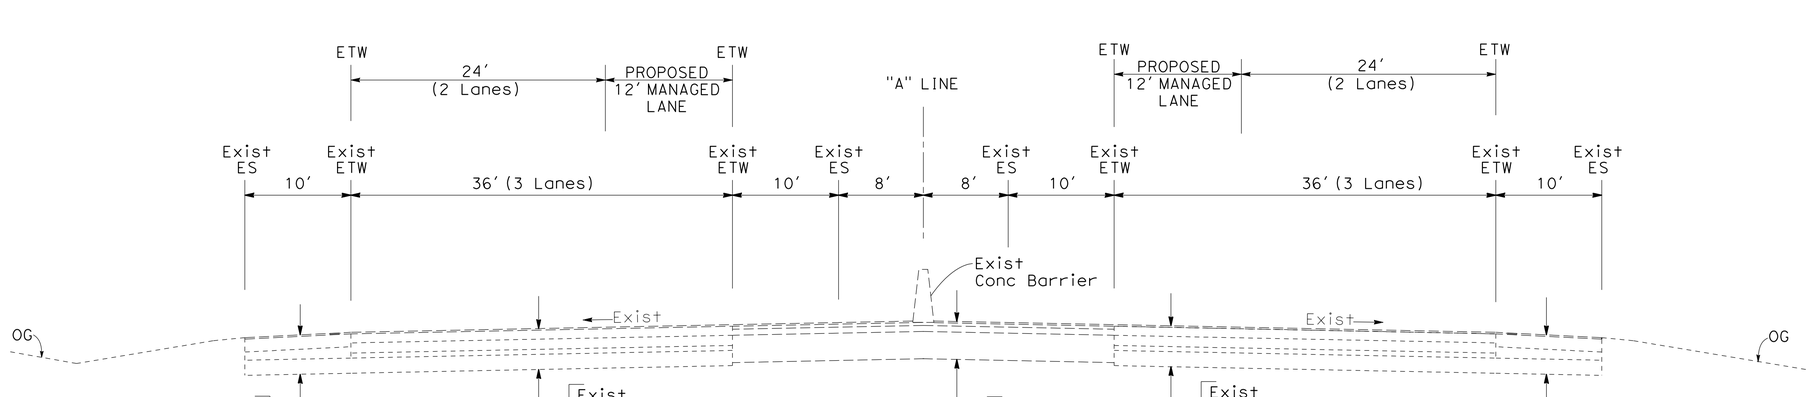

WESTBOUND EASTBOUND

CONVERT WB/EB #1-LANE TO MANAGED-LANE

"A" Sta 505+70 TO "A" Sta 515+00

ROUTE 80

TYPICAL CROSS SECTIONS ALTERNATIVE 7A

NO SCALE

X-2

REVISED BY | DATE REVISED
JOEY MORRISON | AARON DANIELS
CALCULATED-DESIGNED BY | CHECKED BY
FUNCTIONAL SUPERVISOR
MONIKA PEDIGO
STATE OF CALIFORNIA - DEPARTMENT OF TRANSPORTATION
03 DESIGN
Caltrans

LAST REVISION 2-11-19
DATE PLOTTED => 3/10/2023
TIME PLOTTED => 12:40:40 PM

BORDER LAST REVISED 7/2/2010 | USERNAME => | DGN FILE => ...\0318000085ca001_7A.dgn | RELATIVE BORDER SCALE IS IN INCHES 0 1 2 3 | UNIT 0301 | 03-3H900K | 00000000001

Dist	COUNTY	ROUTE	POST MILES TOTAL PROJECT	SHEET No.	TOTAL SHEETS
04 03	Sol Yol,Sac	80 80,50	40.7/R44.7 VAR		

REGISTERED CIVIL ENGINEER DATE


PLANS APPROVAL DATE

REGISTERED PROFESSIONAL ENGINEER No. Exp. CIVIL STATE OF CALIFORNIA

THE STATE OF CALIFORNIA OR ITS OFFICERS OR AGENTS SHALL NOT BE RESPONSIBLE FOR THE ACCURACY OR COMPLETENESS OF SCANNED COPIES OF THIS PLAN SHEET.

NOTES:

1. DIMENSIONS OF THE STRUCTURAL SECTIONS ARE SUBJECT TO TOLERANCES SPECIFIED IN THE STANDARD SPECIFICATIONS.

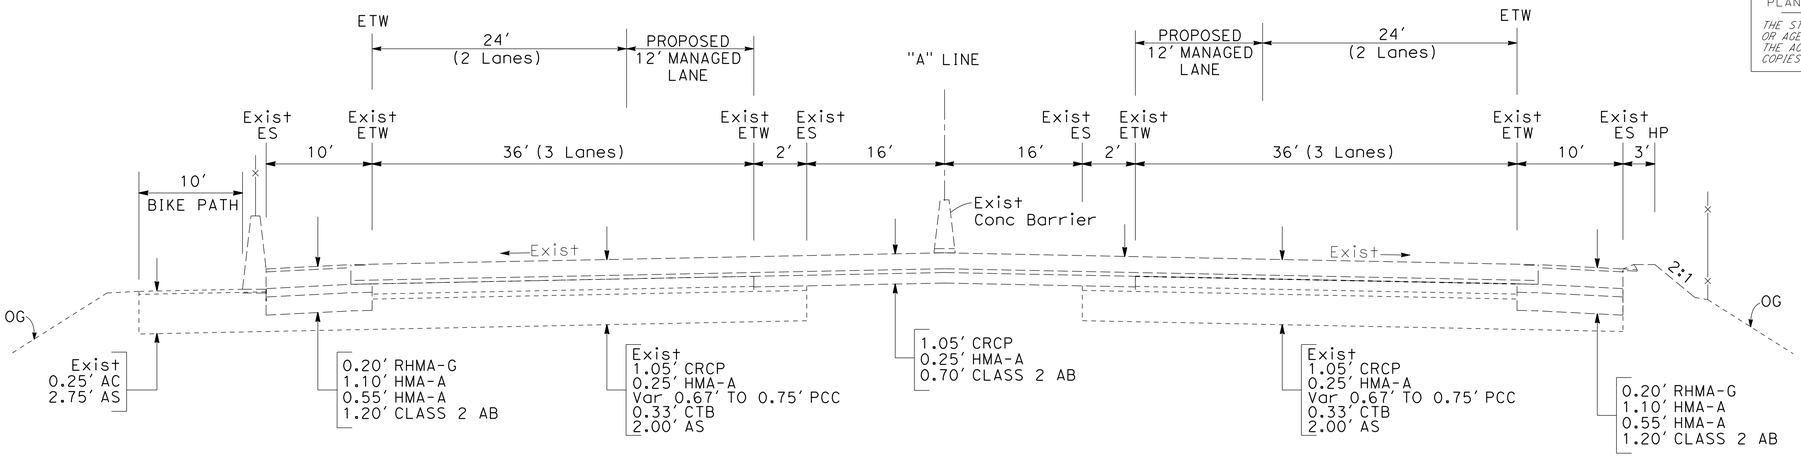


WESTBOUND

CONVERT WB/EB #1-LANE TO MANAGED-LANE

"A" Sta 623+96 TO "A" Sta 670+86

ROUTE 80

EASTBOUND

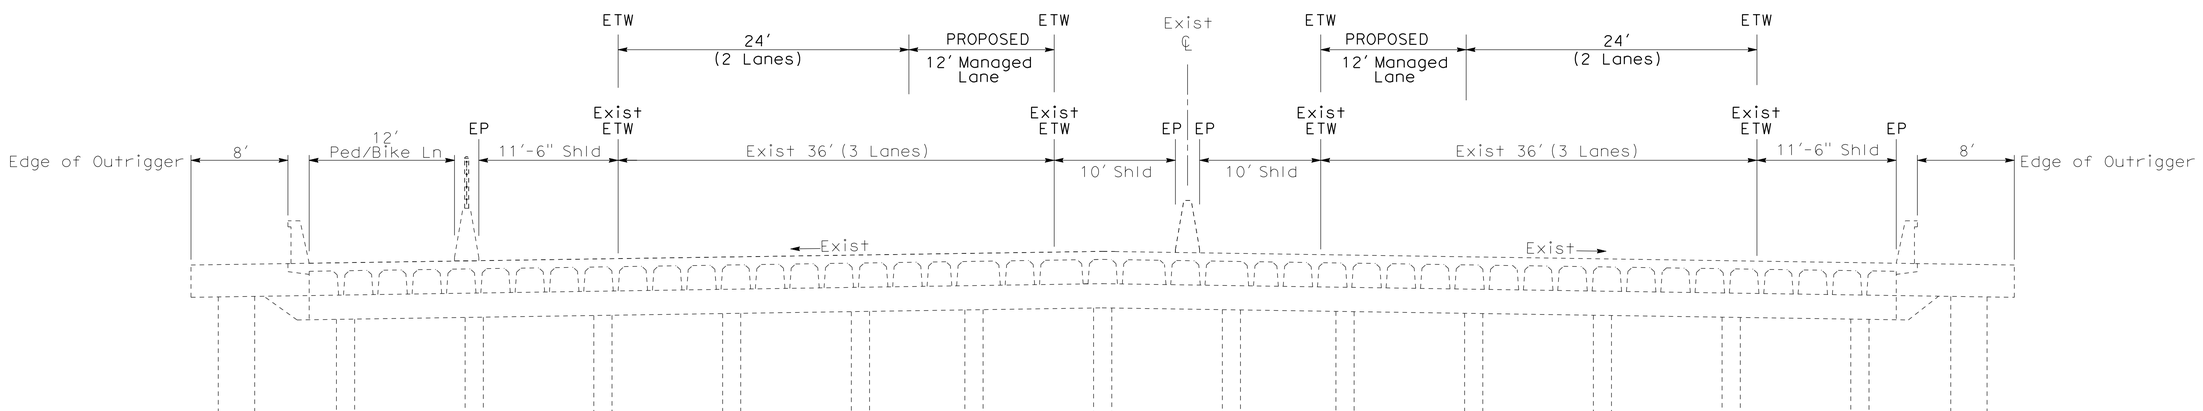

WESTBOUND

CONVERT WB/EB #1-LANE TO MANAGED-LANE

YOLO CAUSEWAY WEST/EAST

ROUTE 80

Br No. 22-0044 (PM 5.81-6.36)

Sta 593+00 TO 623+96

Br No. 22-0045 (PM 7.25-8.92)

Sta 670+86 TO 759+00

EASTBOUND

TYPICAL CROSS SECTIONS ALTERNATIVE 7A

NO SCALE

X-3

REVISED BY | DATE REVISED

JOEY MORRISON | AARON DANIELS

CALCULATED-DESIGNED BY | CHECKED BY

FUNCTIONAL SUPERVISOR: MONIKA PEDIGO

STATE OF CALIFORNIA - DEPARTMENT OF TRANSPORTATION

03 DESIGN

Caltrans

LAST REVISION 2-11-19

DATE PLOTTED => 3/10/2023

TIME PLOTTED => 12:41:39 PM

BORDER LAST REVISED 7/2/2010

USERNAME =>

DGN FILE => ...\0318000085ca001_7A.dgn

RELATIVE BORDER SCALE IS IN INCHES 0 1 2 3

UNIT 0301

03-3H900K

00000000001

Dist	COUNTY	ROUTE	POST MILES TOTAL PROJECT	SHEET No.	TOTAL SHEETS
04 03	Sol Yol,Sac	80 80,50	40.7/R44.7 VAR		

REGISTERED CIVIL ENGINEER DATE


PLANS APPROVAL DATE

REGISTERED PROFESSIONAL ENGINEER — No. — Exp. — CIVIL — STATE OF CALIFORNIA

THE STATE OF CALIFORNIA OR ITS OFFICERS OR AGENTS SHALL NOT BE RESPONSIBLE FOR THE ACCURACY OR COMPLETENESS OF SCANNED COPIES OF THIS PLAN SHEET.

NOTES:


1. DIMENSIONS OF THE STRUCTURAL SECTIONS ARE SUBJECT TO TOLERANCES SPECIFIED IN THE STANDARD SPECIFICATIONS.

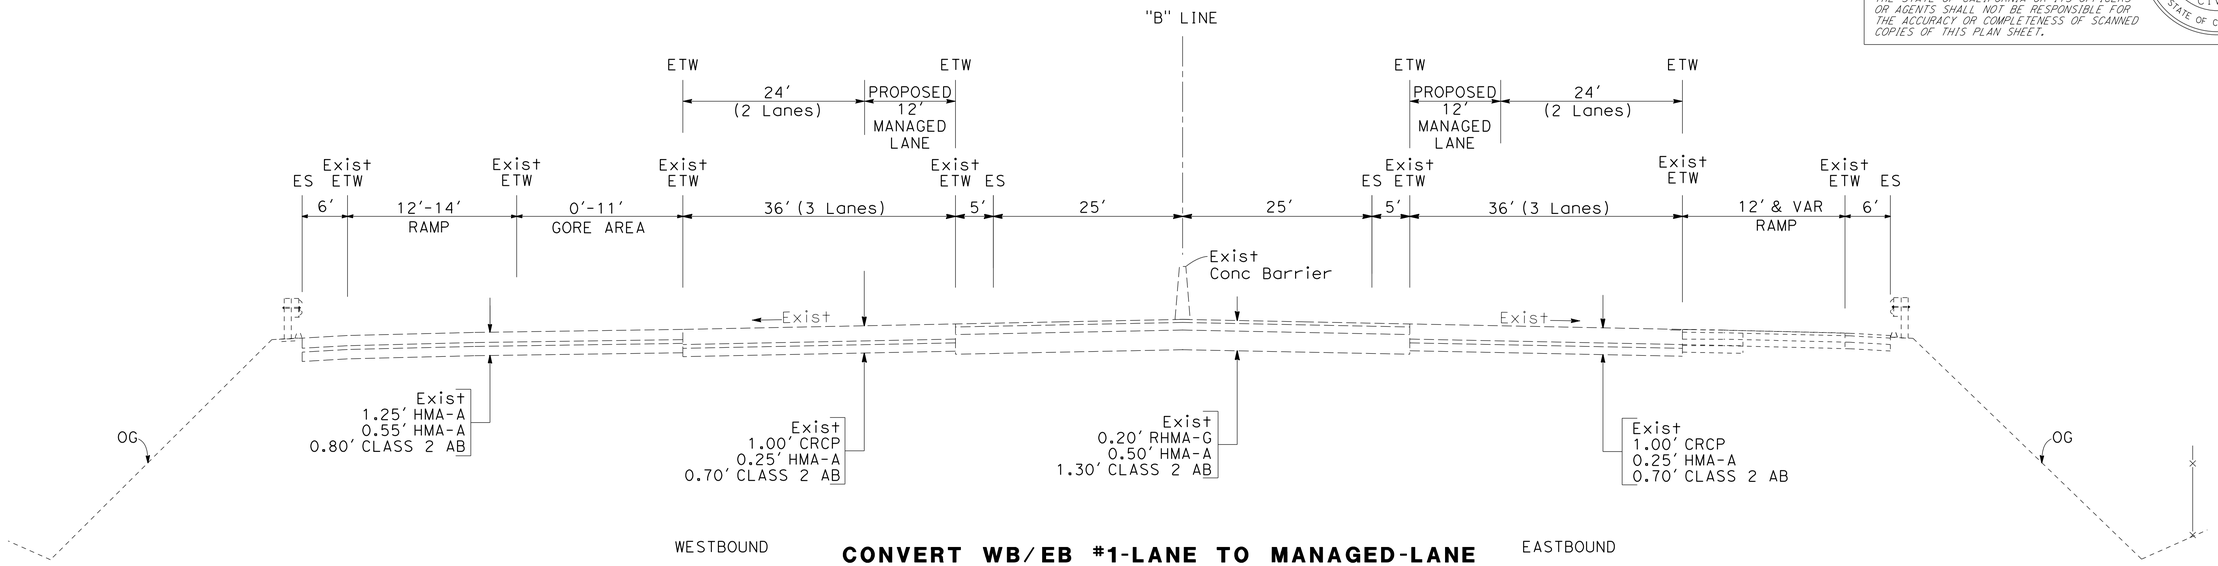

CONVERT WB/EB #1-LANE TO MANAGED-LANE

"B" Sta 880+84 TO "B" Sta 884+20

ROUTE 80

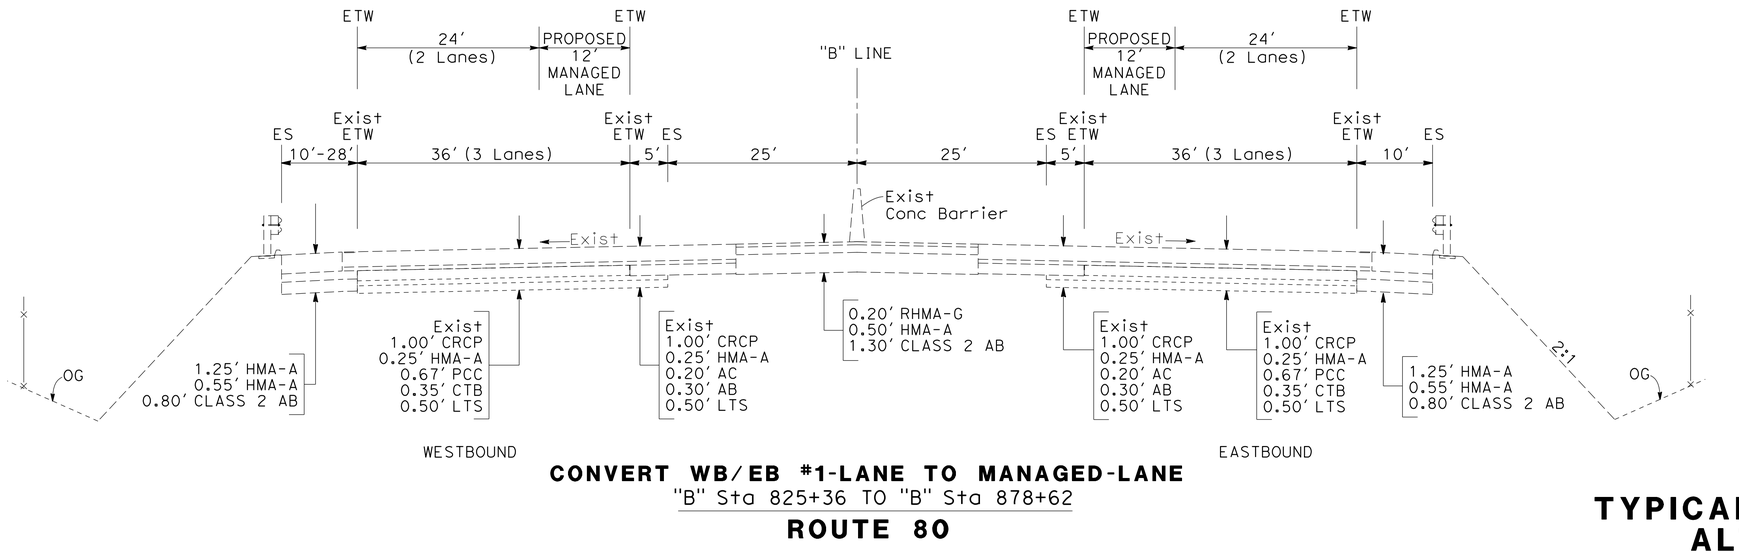

CONVERT WB/EB #1-LANE TO MANAGED-LANE

"B" Sta 825+36 TO "B" Sta 878+62

ROUTE 80

TYPICAL CROSS SECTIONS ALTERNATIVE 7A

NO SCALE

X-4

REVISED BY | DATE REVISED

JOEY MORRISON | AARON DANIELS

CALCULATED-DESIGNED BY | CHECKED BY

FUNCTIONAL SUPERVISOR: MONIKA PEDIGO

STATE OF CALIFORNIA - DEPARTMENT OF TRANSPORTATION

03 DESIGN

Caltrans

LAST REVISION 2-11-19 | DATE PLOTTED => 4/5/2023 | TIME PLOTTED => 10:46:56 AM

BORDER LAST REVISED 7/2/2010 | USERNAME => | DGN FILE => ...\0318000085ca_7A.dgn | RELATIVE BORDER SCALE IS IN INCHES 0 1 2 3 | UNIT 0301 | 03-3H900K | 00000000001

Dist	COUNTY	ROUTE	POST MILES TOTAL PROJECT	SHEET No.	TOTAL SHEETS
04 03	Sol Yol,Sac	80 80,50	40.7/R44.7 VAR		

REGISTERED CIVIL ENGINEER DATE


PLANS APPROVAL DATE

REGISTERED PROFESSIONAL ENGINEER No. Exp. CIVIL STATE OF CALIFORNIA

THE STATE OF CALIFORNIA OR ITS OFFICERS OR AGENTS SHALL NOT BE RESPONSIBLE FOR THE ACCURACY OR COMPLETENESS OF SCANNED COPIES OF THIS PLAN SHEET.

NOTES:


1. DIMENSIONS OF THE STRUCTURAL SECTIONS ARE SUBJECT TO TOLERANCES SPECIFIED IN THE STANDARD SPECIFICATIONS.

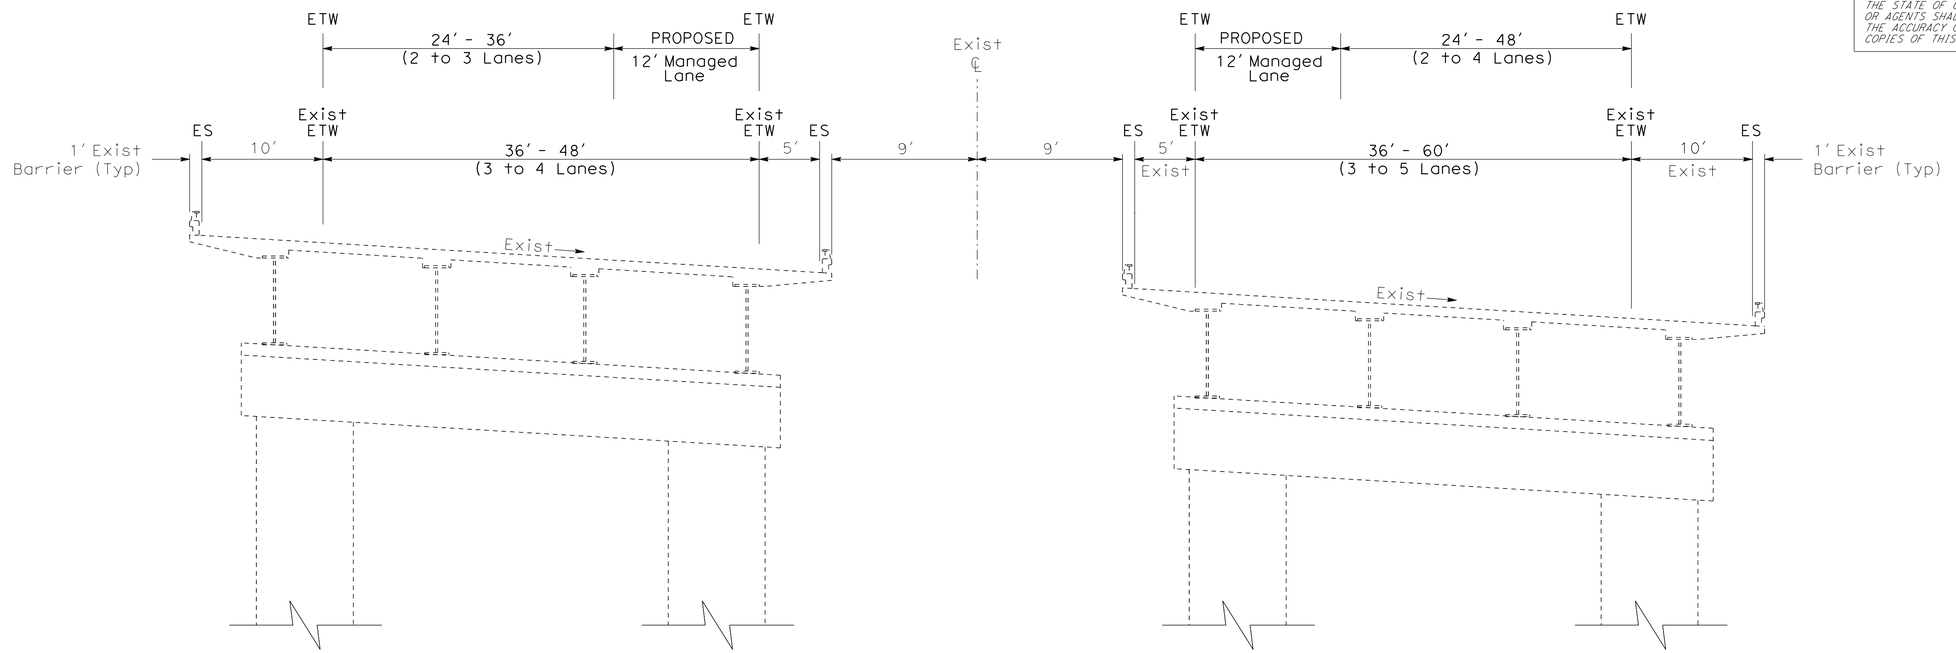

WESTBOUND

CONVERT WB/EB #1-LANE TO MANAGED-LANE
JEFFERSON BLVD UC (PM 2.47 - 3.156)
Sta 923+29 to 959+22
YOLO ROUTE 50

EASTBOUND

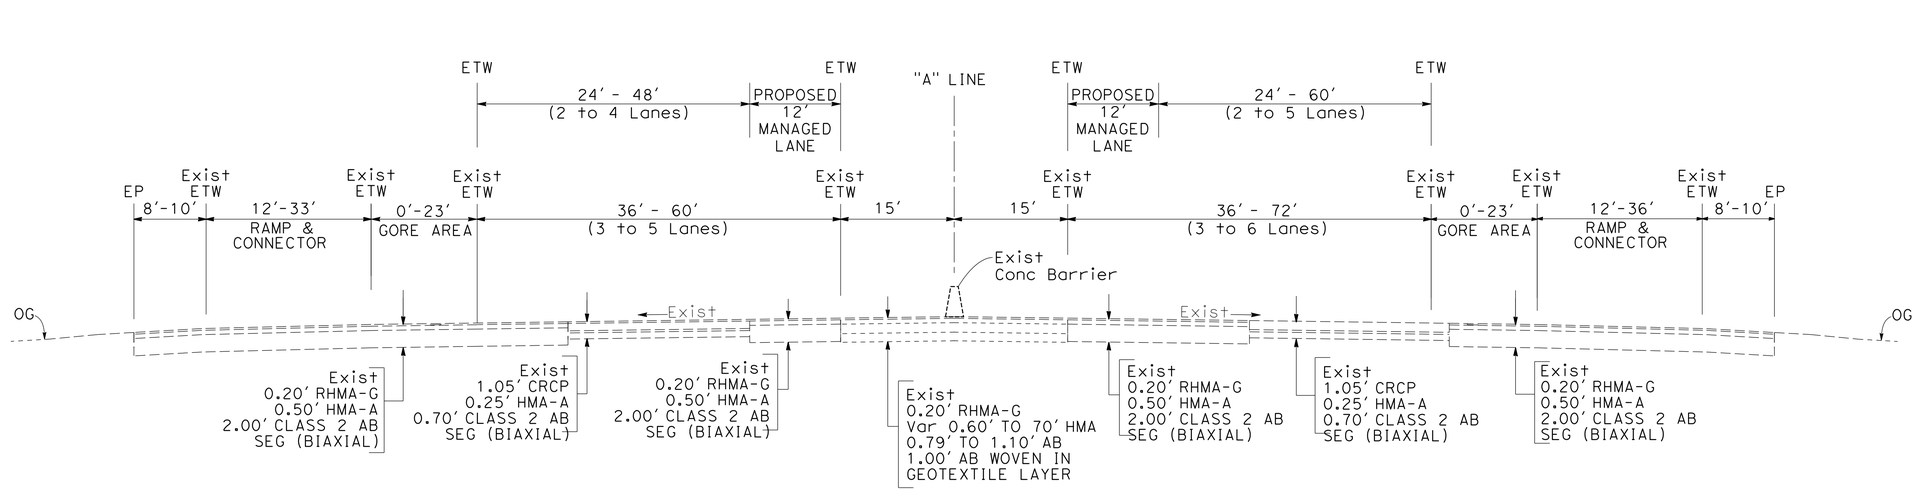

WESTBOUND

CONVERT WB/EB #1-LANE TO MANAGED-LANE
"A" Sta 759+06 TO "A" Sta 923+29
ROUTE 80/50

EASTBOUND

TYPICAL CROSS SECTIONS ALTERNATIVE 7A
NO SCALE

X-5

REVISED BY	DATE REVISED

CALCULATED-DESIGNED BY	CHECKED BY
JOEY MORRISON	AARON DANIELS

FUNCTIONAL SUPERVISOR: MONIKA PEDIGO

STATE OF CALIFORNIA - DEPARTMENT OF TRANSPORTATION

03 DESIGN

Caltrans

LAST REVISION 2-11-19

DATE PLOTTED => 4/5/2023
TIME PLOTTED => 10:47:47 AM

BORDER LAST REVISED 7/2/2010

USERNAME =>
DGN FILE => ...\0318000085ca_7A.dgn

RELATIVE BORDER SCALE IS IN INCHES 0 1 2 3

UNIT 0301

03-3H900K

00000000001

Dist	COUNTY	ROUTE	POST MILES TOTAL PROJECT	SHEET No.	TOTAL SHEETS
04 03	Sol Yol,Sac	80 80,50	40.7/R44.7 VAR		

REGISTERED CIVIL ENGINEER DATE


PLANS APPROVAL DATE

REGISTERED PROFESSIONAL ENGINEER
No.
Exp.
CIVIL
STATE OF CALIFORNIA

THE STATE OF CALIFORNIA OR ITS OFFICERS OR AGENTS SHALL NOT BE RESPONSIBLE FOR THE ACCURACY OR COMPLETENESS OF SCANNED COPIES OF THIS PLAN SHEET.

NOTES:

1. DIMENSIONS OF THE STRUCTURAL SECTIONS ARE SUBJECT TO TOLERANCES SPECIFIED IN THE STANDARD SPECIFICATIONS.

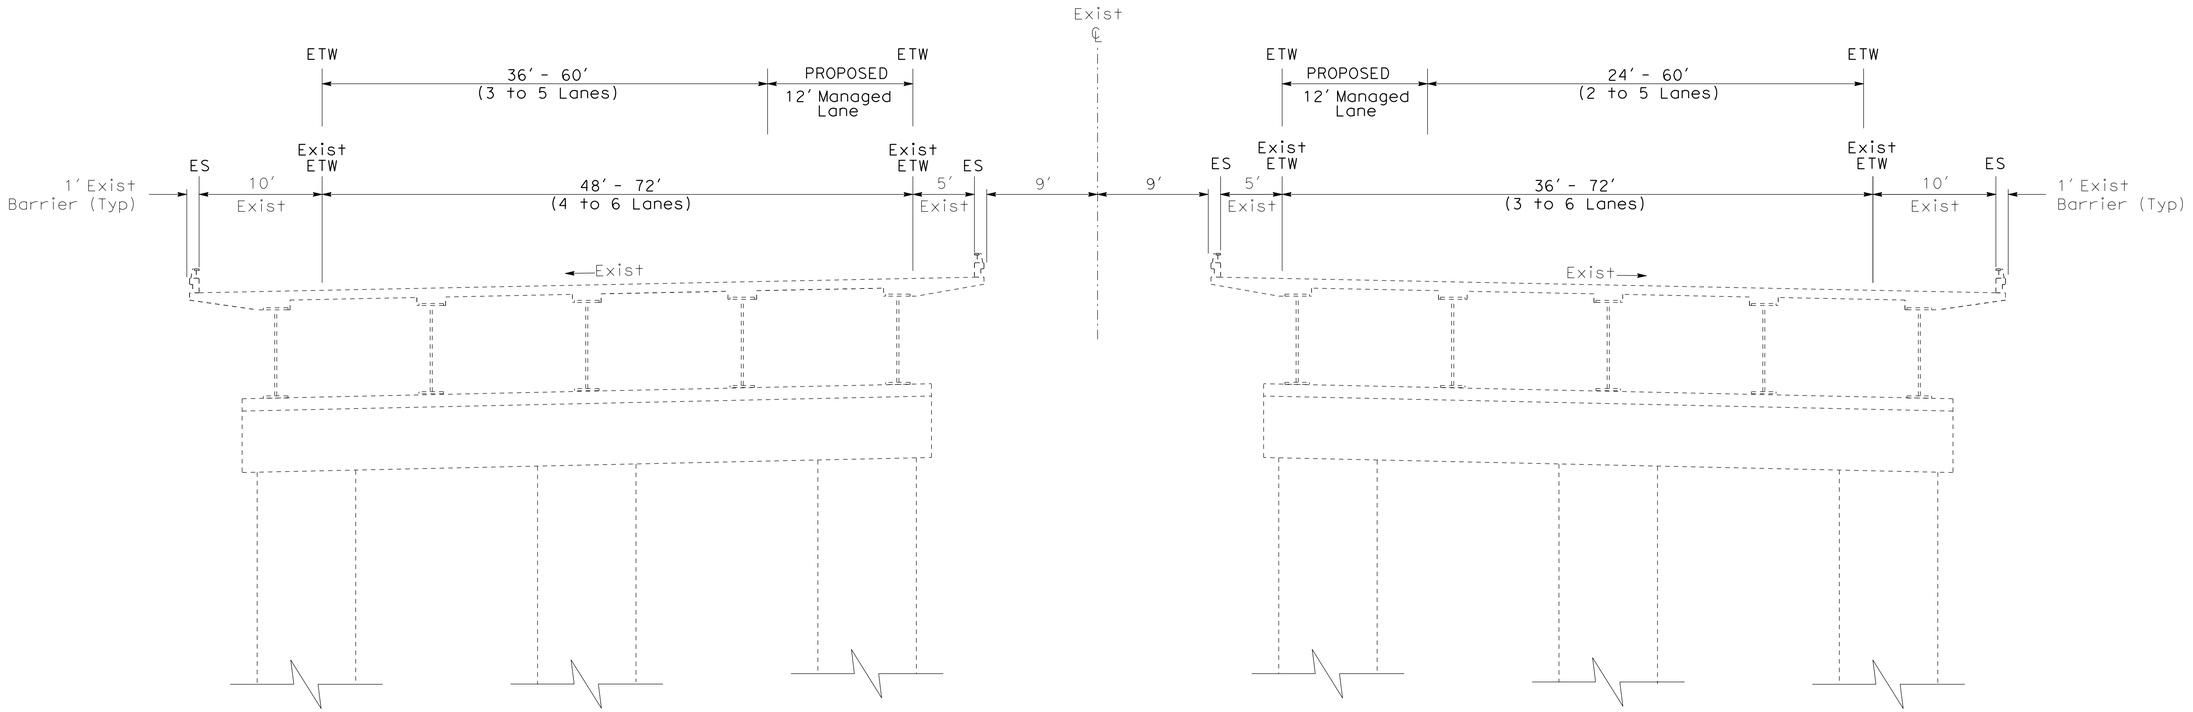

CONVERT WB/EB #1-LANE TO MANAGED-LANE
SACRAMENTO RIVER VIADUCT (PIONEER BRIDGE)
(PM L0.00 - L0.617)
Sta 959+22 to 990+60
SAC ROUTE 50

TYPICAL CROSS SECTIONS ALTERNATIVE 7A

NO SCALE

X-6

CALCULATED-DESIGNED BY	CHECKED BY
JOEY MORRISON	AARON DANIELS

FUNCTIONAL SUPERVISOR: MONIKA PEDIGO

STATE OF CALIFORNIA - DEPARTMENT OF TRANSPORTATION
03 DESIGN

REVISED BY	DATE REVISED

LAST REVISION 2-11-19
DATE PLOTTED => 3/10/2023
TIME PLOTTED => 12:44:48 PM

BORDER LAST REVISED 7/2/2010

USERNAME =>
DGN FILE => ...\0318000085ca001_7A.dgn

RELATIVE BORDER SCALE IS IN INCHES 0 1 2 3

UNIT 0301 | 03-3H900K | 00000000001

Dist	COUNTY	ROUTE	POST MILES TOTAL PROJECT	SHEET No.	TOTAL SHEETS
03	Yol, Sol, Sac	80/50	41.2/L0.617		

REGISTERED CIVIL ENGINEER DATE

PLANS APPROVAL DATE


REGISTERED PROFESSIONAL ENGINEER — No. Exp. CIVIL — STATE OF CALIFORNIA

THE STATE OF CALIFORNIA OR ITS OFFICERS OR AGENTS SHALL NOT BE RESPONSIBLE FOR THE ACCURACY OR COMPLETENESS OF SCANNED COPIES OF THIS PLAN SHEET.

NOTES:

1. DIMENSIONS OF THE STRUCTURAL SECTIONS ARE SUBJECT TO TOLERANCES SPECIFIED IN THE STANDARD SPECIFICATIONS.

2. 1.75′ THICK BARRIERS ARE PART OF THE SCOPE OF 03-0F250, THE BRYTE BEND BRIDGE STRENGTHENNG PROJECT. THE BARRIERS ARE NOT PART OF THE SCOPE OF THIS PROJECT - 03-3H900K.

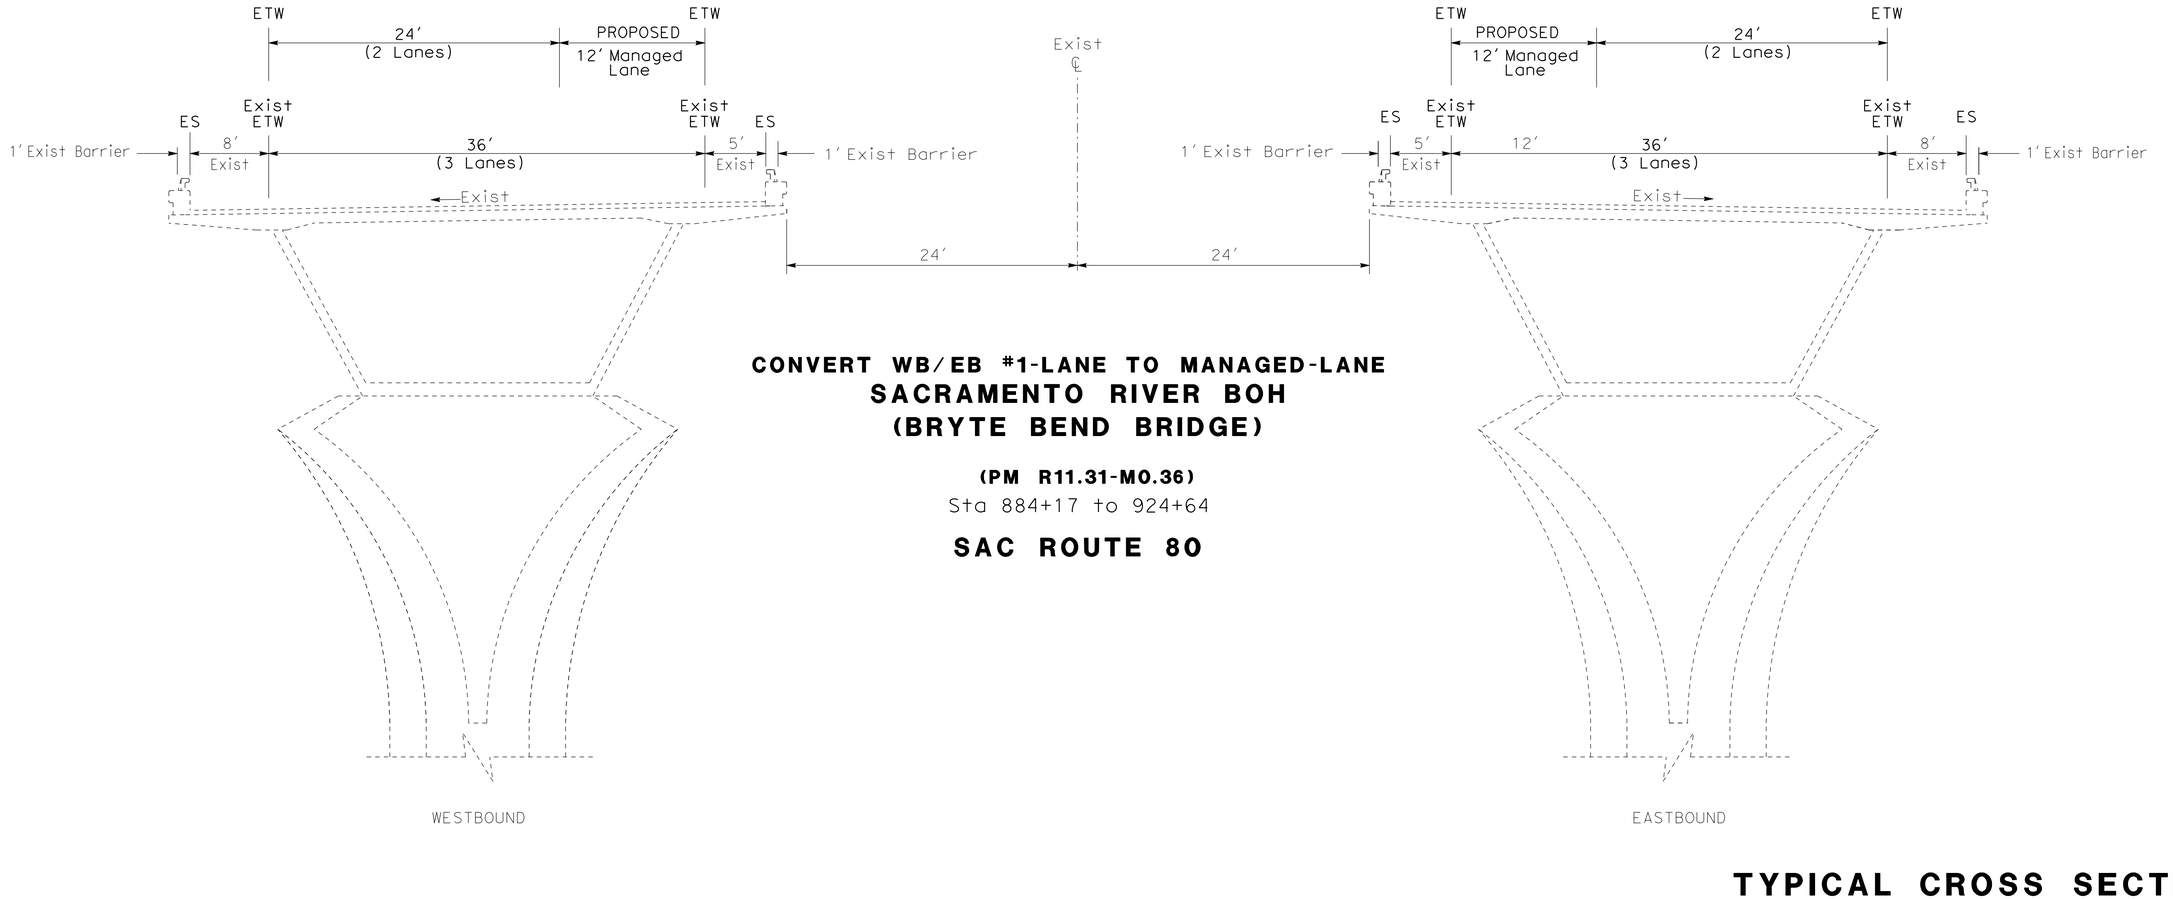

CONVERT WB/EB #1-LANE TO MANAGED-LANE
SACRAMENTO RIVER BOH
(BRYTE BEND BRIDGE)

(PM R11.31-M0.36)
Sta 884+17 to 924+64

SAC ROUTE 80

TYPICAL CROSS SECTIONS ALTERNATIVE 7A

NO SCALE

X-7

CALCULATED-DESIGNED BY	JOEY MORRISON
CHECKED BY	AARON DANIELS
FUNCTIONAL SUPERVISOR	MONIKA PEDIGO
STATE OF CALIFORNIA - DEPARTMENT OF TRANSPORTATION	**03 DESIGN**
Caltrans	
REVISED BY	
DATE REVISED	
LAST REVISION	DATE PLOTTED => 3/10/2023
10-27-20	TIME PLOTTED => 12:45:43 PM

BORDER LAST REVISED 7/2/2010 | USERNAME => | DGN FILE => ...\0318000085ca001_7A.dgn | RELATIVE BORDER SCALE IS IN INCHES 0 1 2 3 | UNIT 0328 | 03-3H9001 | 00000000001

Dist	COUNTY	ROUTE	POST MILES TOTAL PROJECT	SHEET No.	TOTAL SHEETS
04 03	Sol Yol,Sac	80 80,50	40.7/R44.7 VAR		

REGISTERED CIVIL ENGINEER DATE


PLANS APPROVAL DATE

REGISTERED PROFESSIONAL ENGINEER
No.
Exp.
CIVIL
STATE OF CALIFORNIA

THE STATE OF CALIFORNIA OR ITS OFFICERS OR AGENTS SHALL NOT BE RESPONSIBLE FOR THE ACCURACY OR COMPLETENESS OF SCANNED COPIES OF THIS PLAN SHEET.

NOTES:

1. DIMENSIONS OF THE STRUCTURAL SECTIONS ARE SUBJECT TO TOLERANCES SPECIFIED IN THE STANDARD SPECIFICATIONS.

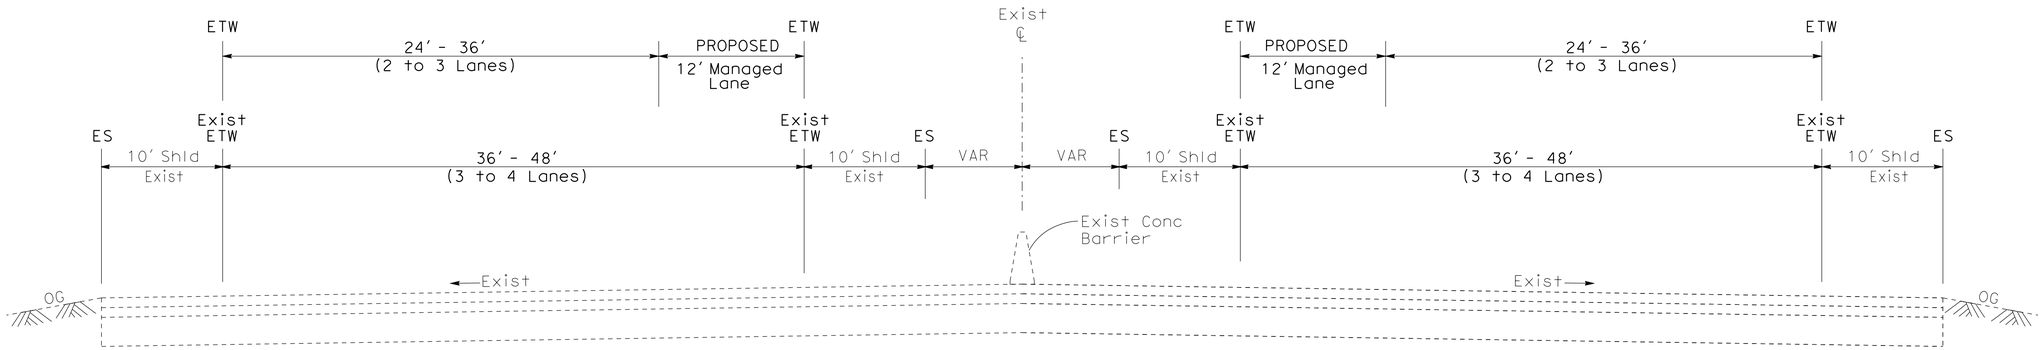

WESTBOUND EASTBOUND

CONVERT WB/EB #1-LANE TO MANAGED-LANE
SACRAMENTO ROUTE 80
SAC PM M0.36-M1.34
Sta 924+64 TO 977+50

TYPICAL CROSS SECTIONS ALTERNATIVE 7A

NO SCALE

X-8

REVISED BY	DATE REVISED

CALCULATED-DESIGNED BY: JOEY MORRISON
CHECKED BY: AARON DANIELS
FUNCTIONAL SUPERVISOR: MONIKA PEDIGO

STATE OF CALIFORNIA - DEPARTMENT OF TRANSPORTATION
Caltrans®
03 DESIGN

LAST REVISION 2-11-19
DATE PLOTTED => 3/10/2023
TIME PLOTTED => 12:46:37 PM

BORDER LAST REVISED 7/2/2010
USERNAME =>
DGN FILE => ...\0318000085ca001_7A.dgn
RELATIVE BORDER SCALE IS IN INCHES 0 1 2 3
UNIT 0301
03-3H900K
00000000001

Dist	COUNTY	ROUTE	POST MILES TOTAL PROJECT	SHEET No.	TOTAL SHEETS
04	Sol	80	40.7/R44.7		
03	Yol,Sac	80,50	VAR		


REGISTERED CIVIL ENGINEER — DATE

PLANS APPROVAL DATE

REGISTERED PROFESSIONAL ENGINEER — No. — Exp. — CIVIL — STATE OF CALIFORNIA

THE STATE OF CALIFORNIA OR ITS OFFICERS OR AGENTS SHALL NOT BE RESPONSIBLE FOR THE ACCURACY OR COMPLETENESS OF SCANNED COPIES OF THIS PLAN SHEET.

DRAFT

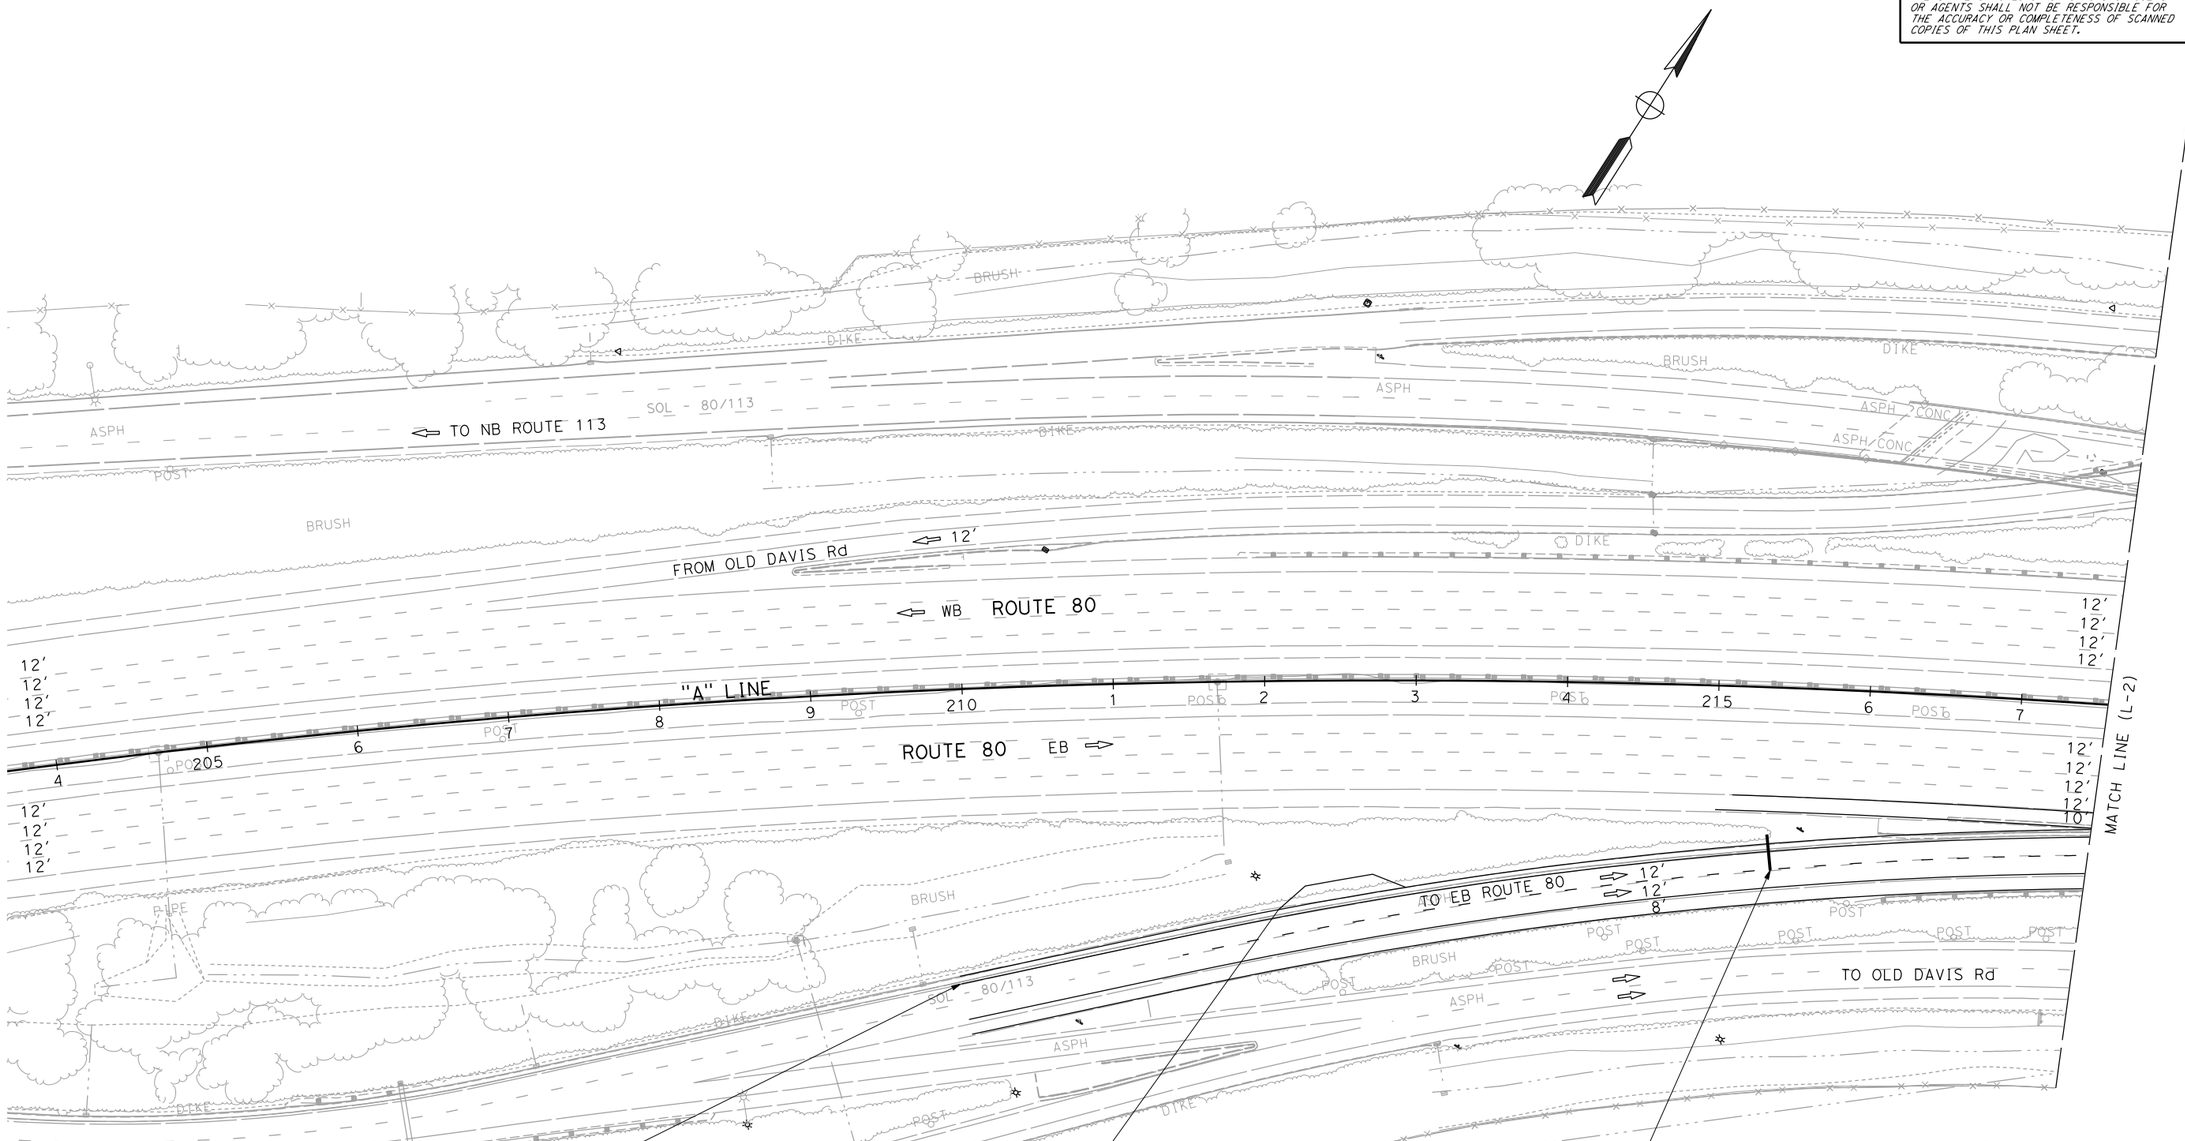

ALTERNATIVE 7A
LAYOUT

SCALE: 1" = 50'

L-1

REVISED BY | DATE REVISED
XXXX - XXXX | XXXX - XXXX
CALCULATED-DESIGNED BY
CHECKED BY
FUNCTIONAL SUPERVISOR: MONIKA PEDIGO
STATE OF CALIFORNIA - DEPARTMENT OF TRANSPORTATION
03 DESIGN
Caltrans

LAST REVISION: 01-26-23 | DATE PLOTTED => 3/24/2023 | TIME PLOTTED => 12:38:30 PM

BORDER LAST REVISED 7/2/2010 | USERNAME => | DGN FILE => ...\3H900-Alt-7A_LayOut-01.dgn | RELATIVE BORDER SCALE IS IN INCHES 0 1 2 3 | UNIT 0328 | PROJECT NUMBER & PHASE 00000000001

Dist	COUNTY	ROUTE	POST MILES TOTAL PROJECT	SHEET No.	TOTAL SHEETS
04	Sol	80	40.7/R44.7		
03	Yol,Sac	80,50	VAR		


REGISTERED CIVIL ENGINEER DATE

PLANS APPROVAL DATE

DRAFT

REGISTERED PROFESSIONAL ENGINEER No. Exp. CIVIL STATE OF CALIFORNIA

THE STATE OF CALIFORNIA OR ITS OFFICERS OR AGENTS SHALL NOT BE RESPONSIBLE FOR THE ACCURACY OR COMPLETENESS OF SCANNED COPIES OF THIS PLAN SHEET.

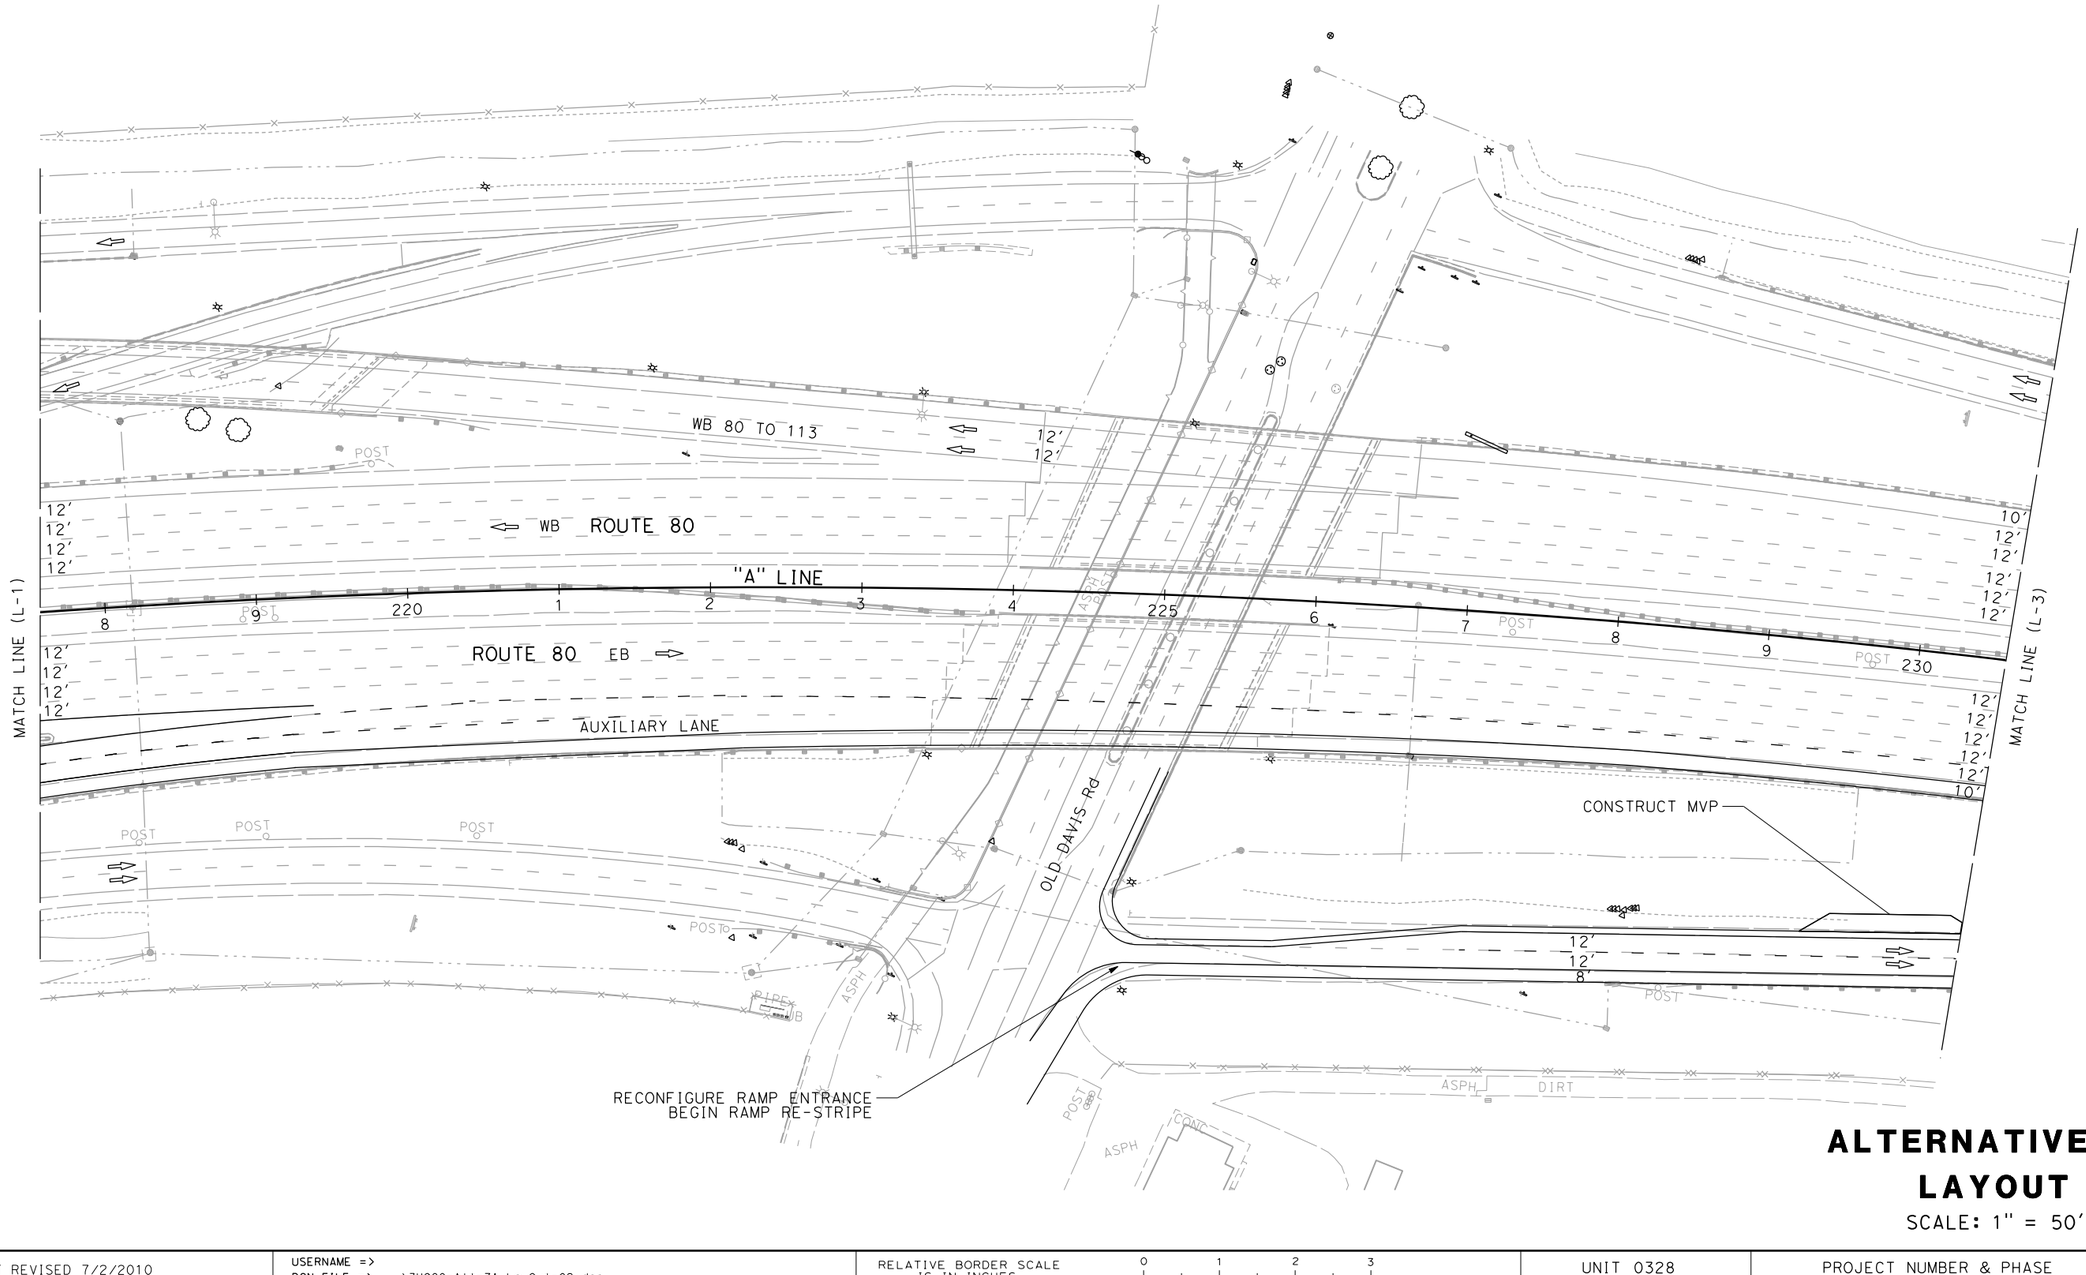

ALTERNATIVE 7A
LAYOUT

SCALE: 1" = 50′

L-2

REVISED BY	DATE REVISED
XXXX - XXXX	XXXX - XXXX
CALCULATED-DESIGNED BY	CHECKED BY

FUNCTIONAL SUPERVISOR: MONIKA PEDIGO

STATE OF CALIFORNIA - DEPARTMENT OF TRANSPORTATION

Caltrans® **03 DESIGN**

LAST REVISION 01-26-23 | DATE PLOTTED => 3/24/2023 | TIME PLOTTED => 12:38:40 PM

BORDER LAST REVISED 7/2/2010 | USERNAME => | DGN FILE => ...\3H900-Alt-7A_LayOut-02.dgn | RELATIVE BORDER SCALE IS IN INCHES 0 1 2 3 | UNIT 0328 | PROJECT NUMBER & PHASE 00000000001

Dist	COUNTY	ROUTE	POST MILES TOTAL PROJECT	SHEET No.	TOTAL SHEETS
04	Sol	80	40.7/R44.7		
03	Yol,Sac	80,50	VAR		


DRAFT

REGISTERED CIVIL ENGINEER — DATE

PLANS APPROVAL DATE

REGISTERED PROFESSIONAL ENGINEER — No. — Exp. — CIVIL — STATE OF CALIFORNIA

THE STATE OF CALIFORNIA OR ITS OFFICERS OR AGENTS SHALL NOT BE RESPONSIBLE FOR THE ACCURACY OR COMPLETENESS OF SCANNED COPIES OF THIS PLAN SHEET.

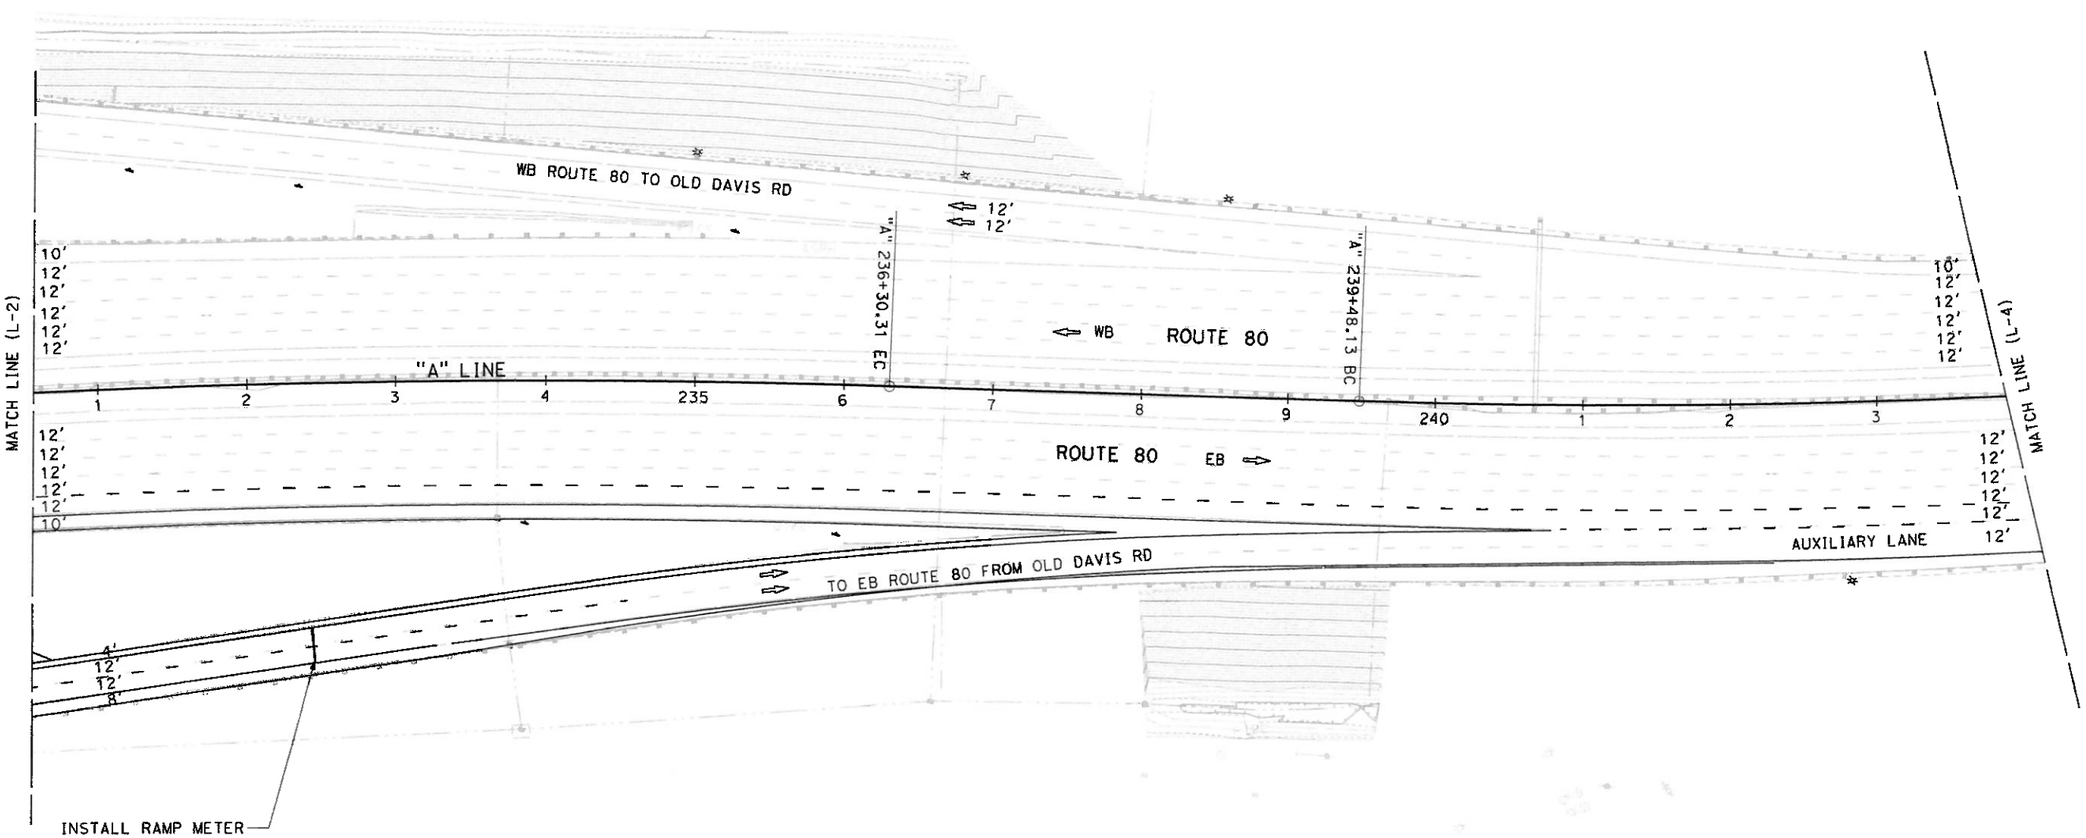

ALTERNATIVE 7A
LAYOUT

SCALE: 1" = 50'

L-3

		REVISED BY	
		DATE REVISED	
CALCULATED-DESIGNED BY	xxxx - xxxx		
CHECKED BY	xxxx - xxxx		
FUNCTIONAL SUPERVISOR	MONIKA PEDIGO		
STATE OF CALIFORNIA - DEPARTMENT OF TRANSPORTATION	03 DESIGN		

LAST REVISION 01-26-23 | DATE PLOTTED => 3/22/2023 | TIME PLOTTED => 11:10:35 PM

BORDER LAST REVISED 7/2/2010 | USERNAME => | DGN FILE => ...\3H900-Alt-7A_LayOut-03.dgn | RELATIVE BORDER SCALE IS IN INCHES 0 1 2 3 | UNIT 0328 | PROJECT NUMBER & PHASE 00000000001

Dist	COUNTY	ROUTE	POST MILES TOTAL PROJECT	SHEET No.	TOTAL SHEETS


DRAFT

REGISTERED CIVIL ENGINEER — DATE

PLANS APPROVAL DATE

REGISTERED PROFESSIONAL ENGINEER — No. — Exp. — CIVIL — STATE OF CALIFORNIA

THE STATE OF CALIFORNIA OR ITS OFFICERS OR AGENTS SHALL NOT BE RESPONSIBLE FOR THE ACCURACY OR COMPLETENESS OF SCANNED COPIES OF THIS PLAN SHEET.

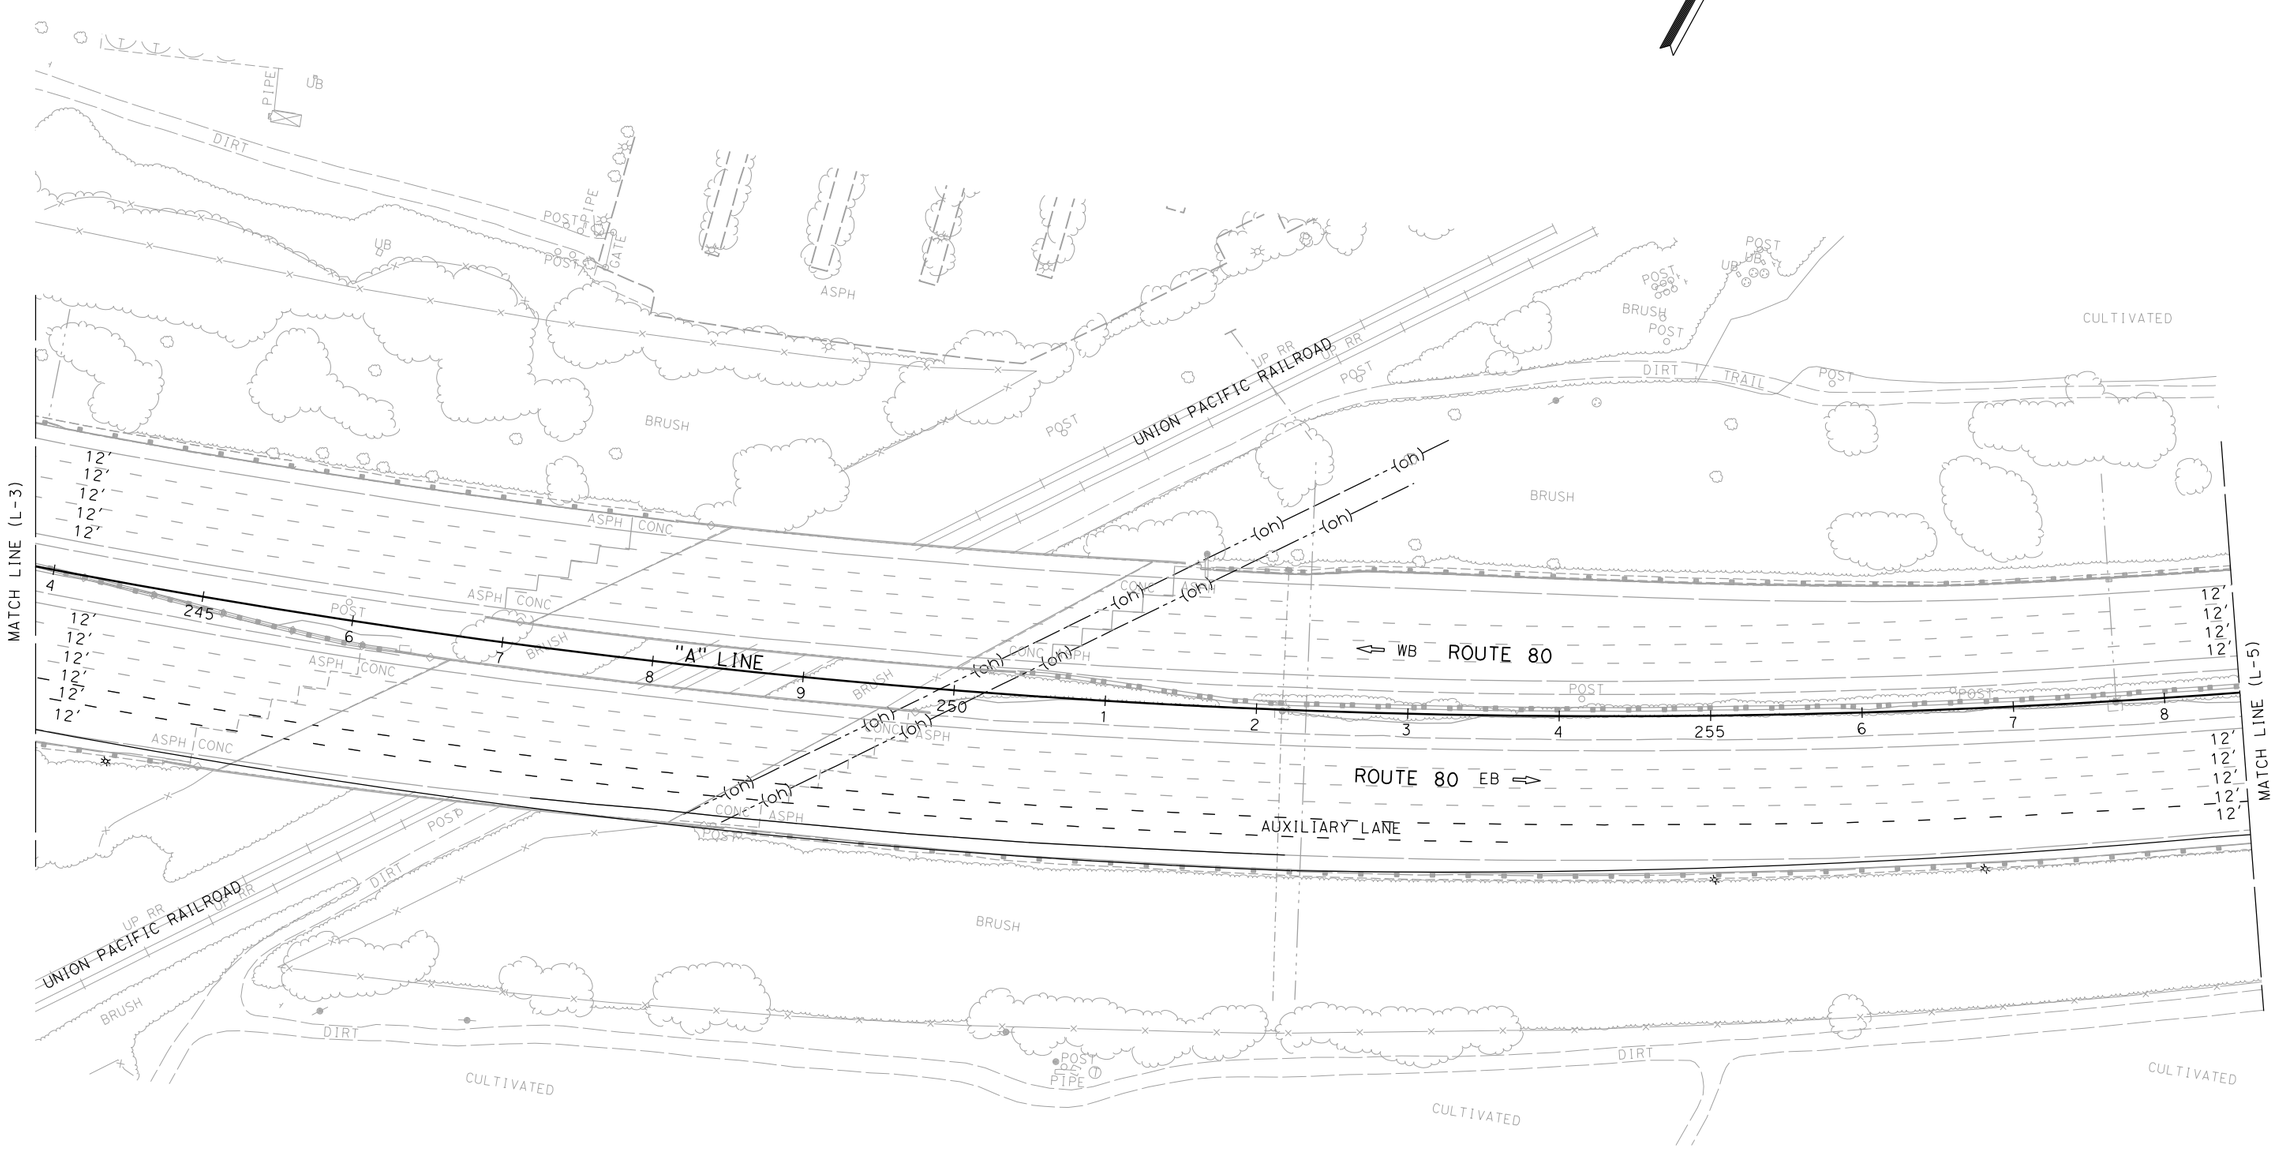

ALTERNATIVE 7A
LAYOUT

SCALE: 1" = 50'

L-4

STATE OF CALIFORNIA - DEPARTMENT OF TRANSPORTATION	FUNCTIONAL SUPERVISOR	CALCULATED-DESIGNED BY	CHECKED BY	REVISED BY	DATE REVISED
Caltrans® 03 DESIGN	MONIKA PEDIGO	XXXX - XXXX	XXXX - XXXX		

LAST REVISION 01-26-23 | DATE PLOTTED => 3/24/2023 | TIME PLOTTED => 12:38:45 PM

BORDER LAST REVISED 7/2/2010 | USERNAME => | DGN FILE => ...\3H900-Alt-7A_LayOut-04.dgn | RELATIVE BORDER SCALE IS IN INCHES 0 1 2 3 | UNIT 0328 | PROJECT NUMBER & PHASE 00000000001

Dist	COUNTY	ROUTE	POST MILES TOTAL PROJECT	SHEET No.	TOTAL SHEETS
04	Sol	80	40.7/R44.7		
03	Yol,Sac	80,50	VAR		


REGISTERED CIVIL ENGINEER — DATE

PLANS APPROVAL DATE

DRAFT

REGISTERED PROFESSIONAL ENGINEER — No. — Exp. — CIVIL — STATE OF CALIFORNIA

THE STATE OF CALIFORNIA OR ITS OFFICERS OR AGENTS SHALL NOT BE RESPONSIBLE FOR THE ACCURACY OR COMPLETENESS OF SCANNED COPIES OF THIS PLAN SHEET.

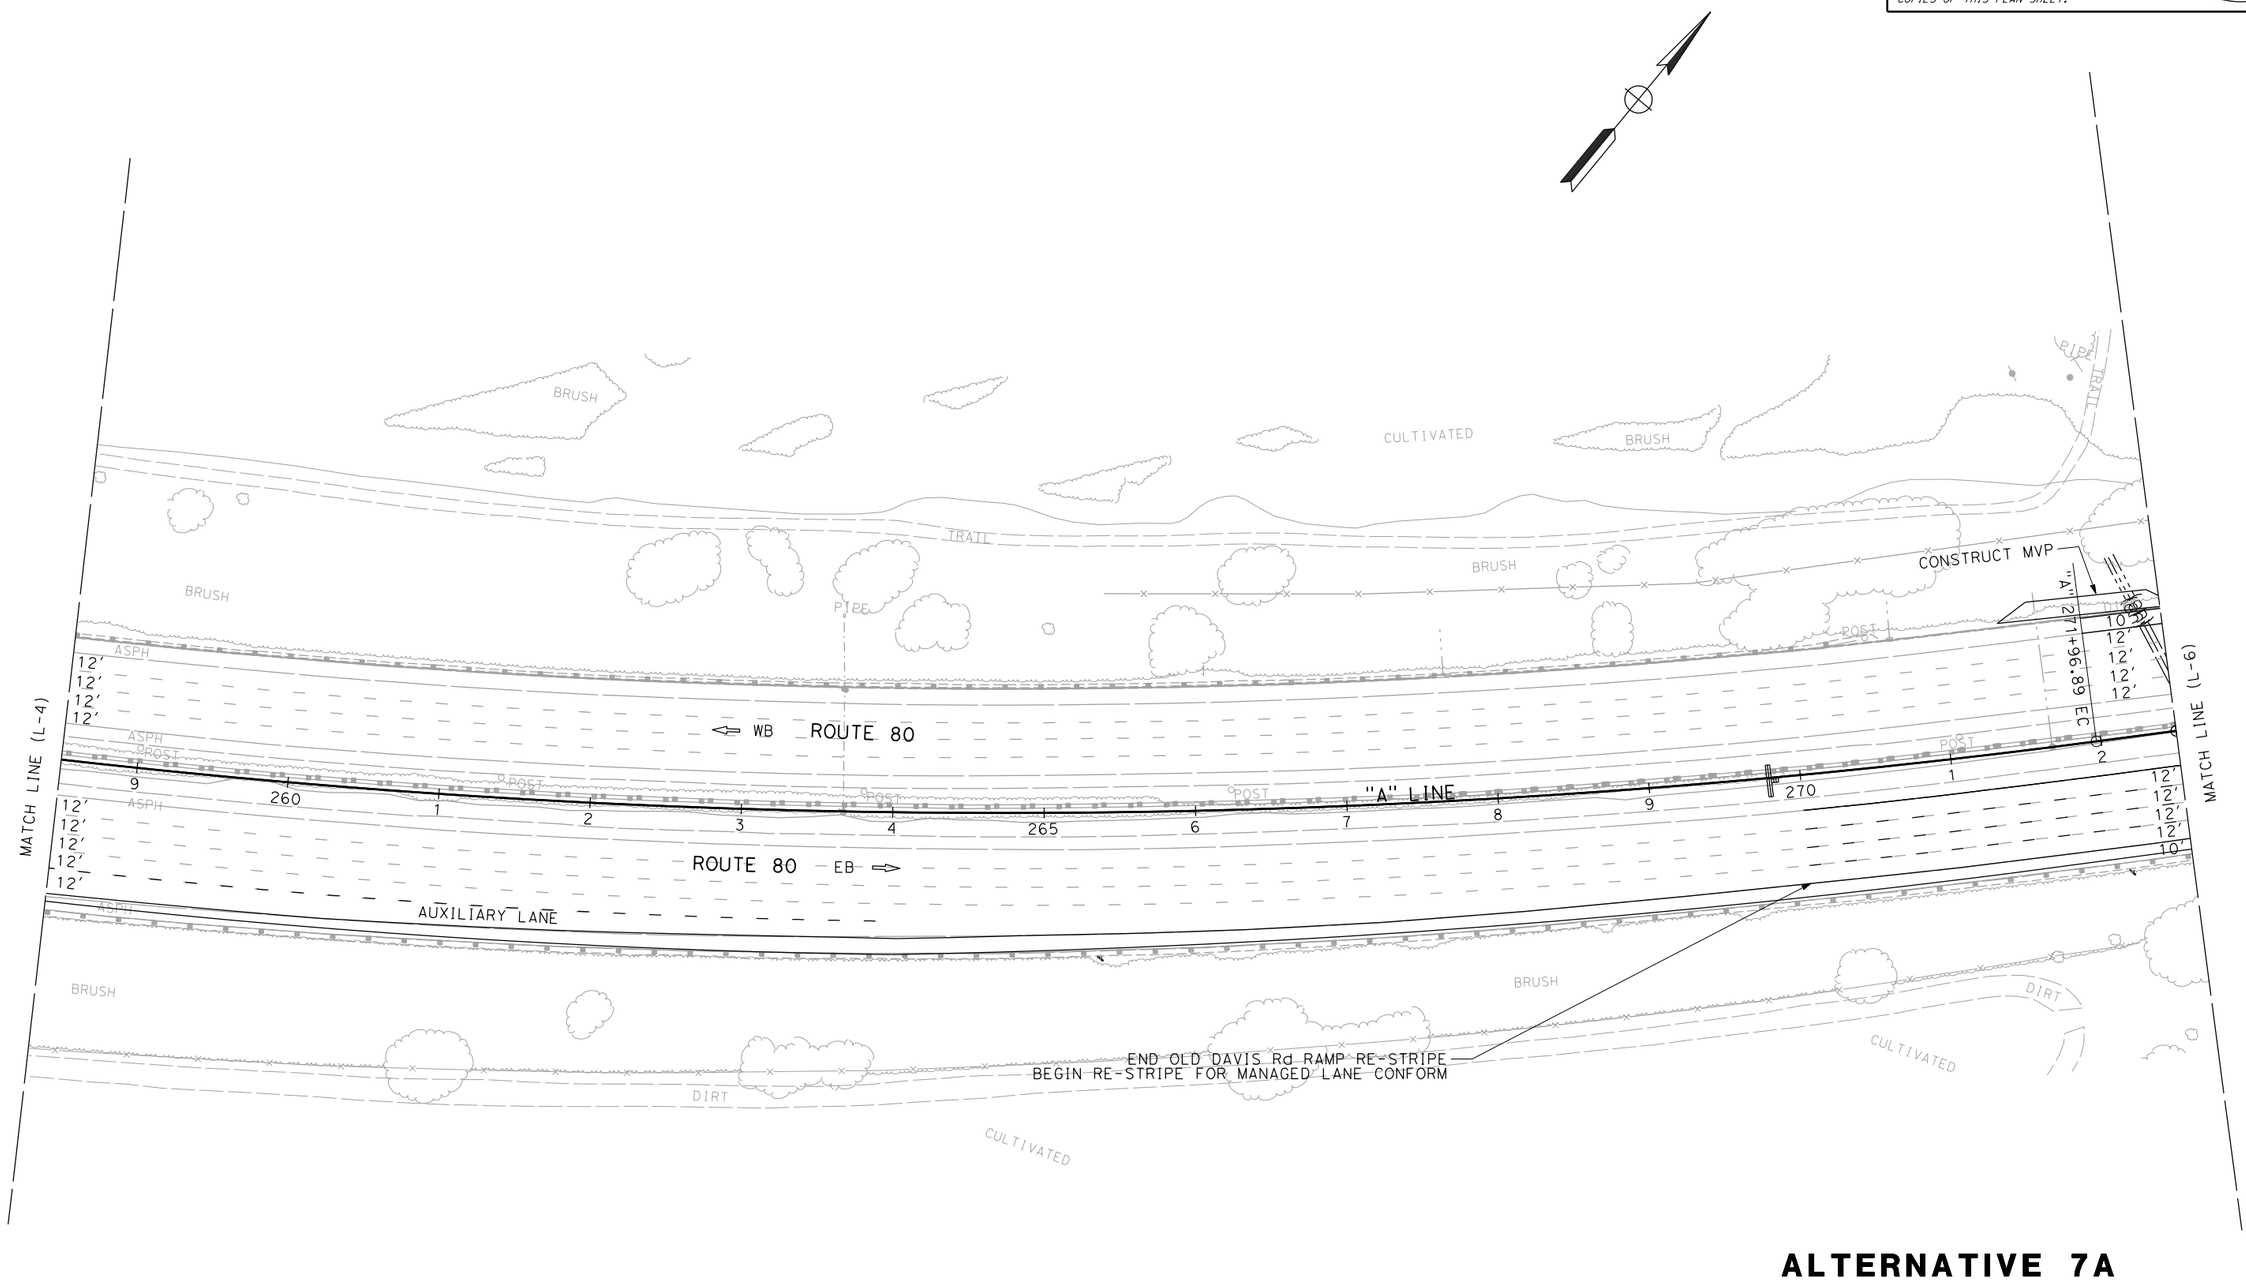

ALTERNATIVE 7A
LAYOUT

SCALE: 1" = 50'

L-5

REVISED BY	DATE REVISED
XXXX - XXXX	XXXX - XXXX

CALCULATED-DESIGNED BY

CHECKED BY

FUNCTIONAL SUPERVISOR: MONIKA PEDIGO

STATE OF CALIFORNIA - DEPARTMENT OF TRANSPORTATION

Caltrans®

03 DESIGN

LAST REVISION 01-26-23

DATE PLOTTED => 3/24/2023

TIME PLOTTED => 12:38:49 PM

BORDER LAST REVISED 7/2/2010

USERNAME =>

DGN FILE => ...\3H900-Alt-7A_LayOut-05.dgn

RELATIVE BORDER SCALE IS IN INCHES 0 1 2 3

UNIT 0328

PROJECT NUMBER & PHASE 00000000001

Dist	COUNTY	ROUTE	POST MILES TOTAL PROJECT	SHEET No.	TOTAL SHEETS
04	Sol	80	40.7/R44.7		
03	Yol,Sac	80,50	VAR		


REGISTERED CIVIL ENGINEER DATE

PLANS APPROVAL DATE

DRAFT

REGISTERED PROFESSIONAL ENGINEER No. Exp. CIVIL STATE OF CALIFORNIA

THE STATE OF CALIFORNIA OR ITS OFFICERS OR AGENTS SHALL NOT BE RESPONSIBLE FOR THE ACCURACY OR COMPLETENESS OF SCANNED COPIES OF THIS PLAN SHEET.

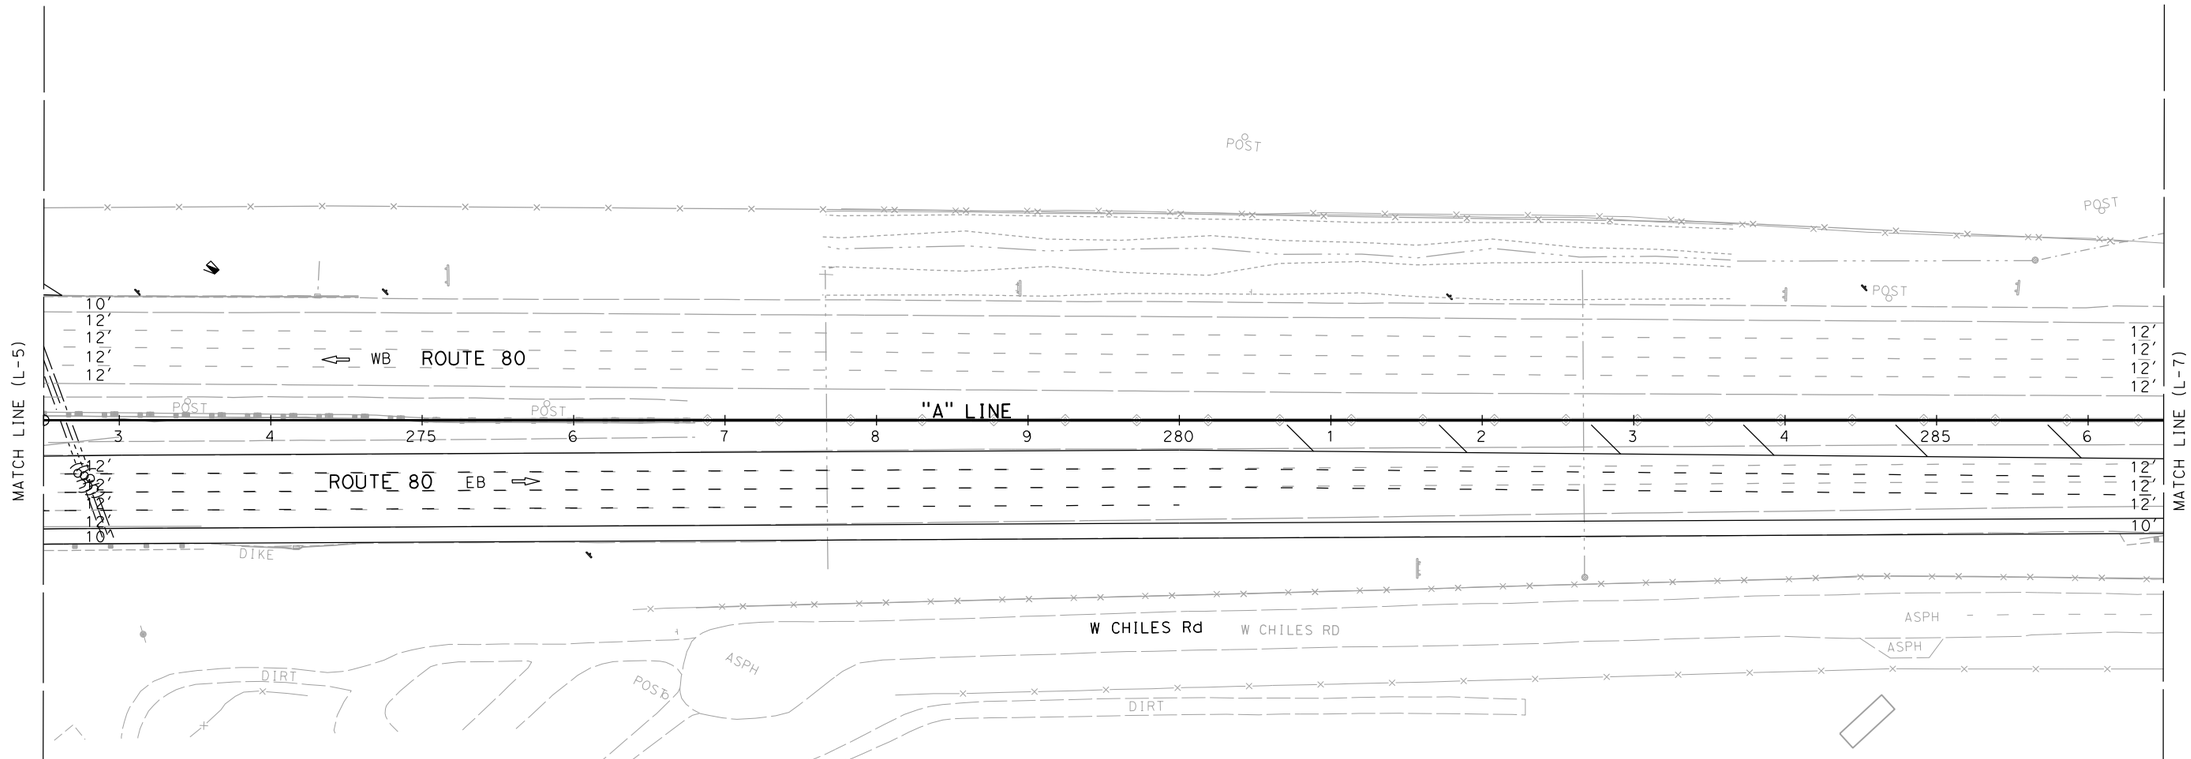

ALTERNATIVE 7A
LAYOUT

SCALE: 1" = 50'

L-6

STATE OF CALIFORNIA - DEPARTMENT OF TRANSPORTATION
Caltrans
03 DESIGN

FUNCTIONAL SUPERVISOR: MONIKA PEDIGO

CALCULATED-DESIGNED BY:
CHECKED BY:

REVISED BY	DATE REVISED
xxxx - xxxx	xxxx - xxxx

LAST REVISION 01-26-23
DATE PLOTTED => 3/24/2023
TIME PLOTTED => 12:38:52 PM

BORDER LAST REVISED 7/2/2010

USERNAME =>
DGN FILE => ...\3H900-Alt-7A_LayOut-06.dgn

RELATIVE BORDER SCALE IS IN INCHES 0 1 2 3

UNIT 0328

PROJECT NUMBER & PHASE 00000000001

Dist	COUNTY	ROUTE	POST MILES TOTAL PROJECT	SHEET No.	TOTAL SHEETS
04	Sol	80	40.7/R44.7		
03	Yol,Sac	80,50	VAR		


REGISTERED CIVIL ENGINEER — DATE

PLANS APPROVAL DATE

DRAFT

REGISTERED PROFESSIONAL ENGINEER No. Exp. CIVIL STATE OF CALIFORNIA

THE STATE OF CALIFORNIA OR ITS OFFICERS OR AGENTS SHALL NOT BE RESPONSIBLE FOR THE ACCURACY OR COMPLETENESS OF SCANNED COPIES OF THIS PLAN SHEET.

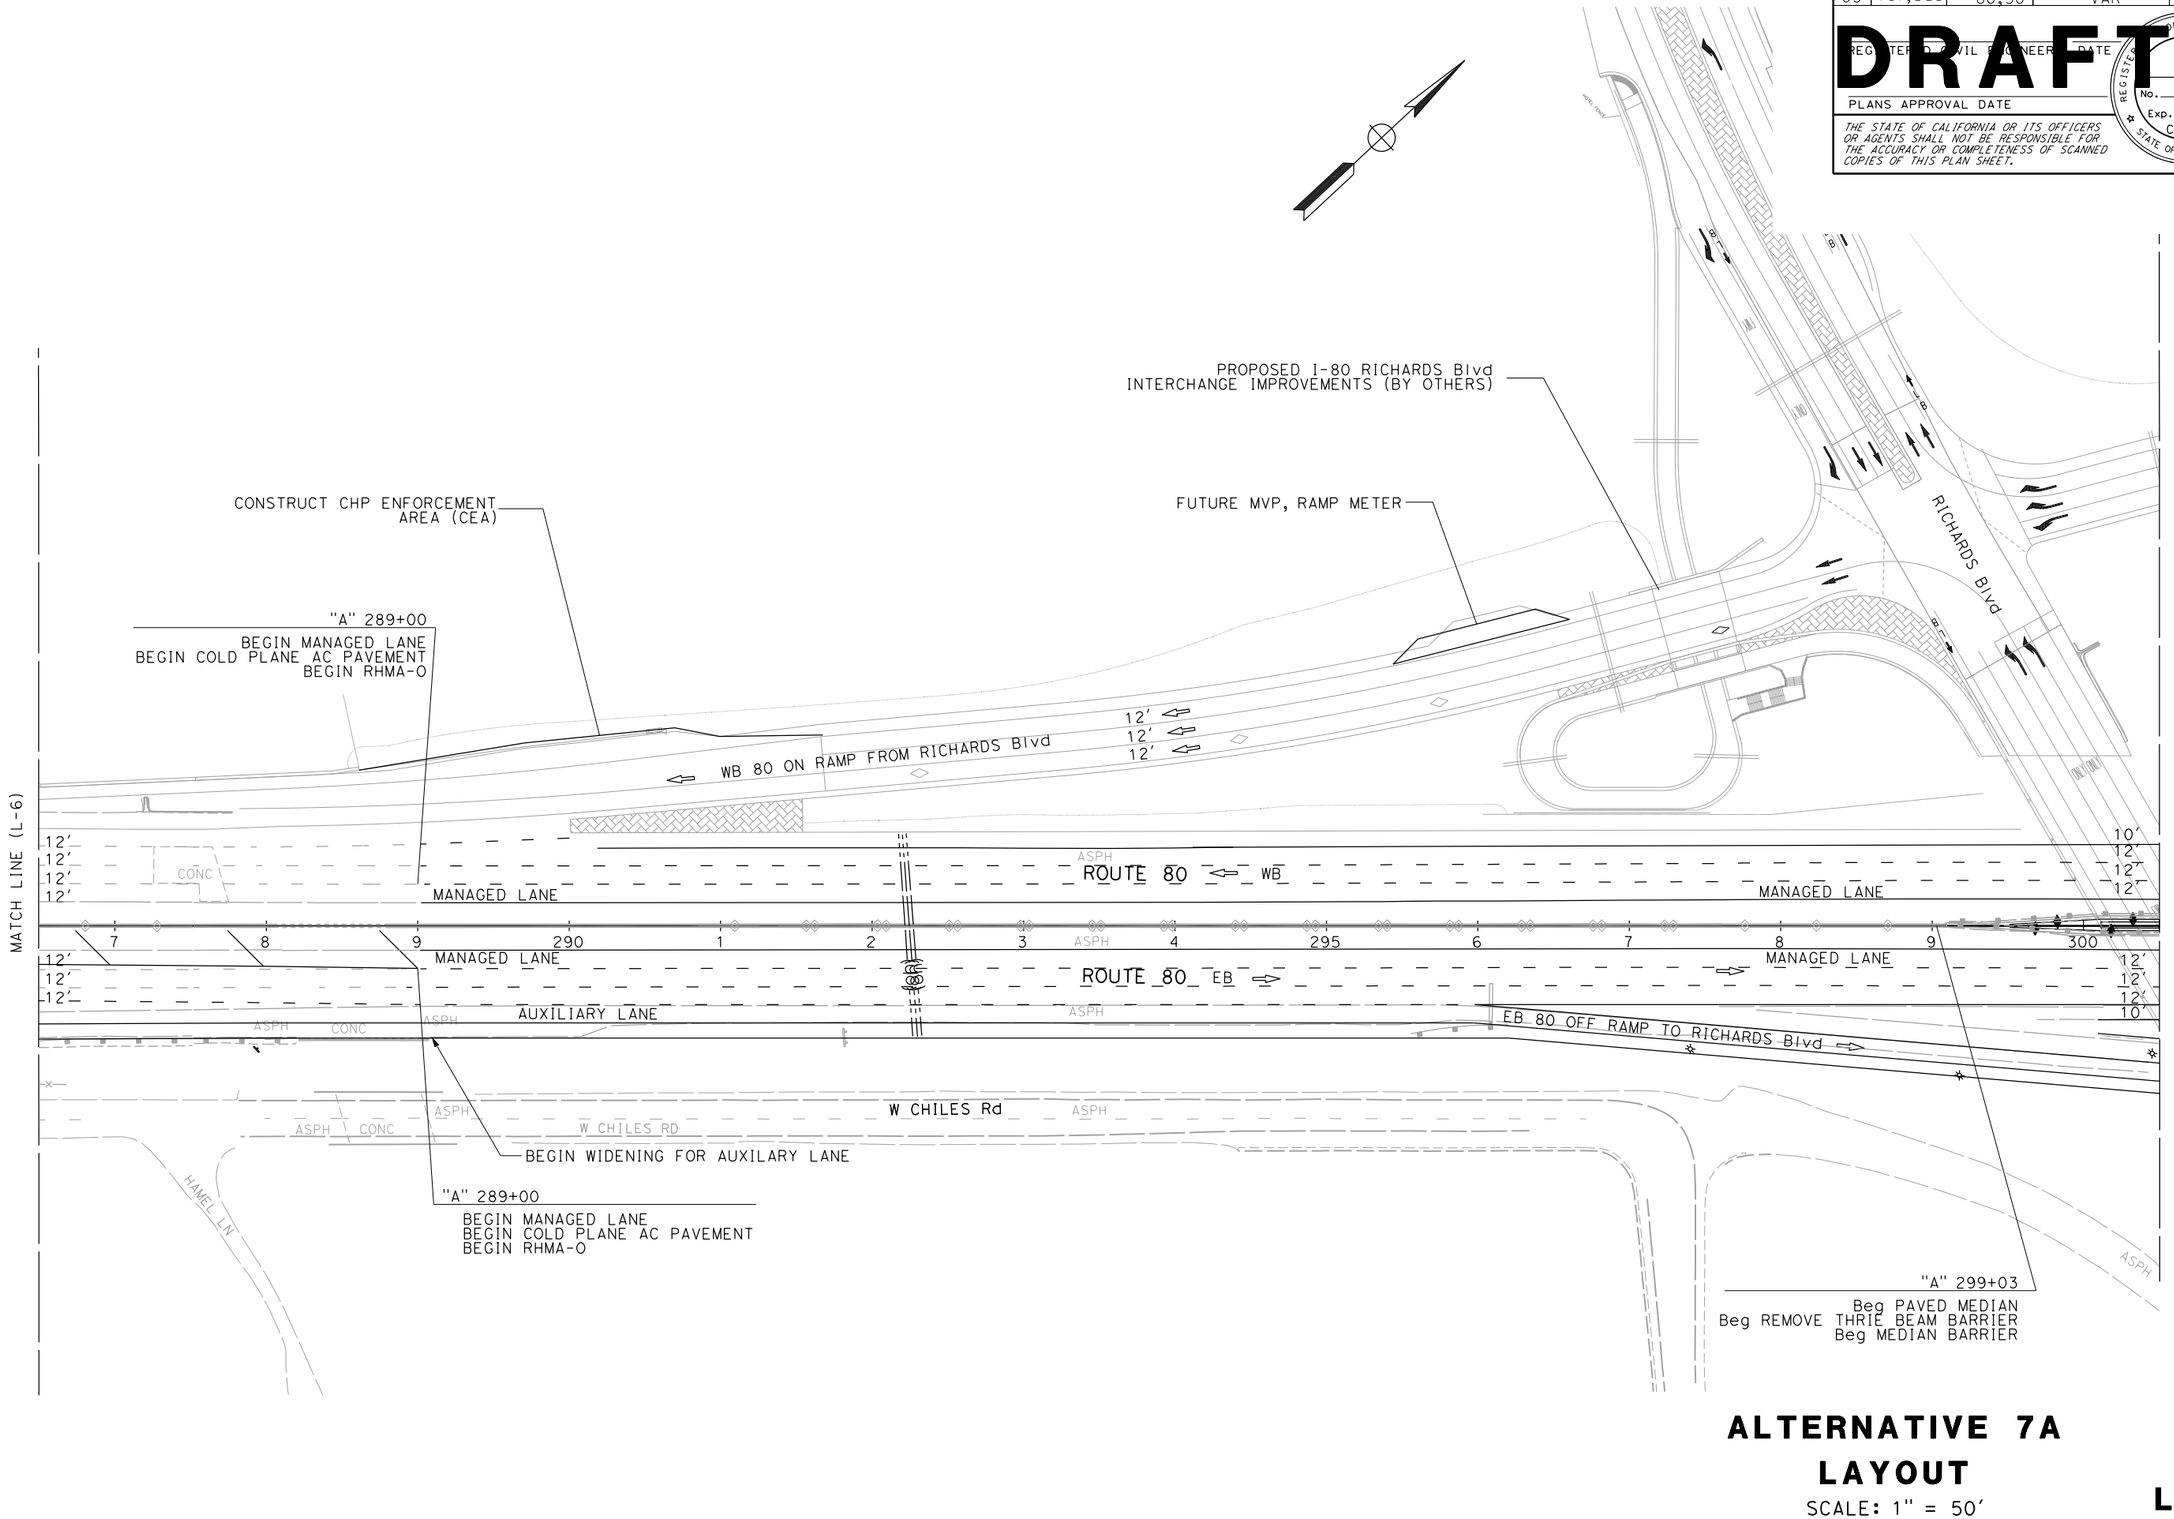

ALTERNATIVE 7A
LAYOUT

SCALE: 1" = 50'

L-7

	REVISED BY	CALCULATED-DESIGNED BY	FUNCTIONAL SUPERVISOR
	DATE REVISED	CHECKED BY	MONIKA PEDIGO
	xxxx - xxxx	STATE OF CALIFORNIA - DEPARTMENT OF TRANSPORTATION	
	xxxx - xxxx	03 DESIGN	

Caltrans®

LAST REVISION 01-26-23 | DATE PLOTTED => 3/24/2023 | TIME PLOTTED => 12:38:59 PM

BORDER LAST REVISED 7/2/2010 | USERNAME => | DGN FILE => ...\3H900-Alt-7A_LayOut-07.dgn | RELATIVE BORDER SCALE IS IN INCHES 0 1 2 3 | UNIT 0328 | PROJECT NUMBER & PHASE 00000000001

Dist	COUNTY	ROUTE	POST MILES TOTAL PROJECT	SHEET No.	TOTAL SHEETS
04	Sol	80	40.7/R44.7		
03	Yol,Sac	80,50	VAR		

REGISTERED CIVIL ENGINEER DATE

PLANS APPROVAL DATE


DRAFT

REGISTERED PROFESSIONAL ENGINEER No. Exp. CIVIL STATE OF CALIFORNIA

THE STATE OF CALIFORNIA OR ITS OFFICERS OR AGENTS SHALL NOT BE RESPONSIBLE FOR THE ACCURACY OR COMPLETENESS OF SCANNED COPIES OF THIS PLAN SHEET.

CURVE DATA

No. #	R	Δ	T	L
1	5,080.00	30°41'26"	1,394.05	2,721.11

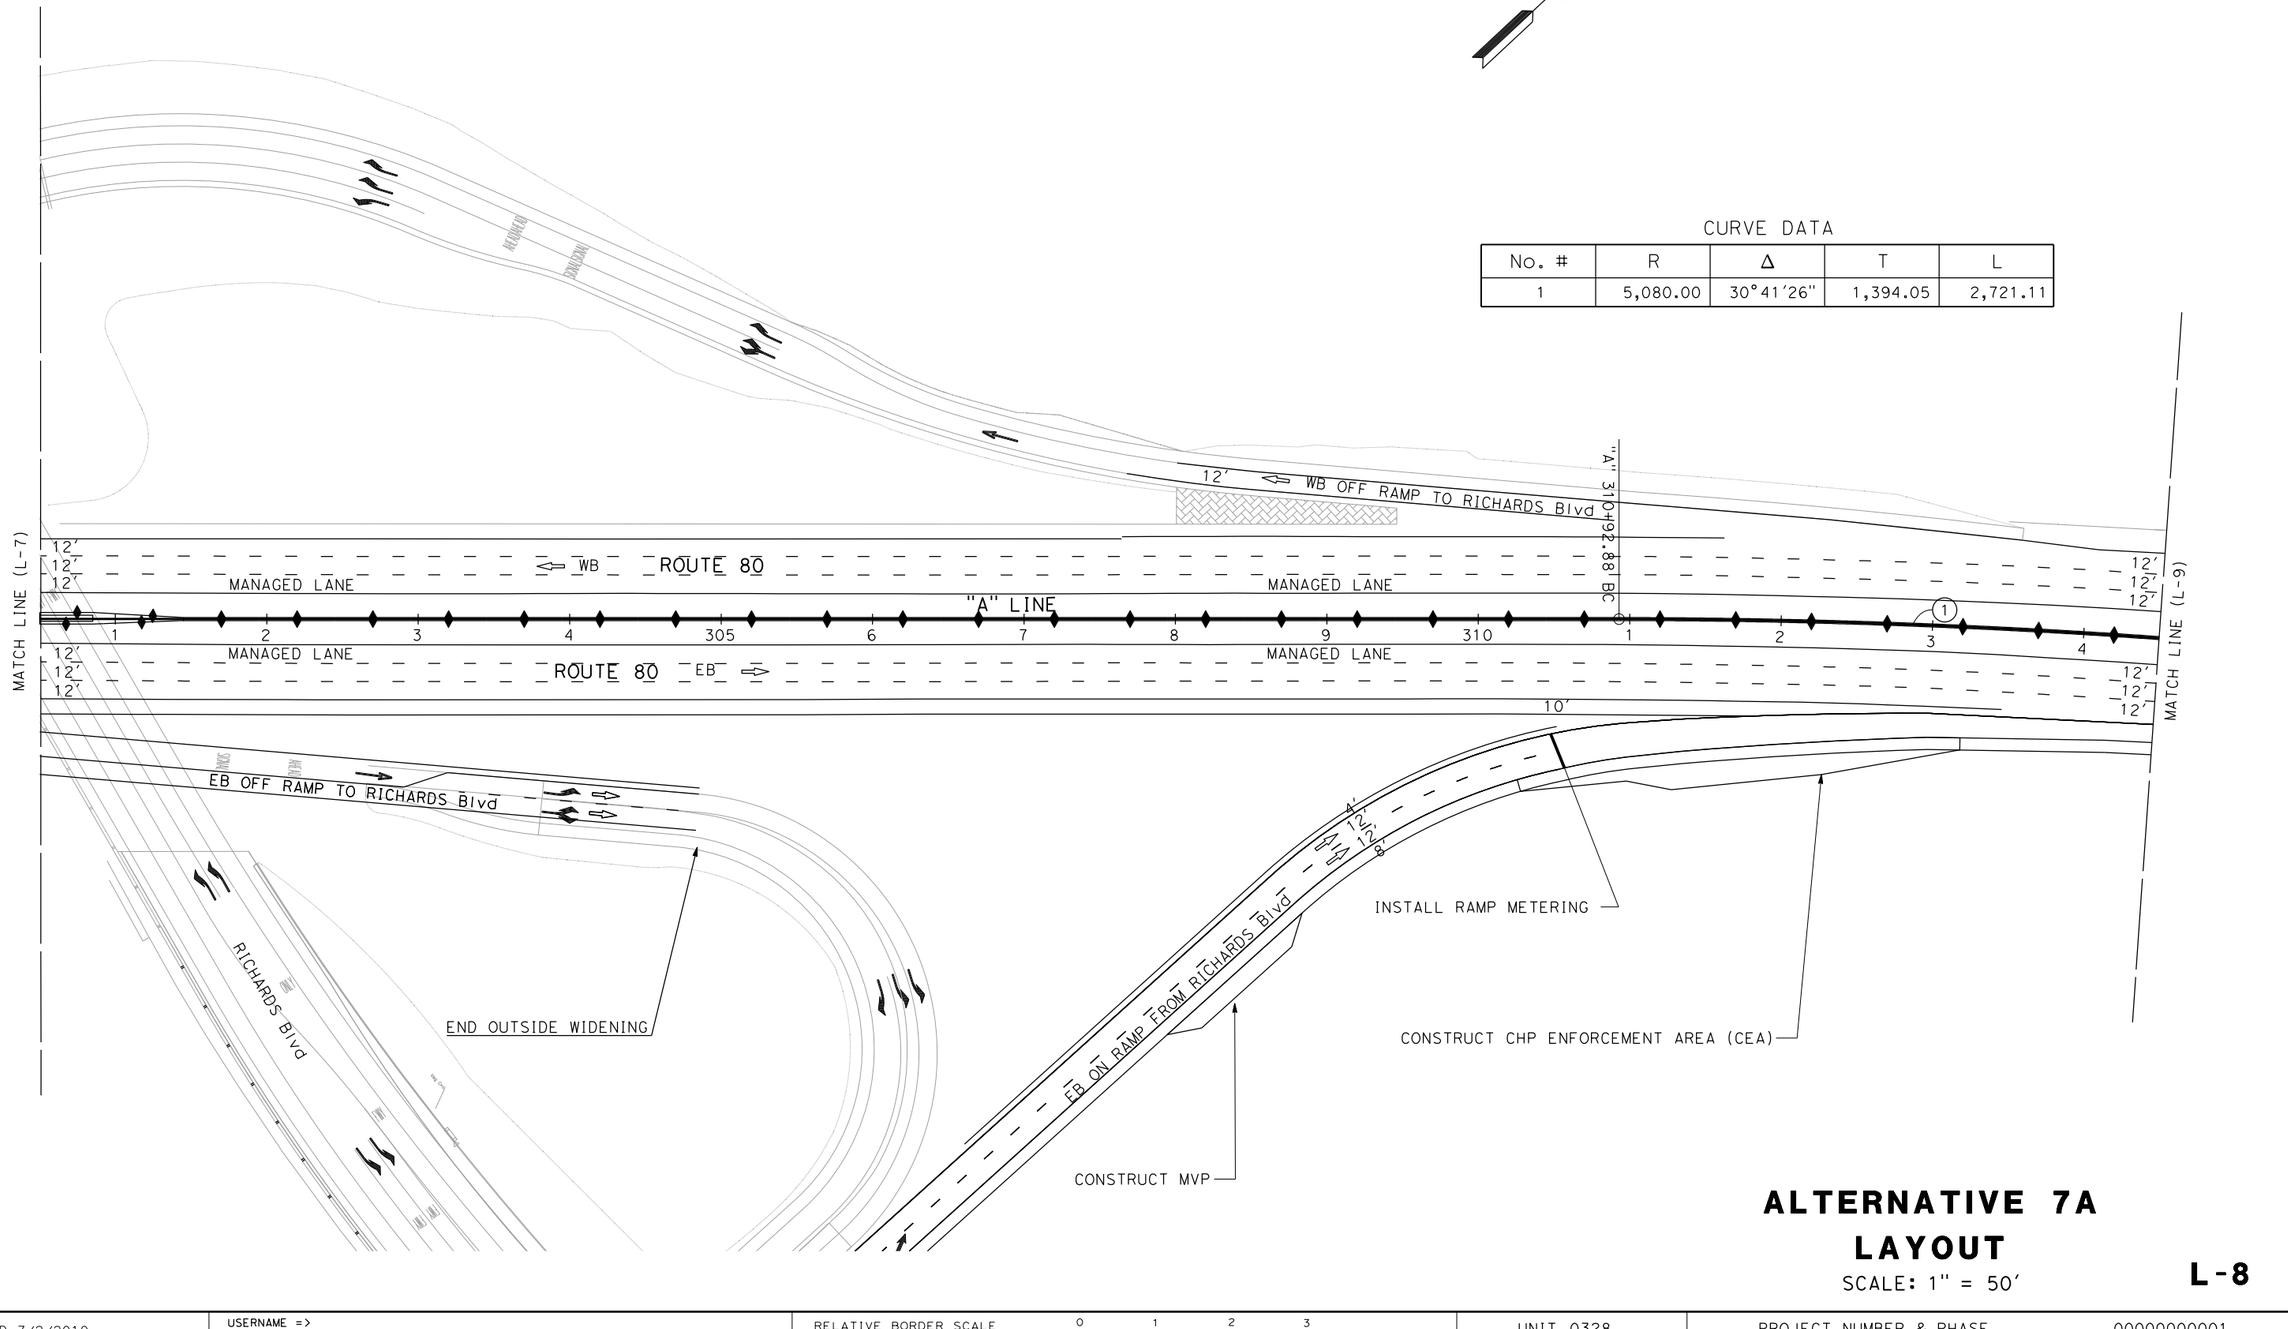

ALTERNATIVE 7A LAYOUT

SCALE: 1" = 50'

L-8

REVISED BY	xxxx - xxxx	CALCULATED-DESIGNED BY	FUNCTIONAL SUPERVISOR
DATE REVISED	xxxx - xxxx	CHECKED BY	MONIKA PEDIGO

STATE OF CALIFORNIA - DEPARTMENT OF TRANSPORTATION

03 DESIGN

Caltrans

LAST REVISION 01-26-23

DATE PLOTTED => 3/24/2023

TIME PLOTTED => 12:39:02 PM

BORDER LAST REVISED 7/2/2010

USERNAME =>

DGN FILE => ...\3H900-Alt-7A_LayOut-08.dgn

RELATIVE BORDER SCALE IS IN INCHES 0 1 2 3

UNIT 0328

PROJECT NUMBER & PHASE 00000000001

Dist	COUNTY	ROUTE	POST MILES TOTAL PROJECT	SHEET No.	TOTAL SHEETS
04	Sol	80	40.7/R44.7		
03	Yol,Sac	80,50	VAR		


REGISTERED CIVIL ENGINEER — DATE

DRAFT

PLANS APPROVAL DATE

REGISTERED PROFESSIONAL ENGINEER No. Exp. CIVIL STATE OF CALIFORNIA

THE STATE OF CALIFORNIA OR ITS OFFICERS OR AGENTS SHALL NOT BE RESPONSIBLE FOR THE ACCURACY OR COMPLETENESS OF SCANNED COPIES OF THIS PLAN SHEET.

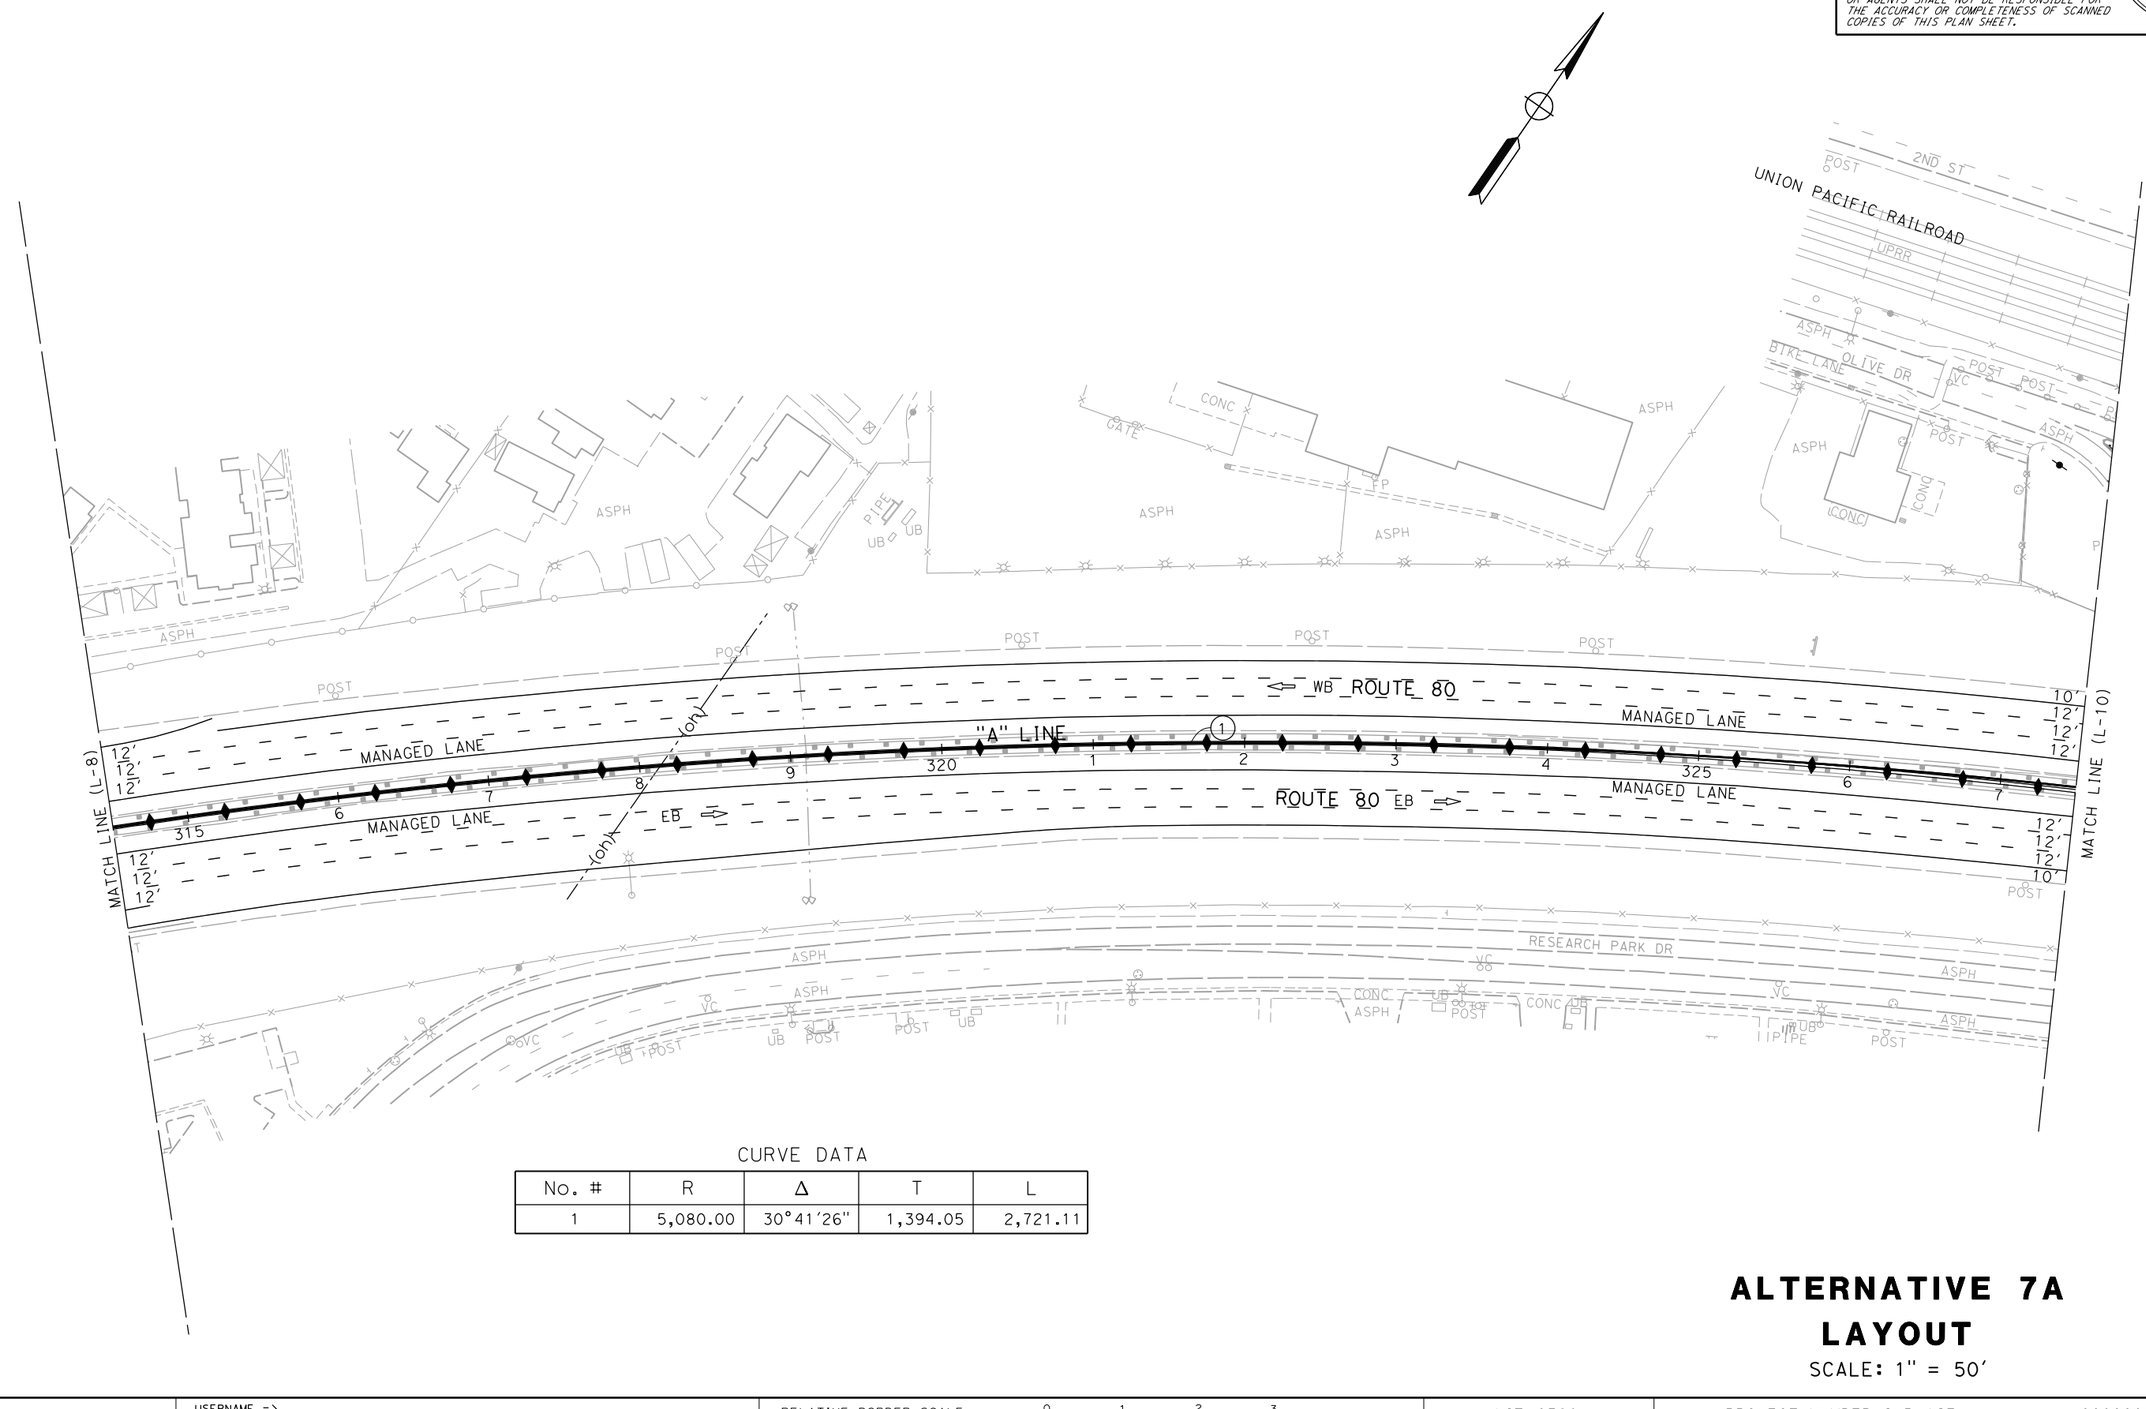

CURVE DATA

No. #	R	Δ	T	L
1	5,080.00	30°41'26"	1,394.05	2,721.11

ALTERNATIVE 7A
LAYOUT

SCALE: 1" = 50'

L-9

STATE OF CALIFORNIA - DEPARTMENT OF TRANSPORTATION
03 DESIGN
Caltrans

FUNCTIONAL SUPERVISOR: MONIKA PEDIGO

CALCULATED-DESIGNED BY	CHECKED BY	REVISED BY	DATE REVISED
XXXX - XXXX	XXXX - XXXX		

LAST REVISION DATE PLOTTED => 3/24/2023
TIME PLOTTED => 12:39:50 PM
01-26-23

BORDER LAST REVISED 7/2/2010

USERNAME =>
DGN FILE => ...\3H900-Alt-7A_LayOut-09.dgn

RELATIVE BORDER SCALE IS IN INCHES 0 1 2 3

UNIT 0328

PROJECT NUMBER & PHASE 00000000001

Dist	COUNTY	ROUTE	POST MILES TOTAL PROJECT	SHEET No.	TOTAL SHEETS
04	Sol	80	40.7/R44.7		
03	Yol,Sac	80,50	VAR		


REGISTERED CIVIL ENGINEER — DATE

PLANS APPROVAL DATE

THE STATE OF CALIFORNIA OR ITS OFFICERS OR AGENTS SHALL NOT BE RESPONSIBLE FOR THE ACCURACY OR COMPLETENESS OF SCANNED COPIES OF THIS PLAN SHEET.

REGISTERED PROFESSIONAL ENGINEER — No. — Exp. — CIVIL — STATE OF CALIFORNIA

DRAFT

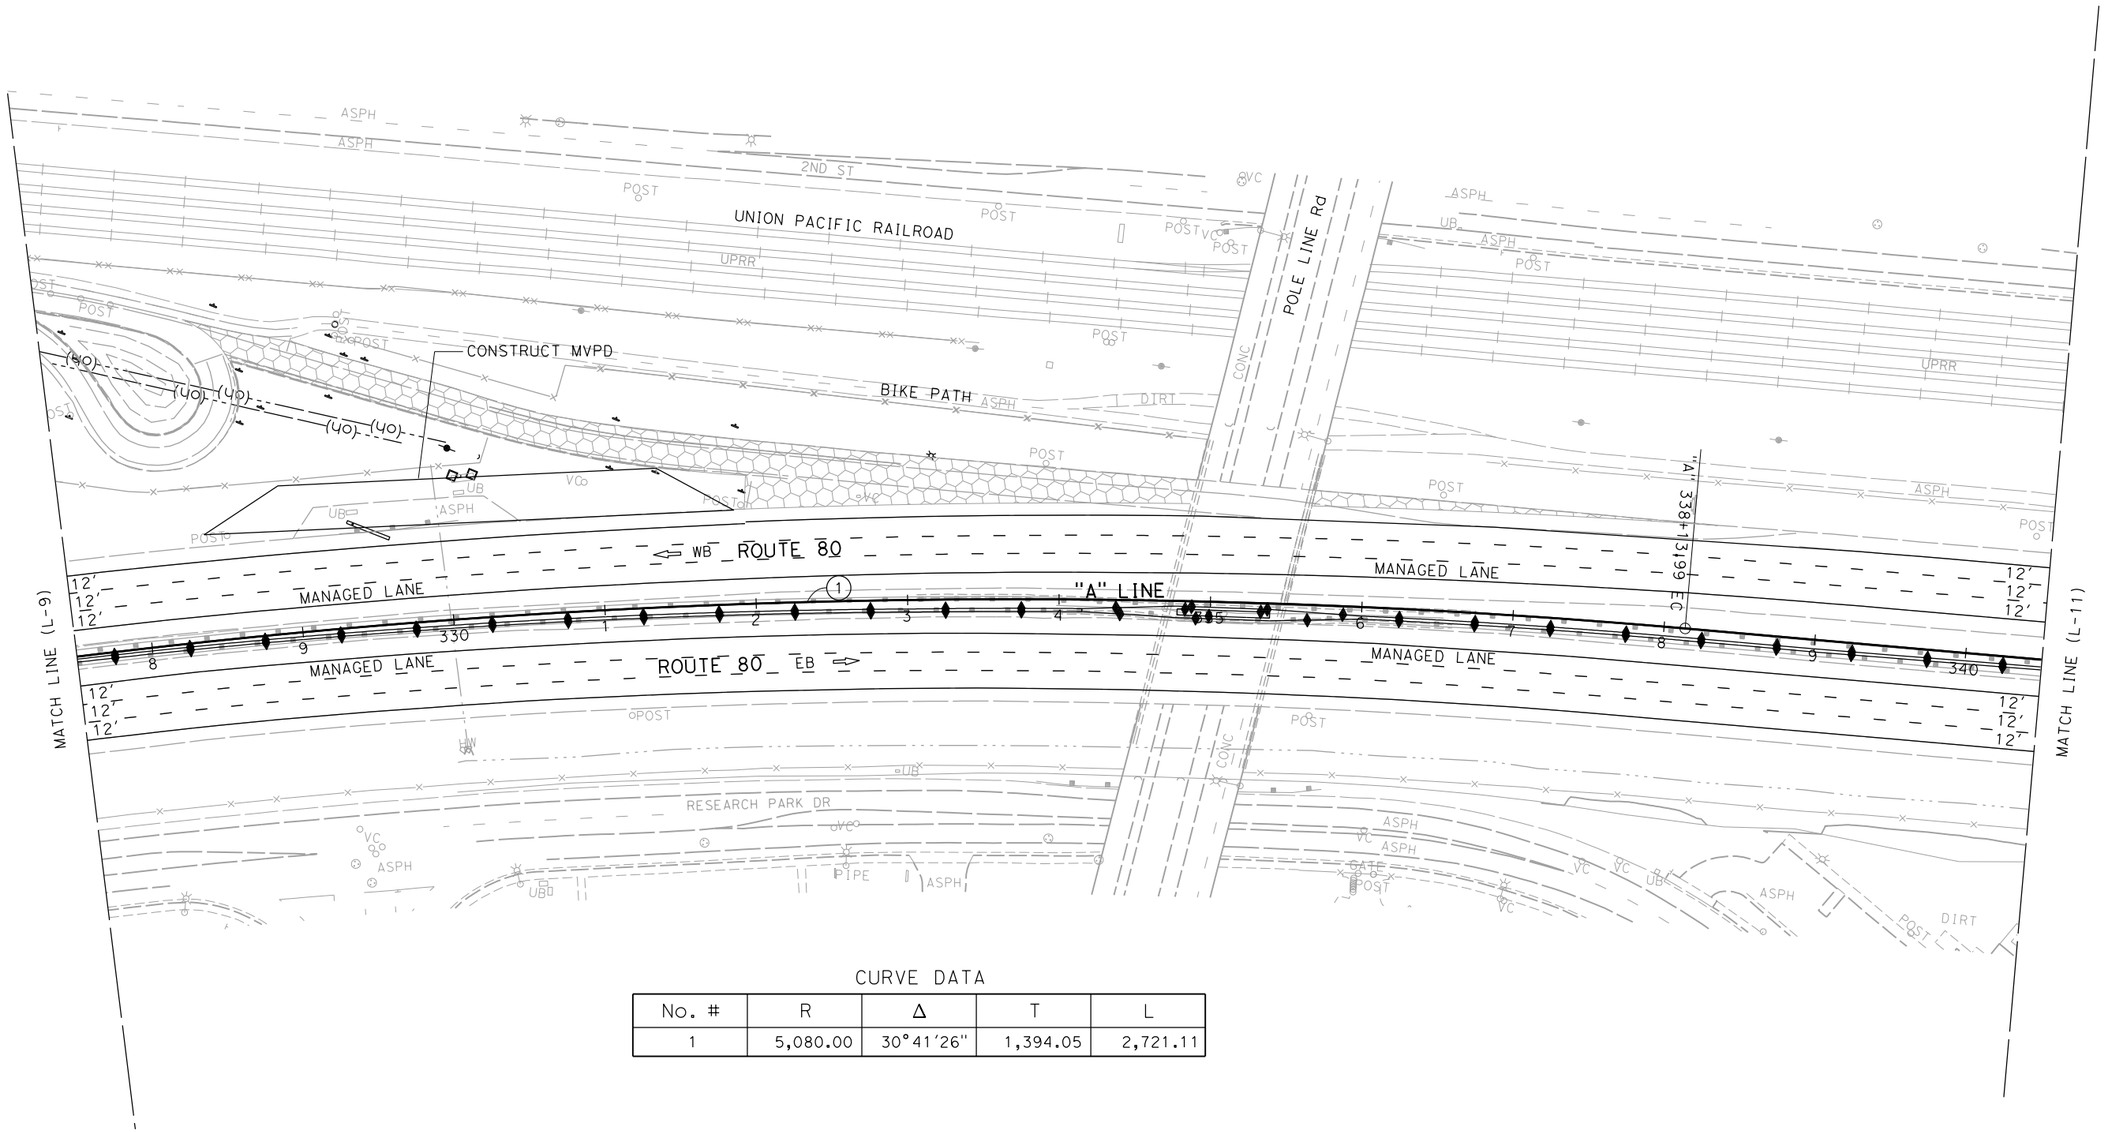

CURVE DATA

No. #	R	Δ	T	L
1	5,080.00	30°41'26"	1,394.05	2,721.11

ALTERNATIVE 7A
LAYOUT

SCALE: 1" = 50'

L-10

STATE OF CALIFORNIA - DEPARTMENT OF TRANSPORTATION
Caltrans®
03 DESIGN
FUNCTIONAL SUPERVISOR: MONIKA PEDIGO
CALCULATED-DESIGNED BY
CHECKED BY
REVISED BY: XXXX - XXXX
DATE REVISED: XXXX - XXXX

LAST REVISION: 01-26-23
DATE PLOTTED => 3/24/2023
TIME PLOTTED => 12:39:54 PM

BORDER LAST REVISED 7/2/2010
USERNAME =>
DGN FILE => ...\3H900-Alt-7A_LayOut-10.dgn
RELATIVE BORDER SCALE IS IN INCHES 0 1 2 3
UNIT 0328
PROJECT NUMBER & PHASE 00000000001

Dist	COUNTY	ROUTE	POST MILES TOTAL PROJECT	SHEET No.	TOTAL SHEETS
04	SOI	80	40.7/R44.7		
03	Yol,Sac	80,50	VAR		


REGISTERED CIVIL ENGINEER DATE

PLANS APPROVAL DATE

REGISTERED PROFESSIONAL ENGINEER No. Exp. CIVIL STATE OF CALIFORNIA

THE STATE OF CALIFORNIA OR ITS OFFICERS OR AGENTS SHALL NOT BE RESPONSIBLE FOR THE ACCURACY OR COMPLETENESS OF SCANNED COPIES OF THIS PLAN SHEET.

DRAFT

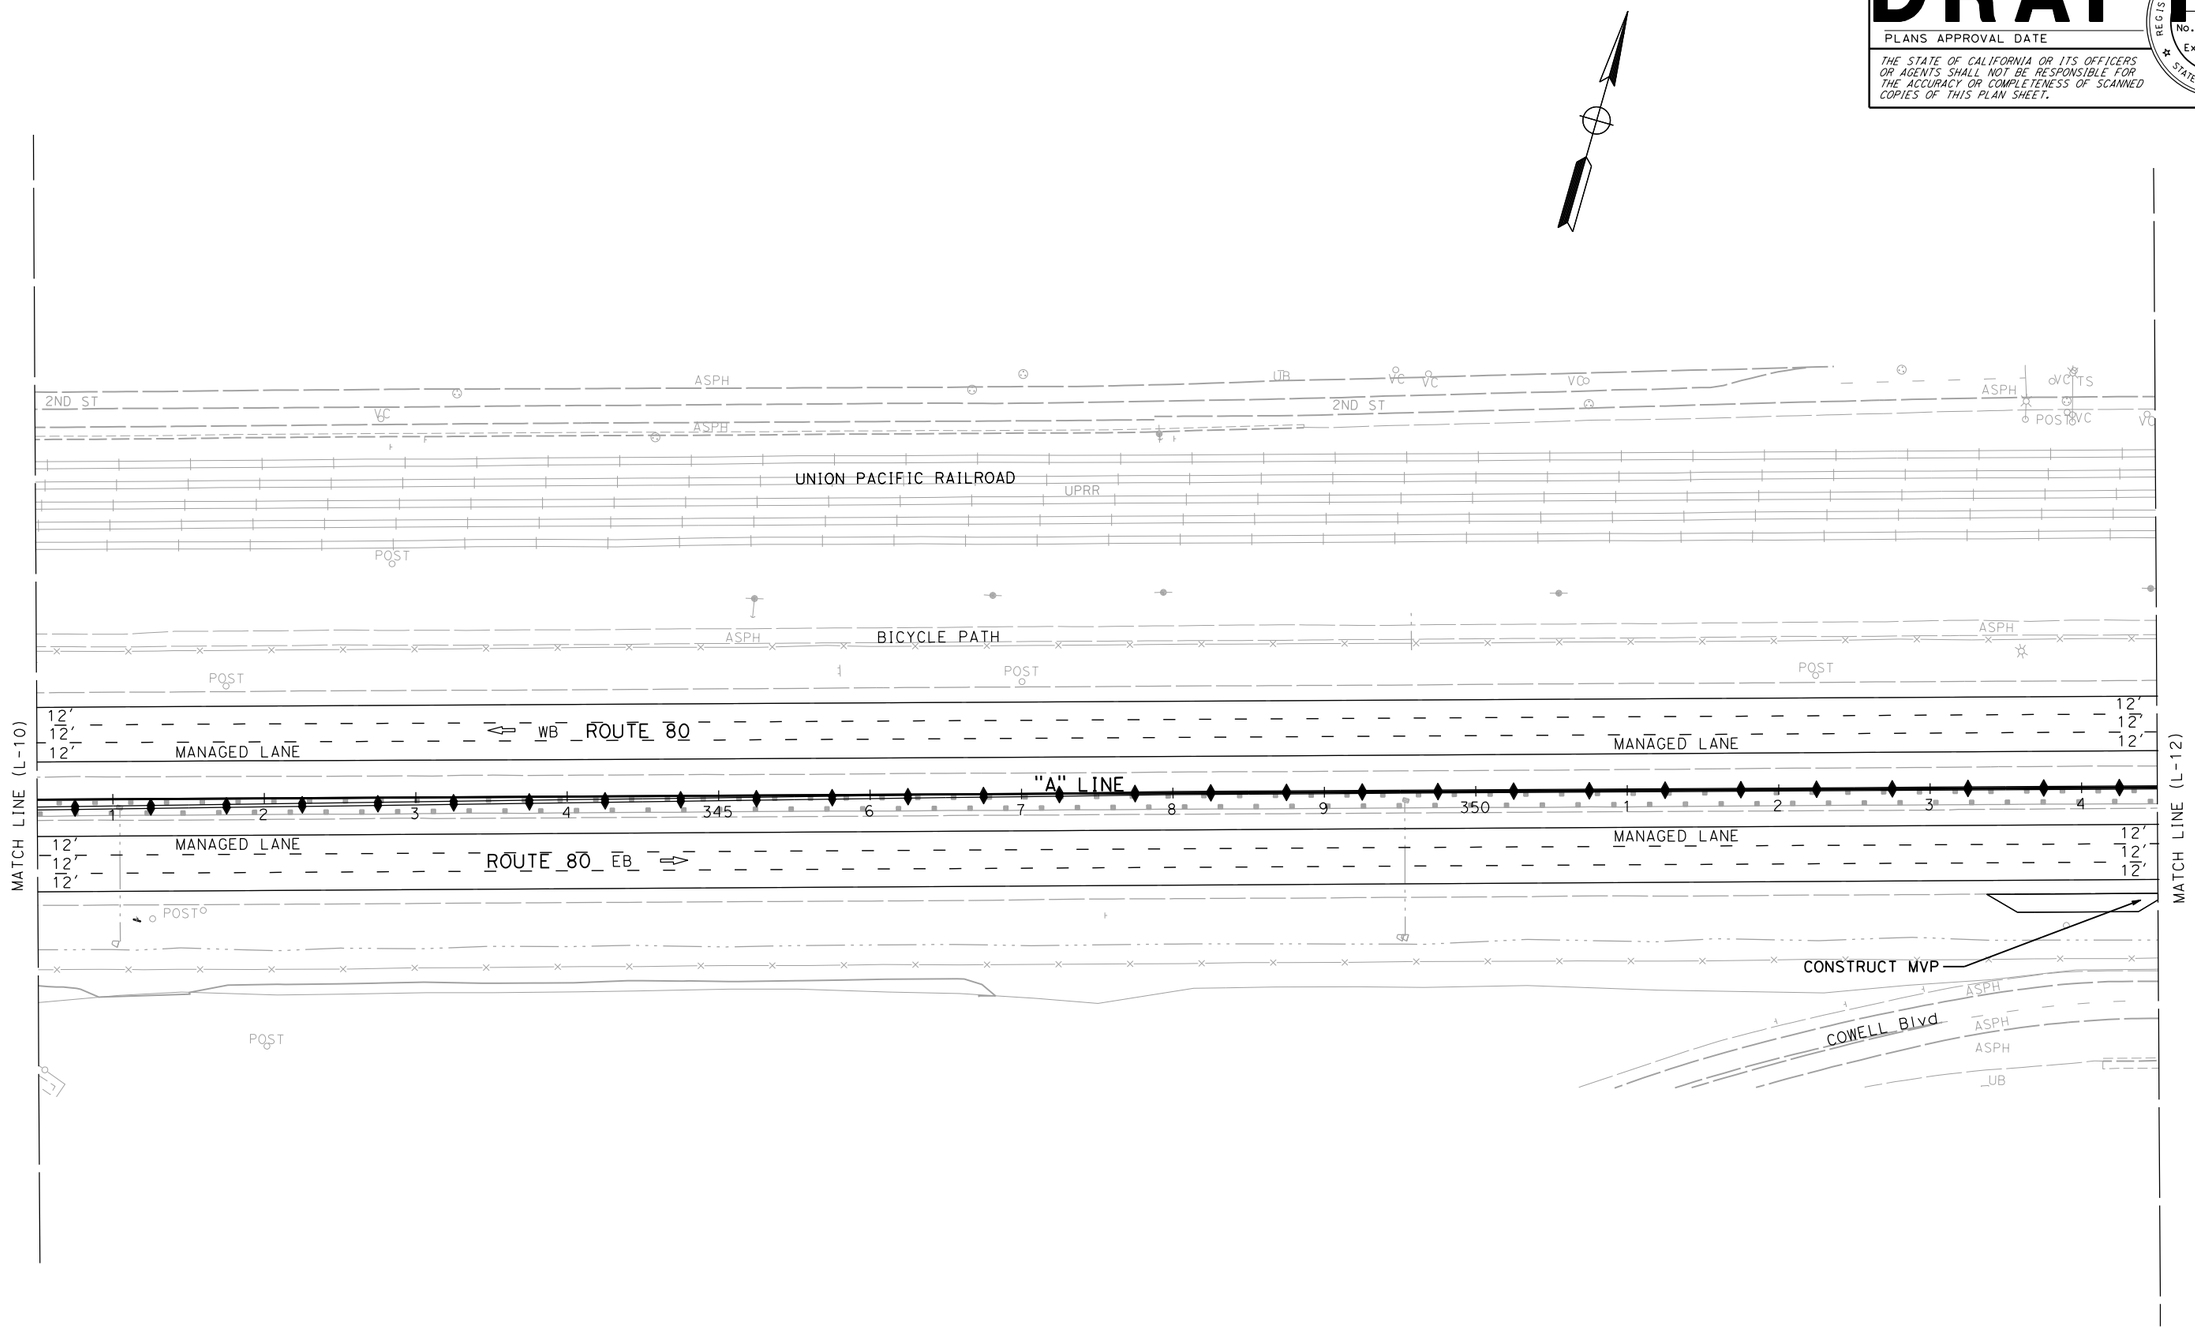

ALTERNATIVE 7A
LAYOUT

SCALE: 1" = 50'

L-11

STATE OF CALIFORNIA - DEPARTMENT OF TRANSPORTATION
03 DESIGN
Caltrans

FUNCTIONAL SUPERVISOR: MONIKA PEDIGO

CALCULATED-DESIGNED BY

CHECKED BY

REVISED BY	DATE REVISED
XXXX - XXXX	XXXX - XXXX

LAST REVISION 01-26-23

DATE PLOTTED => 3/24/2023
TIME PLOTTED => 12:39:57 PM

BORDER LAST REVISED 7/2/2010

USERNAME =>
DGN FILE => ...\3H900-Alt-7A_LayOut-11.dgn

RELATIVE BORDER SCALE IS IN INCHES 0 1 2 3

UNIT 0328

PROJECT NUMBER & PHASE 00000000001

Dist	COUNTY	ROUTE	POST MILES TOTAL PROJECT	SHEET No.	TOTAL SHEETS
04	Sol	80	40.7/R44.7		
03	Yol,Sac	80,50	VAR		


REGISTERED CIVIL ENGINEER DATE

PLANS APPROVAL DATE

DRAFT

REGISTERED PROFESSIONAL ENGINEER No. Exp. CIVIL STATE OF CALIFORNIA

THE STATE OF CALIFORNIA OR ITS OFFICERS OR AGENTS SHALL NOT BE RESPONSIBLE FOR THE ACCURACY OR COMPLETENESS OF SCANNED COPIES OF THIS PLAN SHEET.

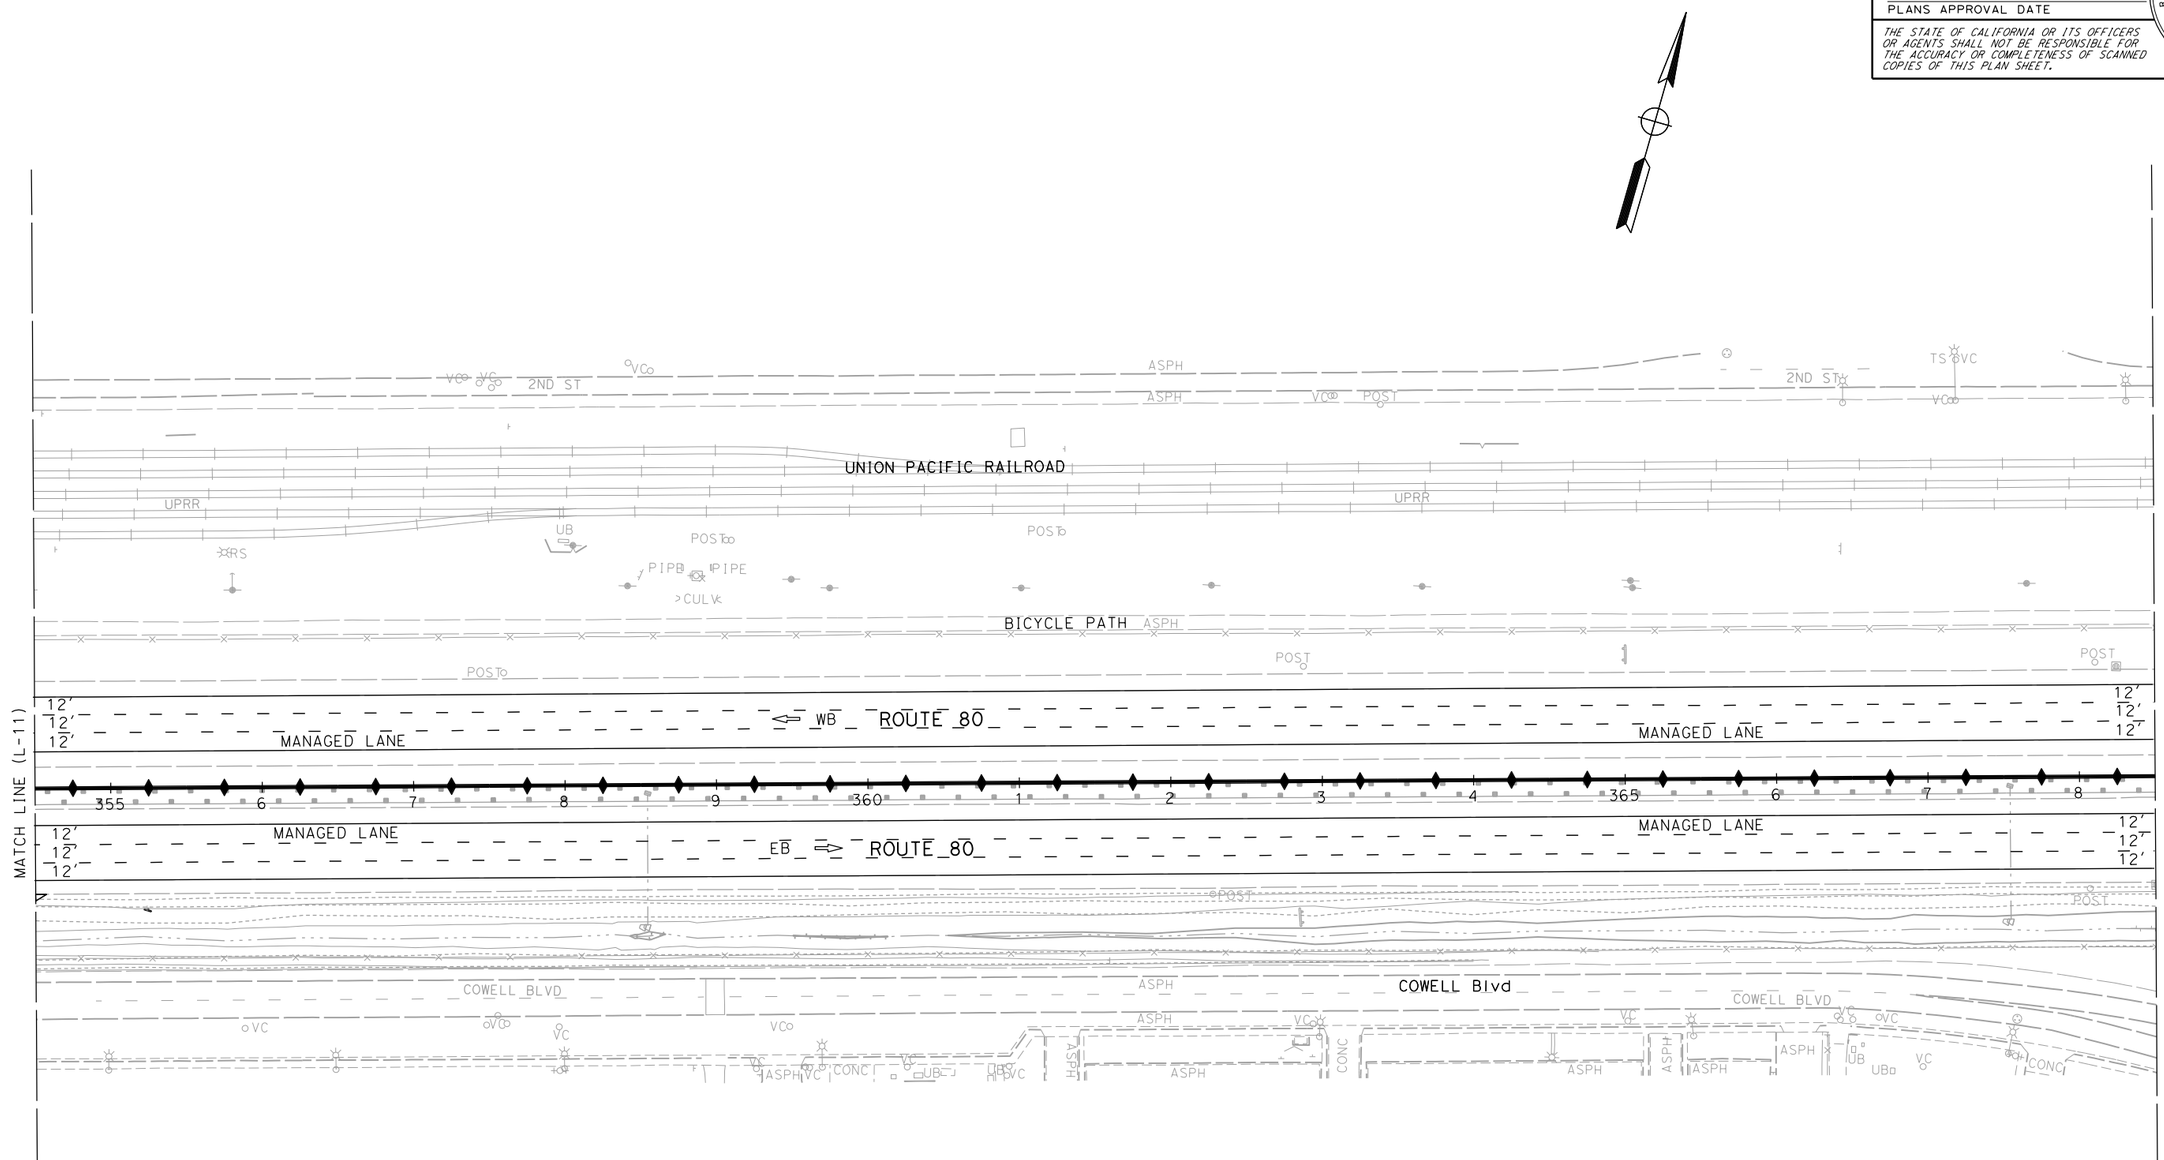

ALTERNATIVE 7A
LAYOUT

SCALE: 1" = 50'

L-12

STATE OF CALIFORNIA - DEPARTMENT OF TRANSPORTATION
Caltrans
03 DESIGN

FUNCTIONAL SUPERVISOR: MONIKA PEDIGO

REVISED BY	DATE REVISED
XXXX - XXXX	XXXX - XXXX

CALCULATED-DESIGNED BY

CHECKED BY

LAST REVISION 01-26-23

DATE PLOTTED => 3/24/2023
TIME PLOTTED => 12:40:00 PM

BORDER LAST REVISED 7/2/2010

USERNAME =>
DGN FILE => ...\3H900-Alt-7A_LayOut-12.dgn

RELATIVE BORDER SCALE IS IN INCHES 0 1 2 3

UNIT 0328

PROJECT NUMBER & PHASE 00000000001

Dist	COUNTY	ROUTE	POST MILES TOTAL PROJECT	SHEET No.	TOTAL SHEETS
04	SOL	80	40.7/R44.7		
03	Yol,Sac	80,50	VAR		


DRAFT

REGISTERED CIVIL ENGINEER — DATE

PLANS APPROVAL DATE

REGISTERED PROFESSIONAL ENGINEER No. Exp. CIVIL STATE OF CALIFORNIA

THE STATE OF CALIFORNIA OR ITS OFFICERS OR AGENTS SHALL NOT BE RESPONSIBLE FOR THE ACCURACY OR COMPLETENESS OF SCANNED COPIES OF THIS PLAN SHEET.

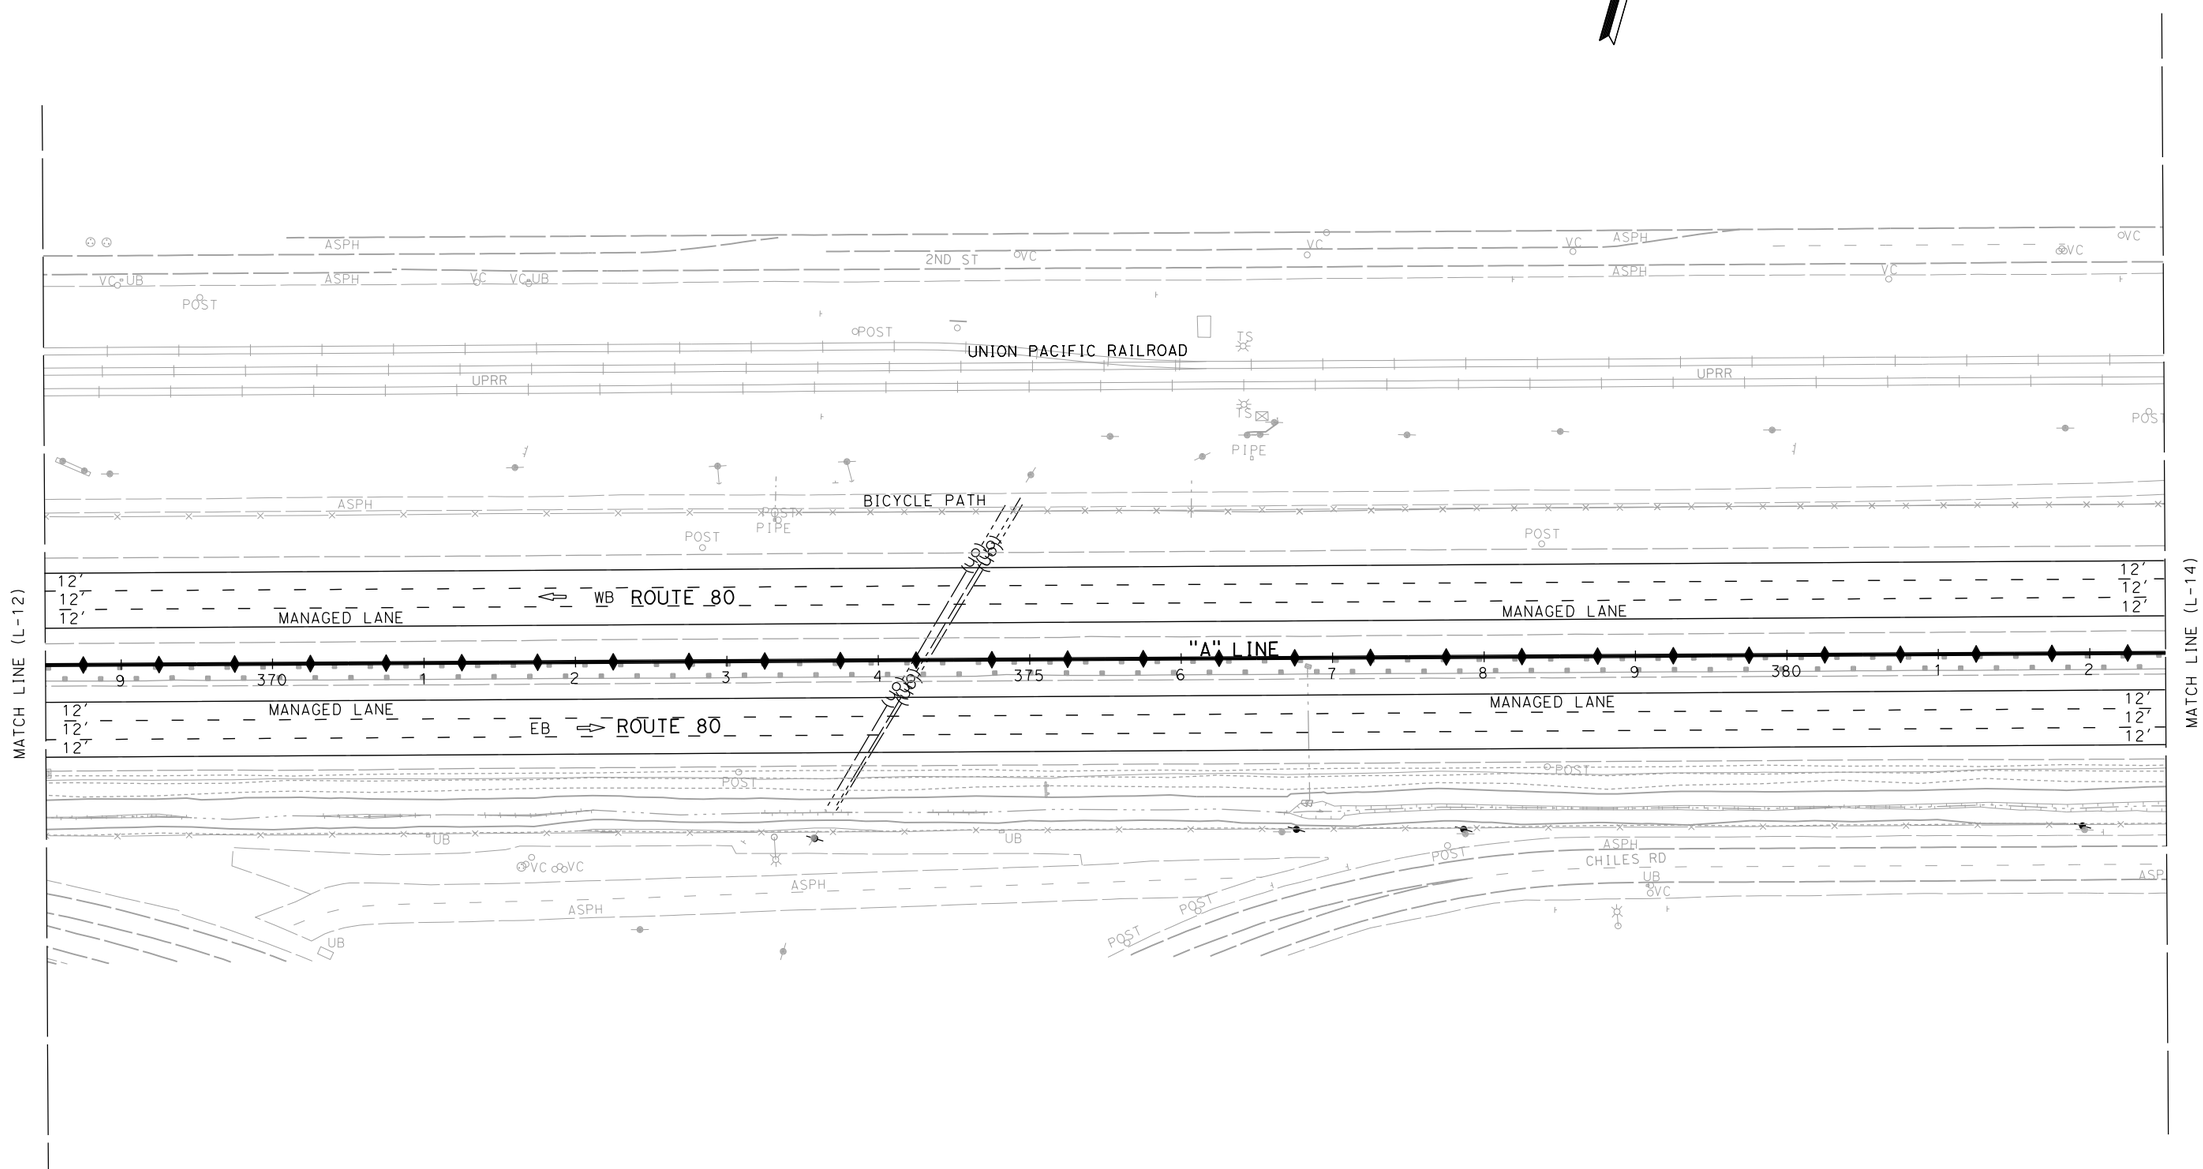

ALTERNATIVE 7A
LAYOUT

SCALE: 1" = 50'

L-13

REVISED BY | DATE REVISED

XXXX - XXXX | XXXX - XXXX

CALCULATED-DESIGNED BY | CHECKED BY

FUNCTIONAL SUPERVISOR: MONIKA PEDIGO

STATE OF CALIFORNIA - DEPARTMENT OF TRANSPORTATION

03 DESIGN

Caltrans

LAST REVISION 01-26-23 | DATE PLOTTED => 3/24/2023 | TIME PLOTTED => 12:40:02 PM

BORDER LAST REVISED 7/2/2010 | USERNAME => | DGN FILE => ...\3H900-Alt-7A_LayOut-13.dgn | RELATIVE BORDER SCALE IS IN INCHES 0 1 2 3 | UNIT 0328 | PROJECT NUMBER & PHASE 00000000001

Dist	COUNTY	ROUTE	POST MILES TOTAL PROJECT	SHEET No.	TOTAL SHEETS
04	Sol	80	40.7/R44.7		
03	Yol,Sac	80,50	VAR		


REGISTERED CIVIL ENGINEER — DATE

PLANS APPROVAL DATE

REGISTERED PROFESSIONAL ENGINEER — No. — Exp. — CIVIL — STATE OF CALIFORNIA

THE STATE OF CALIFORNIA OR ITS OFFICERS OR AGENTS SHALL NOT BE RESPONSIBLE FOR THE ACCURACY OR COMPLETENESS OF SCANNED COPIES OF THIS PLAN SHEET.

DRAFT

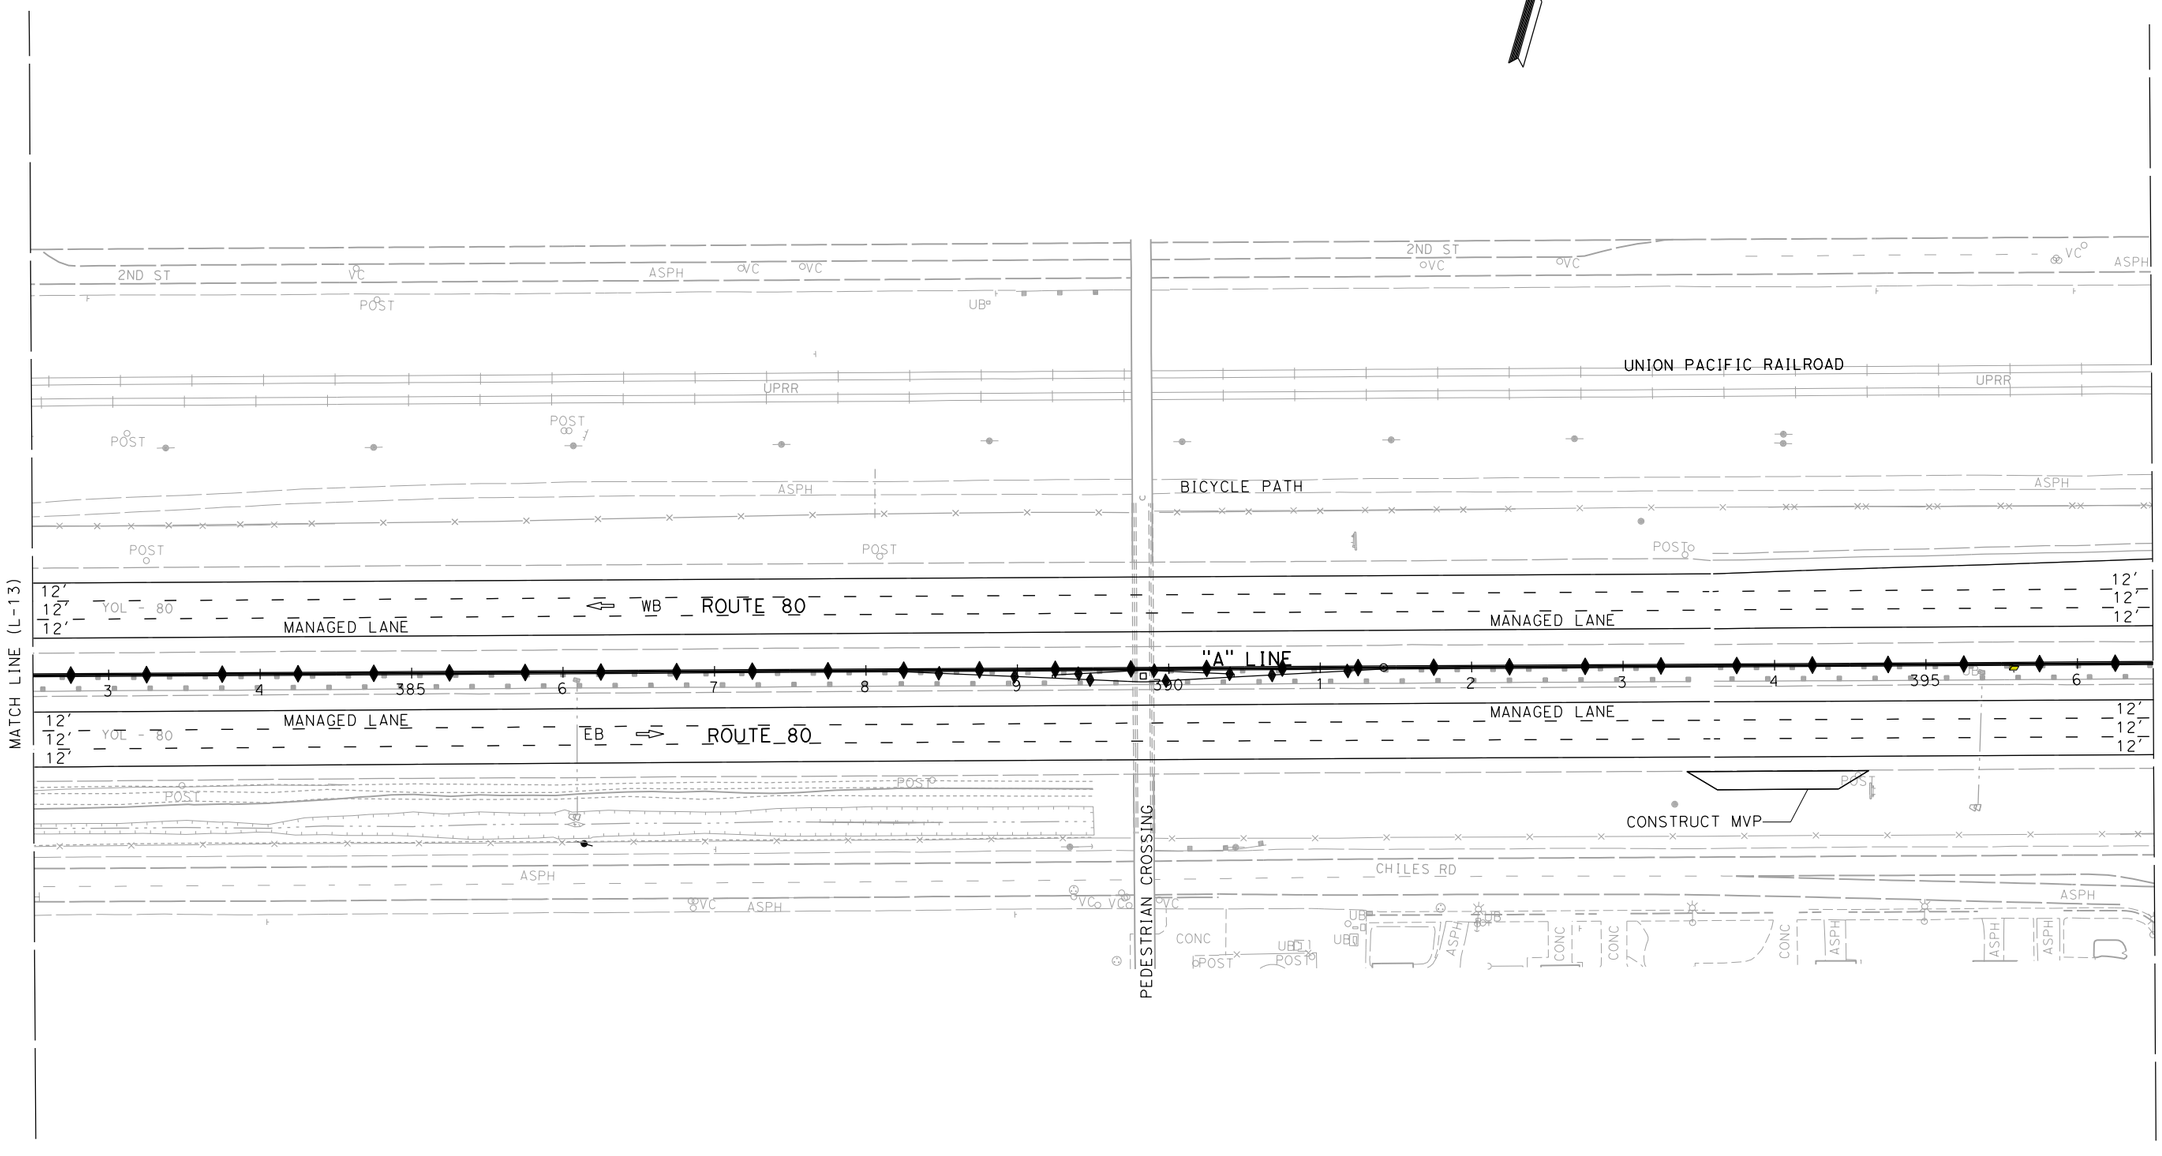

ALTERNATIVE 7A
LAYOUT

SCALE: 1" = 50'

L-14

STATE OF CALIFORNIA - DEPARTMENT OF TRANSPORTATION

Caltrans

03 DESIGN

FUNCTIONAL SUPERVISOR: MONIKA PEDIGO

CALCULATED-DESIGNED BY

CHECKED BY

DATE REVISED	REVISED BY
XXXX - XXXX	XXXX - XXXX

LAST REVISION: 01-26-23

DATE PLOTTED => 3/24/2023
TIME PLOTTED => 12:40:04 PM

BORDER LAST REVISED 7/2/2010

USERNAME =>
DGN FILE => ...\3H900-Alt-7A_LayOut-14.dgn

RELATIVE BORDER SCALE IS IN INCHES 0 1 2 3

UNIT 0328

PROJECT NUMBER & PHASE 00000000001


Dist	COUNTY	ROUTE	POST MILES TOTAL PROJECT	SHEET No.	TOTAL SHEETS
04	SOL	80	40.7/R44.7		
03	Yol,Sac	80,50	VAR		

REGISTERED CIVIL ENGINEER — DATE

PLANS APPROVAL DATE

REGISTERED PROFESSIONAL ENGINEER — No. — Exp. — CIVIL — STATE OF CALIFORNIA

THE STATE OF CALIFORNIA OR ITS OFFICERS OR AGENTS SHALL NOT BE RESPONSIBLE FOR THE ACCURACY OR COMPLETENESS OF SCANNED COPIES OF THIS PLAN SHEET.

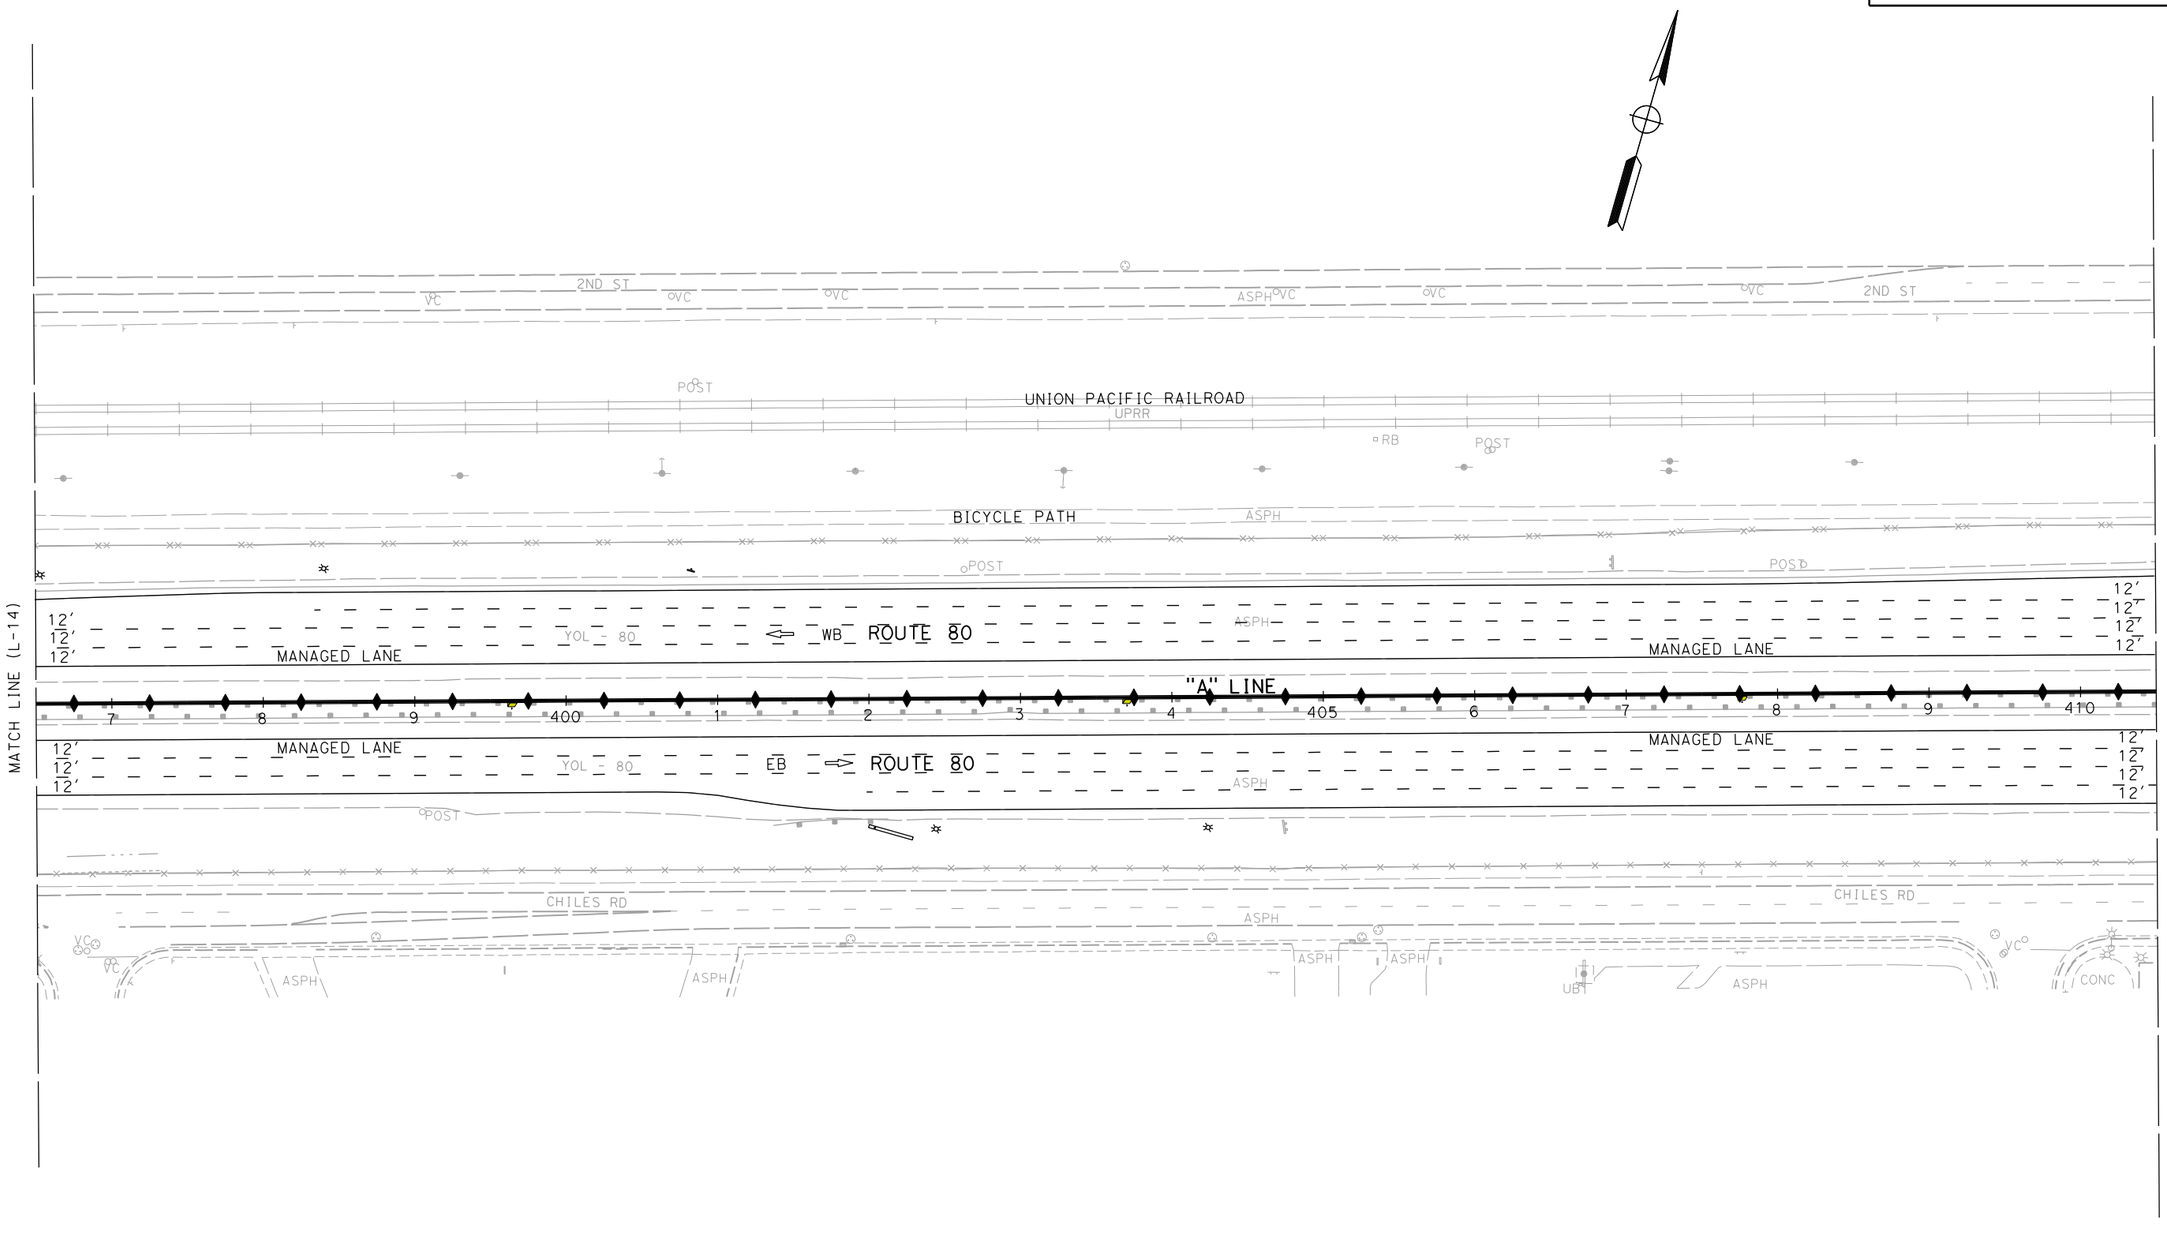

ALTERNATIVE 7A
LAYOUT

SCALE: 1" = 50'

L-15

STATE OF CALIFORNIA - DEPARTMENT OF TRANSPORTATION
03 DESIGN
Caltrans

FUNCTIONAL SUPERVISOR: MONIKA PEDIGO

CALCULATED-DESIGNED BY

CHECKED BY

REVISED BY	DATE REVISED
XXXX - XXXX	XXXX - XXXX

LAST REVISION: 01-26-23

DATE PLOTTED => 3/24/2023
TIME PLOTTED => 12:40:08 PM

BORDER LAST REVISED 7/2/2010

USERNAME =>
DGN FILE => ...\3H900-Alt-7A_LayOut-15.dgn

RELATIVE BORDER SCALE IS IN INCHES 0 1 2 3

UNIT 0328

PROJECT NUMBER & PHASE 00000000001

Dist	COUNTY	ROUTE	POST MILES TOTAL PROJECT	SHEET No.	TOTAL SHEETS
04	Sol	80	40.7/R44.7		
03	Yol,Sac	80,50	VAR		


REGISTERED CIVIL ENGINEER — DATE

PLANS APPROVAL DATE

DRAFT

REGISTERED PROFESSIONAL ENGINEER — No. — Exp. — CIVIL — STATE OF CALIFORNIA

THE STATE OF CALIFORNIA OR ITS OFFICERS OR AGENTS SHALL NOT BE RESPONSIBLE FOR THE ACCURACY OR COMPLETENESS OF SCANNED COPIES OF THIS PLAN SHEET.

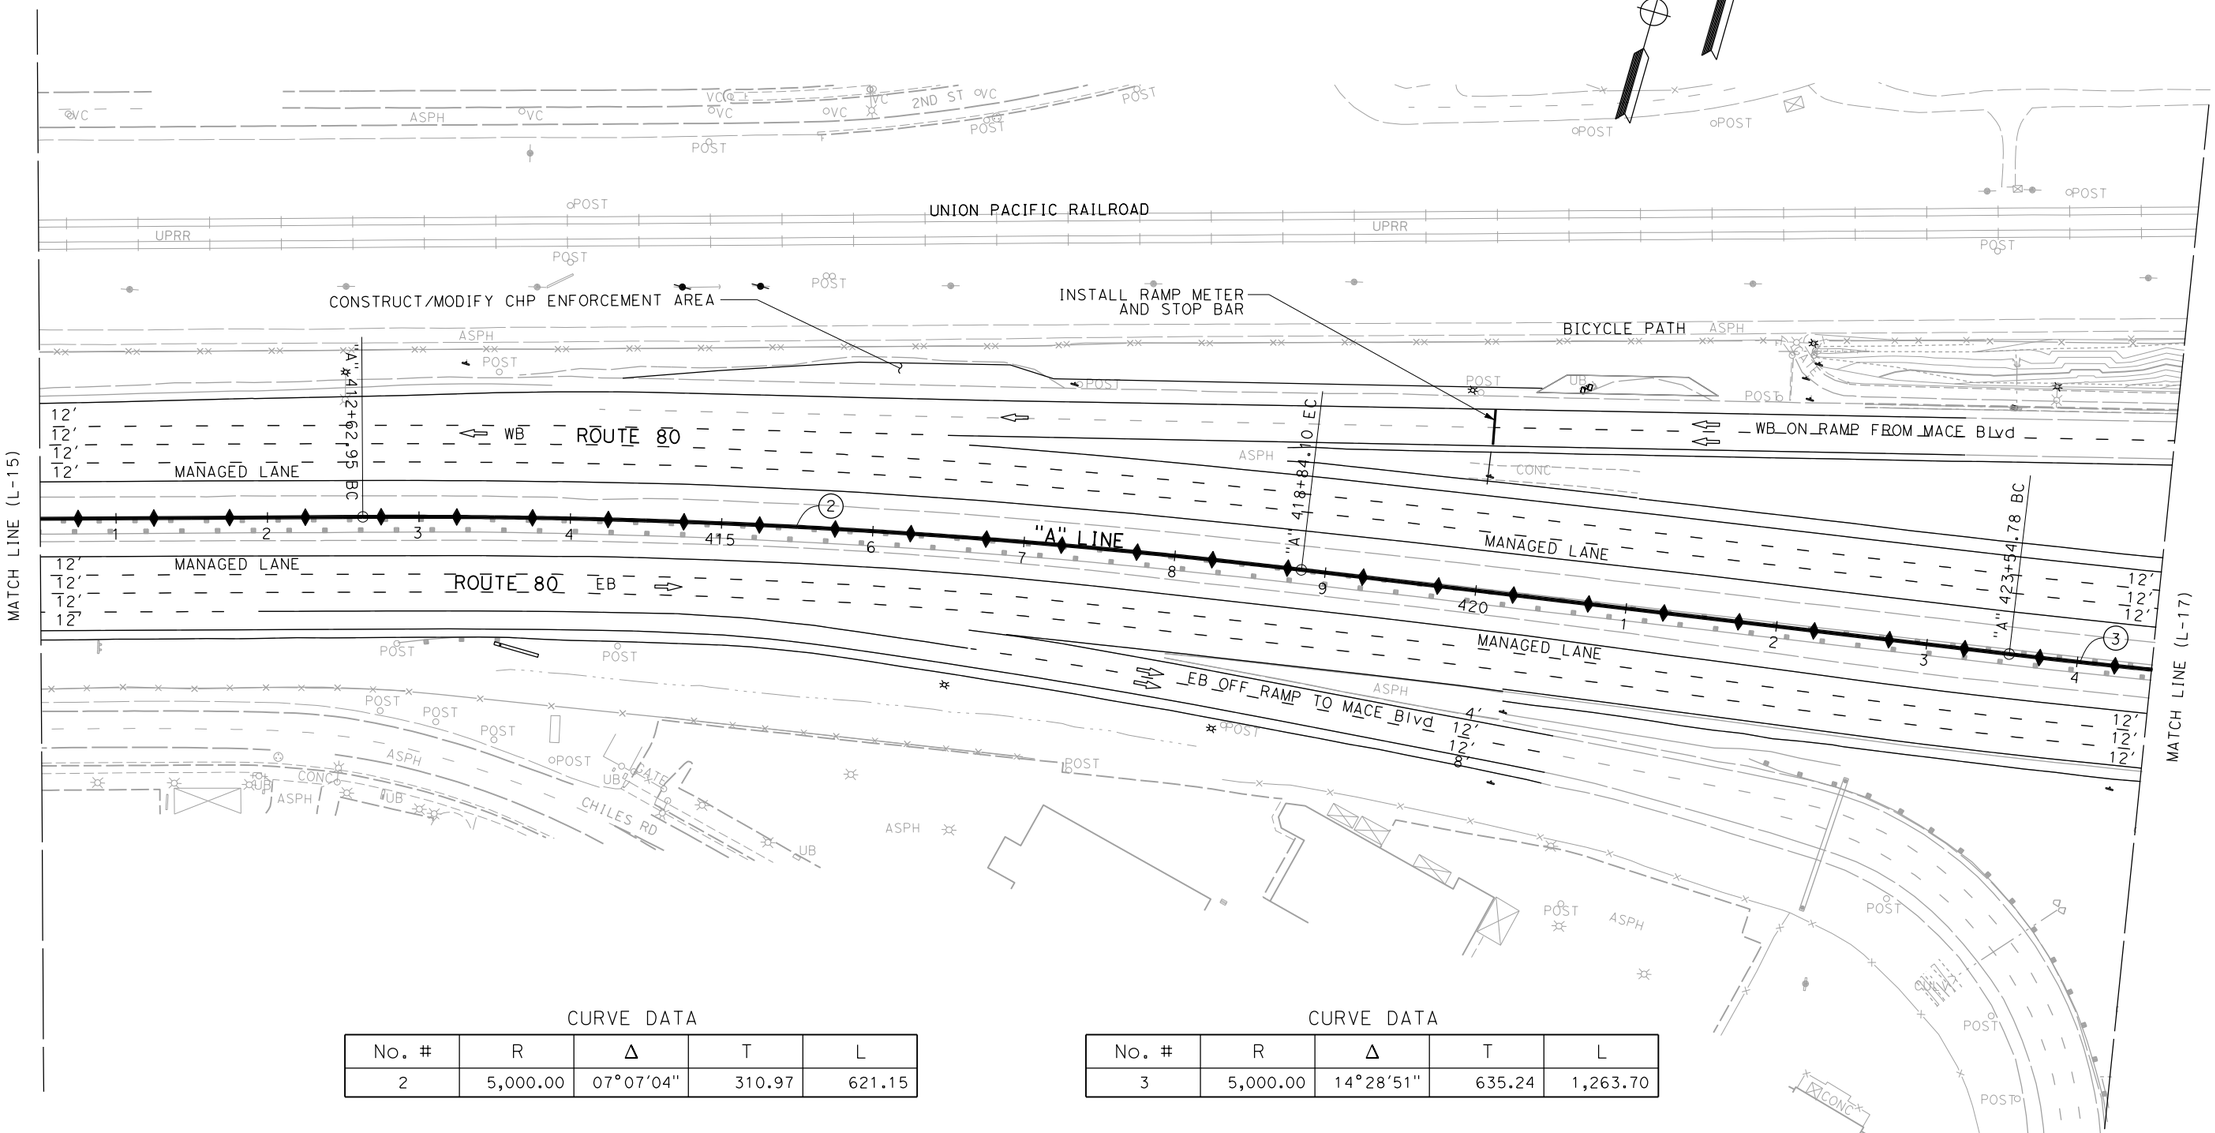

CURVE DATA

No. #	R	Δ	T	L
2	5,000.00	07°07'04"	310.97	621.15

CURVE DATA

No. #	R	Δ	T	L
3	5,000.00	14°28'51"	635.24	1,263.70

ALTERNATIVE 7A LAYOUT

SCALE: 1" = 50'

L-16

STATE OF CALIFORNIA - DEPARTMENT OF TRANSPORTATION
03 DESIGN
Caltrans

FUNCTIONAL SUPERVISOR: MONIKA PEDIGO

CALCULATED-DESIGNED BY
CHECKED BY

REVISED BY	DATE REVISED
XXXX - XXXX	XXXX - XXXX

LAST REVISION 01-26-23 | DATE PLOTTED => 3/24/2023 | TIME PLOTTED => 12:40:10 PM

BORDER LAST REVISED 7/2/2010 | USERNAME => | DGN FILE => ...\3H900-Alt-7A_LayOut-16.dgn | RELATIVE BORDER SCALE IS IN INCHES 0 1 2 3 | UNIT 0328 | PROJECT NUMBER & PHASE 00000000001

Dist	COUNTY	ROUTE	POST MILES TOTAL PROJECT	SHEET No.	TOTAL SHEETS
04	Sol	80	40.7/R44.7		
03	Yol,Sac	80,50	VAR		


REGISTERED CIVIL ENGINEER — DATE

DRAFT

PLANS APPROVAL DATE

REGISTERED PROFESSIONAL ENGINEER No. Exp. CIVIL STATE OF CALIFORNIA

THE STATE OF CALIFORNIA OR ITS OFFICERS OR AGENTS SHALL NOT BE RESPONSIBLE FOR THE ACCURACY OR COMPLETENESS OF SCANNED COPIES OF THIS PLAN SHEET.

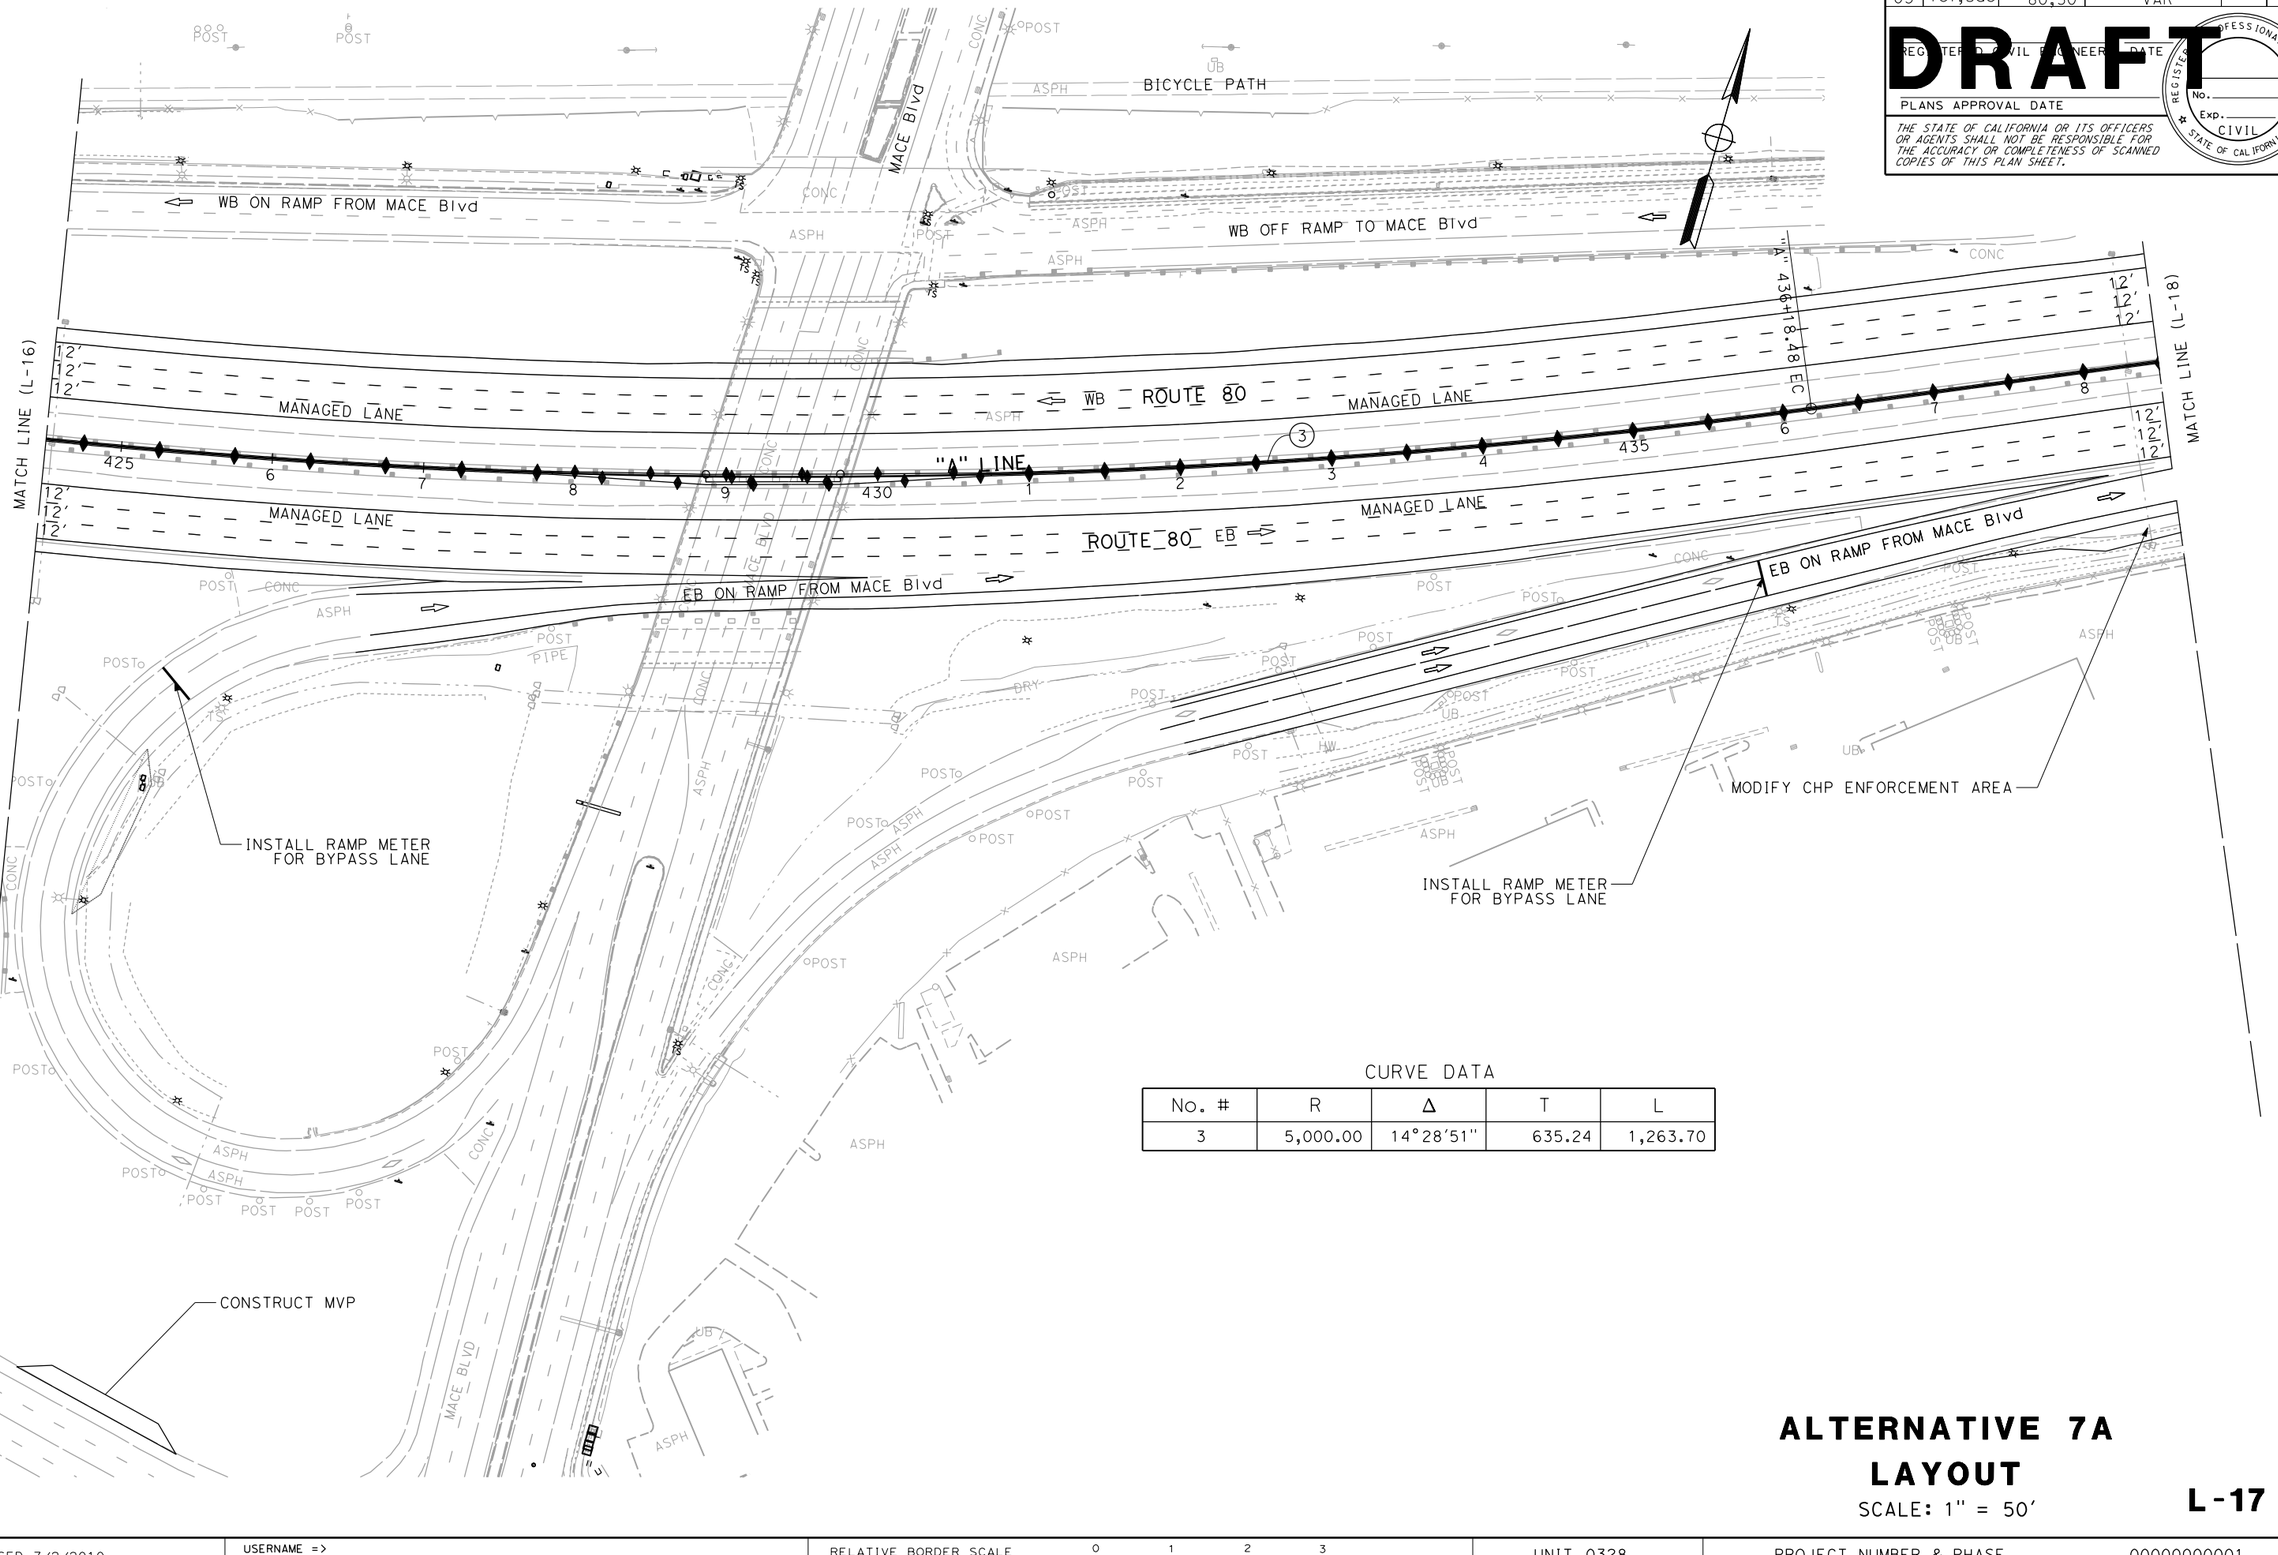

CURVE DATA

No. #	R	Δ	T	L
3	5,000.00	14°28'51"	635.24	1,263.70

ALTERNATIVE 7A
LAYOUT

SCALE: 1" = 50'

L-17

STATE OF CALIFORNIA - DEPARTMENT OF TRANSPORTATION
03 DESIGN
Caltrans

FUNCTIONAL SUPERVISOR: MONIKA PEDIGO

REVISED BY	DATE REVISED
XXXX - XXXX	XXXX - XXXX

CALCULATED-DESIGNED BY
CHECKED BY

LAST REVISION 01-26-23
DATE PLOTTED => 3/24/2023
TIME PLOTTED => 12:40:13 PM

BORDER LAST REVISED 7/2/2010

USERNAME =>
DGN FILE => ...\3H900-Alt-7A_LayOut-17.dgn

RELATIVE BORDER SCALE IS IN INCHES 0 1 2 3

UNIT 0328

PROJECT NUMBER & PHASE 00000000001

Dist	COUNTY	ROUTE	POST MILES TOTAL PROJECT	SHEET No.	TOTAL SHEETS
04	Sol	80	40.7/R44.7		
03	Yol,Sac	80,50	VAR		


REGISTERED CIVIL ENGINEER DATE

PLANS APPROVAL DATE

DRAFT

REGISTERED PROFESSIONAL ENGINEER No. Exp. CIVIL STATE OF CALIFORNIA

THE STATE OF CALIFORNIA OR ITS OFFICERS OR AGENTS SHALL NOT BE RESPONSIBLE FOR THE ACCURACY OR COMPLETENESS OF SCANNED COPIES OF THIS PLAN SHEET.

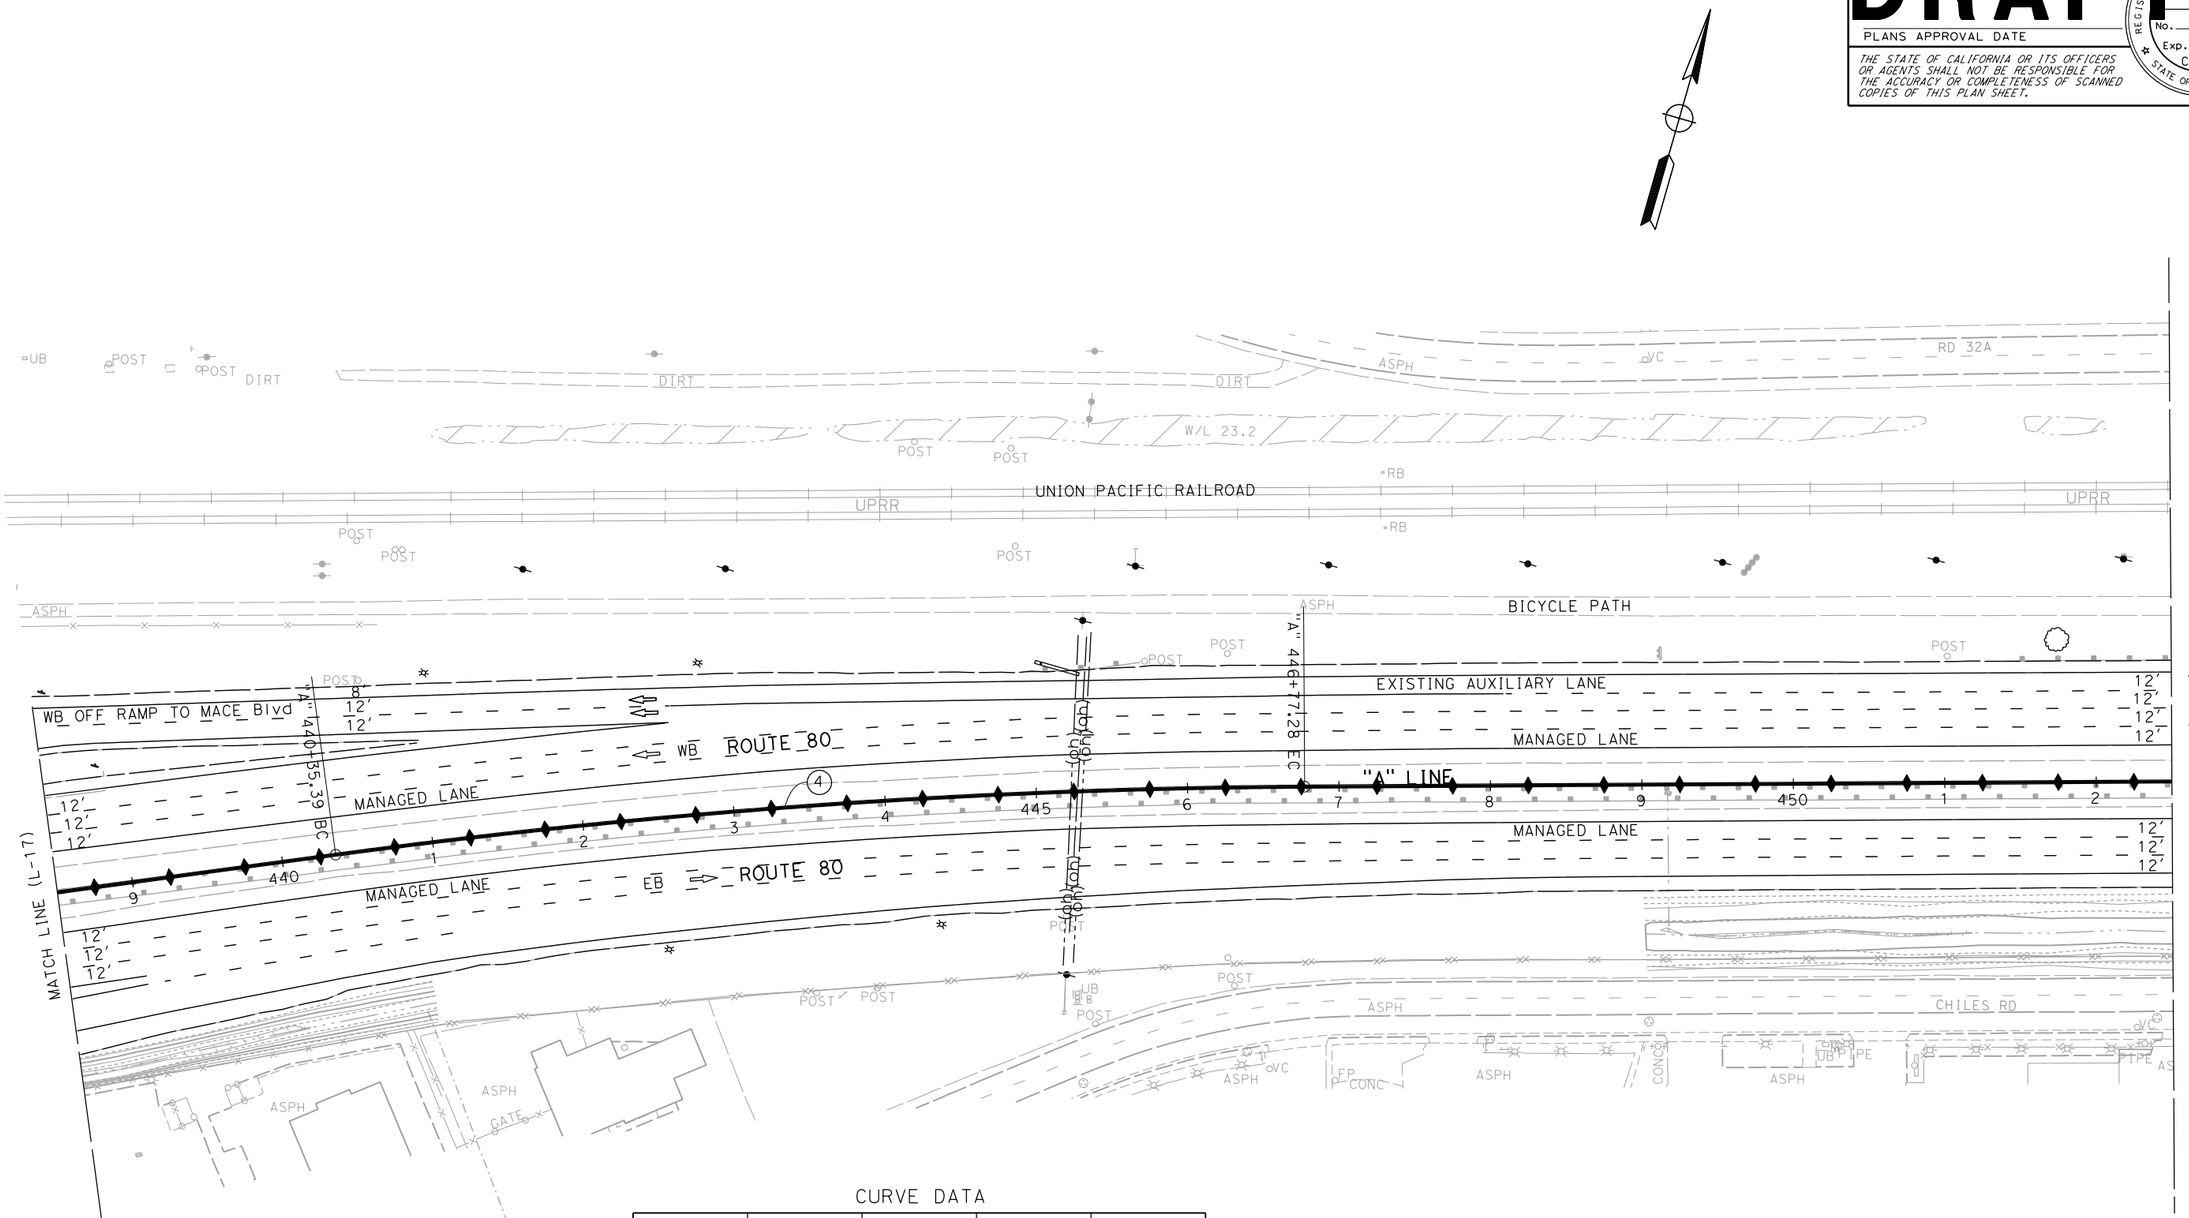

CURVE DATA

No. #	R	Δ	T	L
4	5,000.00′	07°21′20"	321.38′	641.89′

ALTERNATIVE 7A
LAYOUT

SCALE: 1" = 50′

L-18

STATE OF CALIFORNIA - DEPARTMENT OF TRANSPORTATION
Caltrans
03 DESIGN

FUNCTIONAL SUPERVISOR: MONIKA PEDIGO

CALCULATED-DESIGNED BY
CHECKED BY

REVISED BY	DATE REVISED
XXXX - XXXX	XXXX - XXXX

LAST REVISION 01-26-23
DATE PLOTTED => 3/24/2023
TIME PLOTTED => 12:40:16 PM

BORDER LAST REVISED 7/2/2010

USERNAME =>
DGN FILE => ...\3H900-Alt-7A_LayOut-18.dgn

RELATIVE BORDER SCALE IS IN INCHES 0 1 2 3

UNIT 0328

PROJECT NUMBER & PHASE 00000000001

Dist	COUNTY	ROUTE	POST MILES TOTAL PROJECT	SHEET No.	TOTAL SHEETS
04	SOI	80	40.7/R44.7		
03	Yol,Sac	80,50	VAR		


REGISTERED CIVIL ENGINEER — DATE

PLANS APPROVAL DATE

REGISTERED PROFESSIONAL ENGINEER — No. — Exp. — CIVIL — STATE OF CALIFORNIA

THE STATE OF CALIFORNIA OR ITS OFFICERS OR AGENTS SHALL NOT BE RESPONSIBLE FOR THE ACCURACY OR COMPLETENESS OF SCANNED COPIES OF THIS PLAN SHEET.

DRAFT

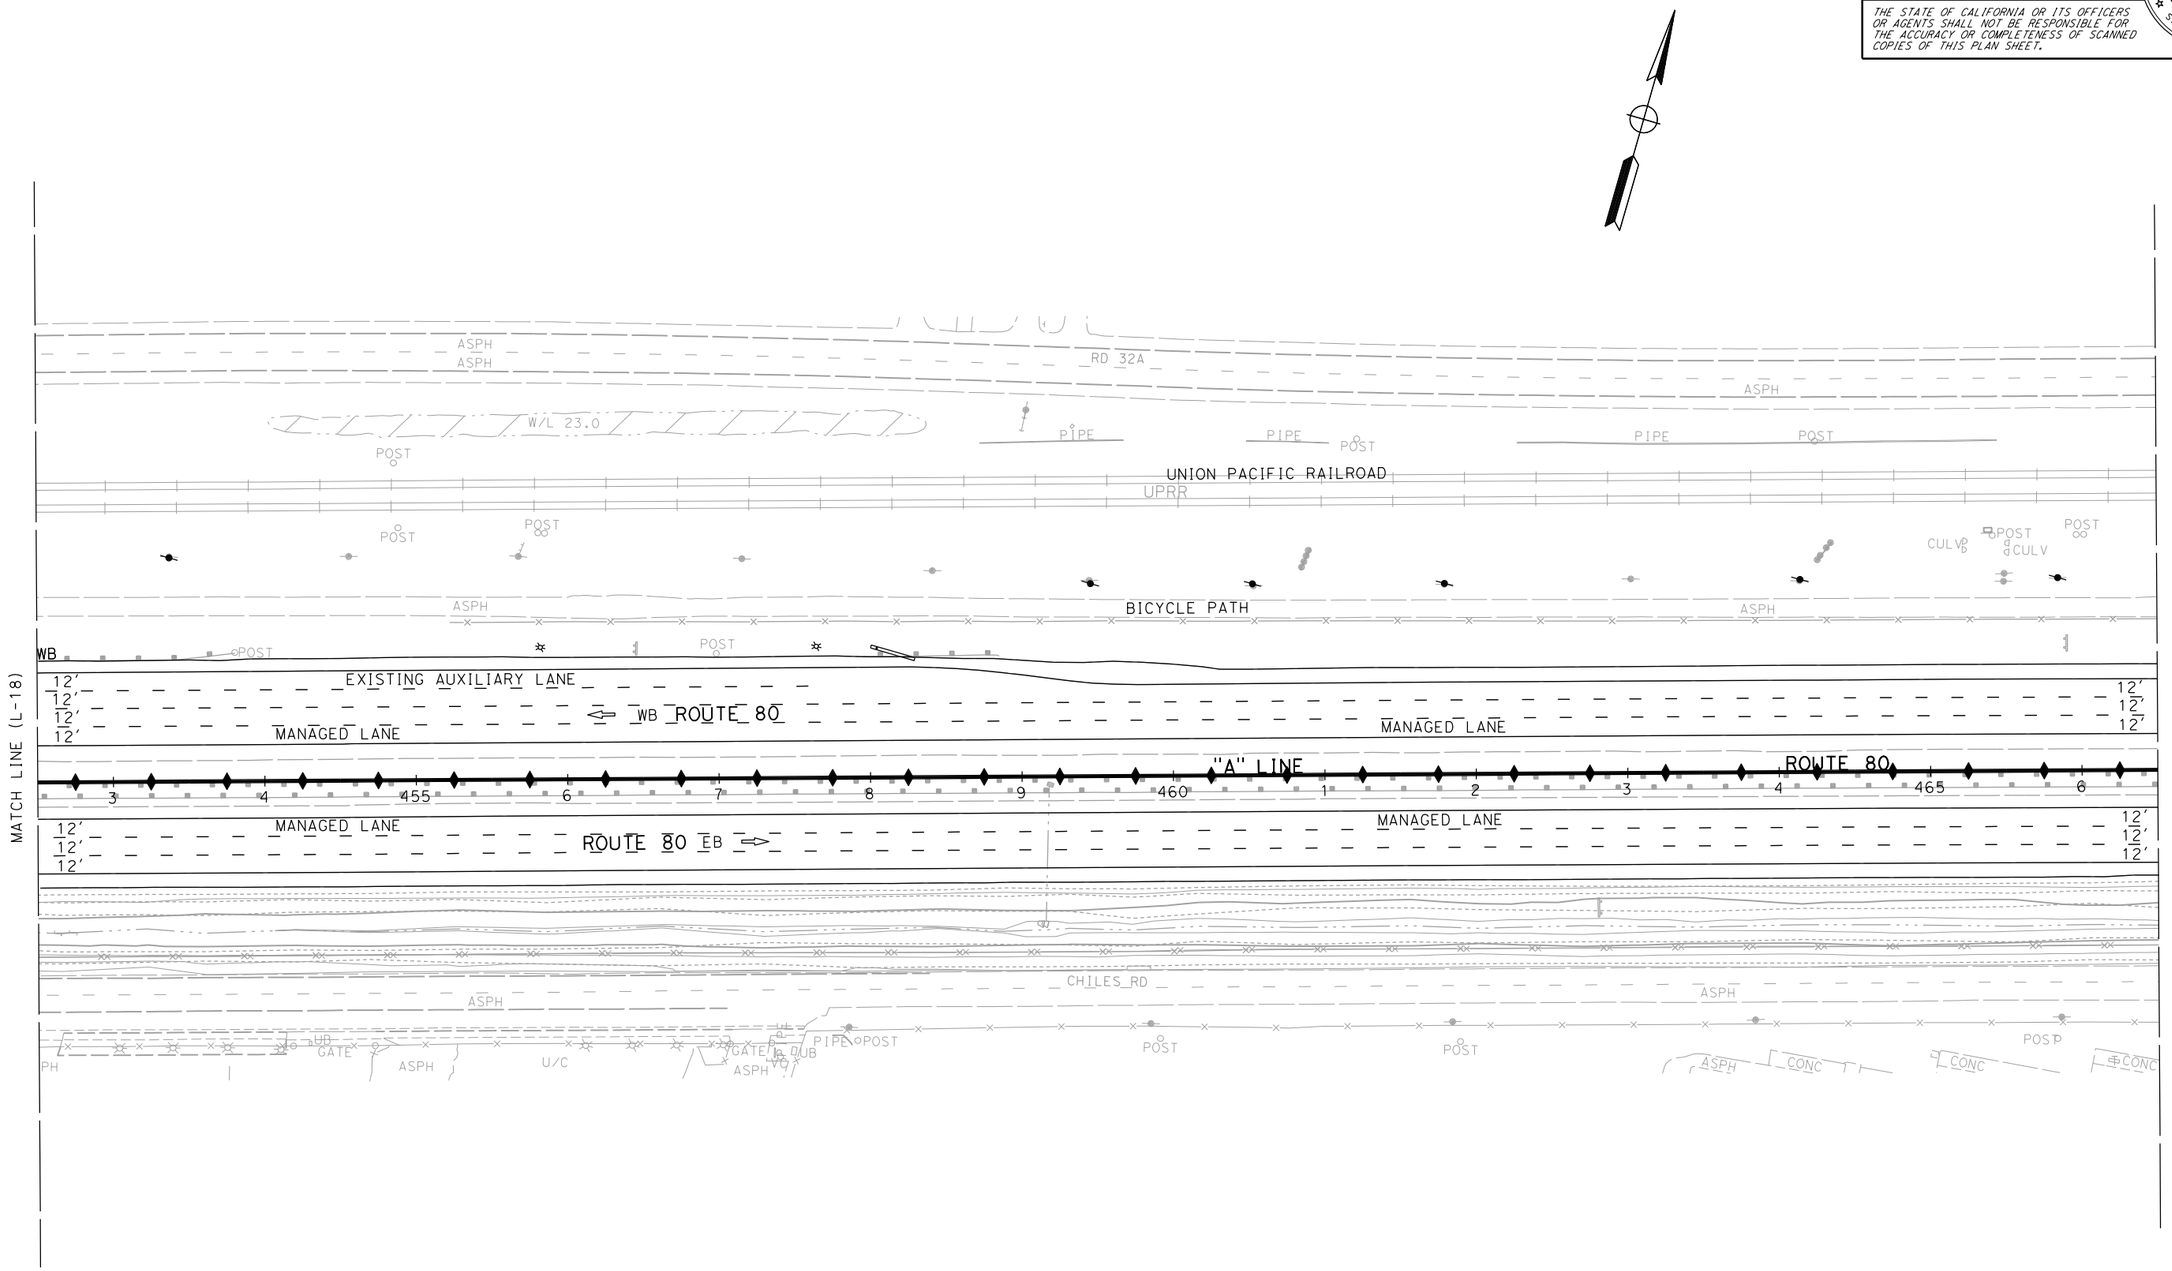

ALTERNATIVE 7A
LAYOUT

SCALE: 1" = 50'

L-19

STATE OF CALIFORNIA - DEPARTMENT OF TRANSPORTATION
Caltrans
03 DESIGN

FUNCTIONAL SUPERVISOR: MONIKA PEDIGO

CALCULATED-DESIGNED BY
CHECKED BY

DATE REVISED	REVISED BY
XXXX - XXXX	XXXX - XXXX

LAST REVISION: 01-26-23

DATE PLOTTED => 3/24/2023
TIME PLOTTED => 12:40:19 PM

BORDER LAST REVISED 7/2/2010

USERNAME =>
DGN FILE => ...\3H900-Alt-7A_LayOut-19.dgn

RELATIVE BORDER SCALE IS IN INCHES 0 1 2 3

UNIT 0328

PROJECT NUMBER & PHASE 00000000001

Dist	COUNTY	ROUTE	POST MILES TOTAL PROJECT	SHEET No.	TOTAL SHEETS
04	Sol	80	40.7/R44.7		
03	Yol,Sac	80,50	VAR		


REGISTERED CIVIL ENGINEER DATE

PLANS APPROVAL DATE

REGISTERED PROFESSIONAL ENGINEER No. Exp. CIVIL STATE OF CALIFORNIA

THE STATE OF CALIFORNIA OR ITS OFFICERS OR AGENTS SHALL NOT BE RESPONSIBLE FOR THE ACCURACY OR COMPLETENESS OF SCANNED COPIES OF THIS PLAN SHEET.

DRAFT

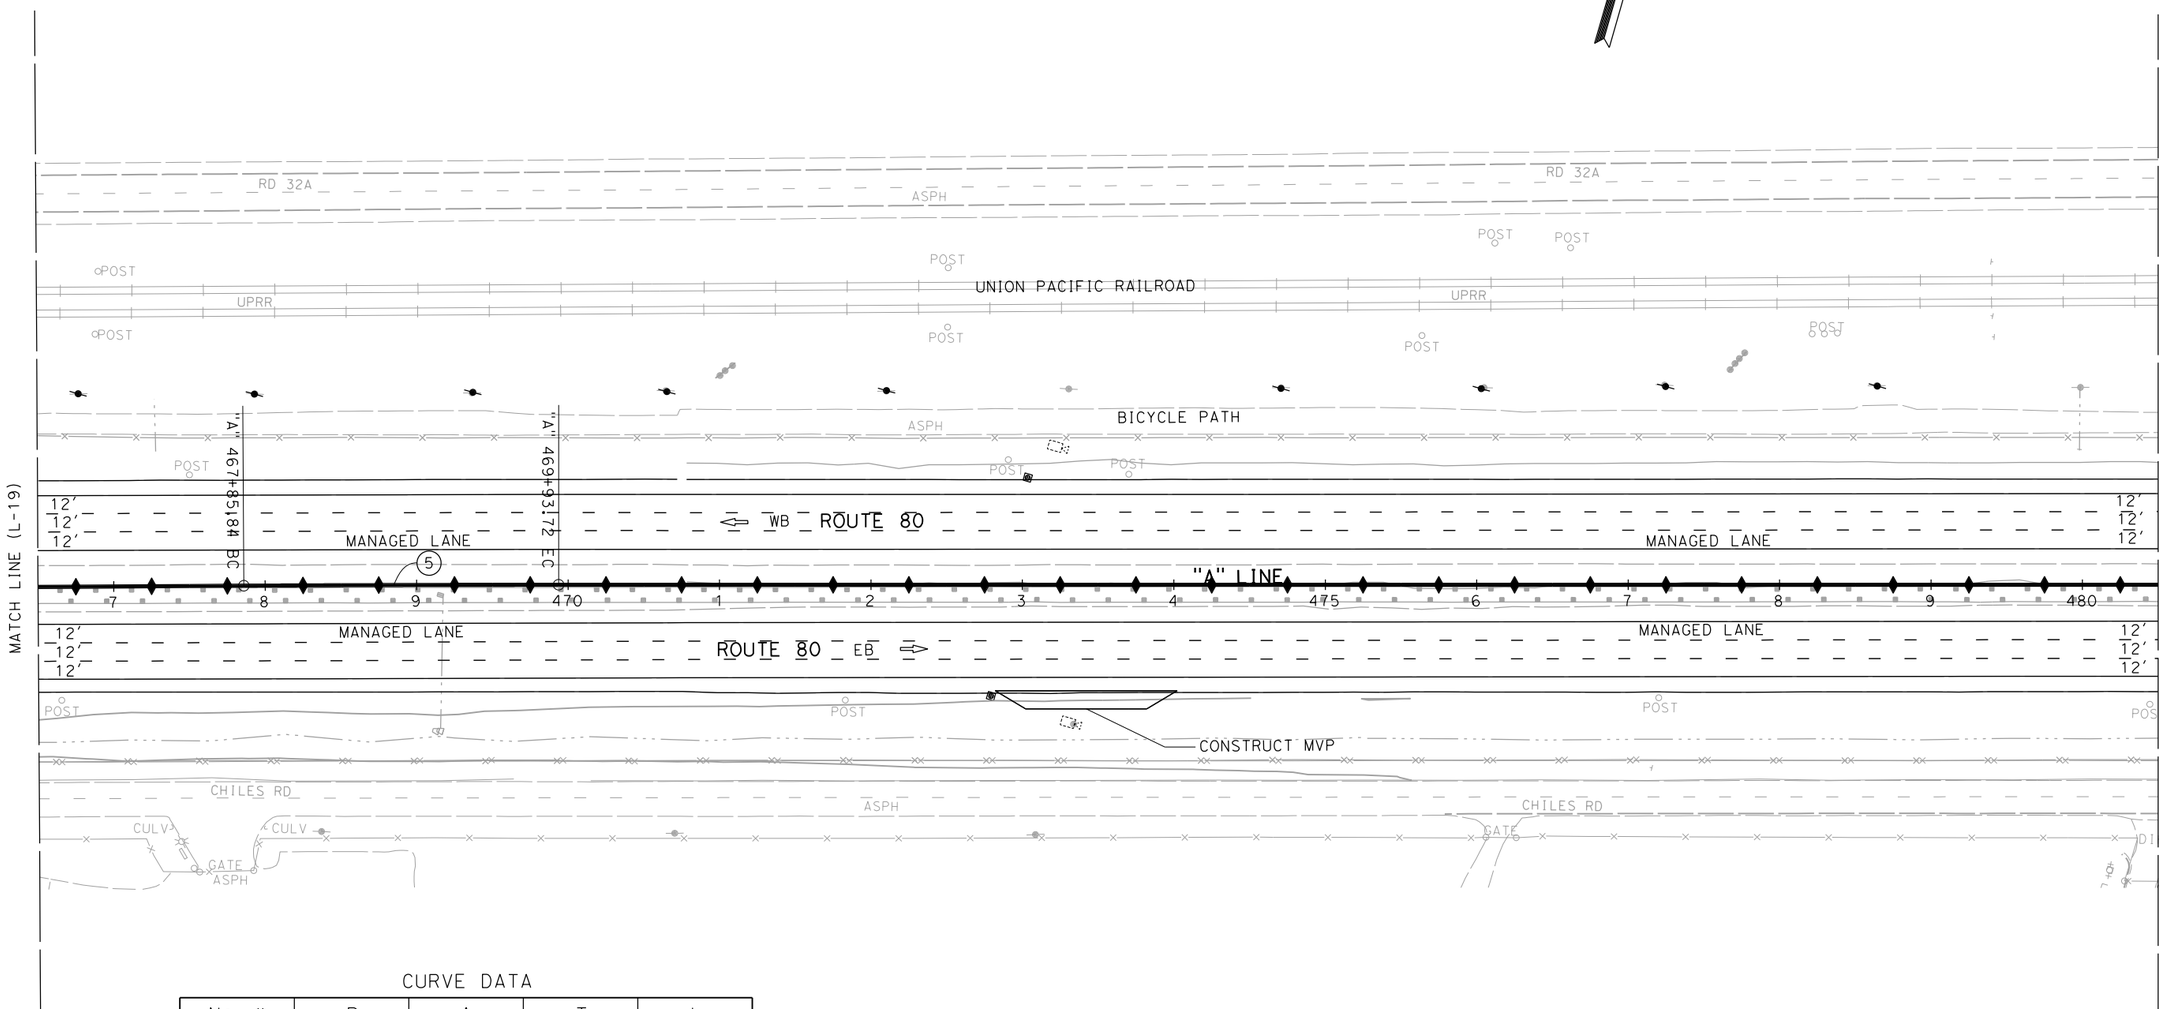

CURVE DATA

No. #	R	Δ	T	L
5	35,000.00	00°20'25"	103.94	207.88

ALTERNATIVE 7A
LAYOUT

SCALE: 1" = 50'

L-20

STATE OF CALIFORNIA - DEPARTMENT OF TRANSPORTATION
03 DESIGN
Caltrans

FUNCTIONAL SUPERVISOR: MONIKA PEDIGO
CALCULATED-DESIGNED BY
CHECKED BY
REVISED BY
DATE REVISED
XXXX - XXXX
XXXX - XXXX

LAST REVISION 01-26-23
DATE PLOTTED => 3/24/2023
TIME PLOTTED => 12:40:21 PM

BORDER LAST REVISED 7/2/2010
USERNAME =>
DGN FILE => ...\3H900-Alt-7A_LayOut-20.dgn
RELATIVE BORDER SCALE IS IN INCHES 0 1 2 3
UNIT 0328
PROJECT NUMBER & PHASE 00000000001

Dist	COUNTY	ROUTE	POST MILES TOTAL PROJECT	SHEET No.	TOTAL SHEETS
04	Sol	80	40.7/R44.7		
03	Yol,Sac	80,50	VAR		


DRAFT

REGISTERED CIVIL ENGINEER — DATE

PLANS APPROVAL DATE

REGISTERED PROFESSIONAL ENGINEER — No. — Exp. — CIVIL — STATE OF CALIFORNIA

THE STATE OF CALIFORNIA OR ITS OFFICERS OR AGENTS SHALL NOT BE RESPONSIBLE FOR THE ACCURACY OR COMPLETENESS OF SCANNED COPIES OF THIS PLAN SHEET.

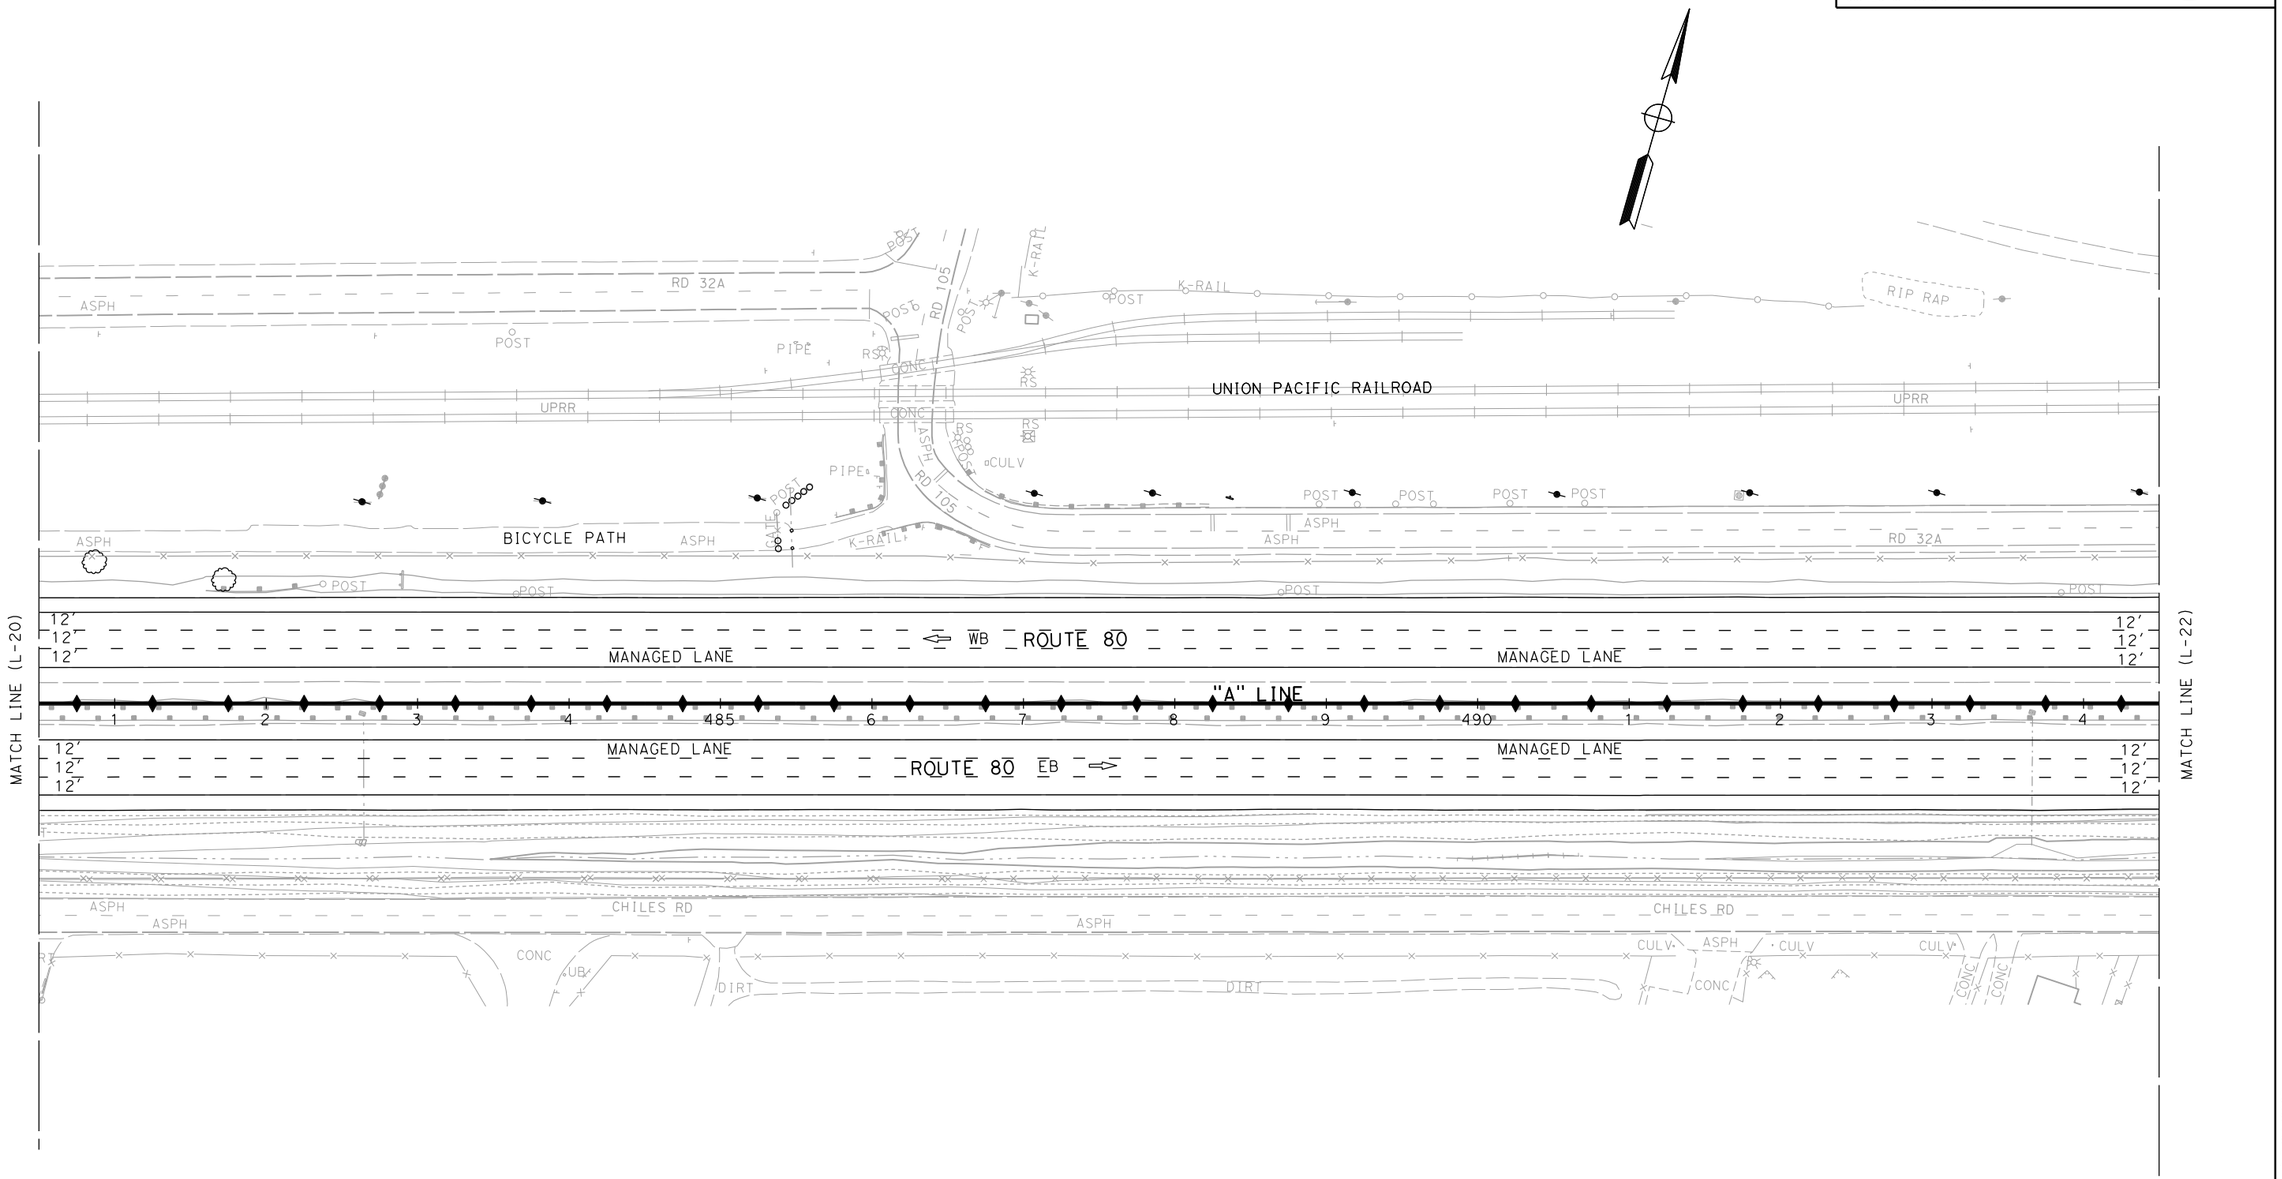

ALTERNATIVE 7A
LAYOUT

SCALE: 1" = 50'

L-21

STATE OF CALIFORNIA - DEPARTMENT OF TRANSPORTATION — **03 DESIGN**

FUNCTIONAL SUPERVISOR: MONIKA PEDIGO

CALCULATED-DESIGNED BY | CHECKED BY

REVISED BY | DATE REVISED

XXXX - XXXX | XXXX - XXXX

LAST REVISION 01-26-23 | DATE PLOTTED => 3/24/2023 | TIME PLOTTED => 12:40:23 PM

BORDER LAST REVISED 7/2/2010 | USERNAME => | DGN FILE => ...\3H900-Alt-7A_LayOut-21.dgn | RELATIVE BORDER SCALE IS IN INCHES 0 1 2 3 | UNIT 0328 | PROJECT NUMBER & PHASE 00000000001

Dist	COUNTY	ROUTE	POST MILES TOTAL PROJECT	SHEET No.	TOTAL SHEETS
04	Sol	80	40.7/R44.7		
03	Yol,Sac	80,50	VAR		


REGISTERED CIVIL ENGINEER — DATE

PLANS APPROVAL DATE

DRAFT

REGISTERED PROFESSIONAL ENGINEER No. Exp. CIVIL STATE OF CALIFORNIA

THE STATE OF CALIFORNIA OR ITS OFFICERS OR AGENTS SHALL NOT BE RESPONSIBLE FOR THE ACCURACY OR COMPLETENESS OF SCANNED COPIES OF THIS PLAN SHEET.

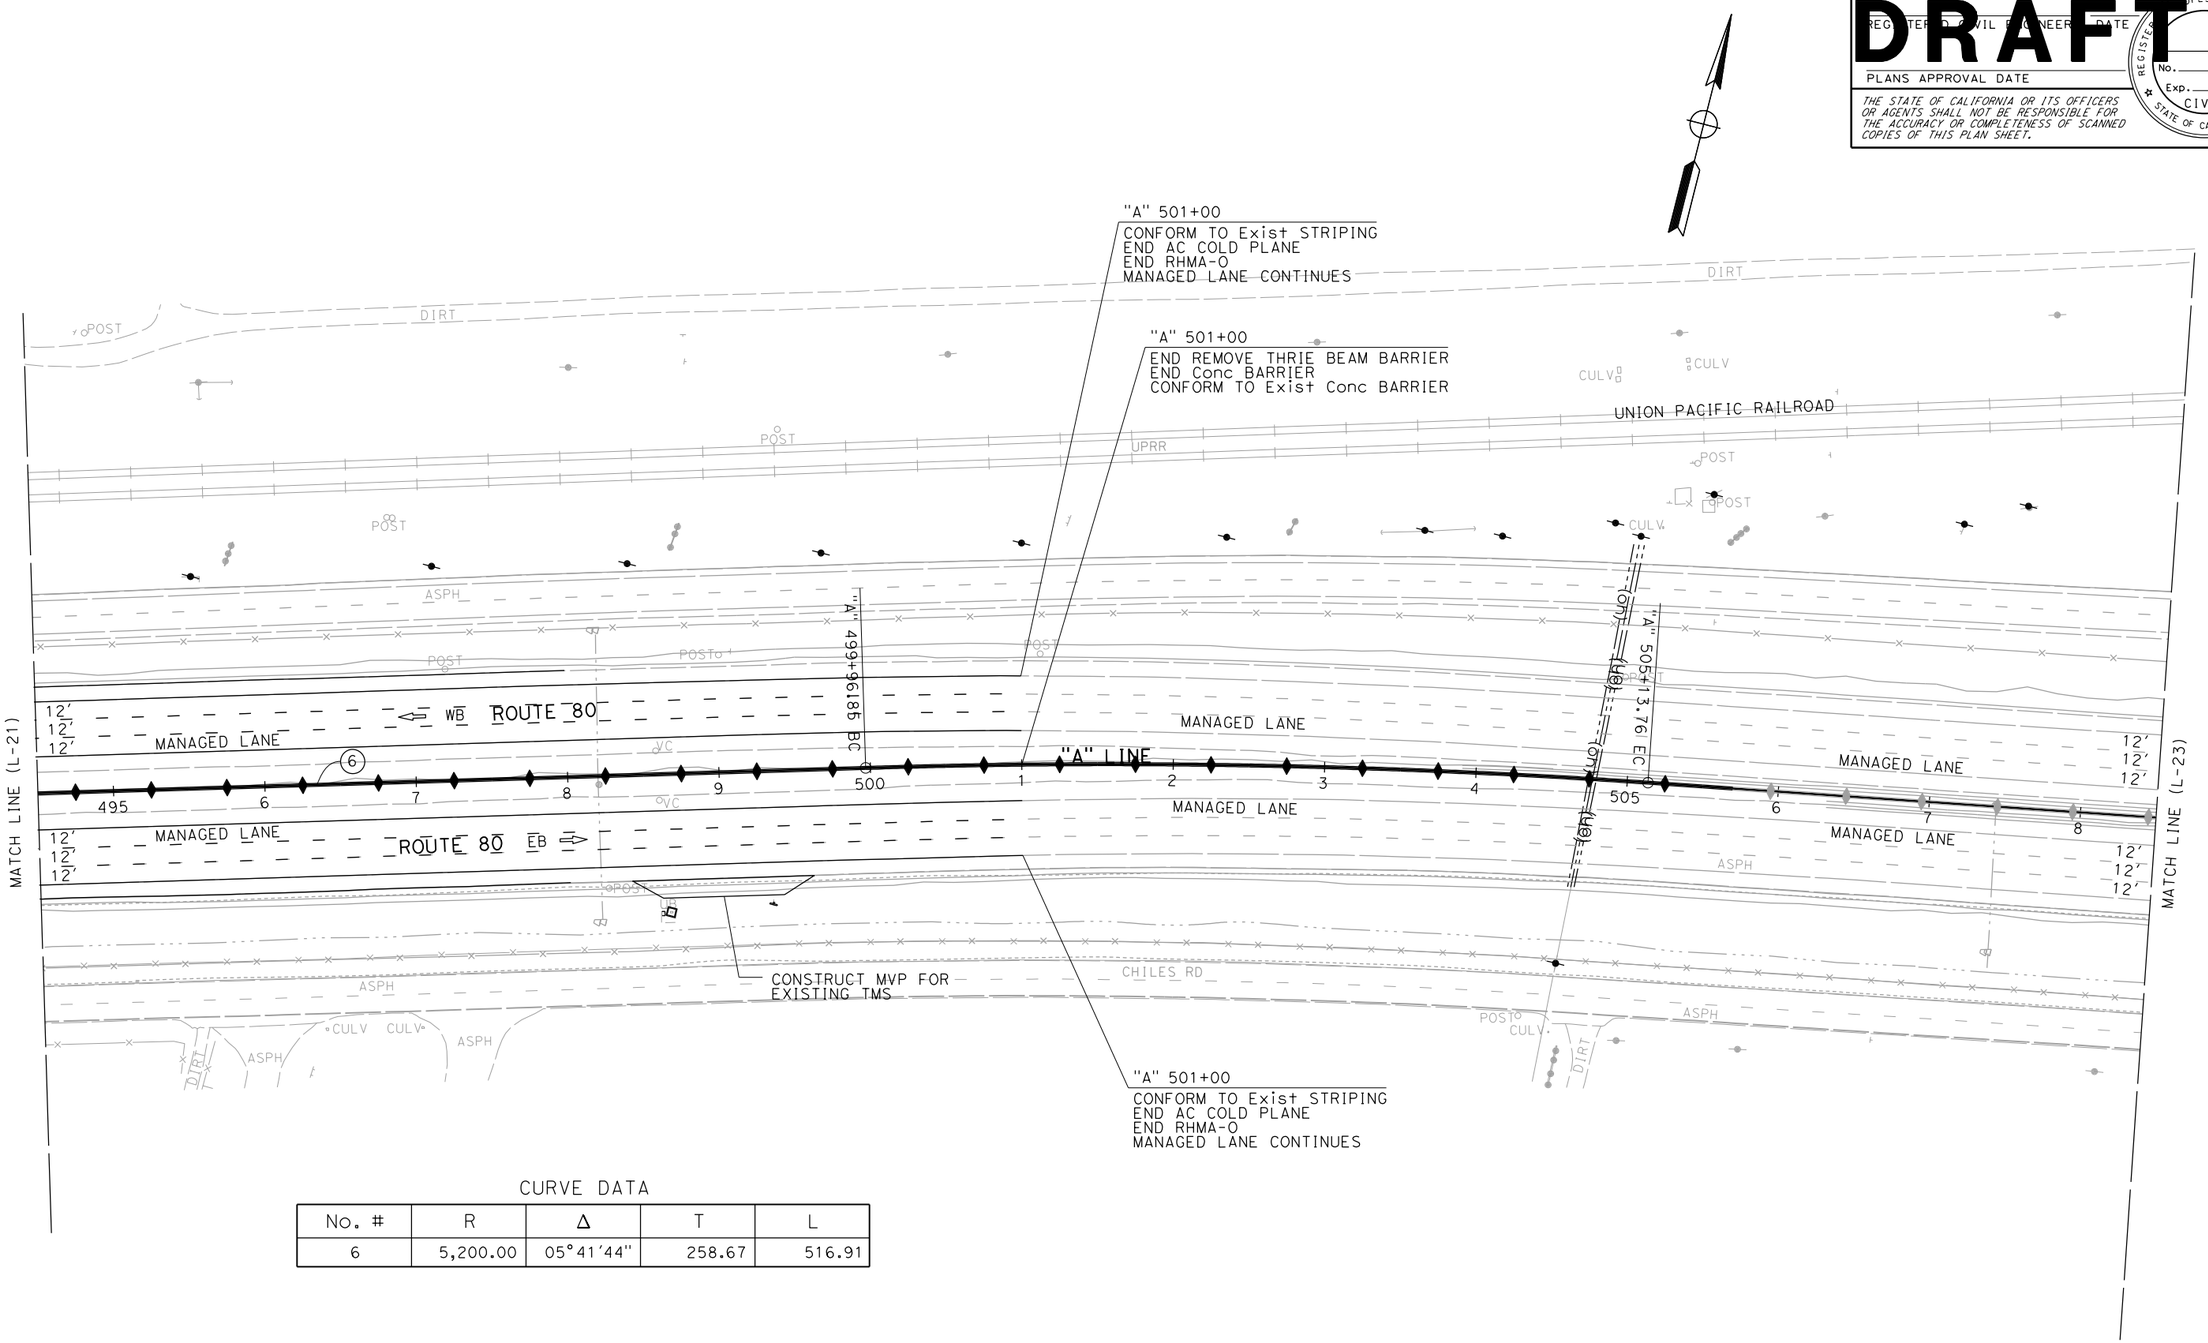

CURVE DATA

No. #	R	Δ	T	L
6	5,200.00	05°41'44"	258.67	516.91

ALTERNATIVE 7A
LAYOUT

SCALE: 1" = 50'

L-22

REVISED BY	DATE REVISED
XXXX - XXXX	XXXX - XXXX

CALCULATED-
DESIGNED BY
CHECKED BY

FUNCTIONAL SUPERVISOR: MONIKA PEDIGO

STATE OF CALIFORNIA - DEPARTMENT OF TRANSPORTATION
Caltrans®
03 DESIGN

LAST REVISION 01-26-23
DATE PLOTTED => 3/24/2023
TIME PLOTTED => 12:40:26 PM

BORDER LAST REVISED 7/2/2010

USERNAME =>
DGN FILE => ...\3H900-Alt-7A_LayOut-22.dgn

RELATIVE BORDER SCALE IS IN INCHES 0 1 2 3

UNIT 0328

PROJECT NUMBER & PHASE 00000000001

Dist	COUNTY	ROUTE	POST MILES TOTAL PROJECT	SHEET No.	TOTAL SHEETS
04	Sol	80	40.7/R44.7		
03	Yol,Sac	80,50	VAR		


REGISTERED CIVIL ENGINEER — DATE

PLANS APPROVAL DATE

DRAFT

REGISTERED PROFESSIONAL ENGINEER — No. — Exp. — CIVIL — STATE OF CALIFORNIA

THE STATE OF CALIFORNIA OR ITS OFFICERS OR AGENTS SHALL NOT BE RESPONSIBLE FOR THE ACCURACY OR COMPLETENESS OF SCANNED COPIES OF THIS PLAN SHEET.

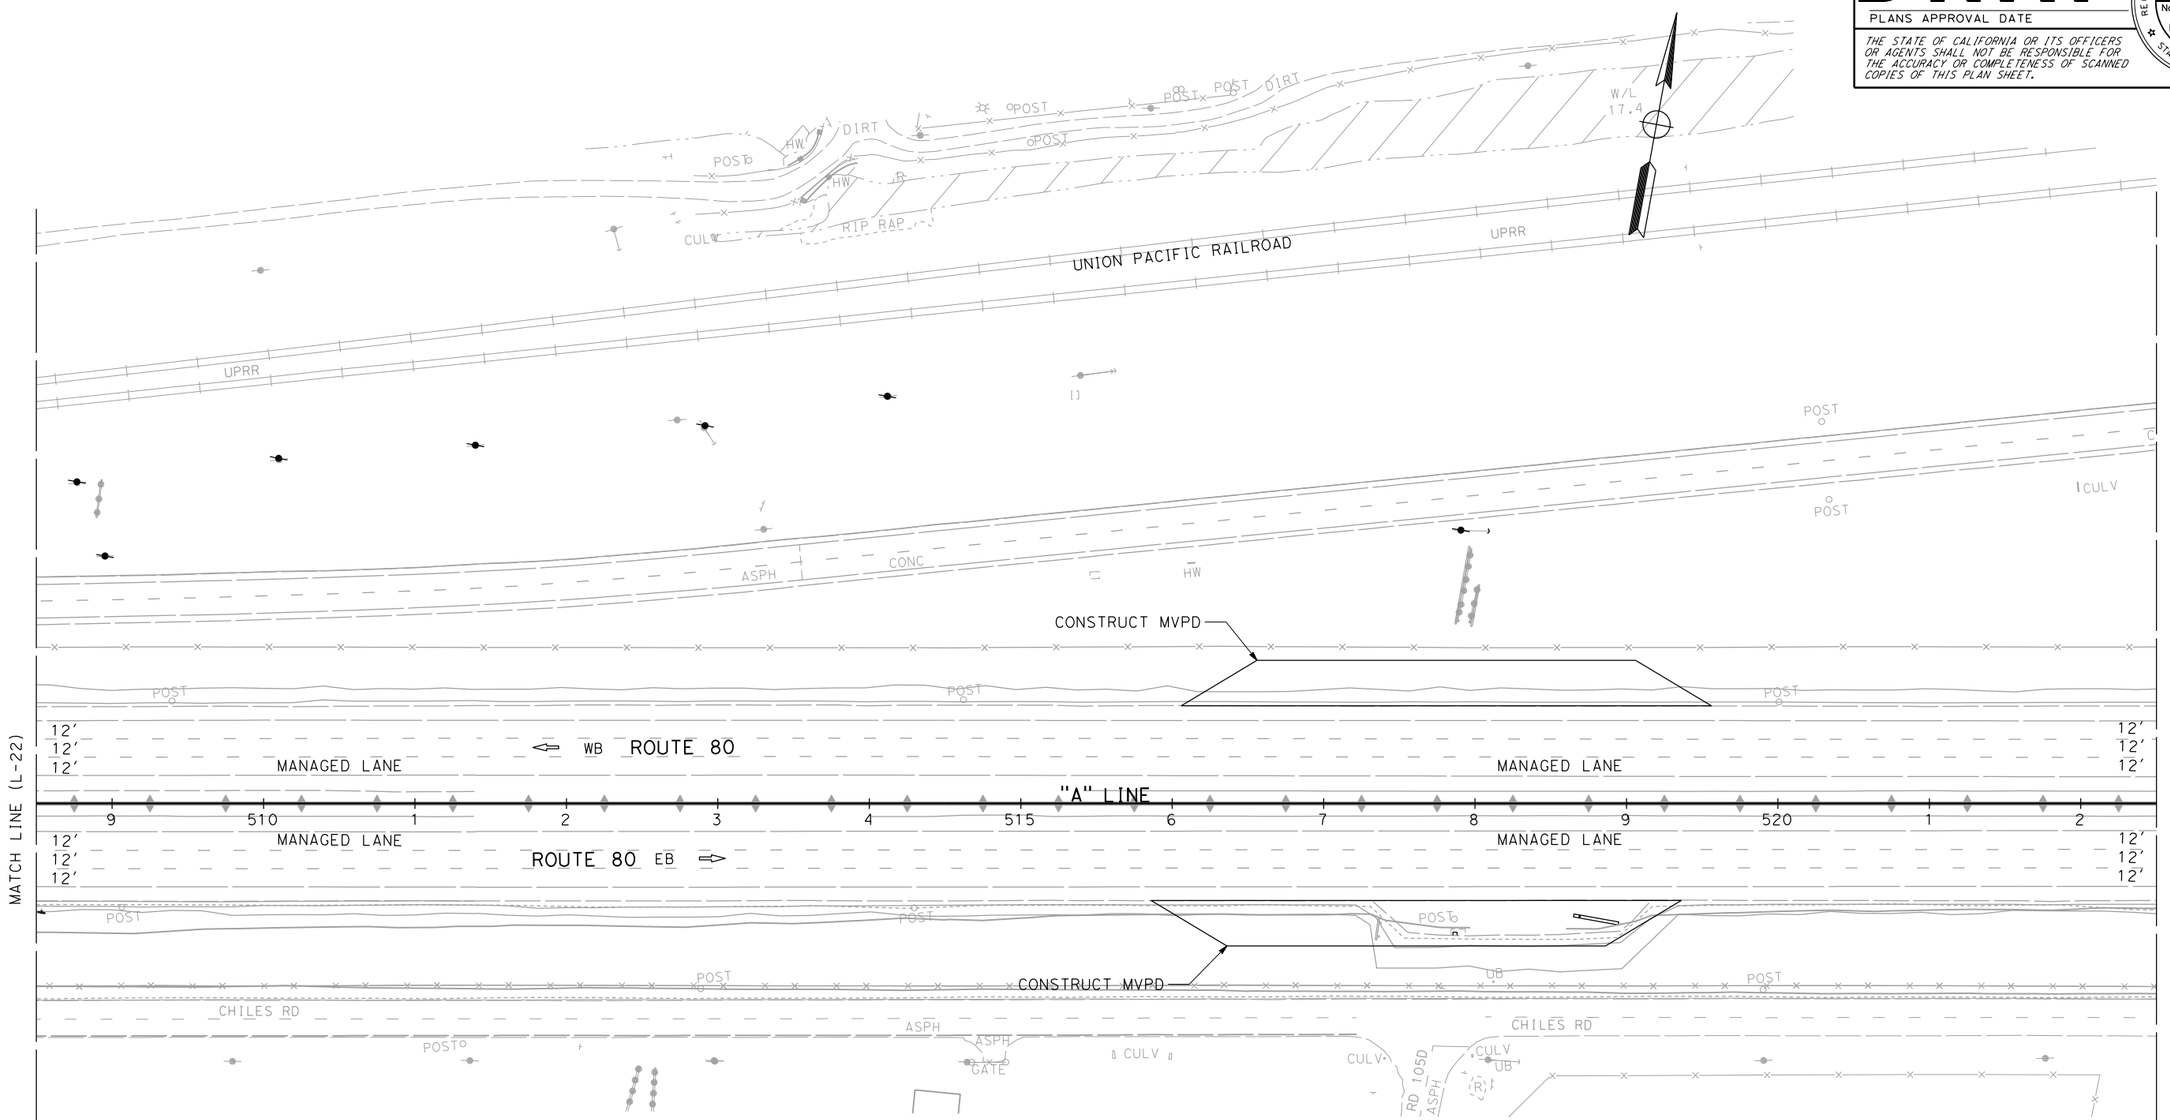

ALTERNATIVE 7A
LAYOUT

SCALE: 1" = 50'

L-23

STATE OF CALIFORNIA - DEPARTMENT OF TRANSPORTATION — 03 DESIGN

FUNCTIONAL SUPERVISOR: MONIKA PEDIGO

CALCULATED-DESIGNED BY: XXXX - XXXX

CHECKED BY: XXXX - XXXX

REVISED BY | DATE REVISED

LAST REVISION 01-26-23 | DATE PLOTTED => 4/4/2023 | TIME PLOTTED => 12:15:51 PM

BORDER LAST REVISED 7/2/2010

USERNAME =>
DGN FILE => ...\3H900-Alt-7A_LayOut-23.dgn

RELATIVE BORDER SCALE IS IN INCHES 0 1 2 3

UNIT 0328

PROJECT NUMBER & PHASE 00000000001

Dist	COUNTY	ROUTE	POST MILES TOTAL PROJECT	SHEET No.	TOTAL SHEETS
04	Sol	80	40.7/R44.7		
03	Yol,Sac	80,50	VAR		


REGISTERED CIVIL ENGINEER DATE

PLANS APPROVAL DATE

THE STATE OF CALIFORNIA OR ITS OFFICERS OR AGENTS SHALL NOT BE RESPONSIBLE FOR THE ACCURACY OR COMPLETENESS OF SCANNED COPIES OF THIS PLAN SHEET.

REGISTERED PROFESSIONAL ENGINEER No. Exp. CIVIL STATE OF CALIFORNIA

DRAFT

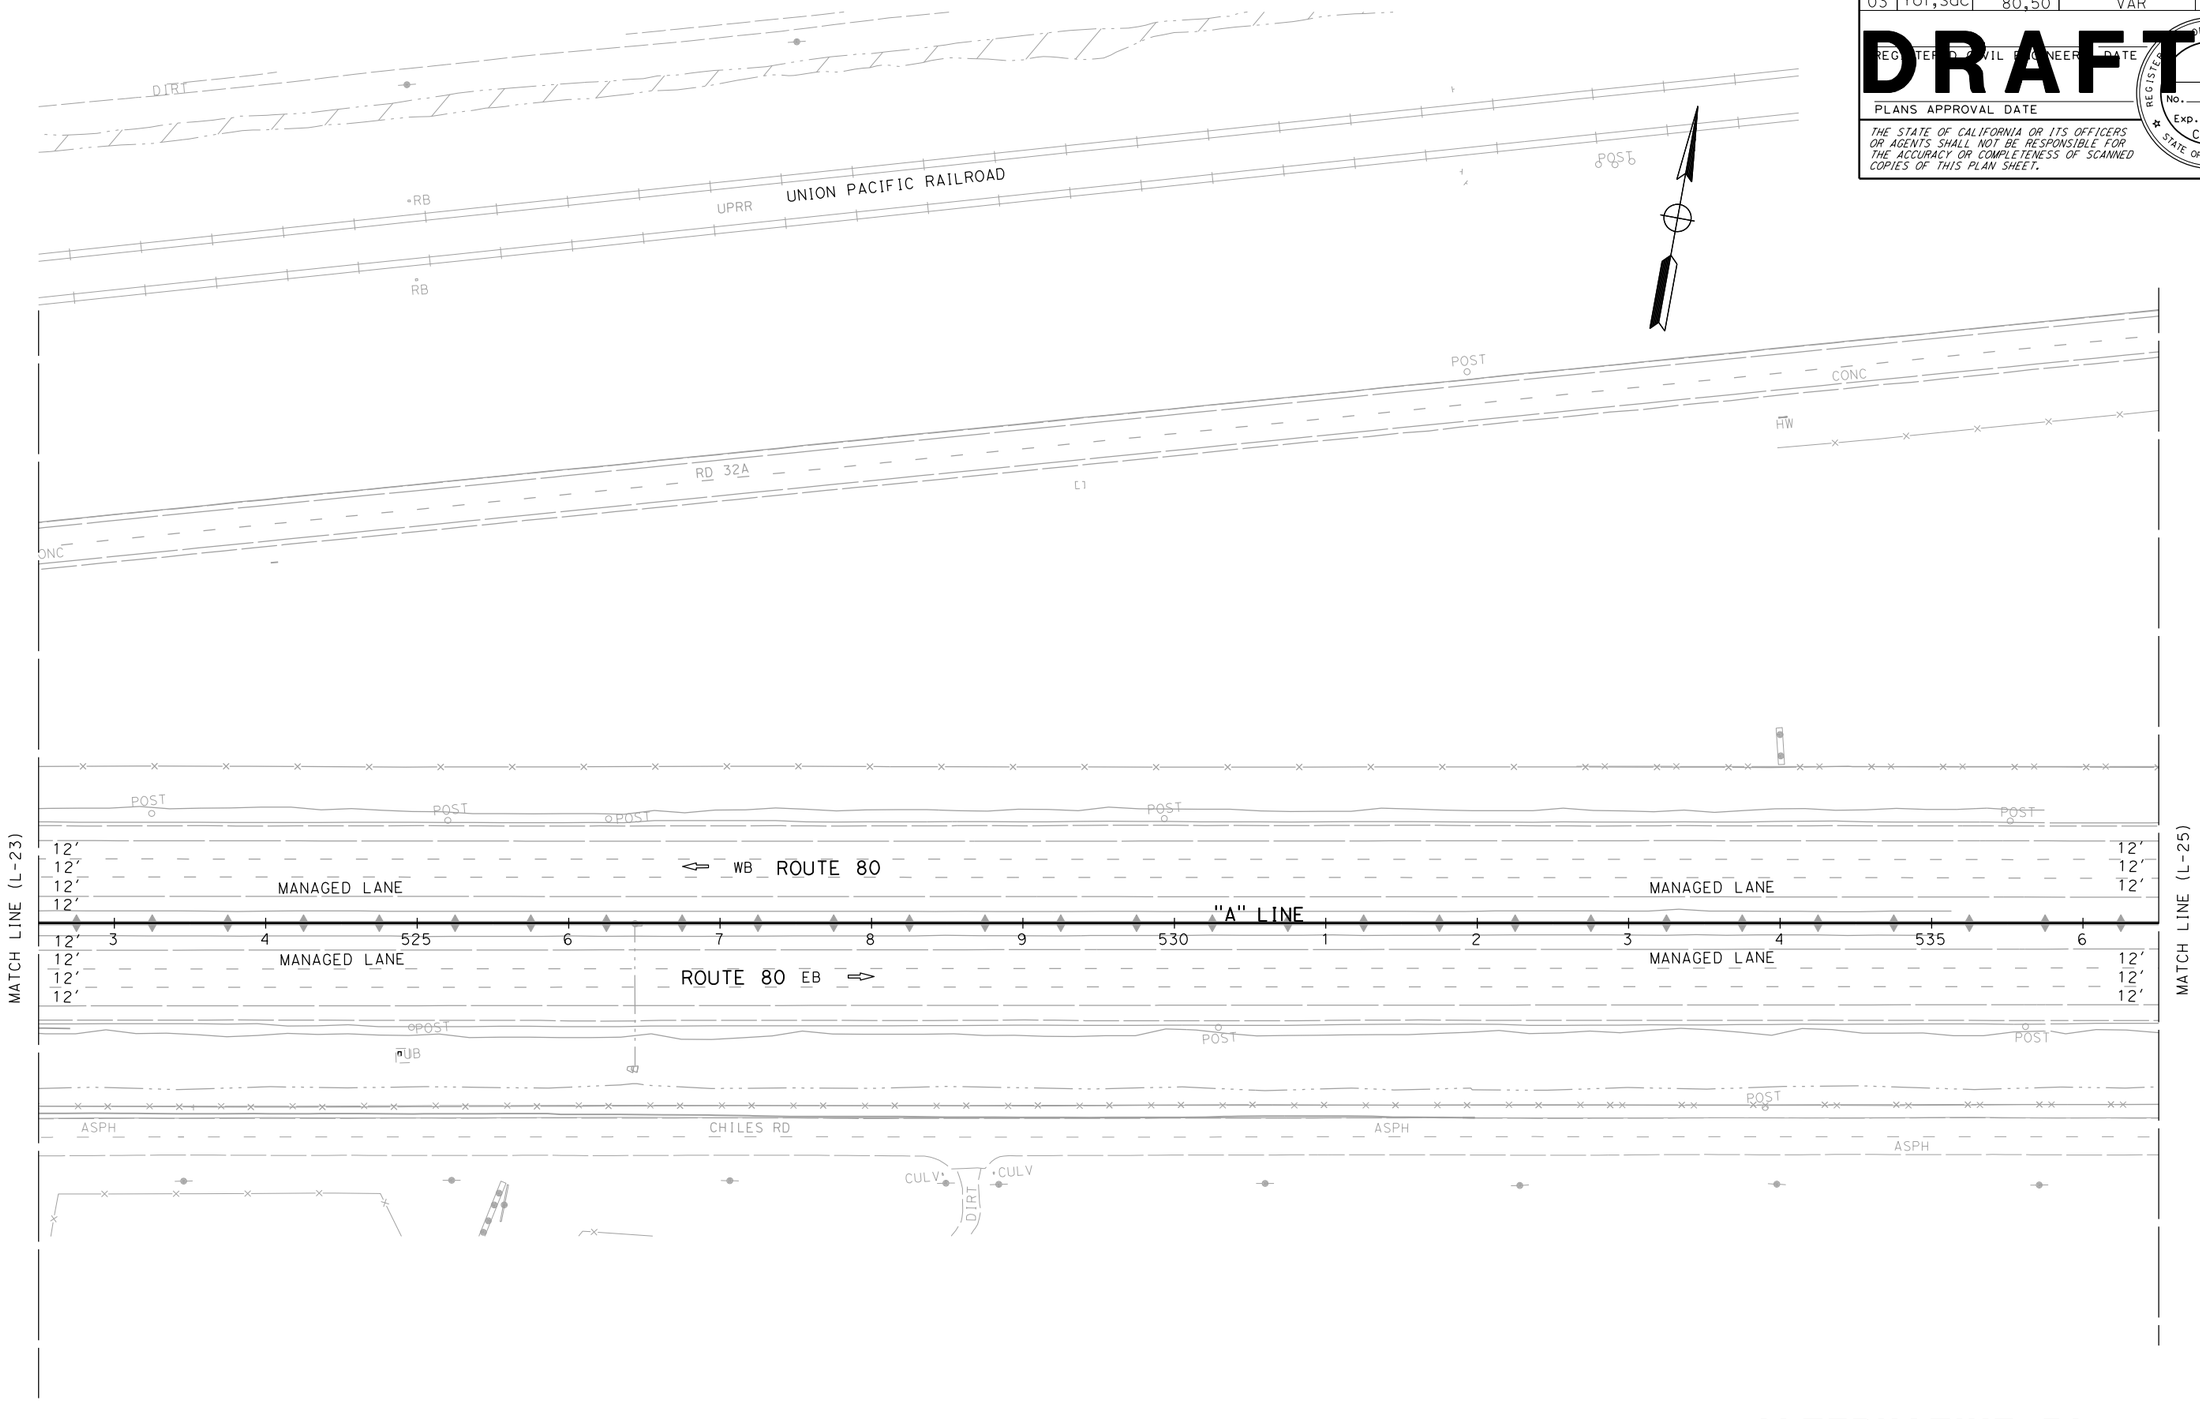

ALTERNATIVE 7A
LAYOUT

SCALE: 1" = 50'

L-24

STATE OF CALIFORNIA - DEPARTMENT OF TRANSPORTATION
03 DESIGN
Caltrans

FUNCTIONAL SUPERVISOR: MONIKA PEDIGO

CALCULATED-DESIGNED BY

CHECKED BY

REVISED BY	DATE REVISED
XXXX - XXXX	XXXX - XXXX

LAST REVISION 01-26-23

DATE PLOTTED => 3/24/2023
TIME PLOTTED => 12:40:32 PM

BORDER LAST REVISED 7/2/2010

USERNAME =>
DGN FILE => ...\3H900-Alt-7A_LayOut-24.dgn

RELATIVE BORDER SCALE IS IN INCHES 0 1 2 3

UNIT 0328

PROJECT NUMBER & PHASE 00000000001

Dist	COUNTY	ROUTE	POST MILES TOTAL PROJECT	SHEET No.	TOTAL SHEETS
04	Sol	80	40.7/R44.7		
03	Yol,Sac	80,50	VAR		


REGISTERED CIVIL ENGINEER — DATE

PLANS APPROVAL DATE

DRAFT

REGISTERED PROFESSIONAL ENGINEER — No. — Exp. — CIVIL — STATE OF CALIFORNIA

THE STATE OF CALIFORNIA OR ITS OFFICERS OR AGENTS SHALL NOT BE RESPONSIBLE FOR THE ACCURACY OR COMPLETENESS OF SCANNED COPIES OF THIS PLAN SHEET.

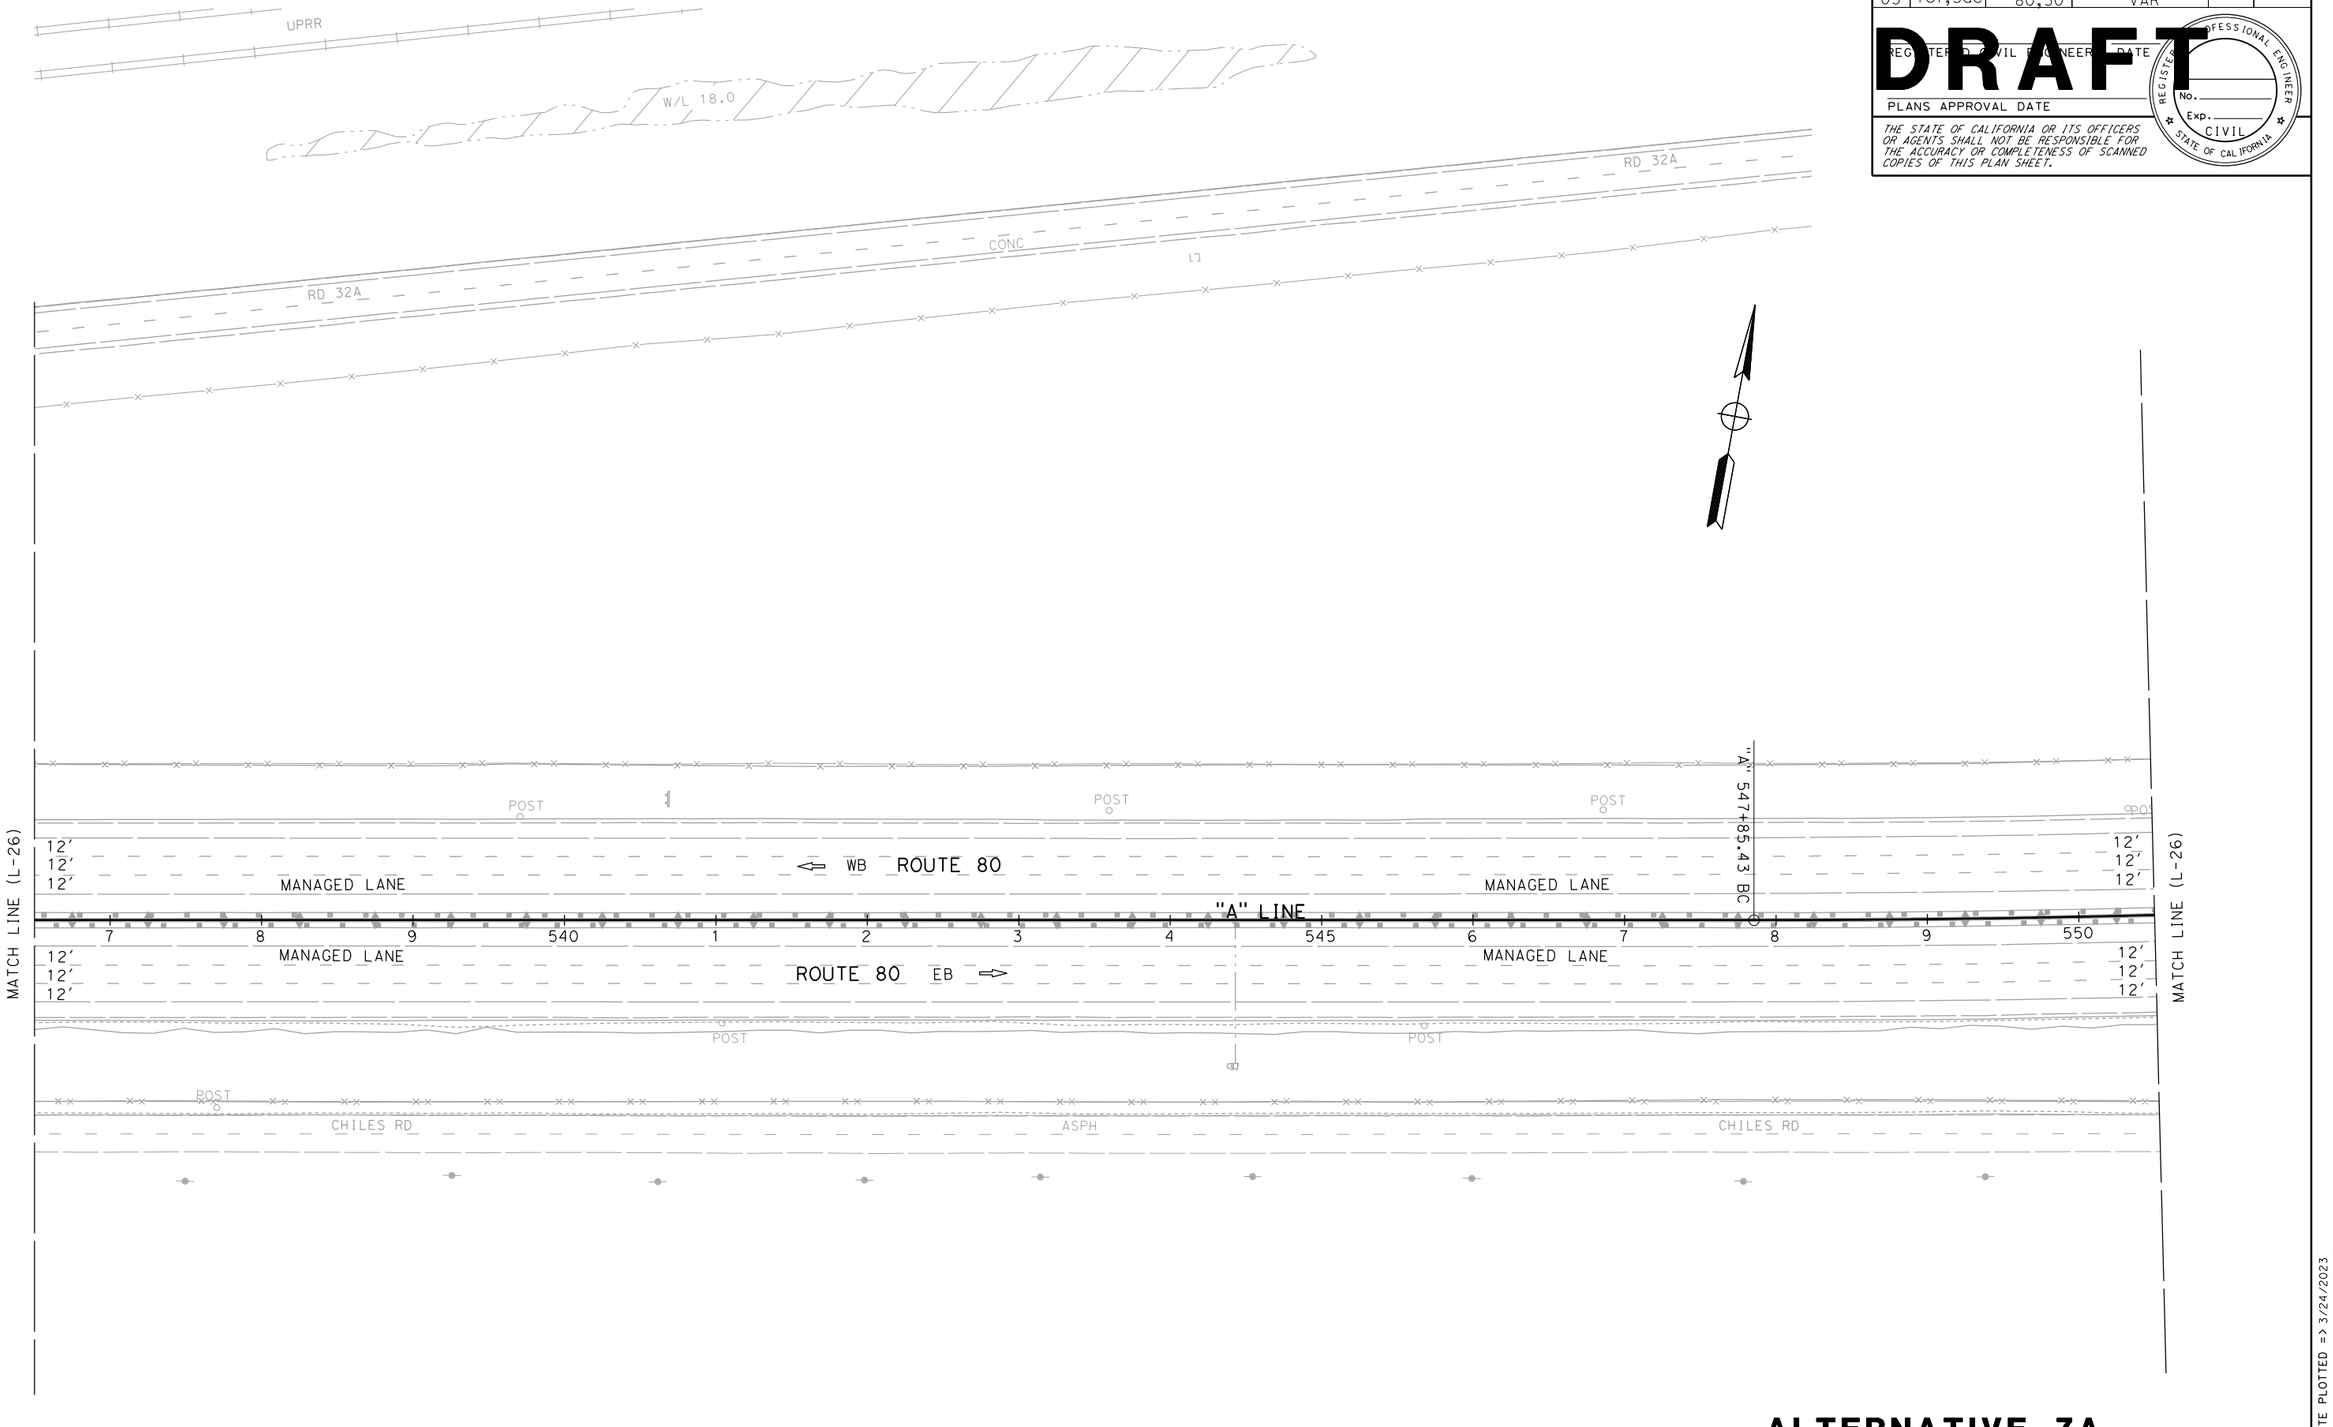

ALTERNATIVE 7A
LAYOUT

SCALE: 1" = 50'

L-25

STATE OF CALIFORNIA - DEPARTMENT OF TRANSPORTATION
03 DESIGN
Caltrans

FUNCTIONAL SUPERVISOR: MONIKA PEDIGO

CALCULATED-DESIGNED BY
CHECKED BY

REVISED BY	DATE REVISED
XXXX - XXXX	XXXX - XXXX

LAST REVISION DATE PLOTTED => 3/24/2023
TIME PLOTTED => 12:40:34 PM

BORDER LAST REVISED 7/2/2010

USERNAME =>
DGN FILE => ...\3H900-Alt-7A_LayOut-25.dgn

RELATIVE BORDER SCALE IS IN INCHES 0 1 2 3

UNIT 0328

PROJECT NUMBER & PHASE 00000000001

Dist	COUNTY	ROUTE	POST MILES TOTAL PROJECT	SHEET No.	TOTAL SHEETS
04 03	Sol Yol,Sac	80 80,50	40.7/R44.7 VAR		


DRAFT

REGISTERED CIVIL ENGINEER DATE

PLANS APPROVAL DATE

REGISTERED PROFESSIONAL ENGINEER
No.
Exp.
CIVIL
STATE OF CALIFORNIA

THE STATE OF CALIFORNIA OR ITS OFFICERS OR AGENTS SHALL NOT BE RESPONSIBLE FOR THE ACCURACY OR COMPLETENESS OF SCANNED COPIES OF THIS PLAN SHEET.

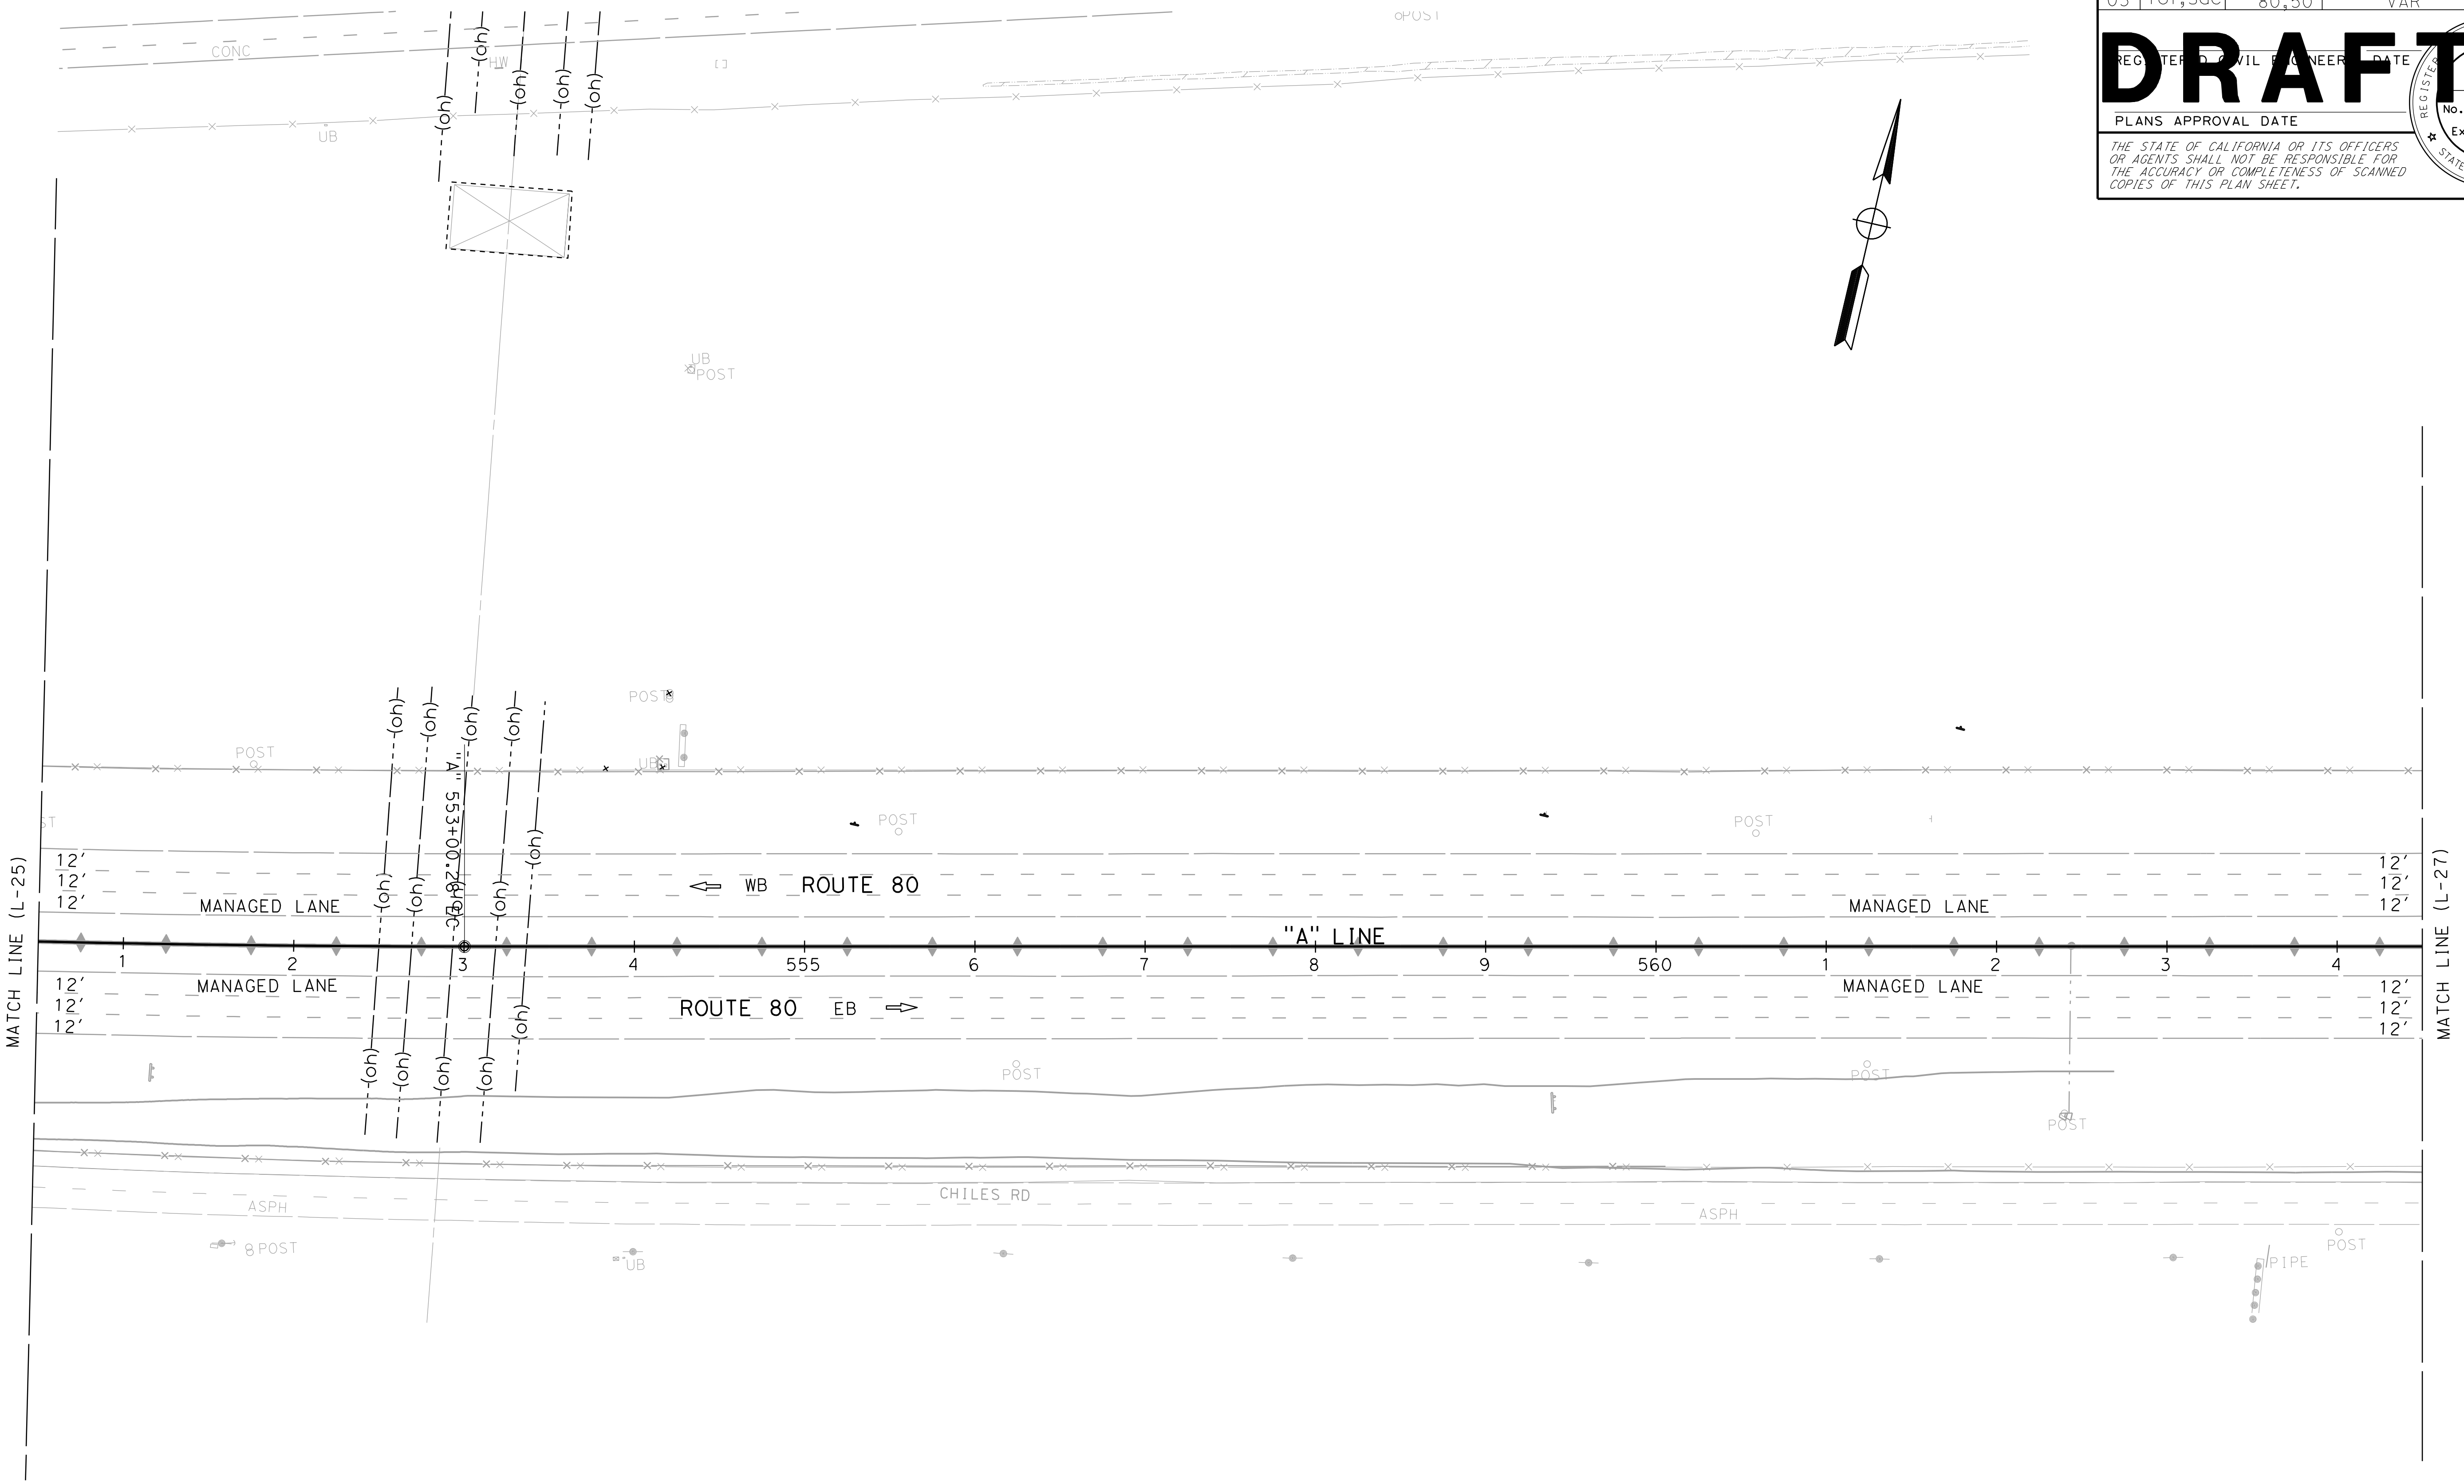

STATE OF CALIFORNIA - DEPARTMENT OF TRANSPORTATION

Caltrans®

03 DESIGN

FUNCTIONAL SUPERVISOR

MONIKA PEDIGO

CALCULATED-DESIGNED BY

CHECKED BY

XXXX - XXXX

XXXX - XXXX

REVISED BY

DATE REVISED

ALTERNATIVE 7A
LAYOUT

SCALE: 1" = 50'

L-26

LAST REVISION 01-26-23

DATE PLOTTED => 3/24/2023
TIME PLOTTED => 12:40:36 PM

BORDER LAST REVISED 7/2/2010

USERNAME =>
DGN FILE => ...\3H900-Alt-7A_LayOut-26.dgn

RELATIVE BORDER SCALE IS IN INCHES

0 1 2 3

UNIT 0328

PROJECT NUMBER & PHASE

00000000001

Dist	COUNTY	ROUTE	POST MILES TOTAL PROJECT	SHEET No.	TOTAL SHEETS
04	Sol	80	40.7/R44.7		
03	Yol,Sac	80,50	VAR		


DRAFT

REGISTERED CIVIL ENGINEER DATE

PLANS APPROVAL DATE

REGISTERED PROFESSIONAL ENGINEER No. Exp. CIVIL STATE OF CALIFORNIA

THE STATE OF CALIFORNIA OR ITS OFFICERS OR AGENTS SHALL NOT BE RESPONSIBLE FOR THE ACCURACY OR COMPLETENESS OF SCANNED COPIES OF THIS PLAN SHEET.

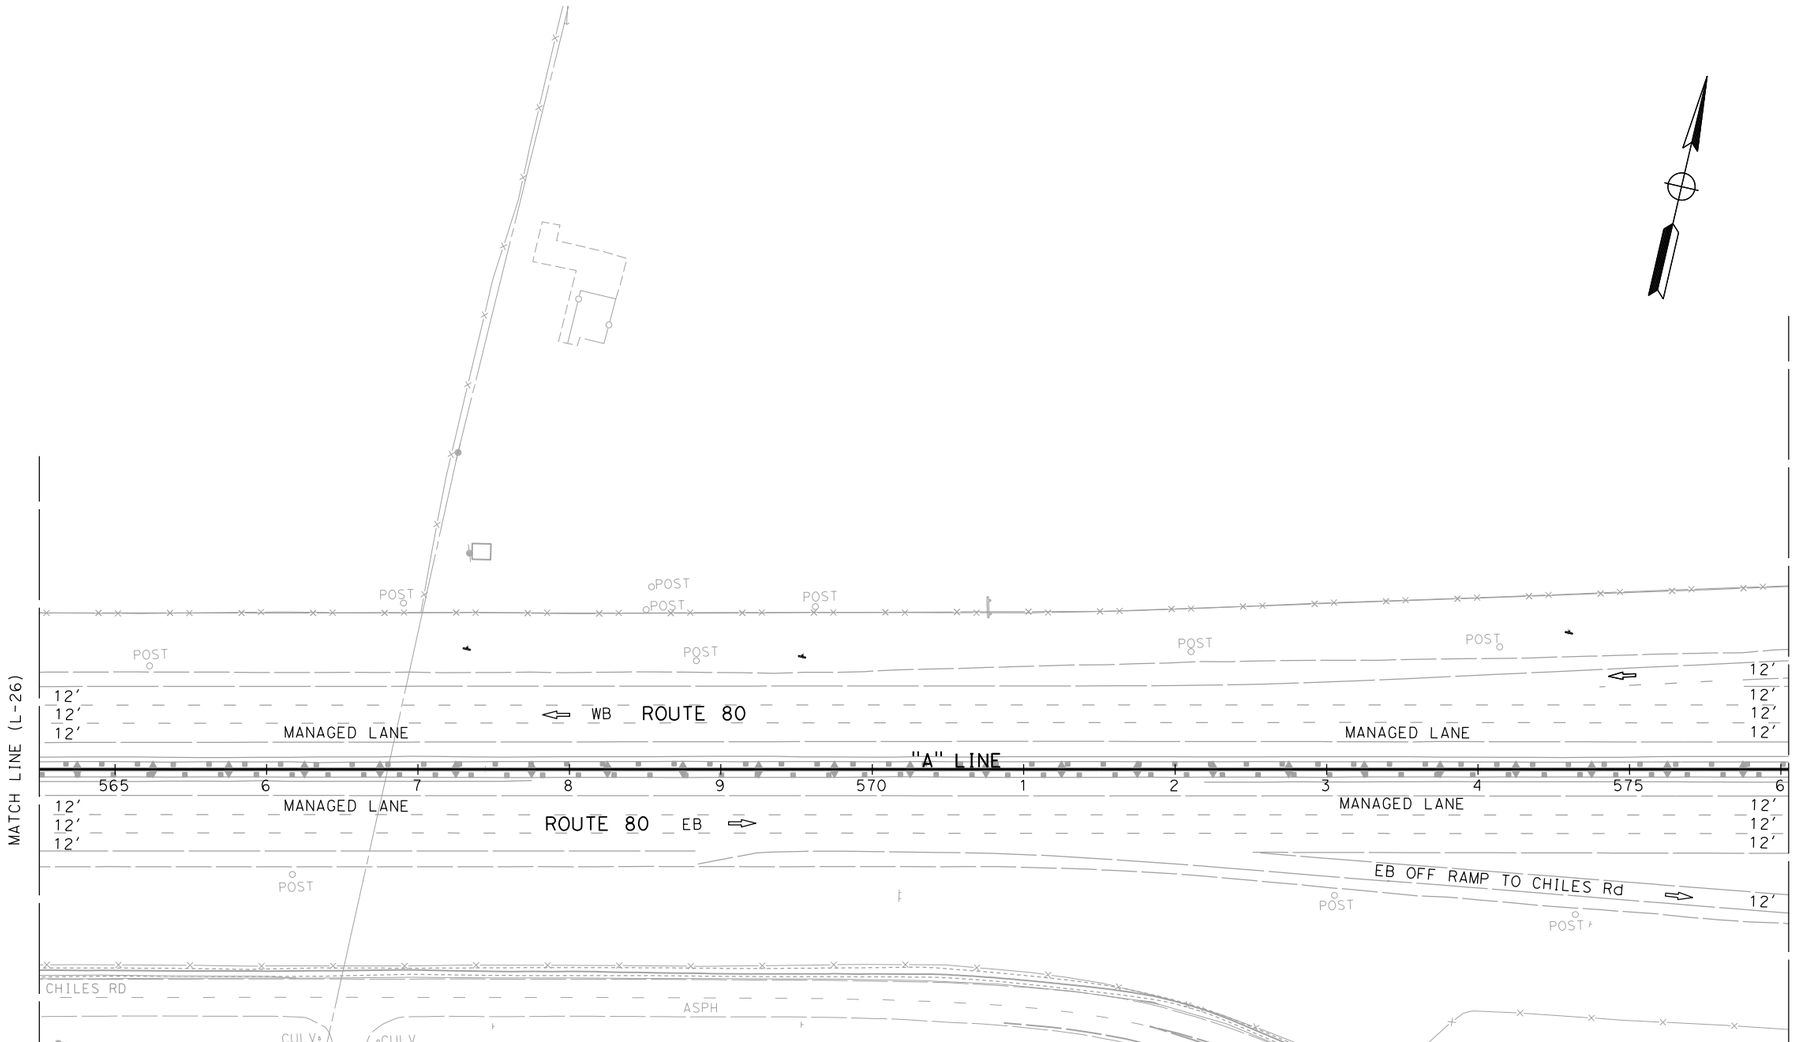

ALTERNATIVE 7A
LAYOUT

SCALE: 1" = 50′

L-27

BORDER LAST REVISED 7/2/2010	USERNAME => DGN FILE => ...\3H900-Alt-7A_LayOut-27.dgn	RELATIVE BORDER SCALE IS IN INCHES 0 1 2 3	UNIT 0328	PROJECT NUMBER & PHASE	00000000001

LAST REVISION 01-26-23 | DATE PLOTTED => 3/24/2023 TIME PLOTTED => 12:40:39 PM

STATE OF CALIFORNIA - DEPARTMENT OF TRANSPORTATION
Caltrans®
03 DESIGN

FUNCTIONAL SUPERVISOR: MONIKA PEDIGO

CALCULATED-DESIGNED BY: xxxx - xxxx
CHECKED BY: xxxx - xxxx

REVISED BY | DATE REVISED

Dist	COUNTY	ROUTE	POST MILES TOTAL PROJECT	SHEET No.	TOTAL SHEETS
04	Sol	80	40.7/R44.7		
03	Yol,Sac	80,50	VAR		

DRAFT

REGISTERED CIVIL ENGINEER — DATE

PLANS APPROVAL DATE

REGISTERED PROFESSIONAL ENGINEER No. Exp. CIVIL STATE OF CALIFORNIA

THE STATE OF CALIFORNIA OR ITS OFFICERS OR AGENTS SHALL NOT BE RESPONSIBLE FOR THE ACCURACY OR COMPLETENESS OF SCANNED COPIES OF THIS PLAN SHEET.

CONC
RD 32A
ASPH
CULV
BEGIN CHAIN LINK FENCE (TYPE CL-6)
BICYCLE PATH EXTENSION FROM YOLO CAUSEWAY
(10)
(10F)
EXISTING MVP
INSTALL RAMP METER
WB OFF RAMP TO COUNTY ROAD 32A
DIKE
12′
WB ON RAMP FROM COUNTY ROAD 32A
MATCH LINE (L-27)
MATCH LINE (L-29)
WB ROUTE 80
YOL - 80
MANAGED LANE
"A" LINE
7 8 9 580 1 2 3 4 585 6 7
ROUTE 80 EB
EB OFF RAMP TO CHILIES Rd
EB ON RAMP FROM CHILIES Rd

ALTERNATIVE 7A
LAYOUT

SCALE: 1" = 50′

L-28

REVISED BY | DATE REVISED
XXXX - XXXX | XXXX - XXXX
CALCULATED-DESIGNED BY
CHECKED BY
FUNCTIONAL SUPERVISOR: MONIKA PEDIGO
STATE OF CALIFORNIA - DEPARTMENT OF TRANSPORTATION
Caltrans®
03 DESIGN

LAST REVISION 01-26-23 | DATE PLOTTED => 4/4/2023 | TIME PLOTTED => 12:24:43 PM

BORDER LAST REVISED 7/2/2010 | USERNAME => | DGN FILE => ...\3H900-Alt-7A_LayOut-28.dgn | RELATIVE BORDER SCALE IS IN INCHES 0 1 2 3 | UNIT 0328 | PROJECT NUMBER & PHASE 00000000001

Dist	COUNTY	ROUTE	POST MILES TOTAL PROJECT	SHEET No.	TOTAL SHEETS
04	Sol	80	40.7/R44.7		
03	Yol,Sac	80,50	VAR		

DRAFT

REGISTERED CIVIL ENGINEER — DATE

PLANS APPROVAL DATE

REGISTERED PROFESSIONAL ENGINEER No. Exp. CIVIL STATE OF CALIFORNIA

THE STATE OF CALIFORNIA OR ITS OFFICERS OR AGENTS SHALL NOT BE RESPONSIBLE FOR THE ACCURACY OR COMPLETENESS OF SCANNED COPIES OF THIS PLAN SHEET.

PAVE EXISTING BIKE PATH

COUNTY ROAD 32A

PROPOSED CAUSEWAY BIKEPATH EXTENSION

130.95 Lt "A" 588+59.13
END CHAIN LINK FENCE (TYPE CL-6)
Beg Conc BARRIER (TYPE 60)

50.70 Lt "A" 593+50.74
END Conc BARRIER (TYPE 60)
CONFORM TO EXISTING BARRIER

WEBSTER UC
Br No. 22-0043

YOLO CAUSEWAY WEST
Br No. 22-0044

12' WB 80 OFF RAMP TO 32A

WB ROUTE 80

MANAGED LANE

ROUTE 80 EB

"A" LINE

MATCH LINE (L-28)

MATCH LINE (L-30)

BRUSH

POST

DIRT

ASPH

CONC

CULV

RIPRAP

DIKE

W/L 14.0

W/L 13.9

RD 32A

ALTERNATIVE 7A LAYOUT

SCALE: 1" = 50'

L-29

REVISED BY	DATE REVISED
XXXX - XXXX	XXXX - XXXX

CALCULATED-DESIGNED BY

CHECKED BY

FUNCTIONAL SUPERVISOR: MONIKA PEDIGO

STATE OF CALIFORNIA - DEPARTMENT OF TRANSPORTATION

03 DESIGN

Caltrans

LAST REVISION 01-26-23

DATE PLOTTED => 3/24/2023
TIME PLOTTED => 12:40:45 PM

BORDER LAST REVISED 7/2/2010

USERNAME =>
DGN FILE => ...\3H900-Alt-7A_LayOut-29.dgn

RELATIVE BORDER SCALE IS IN INCHES 0 1 2 3

UNIT 0328

PROJECT NUMBER & PHASE 00000000001

Dist	COUNTY	ROUTE	POST MILES TOTAL PROJECT	SHEET No.	TOTAL SHEETS
04	Sol	80	40.7/R44.7		
03	Yol,Sac	80,50	VAR		


REGISTERED CIVIL ENGINEER DATE

PLANS APPROVAL DATE

DRAFT

REGISTERED PROFESSIONAL ENGINEER No. Exp. CIVIL STATE OF CALIFORNIA

THE STATE OF CALIFORNIA OR ITS OFFICERS OR AGENTS SHALL NOT BE RESPONSIBLE FOR THE ACCURACY OR COMPLETENESS OF SCANNED COPIES OF THIS PLAN SHEET.

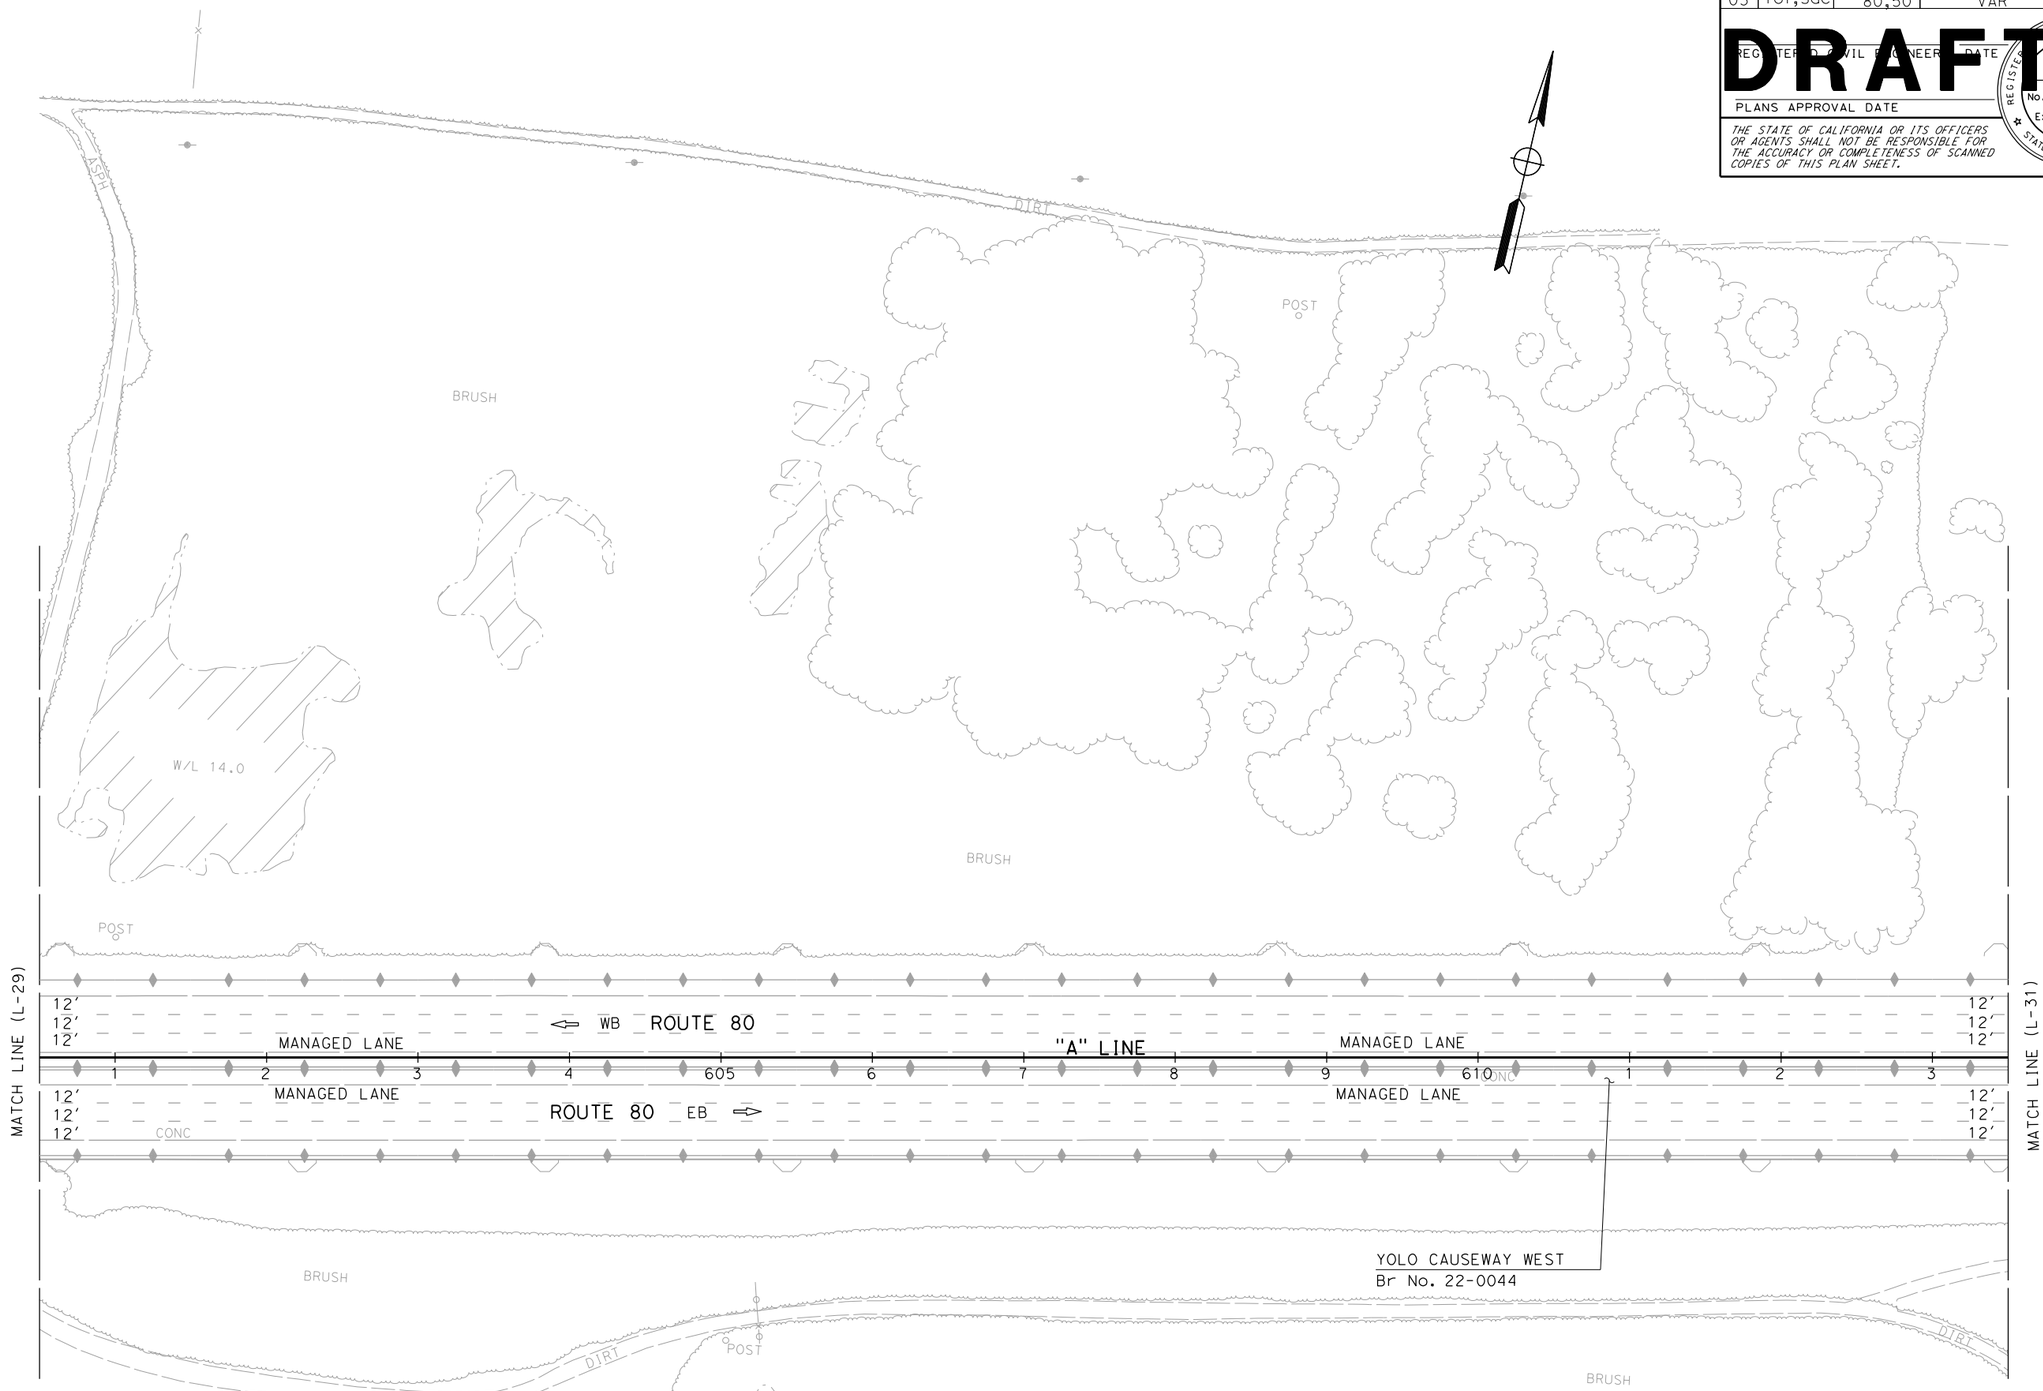

ALTERNATIVE 7A
LAYOUT

SCALE: 1" = 50'

L-30

STATE OF CALIFORNIA - DEPARTMENT OF TRANSPORTATION
Caltrans
03 DESIGN

FUNCTIONAL SUPERVISOR: MONIKA PEDIGO

CALCULATED-DESIGNED BY
CHECKED BY

REVISED BY	DATE REVISED
XXXX - XXXX	XXXX - XXXX

LAST REVISION 01-26-23
DATE PLOTTED => 3/24/2023
TIME PLOTTED => 12:40:48 PM

BORDER LAST REVISED 7/2/2010

USERNAME =>
DGN FILE => ...\3H900-Alt-7A_LayOut-30.dgn

RELATIVE BORDER SCALE IS IN INCHES 0 1 2 3

UNIT 0328

PROJECT NUMBER & PHASE 00000000001

Dist	COUNTY	ROUTE	POST MILES TOTAL PROJECT	SHEET No.	TOTAL SHEETS
04	Sol	80	40.7/R44.7		
03	Yol,Sac	80,50	VAR		

REGISTERED CIVIL ENGINEER — DATE

PLANS APPROVAL DATE

REGISTERED PROFESSIONAL ENGINEER — No. — Exp. — CIVIL — STATE OF CALIFORNIA

THE STATE OF CALIFORNIA OR ITS OFFICERS OR AGENTS SHALL NOT BE RESPONSIBLE FOR THE ACCURACY OR COMPLETENESS OF SCANNED COPIES OF THIS PLAN SHEET.

DRAFT



ALTERNATIVE 7A
LAYOUT

SCALE: 1" = 50'

L-31

REVISED BY	xxxx - xxxx	CALCULATED-	STATE OF CALIFORNIA - DEPARTMENT OF TRANSPORTATION	FUNCTIONAL SUPERVISOR	LAST REVISION
DATE REVISED	xxxx - xxxx	DESIGNED BY	03 DESIGN	MONIKA PEDIGO	01-26-23
		CHECKED BY	Caltrans		DATE PLOTTED => 3/24/2023 TIME PLOTTED => 12:40:51 PM

BORDER LAST REVISED 7/2/2010

USERNAME =>
DGN FILE => ...\3H900-Alt-7A_LayOut-31.dgn

RELATIVE BORDER SCALE IS IN INCHES 0 1 2 3

UNIT 0328

PROJECT NUMBER & PHASE 00000000001

Dist	COUNTY	ROUTE	POST MILES TOTAL PROJECT	SHEET No.	TOTAL SHEETS
04	Sol	80	40.7/R44.7		
03	Yol,Sac	80,50	VAR		


DRAFT

REGISTERED CIVIL ENGINEER — DATE

PLANS APPROVAL DATE

REGISTERED PROFESSIONAL ENGINEER — No. — Exp. — CIVIL — STATE OF CALIFORNIA

THE STATE OF CALIFORNIA OR ITS OFFICERS OR AGENTS SHALL NOT BE RESPONSIBLE FOR THE ACCURACY OR COMPLETENESS OF SCANNED COPIES OF THIS PLAN SHEET.

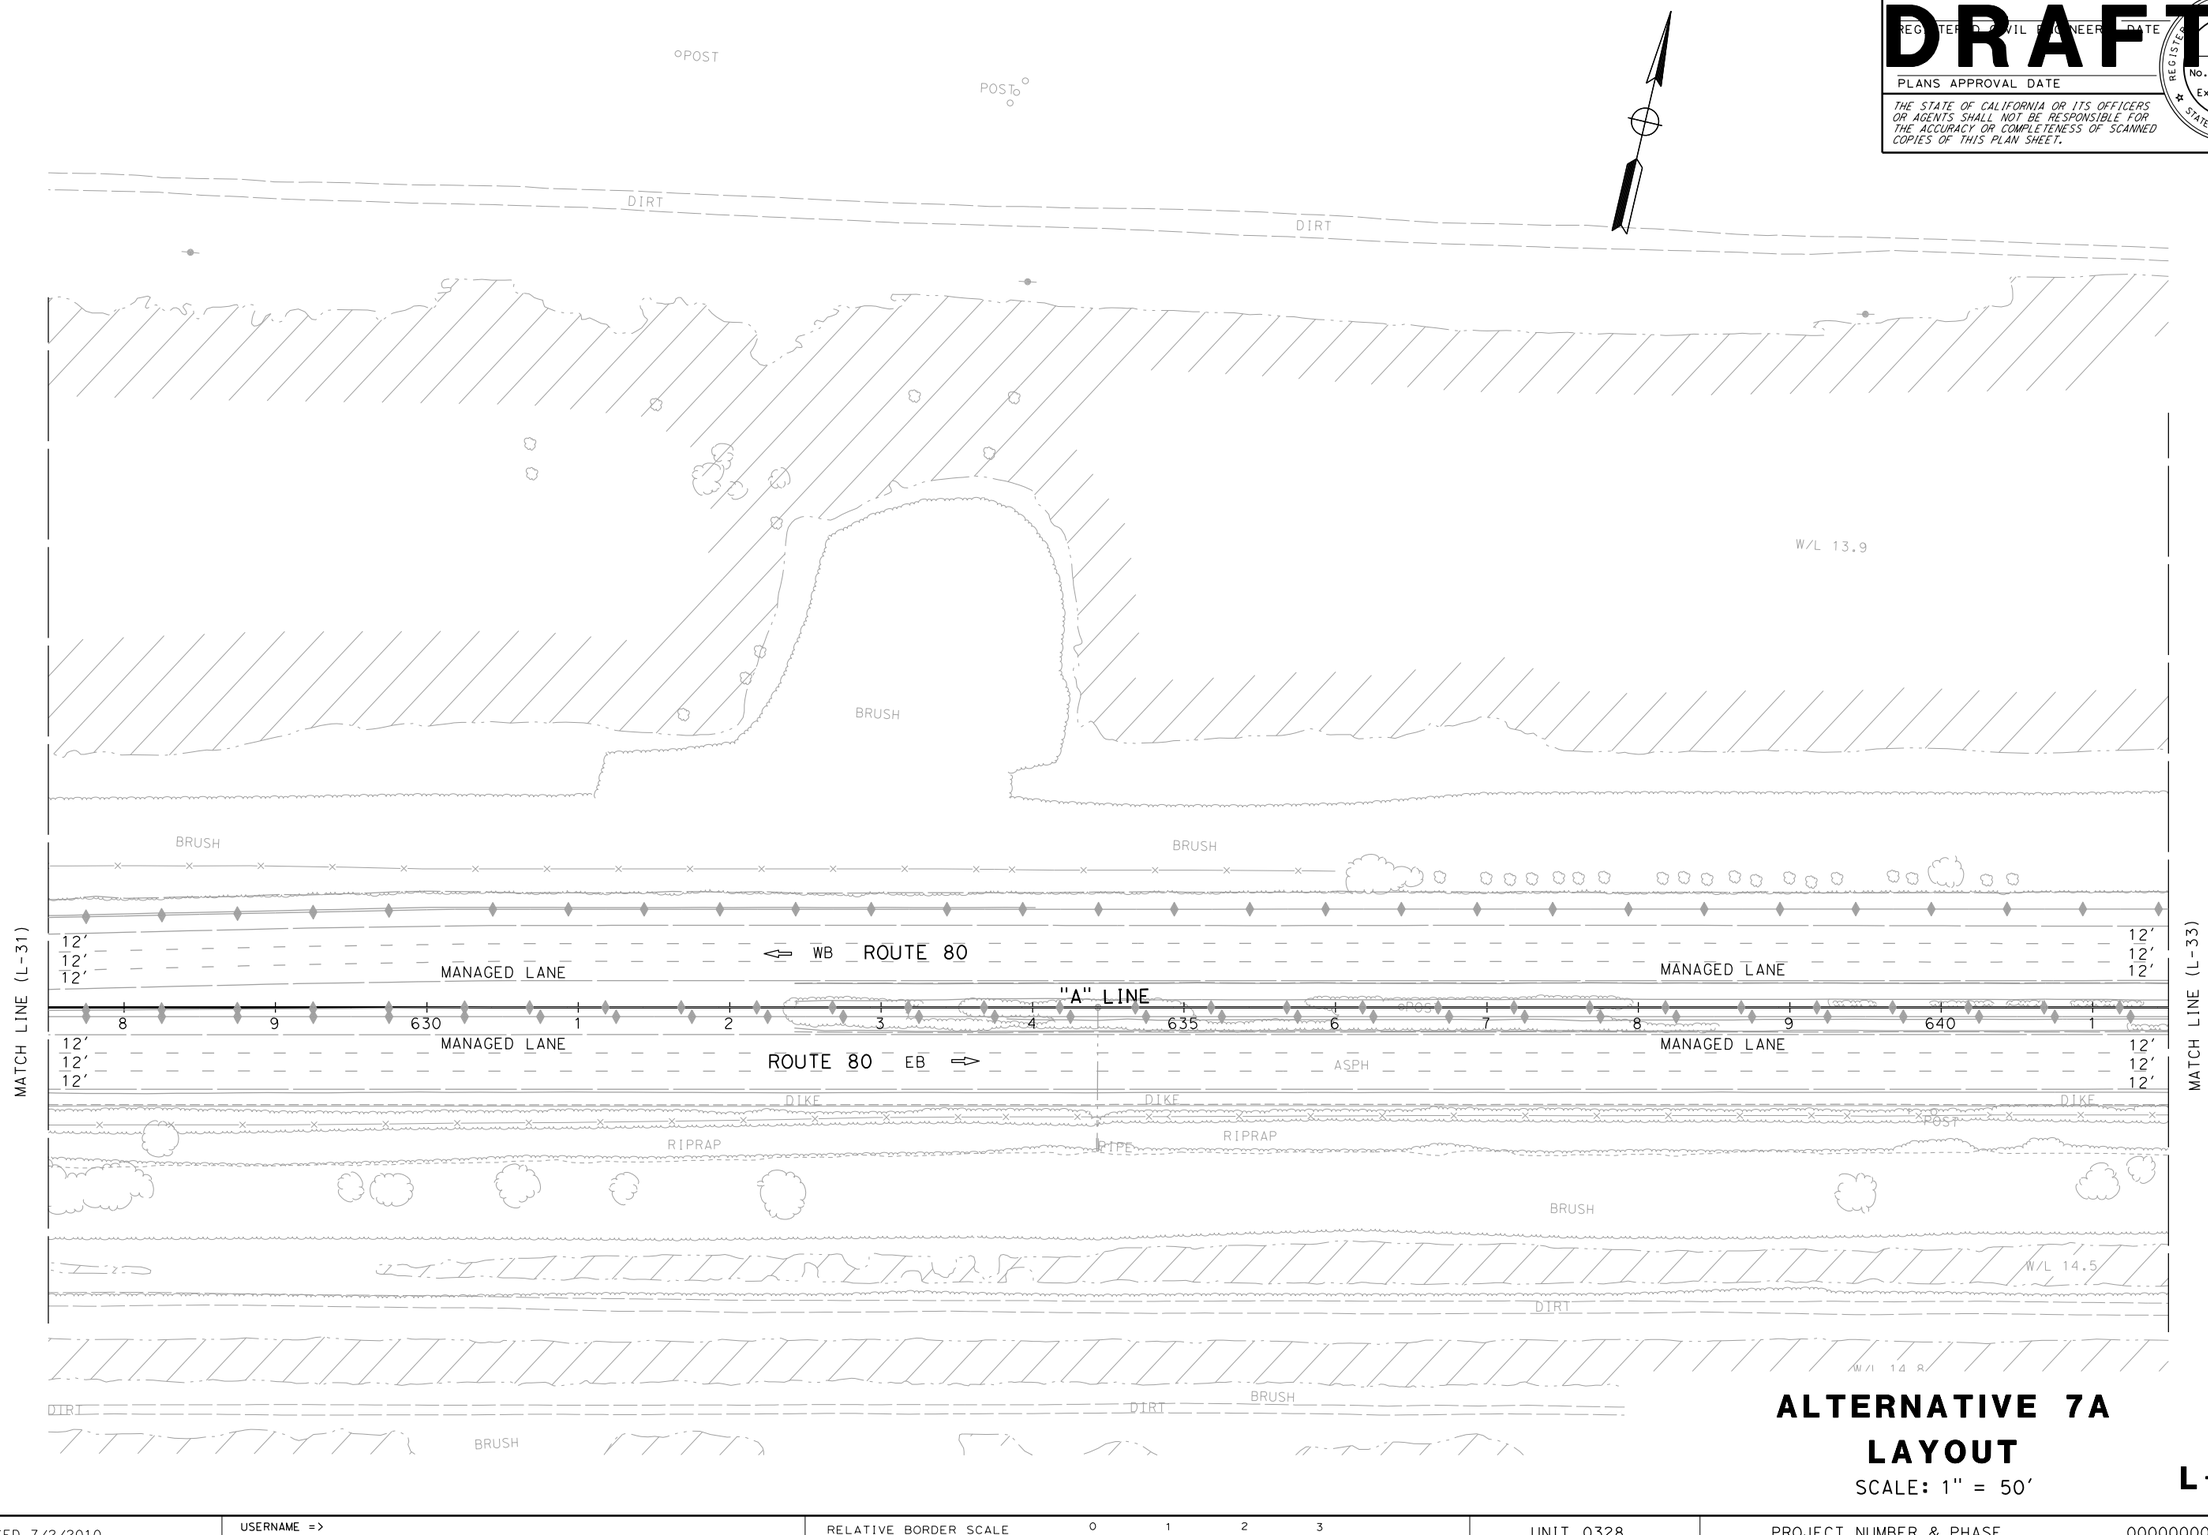

ALTERNATIVE 7A LAYOUT

SCALE: 1" = 50'

L-32

REVISED BY	DATE REVISED
XXXX - XXXX	XXXX - XXXX

CALCULATED-DESIGNED BY

CHECKED BY

FUNCTIONAL SUPERVISOR: MONIKA PEDIGO

STATE OF CALIFORNIA - DEPARTMENT OF TRANSPORTATION

03 DESIGN

Caltrans

LAST REVISION: DATE PLOTTED => 3/24/2023
01-26-23 TIME PLOTTED => 12:40:53 PM

BORDER LAST REVISED 7/2/2010

USERNAME =>
DGN FILE => ...\3H900-Alt-7A_LayOut-32.dgn

RELATIVE BORDER SCALE IS IN INCHES 0 1 2 3

UNIT 0328

PROJECT NUMBER & PHASE 00000000001

Dist	COUNTY	ROUTE	POST MILES TOTAL PROJECT	SHEET No.	TOTAL SHEETS
04	Sol	80	40.7/R44.7		
03	Yol,Sac	80,50	VAR		


REGISTERED CIVIL ENGINEER DATE

PLANS APPROVAL DATE

REGISTERED PROFESSIONAL ENGINEER No. Exp. CIVIL STATE OF CALIFORNIA

DRAFT

THE STATE OF CALIFORNIA OR ITS OFFICERS OR AGENTS SHALL NOT BE RESPONSIBLE FOR THE ACCURACY OR COMPLETENESS OF SCANNED COPIES OF THIS PLAN SHEET.

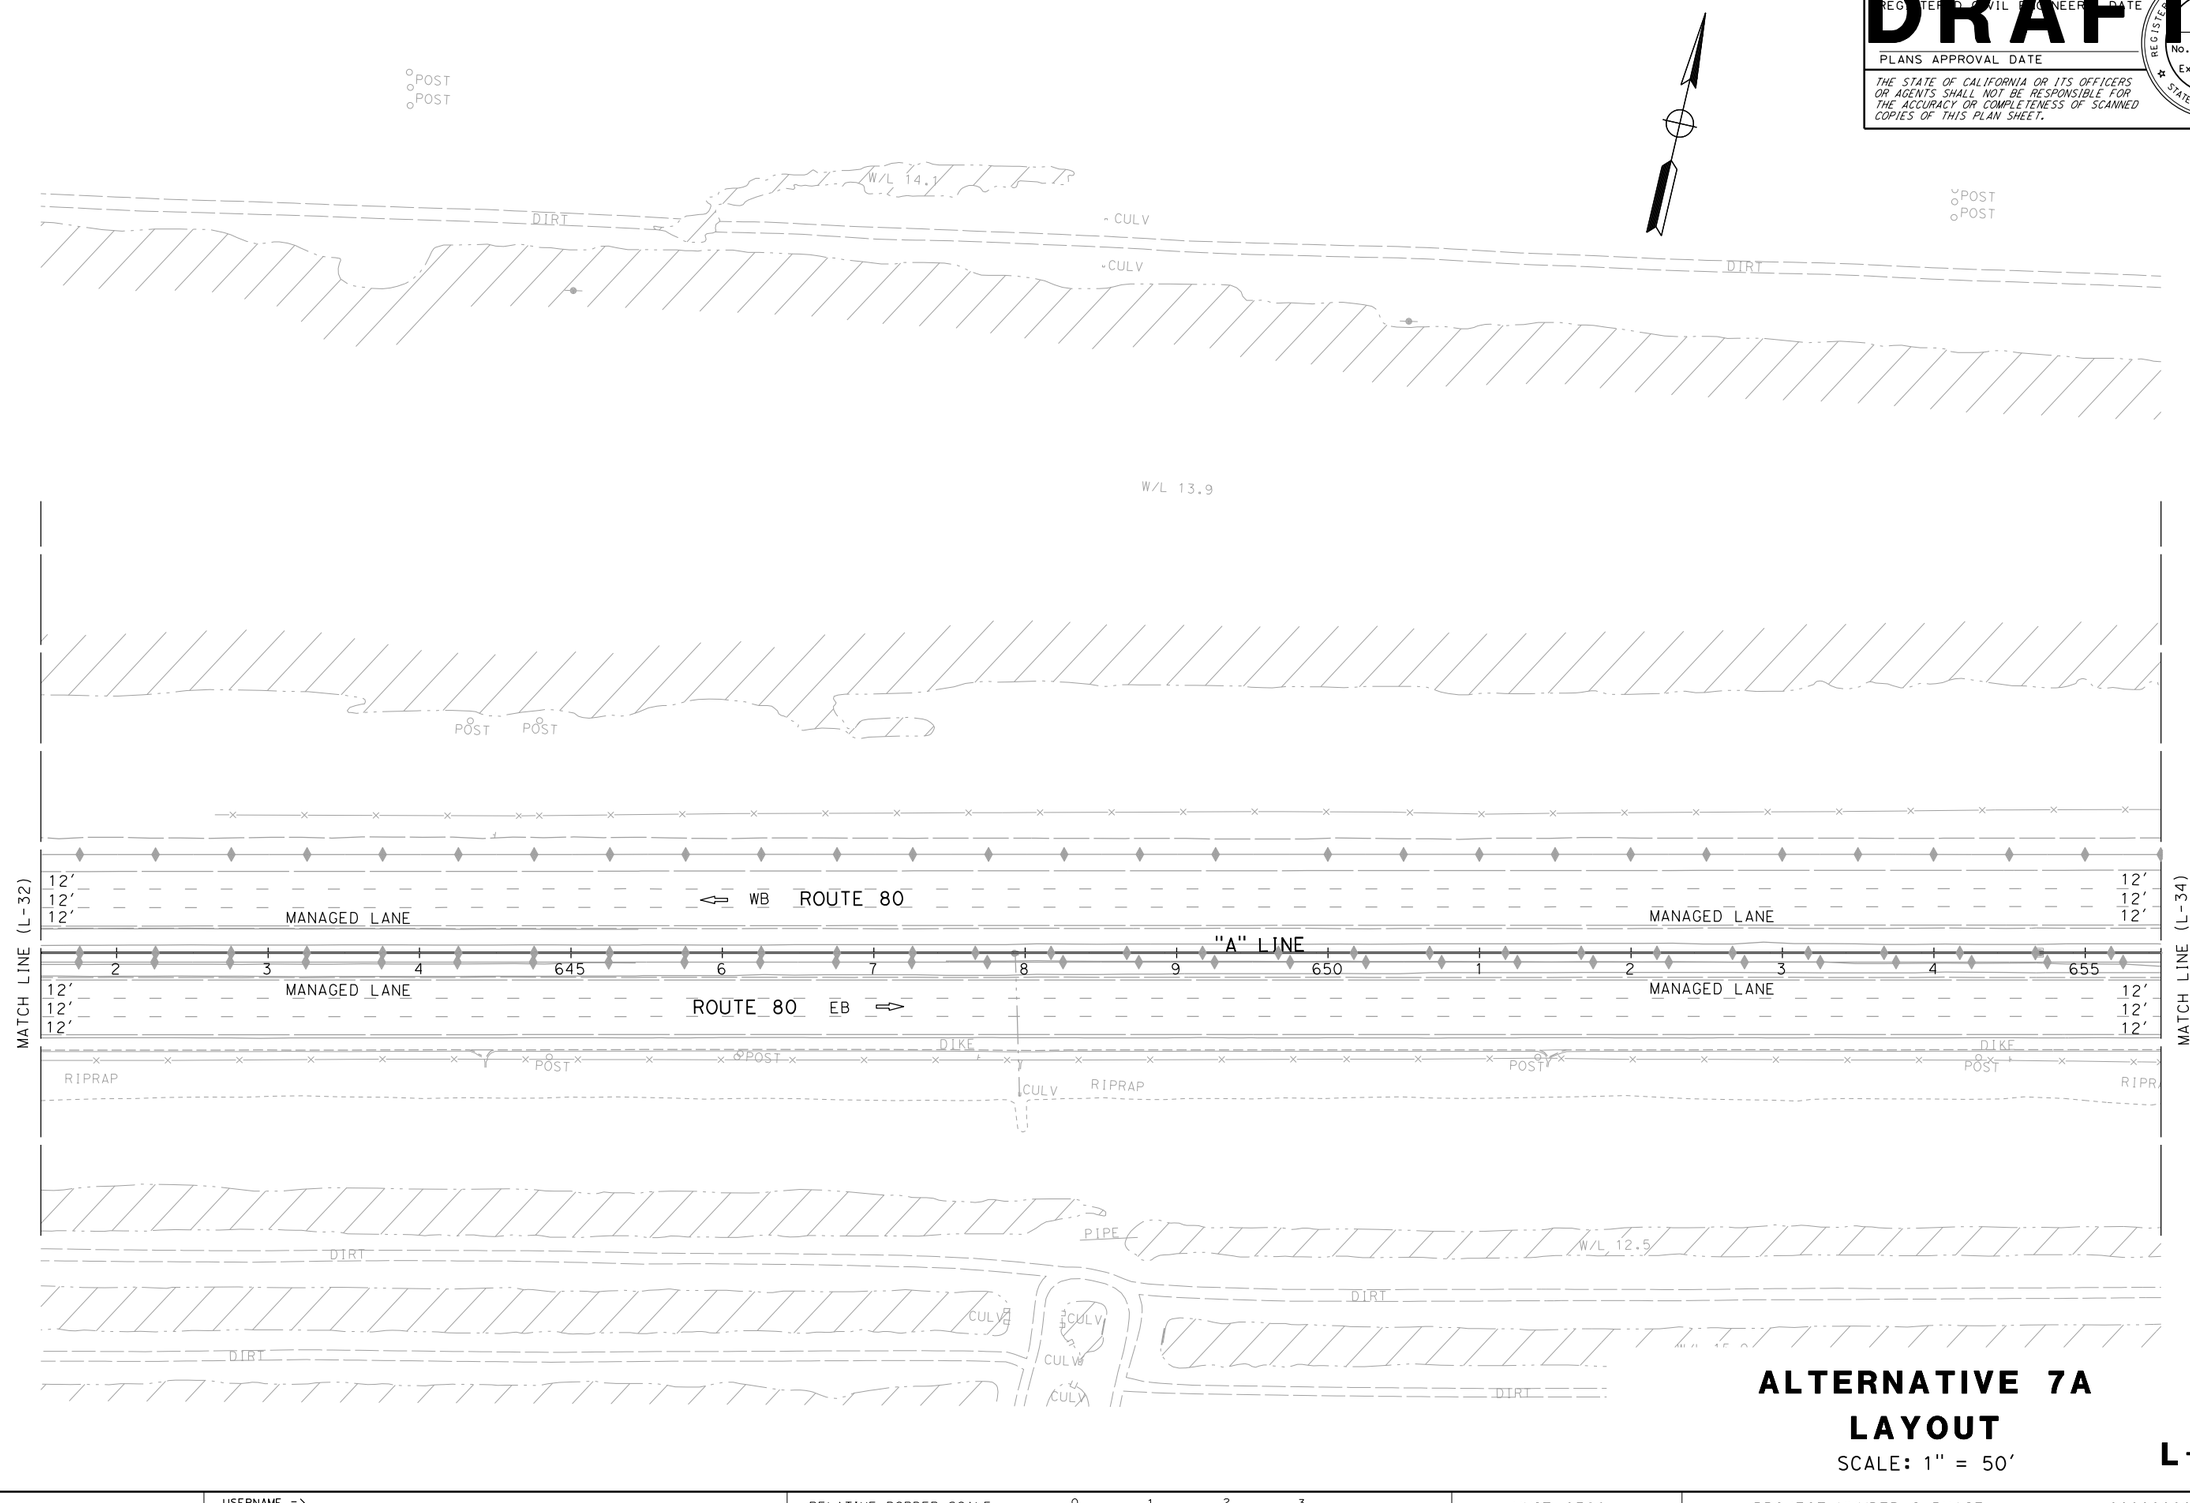

ALTERNATIVE 7A
LAYOUT

SCALE: 1" = 50'

L-33

REVISED BY	DATE REVISED
XXXX - XXXX	XXXX - XXXX

CALCULATED-DESIGNED BY

CHECKED BY

FUNCTIONAL SUPERVISOR: MONIKA PEDIGO

STATE OF CALIFORNIA - DEPARTMENT OF TRANSPORTATION

03 DESIGN

Caltrans

LAST REVISION 01-26-23

DATE PLOTTED => 3/24/2023
TIME PLOTTED => 12:40:58 PM

BORDER LAST REVISED 7/2/2010

USERNAME =>
DGN FILE => ...\3H900-Alt-7A_LayOut-33.dgn

RELATIVE BORDER SCALE IS IN INCHES 0 1 2 3

UNIT 0328

PROJECT NUMBER & PHASE 00000000001

Dist	COUNTY	ROUTE	POST MILES TOTAL PROJECT	SHEET No.	TOTAL SHEETS
04	Sol	80	40.7/R44.7		
03	Yol,Sac	80,50	VAR		


REGISTERED CIVIL ENGINEER — DATE

PLANS APPROVAL DATE

REGISTERED PROFESSIONAL ENGINEER — No. — Exp. — CIVIL — STATE OF CALIFORNIA

THE STATE OF CALIFORNIA OR ITS OFFICERS OR AGENTS SHALL NOT BE RESPONSIBLE FOR THE ACCURACY OR COMPLETENESS OF SCANNED COPIES OF THIS PLAN SHEET.

DRAFT

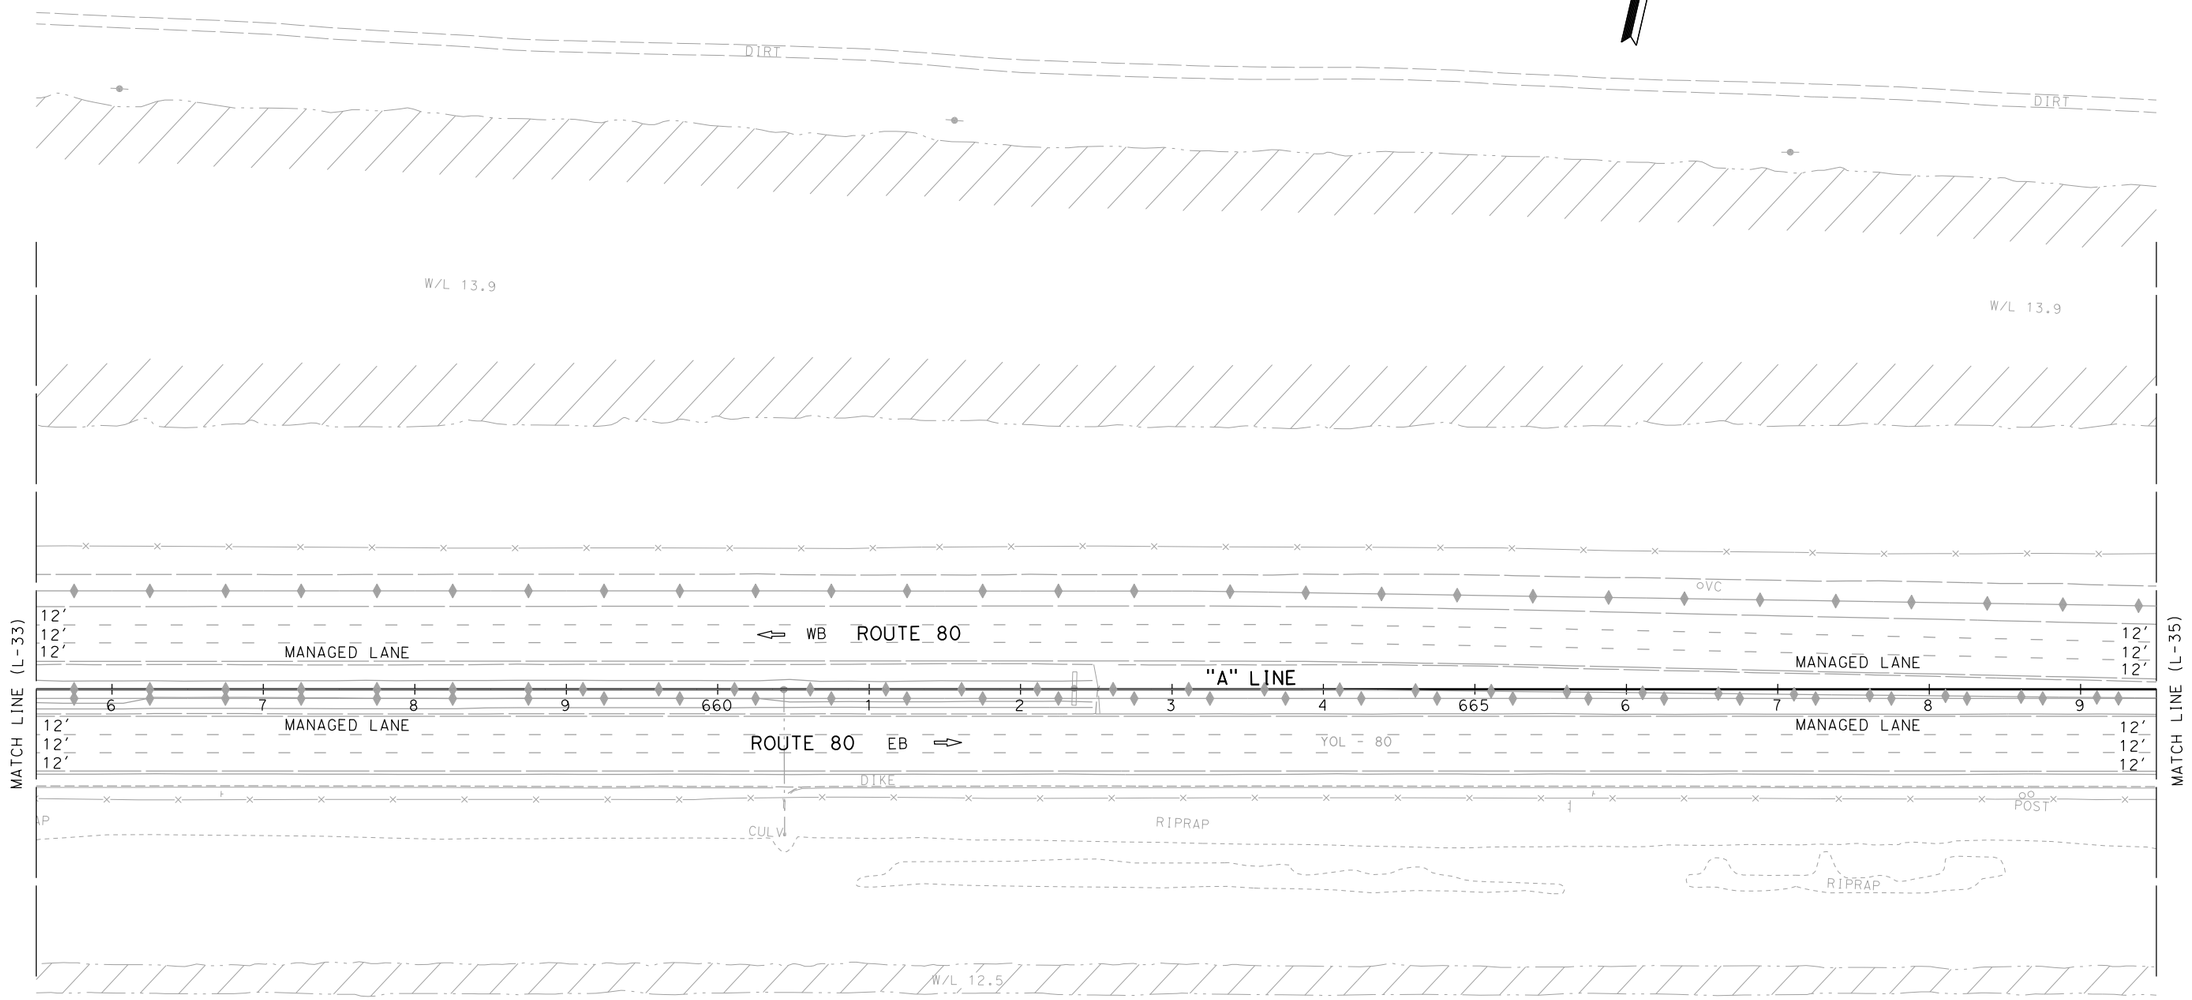

ALTERNATIVE 7A
LAYOUT

SCALE: 1" = 50′

L-34

CALCULATED-DESIGNED BY	CHECKED BY	REVISED BY	DATE REVISED
xxxx - xxxx	xxxx - xxxx		

FUNCTIONAL SUPERVISOR: MONIKA PEDIGO

STATE OF CALIFORNIA - DEPARTMENT OF TRANSPORTATION

Caltrans®

03 DESIGN

LAST REVISION 01-26-23 | DATE PLOTTED => 3/24/2023 | TIME PLOTTED => 12:41:00 PM

BORDER LAST REVISED 7/2/2010 | USERNAME => | DGN FILE => ...\3H900-Alt-7A_LayOut-34.dgn | RELATIVE BORDER SCALE IS IN INCHES 0 1 2 3 | UNIT 0328 | PROJECT NUMBER & PHASE 00000000001

Dist	COUNTY	ROUTE	POST MILES TOTAL PROJECT	SHEET No.	TOTAL SHEETS
04	Sol	80	40.7/R44.7		
03	Yol,Sac	80,50	VAR		


DRAFT

REGISTERED CIVIL ENGINEER DATE

PLANS APPROVAL DATE

REGISTERED PROFESSIONAL ENGINEER No. Exp. CIVIL STATE OF CALIFORNIA

THE STATE OF CALIFORNIA OR ITS OFFICERS OR AGENTS SHALL NOT BE RESPONSIBLE FOR THE ACCURACY OR COMPLETENESS OF SCANNED COPIES OF THIS PLAN SHEET.

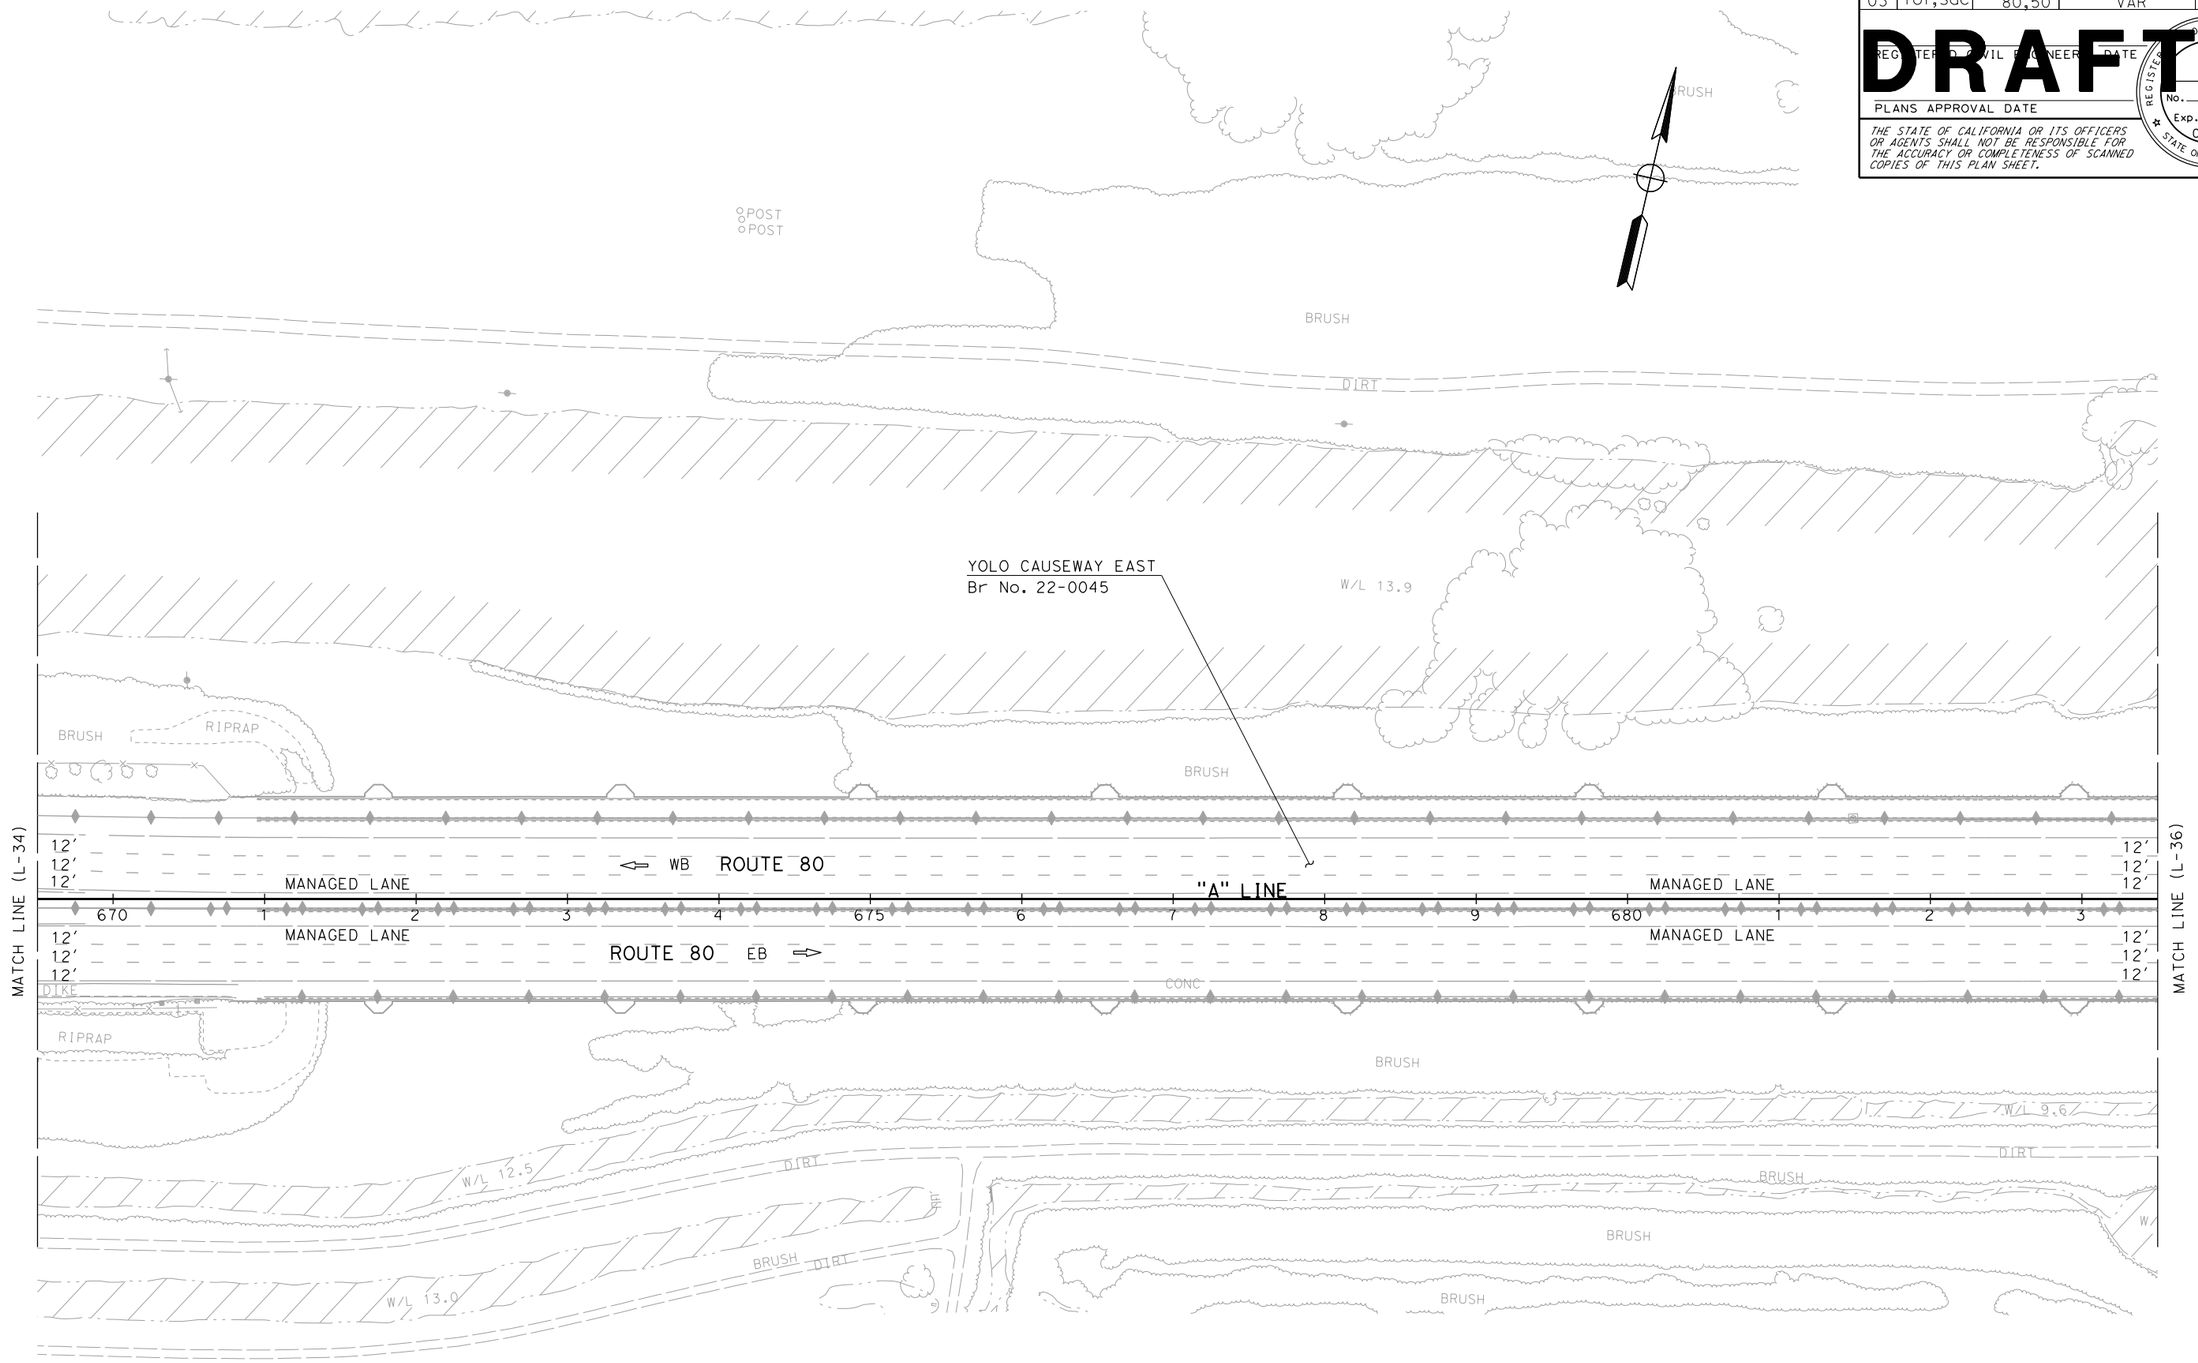

ALTERNATIVE 7A
LAYOUT

SCALE: 1" = 50'

L-35

REVISED BY	DATE REVISED
xxxx - xxxx	xxxx - xxxx

CALCULATED-DESIGNED BY

CHECKED BY

FUNCTIONAL SUPERVISOR: MONIKA PEDIGO

STATE OF CALIFORNIA - DEPARTMENT OF TRANSPORTATION

03 DESIGN

Caltrans

LAST REVISION 01-26-23

DATE PLOTTED => 3/24/2023
TIME PLOTTED => 12:41:03 PM

BORDER LAST REVISED 7/2/2010

USERNAME =>
DGN FILE => ...\3H900-Alt-7A_LayOut-35.dgn

RELATIVE BORDER SCALE IS IN INCHES 0 1 2 3

UNIT 0328

PROJECT NUMBER & PHASE 00000000001

Dist	COUNTY	ROUTE	POST MILES TOTAL PROJECT	SHEET No.	TOTAL SHEETS
04	Sol	80	40.7/R44.7		
03	Yol,Sac	80,50	VAR		


REGISTERED CIVIL ENGINEER DATE

PLANS APPROVAL DATE

DRAFT

REGISTERED PROFESSIONAL ENGINEER No. Exp. CIVIL STATE OF CALIFORNIA

THE STATE OF CALIFORNIA OR ITS OFFICERS OR AGENTS SHALL NOT BE RESPONSIBLE FOR THE ACCURACY OR COMPLETENESS OF SCANNED COPIES OF THIS PLAN SHEET.

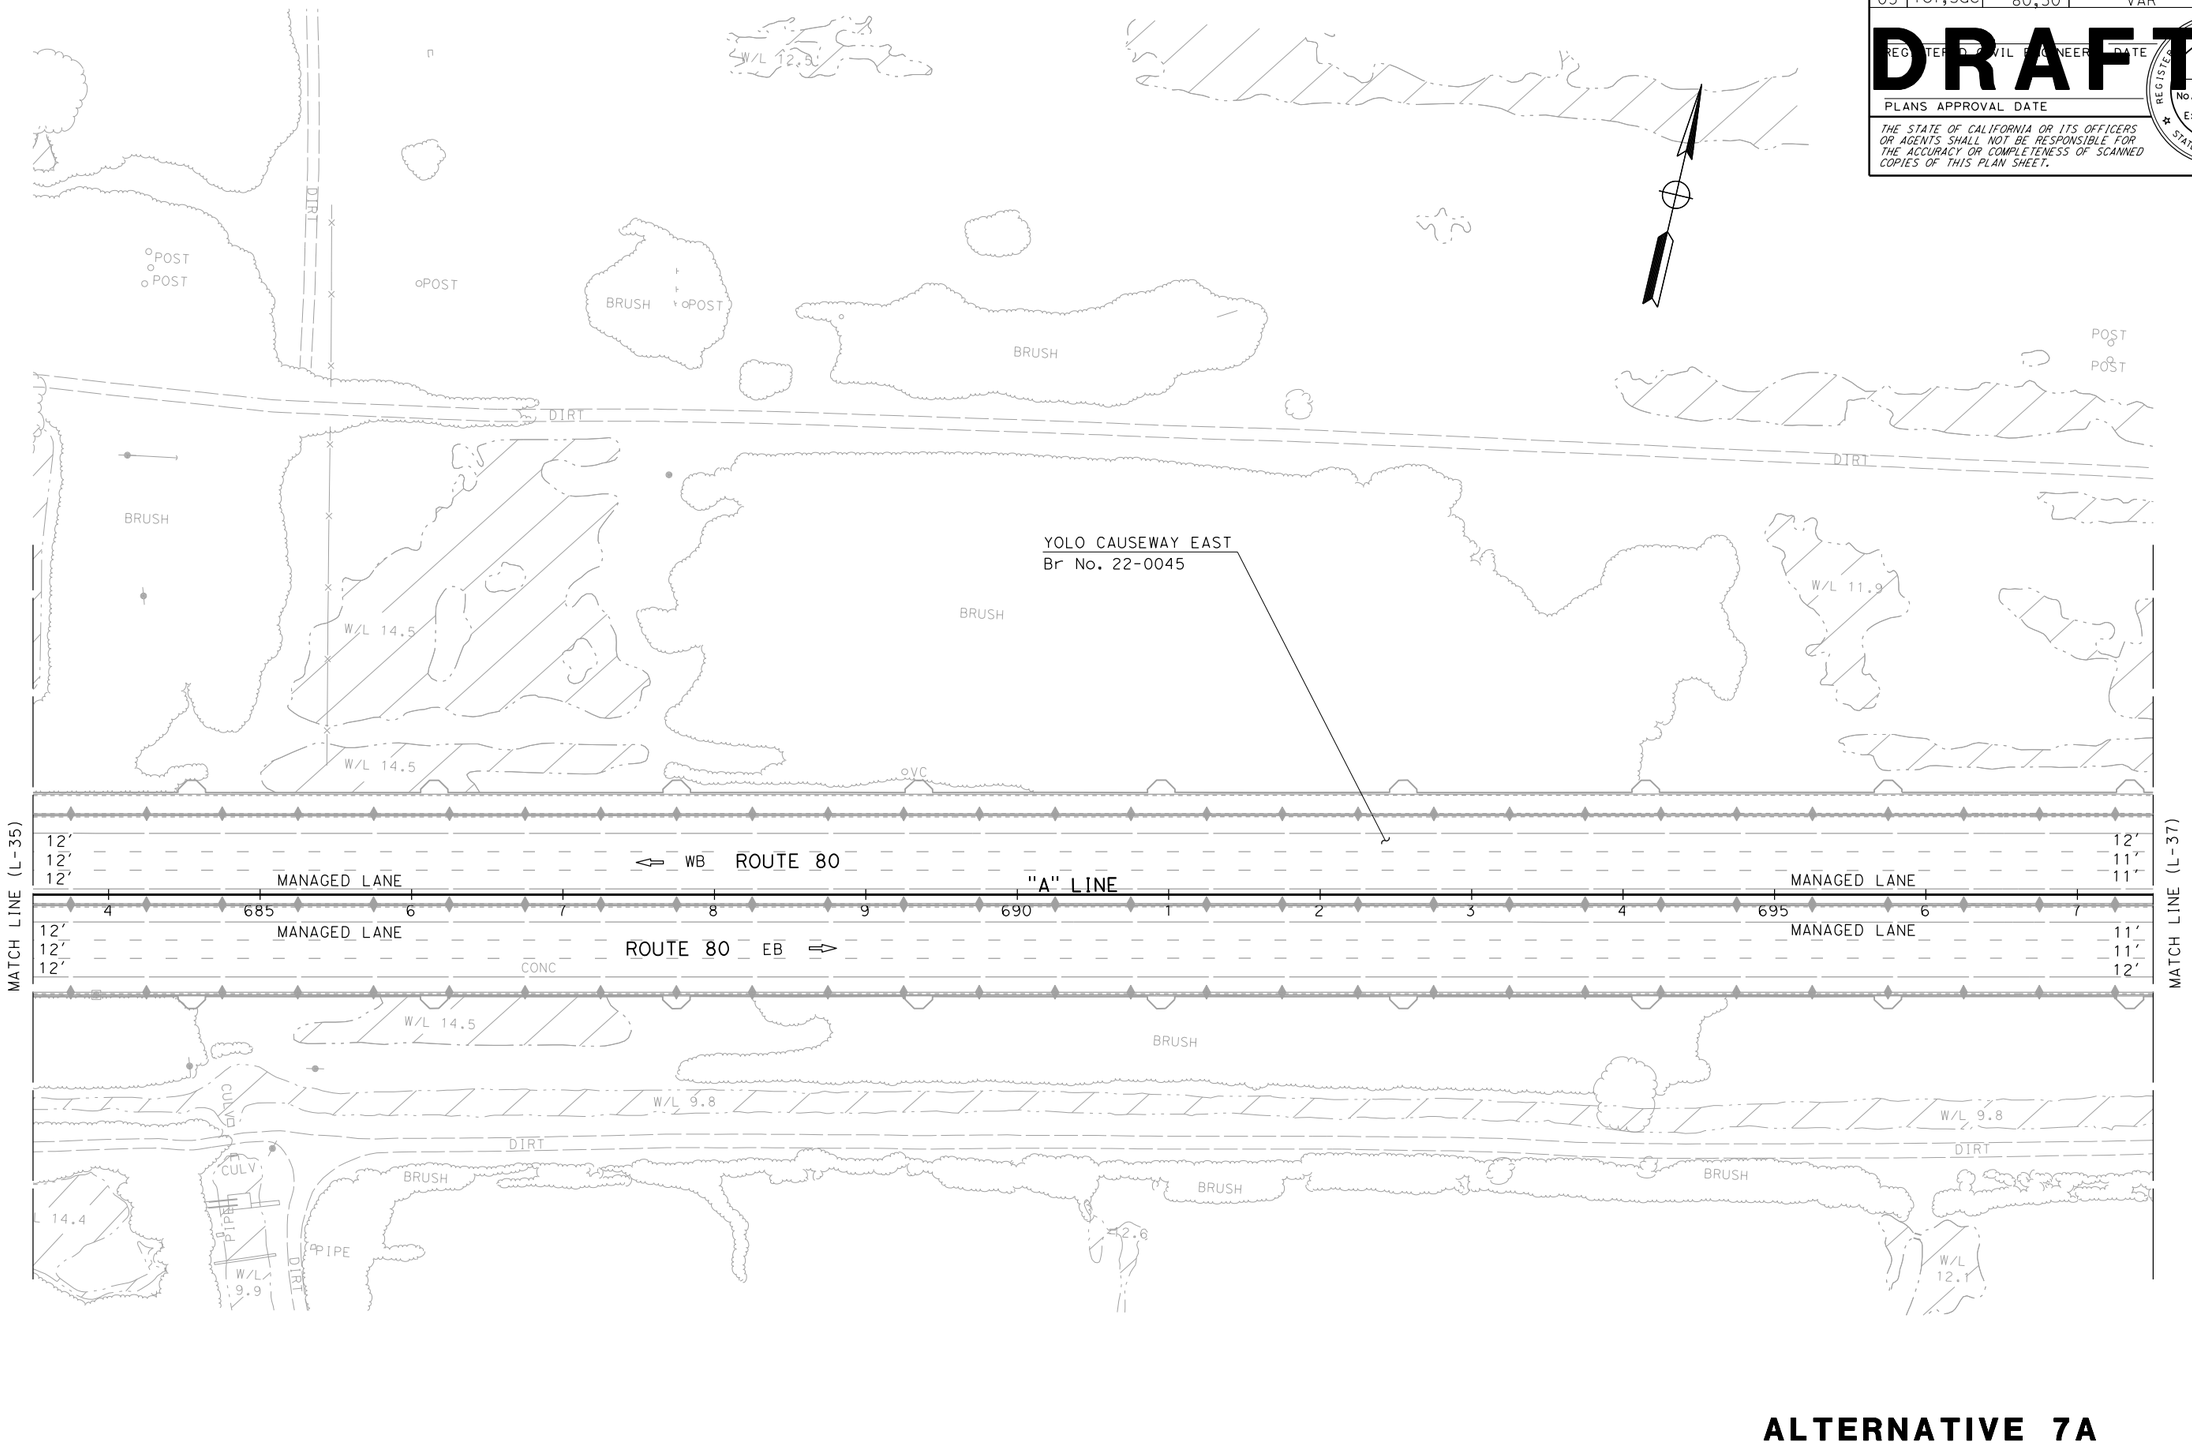

ALTERNATIVE 7A
LAYOUT

SCALE: 1" = 50'

L-36

FUNCTIONAL SUPERVISOR	MONIKA PEDIGO
CALCULATED-DESIGNED BY	
CHECKED BY	
REVISED BY	
DATE REVISED	
xxxx - xxxx	
xxxx - xxxx	

STATE OF CALIFORNIA - DEPARTMENT OF TRANSPORTATION

03 DESIGN

Caltrans

LAST REVISION 01-26-23

DATE PLOTTED => 3/24/2023
TIME PLOTTED => 12:41:05 PM

BORDER LAST REVISED 7/2/2010

USERNAME =>
DGN FILE => ...\3H900-Alt-7A_LayOut-36.dgn

RELATIVE BORDER SCALE IS IN INCHES 0 1 2 3

UNIT 0328

PROJECT NUMBER & PHASE 00000000001

Dist	COUNTY	ROUTE	POST MILES TOTAL PROJECT	SHEET No.	TOTAL SHEETS
04	Sol	80	40.7/R44.7		
03	Yol,Sac	80,50	VAR		


DRAFT

REGISTERED CIVIL ENGINEER — DATE

PLANS APPROVAL DATE

REGISTERED PROFESSIONAL ENGINEER No. Exp. CIVIL STATE OF CALIFORNIA

THE STATE OF CALIFORNIA OR ITS OFFICERS OR AGENTS SHALL NOT BE RESPONSIBLE FOR THE ACCURACY OR COMPLETENESS OF SCANNED COPIES OF THIS PLAN SHEET.

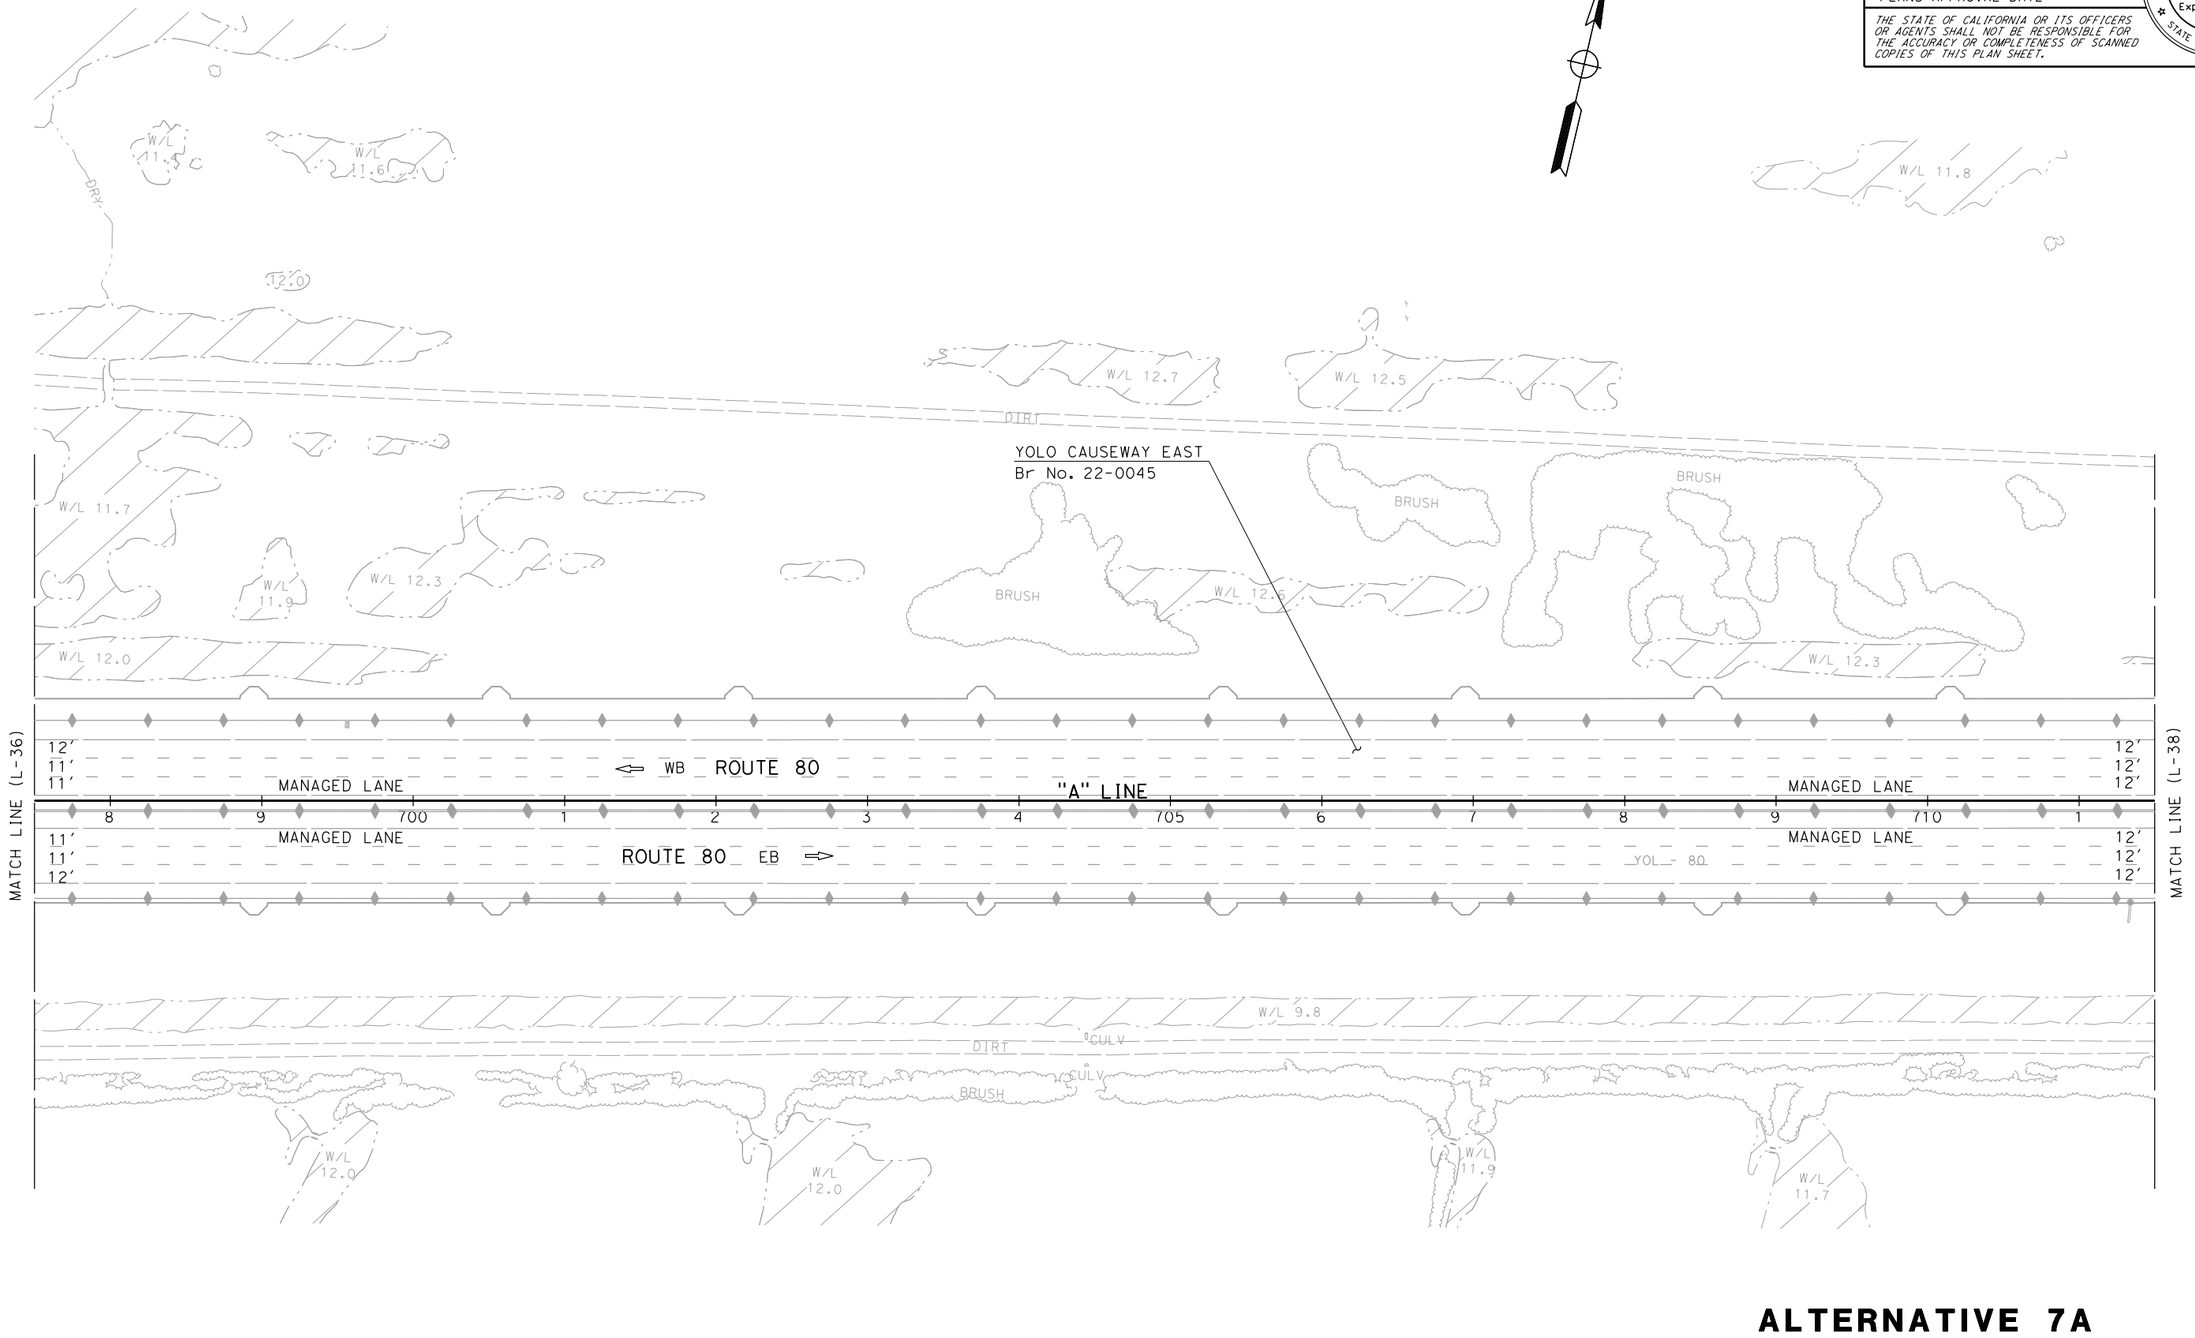

ALTERNATIVE 7A
LAYOUT

SCALE: 1" = 50'

L-37

	REVISED BY	CALCULATED-DESIGNED BY	FUNCTIONAL SUPERVISOR
	DATE REVISED	CHECKED BY	MONIKA PEDIGO
	xxxx - xxxx		
	xxxx - xxxx		

STATE OF CALIFORNIA - DEPARTMENT OF TRANSPORTATION
03 DESIGN
Caltrans

LAST REVISION 01-26-23
DATE PLOTTED => 3/24/2023
TIME PLOTTED => 12:41:09 PM

BORDER LAST REVISED 7/2/2010

USERNAME =>
DGN FILE => ...\3H900-Alt-7A_LayOut-37.dgn

RELATIVE BORDER SCALE IS IN INCHES 0 1 2 3

UNIT 0328

PROJECT NUMBER & PHASE 00000000001

Dist	COUNTY	ROUTE	POST MILES TOTAL PROJECT	SHEET No.	TOTAL SHEETS
04	Sol	80	40.7/R44.7		
03	Yol,Sac	80,50	VAR		


REGISTERED CIVIL ENGINEER DATE

PLANS APPROVAL DATE

DRAFT

REGISTERED PROFESSIONAL ENGINEER No. Exp. CIVIL STATE OF CALIFORNIA

THE STATE OF CALIFORNIA OR ITS OFFICERS OR AGENTS SHALL NOT BE RESPONSIBLE FOR THE ACCURACY OR COMPLETENESS OF SCANNED COPIES OF THIS PLAN SHEET.

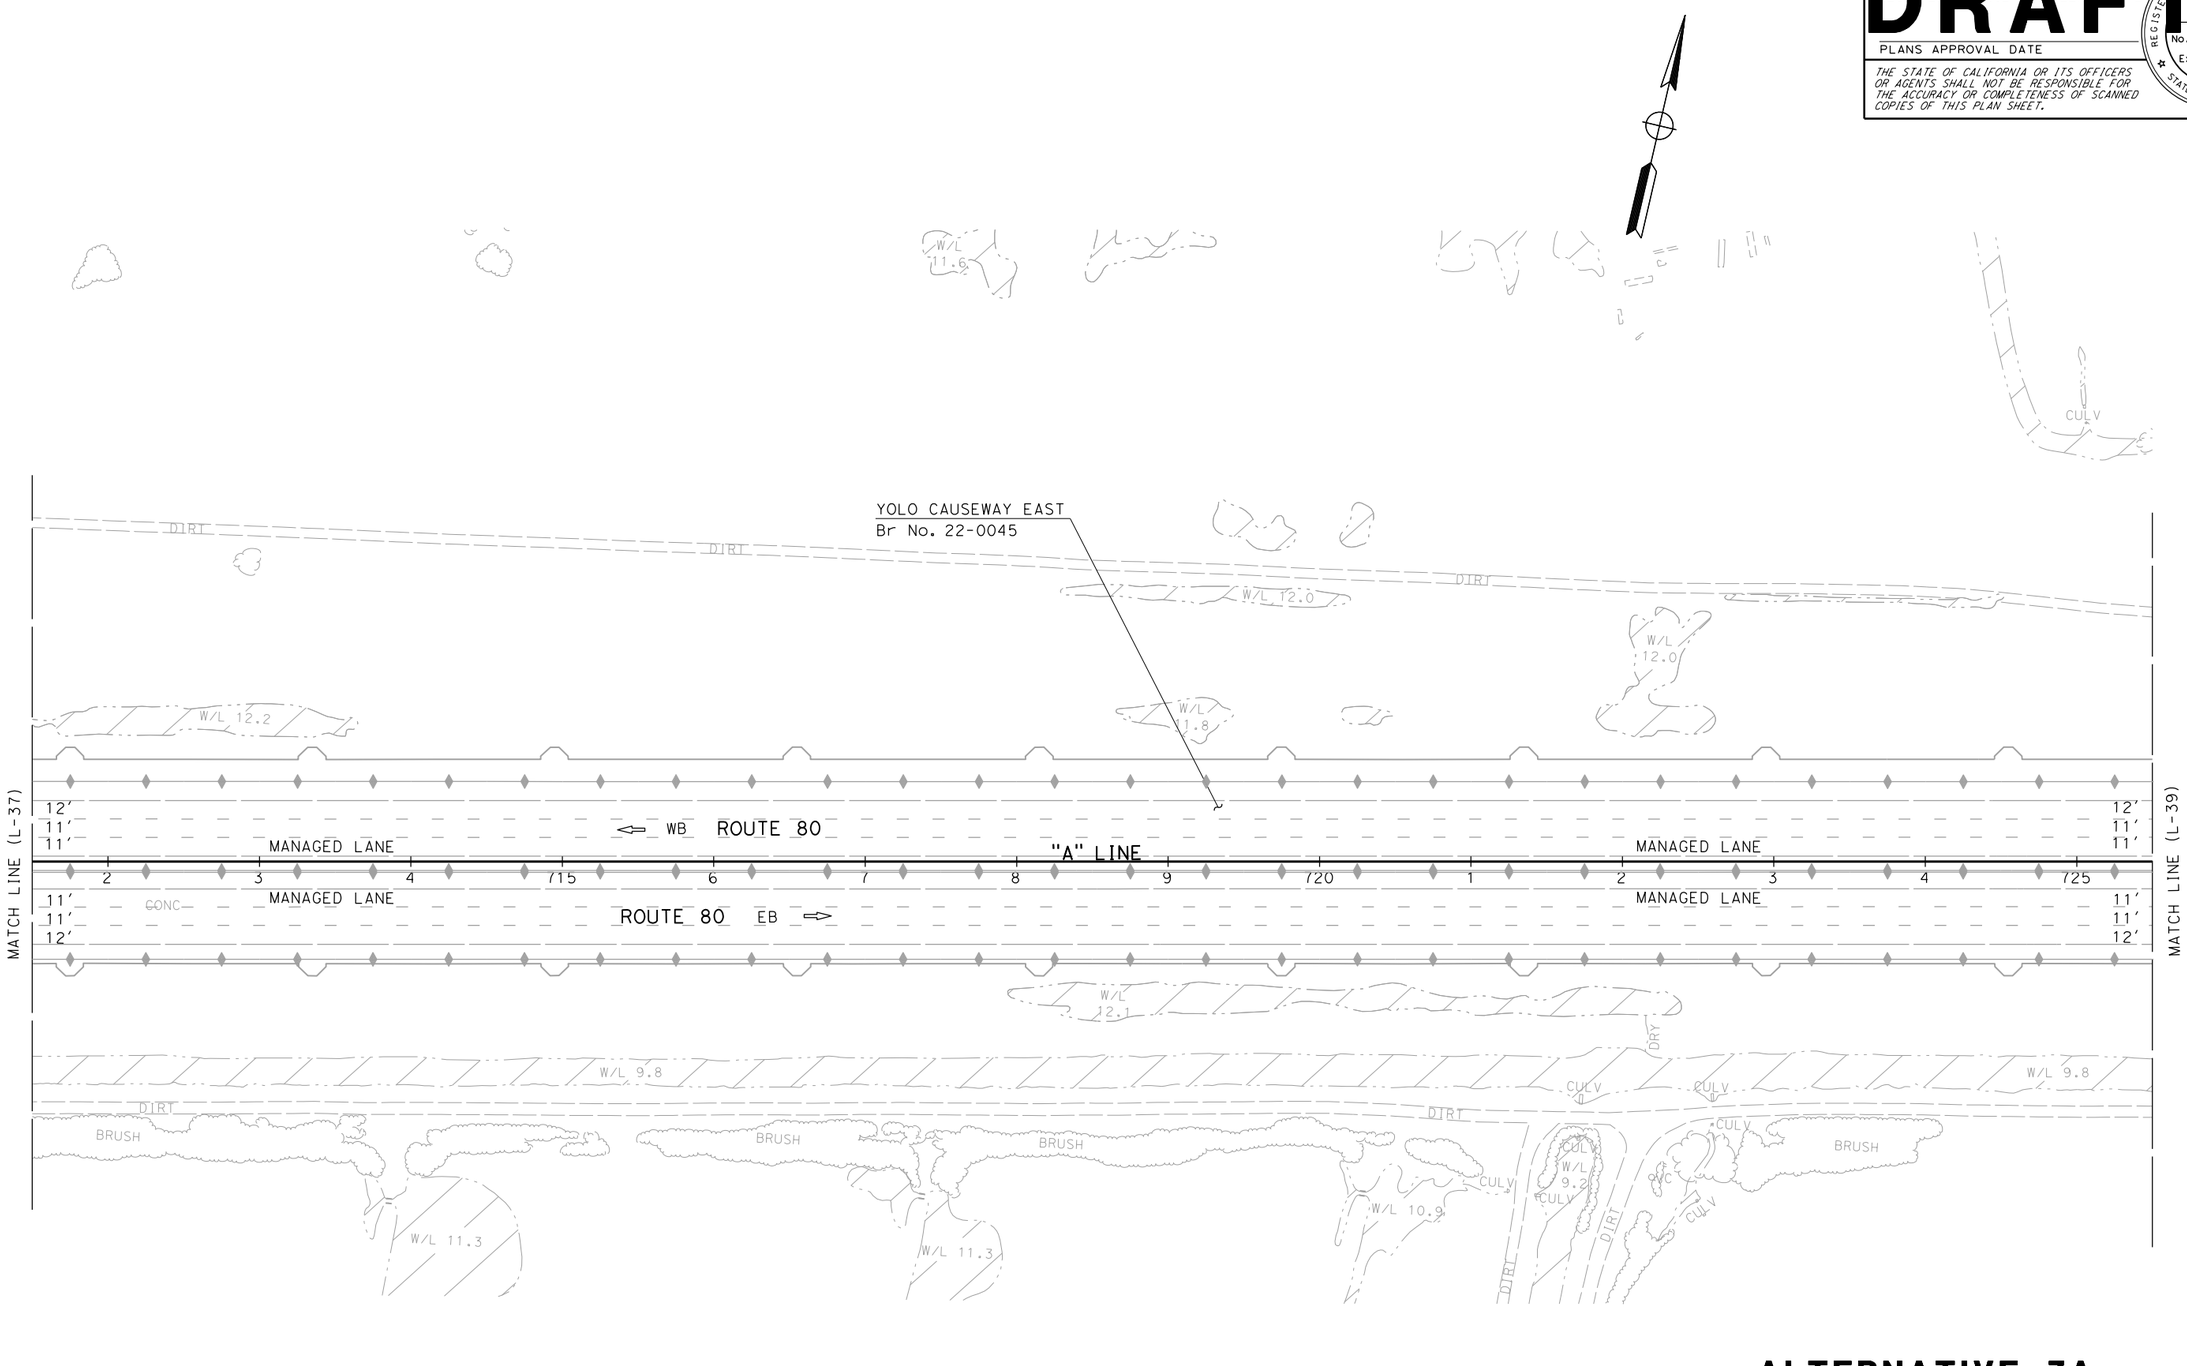

ALTERNATIVE 7A
LAYOUT

SCALE: 1" = 50′

L-38

CALCULATED-DESIGNED BY	REVISED BY	xxxx - xxxx
CHECKED BY	DATE REVISED	xxxx - xxxx

FUNCTIONAL SUPERVISOR: MONIKA PEDIGO

STATE OF CALIFORNIA - DEPARTMENT OF TRANSPORTATION

Caltrans® 03 DESIGN

LAST REVISION 01-26-23 | DATE PLOTTED => 3/24/2023 | TIME PLOTTED => 12:41:11 PM

BORDER LAST REVISED 7/2/2010 | USERNAME => | DGN FILE => ...\3H900-Alt-7A_LayOut-38.dgn | RELATIVE BORDER SCALE IS IN INCHES 0 1 2 3 | UNIT 0328 | PROJECT NUMBER & PHASE 00000000001

Dist	COUNTY	ROUTE	POST MILES TOTAL PROJECT	SHEET No.	TOTAL SHEETS
04	Sol	80	40.7/R44.7		
03	Yol,Sac	80,50	VAR		


REGISTERED CIVIL ENGINEER — DATE

PLANS APPROVAL DATE

DRAFT

REGISTERED PROFESSIONAL ENGINEER — No. — Exp. — CIVIL — STATE OF CALIFORNIA

THE STATE OF CALIFORNIA OR ITS OFFICERS OR AGENTS SHALL NOT BE RESPONSIBLE FOR THE ACCURACY OR COMPLETENESS OF SCANNED COPIES OF THIS PLAN SHEET.

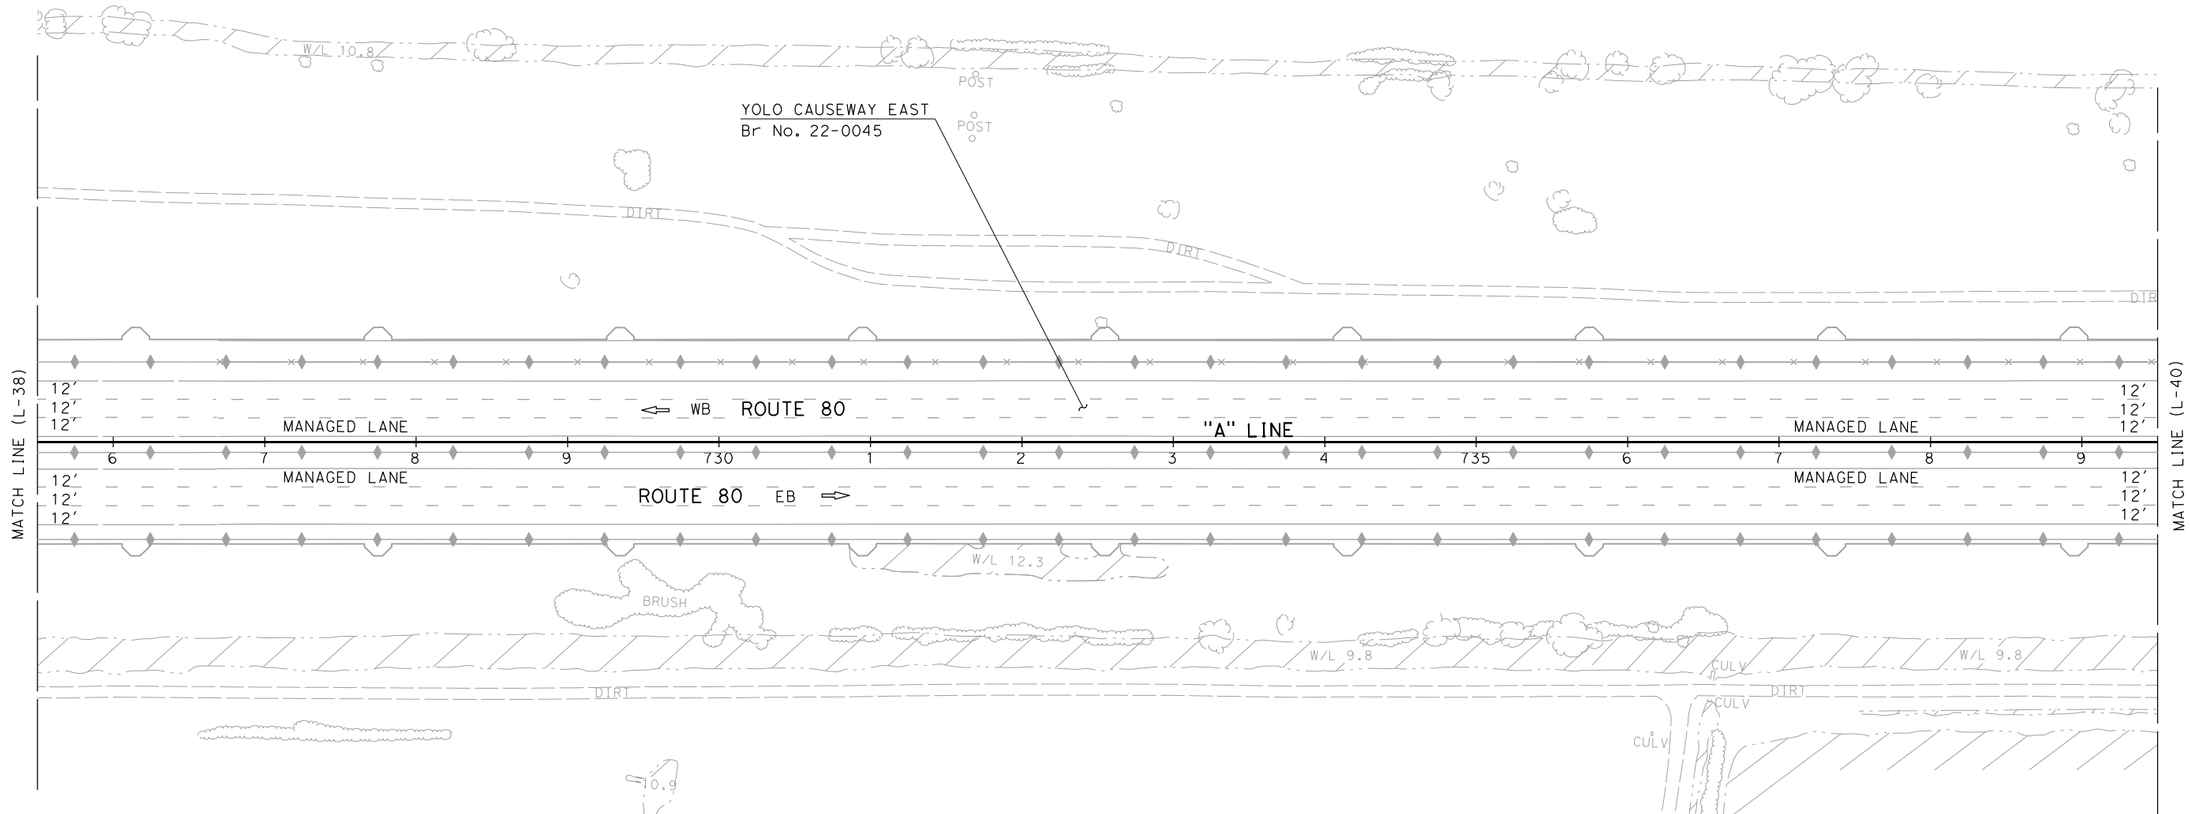

ALTERNATIVE 7A
LAYOUT

SCALE: 1" = 50'

L-39

STATE OF CALIFORNIA - DEPARTMENT OF TRANSPORTATION
03 DESIGN
Caltrans

FUNCTIONAL SUPERVISOR: MONIKA PEDIGO

CALCULATED-DESIGNED BY	xxxx - xxxx	REVISED BY	
CHECKED BY	xxxx - xxxx	DATE REVISED	

LAST REVISION 01-26-23
DATE PLOTTED => 3/24/2023
TIME PLOTTED => 12:41:14 PM

BORDER LAST REVISED 7/2/2010 | USERNAME => | DGN FILE => ...\3H900-Alt-7A_LayOut-39.dgn | RELATIVE BORDER SCALE IS IN INCHES 0 1 2 3 | UNIT 0328 | PROJECT NUMBER & PHASE 00000000001

Dist	COUNTY	ROUTE	POST MILES TOTAL PROJECT	SHEET No.	TOTAL SHEETS
04	Sol	80	40.7/R44.7		
03	Yol,Sac	80,50	VAR		


REGISTERED CIVIL ENGINEER DATE

PLANS APPROVAL DATE

DRAFT

REGISTERED PROFESSIONAL ENGINEER No. Exp. CIVIL STATE OF CALIFORNIA

THE STATE OF CALIFORNIA OR ITS OFFICERS OR AGENTS SHALL NOT BE RESPONSIBLE FOR THE ACCURACY OR COMPLETENESS OF SCANNED COPIES OF THIS PLAN SHEET.

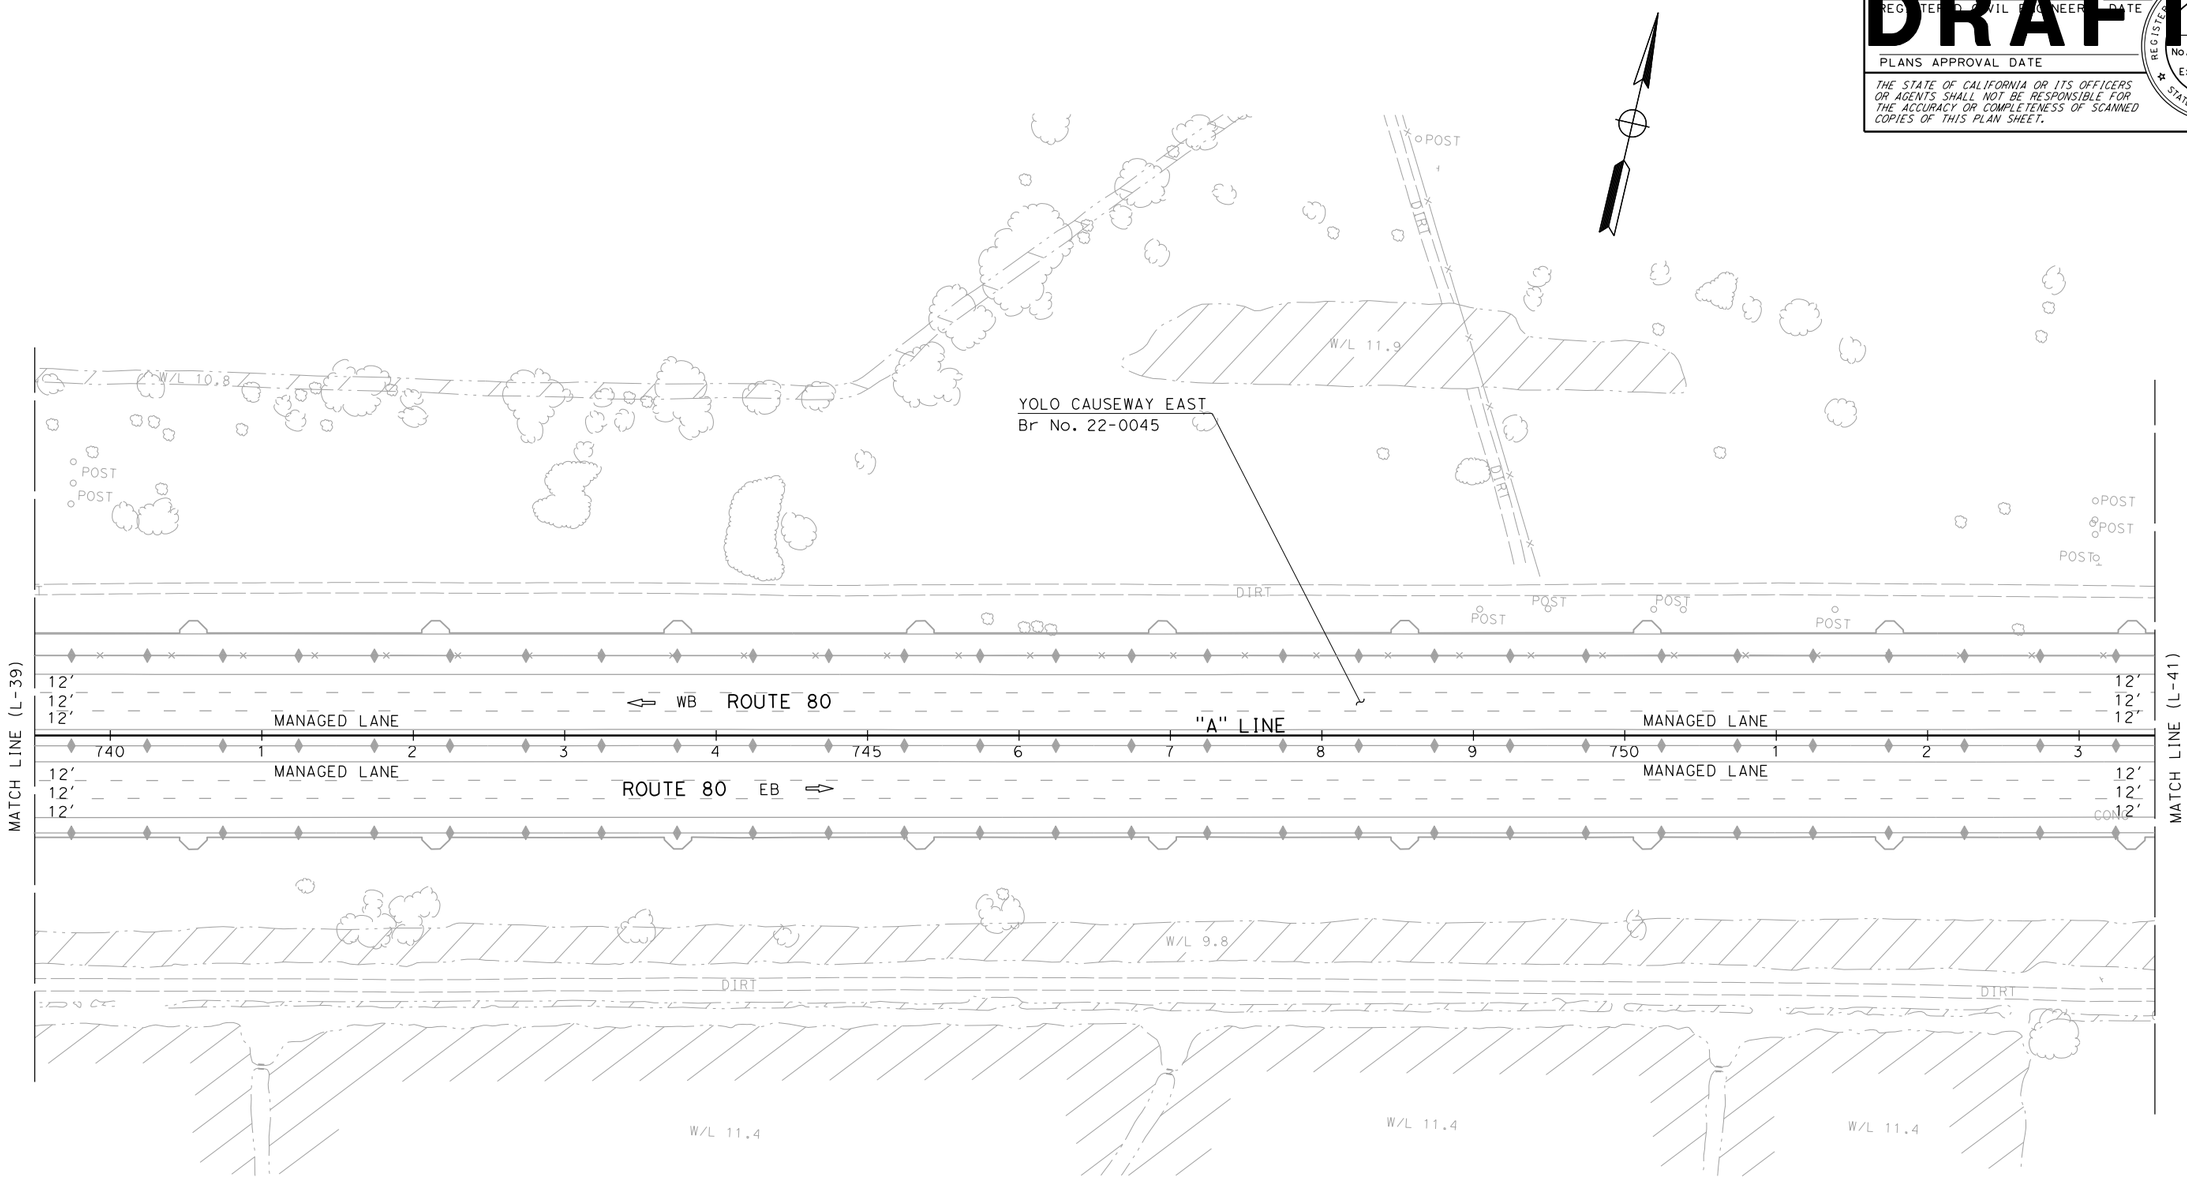

ALTERNATIVE 7A
LAYOUT

SCALE: 1" = 50′

L-40

CALCULATED-DESIGNED BY	CHECKED BY	FUNCTIONAL SUPERVISOR	REVISED BY	DATE REVISED
XXXX - XXXX	XXXX - XXXX	MONIKA PEDIGO		

STATE OF CALIFORNIA - DEPARTMENT OF TRANSPORTATION
Caltrans®
03 DESIGN

LAST REVISION 01-26-23
DATE PLOTTED => 3/24/2023
TIME PLOTTED => 12:41:17 PM

BORDER LAST REVISED 7/2/2010

USERNAME =>
DGN FILE => ...\3H900-Alt-7A_LayOut-40.dgn

RELATIVE BORDER SCALE IS IN INCHES 0 1 2 3

UNIT 0328

PROJECT NUMBER & PHASE 00000000001

Dist	COUNTY	ROUTE	POST MILES TOTAL PROJECT	SHEET No.	TOTAL SHEETS
04	Sol	80	40.7/R44.7		
03	Yol,Sac	80,50	VAR		


REGISTERED CIVIL ENGINEER — DATE

PLANS APPROVAL DATE

REGISTERED PROFESSIONAL ENGINEER No. Exp. CIVIL STATE OF CALIFORNIA

THE STATE OF CALIFORNIA OR ITS OFFICERS OR AGENTS SHALL NOT BE RESPONSIBLE FOR THE ACCURACY OR COMPLETENESS OF SCANNED COPIES OF THIS PLAN SHEET.

DRAFT

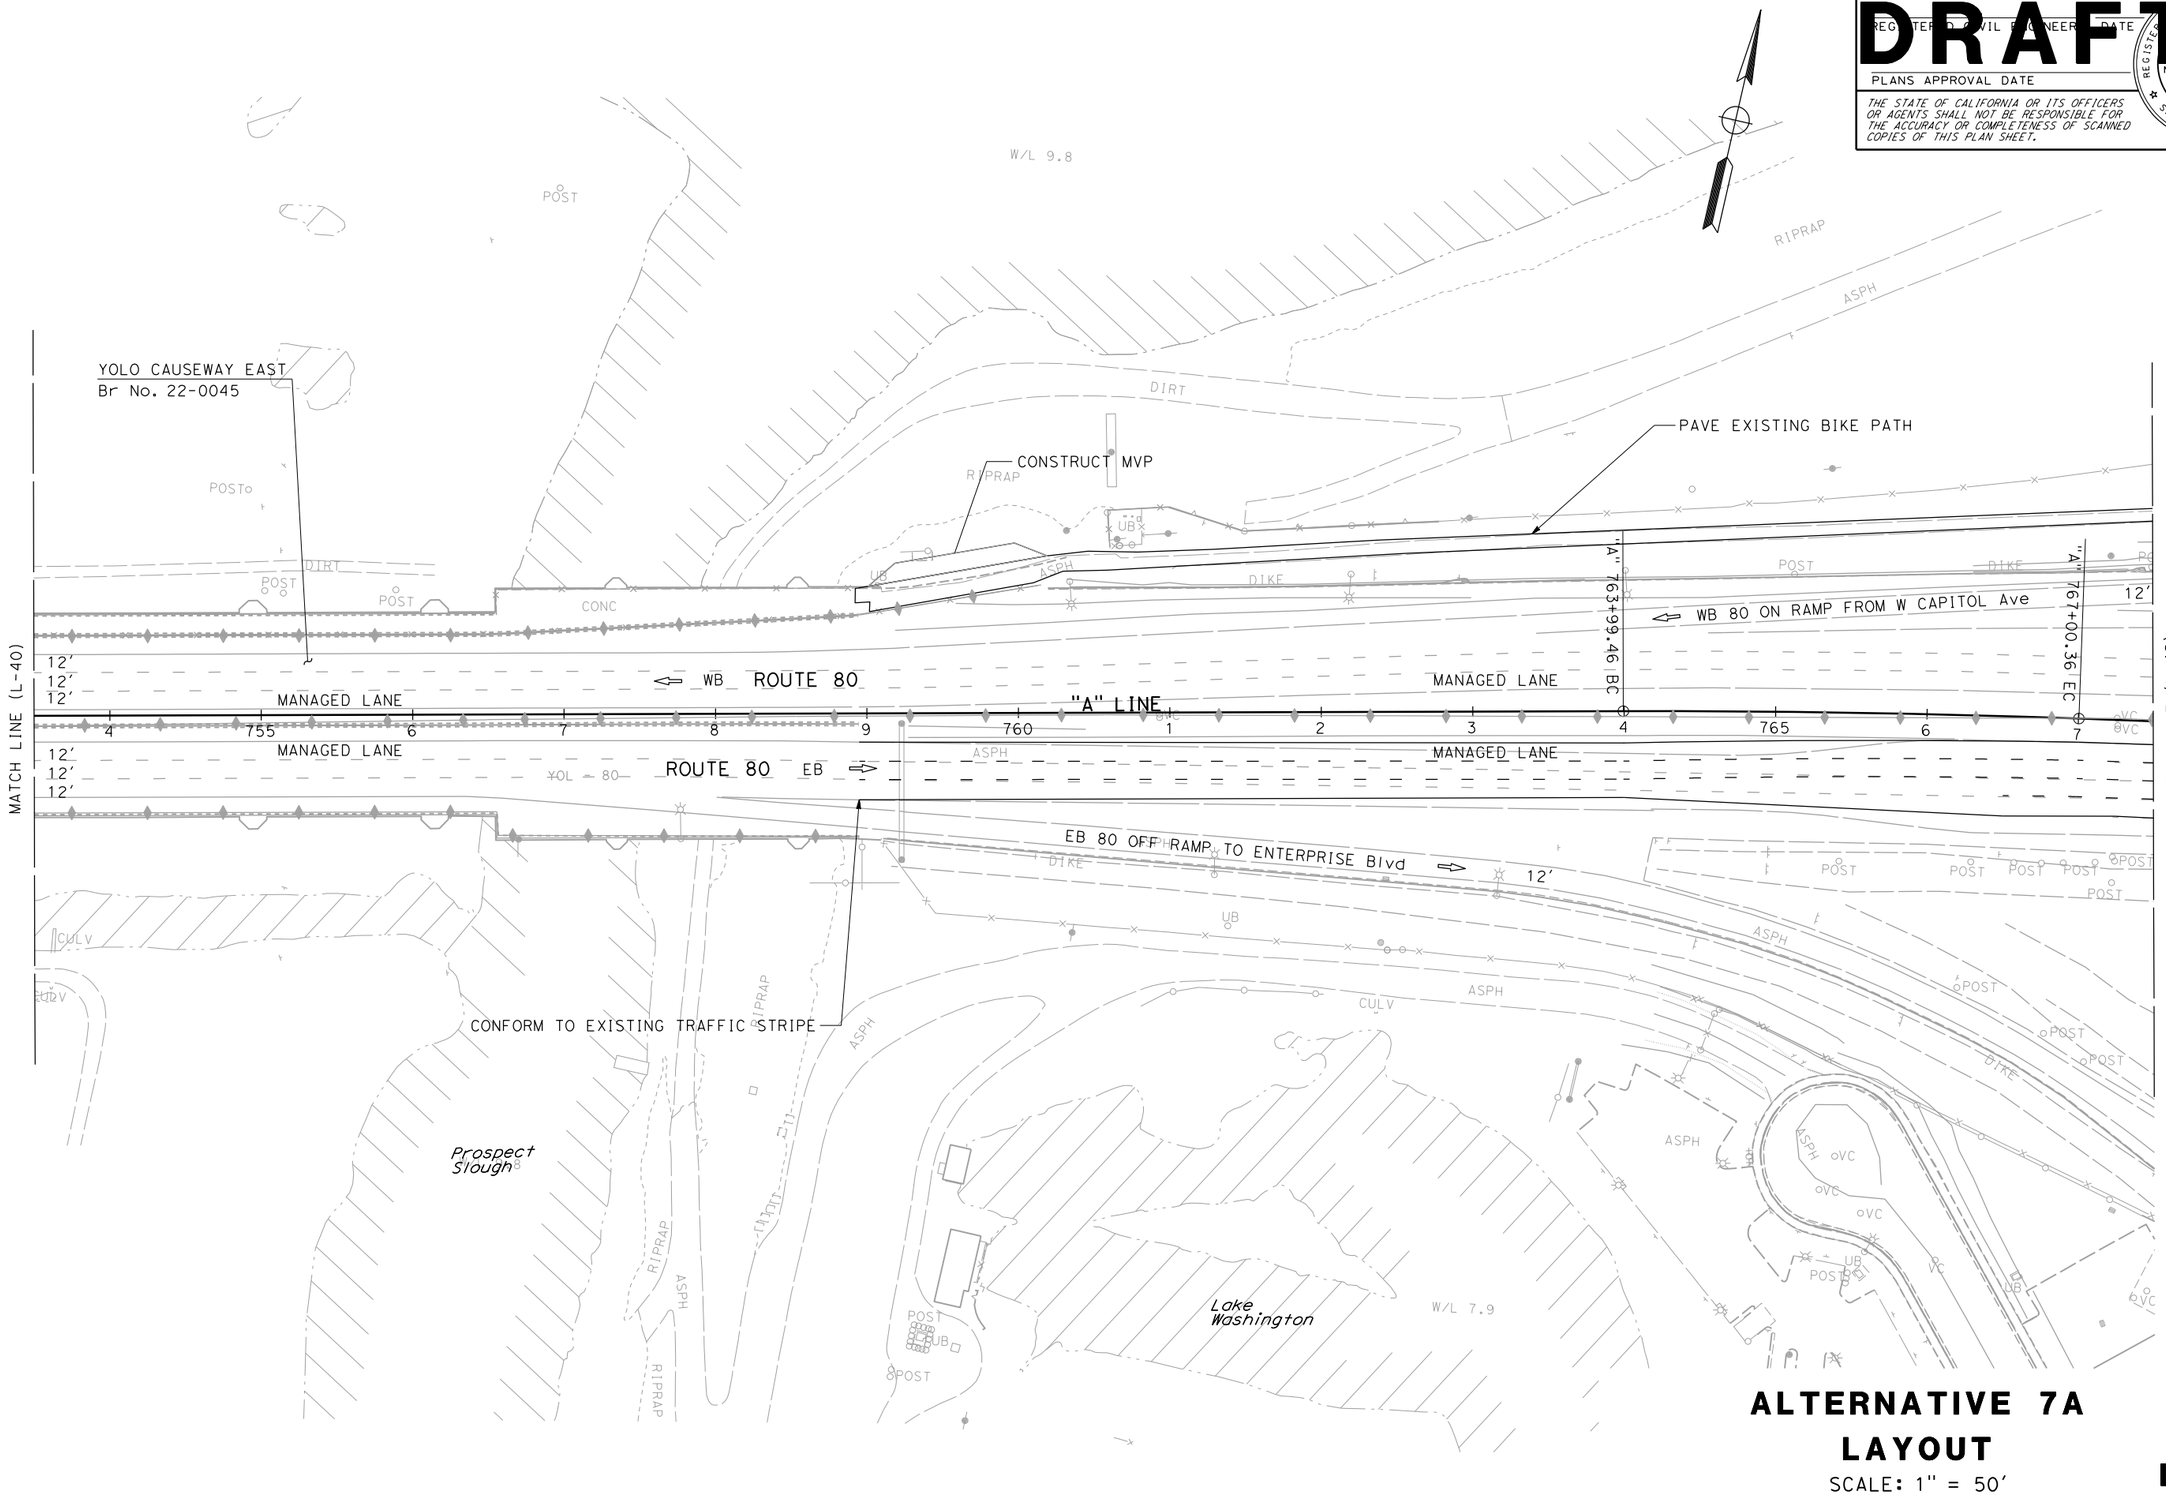

ALTERNATIVE 7A LAYOUT

SCALE: 1" = 50'

L-41

REVISED BY	DATE REVISED
xxxx - xxxx	xxxx - xxxx
CALCULATED-DESIGNED BY	CHECKED BY
FUNCTIONAL SUPERVISOR	MONIKA PEDIGO

STATE OF CALIFORNIA - DEPARTMENT OF TRANSPORTATION
Caltrans® 03 DESIGN

LAST REVISION | DATE PLOTTED => 4/4/2023
01-26-23 | TIME PLOTTED => 9:20:57 AM

BORDER LAST REVISED 7/2/2010 | USERNAME => | DGN FILE => ...\3H900-Alt-7A_LayOut-41.dgn | RELATIVE BORDER SCALE IS IN INCHES 0 1 2 3 | UNIT 0328 | PROJECT NUMBER & PHASE 00000000001


Dist	COUNTY	ROUTE	POST MILES TOTAL PROJECT	SHEET No.	TOTAL SHEETS
04	Sol	80	40.7/R44.7		
03	Yol,Sac	80,50	VAR		

REGISTERED CIVIL ENGINEER DATE

PLANS APPROVAL DATE

REGISTERED PROFESSIONAL ENGINEER No. Exp. CIVIL STATE OF CALIFORNIA

THE STATE OF CALIFORNIA OR ITS OFFICERS OR AGENTS SHALL NOT BE RESPONSIBLE FOR THE ACCURACY OR COMPLETENESS OF SCANNED COPIES OF THIS PLAN SHEET.

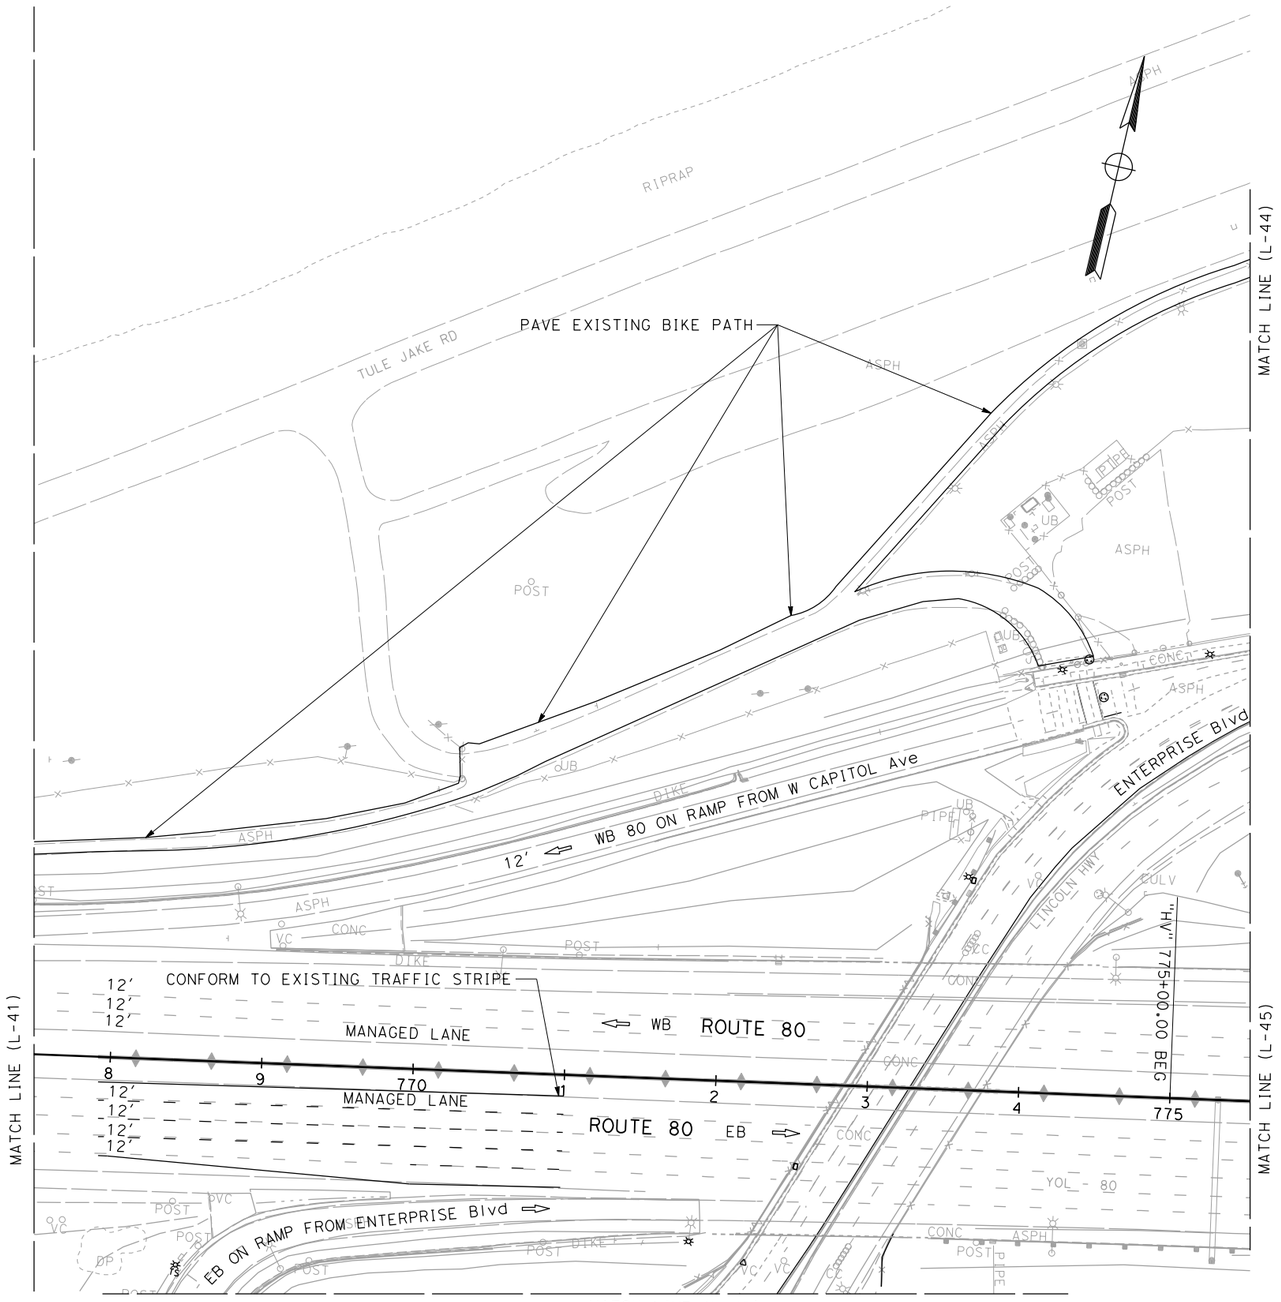

ALTERNATIVE 7A
LAYOUT

SCALE: 1" = 50'

L-42

STATE OF CALIFORNIA - DEPARTMENT OF TRANSPORTATION
Caltrans
03 DESIGN

FUNCTIONAL SUPERVISOR: MONIKA PEDIGO

CALCULATED-DESIGNED BY

CHECKED BY

REVISED BY	DATE REVISED
XXXX - XXXX	XXXX - XXXX

LAST REVISION 01-26-23

DATE PLOTTED => 4/4/2023
TIME PLOTTED => 9:21:00 AM

BORDER LAST REVISED 7/2/2010

USERNAME =>
DGN FILE => ...\3H900-Alt-7A_LayOut-42.dgn

RELATIVE BORDER SCALE IS IN INCHES 0 1 2 3

UNIT 0328

PROJECT NUMBER & PHASE 00000000001

Dist	COUNTY	ROUTE	POST MILES TOTAL PROJECT	SHEET No.	TOTAL SHEETS
04	Sol	80	40.7/R44.7		
03	Yol,Sac	80,50	VAR		

REGISTERED CIVIL ENGINEER DATE

PLANS APPROVAL DATE

REGISTERED PROFESSIONAL ENGINEER No. Exp. CIVIL STATE OF CALIFORNIA

THE STATE OF CALIFORNIA OR ITS OFFICERS OR AGENTS SHALL NOT BE RESPONSIBLE FOR THE ACCURACY OR COMPLETENESS OF SCANNED COPIES OF THIS PLAN SHEET.

MATCH LINE (L-42)

MATCH LINE (L-41)

MATCH LINE (L-45)

EB OFF RAMP TO ENTERPRISE Blvd

EB 80 ON RAMP FROM ENTERPRISE Blvd

ENTERPRISE Blvd

LINCOLN HWY

LAKE RD

CONSTRUCT MOBILITY HUB FACILITY

DC FAST CHARGE

ASPH

BRUSH

CULV

POST

UB

OVC

TS

CONC

ALTERNATIVE 7A LAYOUT

SCALE: 1" = 50'

L-43

REVISED BY	DATE REVISED

CALCULATED-DESIGNED BY: XXXX - XXXX

CHECKED BY: XXXX - XXXX

FUNCTIONAL SUPERVISOR: MONIKA PEDIGO

STATE OF CALIFORNIA - DEPARTMENT OF TRANSPORTATION

Caltrans®

03 DESIGN

LAST REVISION 01-26-23

DATE PLOTTED => 4/4/2023

TIME PLOTTED => 9:21:02 AM

BORDER LAST REVISED 7/2/2010

USERNAME =>

DGN FILE => ...\3H900-Alt-7A_LayOut-43.dgn

RELATIVE BORDER SCALE IS IN INCHES 0 1 2 3

UNIT 0328

PROJECT NUMBER & PHASE 00000000001

Dist	COUNTY	ROUTE	POST MILES TOTAL PROJECT	SHEET No.	TOTAL SHEETS
04	Sol	80	40.7/R44.7		
03	Yol,Sac	80,50	VAR		


REGISTERED CIVIL ENGINEER — DATE

PLANS APPROVAL DATE

DRAFT

REGISTERED PROFESSIONAL ENGINEER — No. — Exp. — CIVIL — STATE OF CALIFORNIA

THE STATE OF CALIFORNIA OR ITS OFFICERS OR AGENTS SHALL NOT BE RESPONSIBLE FOR THE ACCURACY OR COMPLETENESS OF SCANNED COPIES OF THIS PLAN SHEET.

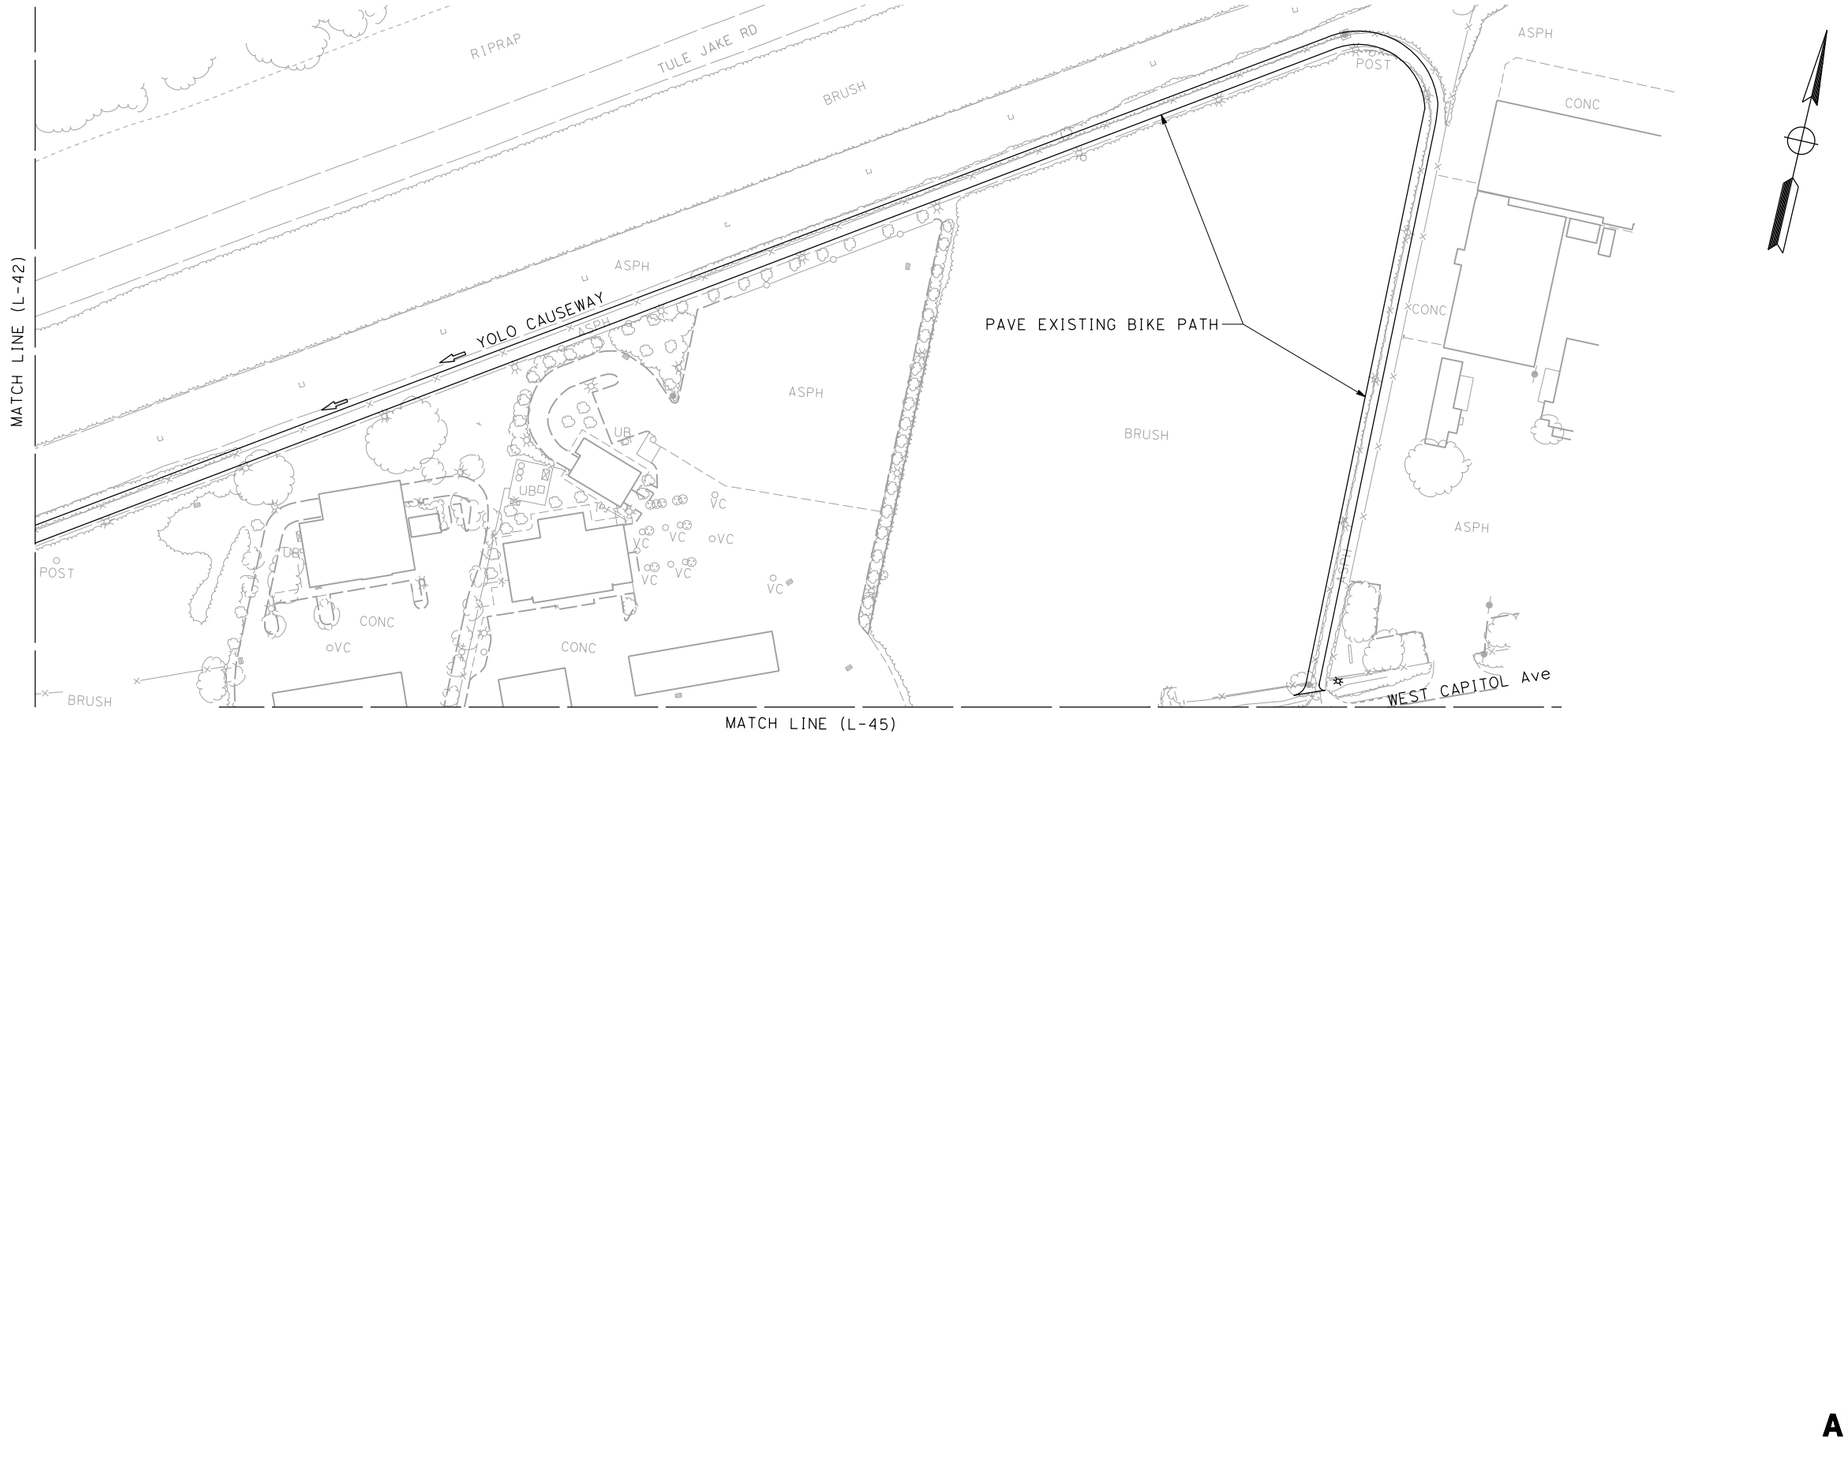

ALTERNATIVE 7A
LAYOUT

SCALE: 1" = 50'

L-44

REVISED BY	DATE REVISED
XXXX - XXXX	XXXX - XXXX

CALCULATED-DESIGNED BY

CHECKED BY

FUNCTIONAL SUPERVISOR: MONIKA PEDIGO

STATE OF CALIFORNIA - DEPARTMENT OF TRANSPORTATION

Caltrans® **03 DESIGN**

LAST REVISION 01-26-23

DATE PLOTTED => 3/24/2023
TIME PLOTTED => 12:41:33 PM

BORDER LAST REVISED 7/2/2010

USERNAME =>
DGN FILE => ...\3H900-Alt-7A_LayOut-44.dgn

RELATIVE BORDER SCALE IS IN INCHES 0 1 2 3

UNIT 0328

PROJECT NUMBER & PHASE 00000000001

Dist	COUNTY	ROUTE	POST MILES TOTAL PROJECT	SHEET No.	TOTAL SHEETS
04	Sol	80	40.7/R44.7		
03	Yol,Sac	80,50	VAR		


REGISTERED CIVIL ENGINEER — DATE

DRAFT

PLANS APPROVAL DATE

REGISTERED PROFESSIONAL ENGINEER No. Exp. CIVIL STATE OF CALIFORNIA

THE STATE OF CALIFORNIA OR ITS OFFICERS OR AGENTS SHALL NOT BE RESPONSIBLE FOR THE ACCURACY OR COMPLETENESS OF SCANNED COPIES OF THIS PLAN SHEET.

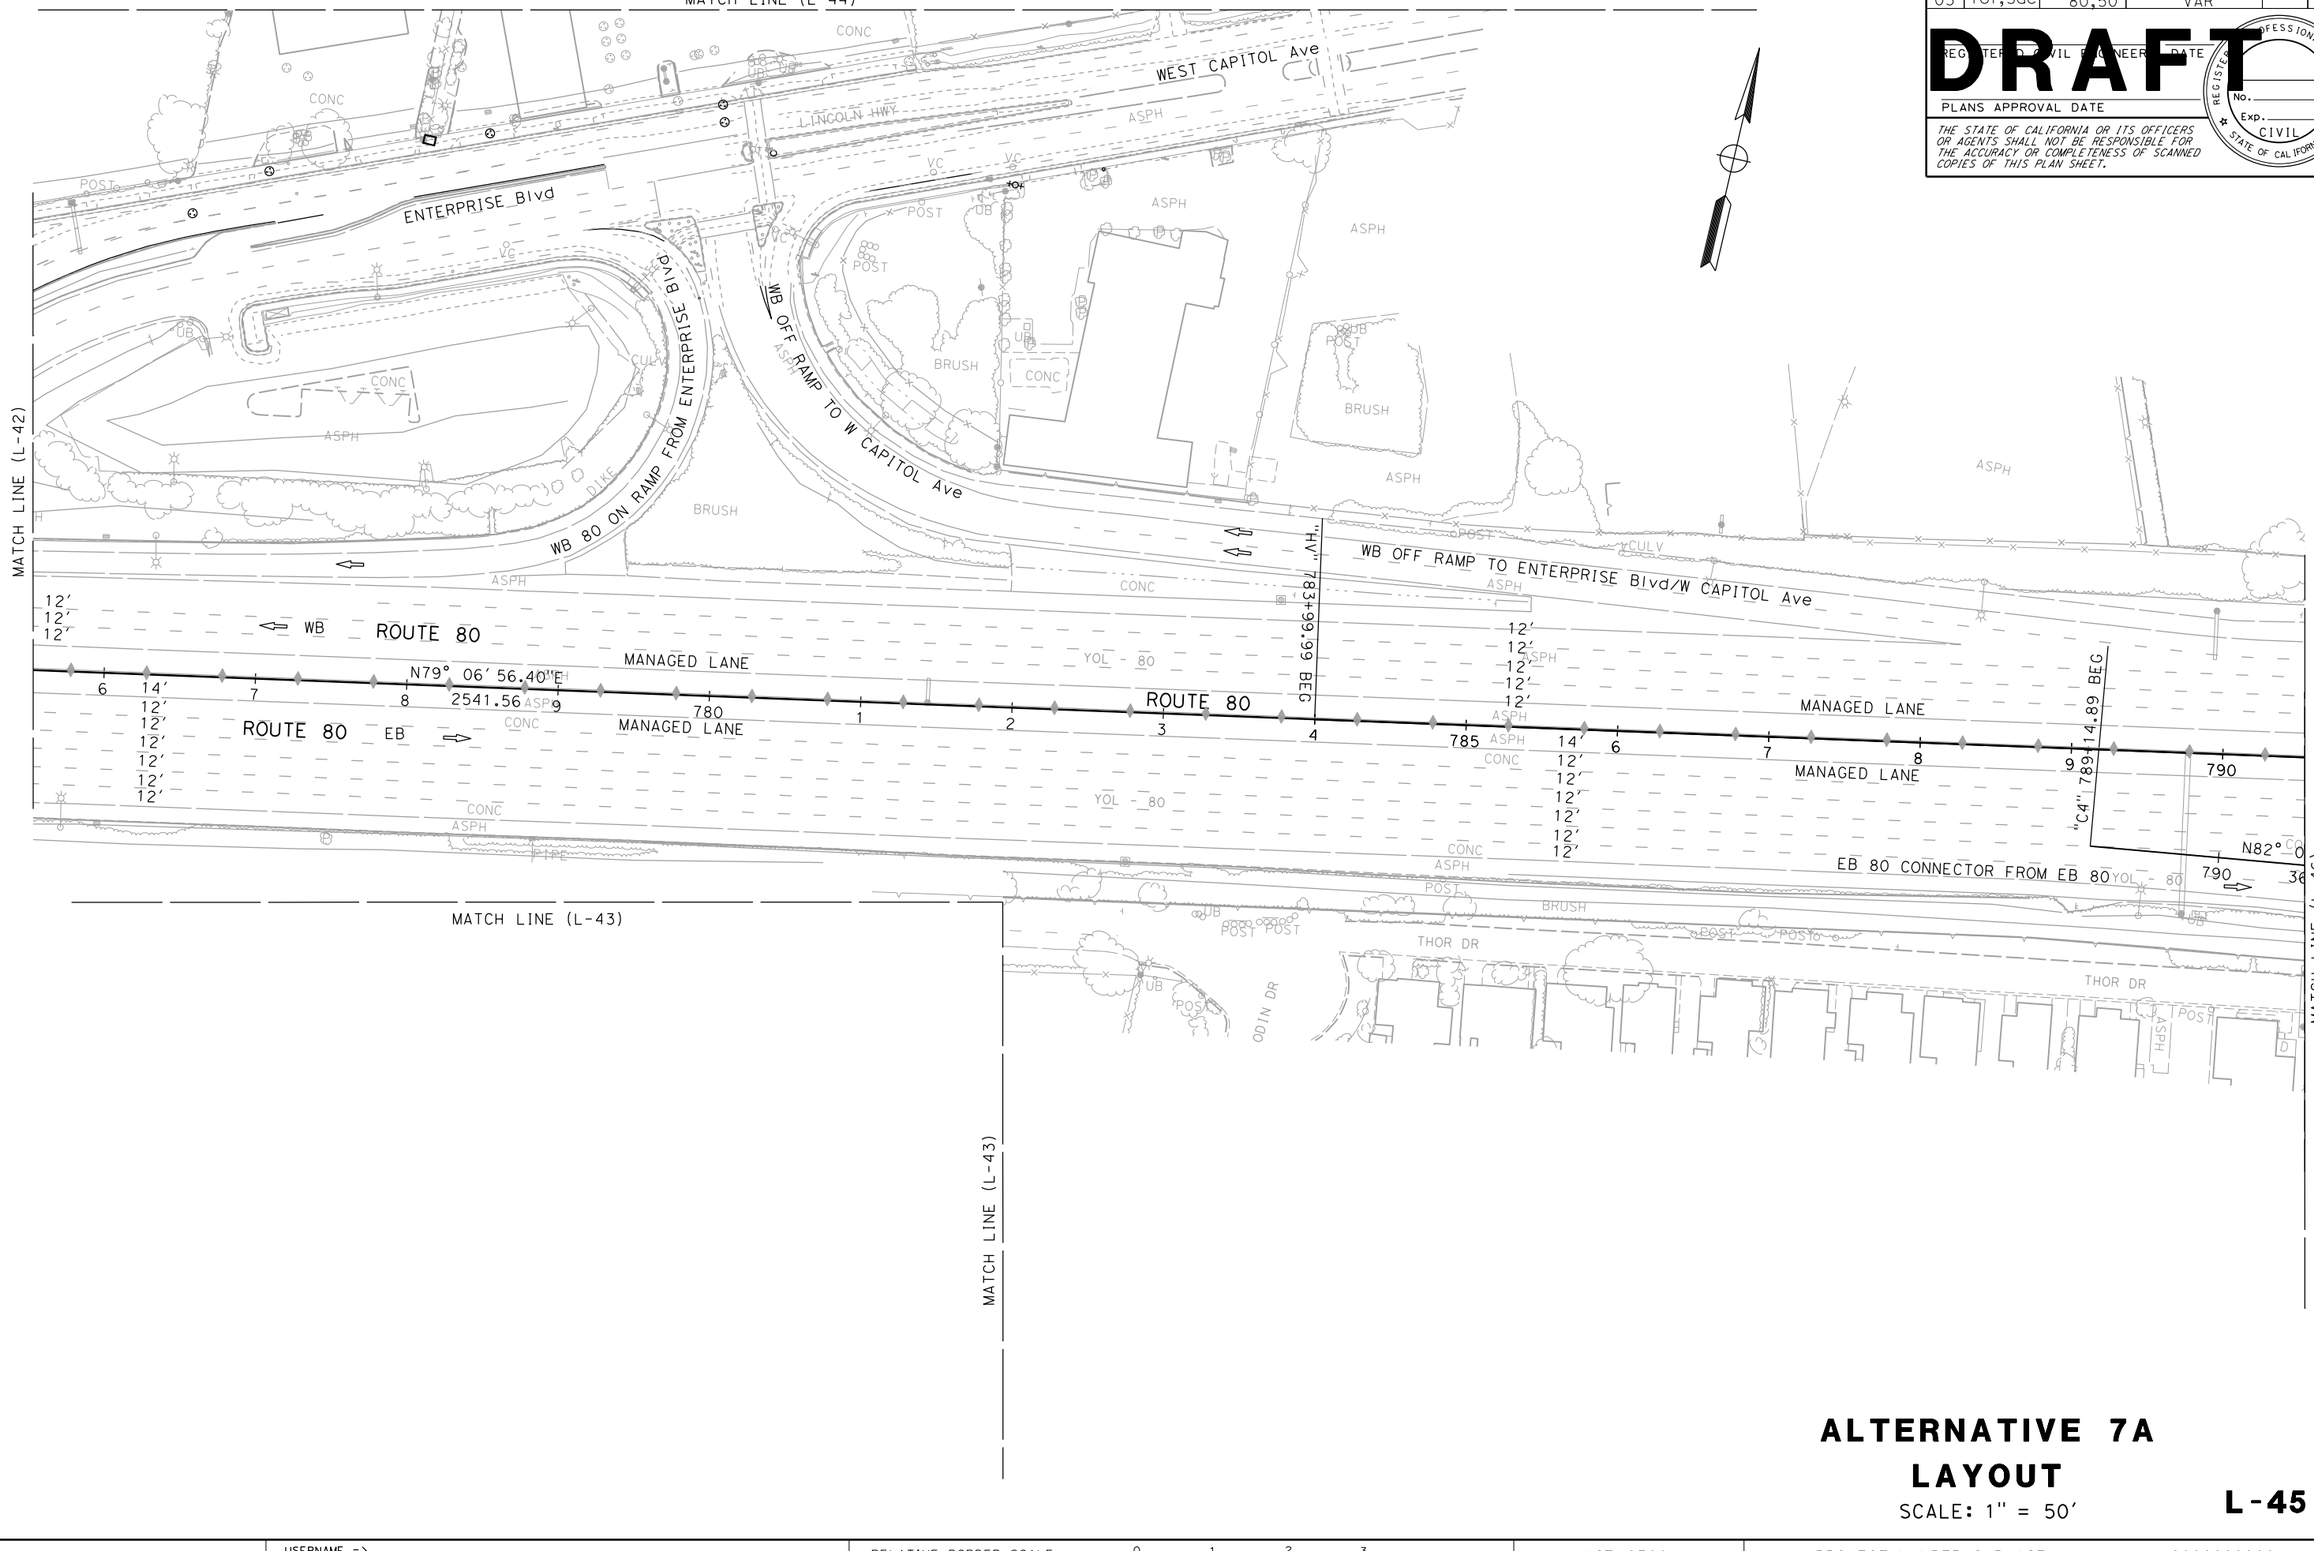

ALTERNATIVE 7A
LAYOUT

SCALE: 1" = 50'

L-45

REVISED BY	DATE REVISED
xxxx - xxxx	xxxx - xxxx

CALCULATED-DESIGNED BY

CHECKED BY

FUNCTIONAL SUPERVISOR: MONIKA PEDIGO

STATE OF CALIFORNIA - DEPARTMENT OF TRANSPORTATION

Caltrans® **03 DESIGN**

LAST REVISION: DATE PLOTTED => 4/4/2023 TIME PLOTTED => 11:01:29 AM

01-26-23

BORDER LAST REVISED 7/2/2010

USERNAME =>
DGN FILE => ...\3H900-Alt-7A_LayOut-45.dgn

RELATIVE BORDER SCALE IS IN INCHES 0 1 2 3

UNIT 0328

PROJECT NUMBER & PHASE 00000000001

Dist	COUNTY	ROUTE	POST MILES TOTAL PROJECT	SHEET No.	TOTAL SHEETS
04	Sol	80	40.7/R44.7		
03	Yol,Sac	80,50	VAR		


REGISTERED CIVIL ENGINEER DATE

PLANS APPROVAL DATE

THE STATE OF CALIFORNIA OR ITS OFFICERS OR AGENTS SHALL NOT BE RESPONSIBLE FOR THE ACCURACY OR COMPLETENESS OF SCANNED COPIES OF THIS PLAN SHEET.

REGISTERED PROFESSIONAL ENGINEER No. Exp. CIVIL STATE OF CALIFORNIA

DRAFT

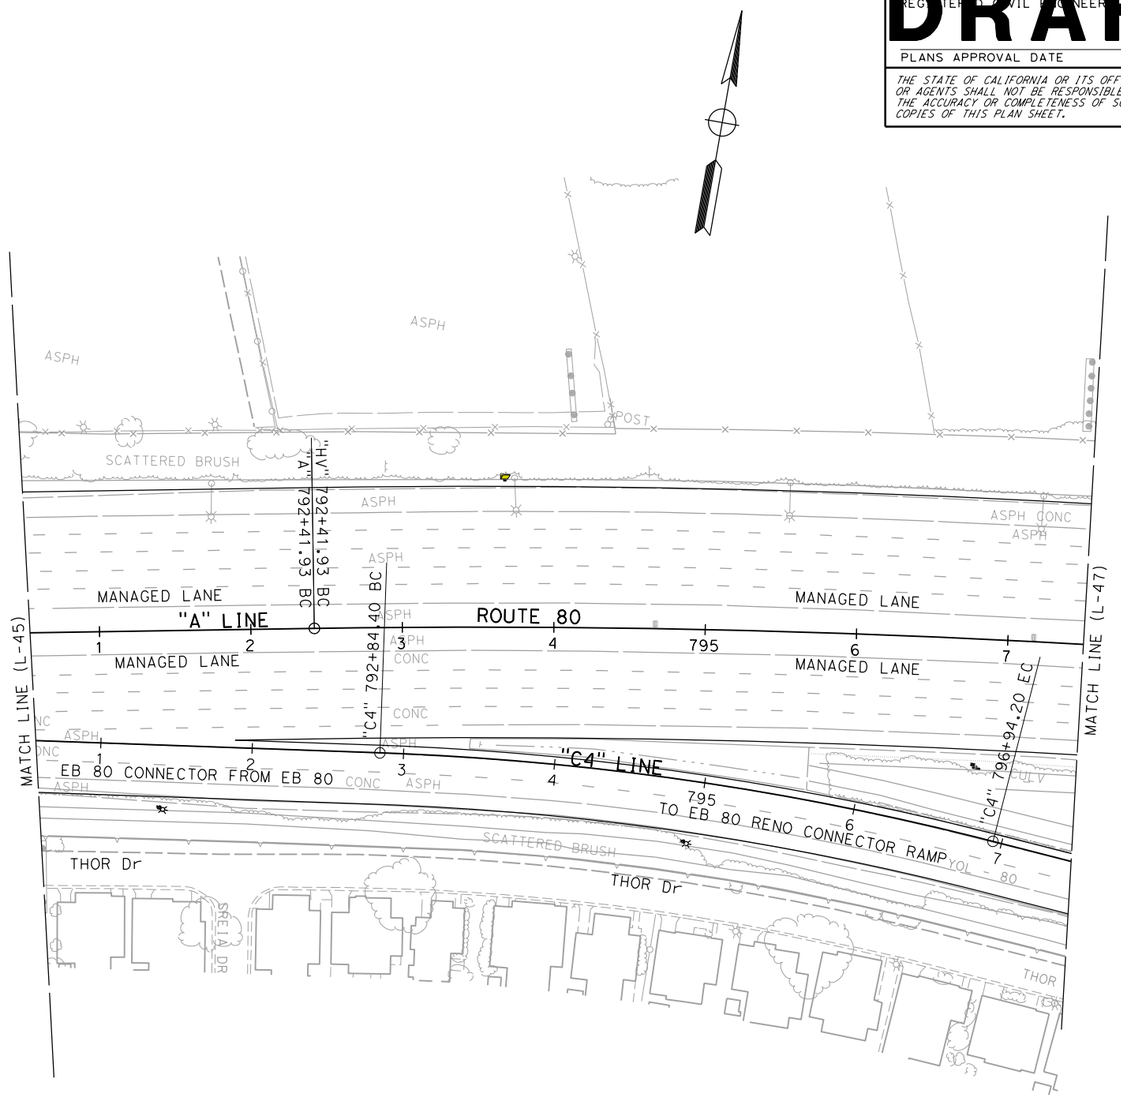

ALTERNATIVE 7A
LAYOUT

SCALE: 1" = 50'

L-46

CALCULATED-DESIGNED BY

CHECKED BY

FUNCTIONAL SUPERVISOR: MONIKA PEDIGO

STATE OF CALIFORNIA - DEPARTMENT OF TRANSPORTATION

Caltrans® 03 DESIGN

REVISED BY	DATE REVISED
XXXX - XXXX	XXXX - XXXX

LAST REVISION 01-26-23

DATE PLOTTED => 3/24/2023
TIME PLOTTED => 12:42:25 PM

BORDER LAST REVISED 7/2/2010

USERNAME =>
DGN FILE => ...\3H900-Alt-7A_LayOut-46.dgn

RELATIVE BORDER SCALE IS IN INCHES 0 1 2 3

UNIT 0328

PROJECT NUMBER & PHASE 00000000001

Dist	COUNTY	ROUTE	POST MILES TOTAL PROJECT	SHEET No.	TOTAL SHEETS
04	SOL	80	40.7/R44.7		
03	Yol,Sac	80,50	VAR		


REGISTERED CIVIL ENGINEER — DATE

DRAFT

PLANS APPROVAL DATE

REGISTERED PROFESSIONAL ENGINEER No. Exp. CIVIL STATE OF CALIFORNIA

THE STATE OF CALIFORNIA OR ITS OFFICERS OR AGENTS SHALL NOT BE RESPONSIBLE FOR THE ACCURACY OR COMPLETENESS OF SCANNED COPIES OF THIS PLAN SHEET.

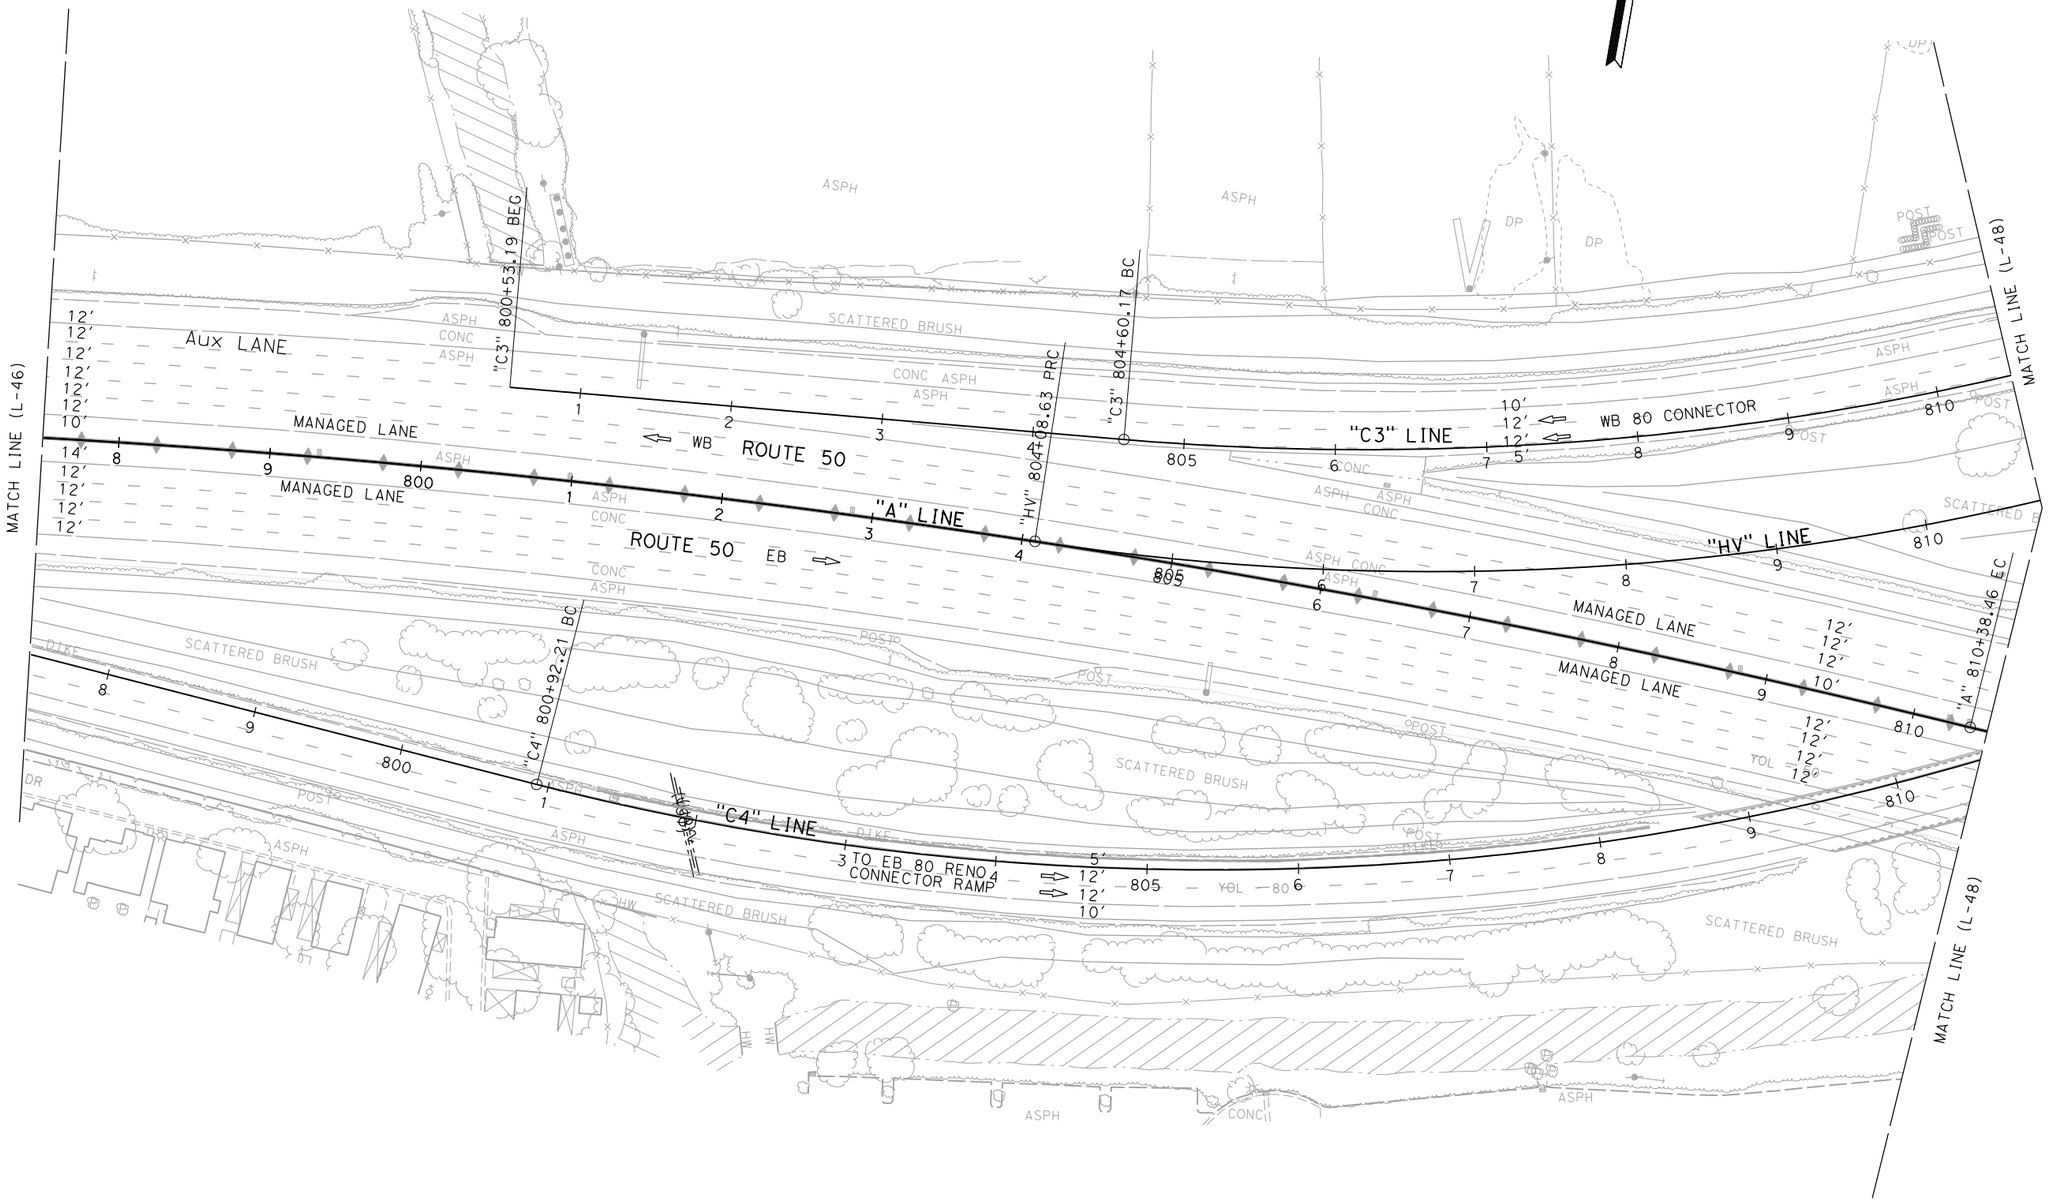

ALTERNATIVE 7A LAYOUT

SCALE: 1" = 50'

L-47

STATE OF CALIFORNIA - DEPARTMENT OF TRANSPORTATION
Caltrans
03 DESIGN
FUNCTIONAL SUPERVISOR: MONIKA PEDIGO
CALCULATED-DESIGNED BY
CHECKED BY
xxxx - xxxx
DATE REVISED
REVISED BY

LAST REVISION 01-26-23
DATE PLOTTED => 3/24/2023
TIME PLOTTED => 12:43:13 PM

BORDER LAST REVISED 7/2/2010
USERNAME =>
DGN FILE => ...\3H900-Alt-7A_LayOut-47.dgn
RELATIVE BORDER SCALE IS IN INCHES 0 1 2 3
UNIT 0328
PROJECT NUMBER & PHASE 00000000001

Dist	COUNTY	ROUTE	POST MILES TOTAL PROJECT	SHEET No.	TOTAL SHEETS
04	Sol	80	40.7/R44.7		
03	Yol,Sac	80,50	VAR		


DRAFT

REGISTERED CIVIL ENGINEER — DATE

PLANS APPROVAL DATE

REGISTERED PROFESSIONAL ENGINEER No. Exp. CIVIL STATE OF CALIFORNIA

THE STATE OF CALIFORNIA OR ITS OFFICERS OR AGENTS SHALL NOT BE RESPONSIBLE FOR THE ACCURACY OR COMPLETENESS OF SCANNED COPIES OF THIS PLAN SHEET.

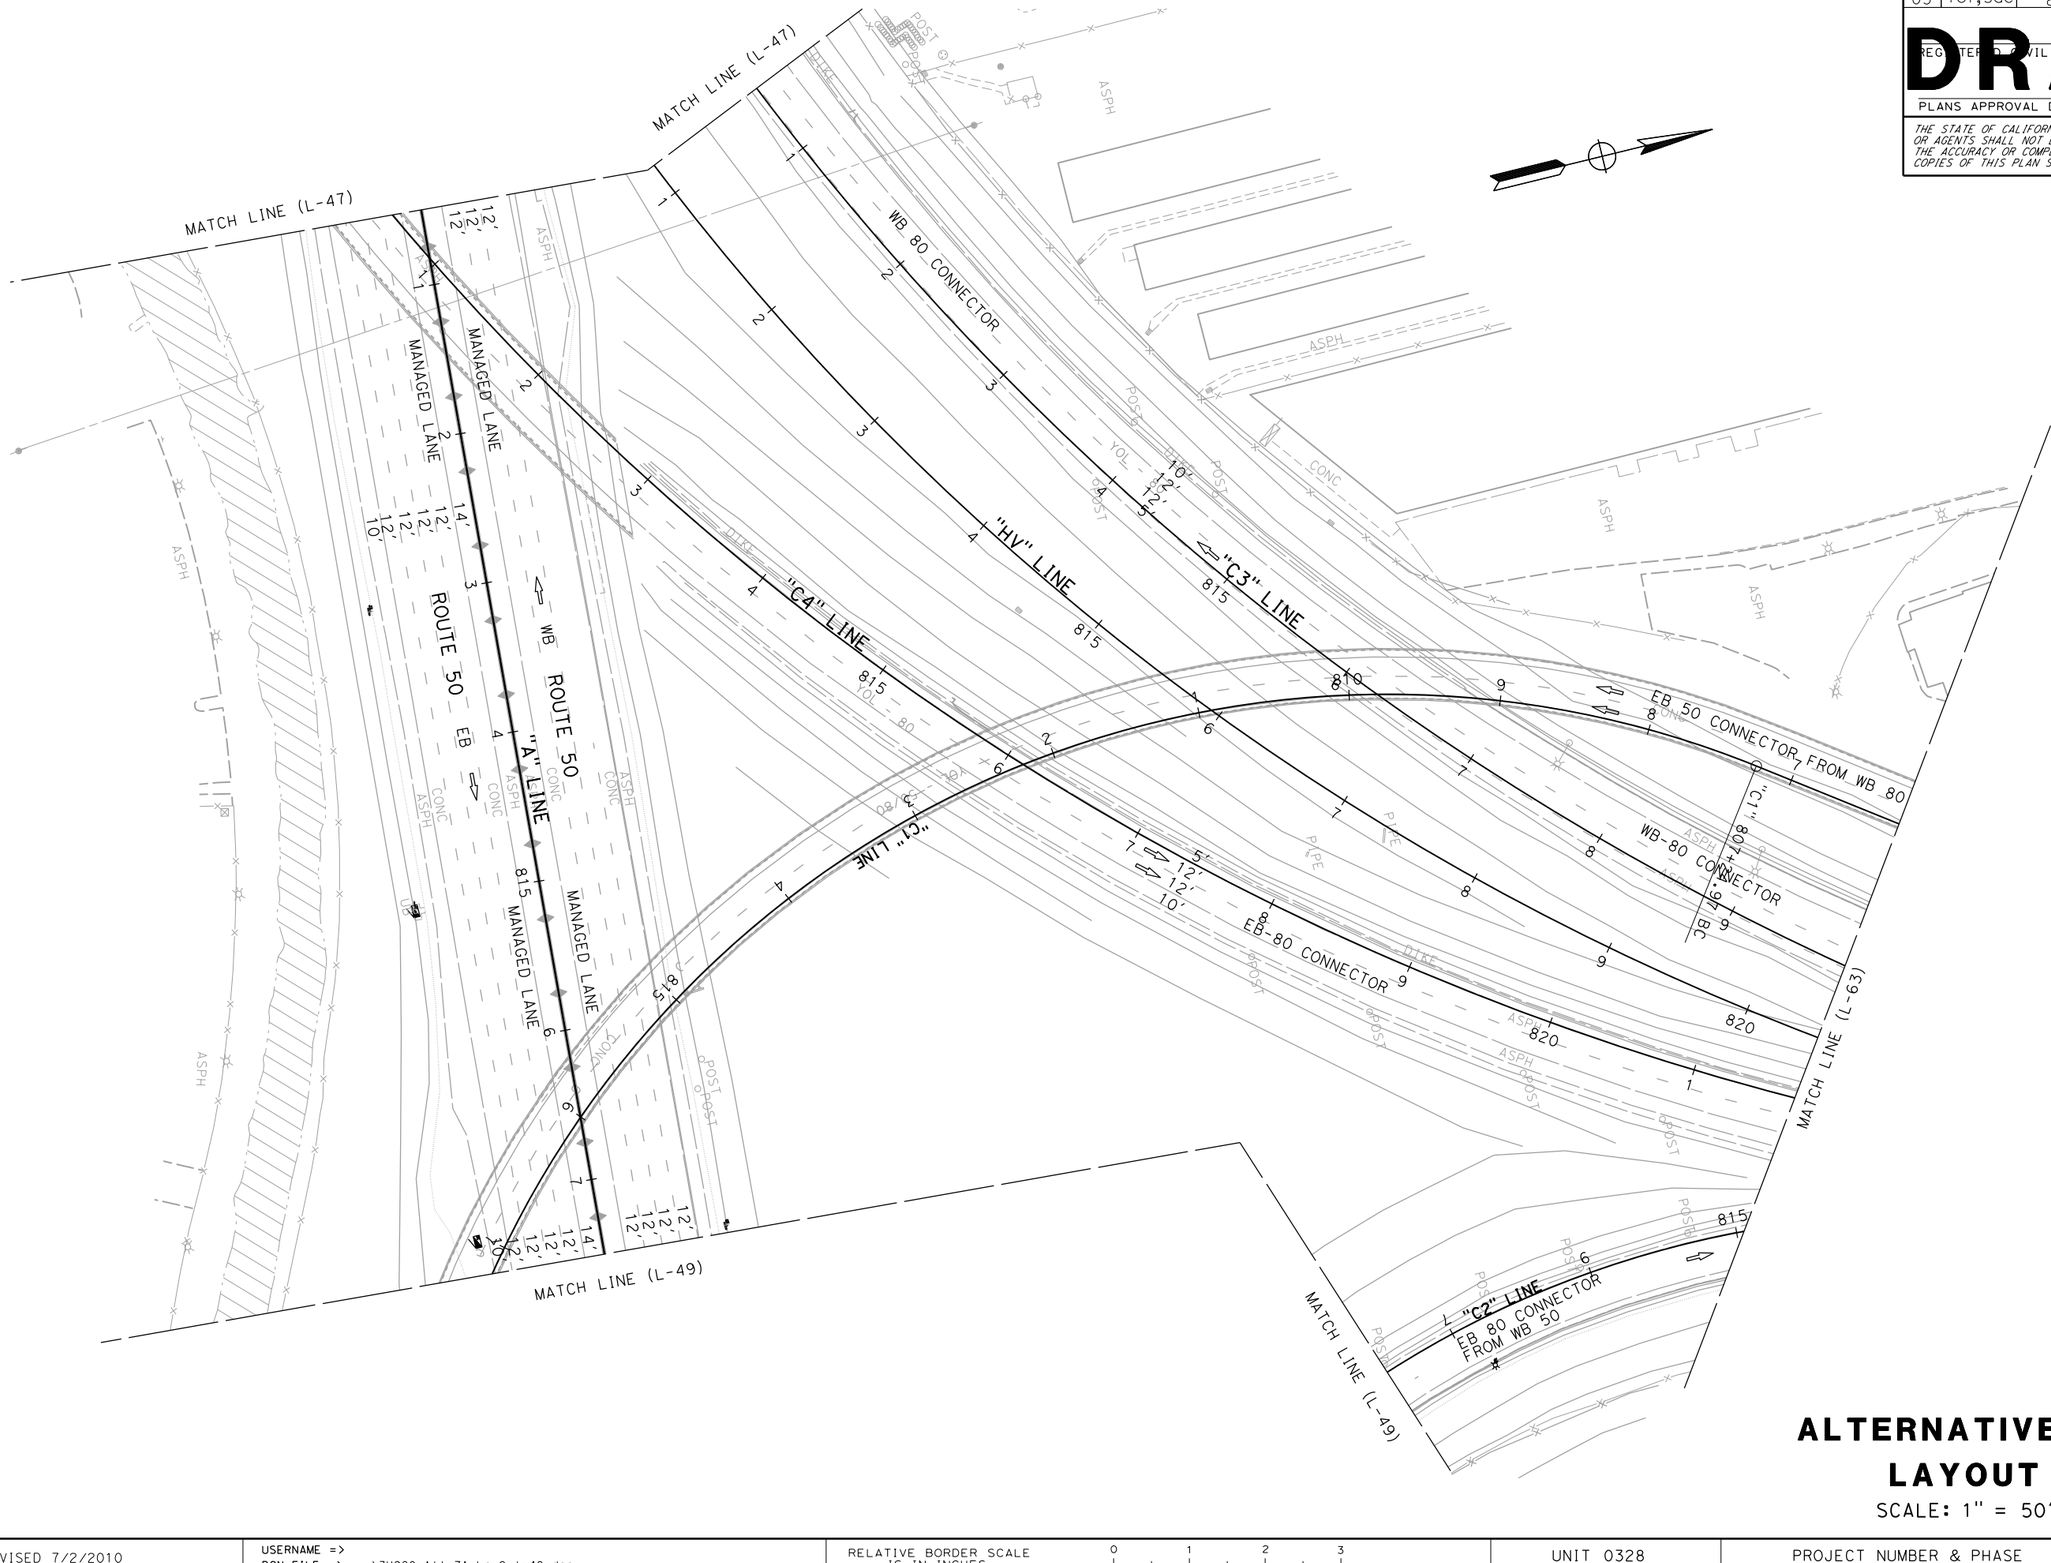

ALTERNATIVE 7A
LAYOUT

SCALE: 1" = 50'

L-48

STATE OF CALIFORNIA - DEPARTMENT OF TRANSPORTATION
Caltrans®
03 DESIGN

FUNCTIONAL SUPERVISOR	MONIKA PEDIGO
CALCULATED-DESIGNED BY	
CHECKED BY	
REVISED BY	xxxx - xxxx
DATE REVISED	xxxx - xxxx

LAST REVISION 01-26-23
DATE PLOTTED => 3/24/2023
TIME PLOTTED => 12:43:18 PM

BORDER LAST REVISED 7/2/2010 | USERNAME => | DGN FILE => ...\3H900-Alt-7A_LayOut-48.dgn | RELATIVE BORDER SCALE IS IN INCHES 0 1 2 3 | UNIT 0328 | PROJECT NUMBER & PHASE 00000000001

Dist	COUNTY	ROUTE	POST MILES TOTAL PROJECT	SHEET No.	TOTAL SHEETS
04	Sol	80	40.7/R44.7		
03	Yol,Sac	80,50	VAR		


REGISTERED CIVIL ENGINEER — DATE

PLANS APPROVAL DATE

DRAFT

REGISTERED PROFESSIONAL ENGINEER — No. — Exp. — CIVIL — STATE OF CALIFORNIA

THE STATE OF CALIFORNIA OR ITS OFFICERS OR AGENTS SHALL NOT BE RESPONSIBLE FOR THE ACCURACY OR COMPLETENESS OF SCANNED COPIES OF THIS PLAN SHEET.

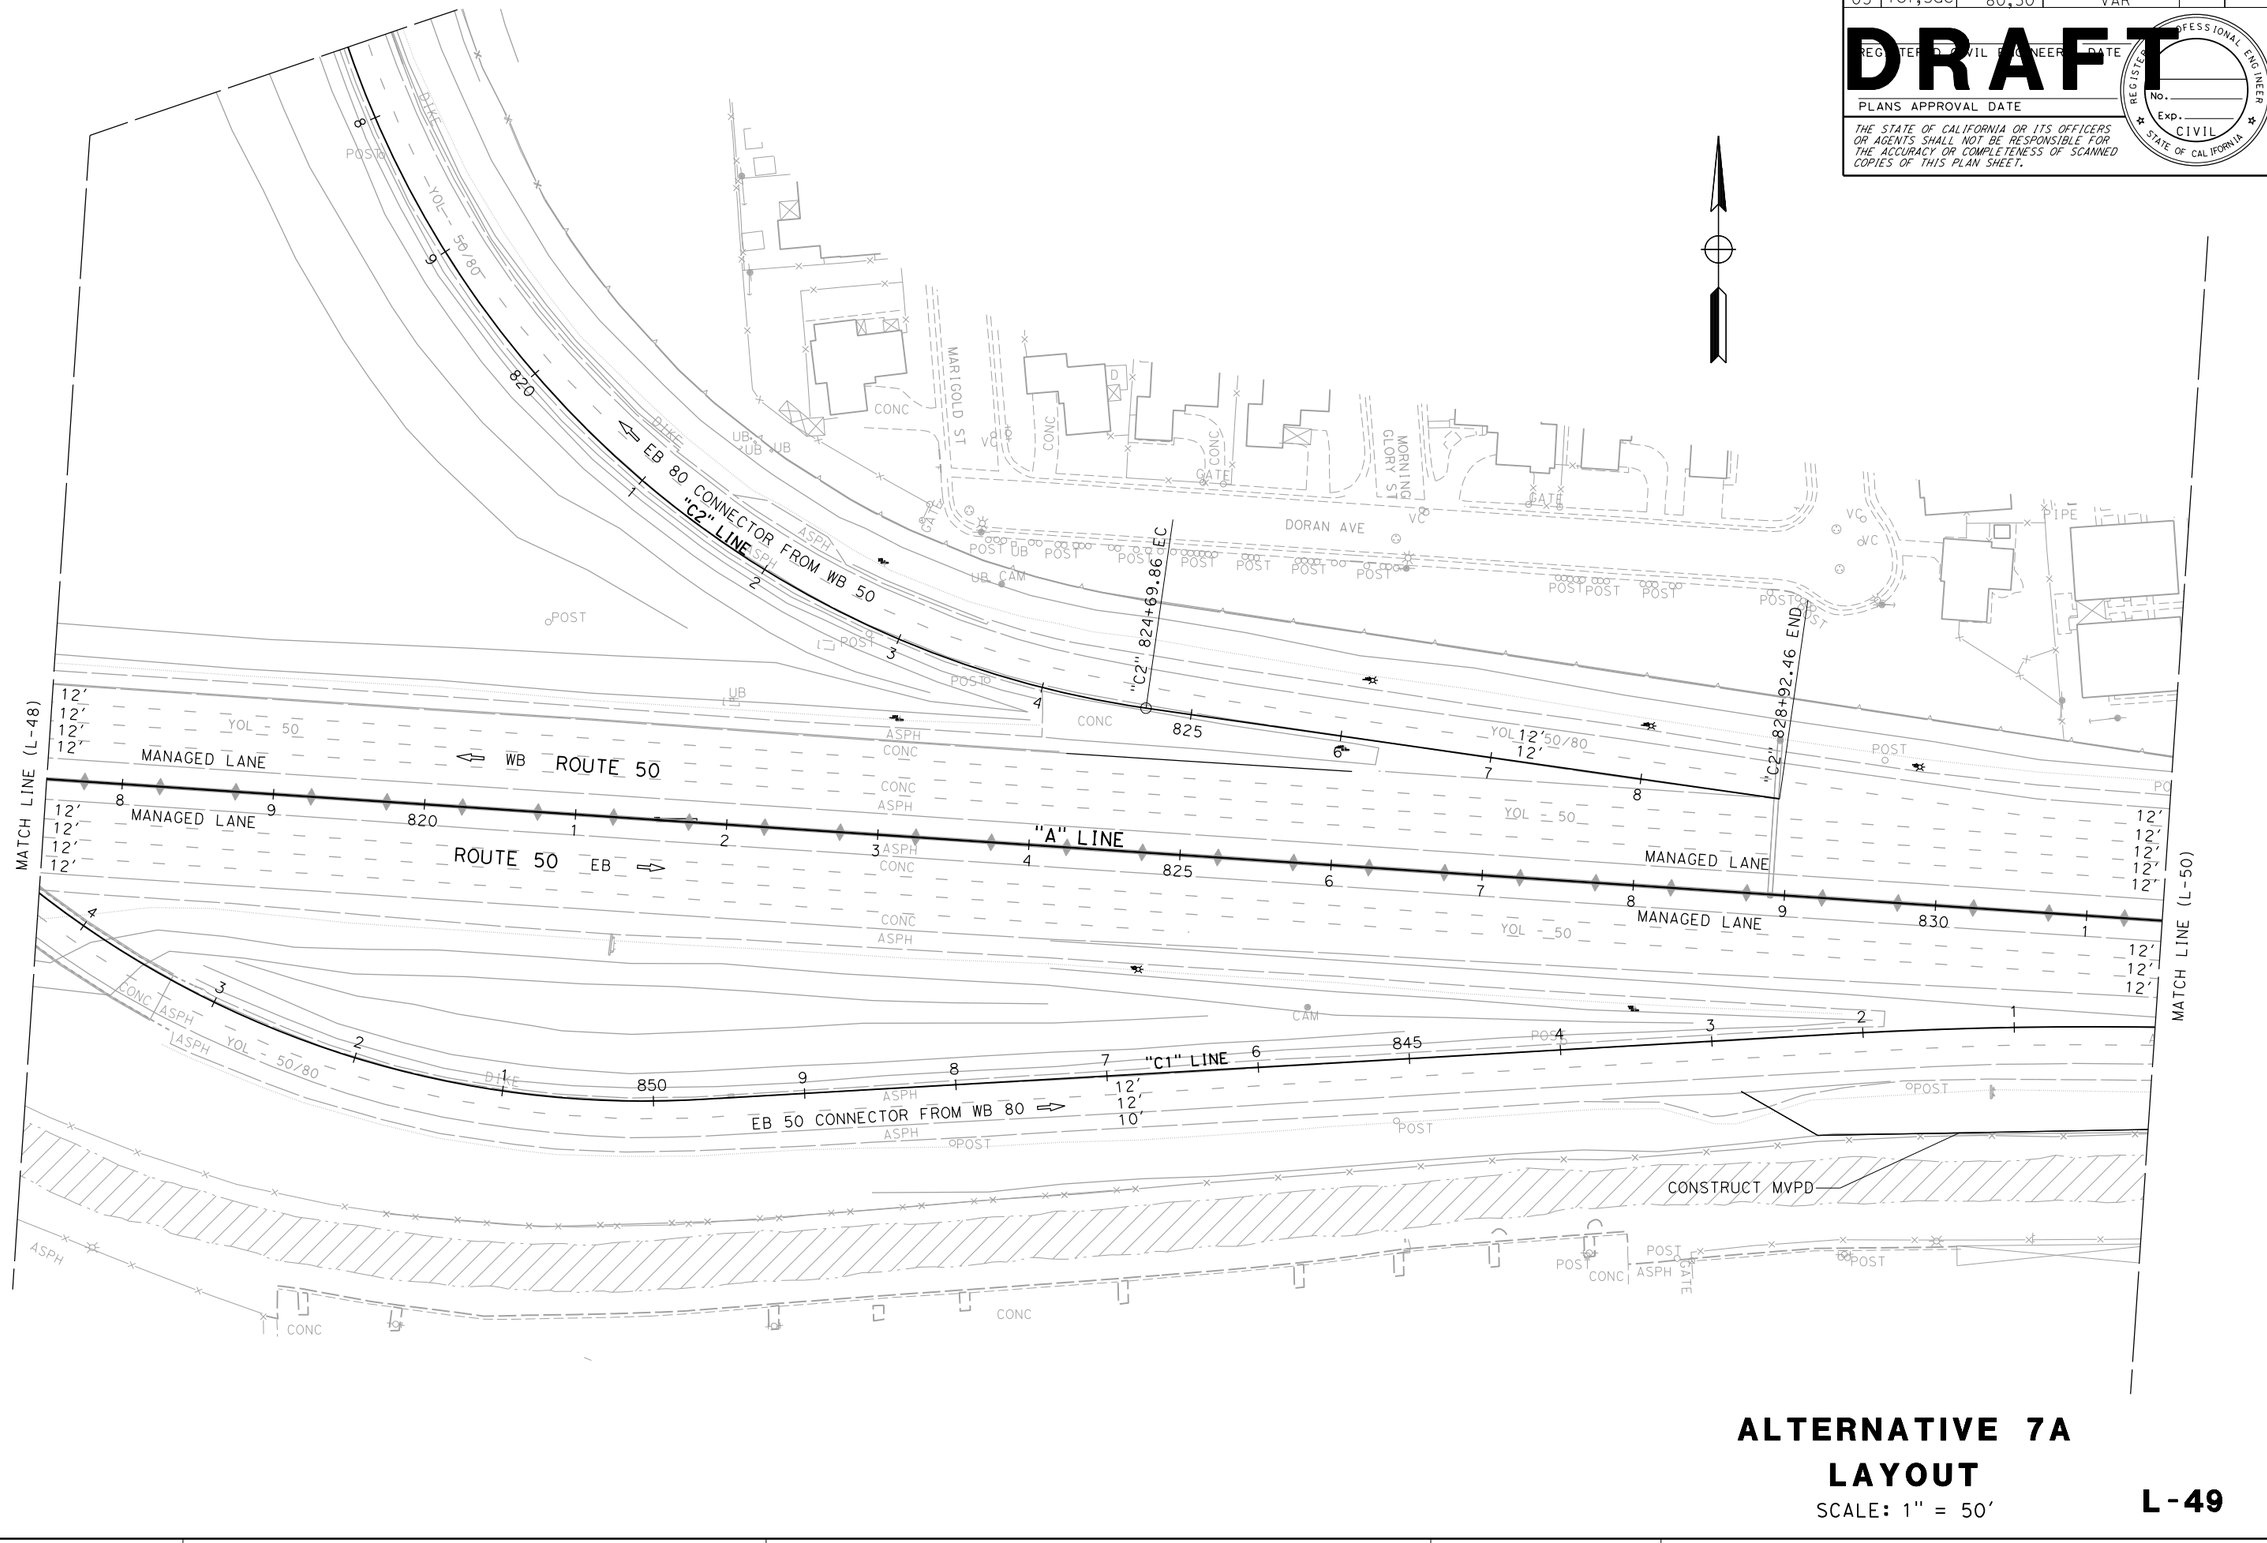

ALTERNATIVE 7A
LAYOUT

SCALE: 1" = 50'

L-49

STATE OF CALIFORNIA - DEPARTMENT OF TRANSPORTATION — **03 DESIGN**

FUNCTIONAL SUPERVISOR: MONIKA PEDIGO

CALCULATED-DESIGNED BY

CHECKED BY

DATE REVISED	REVISED BY
XXXX - XXXX	XXXX - XXXX

LAST REVISION: 01-26-23

DATE PLOTTED => 3/24/2023
TIME PLOTTED => 12:43:20 PM

BORDER LAST REVISED 7/2/2010

USERNAME =>
DGN FILE => ...\3H900-Alt-7A_LayOut-49.dgn

RELATIVE BORDER SCALE IS IN INCHES 0 1 2 3

UNIT 0328

PROJECT NUMBER & PHASE 00000000001

Dist	COUNTY	ROUTE	POST MILES TOTAL PROJECT	SHEET No.	TOTAL SHEETS
04	Sol	80	40.7/R44.7		
03	Yol,Sac	80,50	VAR		


REGISTERED CIVIL ENGINEER DATE

DRAFT

PLANS APPROVAL DATE

REGISTERED PROFESSIONAL ENGINEER No. Exp. CIVIL STATE OF CALIFORNIA

THE STATE OF CALIFORNIA OR ITS OFFICERS OR AGENTS SHALL NOT BE RESPONSIBLE FOR THE ACCURACY OR COMPLETENESS OF SCANNED COPIES OF THIS PLAN SHEET.

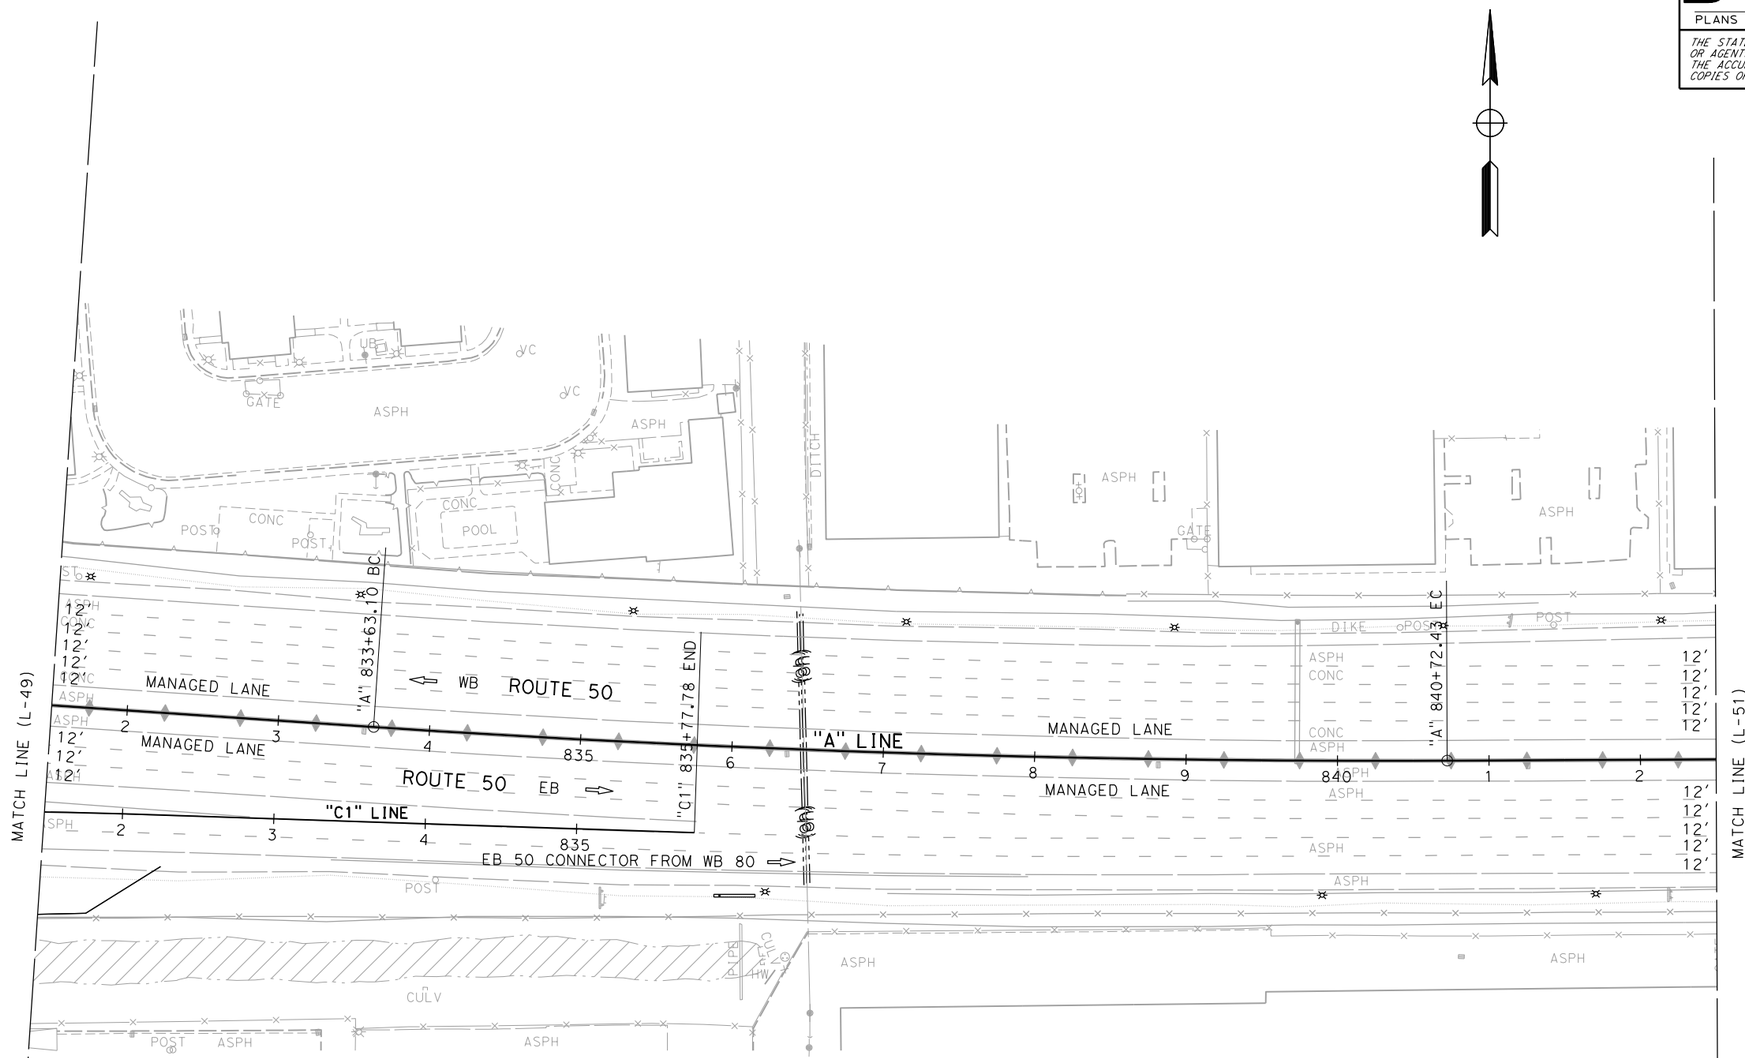

ALTERNATIVE 7A
LAYOUT

SCALE: 1" = 50'

L-50

CALCULATED-DESIGNED BY			
CHECKED BY			
FUNCTIONAL SUPERVISOR	MONIKA PEDIGO		
REVISED BY			
DATE REVISED			
xxxx - xxxx			
xxxx - xxxx			

STATE OF CALIFORNIA - DEPARTMENT OF TRANSPORTATION

Caltrans

03 DESIGN

LAST REVISION 01-26-23

DATE PLOTTED => 3/24/2023
TIME PLOTTED => 12:43:23 PM

BORDER LAST REVISED 7/2/2010

USERNAME =>
DGN FILE => ...\3H900-Alt-7A_LayOut-50.dgn

RELATIVE BORDER SCALE IS IN INCHES 0 1 2 3

UNIT 0328

PROJECT NUMBER & PHASE 00000000001

Dist	COUNTY	ROUTE	POST MILES TOTAL PROJECT	SHEET No.	TOTAL SHEETS
04	Sol	80	40.7/R44.7		
03	Yol,Sac	80,50	VAR		


REGISTERED CIVIL ENGINEER — DATE

PLANS APPROVAL DATE

THE STATE OF CALIFORNIA OR ITS OFFICERS OR AGENTS SHALL NOT BE RESPONSIBLE FOR THE ACCURACY OR COMPLETENESS OF SCANNED COPIES OF THIS PLAN SHEET.

REGISTERED PROFESSIONAL ENGINEER — No. — Exp. — CIVIL — STATE OF CALIFORNIA

DRAFT

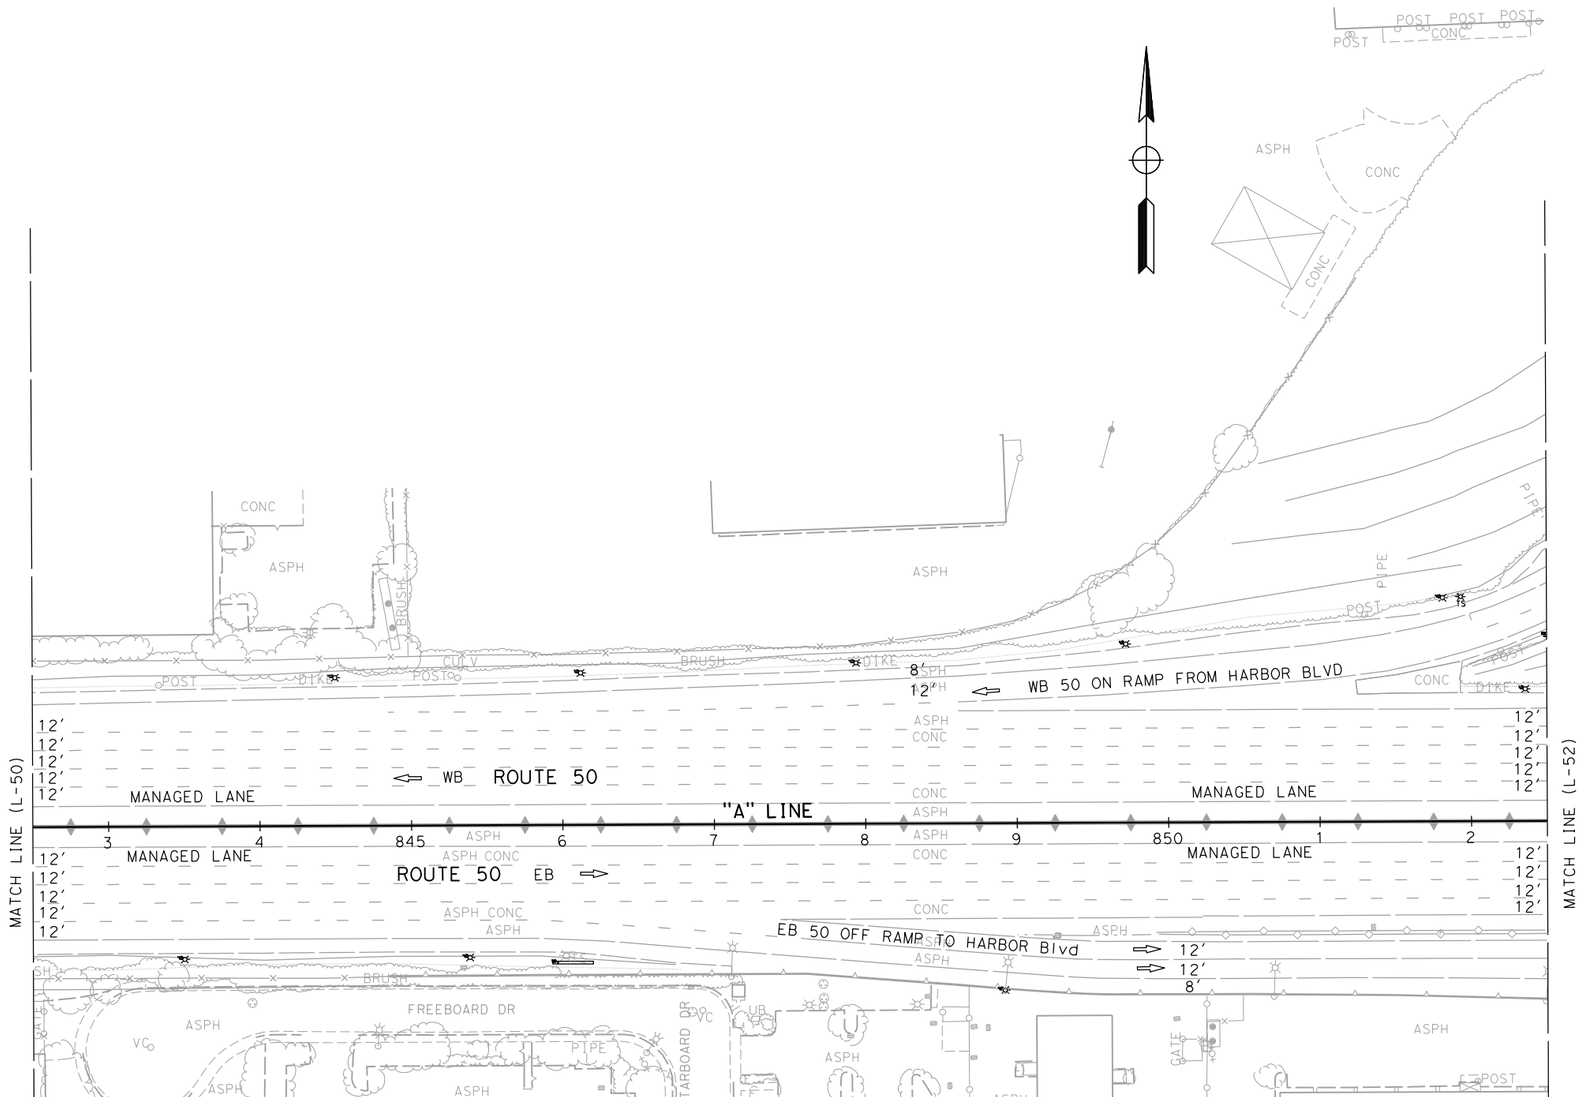

ALTERNATIVE 7A
LAYOUT

SCALE: 1" = 50′

L-51

CALCULATED-DESIGNED BY	CHECKED BY	REVISED BY	DATE REVISED
xxxx - xxxx	xxxx - xxxx		

FUNCTIONAL SUPERVISOR: MONIKA PEDIGO

STATE OF CALIFORNIA - DEPARTMENT OF TRANSPORTATION
03 DESIGN
Caltrans

LAST REVISION 01-26-23
DATE PLOTTED => 3/24/2023
TIME PLOTTED => 12:44:42 PM

BORDER LAST REVISED 7/2/2010

USERNAME =>
DGN FILE => ...\3H900-Alt-7A_LayOut-51.dgn

RELATIVE BORDER SCALE IS IN INCHES 0 1 2 3

UNIT 0328

PROJECT NUMBER & PHASE 00000000001

Dist	COUNTY	ROUTE	POST MILES TOTAL PROJECT	SHEET No.	TOTAL SHEETS
04	Sol	80	40.7/R44.7		
03	Yol,Sac	80,50	VAR		


DRAFT

REGISTERED CIVIL ENGINEER — DATE

PLANS APPROVAL DATE

PROFESSIONAL ENGINEER — REGISTERED — No. — Exp. — CIVIL — STATE OF CALIFORNIA

THE STATE OF CALIFORNIA OR ITS OFFICERS OR AGENTS SHALL NOT BE RESPONSIBLE FOR THE ACCURACY OR COMPLETENESS OF SCANNED COPIES OF THIS PLAN SHEET.

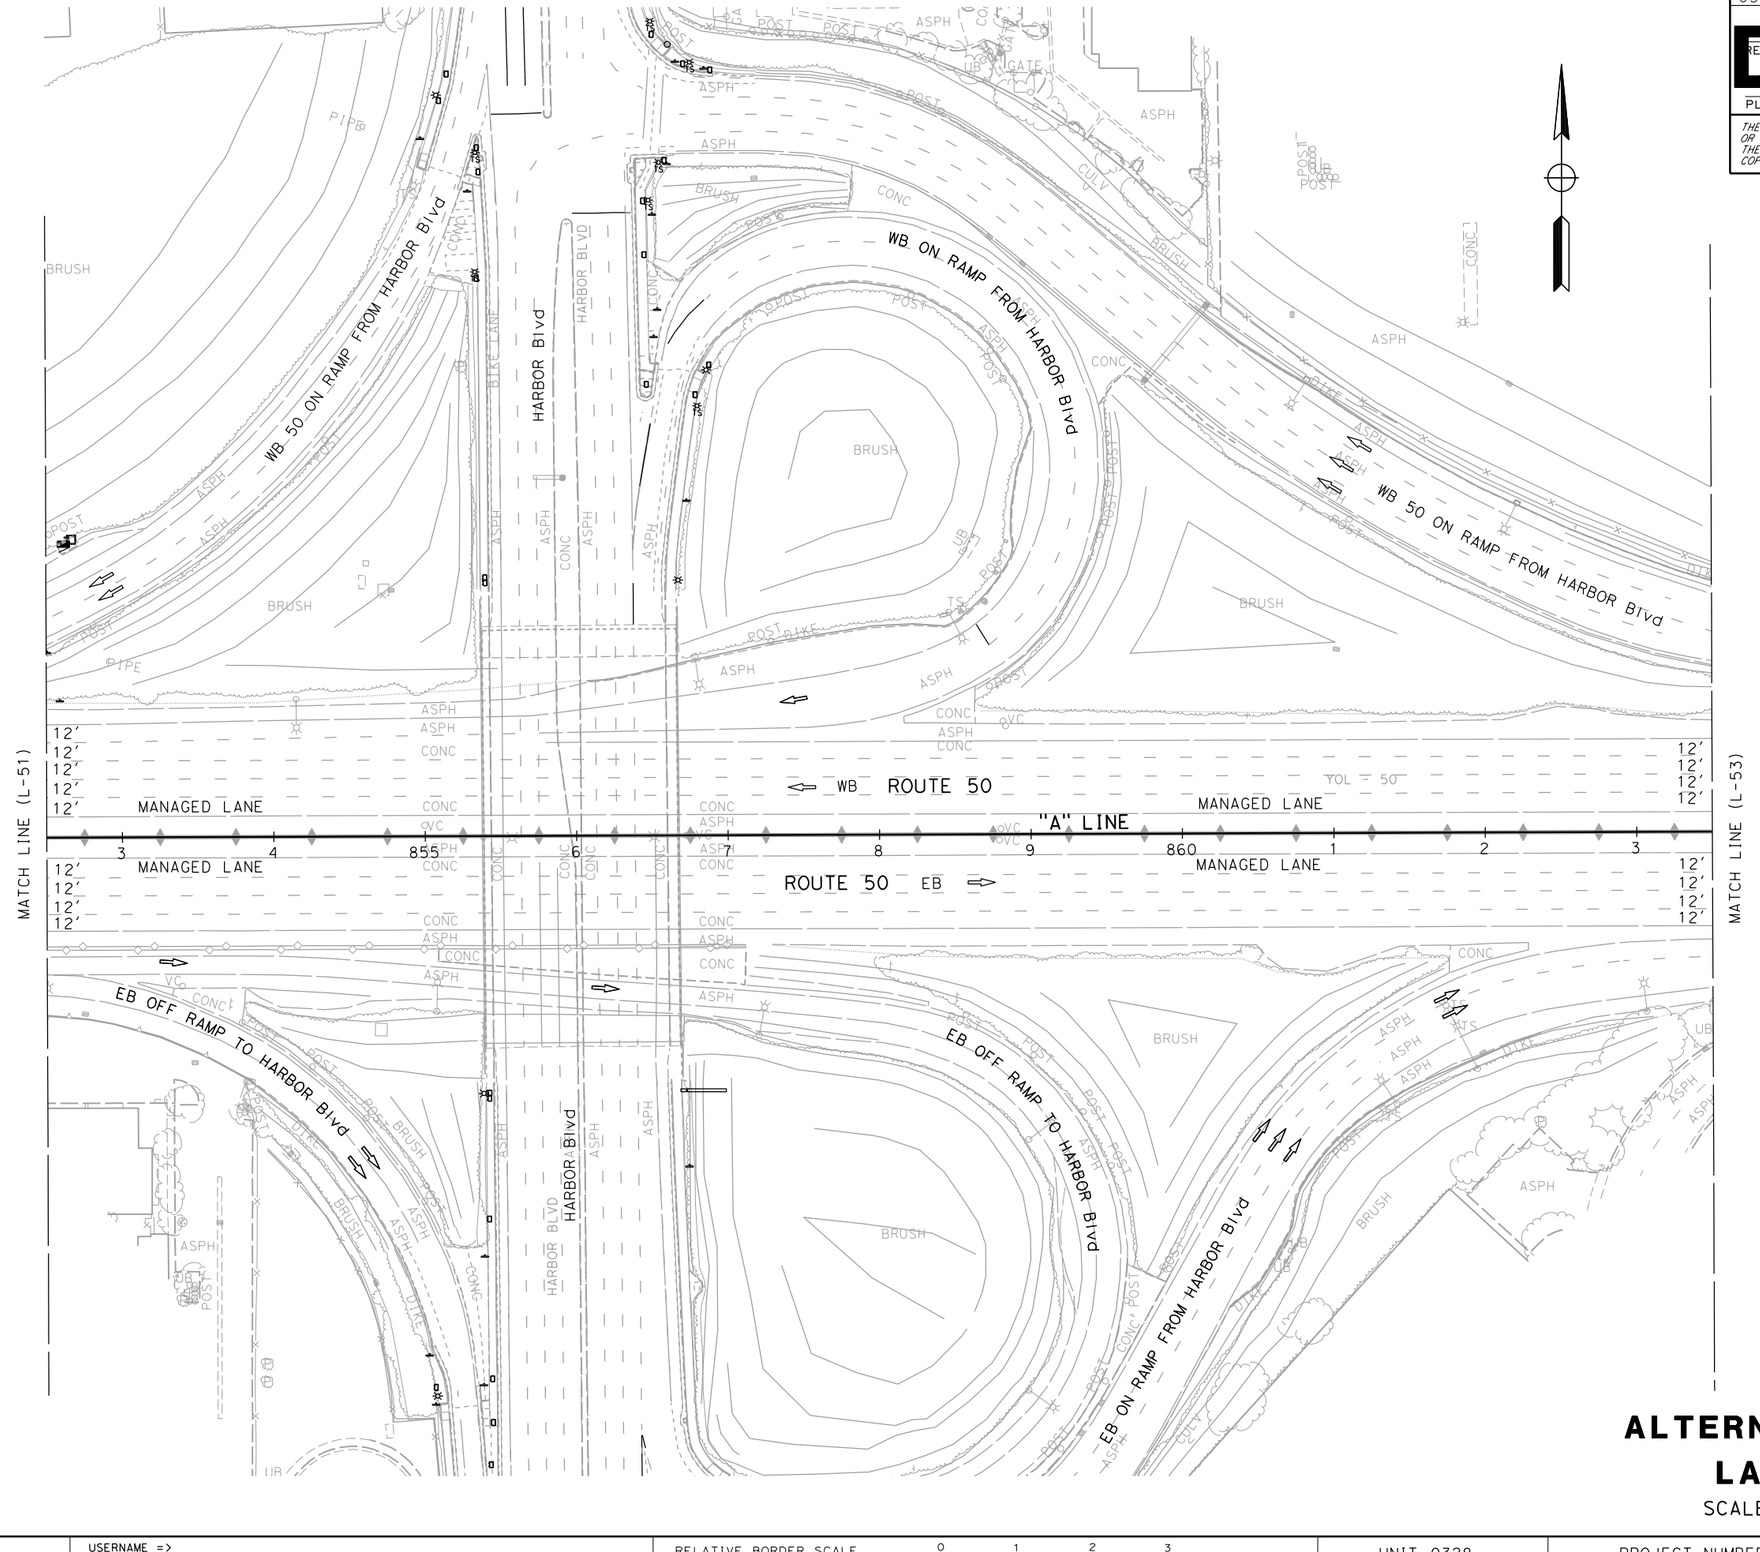

ALTERNATIVE 7A
LAYOUT

SCALE: 1" = 50'

L-52

STATE OF CALIFORNIA - DEPARTMENT OF TRANSPORTATION
Caltrans®
03 DESIGN

FUNCTIONAL SUPERVISOR: MONIKA PEDIGO

CALCULATED-DESIGNED BY
CHECKED BY

REVISED BY	DATE REVISED
XXXX - XXXX	XXXX - XXXX

LAST REVISION | DATE PLOTTED => 3/24/2023
01-26-23 | TIME PLOTTED => 12:44:46 PM

BORDER LAST REVISED 7/2/2010

USERNAME =>
DGN FILE => ...\3H900-Alt-7A_LayOut-52.dgn

RELATIVE BORDER SCALE IS IN INCHES 0 1 2 3

UNIT 0328

PROJECT NUMBER & PHASE 00000000001

Dist	COUNTY	ROUTE	POST MILES TOTAL PROJECT	SHEET No.	TOTAL SHEETS
04	Sol	80	40.7/R44.7		
03	Yol,Sac	80,50	VAR		


REGISTERED CIVIL ENGINEER — DATE

PLANS APPROVAL DATE

REGISTERED PROFESSIONAL ENGINEER — No. — Exp. — CIVIL — STATE OF CALIFORNIA

THE STATE OF CALIFORNIA OR ITS OFFICERS OR AGENTS SHALL NOT BE RESPONSIBLE FOR THE ACCURACY OR COMPLETENESS OF SCANNED COPIES OF THIS PLAN SHEET.

DRAFT

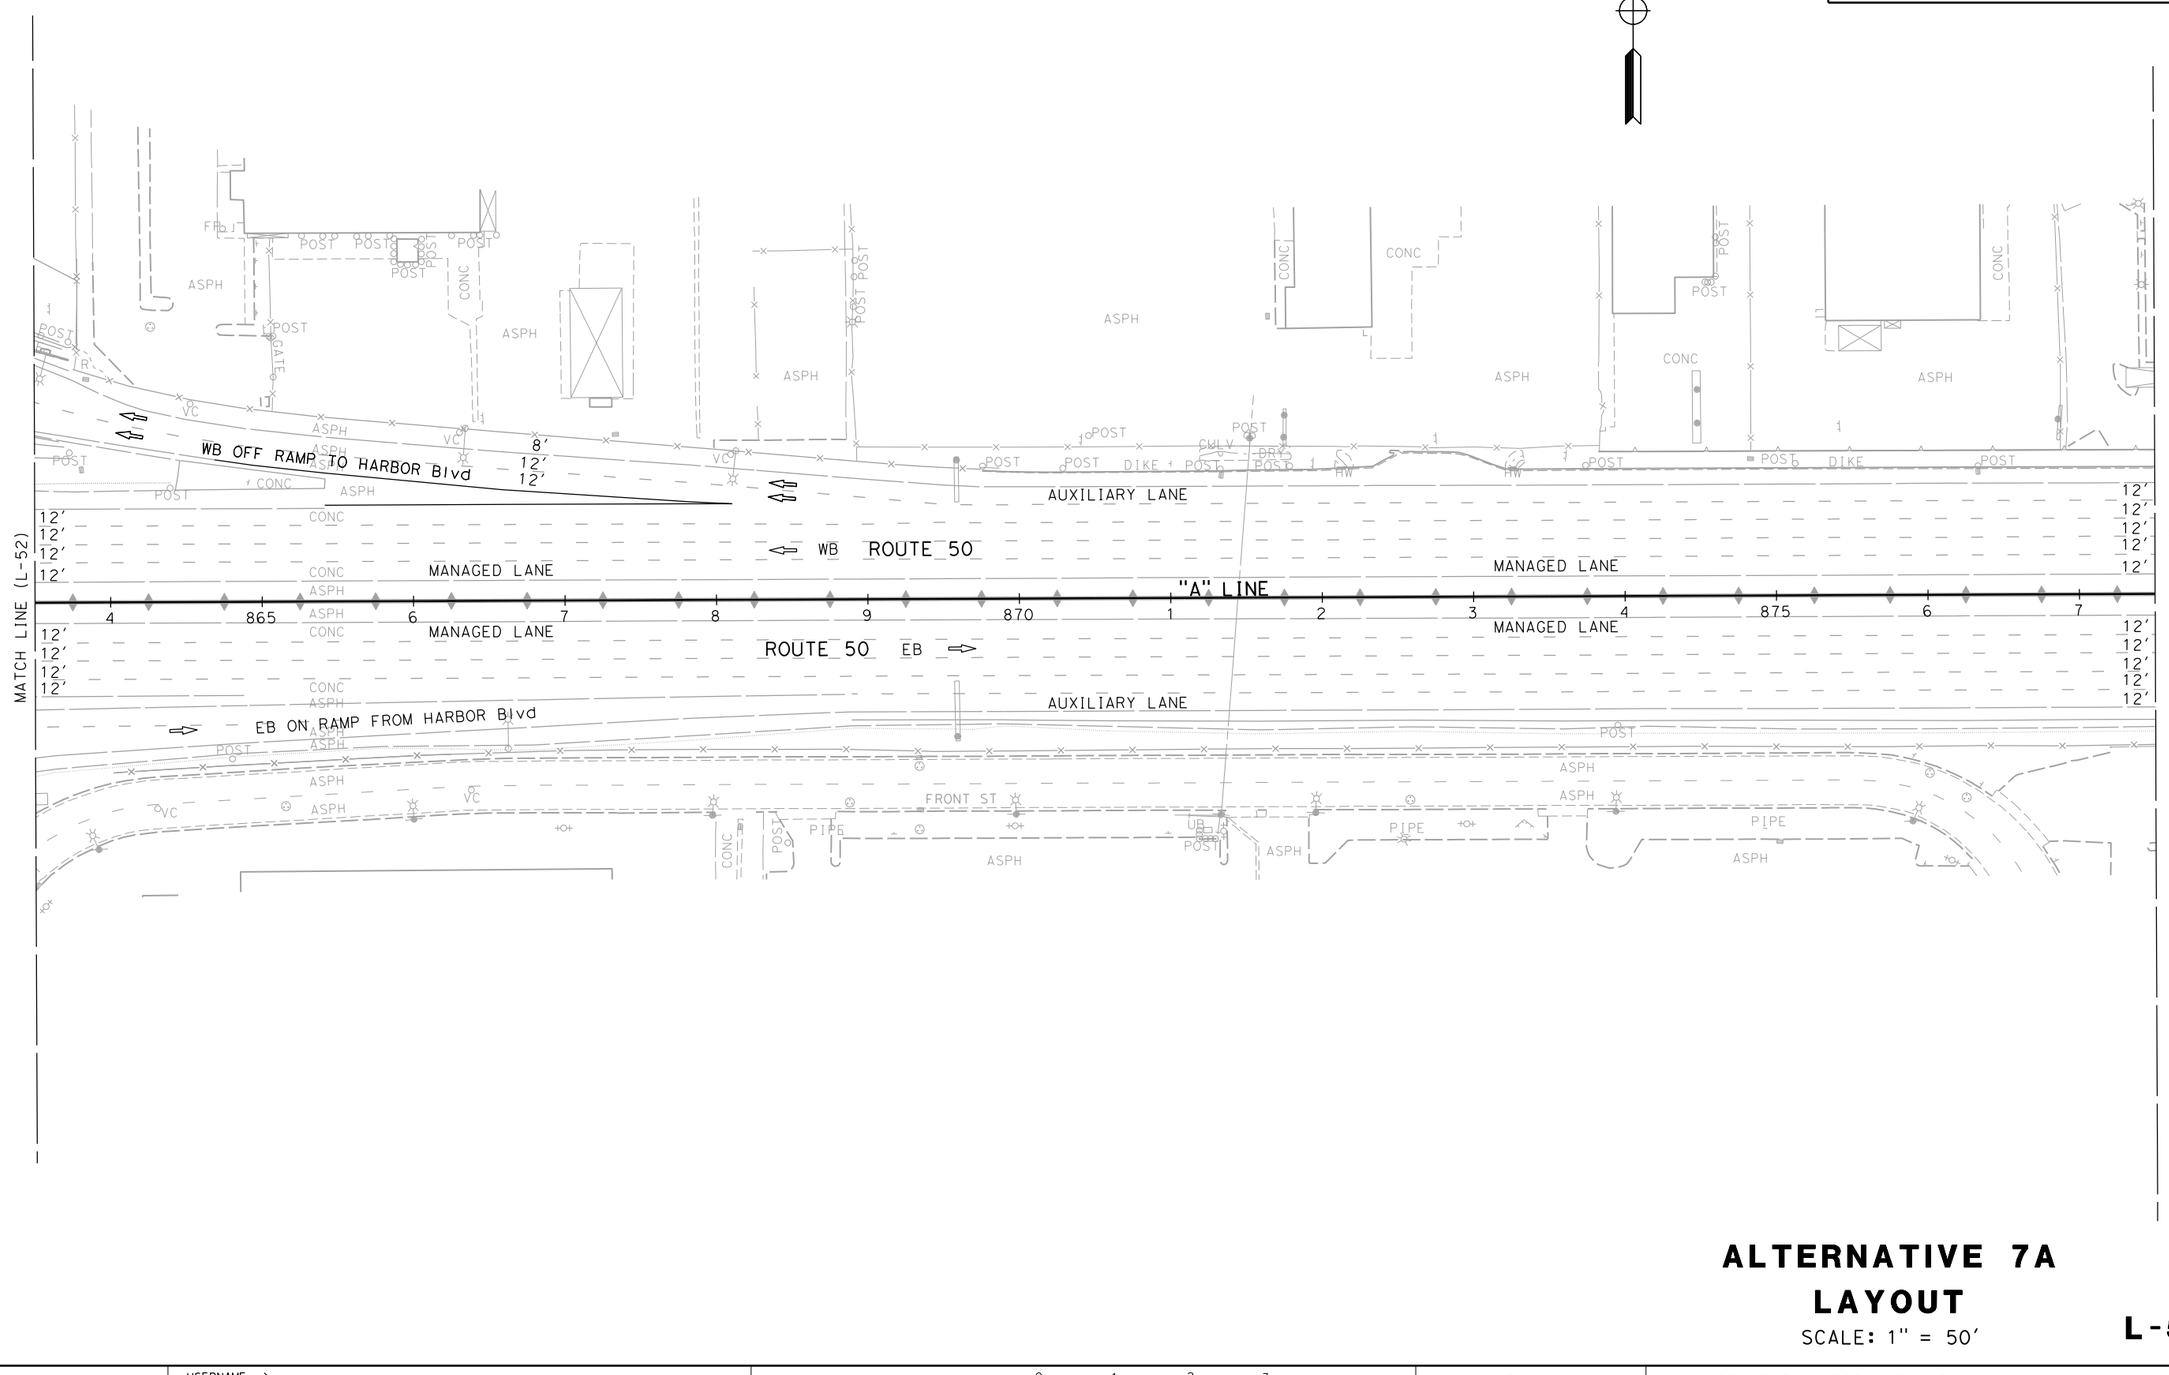

ALTERNATIVE 7A LAYOUT

SCALE: 1" = 50'

L-53

REVISED BY	DATE REVISED
xxxx - xxxx	xxxx - xxxx

CALCULATED-DESIGNED BY

CHECKED BY

FUNCTIONAL SUPERVISOR: MONIKA PEDIGO

STATE OF CALIFORNIA - DEPARTMENT OF TRANSPORTATION

Caltrans®

03 DESIGN

LAST REVISION 01-26-23

DATE PLOTTED => 3/24/2023
TIME PLOTTED => 12:44:49 PM

BORDER LAST REVISED 7/2/2010

USERNAME =>
DGN FILE => ...\3H900-Alt-7A_LayOut-53.dgn

RELATIVE BORDER SCALE IS IN INCHES 0 1 2 3

UNIT 0328

PROJECT NUMBER & PHASE 00000000001

Dist	COUNTY	ROUTE	POST MILES TOTAL PROJECT	SHEET No.	TOTAL SHEETS
04	Sol	80	40.7/R44.7		
03	Yol,Sac	80,50	VAR		


REGISTERED CIVIL ENGINEER DATE

DRAFT

PLANS APPROVAL DATE

REGISTERED PROFESSIONAL ENGINEER No. Exp. CIVIL STATE OF CALIFORNIA

THE STATE OF CALIFORNIA OR ITS OFFICERS OR AGENTS SHALL NOT BE RESPONSIBLE FOR THE ACCURACY OR COMPLETENESS OF SCANNED COPIES OF THIS PLAN SHEET.

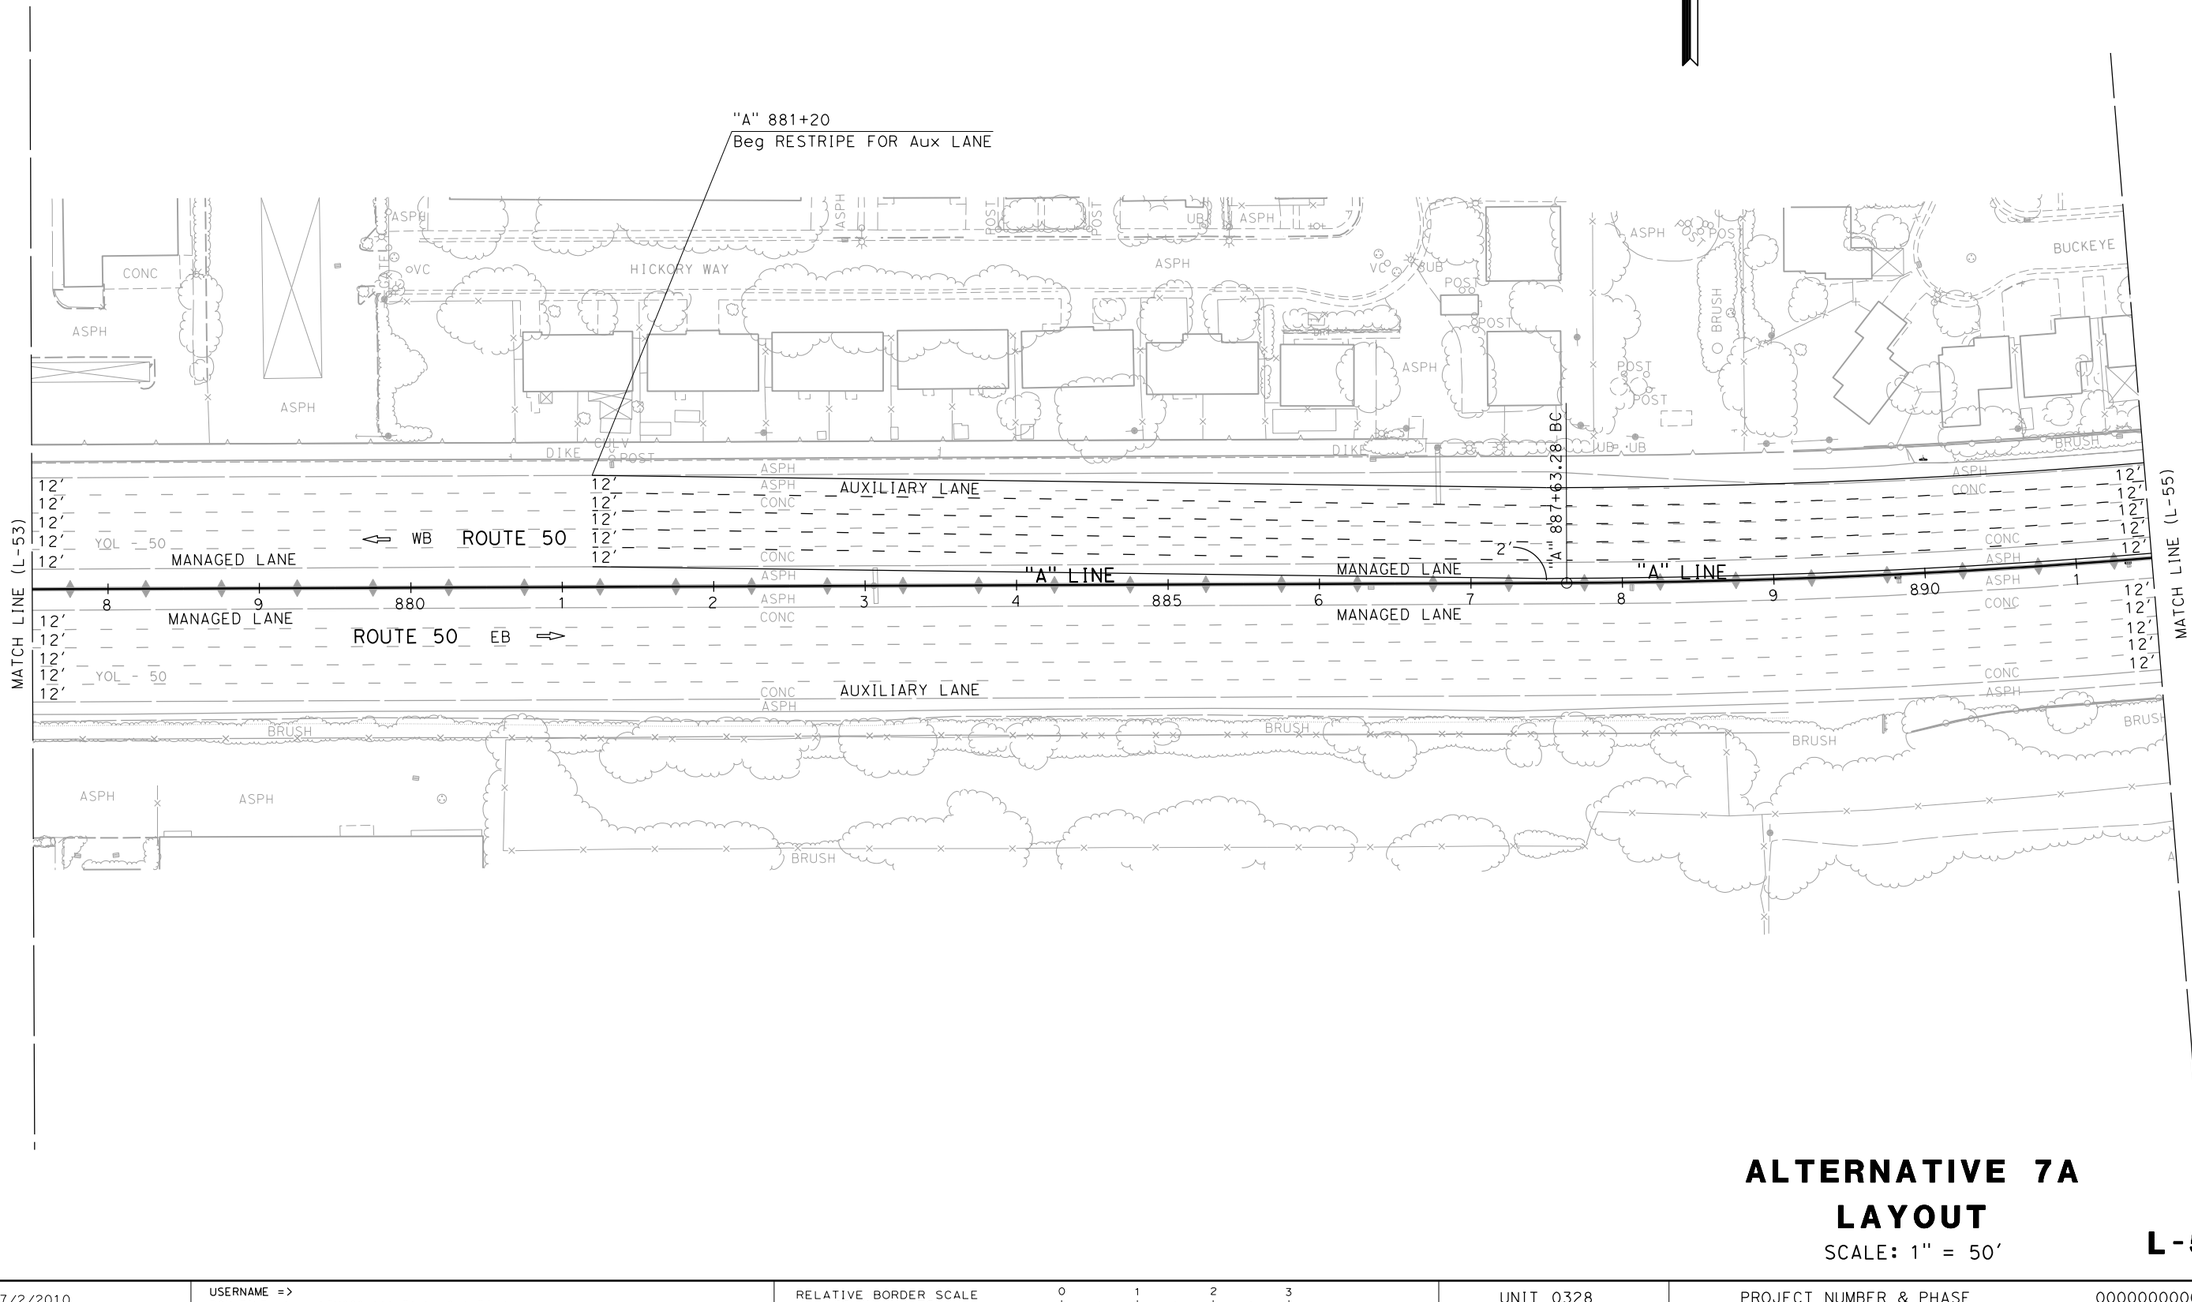

ALTERNATIVE 7A
LAYOUT

SCALE: 1" = 50'

L-54

CALCULATED-DESIGNED BY	CHECKED BY	REVISED BY	DATE REVISED
xxxx - xxxx	xxxx - xxxx		

FUNCTIONAL SUPERVISOR: MONIKA PEDIGO

STATE OF CALIFORNIA - DEPARTMENT OF TRANSPORTATION

Caltrans® **03 DESIGN**

LAST REVISION 01-26-23 | DATE PLOTTED => 3/24/2023 | TIME PLOTTED => 12:44:51 PM

BORDER LAST REVISED 7/2/2010 | USERNAME => | DGN FILE => ...\3H900-Alt-7A_LayOut-54.dgn | RELATIVE BORDER SCALE IS IN INCHES 0 1 2 3 | UNIT 0328 | PROJECT NUMBER & PHASE 00000000001

Dist	COUNTY	ROUTE	POST MILES TOTAL PROJECT	SHEET No.	TOTAL SHEETS
04	SOL	80	40.7/R44.7		
03	Yol,Sac	80,50	VAR		


DRAFT

REGISTERED CIVIL ENGINEER — DATE

PLANS APPROVAL DATE

REGISTERED PROFESSIONAL ENGINEER No. Exp. CIVIL STATE OF CALIFORNIA

THE STATE OF CALIFORNIA OR ITS OFFICERS OR AGENTS SHALL NOT BE RESPONSIBLE FOR THE ACCURACY OR COMPLETENESS OF SCANNED COPIES OF THIS PLAN SHEET.

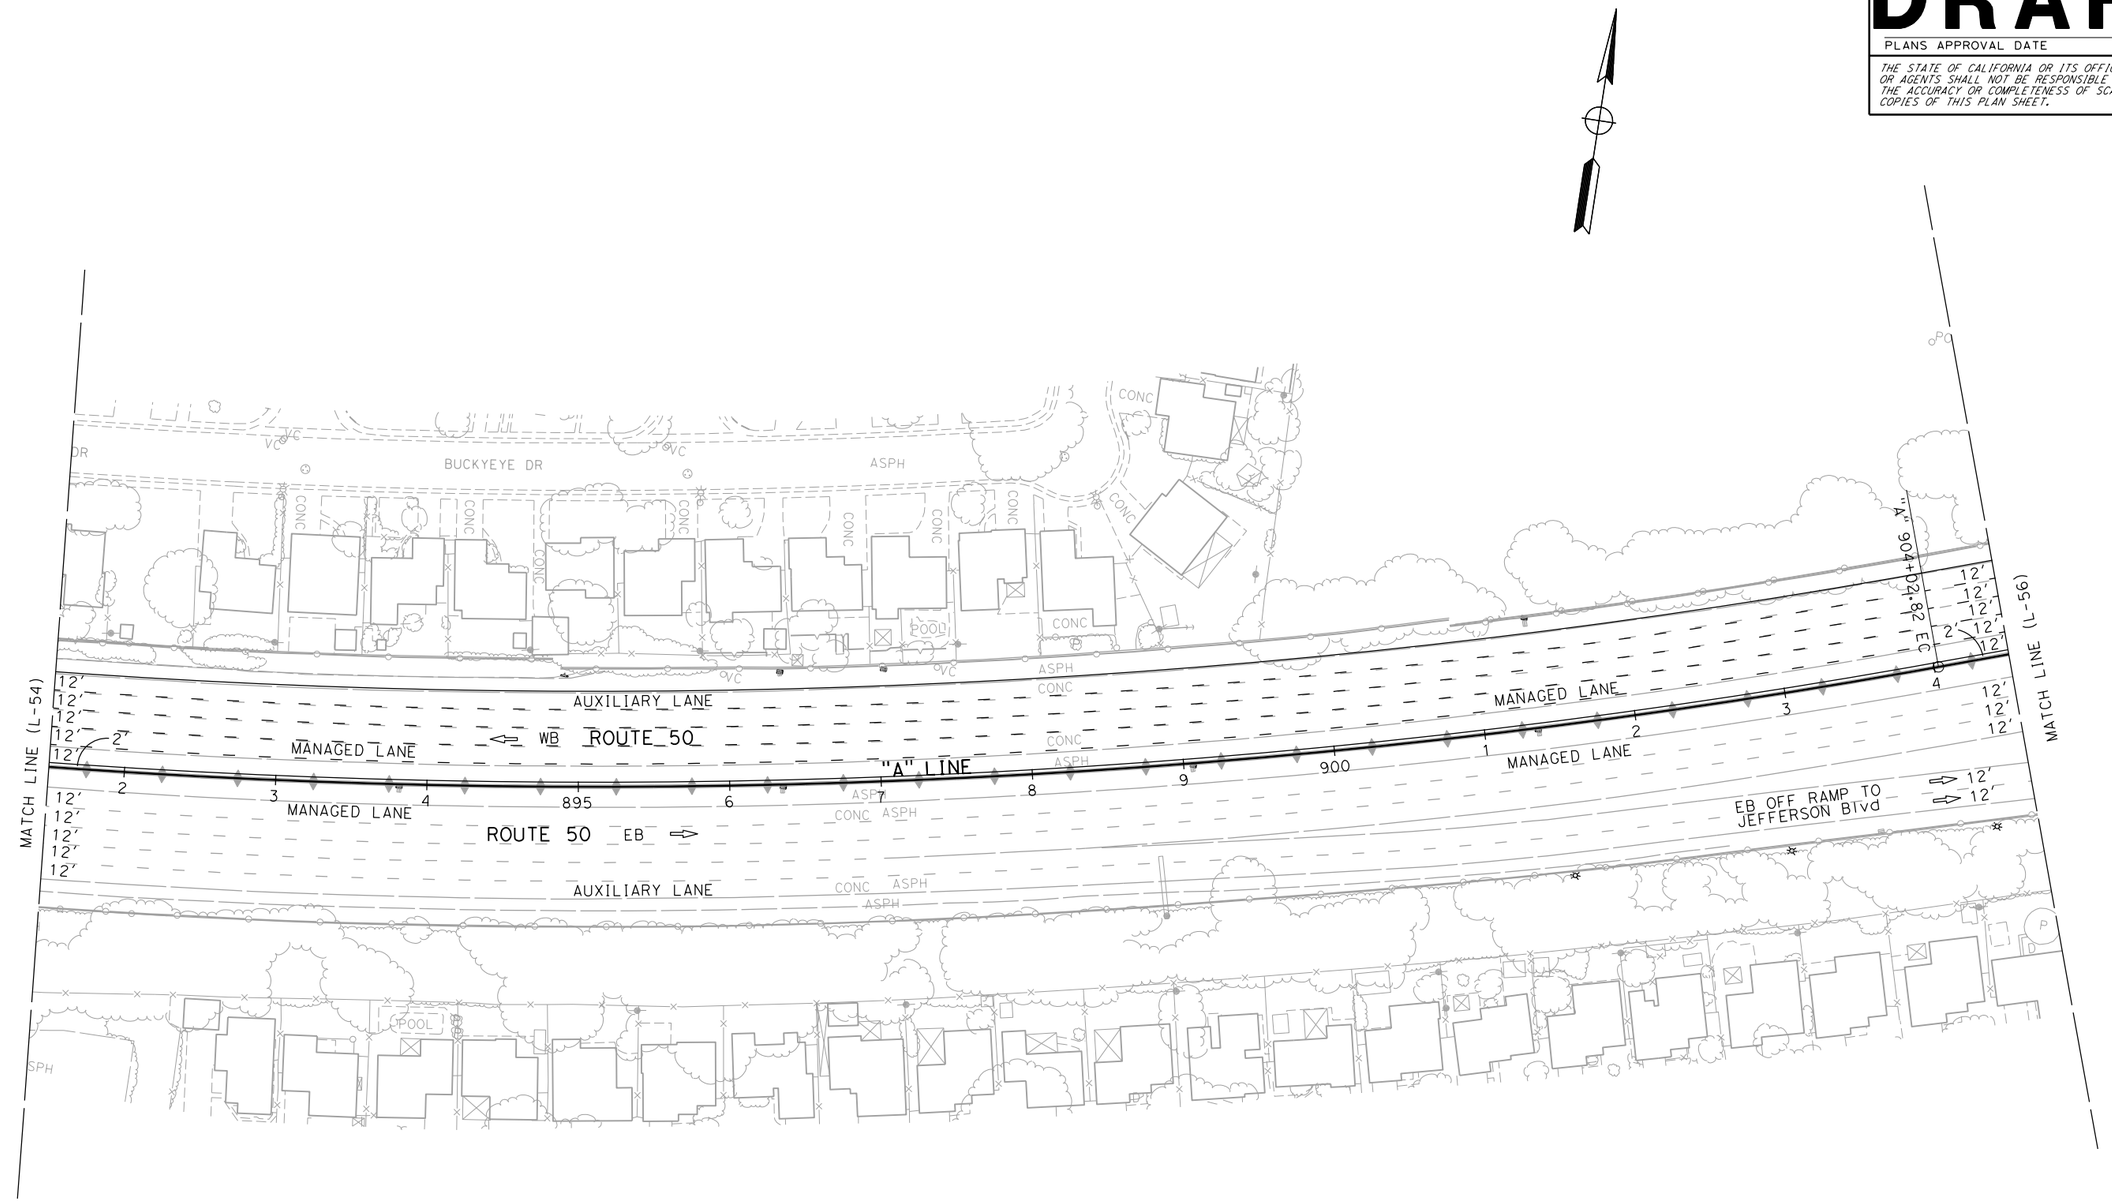

ALTERNATIVE 7A
LAYOUT

SCALE: 1" = 50'

L-55

LAST REVISION 01-26-23 | DATE PLOTTED => 3/24/2023 TIME PLOTTED => 12:44:54 PM

REVISED BY | DATE REVISED

XXXX - XXXX | XXXX - XXXX

CALCULATED-DESIGNED BY | CHECKED BY

FUNCTIONAL SUPERVISOR: MONIKA PEDIGO

STATE OF CALIFORNIA - DEPARTMENT OF TRANSPORTATION

Caltrans® 03 DESIGN

BORDER LAST REVISED 7/2/2010

USERNAME =>
DGN FILE => ...\3H900-Alt-7A_LayOut-55.dgn

RELATIVE BORDER SCALE IS IN INCHES 0 1 2 3

UNIT 0328

PROJECT NUMBER & PHASE 00000000001

Dist	COUNTY	ROUTE	POST MILES TOTAL PROJECT	SHEET No.	TOTAL SHEETS
04	Sol	80	40.7/R44.7		
03	Yol,Sac	80,50	VAR		


REGISTERED CIVIL ENGINEER — DATE

DRAFT

PLANS APPROVAL DATE

REGISTERED PROFESSIONAL ENGINEER No. Exp. CIVIL STATE OF CALIFORNIA

THE STATE OF CALIFORNIA OR ITS OFFICERS OR AGENTS SHALL NOT BE RESPONSIBLE FOR THE ACCURACY OR COMPLETENESS OF SCANNED COPIES OF THIS PLAN SHEET.

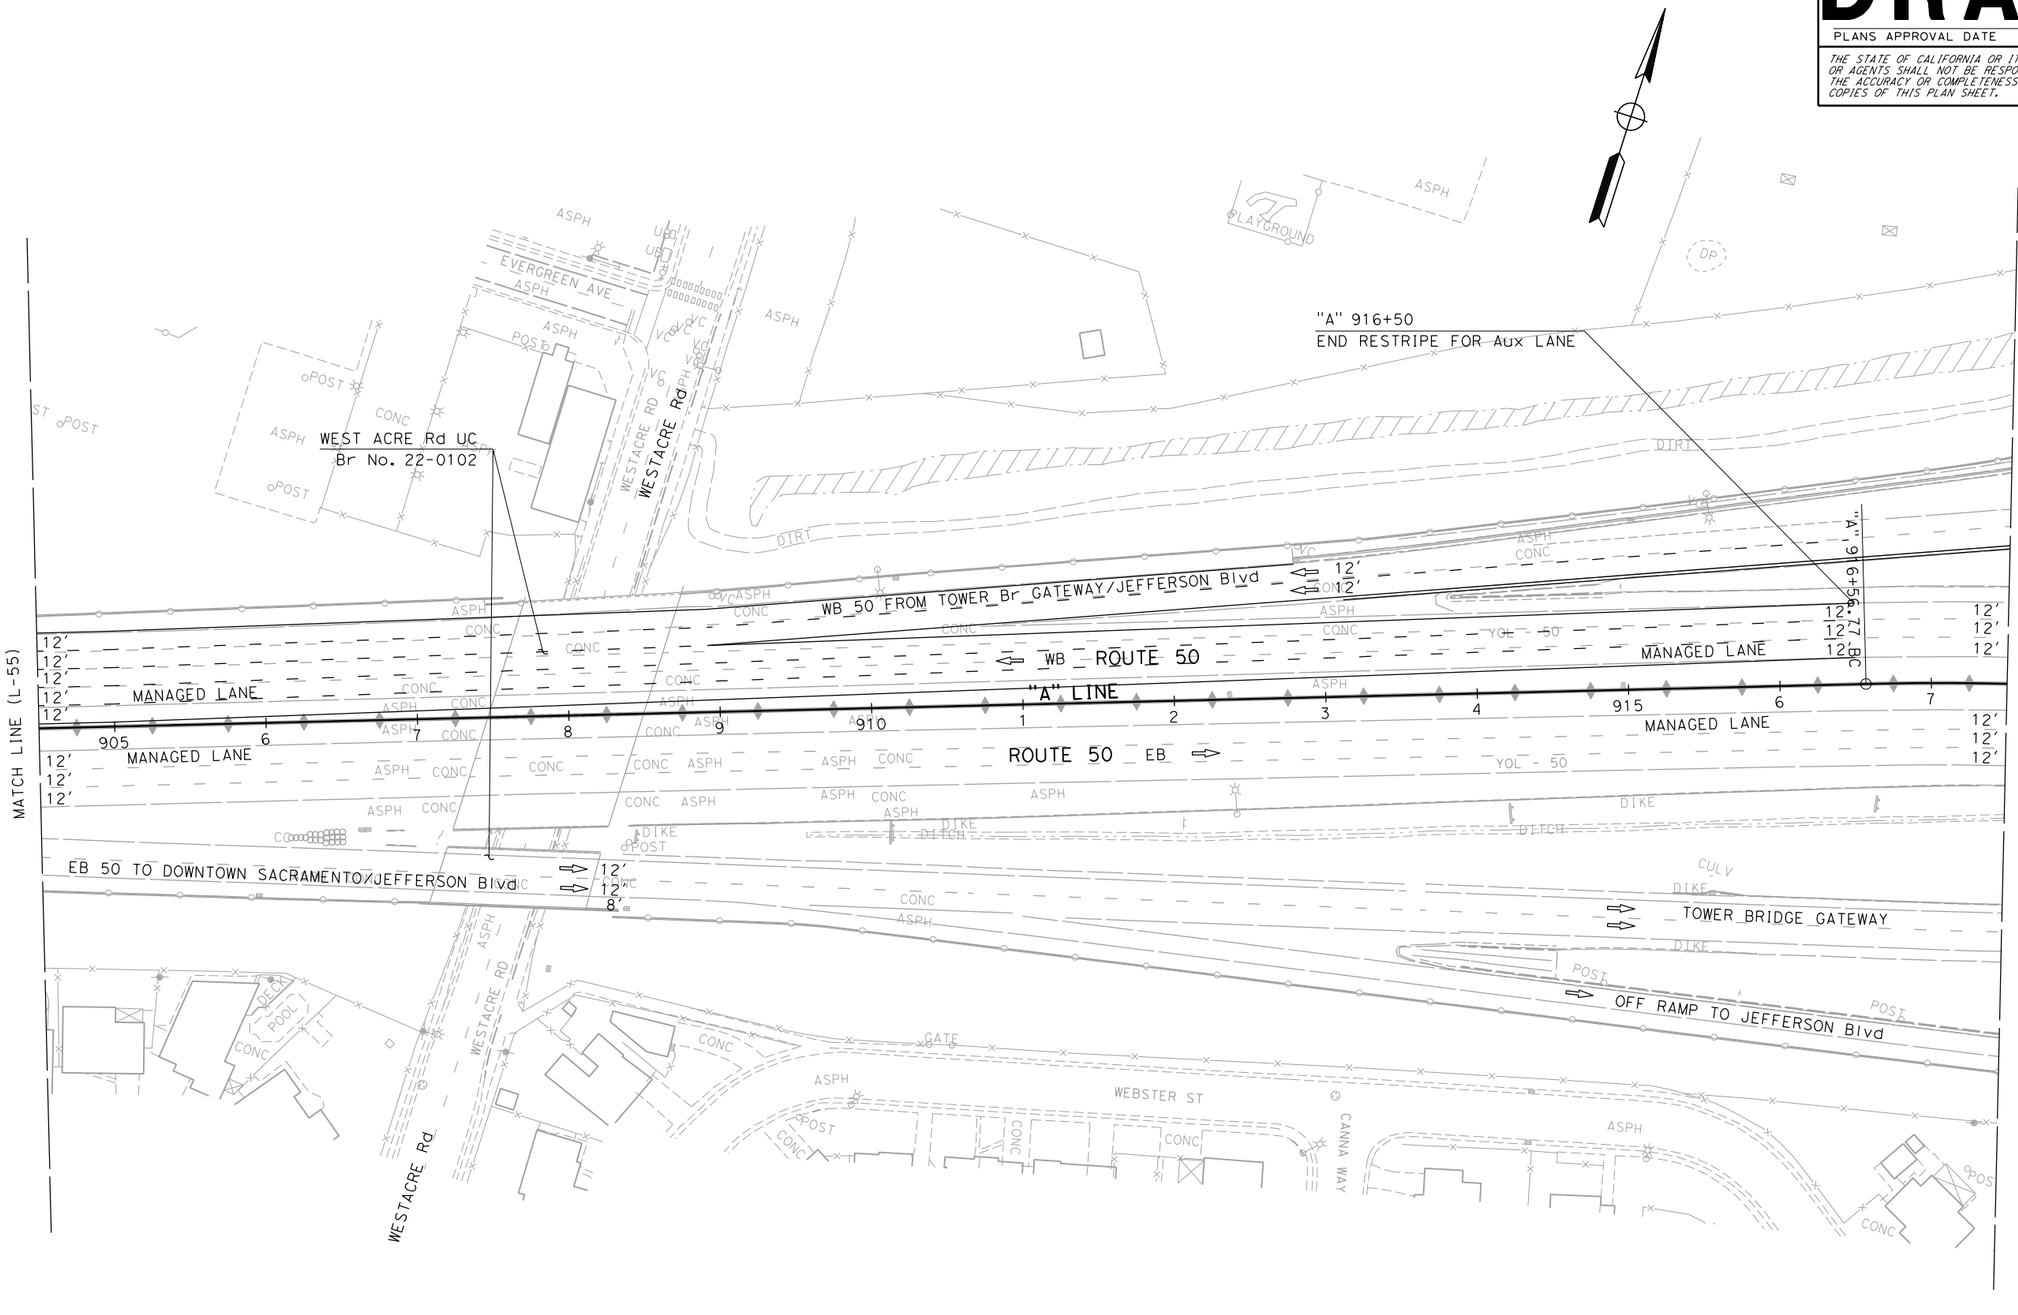

ALTERNATIVE 7A
LAYOUT

SCALE: 1" = 50'

L-56

STATE OF CALIFORNIA - DEPARTMENT OF TRANSPORTATION
03 DESIGN
Caltrans

FUNCTIONAL SUPERVISOR: MONIKA PEDIGO
CALCULATED-DESIGNED BY:
CHECKED BY:
REVISED BY: xxxx - xxxx
DATE REVISED: xxxx - xxxx

LAST REVISION
DATE PLOTTED => 3/24/2023
TIME PLOTTED => 12:44:57 PM

BORDER LAST REVISED 7/2/2010 | USERNAME => | DGN FILE => ...\3H900-Alt-7A_LayOut-56.dgn | RELATIVE BORDER SCALE IS IN INCHES 0 1 2 3 | UNIT 0328 | PROJECT NUMBER & PHASE 00000000001

Dist	COUNTY	ROUTE	POST MILES TOTAL PROJECT	SHEET No.	TOTAL SHEETS
04	Sol	80	40.7/R44.7		
03	Yol,Sac	80,50	VAR		


REGISTERED CIVIL ENGINEER — DATE

PLANS APPROVAL DATE

REGISTERED PROFESSIONAL ENGINEER — No. — Exp. — CIVIL — STATE OF CALIFORNIA

THE STATE OF CALIFORNIA OR ITS OFFICERS OR AGENTS SHALL NOT BE RESPONSIBLE FOR THE ACCURACY OR COMPLETENESS OF SCANNED COPIES OF THIS PLAN SHEET.

DRAFT

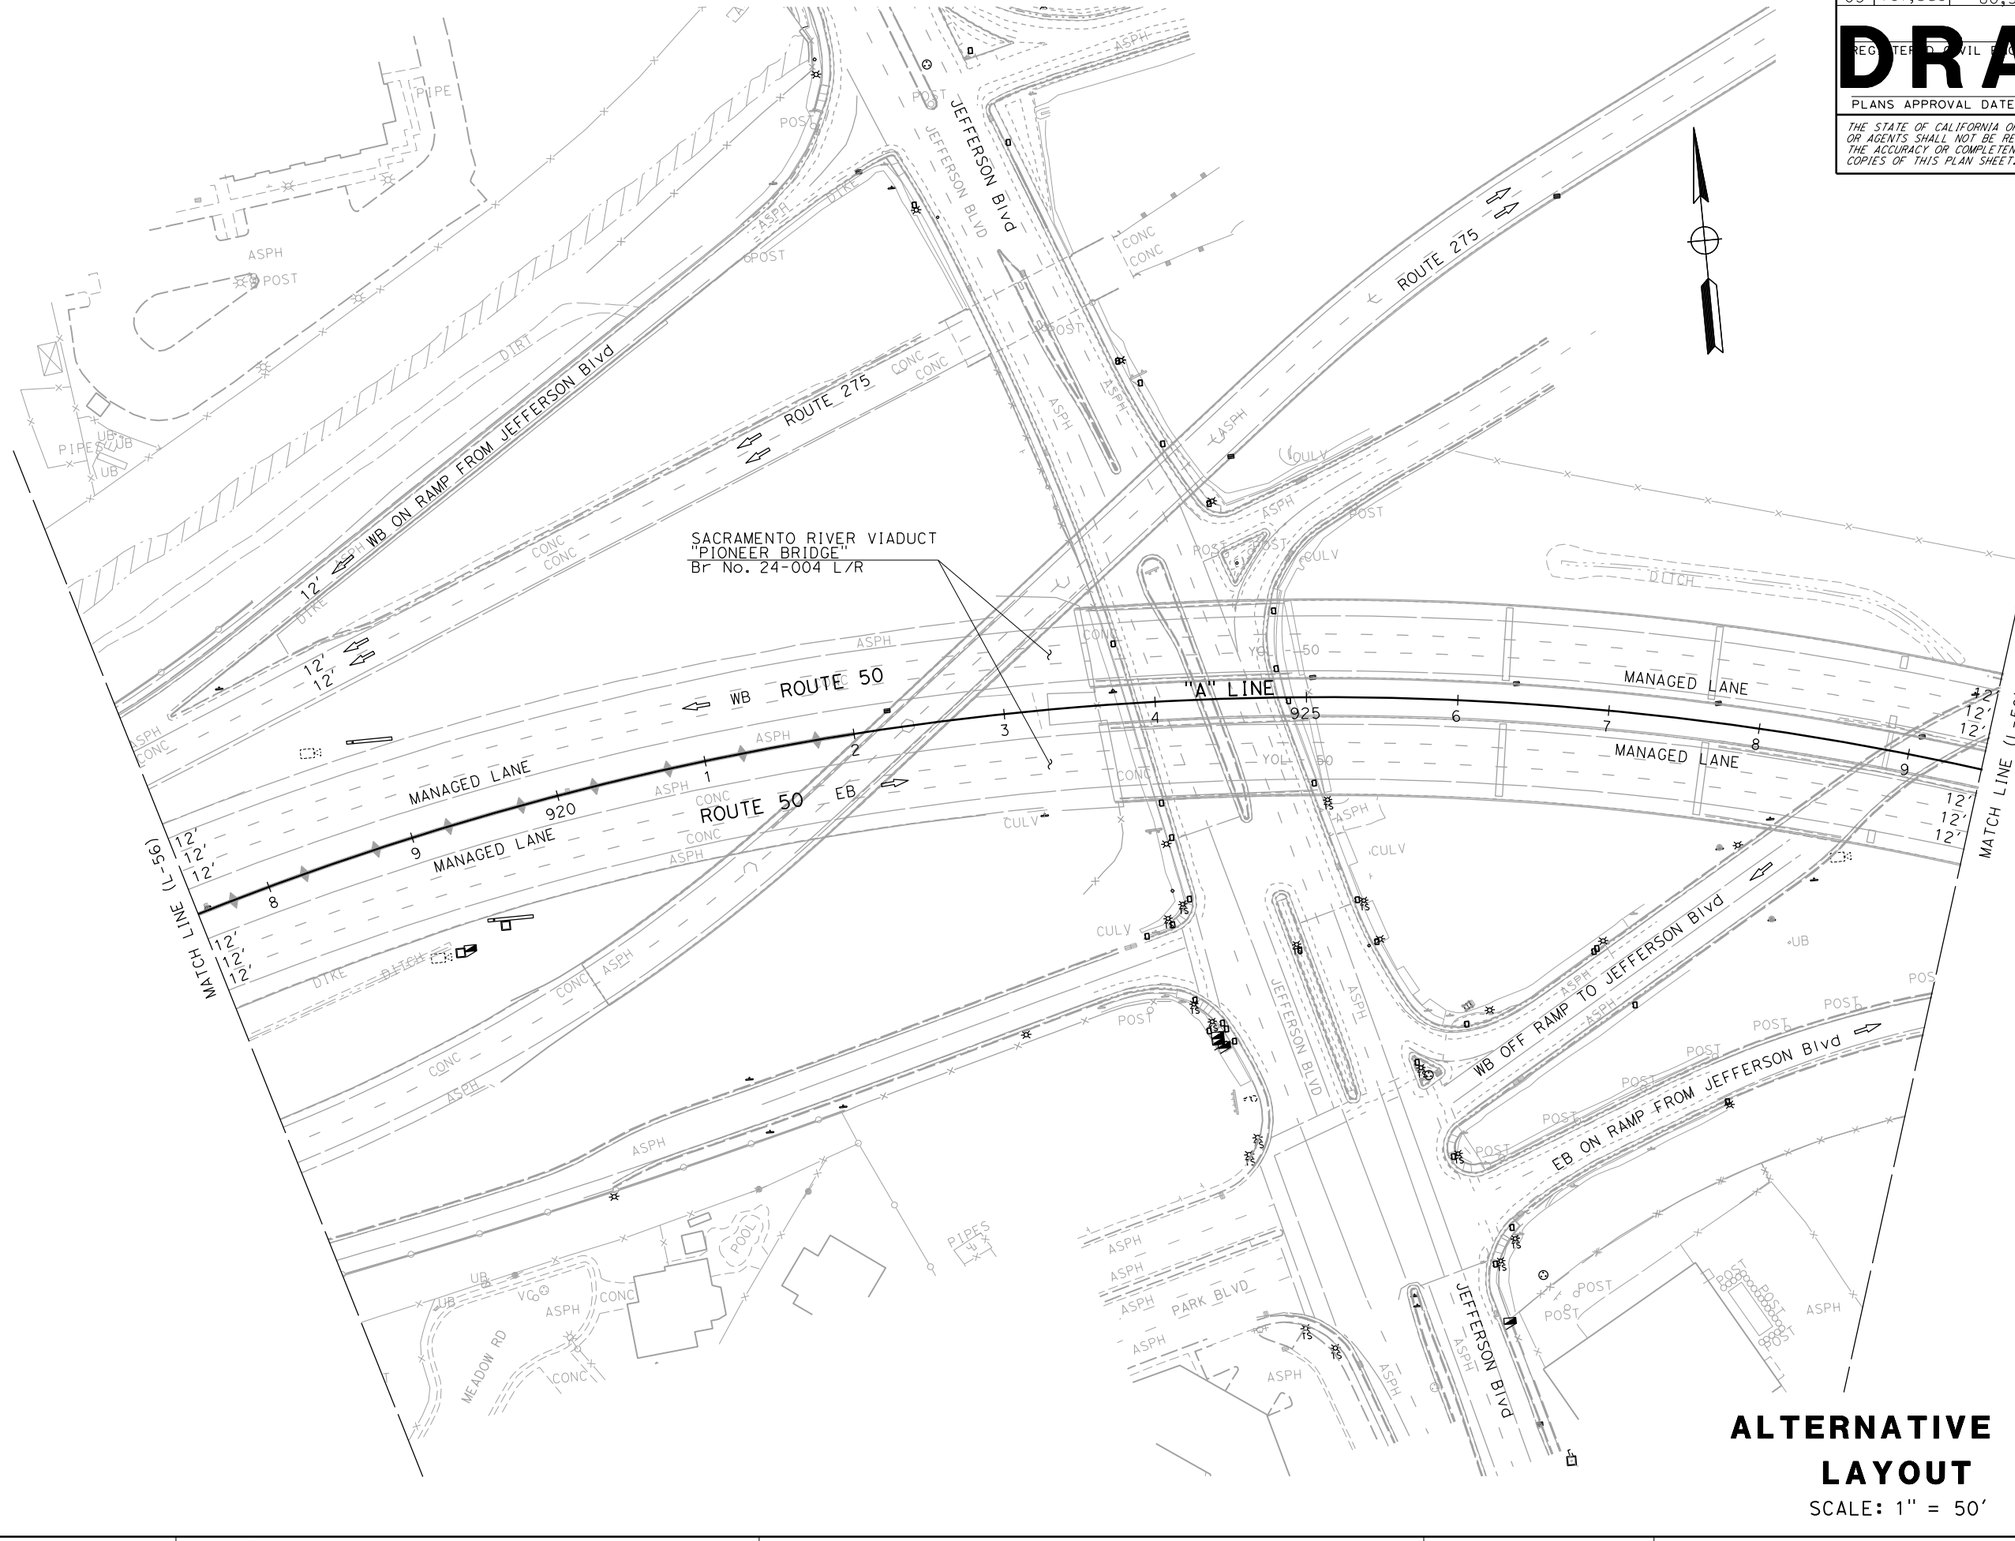

ALTERNATIVE 7A LAYOUT

SCALE: 1" = 50'

L-57

STATE OF CALIFORNIA - DEPARTMENT OF TRANSPORTATION

Caltrans®

03 DESIGN

FUNCTIONAL SUPERVISOR: MONIKA PEDIGO

CALCULATED-DESIGNED BY

CHECKED BY

REVISED BY	DATE REVISED
XXXX - XXXX	XXXX - XXXX

LAST REVISION: DATE PLOTTED => 3/24/2023
01-26-23 TIME PLOTTED => 12:45:00 PM

BORDER LAST REVISED 7/2/2010

USERNAME =>
DGN FILE => ...\3H900-Alt-7A_LayOut-57.dgn

RELATIVE BORDER SCALE IS IN INCHES 0 1 2 3

UNIT 0328

PROJECT NUMBER & PHASE 00000000001

Dist	COUNTY	ROUTE	POST MILES TOTAL PROJECT	SHEET No.	TOTAL SHEETS
04	Sol	80	40.7/R44.7		
03	Yol,Sac	80,50	VAR		

DRAFT 58

REGISTERED CIVIL ENGINEER — DATE

PLANS APPROVAL DATE

REGISTERED PROFESSIONAL ENGINEER — No. — Exp. — CIVIL — STATE OF CALIFORNIA

THE STATE OF CALIFORNIA OR ITS OFFICERS OR AGENTS SHALL NOT BE RESPONSIBLE FOR THE ACCURACY OR COMPLETENESS OF SCANNED COPIES OF THIS PLAN SHEET.

SACRAMENTO RIVER VIADUCT
"PIONEER BRIDGE"
Br No. 24-004 L/R

WB OFF RAMP TO JEFFERSON Blvd

ROUTE 50 EB

MANAGED LANE

"A" LINE

WB ROUTE 50

MANAGED LANE

MATCH LINE (L-57)

EB ON RAMP FROM JEFFERSON Blvd

WB OFF RAMP TO S RIVER Rd

MANAGED LANE

"A" 940+15.27 EC

MANAGED LANE

MATCH LINE (L-59)

EB ON RAMP FROM S RIVER Rd

SOULE ST

DREVER ST

SOULE ST VC

UP RR

UNION PACIFIC RAILROAD

ALTERNATIVE 7A
LAYOUT

SCALE: 1" = 50'

L-58

STATE OF CALIFORNIA - DEPARTMENT OF TRANSPORTATION	
Caltrans®	03 DESIGN
FUNCTIONAL SUPERVISOR	MONIKA PEDIGO
CALCULATED-DESIGNED BY	XXXX - XXXX
CHECKED BY	XXXX - XXXX
REVISED BY	
DATE REVISED	

LAST REVISION 01-26-23
DATE PLOTTED => 3/24/2023
TIME PLOTTED => 12:45:02 PM

BORDER LAST REVISED 7/2/2010

USERNAME =>
DGN FILE => ...\3H900-Alt-7A_LayOut-58.dgn

RELATIVE BORDER SCALE IS IN INCHES 0 1 2 3

UNIT 0328

PROJECT NUMBER & PHASE 00000000001

Dist	COUNTY	ROUTE	POST MILES TOTAL PROJECT	SHEET No.	TOTAL SHEETS
04	Sol	80	40.7/R44.7		
03	Yol,Sac	80,50	VAR		

REGISTERED CIVIL ENGINEER DATE


PLANS APPROVAL DATE

DRAFT

REGISTERED PROFESSIONAL ENGINEER No. Exp. CIVIL STATE OF CALIFORNIA

THE STATE OF CALIFORNIA OR ITS OFFICERS OR AGENTS SHALL NOT BE RESPONSIBLE FOR THE ACCURACY OR COMPLETENESS OF SCANNED COPIES OF THIS PLAN SHEET.

SACRAMENTO RIVER VIADUCT
"PIONEER BRIDGE"
Br No. 24-004 L/R

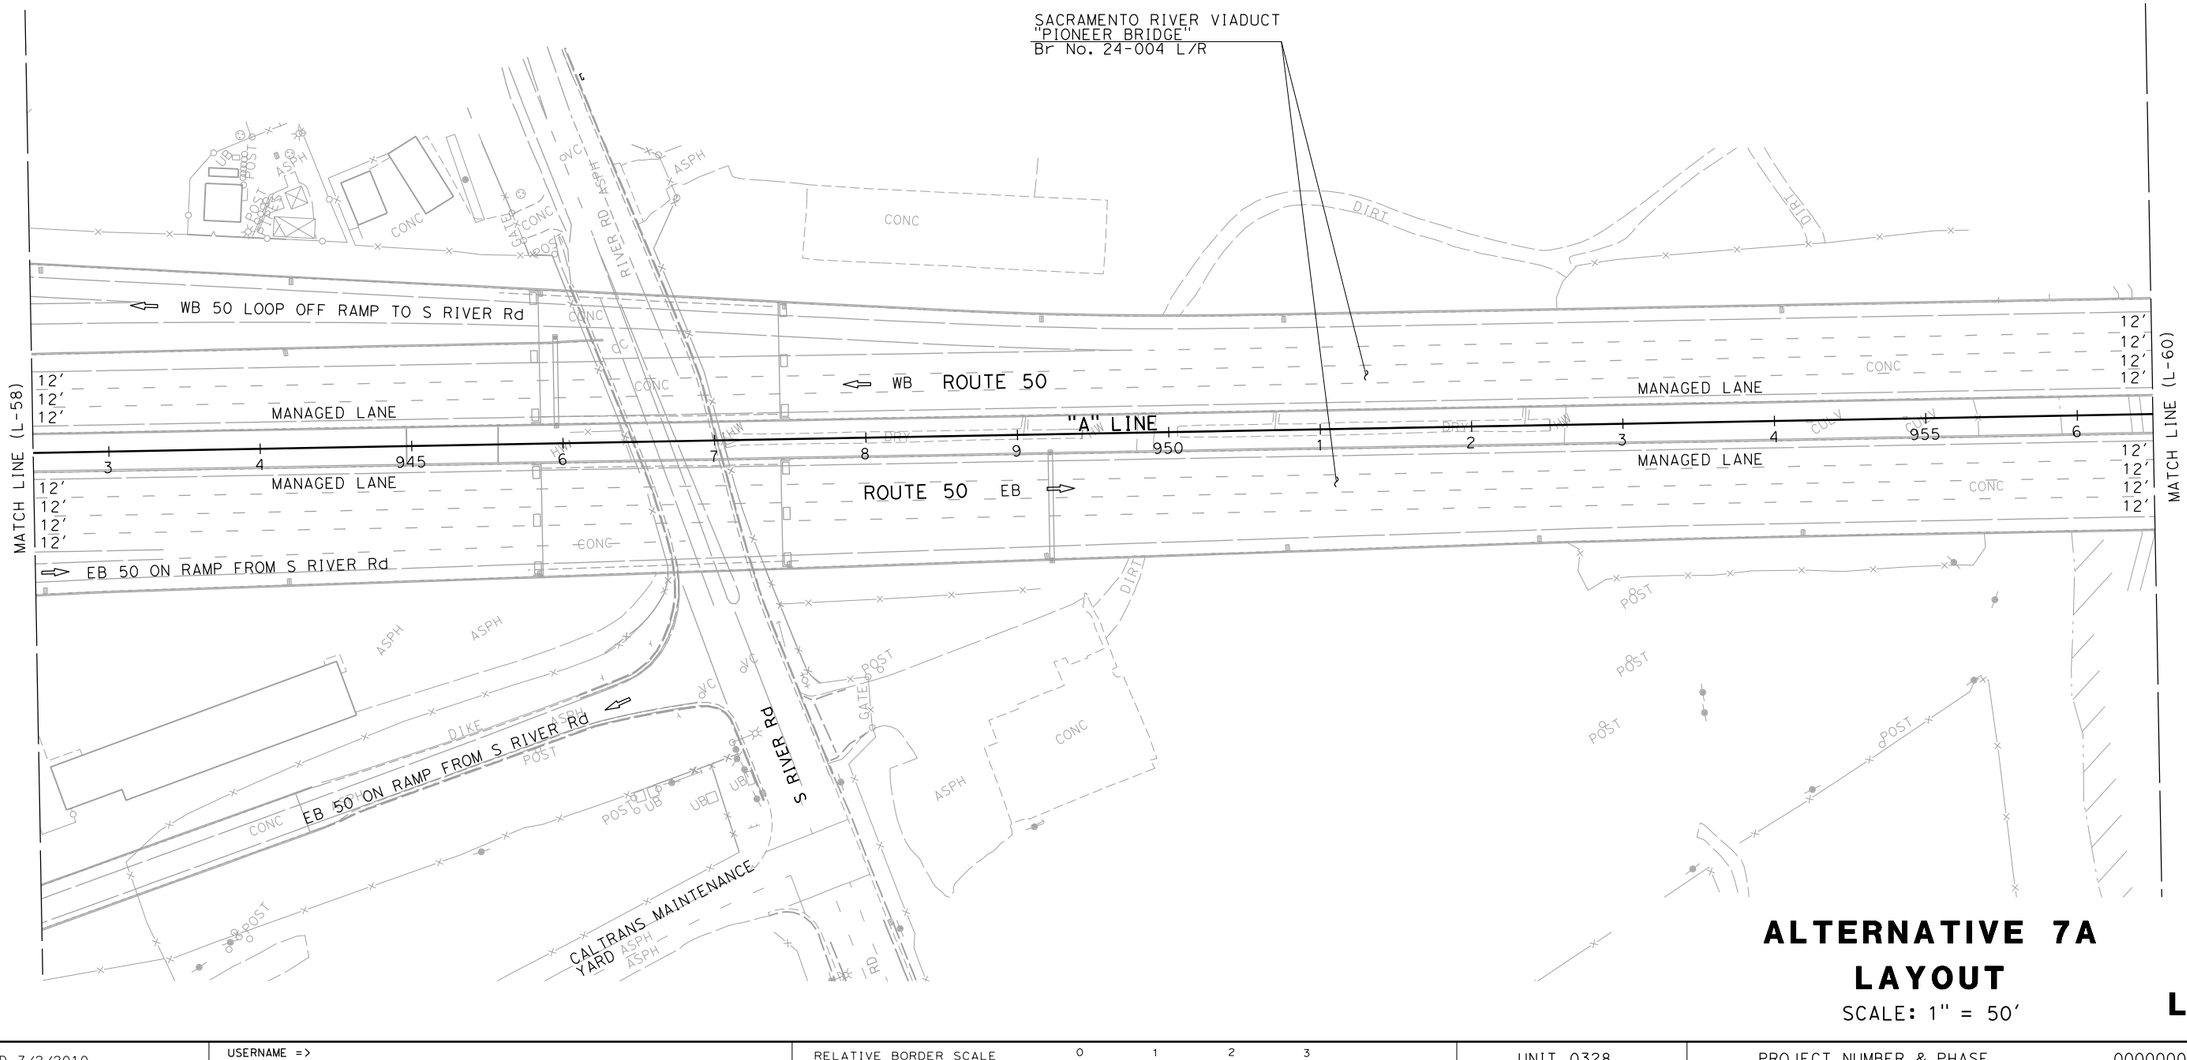

ALTERNATIVE 7A
LAYOUT

SCALE: 1" = 50'

L-59

STATE OF CALIFORNIA - DEPARTMENT OF TRANSPORTATION
Caltrans
03 DESIGN

FUNCTIONAL SUPERVISOR: MONIKA PEDIGO

CALCULATED-DESIGNED BY
CHECKED BY

xxxx - xxxx
xxxx - xxxx

REVISED BY
DATE REVISED

LAST REVISION 01-26-23
DATE PLOTTED => 3/24/2023
TIME PLOTTED => 12:45:05 PM

BORDER LAST REVISED 7/2/2010

USERNAME =>
DGN FILE => ...\3H900-Alt-7A_LayOut-59.dgn

RELATIVE BORDER SCALE IS IN INCHES 0 1 2 3

UNIT 0328

PROJECT NUMBER & PHASE 00000000001

Dist	COUNTY	ROUTE	POST MILES TOTAL PROJECT	SHEET No.	TOTAL SHEETS
04	Sol	80	40.7/R44.7		
03	Yol,Sac	80,50	VAR		


REGISTERED CIVIL ENGINEER — DATE

PLANS APPROVAL DATE

DRAFT

REGISTERED PROFESSIONAL ENGINEER — No. — Exp. — CIVIL — STATE OF CALIFORNIA

THE STATE OF CALIFORNIA OR ITS OFFICERS OR AGENTS SHALL NOT BE RESPONSIBLE FOR THE ACCURACY OR COMPLETENESS OF SCANNED COPIES OF THIS PLAN SHEET.

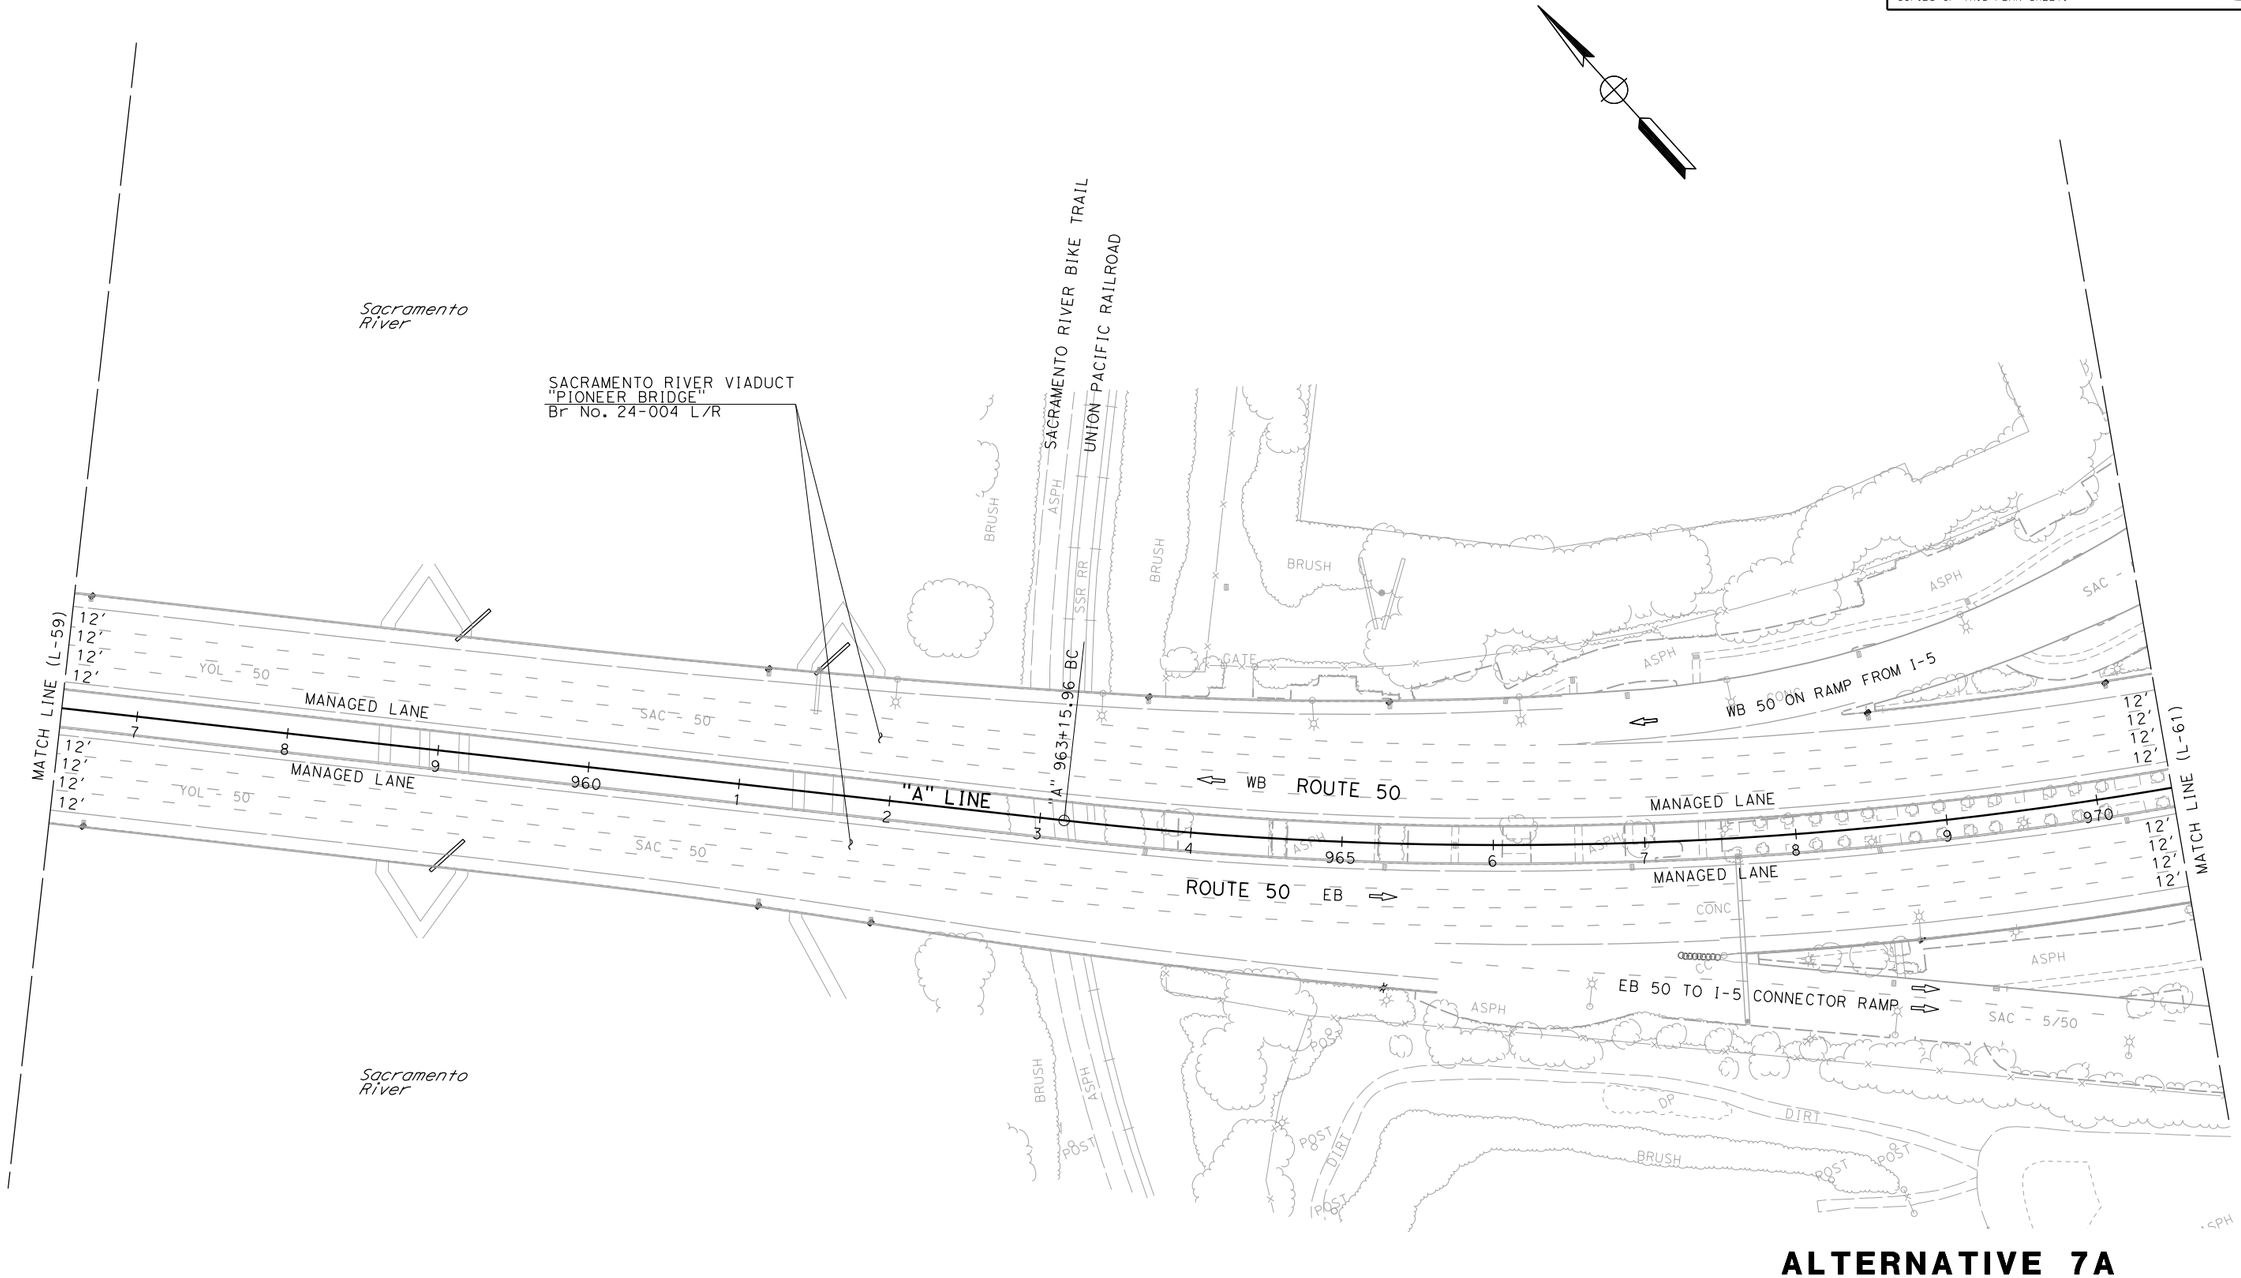

ALTERNATIVE 7A
LAYOUT

SCALE: 1" = 50'

L-60

CALCULATED-DESIGNED BY	xxxx - xxxx	REVISED BY			
CHECKED BY	xxxx - xxxx	DATE REVISED			

FUNCTIONAL SUPERVISOR: MONIKA PEDIGO

STATE OF CALIFORNIA - DEPARTMENT OF TRANSPORTATION

Caltrans®

03 DESIGN

LAST REVISION: 01-26-23

DATE PLOTTED => 3/24/2023
TIME PLOTTED => 12:45:08 PM

BORDER LAST REVISED 7/2/2010

USERNAME =>
DGN FILE => ...\3H900-Alt-7A_LayOut-60.dgn

RELATIVE BORDER SCALE IS IN INCHES 0 1 2 3

UNIT 0328

PROJECT NUMBER & PHASE 00000000001

Dist	COUNTY	ROUTE	POST MILES TOTAL PROJECT	SHEET No.	TOTAL SHEETS
04	Sol	80	40.7/R44.7		
03	Yol,Sac	80,50	VAR		


REGISTERED CIVIL ENGINEER DATE

PLANS APPROVAL DATE

DRAFT

REGISTERED PROFESSIONAL ENGINEER No. Exp. CIVIL STATE OF CALIFORNIA

THE STATE OF CALIFORNIA OR ITS OFFICERS OR AGENTS SHALL NOT BE RESPONSIBLE FOR THE ACCURACY OR COMPLETENESS OF SCANNED COPIES OF THIS PLAN SHEET.

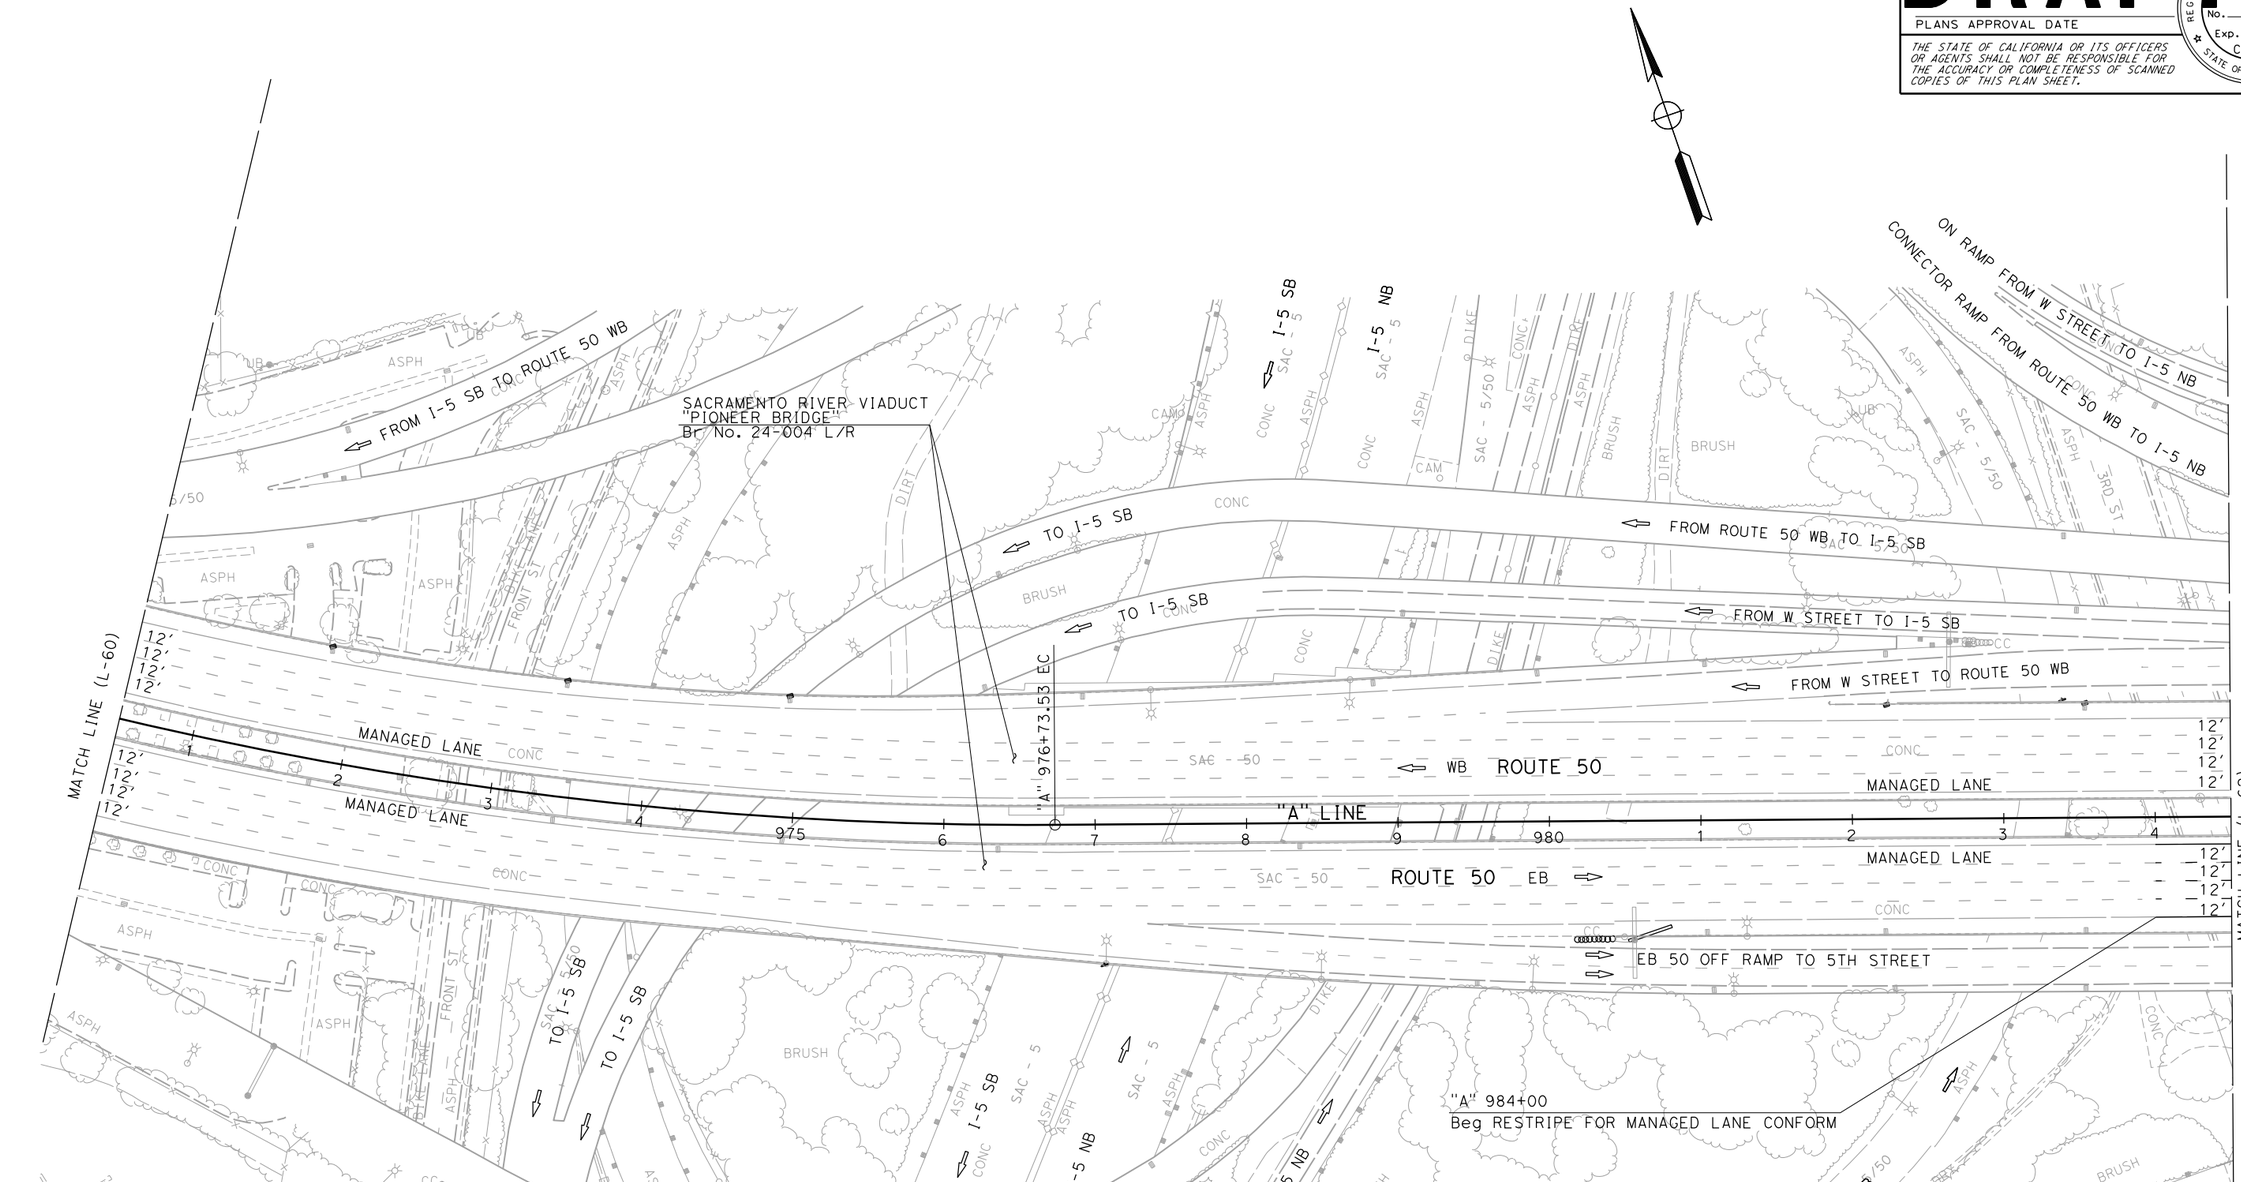

ALTERNATIVE 7A LAYOUT

SCALE: 1" = 50'

L-61

STATE OF CALIFORNIA - DEPARTMENT OF TRANSPORTATION
Caltrans® 03 DESIGN

FUNCTIONAL SUPERVISOR: MONIKA PEDIGO

REVISED BY	DATE REVISED
XXXX - XXXX	XXXX - XXXX

CALCULATED-DESIGNED BY

CHECKED BY

LAST REVISION 01-26-23
DATE PLOTTED => 4/4/2023
TIME PLOTTED => 8:31:04 AM

BORDER LAST REVISED 7/2/2010

USERNAME =>
DGN FILE => ...\3H900-Alt-7A_LayOut-61.dgn

RELATIVE BORDER SCALE IS IN INCHES 0 1 2 3

UNIT 0328

PROJECT NUMBER & PHASE 00000000001

Dist	COUNTY	ROUTE	POST MILES TOTAL PROJECT	SHEET No.	TOTAL SHEETS
04	Sol	80	40.7/R44.7		
03	Yol,Sac	80,50	VAR		


REGISTERED CIVIL ENGINEER — DATE

PLANS APPROVAL DATE

REGISTERED PROFESSIONAL ENGINEER — No. — Exp. — CIVIL — STATE OF CALIFORNIA

DRAFT

THE STATE OF CALIFORNIA OR ITS OFFICERS OR AGENTS SHALL NOT BE RESPONSIBLE FOR THE ACCURACY OR COMPLETENESS OF SCANNED COPIES OF THIS PLAN SHEET.

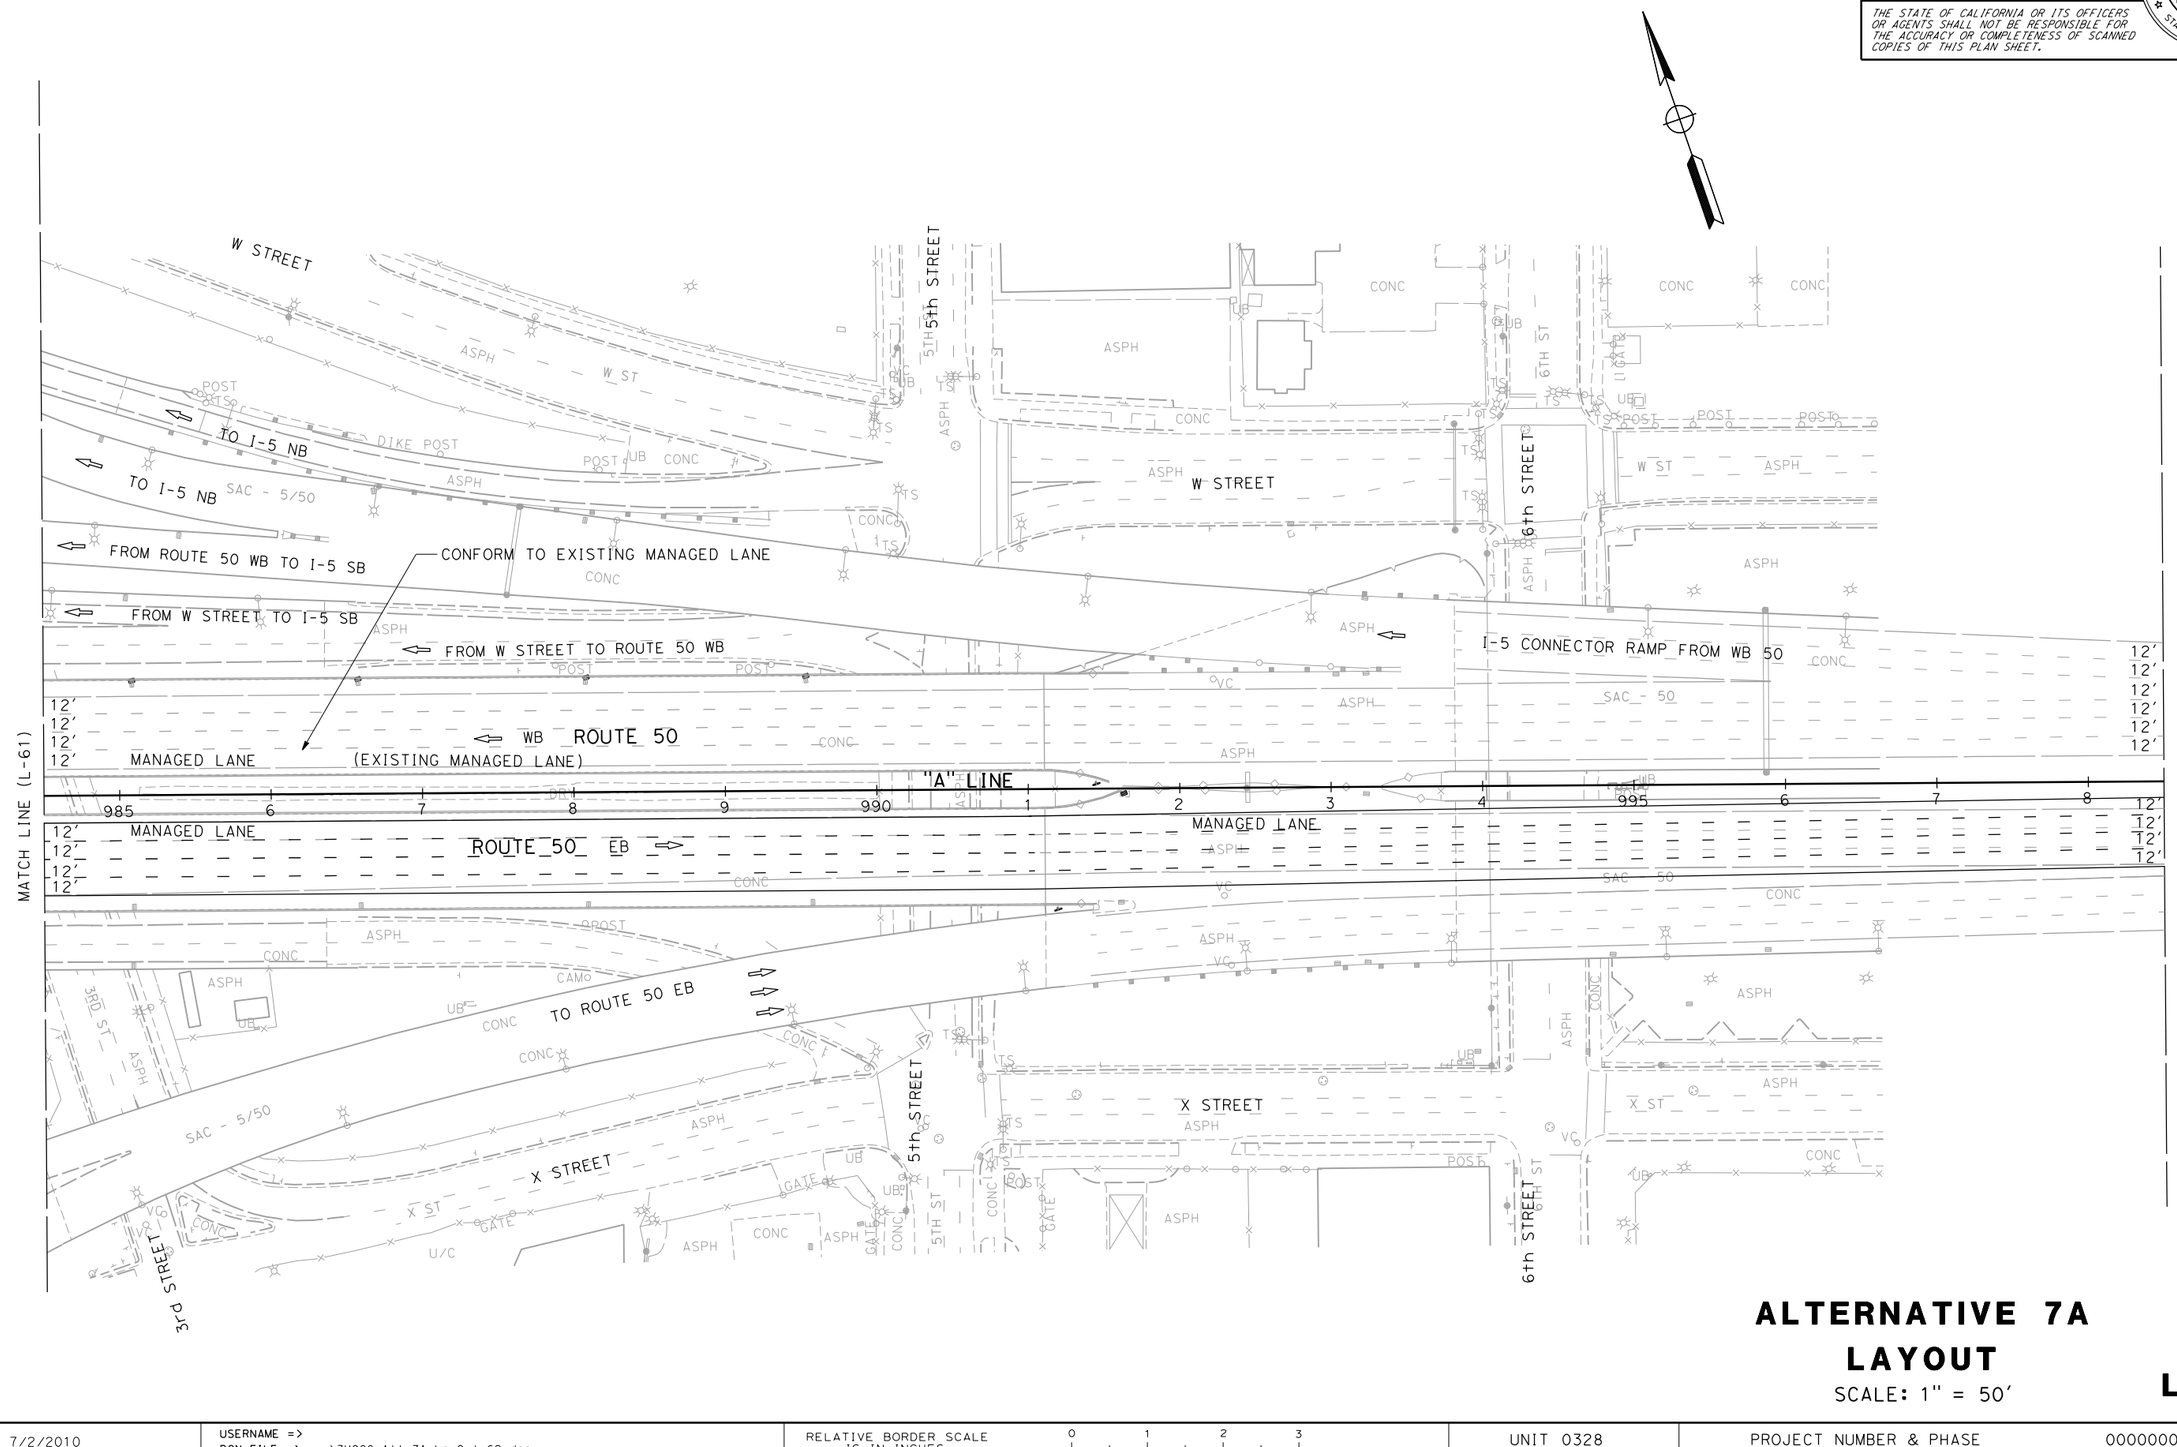

ALTERNATIVE 7A
LAYOUT

SCALE: 1" = 50'

L-62

LAST REVISION	DATE PLOTTED => 3/24/2023
01-26-23	TIME PLOTTED => 12:45:16 PM

STATE OF CALIFORNIA - DEPARTMENT OF TRANSPORTATION

Caltrans®

03 DESIGN

FUNCTIONAL SUPERVISOR: MONIKA PEDIGO

CALCULATED-DESIGNED BY

CHECKED BY

REVISED BY	DATE REVISED
XXXX - XXXX	XXXX - XXXX

BORDER LAST REVISED 7/2/2010

USERNAME =>
DGN FILE => ...\3H900-Alt-7A_LayOut-62.dgn

RELATIVE BORDER SCALE IS IN INCHES 0 1 2 3

UNIT 0328

PROJECT NUMBER & PHASE 00000000001

Dist	COUNTY	ROUTE	POST MILES TOTAL PROJECT	SHEET No.	TOTAL SHEETS
04	Sol	80	40.7/R44.7		
03	Yol,Sac	80,50	VAR		


REGISTERED CIVIL ENGINEER — DATE

PLANS APPROVAL DATE

REGISTERED PROFESSIONAL ENGINEER — No. — Exp. — CIVIL — STATE OF CALIFORNIA

THE STATE OF CALIFORNIA OR ITS OFFICERS OR AGENTS SHALL NOT BE RESPONSIBLE FOR THE ACCURACY OR COMPLETENESS OF SCANNED COPIES OF THIS PLAN SHEET.

DRAFT

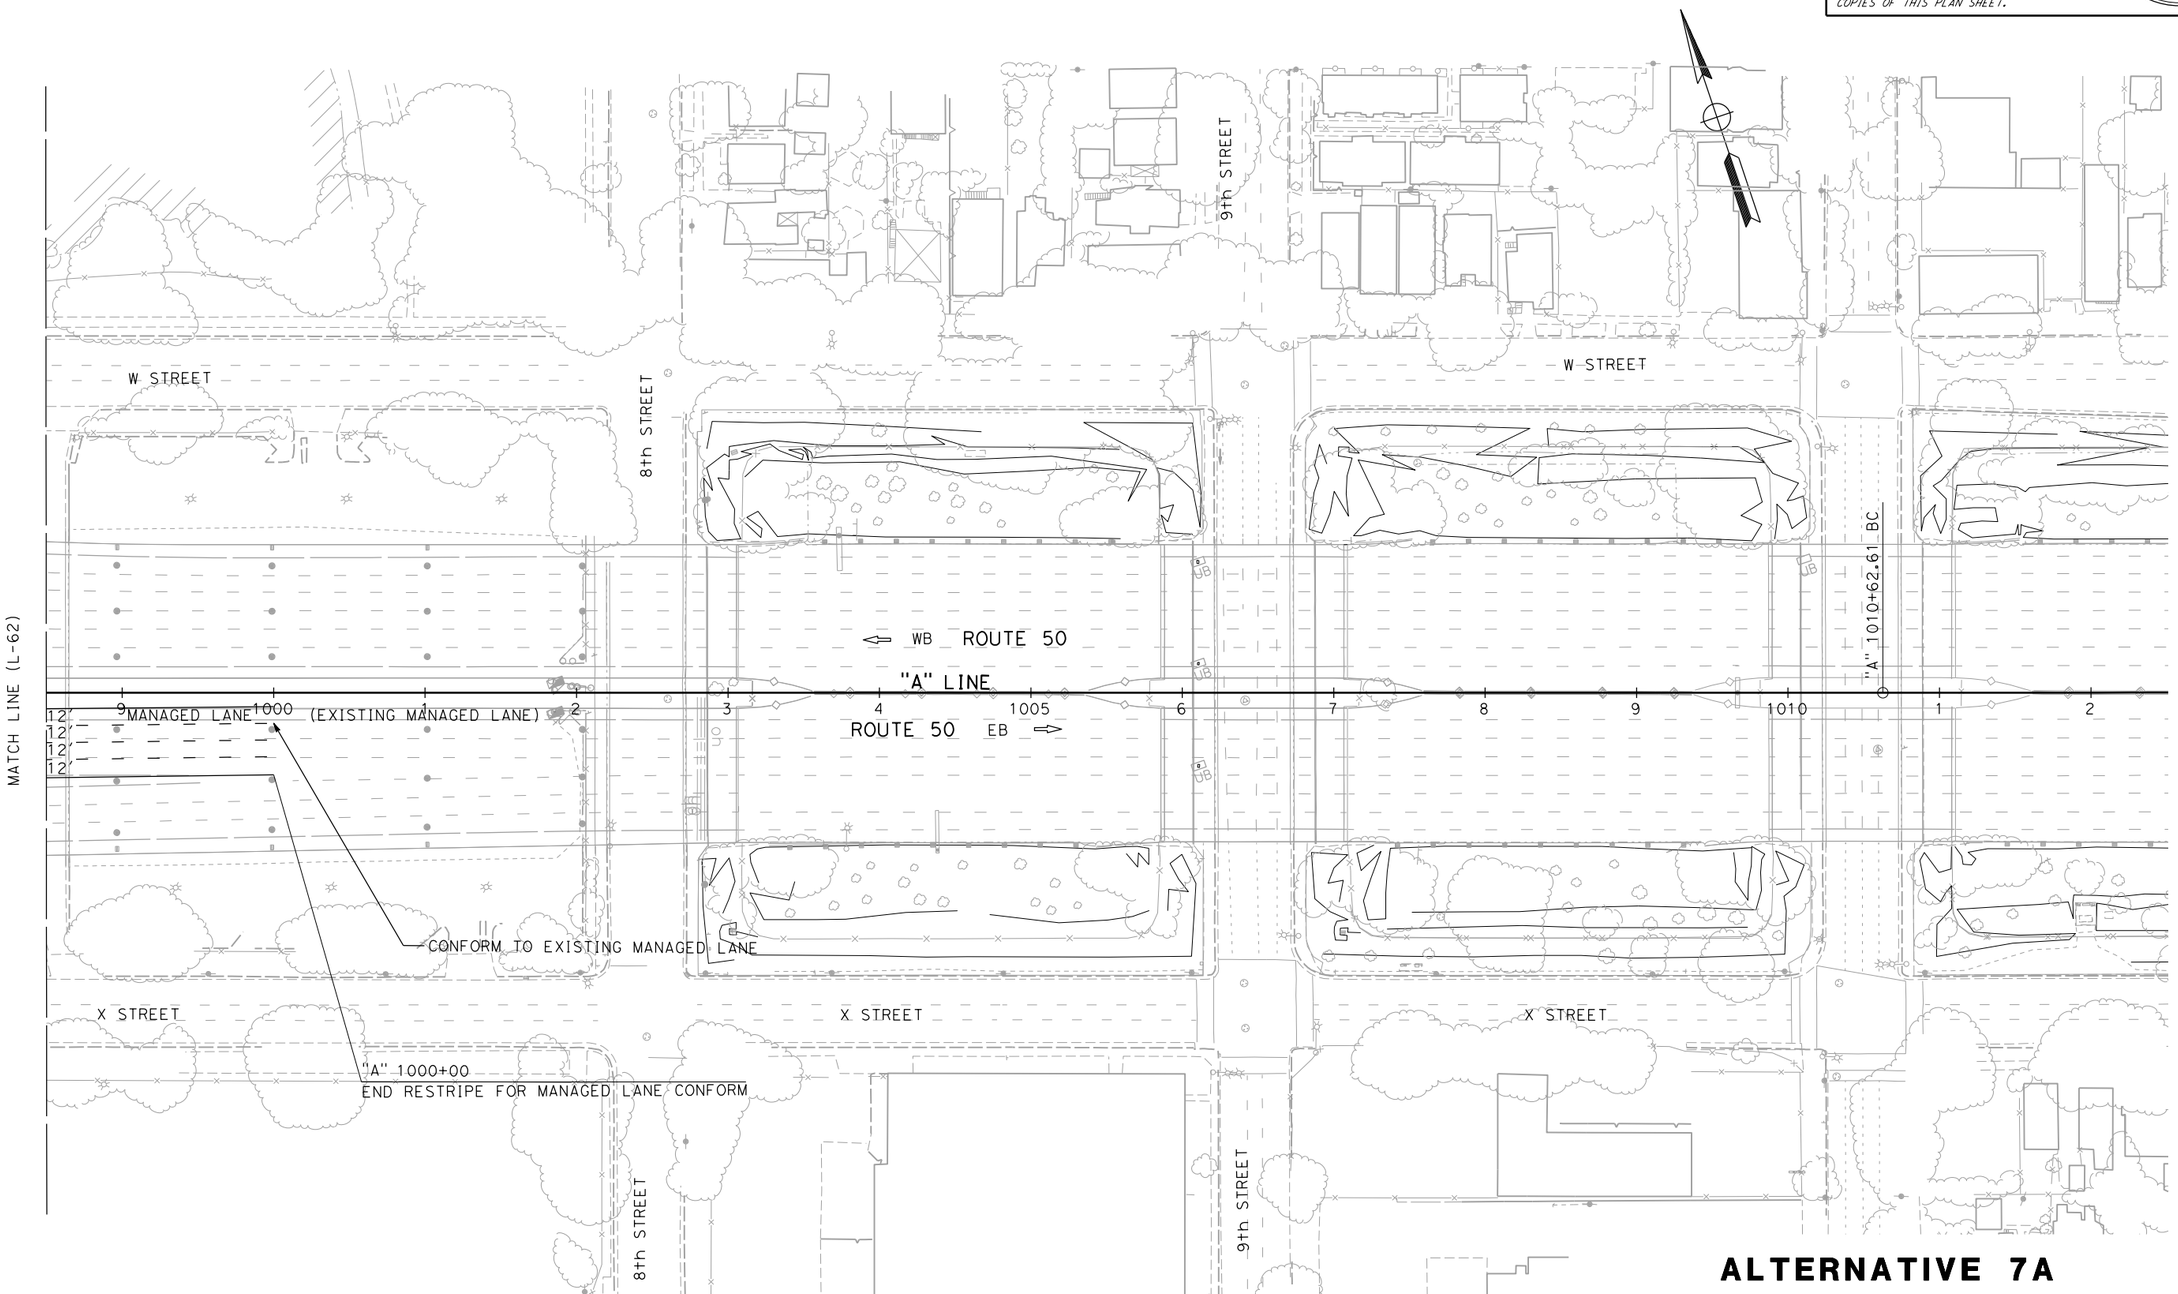

ALTERNATIVE 7A LAYOUT

SCALE: 1" = 50'

L-63

REVISED BY	DATE REVISED
xxxx - xxxx	xxxx - xxxx

CALCULATED-DESIGNED BY

CHECKED BY

FUNCTIONAL SUPERVISOR: MONIKA PEDIGO

STATE OF CALIFORNIA - DEPARTMENT OF TRANSPORTATION

03 DESIGN

Caltrans

LAST REVISION | DATE PLOTTED => 3/24/2023
01-26-23 | TIME PLOTTED => 12:45:19 PM

BORDER LAST REVISED 7/2/2010

USERNAME =>
DGN FILE => ...\3H900-Alt-7A_LayOut-63.dgn

RELATIVE BORDER SCALE IS IN INCHES 0 1 2 3

UNIT 0328

PROJECT NUMBER & PHASE 00000000001

Dist	COUNTY	ROUTE	POST MILES TOTAL PROJECT	SHEET No.	TOTAL SHEETS
04	Sol	80	40.7/R44.7		
03	Yol,Sac	80,50	VAR		

DRAFT

REGISTERED CIVIL ENGINEER — DATE

PLANS APPROVAL DATE

REGISTERED PROFESSIONAL ENGINEER — No. — Exp. — CIVIL — STATE OF CALIFORNIA

THE STATE OF CALIFORNIA OR ITS OFFICERS OR AGENTS SHALL NOT BE RESPONSIBLE FOR THE ACCURACY OR COMPLETENESS OF SCANNED COPIES OF THIS PLAN SHEET.



ALTERNATIVE 7A
LAYOUT

SCALE: 1" = 50'

L-64

LAST REVISION	DATE PLOTTED => 3/24/2023
01-26-23	TIME PLOTTED => 12:45:21 PM

REVISED BY	DATE REVISED
XXXX - XXXX	XXXX - XXXX

CALCULATED-DESIGNED BY

CHECKED BY

FUNCTIONAL SUPERVISOR: MONIKA PEDIGO

STATE OF CALIFORNIA - DEPARTMENT OF TRANSPORTATION

03 DESIGN

Caltrans

BORDER LAST REVISED 7/2/2010

USERNAME =>

DGN FILE => ...\3H900-Alt-7A_LayOut-64.dgn

RELATIVE BORDER SCALE IS IN INCHES 0 1 2 3

UNIT 0328

PROJECT NUMBER & PHASE 00000000001

Dist	COUNTY	ROUTE	POST MILES TOTAL PROJECT	SHEET No.	TOTAL SHEETS
04	Sol	80	40.7/R44.7		
03	Yol,Sac	80,50	VAR		


REGISTERED CIVIL ENGINEER — DATE

PLANS APPROVAL DATE

DRAFT

REGISTERED PROFESSIONAL ENGINEER — No. — Exp. — CIVIL — STATE OF CALIFORNIA

THE STATE OF CALIFORNIA OR ITS OFFICERS OR AGENTS SHALL NOT BE RESPONSIBLE FOR THE ACCURACY OR COMPLETENESS OF SCANNED COPIES OF THIS PLAN SHEET.

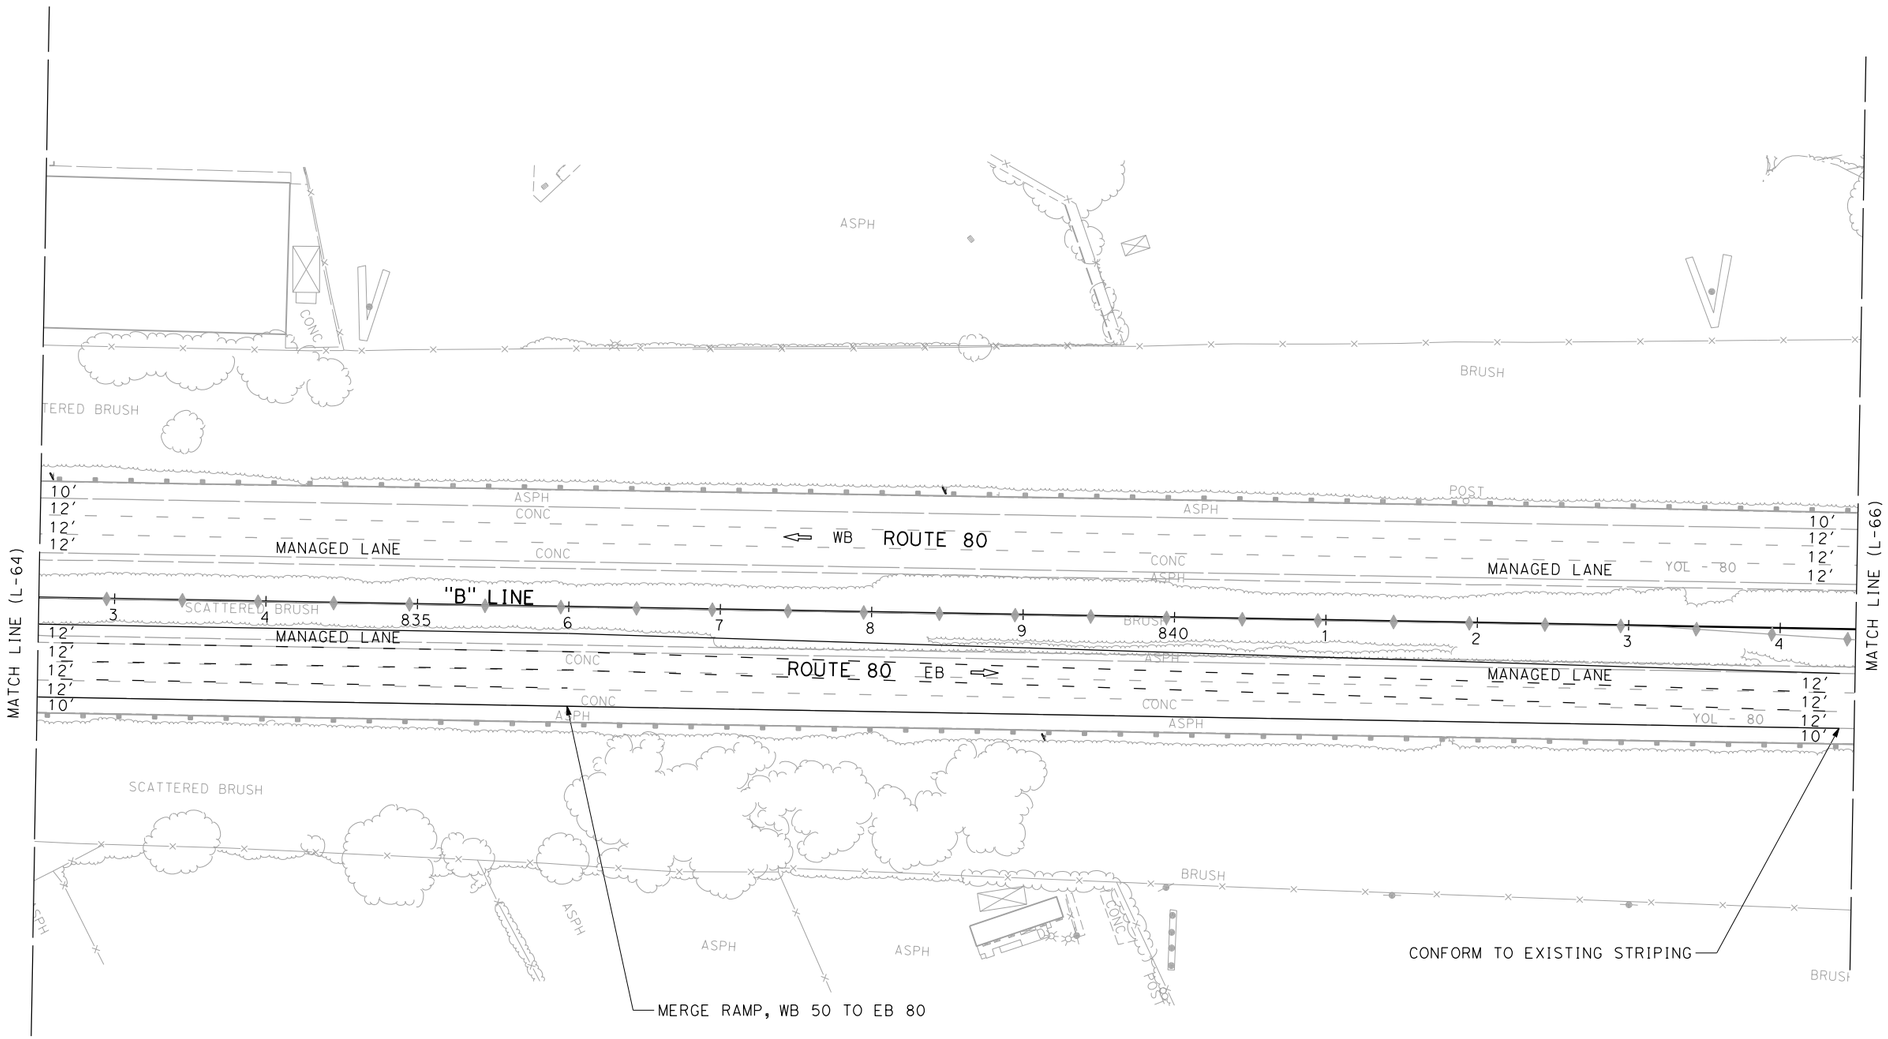

ALTERNATIVE 7A
LAYOUT

SCALE: 1" = 50′

L-65

CALCULATED-DESIGNED BY	CHECKED BY	REVISED BY	DATE REVISED
XXXX - XXXX	XXXX - XXXX		

STATE OF CALIFORNIA - DEPARTMENT OF TRANSPORTATION — **03 DESIGN**

FUNCTIONAL SUPERVISOR: MONIKA PEDIGO

LAST REVISION 01-26-23 — DATE PLOTTED => 3/24/2023 — TIME PLOTTED => 12:45:24 PM

BORDER LAST REVISED 7/2/2010 | USERNAME => | DGN FILE => ...\3H900-Alt-7A_LayOut-65.dgn | RELATIVE BORDER SCALE IS IN INCHES 0 1 2 3 | UNIT 0328 | PROJECT NUMBER & PHASE 00000000001

Dist	COUNTY	ROUTE	POST MILES TOTAL PROJECT	SHEET No.	TOTAL SHEETS
04	Sol	80	40.7/R44.7		
03	Yol,Sac	80,50	VAR		


REGISTERED CIVIL ENGINEER — DATE

PLANS APPROVAL DATE

THE STATE OF CALIFORNIA OR ITS OFFICERS OR AGENTS SHALL NOT BE RESPONSIBLE FOR THE ACCURACY OR COMPLETENESS OF SCANNED COPIES OF THIS PLAN SHEET.

REGISTERED PROFESSIONAL ENGINEER — No. — Exp. — CIVIL — STATE OF CALIFORNIA

DRAFT

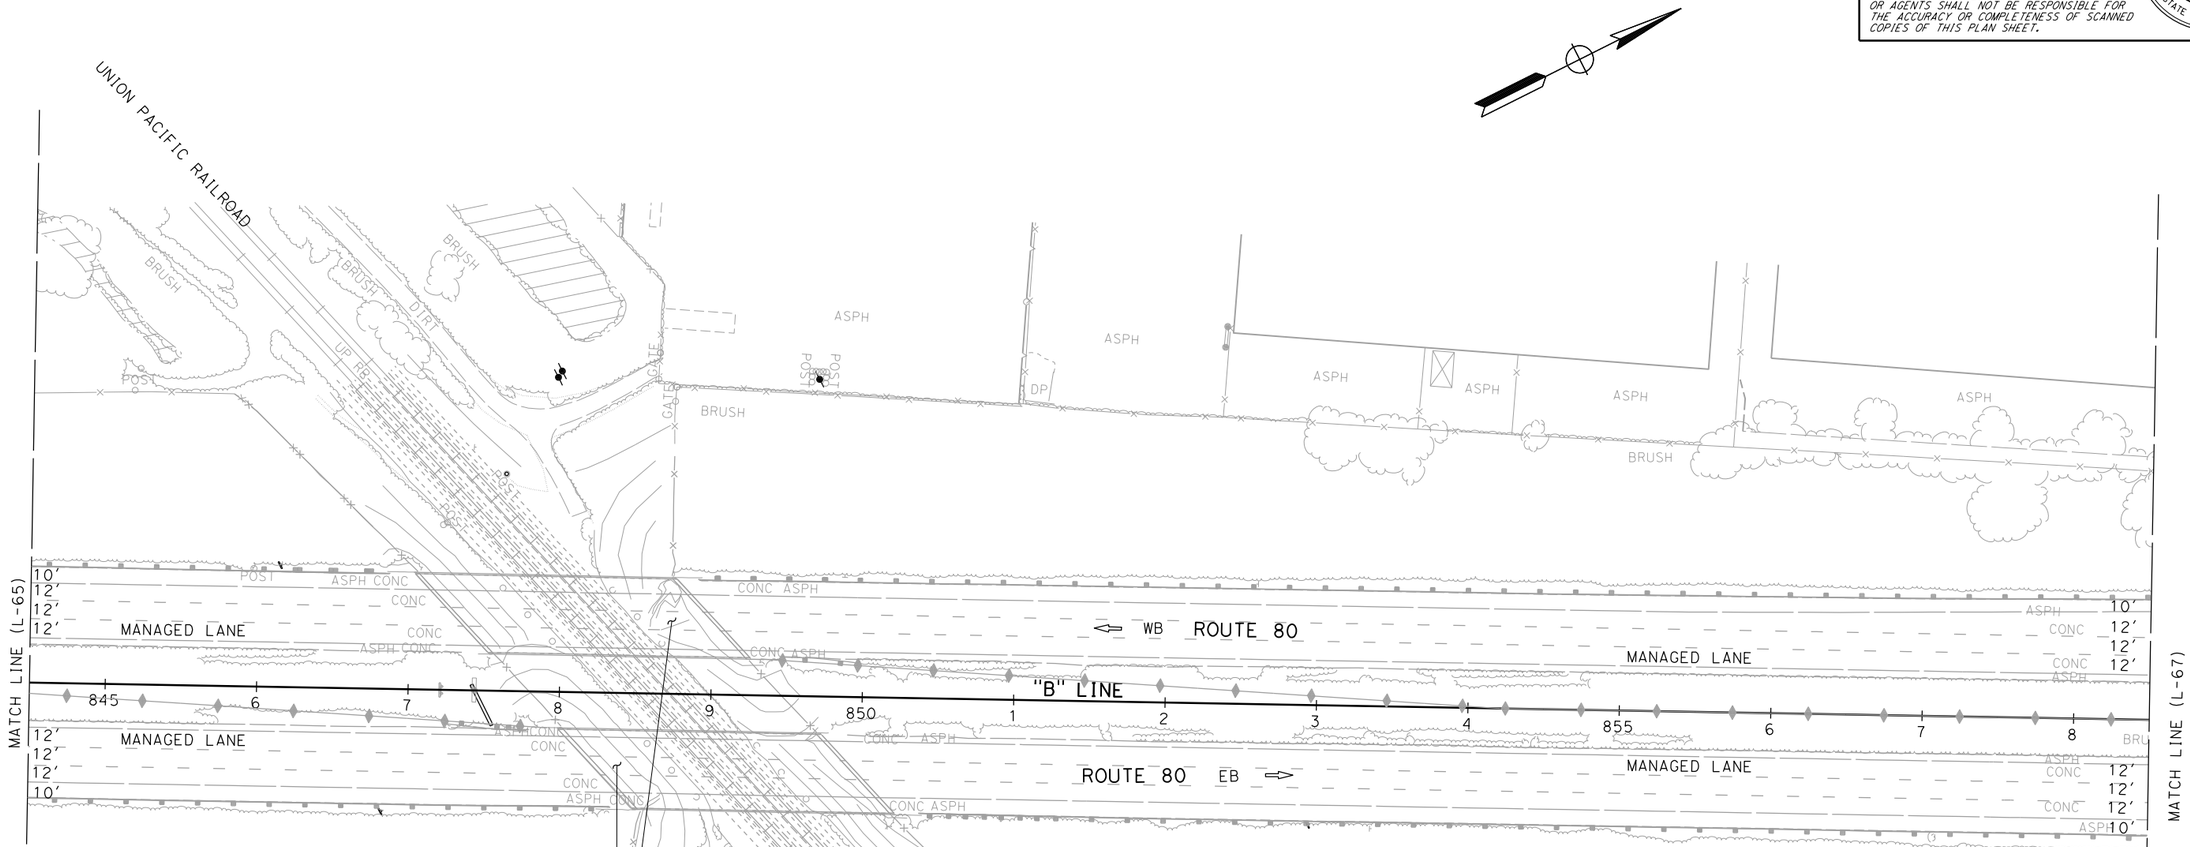

ALTERNATIVE 7A
LAYOUT

SCALE: 1" = 50'

L-66

STATE OF CALIFORNIA - DEPARTMENT OF TRANSPORTATION
03 DESIGN

FUNCTIONAL SUPERVISOR: MONIKA PEDIGO

CALCULATED-DESIGNED BY

CHECKED BY

REVISED BY	DATE REVISED
XXXX - XXXX	XXXX - XXXX

LAST REVISION 01-26-23

DATE PLOTTED => 3/24/2023
TIME PLOTTED => 12:45:28 PM

BORDER LAST REVISED 7/2/2010

USERNAME =>
DGN FILE => ...\3H900-Alt-7A_LayOut-66.dgn

RELATIVE BORDER SCALE IS IN INCHES 0 1 2 3

UNIT 0328

PROJECT NUMBER & PHASE 00000000001

Dist	COUNTY	ROUTE	POST MILES TOTAL PROJECT	SHEET No.	TOTAL SHEETS
04	Sol	80	40.7/R44.7		
03	Yol,Sac	80,50	VAR		


REGISTERED CIVIL ENGINEER — DATE

PLANS APPROVAL DATE

REGISTERED PROFESSIONAL ENGINEER — No. — Exp. — CIVIL — STATE OF CALIFORNIA

THE STATE OF CALIFORNIA OR ITS OFFICERS OR AGENTS SHALL NOT BE RESPONSIBLE FOR THE ACCURACY OR COMPLETENESS OF SCANNED COPIES OF THIS PLAN SHEET.

DRAFT

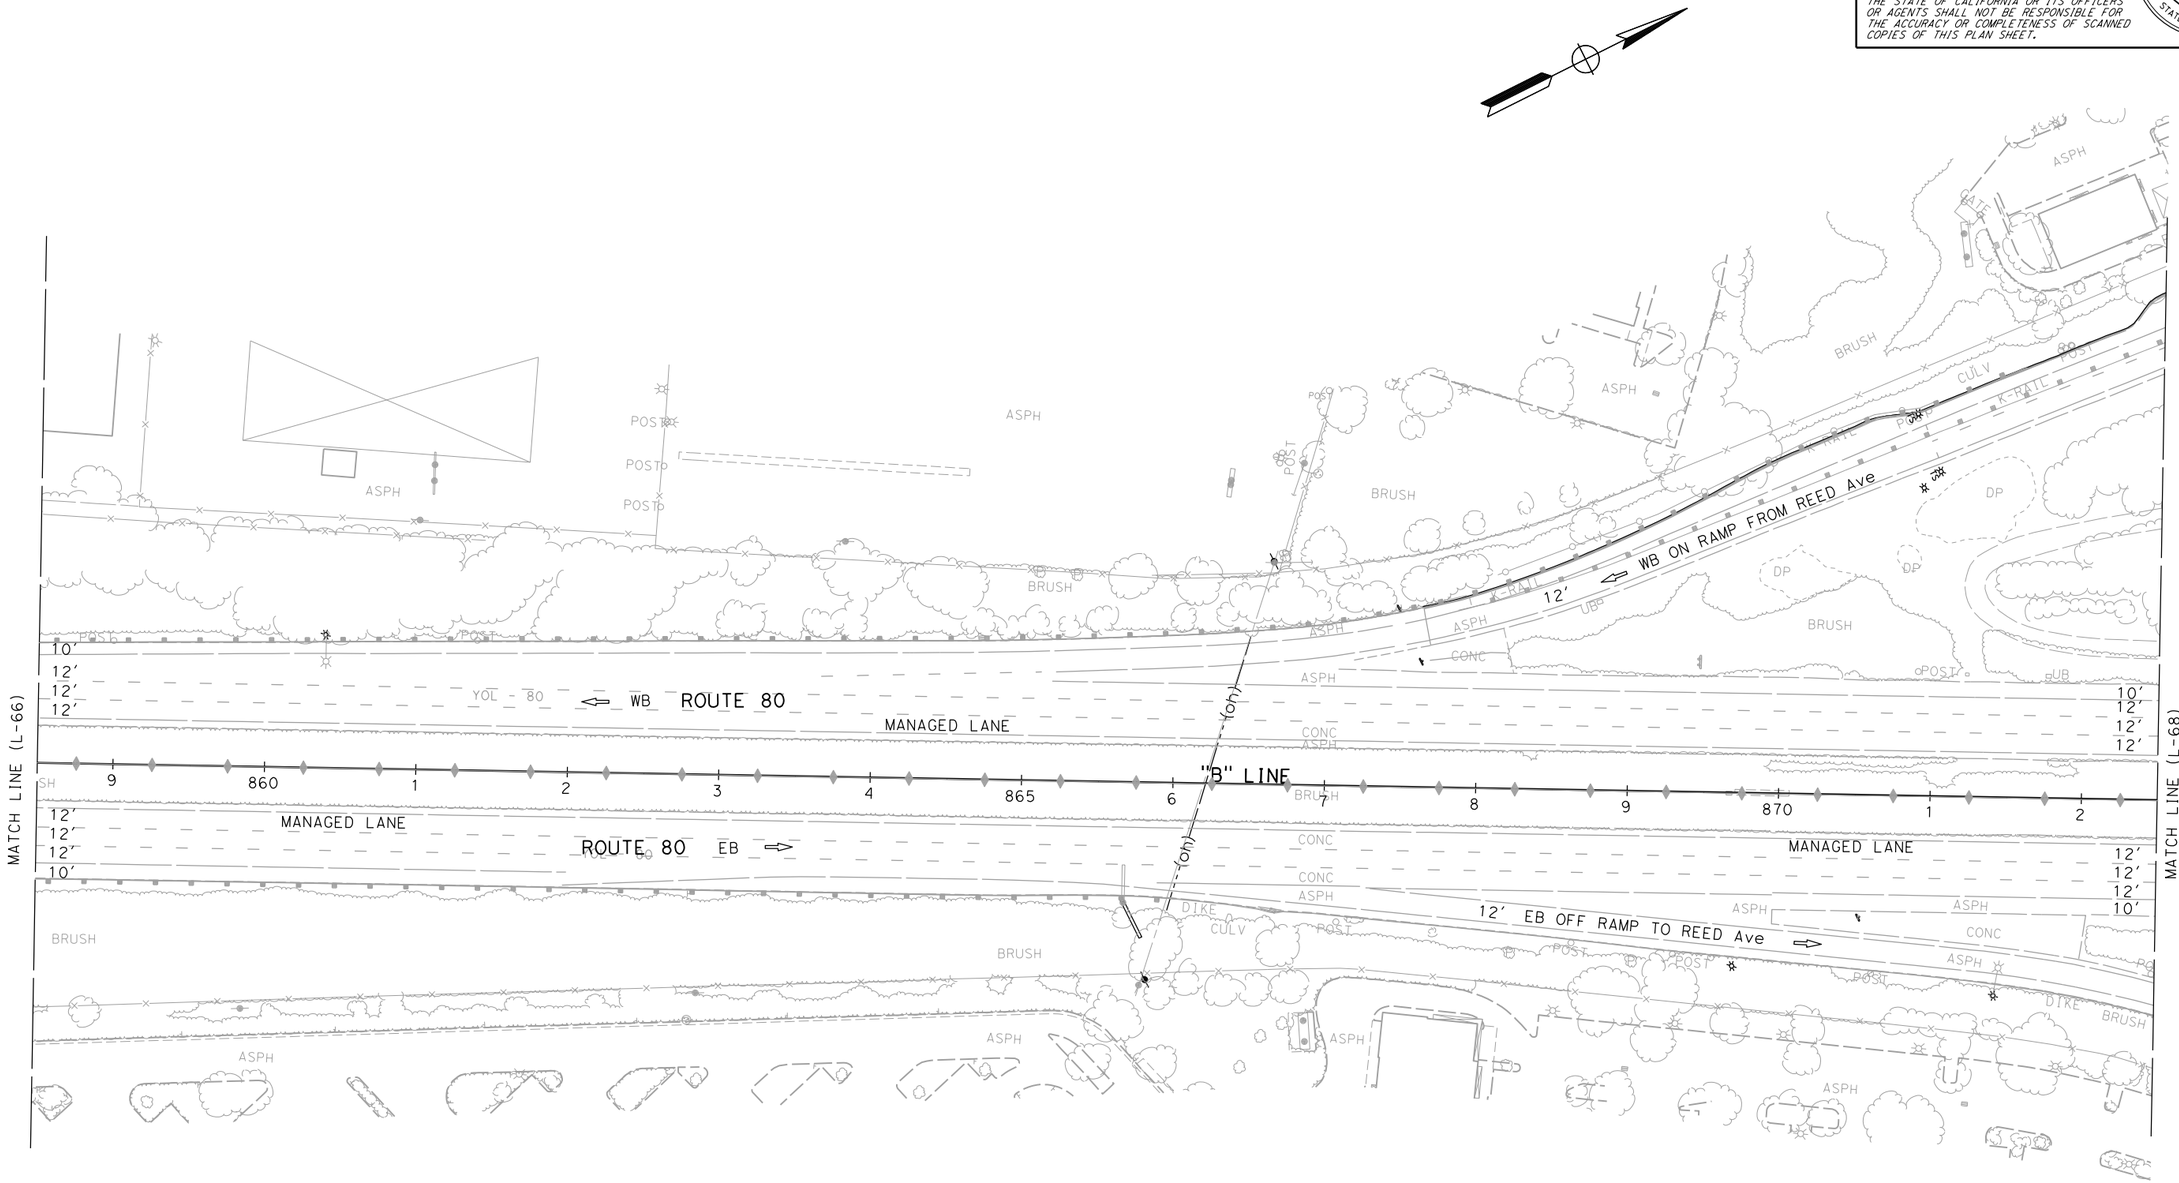

ALTERNATIVE 7A
LAYOUT

SCALE: 1" = 50'

L-67

STATE OF CALIFORNIA - DEPARTMENT OF TRANSPORTATION

03 DESIGN

FUNCTIONAL SUPERVISOR: MONIKA PEDIGO

CALCULATED-DESIGNED BY: XXXX - XXXX

CHECKED BY: XXXX - XXXX

REVISED BY

DATE REVISED

LAST REVISION: DATE PLOTTED => 3/24/2023
TIME PLOTTED => 12:45:30 PM
01-26-23

BORDER LAST REVISED 7/2/2010

USERNAME =>
DGN FILE => ...\3H900-Alt-7A_LayOut-67.dgn

RELATIVE BORDER SCALE IS IN INCHES 0 1 2 3

UNIT 0328

PROJECT NUMBER & PHASE 00000000001

Dist	COUNTY	ROUTE	POST MILES TOTAL PROJECT	SHEET No.	TOTAL SHEETS
04	Sol	80	40.7/R44.7		
03	Yol,Sac	80,50	VAR		

DRAFT

REGISTERED CIVIL ENGINEER — DATE

PLANS APPROVAL DATE

REGISTERED PROFESSIONAL ENGINEER No. Exp. CIVIL STATE OF CALIFORNIA

THE STATE OF CALIFORNIA OR ITS OFFICERS OR AGENTS SHALL NOT BE RESPONSIBLE FOR THE ACCURACY OR COMPLETENESS OF SCANNED COPIES OF THIS PLAN SHEET.

REVISED BY | DATE REVISED

CALCULATED-DESIGNED BY | xxxx - xxxx

CHECKED BY | xxxx - xxxx

FUNCTIONAL SUPERVISOR | MONIKA PEDIGO

STATE OF CALIFORNIA - DEPARTMENT OF TRANSPORTATION | 03 DESIGN

Caltrans

WB ON RAMP FROM REED Ave

WB OFF RAMP TO REED Ave

REED Ave

REED AVE

REED Ave UC
Br No. 22-0149L/R

SACRAMENTO RIVER BOH
(BRYTE BEND)
Br No. 22-0026L/R

WB ROUTE 80

MANAGED LANE

"B" LINE

ROUTE 80 EB

MANAGED LANE

EB OFF RAMP TO REED Ave 12'

EB ON RAMP FROM REED Ave

MANAGED LANE

MANAGED LANE

MATCH LINE (L-67)

MATCH LINE (L-69)

ALTERNATIVE 7A
LAYOUT

SCALE: 1" = 50'

L-68

LAST REVISION 01-26-23 | DATE PLOTTED => 3/24/2023 | TIME PLOTTED => 12:45:33 PM

BORDER LAST REVISED 7/2/2010 | USERNAME => | DGN FILE => ...\3H900-Alt-7A_LayOut-68.dgn | RELATIVE BORDER SCALE IS IN INCHES 0 1 2 3 | UNIT 0328 | PROJECT NUMBER & PHASE 00000000001

Dist	COUNTY	ROUTE	POST MILES TOTAL PROJECT	SHEET No.	TOTAL SHEETS
04	Sol	80	40.7/R44.7		
03	Yol,Sac	80,50	VAR		


REGISTERED CIVIL ENGINEER DATE

PLANS APPROVAL DATE

THE STATE OF CALIFORNIA OR ITS OFFICERS OR AGENTS SHALL NOT BE RESPONSIBLE FOR THE ACCURACY OR COMPLETENESS OF SCANNED COPIES OF THIS PLAN SHEET.

REGISTERED PROFESSIONAL ENGINEER No. Exp. CIVIL STATE OF CALIFORNIA

DRAFT

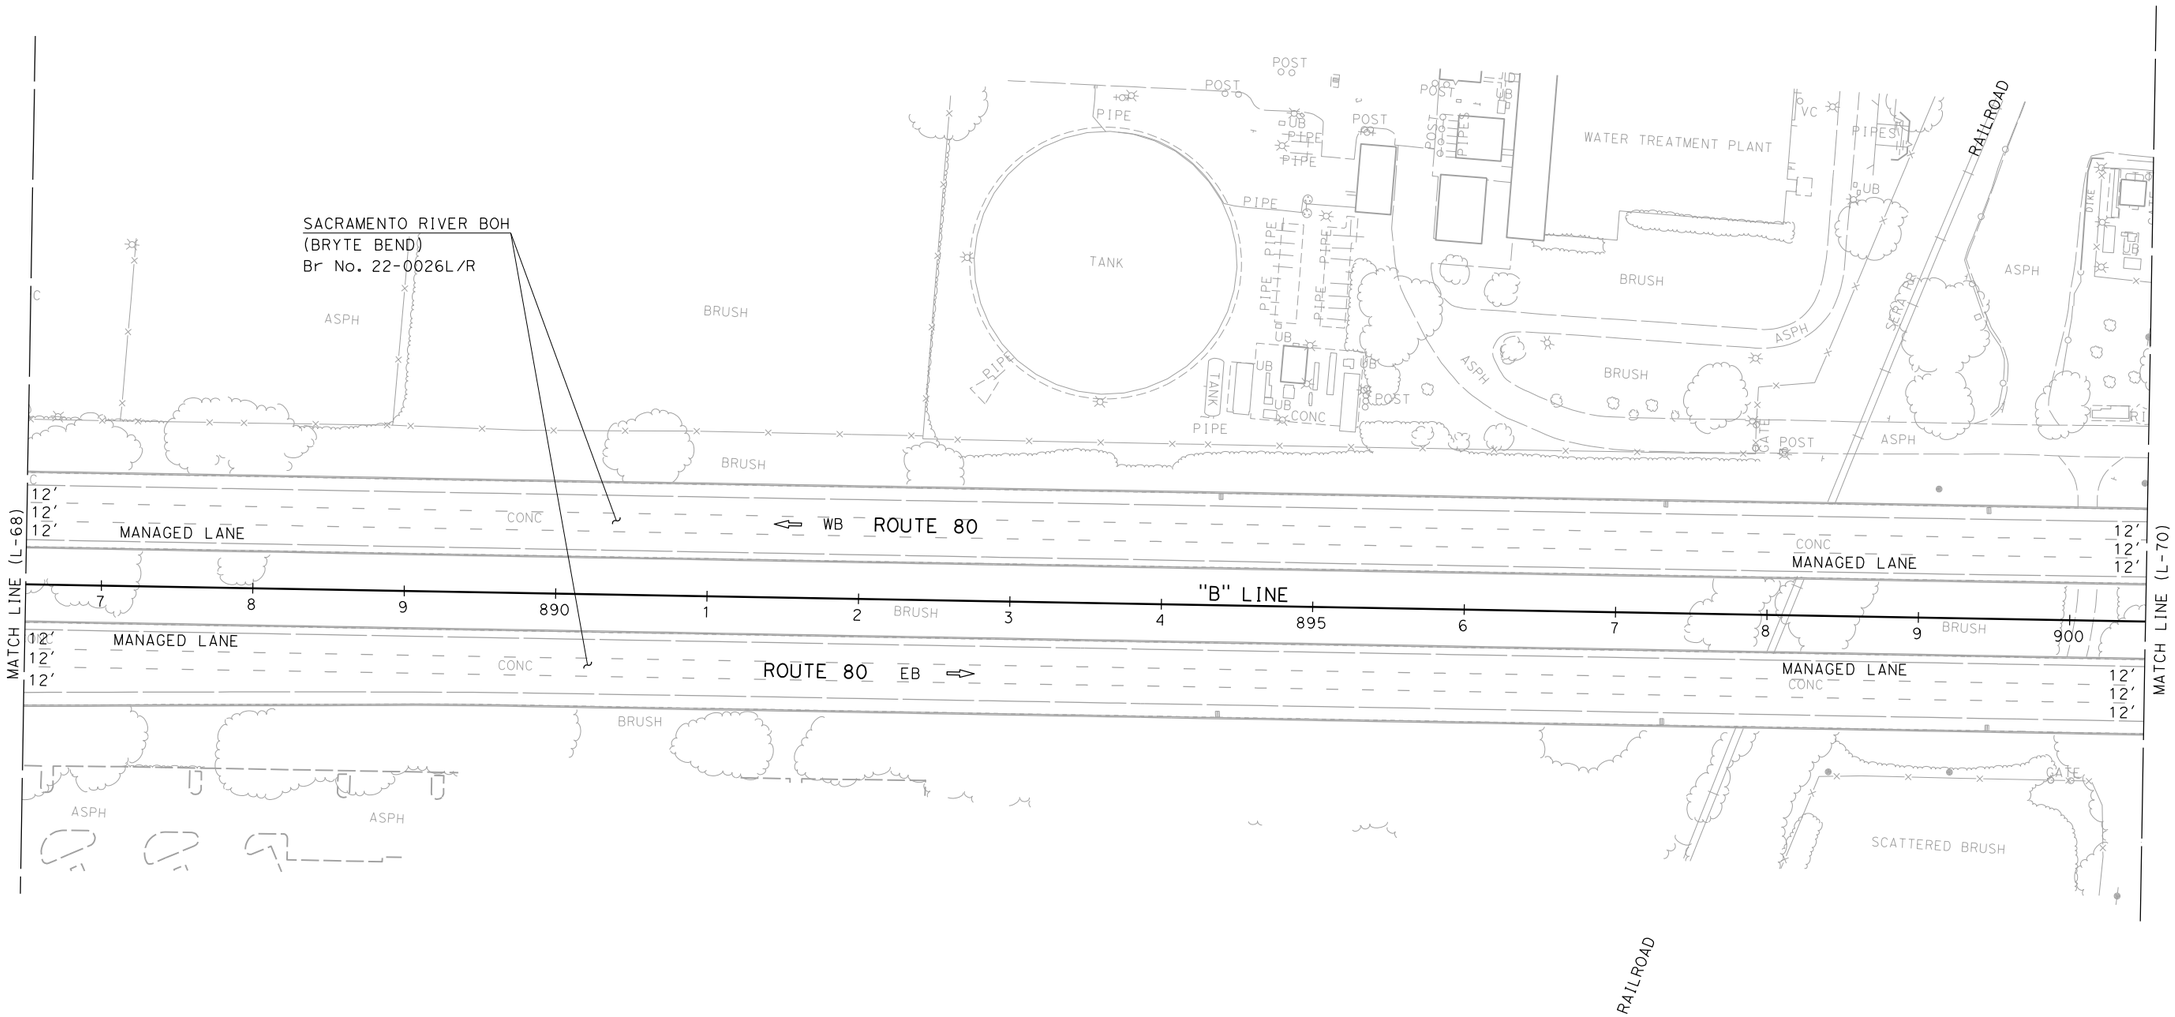

ALTERNATIVE 7A
LAYOUT

SCALE: 1" = 50'

L-69

STATE OF CALIFORNIA - DEPARTMENT OF TRANSPORTATION
03 DESIGN

FUNCTIONAL SUPERVISOR: MONIKA PEDIGO

CALCULATED-DESIGNED BY

CHECKED BY

REVISED BY	DATE REVISED
XXXX - XXXX	XXXX - XXXX

LAST REVISION 01-26-23

DATE PLOTTED => 3/24/2023
TIME PLOTTED => 12:45:36 PM

BORDER LAST REVISED 7/2/2010

USERNAME =>
DGN FILE => ...\3H900-Alt-7A_LayOut-69.dgn

RELATIVE BORDER SCALE IS IN INCHES 0 1 2 3

UNIT 0328

PROJECT NUMBER & PHASE 00000000001

Dist	COUNTY	ROUTE	POST MILES TOTAL PROJECT	SHEET No.	TOTAL SHEETS
04	SOL	80	40.7/R44.7		
03	Yol,Sac	80,50	VAR		


REGISTERED CIVIL ENGINEER — DATE

PLANS APPROVAL DATE

REGISTERED PROFESSIONAL ENGINEER — No. — Exp. — CIVIL — STATE OF CALIFORNIA

THE STATE OF CALIFORNIA OR ITS OFFICERS OR AGENTS SHALL NOT BE RESPONSIBLE FOR THE ACCURACY OR COMPLETENESS OF SCANNED COPIES OF THIS PLAN SHEET.

DRAFT

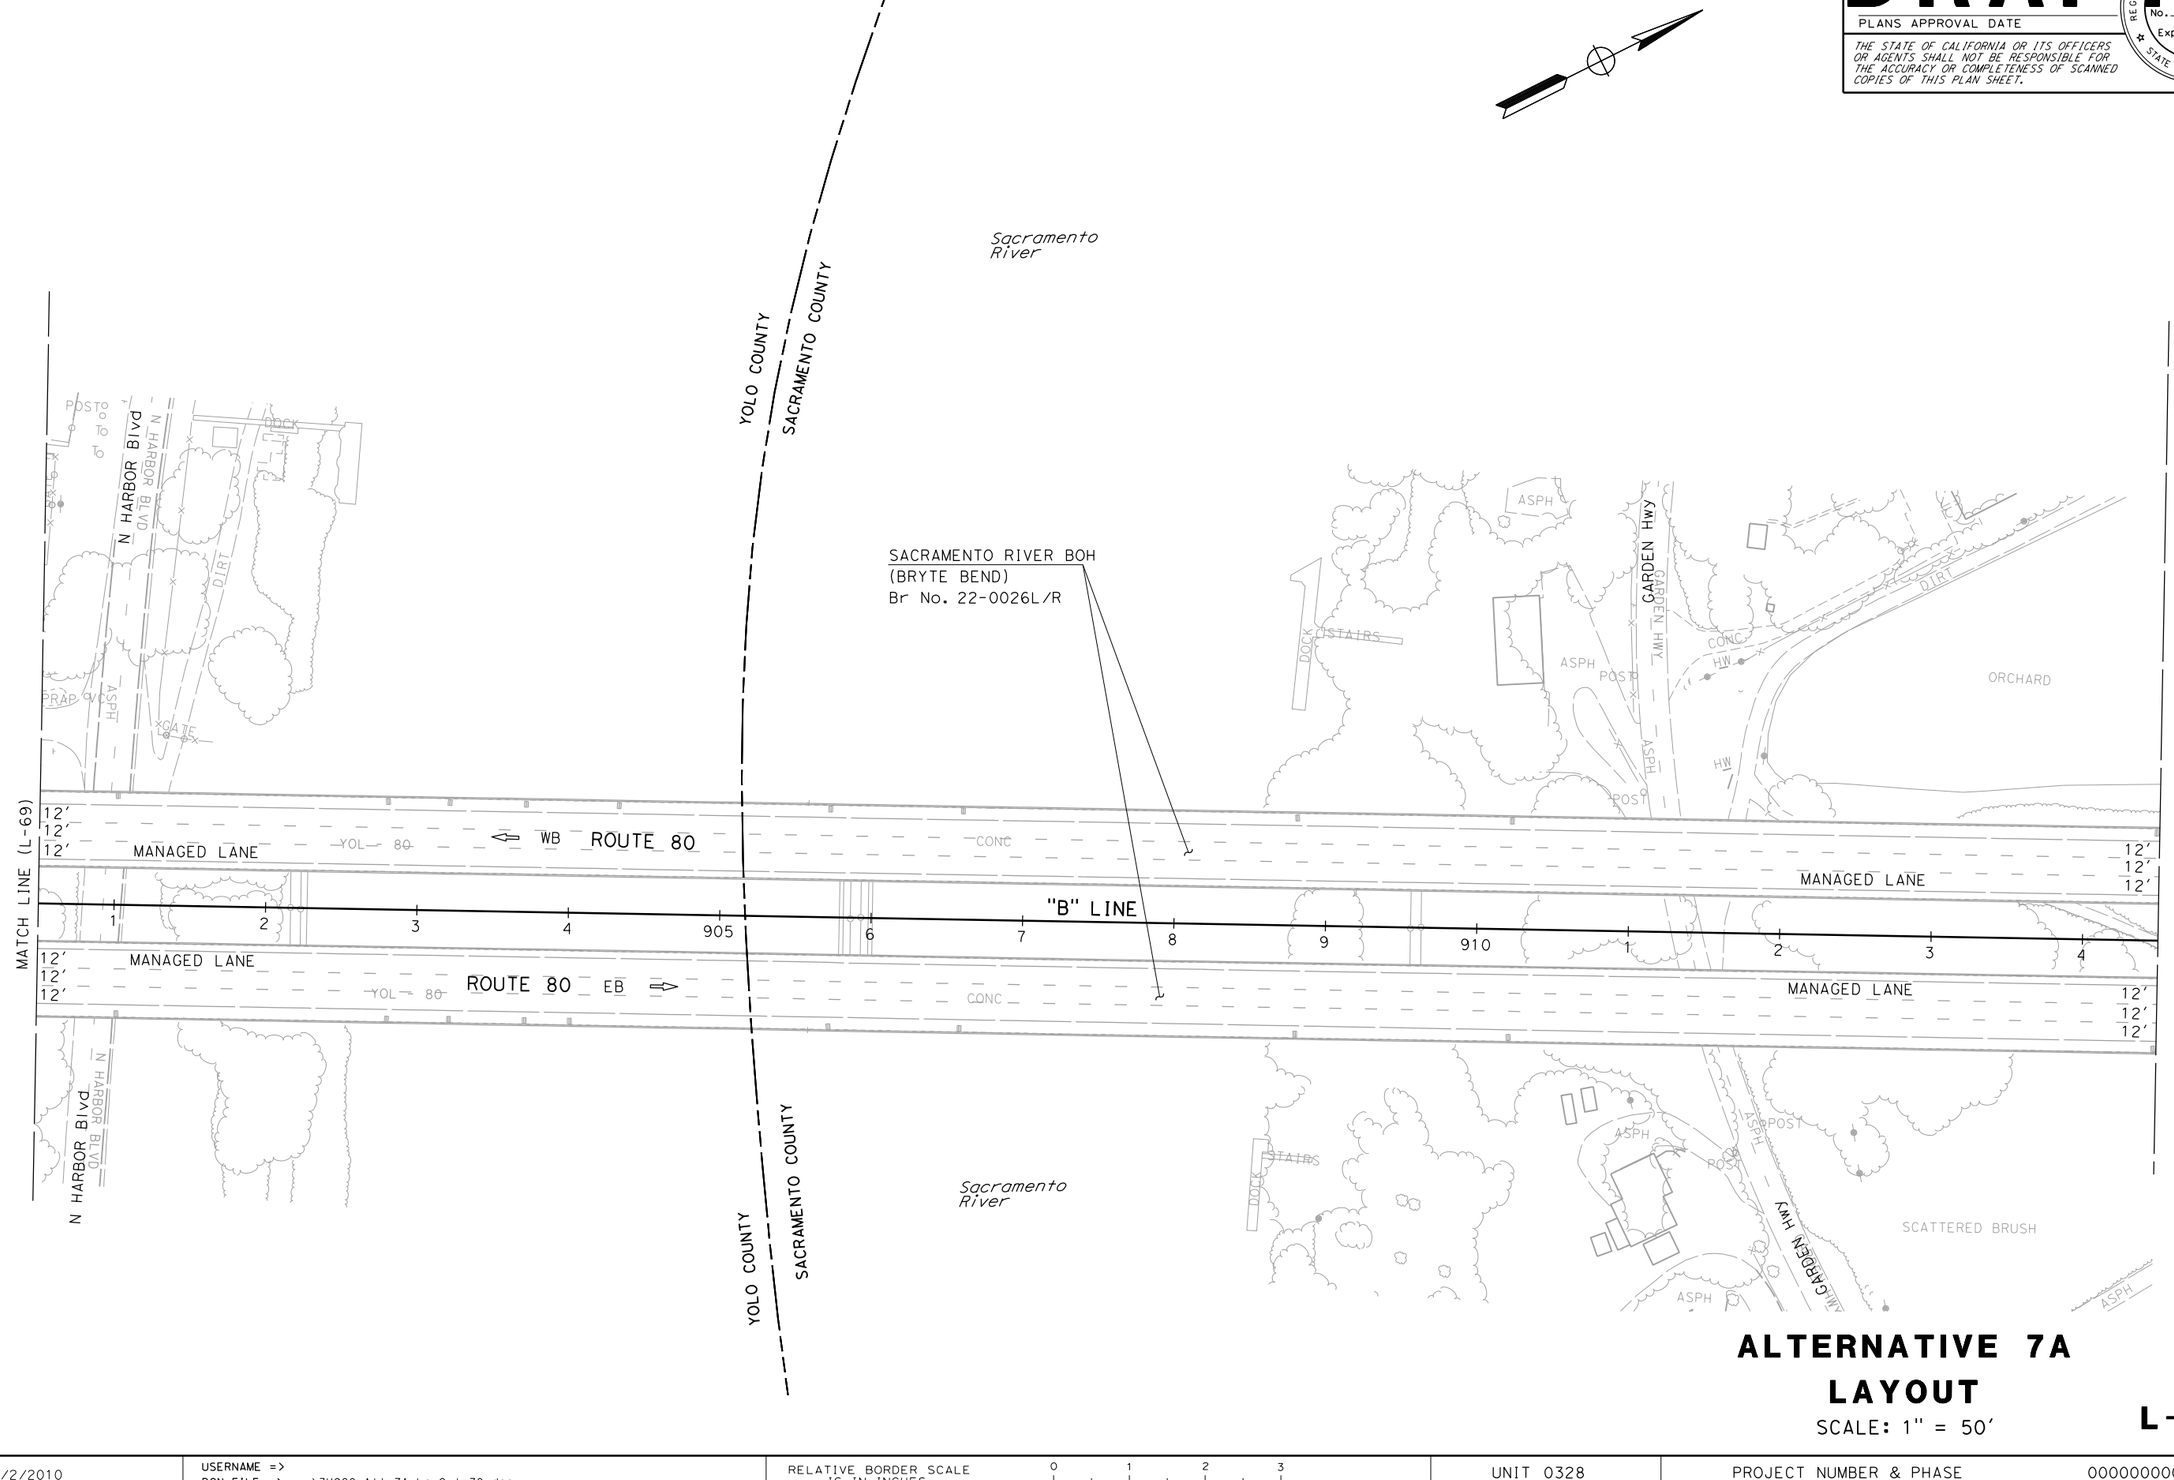

ALTERNATIVE 7A
LAYOUT

SCALE: 1" = 50'

L-70

STATE OF CALIFORNIA - DEPARTMENT OF TRANSPORTATION
Caltrans
03 DESIGN

FUNCTIONAL SUPERVISOR: MONIKA PEDIGO

CALCULATED-DESIGNED BY: xxxx - xxxx
CHECKED BY: xxxx - xxxx

REVISED BY
DATE REVISED

LAST REVISION 01-26-23
DATE PLOTTED => 3/24/2023
TIME PLOTTED => 12:45:39 PM

BORDER LAST REVISED 7/2/2010
USERNAME =>
DGN FILE => ...\3H900-Alt-7A_LayOut-70.dgn
RELATIVE BORDER SCALE IS IN INCHES 0 1 2 3
UNIT 0328
PROJECT NUMBER & PHASE 00000000001

Dist	COUNTY	ROUTE	POST MILES TOTAL PROJECT	SHEET No.	TOTAL SHEETS
04	Sol	80	40.7/R44.7		
03	Yol,Sac	80,50	VAR		


DRAFT

REGISTERED CIVIL ENGINEER — DATE

PLANS APPROVAL DATE

REGISTERED PROFESSIONAL ENGINEER — No. — Exp. — CIVIL — STATE OF CALIFORNIA

THE STATE OF CALIFORNIA OR ITS OFFICERS OR AGENTS SHALL NOT BE RESPONSIBLE FOR THE ACCURACY OR COMPLETENESS OF SCANNED COPIES OF THIS PLAN SHEET.

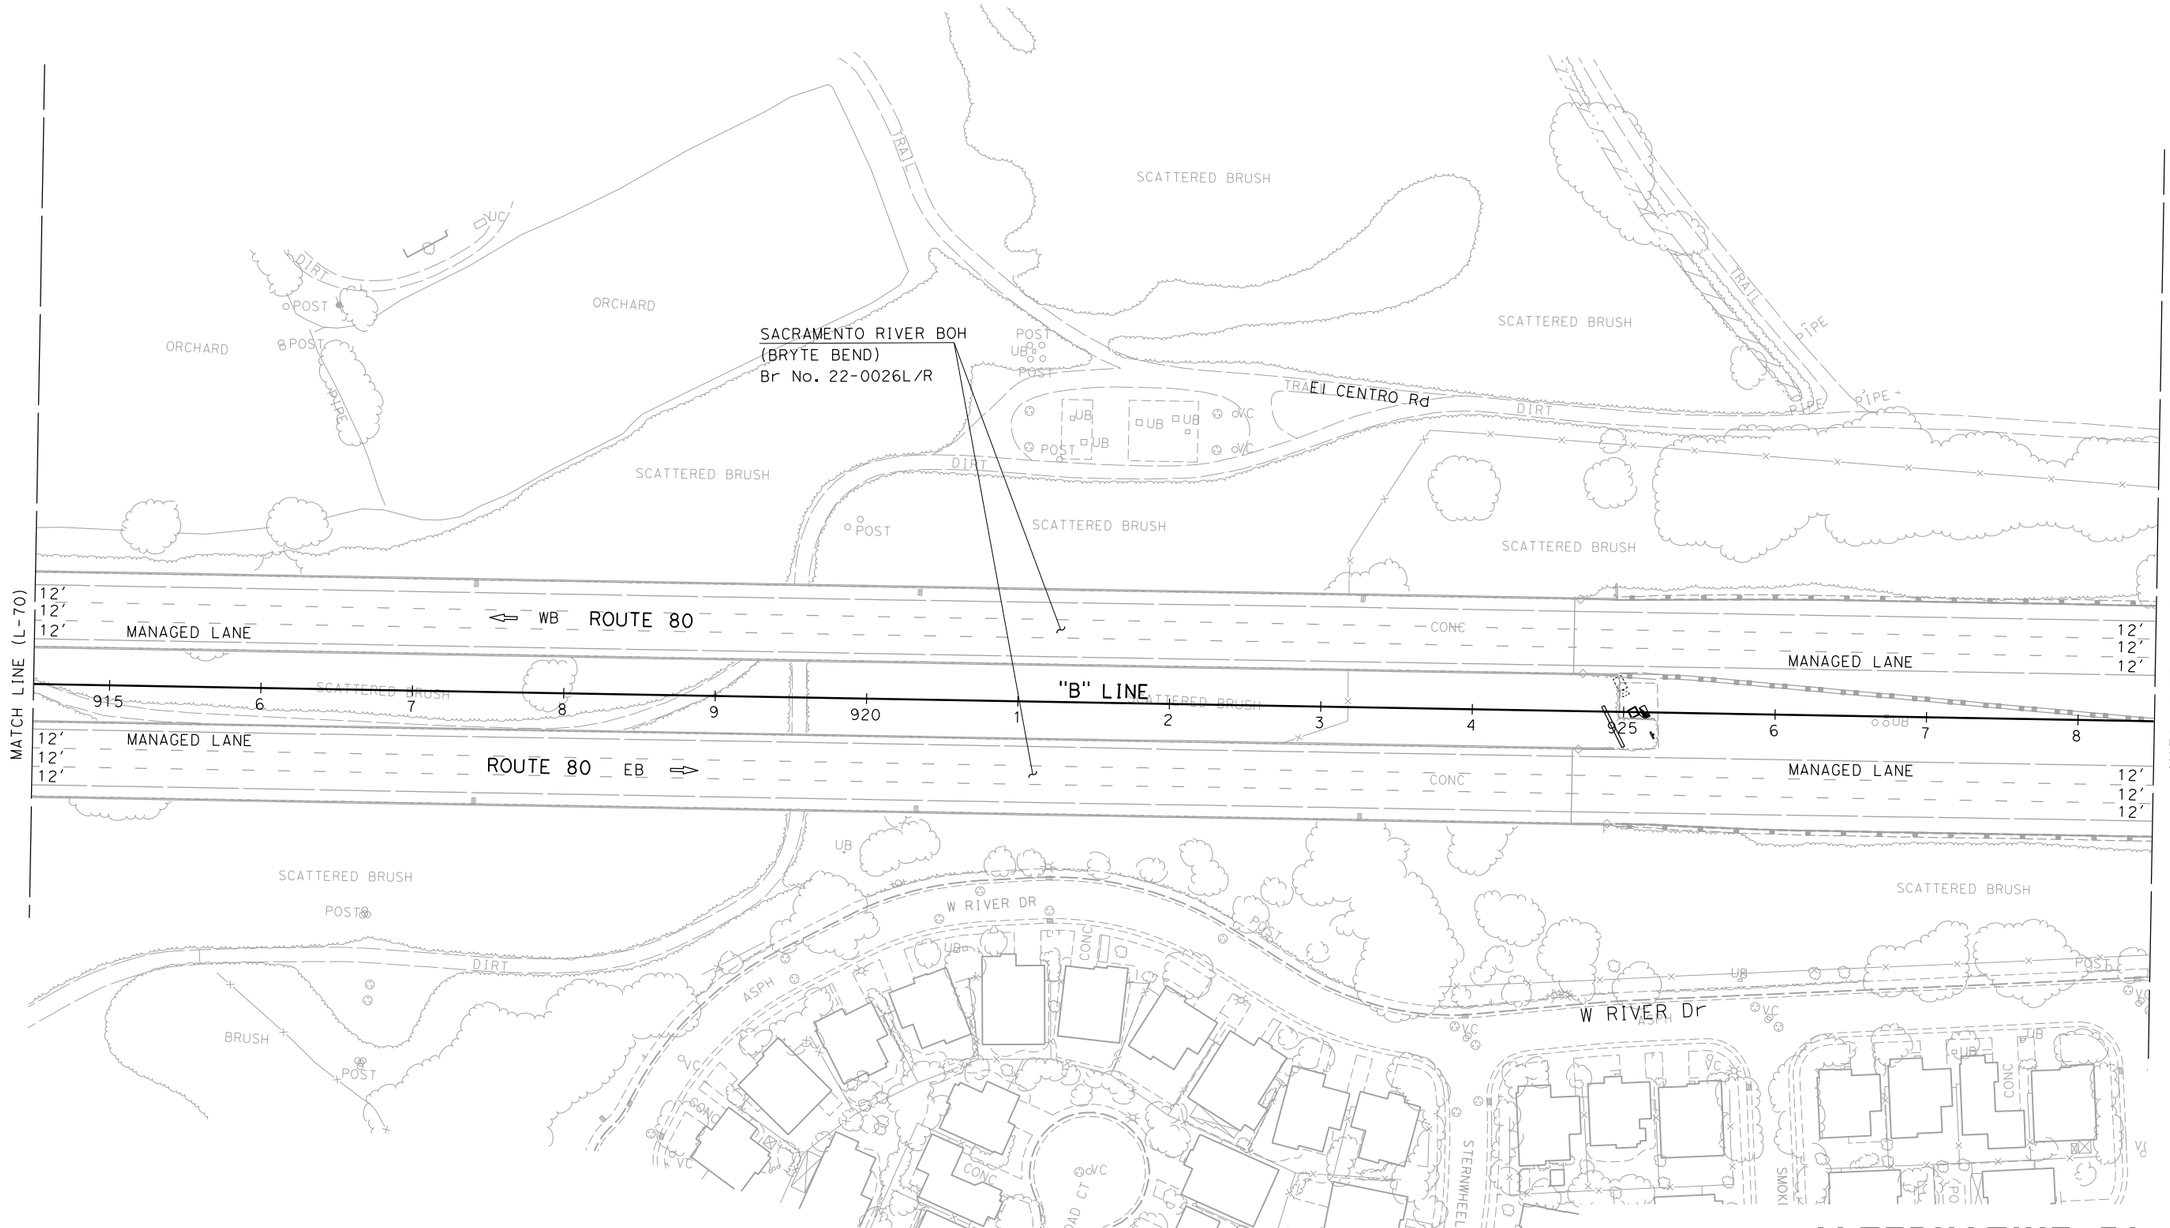

ALTERNATIVE 7A LAYOUT

SCALE: 1" = 50'

L-71

STATE OF CALIFORNIA - DEPARTMENT OF TRANSPORTATION

03 DESIGN

Caltrans

FUNCTIONAL SUPERVISOR: MONIKA PEDIGO

CALCULATED-DESIGNED BY

CHECKED BY

REVISED BY	DATE REVISED
XXXX - XXXX	XXXX - XXXX

LAST REVISION: 01-26-23

DATE PLOTTED => 3/24/2023
TIME PLOTTED => 12:45:41 PM

BORDER LAST REVISED 7/2/2010

USERNAME =>
DGN FILE => ...\3H900-Alt-7A_LayOut-71.dgn

RELATIVE BORDER SCALE IS IN INCHES 0 1 2 3

UNIT 0328

PROJECT NUMBER & PHASE 00000000001

Dist	COUNTY	ROUTE	POST MILES TOTAL PROJECT	SHEET No.	TOTAL SHEETS
04	Sol	80	40.7/R44.7		
03	Yol,Sac	80,50	VAR		


REGISTERED CIVIL ENGINEER DATE

PLANS APPROVAL DATE

DRAFT

REGISTERED PROFESSIONAL ENGINEER No. Exp. CIVIL STATE OF CALIFORNIA

THE STATE OF CALIFORNIA OR ITS OFFICERS OR AGENTS SHALL NOT BE RESPONSIBLE FOR THE ACCURACY OR COMPLETENESS OF SCANNED COPIES OF THIS PLAN SHEET.

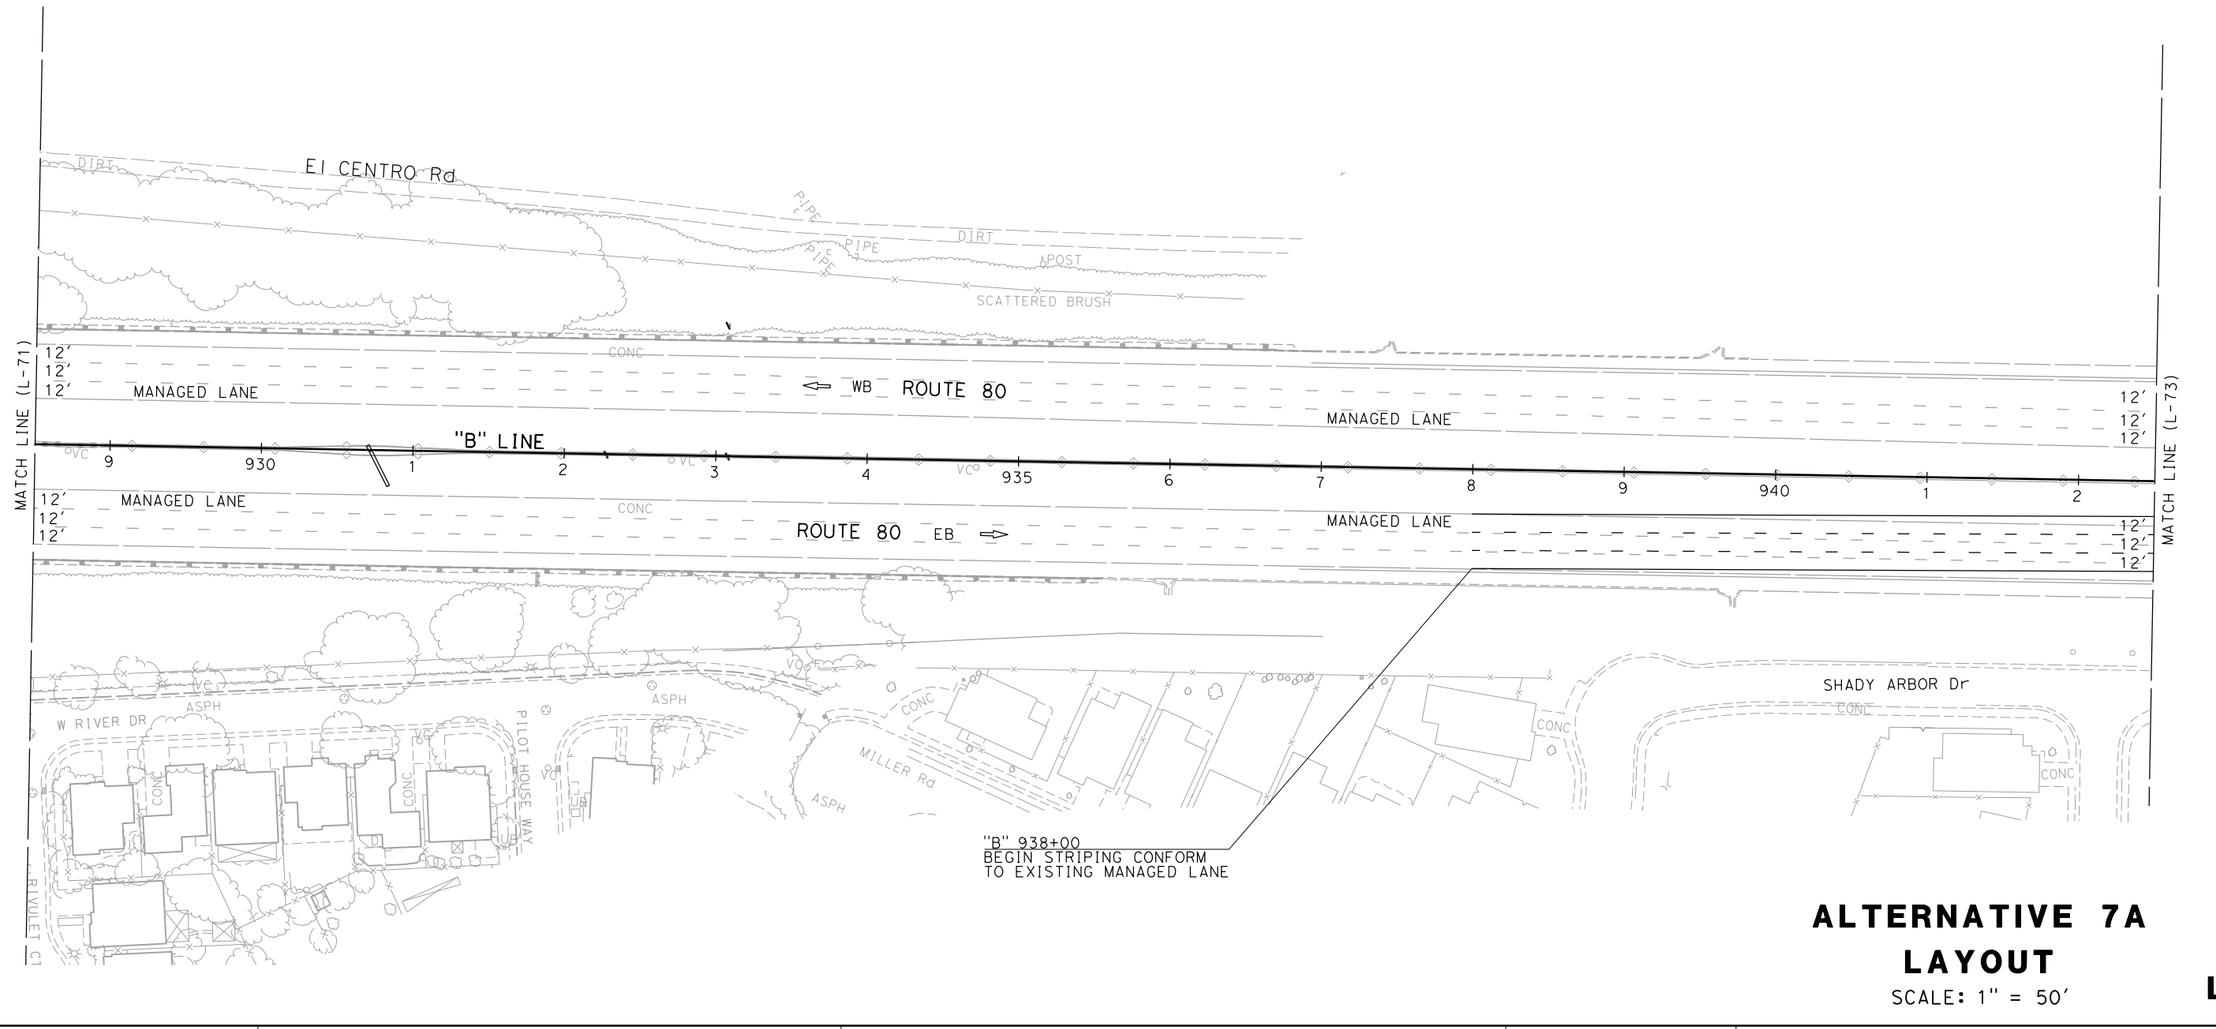

ALTERNATIVE 7A LAYOUT

SCALE: 1" = 50'

L-72

STATE OF CALIFORNIA - DEPARTMENT OF TRANSPORTATION
Caltrans
03 DESIGN

FUNCTIONAL SUPERVISOR: MONIKA PEDIGO

CALCULATED-DESIGNED BY
CHECKED BY

REVISED BY	DATE REVISED
XXXX - XXXX	XXXX - XXXX

LAST REVISION 01-26-23
DATE PLOTTED => 3/24/2023
TIME PLOTTED => 12:45:44 PM

BORDER LAST REVISED 7/2/2010

USERNAME =>
DGN FILE => ...\3H900-Alt-7A_LayOut-72.dgn

RELATIVE BORDER SCALE IS IN INCHES 0 1 2 3

UNIT 0328

PROJECT NUMBER & PHASE 00000000001

Dist	COUNTY	ROUTE	POST MILES TOTAL PROJECT	SHEET No.	TOTAL SHEETS
04	Sol	80	40.7/R44.7		
03	Yol,Sac	80,50	VAR		


REGISTERED CIVIL ENGINEER DATE


PLANS APPROVAL DATE

THE STATE OF CALIFORNIA OR ITS OFFICERS OR AGENTS SHALL NOT BE RESPONSIBLE FOR THE ACCURACY OR COMPLETENESS OF SCANNED COPIES OF THIS PLAN SHEET.

REGISTERED PROFESSIONAL ENGINEER No. Exp. CIVIL STATE OF CALIFORNIA

DRAFT

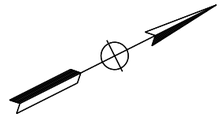

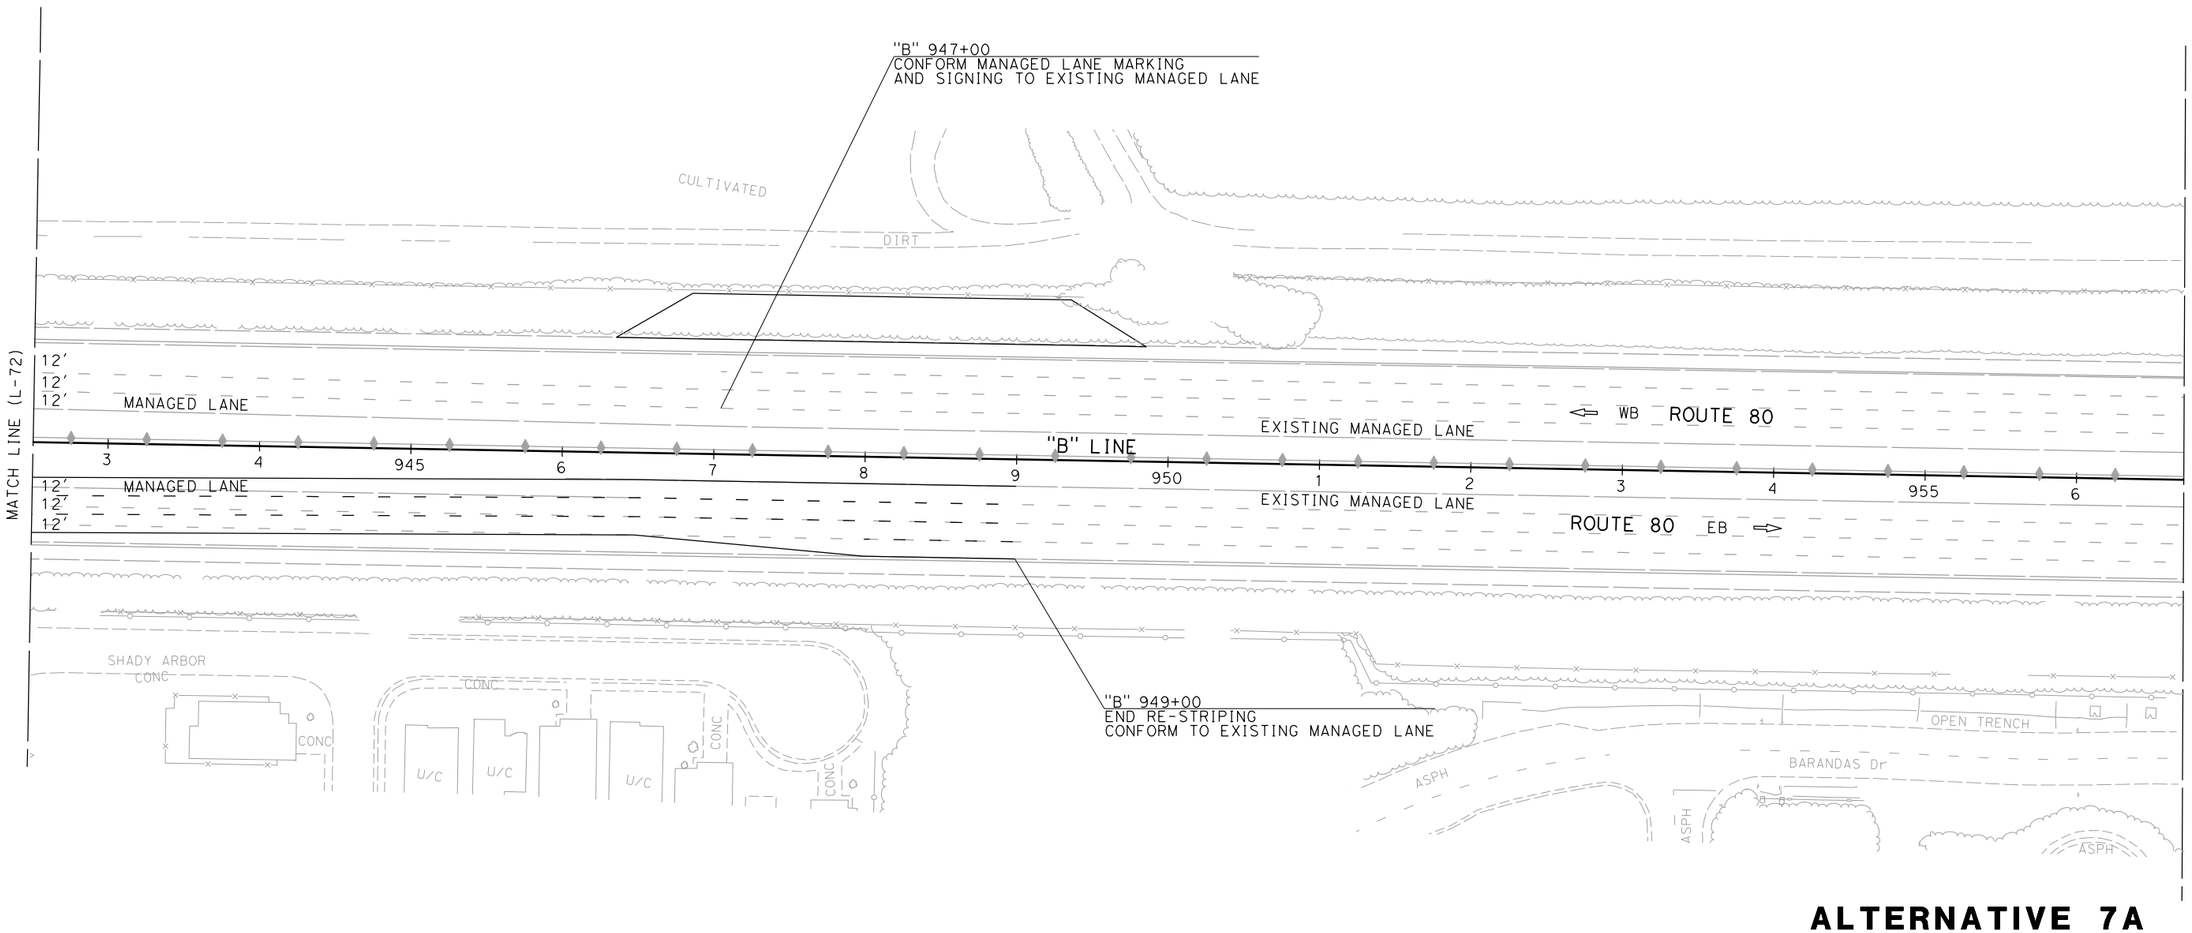

ALTERNATIVE 7A
LAYOUT

SCALE: 1" = 50'

L-73

STATE OF CALIFORNIA - DEPARTMENT OF TRANSPORTATION
Caltrans
03 DESIGN

FUNCTIONAL SUPERVISOR: MONIKA PEDIGO

CALCULATED-DESIGNED BY

CHECKED BY

REVISED BY	DATE REVISED
XXXX - XXXX	XXXX - XXXX

LAST REVISION 01-26-23

DATE PLOTTED => 3/24/2023
TIME PLOTTED => 12:45:47 PM

BORDER LAST REVISED 7/2/2010

USERNAME =>
DGN FILE => ...\3H900-Alt-7A_LayOut-73.dgn

RELATIVE BORDER SCALE IS IN INCHES 0 1 2 3

UNIT 0328

PROJECT NUMBER & PHASE 00000000001

Dist	COUNTY	ROUTE	POST MILES TOTAL PROJECT	SHEET No.	TOTAL SHEETS
04 03	Sol Yol,Sac	80 80,50	40.7/R44.7 VAR		


REGISTERED CIVIL ENGINEER — DATE

PLANS APPROVAL DATE

DRAFT

REGISTERED PROFESSIONAL ENGINEER
No. ____
Exp. ____
CIVIL
STATE OF CALIFORNIA

THE STATE OF CALIFORNIA OR ITS OFFICERS OR AGENTS SHALL NOT BE RESPONSIBLE FOR THE ACCURACY OR COMPLETENESS OF SCANNED COPIES OF THIS PLAN SHEET.

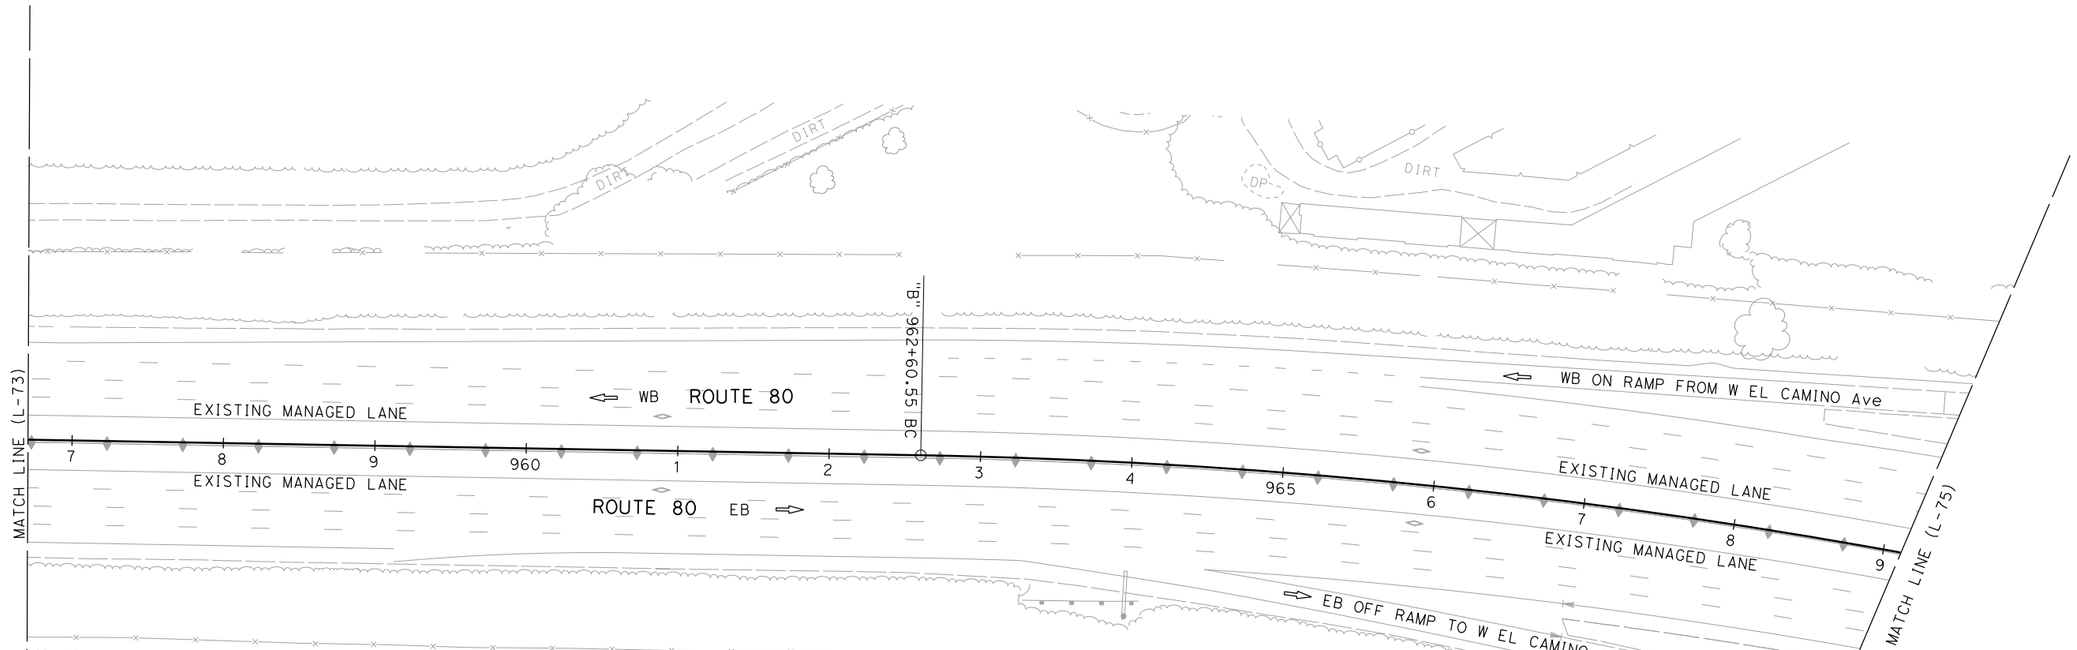

ALTERNATIVE 7A
LAYOUT

SCALE: 1" = 50'

L-74

REVISED BY	CALCULATED-
DATE REVISED	DESIGNED BY
xxxx - xxxx	CHECKED BY
xxxx - xxxx	

FUNCTIONAL SUPERVISOR: MONIKA PEDIGO

STATE OF CALIFORNIA - DEPARTMENT OF TRANSPORTATION
03 DESIGN
Caltrans

LAST REVISION 01-26-23
DATE PLOTTED => 3/24/2023
TIME PLOTTED => 12:46:03 PM

BORDER LAST REVISED 7/2/2010

USERNAME =>
DGN FILE => ...\3H900-Alt-7A_LayOut-74.dgn

RELATIVE BORDER SCALE IS IN INCHES 0 1 2 3

UNIT 0328

PROJECT NUMBER & PHASE 00000000001

Dist	COUNTY	ROUTE	POST MILES TOTAL PROJECT	SHEET No.	TOTAL SHEETS
04	Sol	80	40.7/R44.7		
03	Yol,Sac	80,50	VAR		

REGISTERED CIVIL ENGINEER DATE

PLANS APPROVAL DATE

DRAFT

REGISTERED PROFESSIONAL ENGINEER No. Exp. CIVIL STATE OF CALIFORNIA

THE STATE OF CALIFORNIA OR ITS OFFICERS OR AGENTS SHALL NOT BE RESPONSIBLE FOR THE ACCURACY OR COMPLETENESS OF SCANNED COPIES OF THIS PLAN SHEET.

WB ON RAMP FROM W ELCAMINO Ave

WEST EL CAMINO Ave

W EL CAMINO Ave

DIKE

DITCH

CULTIVATED

WB OFF RAMP TO W EL CAMINO Ave

ASPH

ASPH

WEST EL CAMINO OC
Br No. 24-0249

CONSTRUCT MVP
RELOCATE RAMP METER CABINET

WB ON RAMP FROM W EL CAMINO Ave

CONC

"B" 982+30.38 EC

EXISTING MANAGED LANE

970 1 2 3 4 975 6 7 8 9 980 1 2 3

EXISTING MANAGED LANE

EXISTING MANAGED LANE

MATCH LINE (L-74)

CONSTRUCT MVP
RELOCATE RAMP METER CABINET

EB OFF RAMP TO W EL CAMINO Ave

EB ON RAMP FROM W EL CAMINO Ave

DIKE

W EL CAMINO Ave

DIKE

EB ON RAMP FROM W EL CAMINO Ave

CULTIVATED

ALTERNATIVE 7A
LAYOUT

SCALE: 1" = 50'

L-75

REVISED BY	DATE REVISED
XXXX - XXXX	XXXX - XXXX

CALCULATED-DESIGNED BY

CHECKED BY

FUNCTIONAL SUPERVISOR: MONIKA PEDIGO

STATE OF CALIFORNIA - DEPARTMENT OF TRANSPORTATION

03 DESIGN

Caltrans

LAST REVISION 01-26-23

DATE PLOTTED => 3/24/2023
TIME PLOTTED => 12:46:06 PM

BORDER LAST REVISED 7/2/2010

USERNAME =>
DGN FILE => ...\3H900-Alt-7A_LayOut-75.dgn

RELATIVE BORDER SCALE IS IN INCHES 0 1 2 3

UNIT 0328

PROJECT NUMBER & PHASE 00000000001

03-3H900: YOLO 80 MANAGED LANES

ALTERNATIVES

2B-6B

- 2B: Add one HOV 2+ lane in each direction with Median Ramps
- 3B: Add one Transit Only lane in each direction with Median Ramps
- 4B: Add one HOT3+ lane in each direction with Median Ramps
- 5B: Add one Toll lane in each direction with Median Ramps
  OR
- 6B: Add one Transit Only lane in each direction with Median Ramps

(SAME LAYOUT FOR ALL OF THESE ALTERNATIVES)

INDEX OF PLANS

Dist	COUNTY	ROUTE	POST MILES TOTAL PROJECT	SHEET No.	TOTAL SHEETS

STATE OF CALIFORNIA

DEPARTMENT OF TRANSPORTATION

PROJECT PLANS FOR CONSTRUCTION ON


STATE HIGHWAY

IN SOLANO, YOLO, AND SACRAMENTO COUNTIES ON ROUTE 80 FROM 0.6 MILE WEST OF KIDWELL ROAD OC NEAR DAVIS TO THE TRUXEL ROAD OC IN SACRAMENTO AND ON ROUTE 50 FROM THE ROUTE 50/80 SEPARATION IN WEST SACRAMENTO TO 0.20 MILE EAST OF THE ROUTE 99 IN SACRAMENTO

TO BE SUPPLEMENTED BY STANDARD PLANS DATED 2018



LOCATION MAP

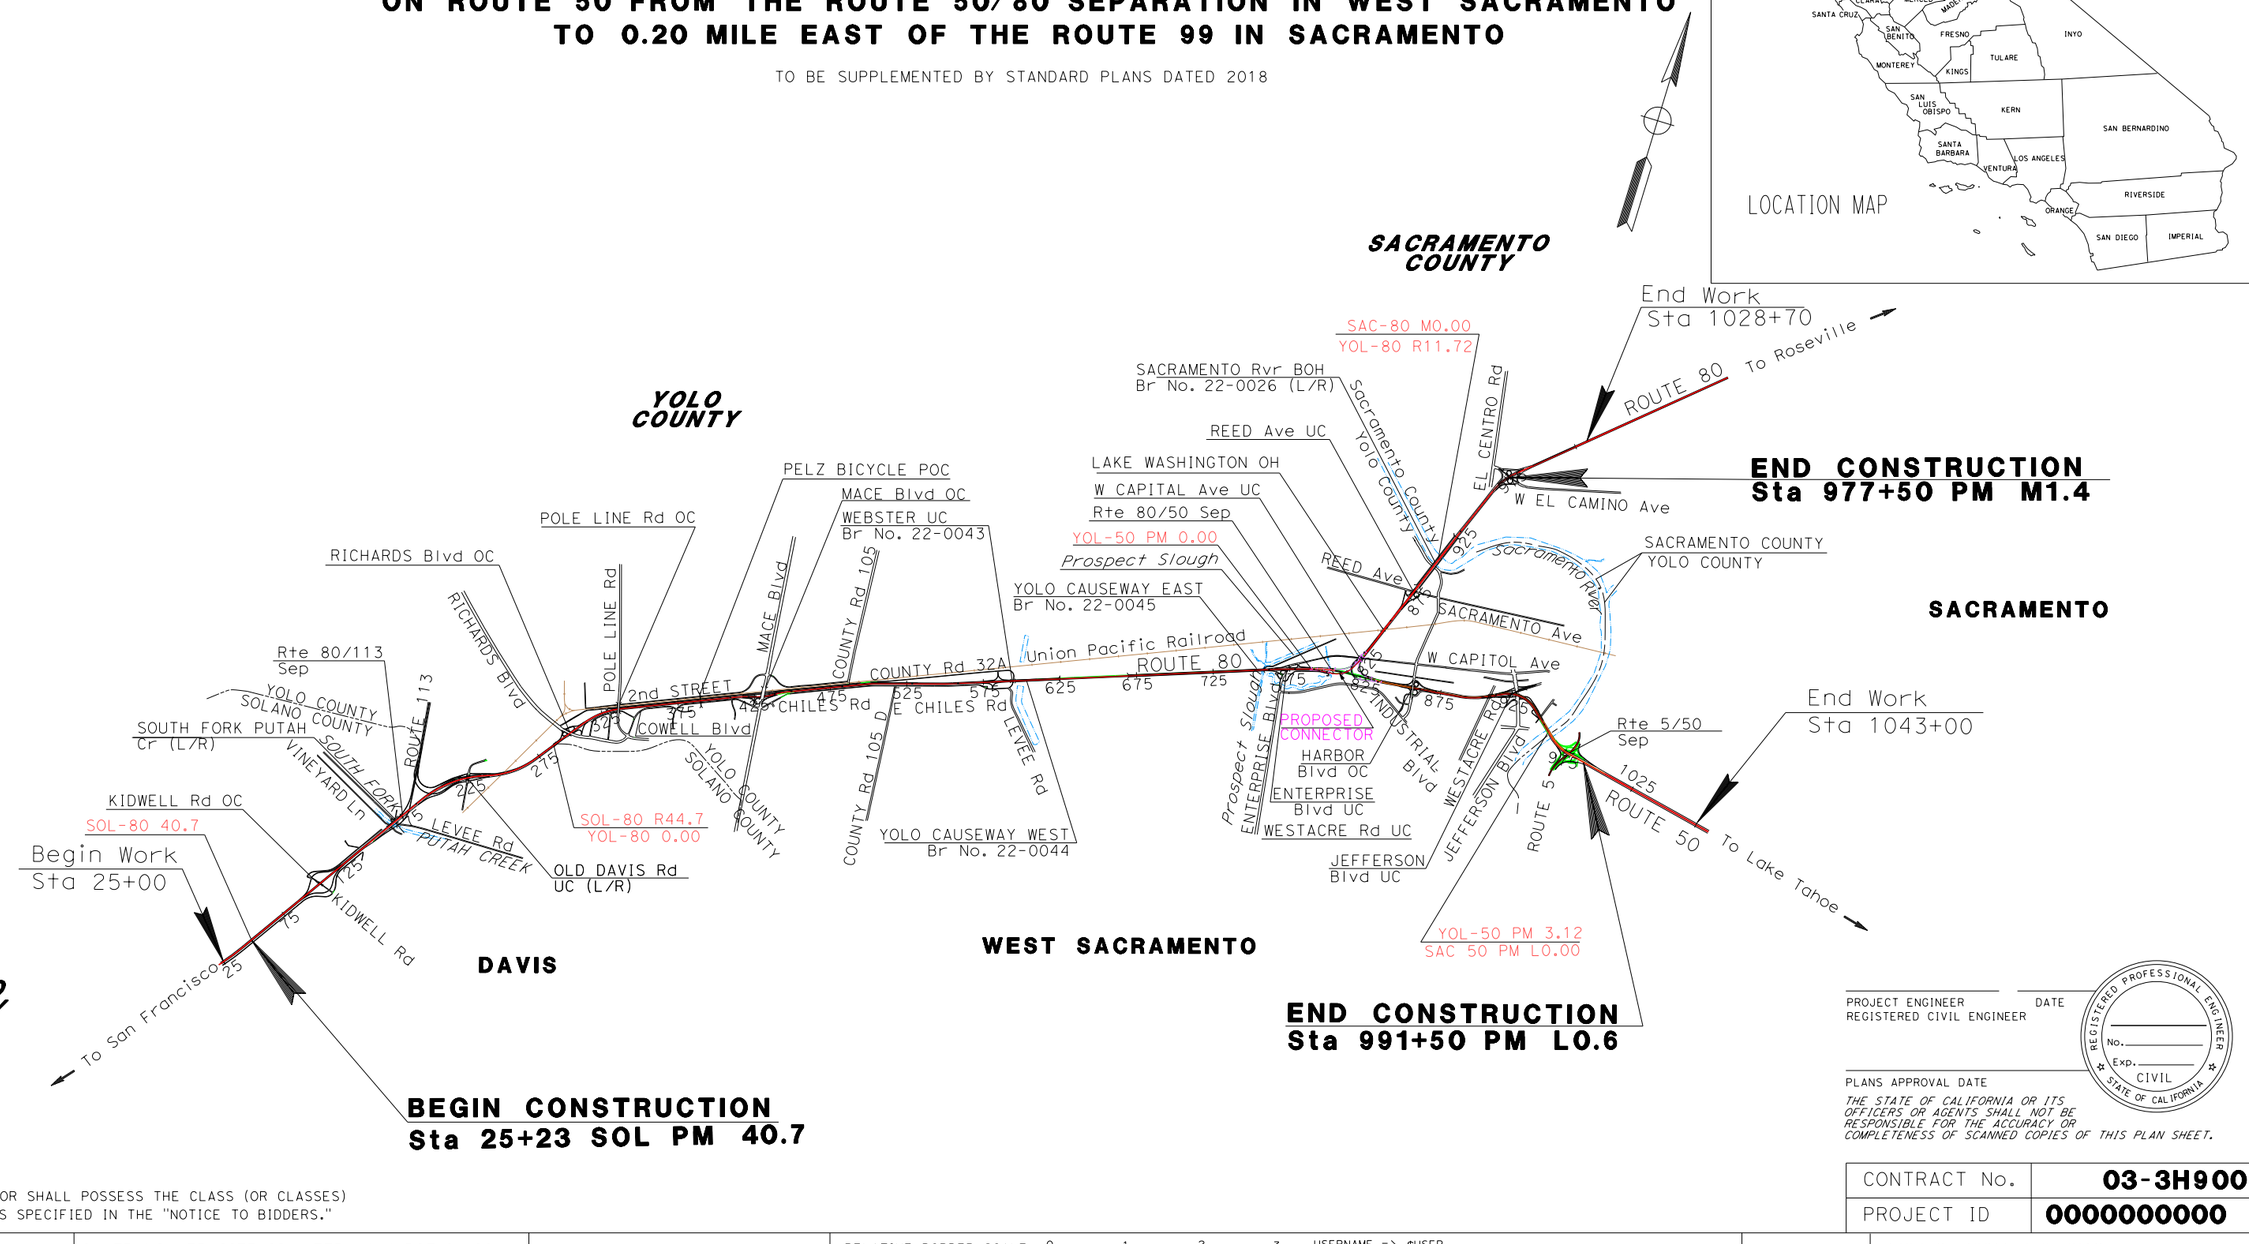

PROJECT ENGINEER DATE
REGISTERED CIVIL ENGINEER

PLANS APPROVAL DATE

REGISTERED PROFESSIONAL ENGINEER No. Exp. CIVIL STATE OF CALIFORNIA

THE STATE OF CALIFORNIA OR ITS OFFICERS OR AGENTS SHALL NOT BE RESPONSIBLE FOR THE ACCURACY OR COMPLETENESS OF SCANNED COPIES OF THIS PLAN SHEET.

CONTRACT No.	03-3H900
PROJECT ID	0000000000

LAST REVISION 00-00-00 DATE PLOTTED => $DATE TIME PLOTTED => $TIME

PROJECT MANAGER

DESIGN MANAGER

THE CONTRACTOR SHALL POSSESS THE CLASS (OR CLASSES) OF LICENSE AS SPECIFIED IN THE "NOTICE TO BIDDERS."

Dist	COUNTY	ROUTE	POST MILES TOTAL PROJECT	SHEET No.	TOTAL SHEETS
04 03	Sol Yol,Sac	80 80,50	40.7/R44.7 VAR		

REGISTERED CIVIL ENGINEER DATE


PLANS APPROVAL DATE

REGISTERED PROFESSIONAL ENGINEER No. Exp. CIVIL STATE OF CALIFORNIA

THE STATE OF CALIFORNIA OR ITS OFFICERS OR AGENTS SHALL NOT BE RESPONSIBLE FOR THE ACCURACY OR COMPLETENESS OF SCANNED COPIES OF THIS PLAN SHEET.


NOTES:

1. DIMENSIONS OF THE STRUCTURAL SECTIONS ARE SUBJECT TO TOLERANCES SPECIFIED IN THE STANDARD SPECIFICATIONS.

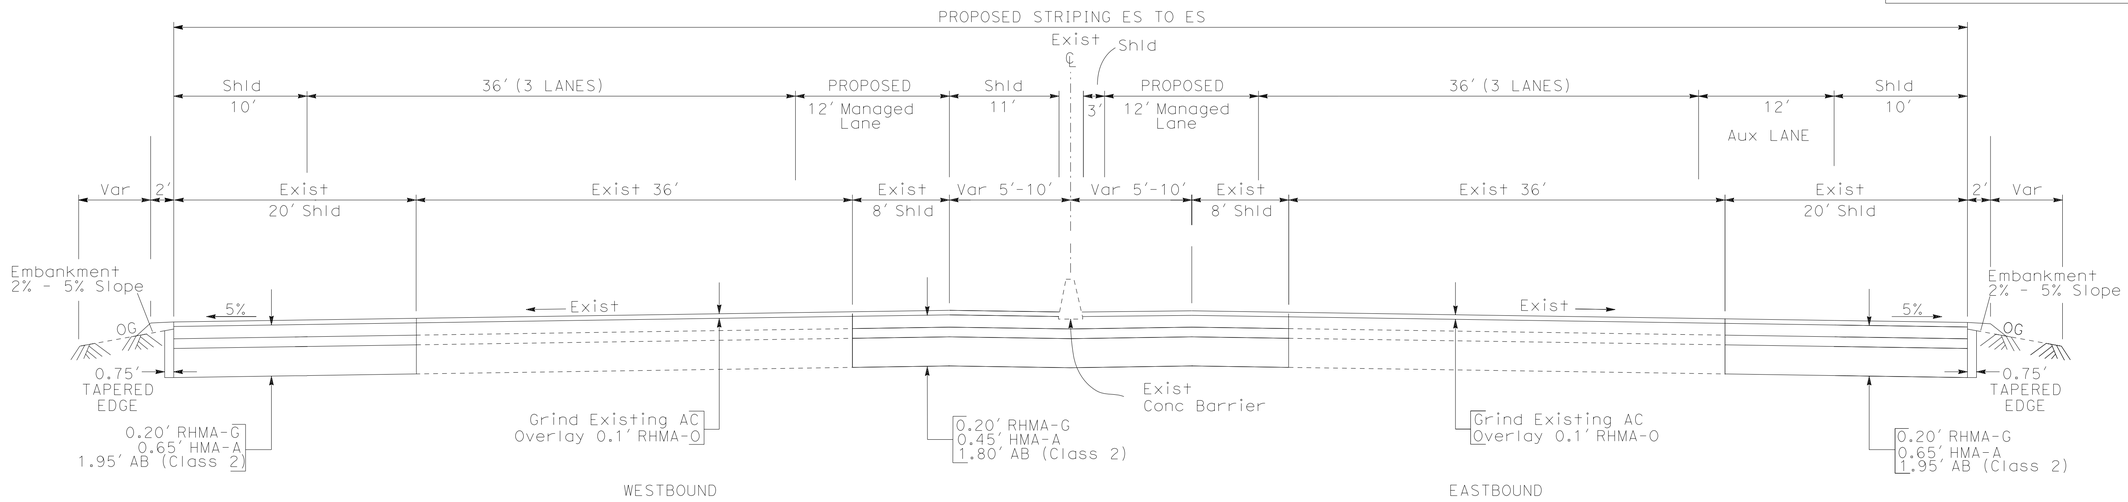

RESTRIPE TO PROVIDE ONE MANAGED LANE IN EACH DIRECTION (WB/EB)

WIDEN OUTSIDE AND INSIDE WB/EB FOR 12' LANE AND 10' SHOULDER
YOLO ROUTE 80
(PM 0.0 - 0.21)
Sta 287+93 TO 298+49

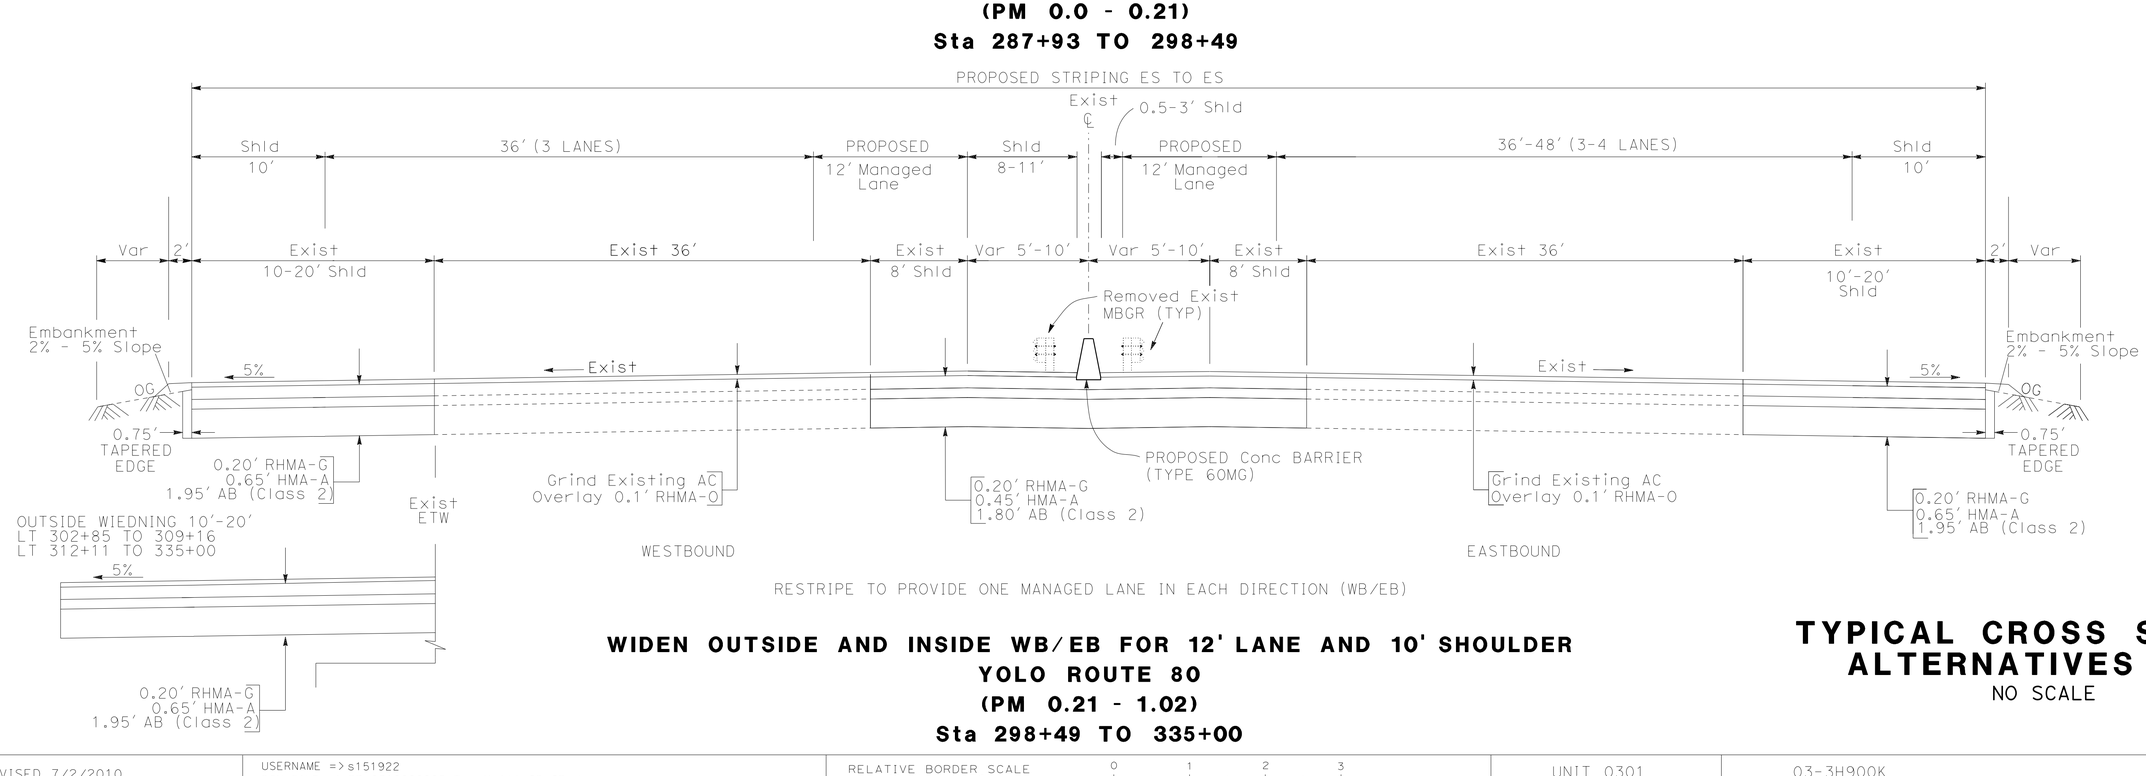

RESTRIPE TO PROVIDE ONE MANAGED LANE IN EACH DIRECTION (WB/EB)

WIDEN OUTSIDE AND INSIDE WB/EB FOR 12' LANE AND 10' SHOULDER
YOLO ROUTE 80
(PM 0.21 - 1.02)
Sta 298+49 TO 335+00

TYPICAL CROSS SECTIONS ALTERNATIVES 2B-6B

NO SCALE

X-1

REVISED BY | DATE REVISED
JOEY MORRISON | AARON DANIELS
CALCULATED-DESIGNED BY | CHECKED BY
FUNCTIONAL SUPERVISOR: MONIKA PEDIGO
STATE OF CALIFORNIA - DEPARTMENT OF TRANSPORTATION
03 DESIGN
Caltrans®

LAST REVISION 2-11-19
DATE PLOTTED => 5-APR-2023
TIME PLOTTED => 07:57

BORDER LAST REVISED 7/2/2010
USERNAME => s151922
DGN FILE => PR-0318000085_Typ-X-Alt 2B-6B.dgn
RELATIVE BORDER SCALE IS IN INCHES 0 1 2 3
UNIT 0301
03-3H900K
00000000001

Dist	COUNTY	ROUTE	POST MILES TOTAL PROJECT	SHEET No.	TOTAL SHEETS
04 03	Sol Yol,Sac	80 80,50	40.7/R44.7 VAR		

REGISTERED CIVIL ENGINEER DATE


PLANS APPROVAL DATE

REGISTERED PROFESSIONAL ENGINEER No. Exp. CIVIL STATE OF CALIFORNIA

THE STATE OF CALIFORNIA OR ITS OFFICERS OR AGENTS SHALL NOT BE RESPONSIBLE FOR THE ACCURACY OR COMPLETENESS OF SCANNED COPIES OF THIS PLAN SHEET.


NOTES:

1. DIMENSIONS OF THE STRUCTURAL SECTIONS ARE SUBJECT TO TOLERANCES SPECIFIED IN THE STANDARD SPECIFICATIONS.

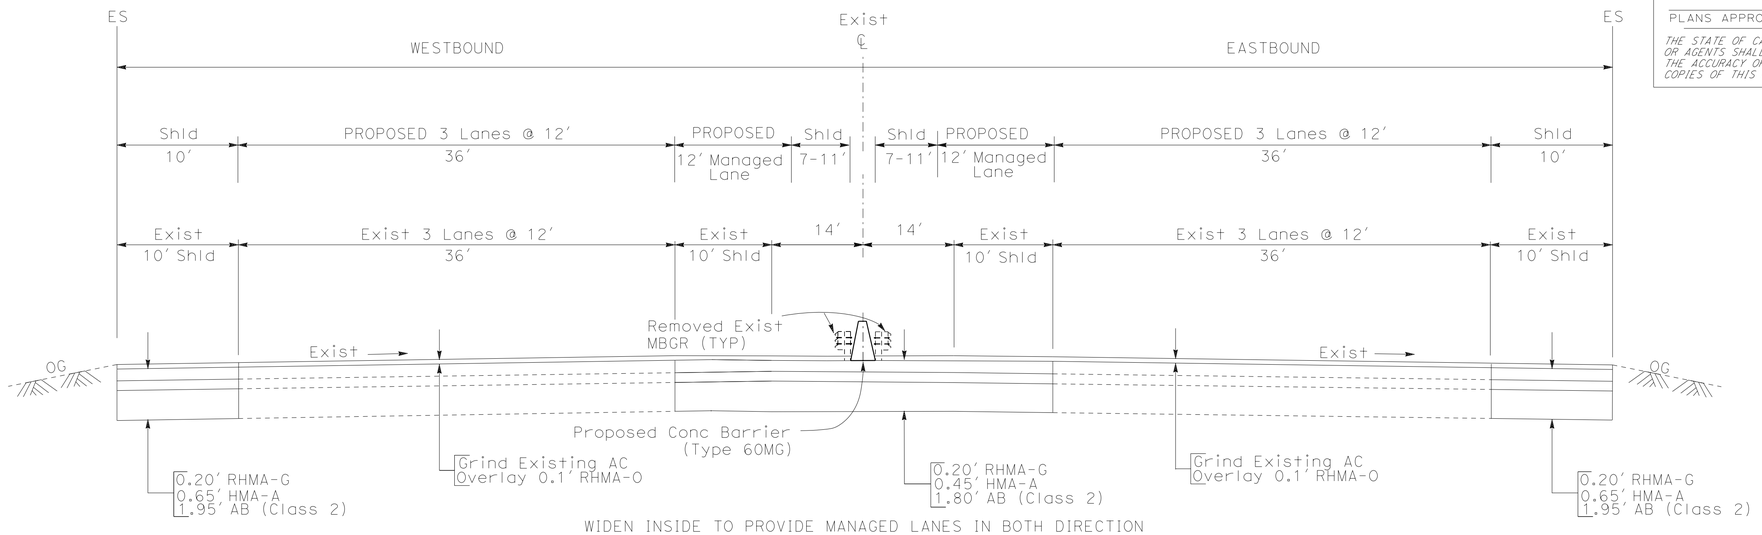

WIDEN INSIDE TO PROVIDE MANAGED LANES IN BOTH DIRECTION

YOLO ROUTE 80
(PM 1.02 - 2.21)
(PM 2.57 - 3.06)
(PM 3.36 - 4.10)
Sta 335+00 TO 398+00
Sta 417+00 TO 443+00
Sta 459+00 TO 505+70

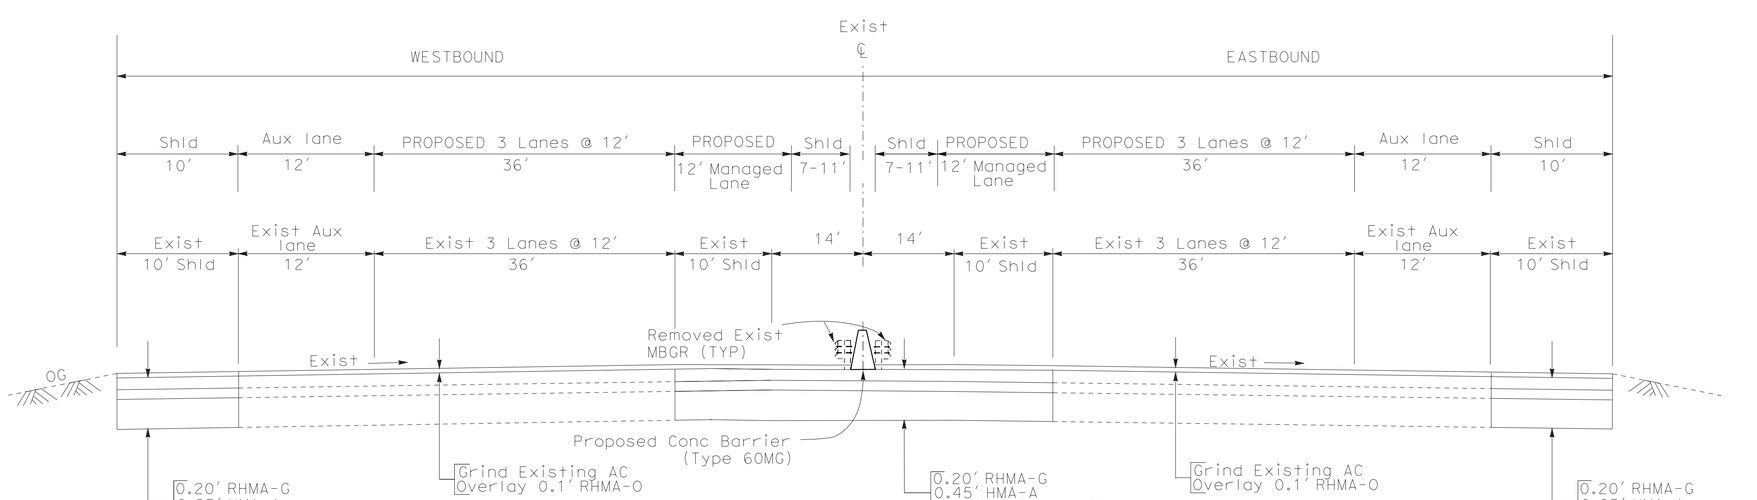

WIDEN INSIDE TO PROVIDE MANAGED LANES IN BOTH DIRECTION

YOLO ROUTE 80
(PM 2.21 - 2.57)
Sta 398+00 TO 417+00

TYPICAL CROSS SECTIONS ALTERNATIVES 2B-6B

NO SCALE

X-2

REVISED BY | DATE REVISED
JOEY MORRISON | AARON DANIELS
CALCULATED-DESIGNED BY | CHECKED BY
FUNCTIONAL SUPERVISOR: MONIKA PEDIGO
STATE OF CALIFORNIA - DEPARTMENT OF TRANSPORTATION
03 DESIGN
Caltrans

LAST REVISION: 2-11-19
DATE PLOTTED => 5-APR-2023
TIME PLOTTED => 07:58

Dist	COUNTY	ROUTE	POST MILES TOTAL PROJECT	SHEET No.	TOTAL SHEETS
04 03	Sol Yol,Sac	80 80,50	40.7/R44.7 VAR		

REGISTERED CIVIL ENGINEER DATE


PLANS APPROVAL DATE

REGISTERED PROFESSIONAL ENGINEER No. Exp. CIVIL STATE OF CALIFORNIA

THE STATE OF CALIFORNIA OR ITS OFFICERS OR AGENTS SHALL NOT BE RESPONSIBLE FOR THE ACCURACY OR COMPLETENESS OF SCANNED COPIES OF THIS PLAN SHEET.


NOTES:

1. DIMENSIONS OF THE STRUCTURAL SECTIONS ARE SUBJECT TO TOLERANCES SPECIFIED IN THE STANDARD SPECIFICATIONS.

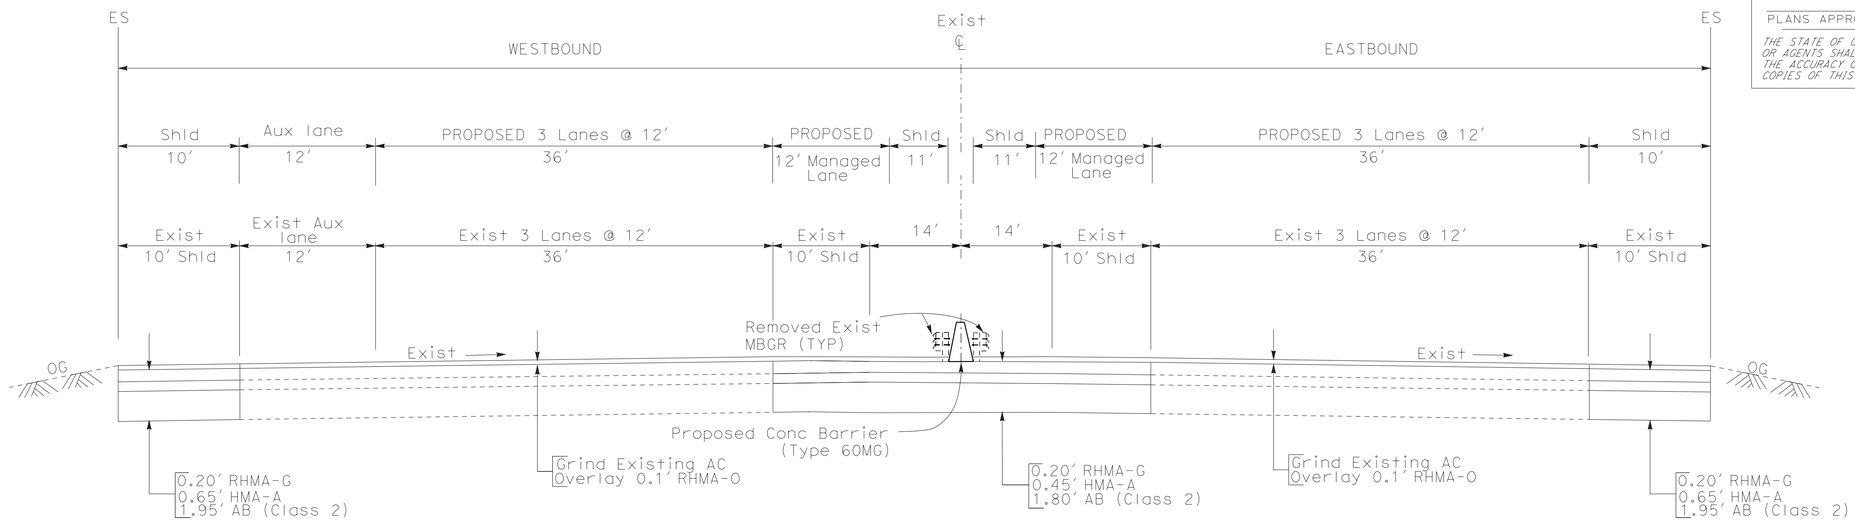

WIDEN INSIDE TO PROVIDE MANAGED LANES IN BOTH DIRECTION

YOLO ROUTE 80
(PM 3.06 - 3.36)
Sta 443+00 TO 459+00

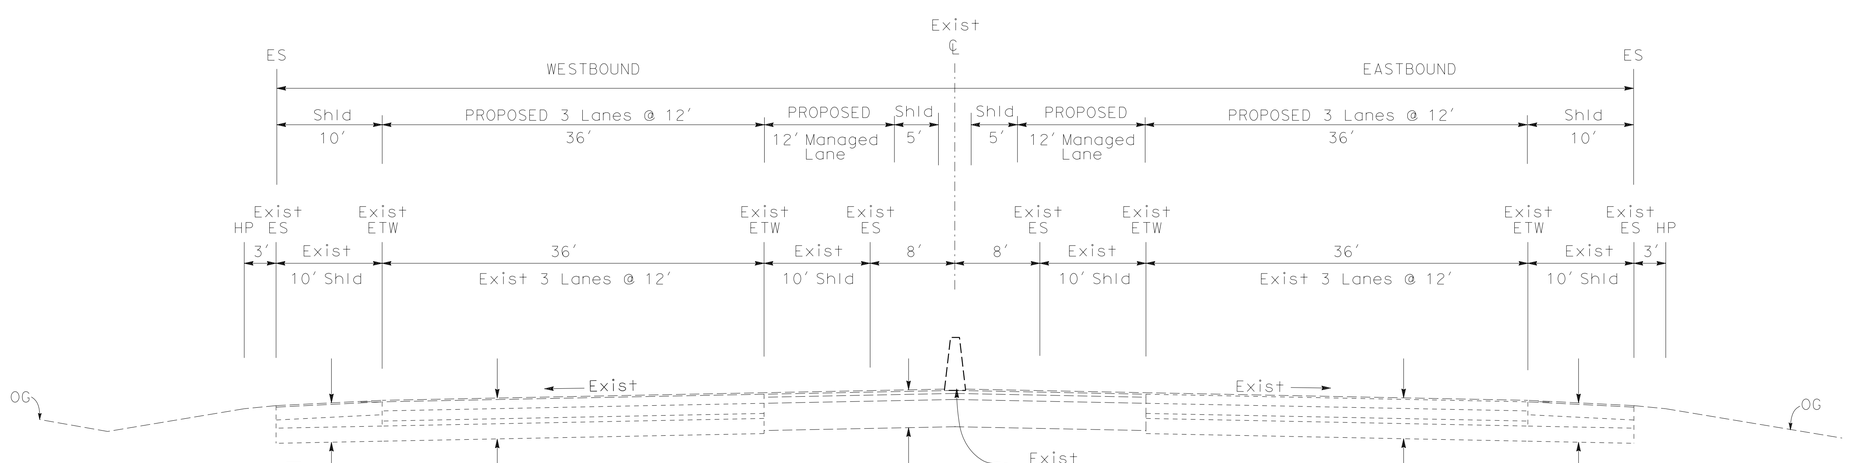

RESTRIPE TO PROVIDE A MANAGED LANE IN BOTH DIRECTIONS

YOLO ROUTE 80
(PM 4.10 - 4.30)
Sta 505+70 TO 515+00

TYPICAL CROSS SECTIONS ALTERNATIVES 2B-6B

NO SCALE

X-3

REVISED BY	DATE REVISED
JOEY MORRISON	AARON DANIELS

CALCULATED-DESIGNED BY
CHECKED BY
FUNCTIONAL SUPERVISOR: MONIKA PEDIGO

STATE OF CALIFORNIA - DEPARTMENT OF TRANSPORTATION
03 DESIGN
Caltrans®

LAST REVISION 2-11-19
DATE PLOTTED => 5-APR-2023
TIME PLOTTED => 07:59

Dist	COUNTY	ROUTE	POST MILES TOTAL PROJECT	SHEET No.	TOTAL SHEETS
04 03	Sol Yol,Sac	80 80,50	40.7/R44.7 VAR		

REGISTERED CIVIL ENGINEER DATE


PLANS APPROVAL DATE

REGISTERED PROFESSIONAL ENGINEER No. Exp. CIVIL STATE OF CALIFORNIA

THE STATE OF CALIFORNIA OR ITS OFFICERS OR AGENTS SHALL NOT BE RESPONSIBLE FOR THE ACCURACY OR COMPLETENESS OF SCANNED COPIES OF THIS PLAN SHEET.


NOTES:

1. DIMENSIONS OF THE STRUCTURAL SECTIONS ARE SUBJECT TO TOLERANCES SPECIFIED IN THE STANDARD SPECIFICATIONS.

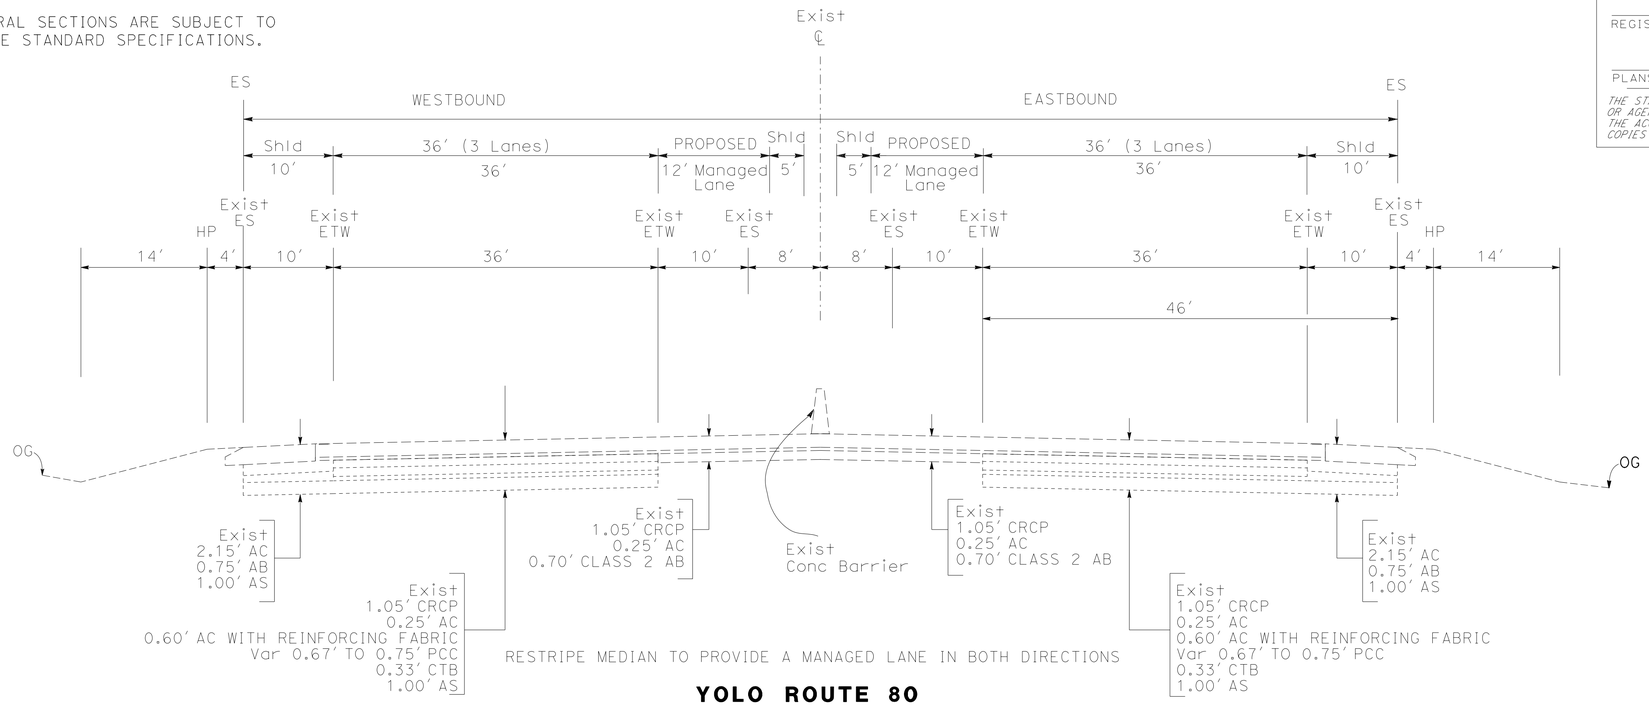

RESTRIPE MEDIAN TO PROVIDE A MANAGED LANE IN BOTH DIRECTIONS

YOLO ROUTE 80
(PM 4.30 - 5.81)
Sta 515+00 TO 593+00

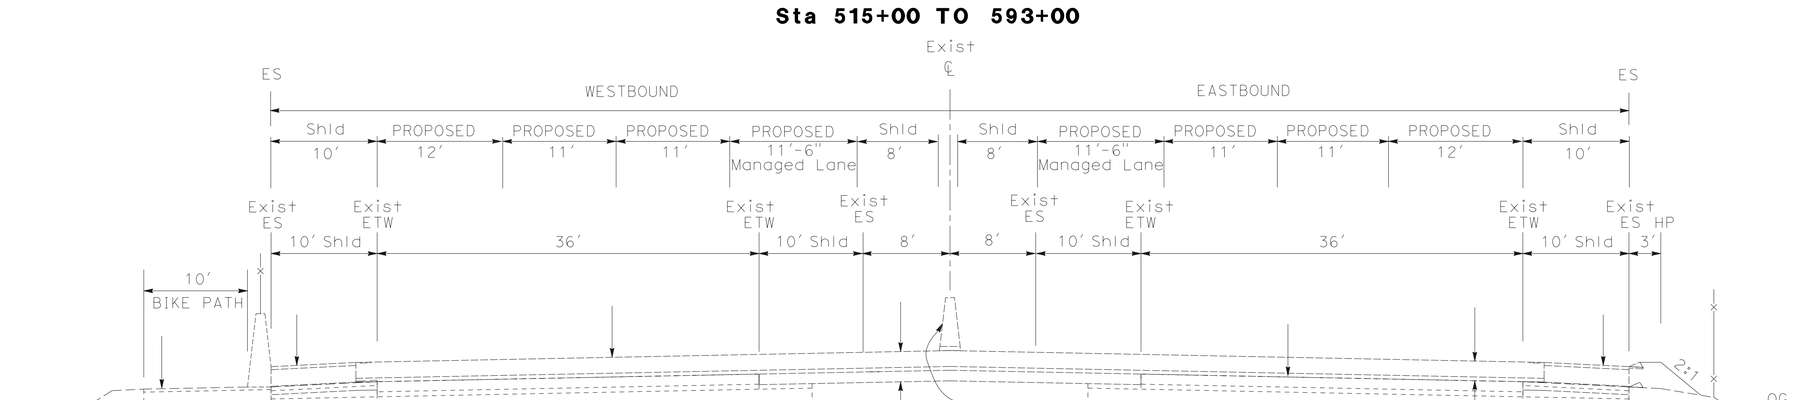

RESTRIPE TO PROVIDE MANAGED LANES IN BOTH DIRECTION (WB/EB)

YOLO CAUSEWAY ROUTE 80
(PM 6.36 TO 7.25)
Sta 623+960TO 670+86

TYPICAL CROSS SECTIONS ALTERNATIVES 2B-6B

NO SCALE

X-4

REVISED BY | DATE REVISED
JOEY MORRISON | AARON DANIELS
CALCULATED-DESIGNED BY | CHECKED BY
FUNCTIONAL SUPERVISOR: MONIKA PEDIGO
STATE OF CALIFORNIA - DEPARTMENT OF TRANSPORTATION
03 DESIGN
Caltrans

LAST REVISION 2-11-19 | DATE PLOTTED => 29-MAR-2023 | TIME PLOTTED => 13:03

BORDER LAST REVISED 7/2/2010 | USERNAME => s151922 | DGN FILE => PR-0318000085_Typ-X-Alt 2B-6B.dgn | RELATIVE BORDER SCALE IS IN INCHES 0 1 2 3 | UNIT 0301 | 03-3H900K | 00000000001

Dist	COUNTY	ROUTE	POST MILES TOTAL PROJECT	SHEET No.	TOTAL SHEETS
04 03	Sol Yol,Sac	80 80,50	40.7/R44.7 VAR		

REGISTERED CIVIL ENGINEER DATE


PLANS APPROVAL DATE

REGISTERED PROFESSIONAL ENGINEER No. Exp. CIVIL STATE OF CALIFORNIA

THE STATE OF CALIFORNIA OR ITS OFFICERS OR AGENTS SHALL NOT BE RESPONSIBLE FOR THE ACCURACY OR COMPLETENESS OF SCANNED COPIES OF THIS PLAN SHEET.


NOTES:

1. DIMENSIONS OF THE STRUCTURAL SECTIONS ARE SUBJECT TO TOLERANCES SPECIFIED IN THE STANDARD SPECIFICATIONS.

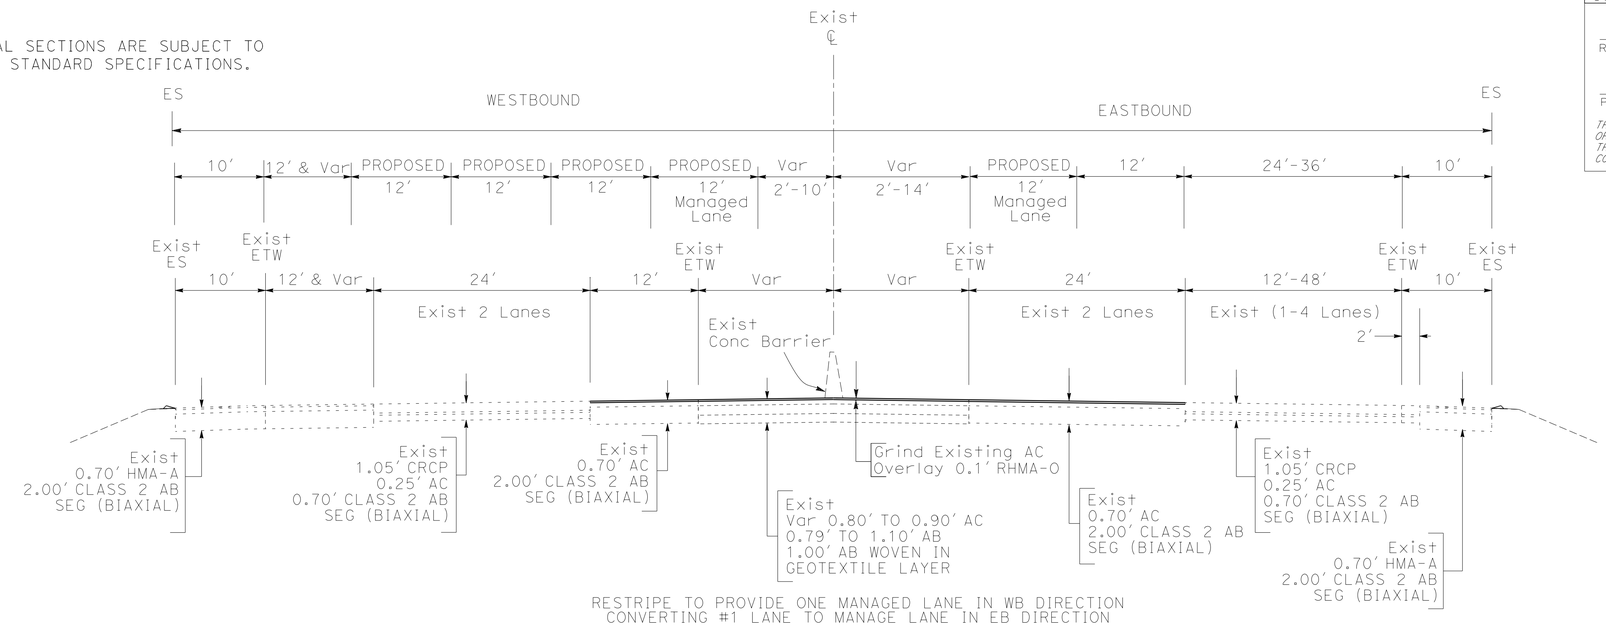

RESTRIPE TO PROVIDE ONE MANAGED LANE IN WB DIRECTION
CONVERTING #1 LANE TO MANAGE LANE IN EB DIRECTION

YOLO 80 PM 8.92 - YOLO 80 PM 9.17
Sta 759+00 TO 772+00

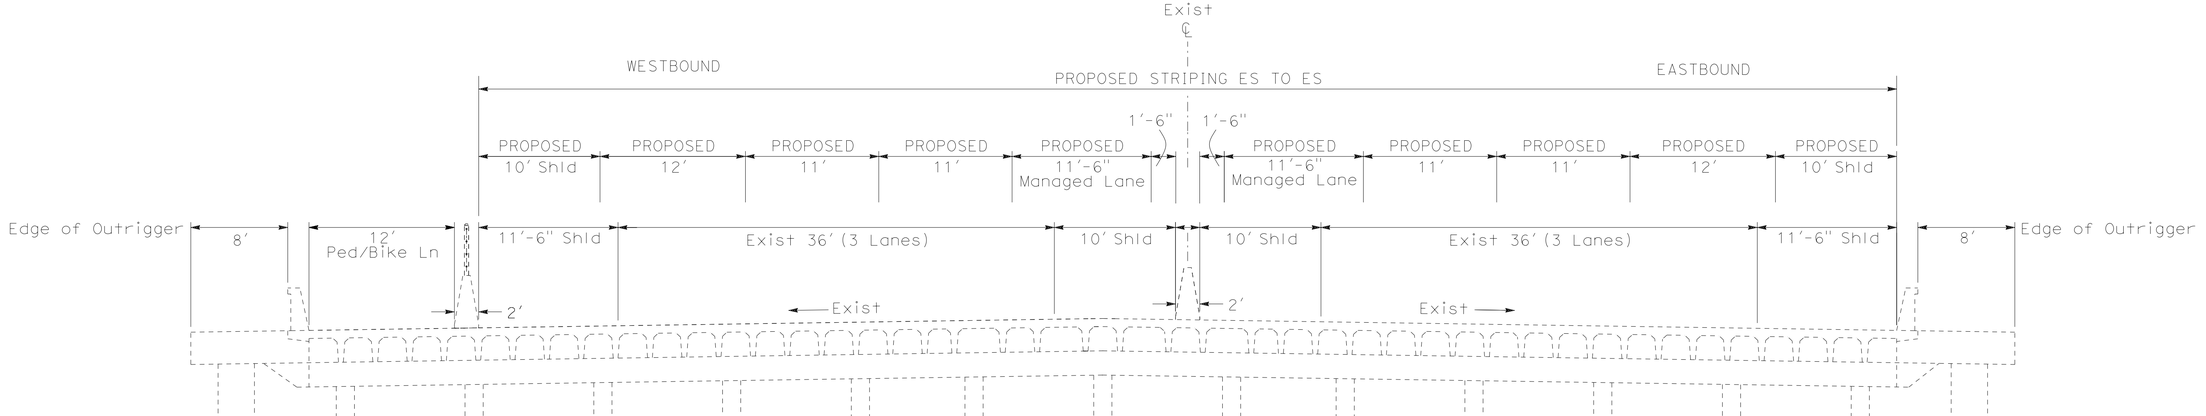

RESTRIPE TO PROVIDE MANAGED LANES IN BOTH DIRECTION (WB / EB)

YOLO CAUSEWAY WEST/EAST
ROUTE 80
Br No. 22-0044 (PM 5.81-6.36)
Sta 593+00 TO 623+96
Br No. 22-0045 (PM 7.25-8.92)
Sta 670+86 TO 759+00

TYPICAL CROSS SECTIONS ALTERNATIVES 2B-6B

NO SCALE

X-5

REVISED BY | DATE REVISED
JOEY MORRISON | AARON DANIELS
CALCULATED-DESIGNED BY | CHECKED BY
FUNCTIONAL SUPERVISOR: MONIKA PEDIGO
STATE OF CALIFORNIA - DEPARTMENT OF TRANSPORTATION
03 DESIGN
Caltrans

LAST REVISION 2-11-19
DATE PLOTTED => 29-MAR-2023
TIME PLOTTED => 13:04

BORDER LAST REVISED 7/2/2010
USERNAME => s151922
DGN FILE => PR-0318000085_Typ-X-Alt 2B-6B.dgn
RELATIVE BORDER SCALE IS IN INCHES 0 1 2 3
UNIT 0301
03-3H900K
00000000001

Dist	COUNTY	ROUTE	POST MILES TOTAL PROJECT	SHEET No.	TOTAL SHEETS
04 03	Sol Yol,Sac	80 80,50	40.7/R44.7 VAR		

REGISTERED CIVIL ENGINEER DATE


PLANS APPROVAL DATE

REGISTERED PROFESSIONAL ENGINEER — No. — Exp. — CIVIL — STATE OF CALIFORNIA

THE STATE OF CALIFORNIA OR ITS OFFICERS OR AGENTS SHALL NOT BE RESPONSIBLE FOR THE ACCURACY OR COMPLETENESS OF SCANNED COPIES OF THIS PLAN SHEET.


NOTES:

1. DIMENSIONS OF THE STRUCTURAL SECTIONS ARE SUBJECT TO TOLERANCES SPECIFIED IN THE STANDARD SPECIFICATIONS.

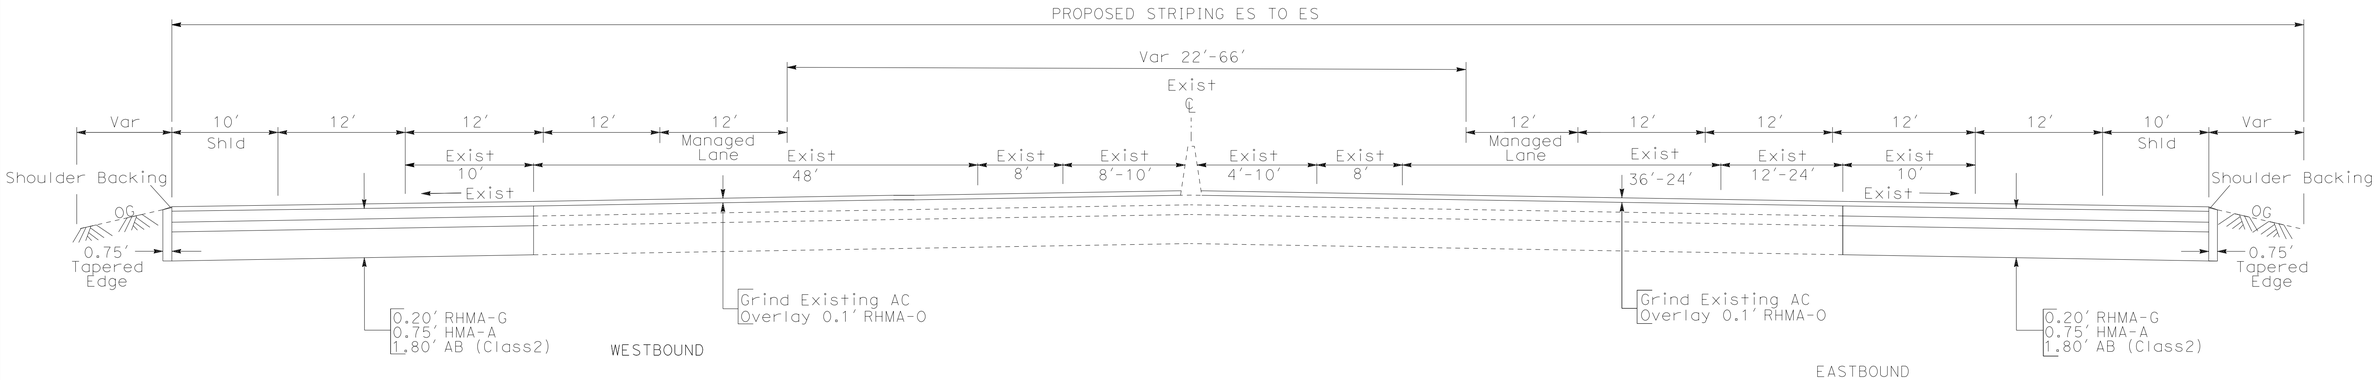

RECONFIGURE ONE MIXED FLOW LANE TO MANAGED LANE IN EACH DIRECTION (WB/EB)

YOLO 80 PM 9.17 - YOLO 80 PM 9.50
Sta 772+00 TO 789+00

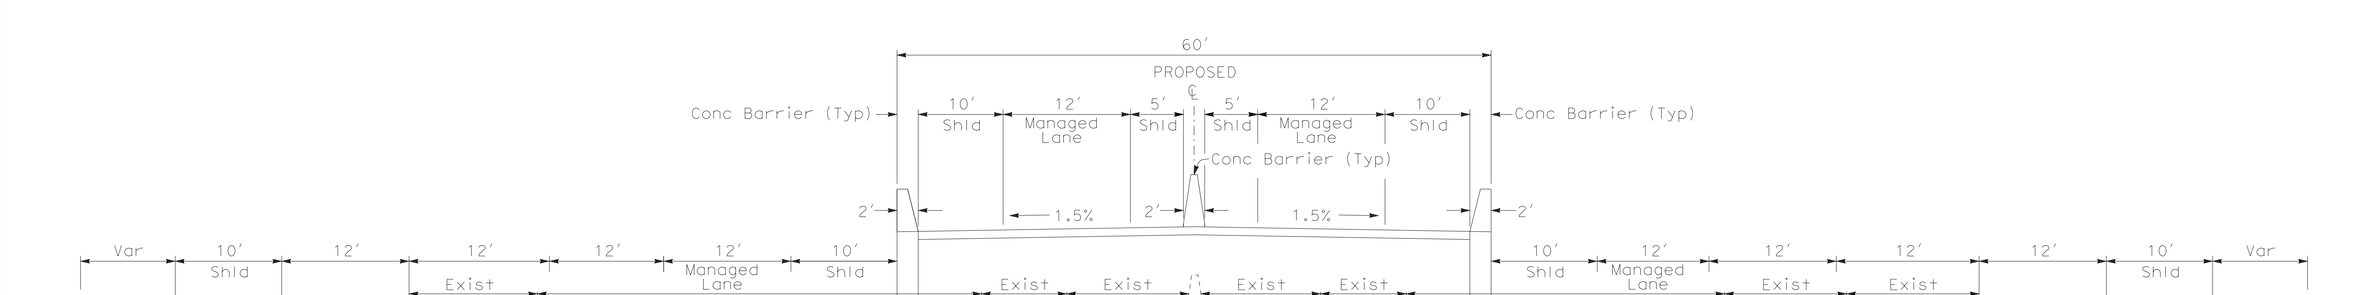

RESTRIPE TO PROVIDE ONE MANAGED LANE IN EACH DIRECTION (WB/EB)

PROPOSED STRIPING ES TO ES

MANAGED LANE DROP RAMP TO
JCT RTE 80 EB
JCT RTE 80 WB
"HV" Sta 789+00 TO "HV" Sta 804+08

TYPICAL CROSS SECTIONS ALTERNATIVES 2B-6B OPTION 2

NO SCALE

X-6

REVISED BY | DATE REVISED
JOEY MORRISON | AARON DANIELS
CALCULATED-DESIGNED BY | CHECKED BY
FUNCTIONAL SUPERVISOR: MONIKA PEDIGO
STATE OF CALIFORNIA - DEPARTMENT OF TRANSPORTATION
03 DESIGN
Caltrans®

LAST REVISION 2-11-19
DATE PLOTTED => 29-MAR-2023
TIME PLOTTED => 13:06

Dist	COUNTY	ROUTE	POST MILES TOTAL PROJECT	SHEET No.	TOTAL SHEETS
03	Yol,Sol Sac	80/50	41.2/L0.617		

REGISTERED CIVIL ENGINEER DATE


PLANS APPROVAL DATE

REGISTERED PROFESSIONAL ENGINEER — No. — Exp. — CIVIL — STATE OF CALIFORNIA


THE STATE OF CALIFORNIA OR ITS OFFICERS OR AGENTS SHALL NOT BE RESPONSIBLE FOR THE ACCURACY OR COMPLETENESS OF SCANNED COPIES OF THIS PLAN SHEET.

NOTE:

1. DIMENSIONS OF THE STRUCTURAL SECTIONS ARE SUBJECT TO TOLERANCES SPECIFIED IN THE STANDARD SPECIFICATIONS.

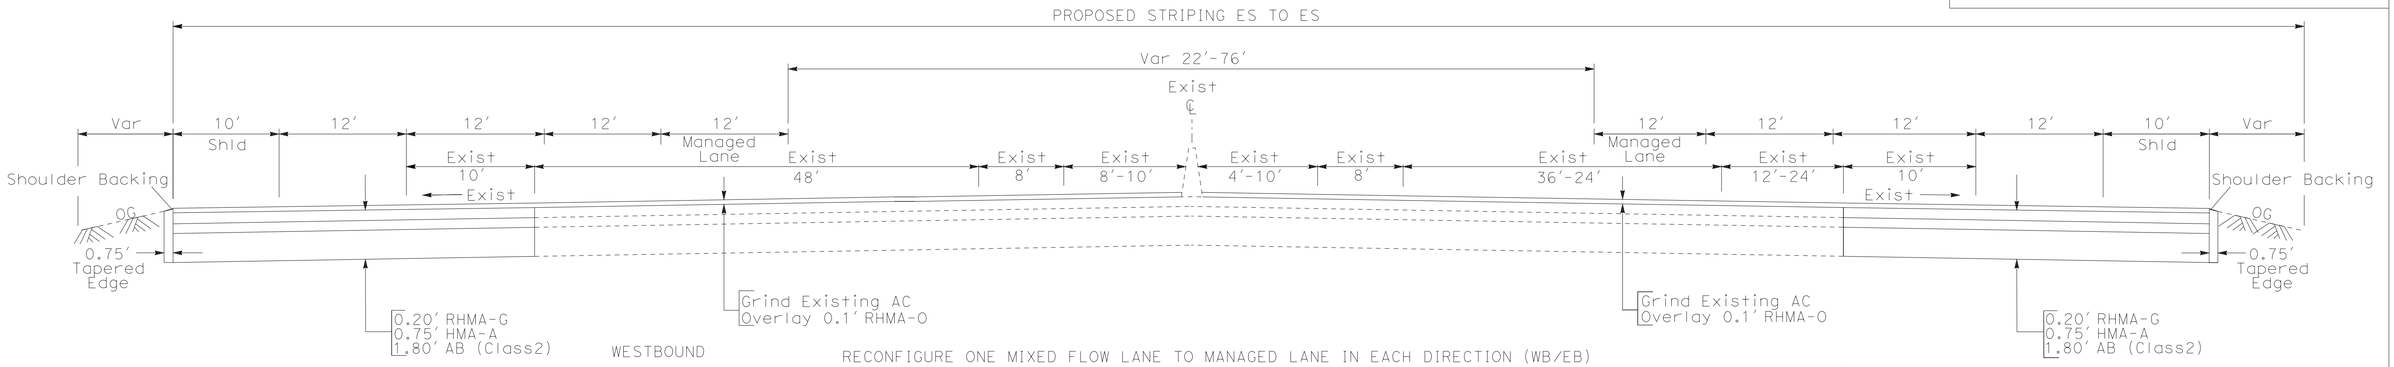

YOLO 50 PM 0.16 - YOLO 50 PM 0.7
Sta 804+08 TO 830+00

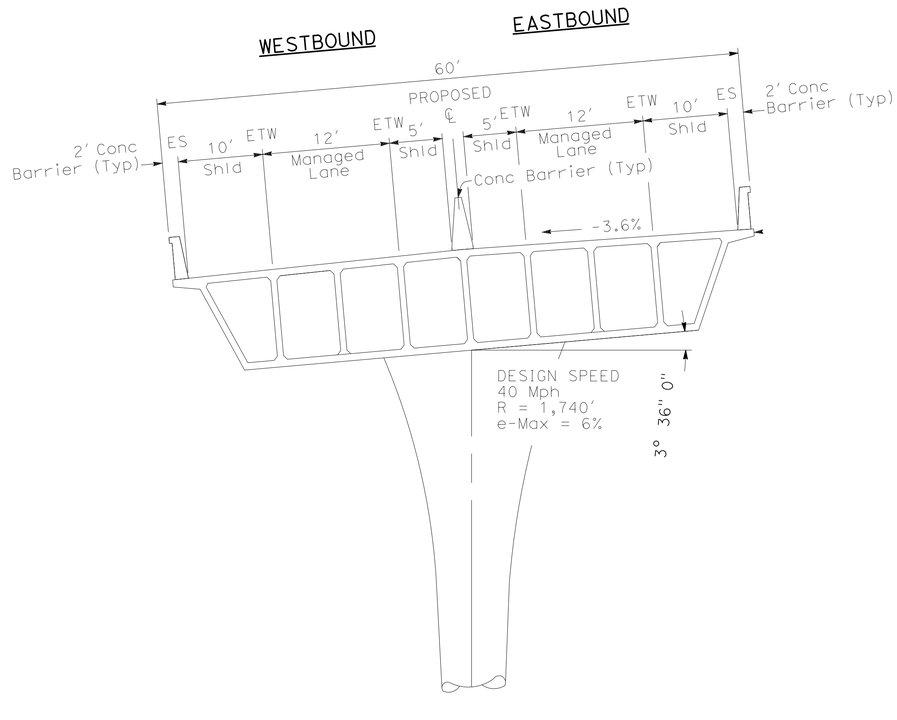

HOV TO HOV CONNECTOR
"HV" Sta 789+00 TO "HV" Sta 816+50
YOLO 80

TYPICAL CROSS SECTIONS ALTERNATIVE 7B OPTION 2

NO SCALE

X-7

REVISED BY | DATE REVISED

CALCULATED-DESIGNED BY | CHECKED BY

FUNCTIONAL SUPERVISOR: MONIKA PEDIGO

STATE OF CALIFORNIA - DEPARTMENT OF TRANSPORTATION
Caltrans®
03 DESIGN

LAST REVISION | DATE PLOTTED => 29-MAR-2023
06-24-22 | TIME PLOTTED => 13:07

BORDER LAST REVISED 7/2/2010 | USERNAME => s151922 | DGN FILE => PR-0318000085_Typ-X-Alt 2B-6B.dgn | RELATIVE BORDER SCALE IS IN INCHES 0 1 2 3 | UNIT 0328 | 03-3H9001 | 0318000851

Dist	COUNTY	ROUTE	POST MILES TOTAL PROJECT	SHEET No.	TOTAL SHEETS
04 03	Sol Yol,Sac	80 80,50	40.7/R44.7 VAR		

REGISTERED CIVIL ENGINEER DATE


PLANS APPROVAL DATE

REGISTERED PROFESSIONAL ENGINEER No. Exp. CIVIL STATE OF CALIFORNIA

THE STATE OF CALIFORNIA OR ITS OFFICERS OR AGENTS SHALL NOT BE RESPONSIBLE FOR THE ACCURACY OR COMPLETENESS OF SCANNED COPIES OF THIS PLAN SHEET.


NOTES:

1. DIMENSIONS OF THE STRUCTURAL SECTIONS ARE SUBJECT TO TOLERANCES SPECIFIED IN THE STANDARD SPECIFICATIONS.

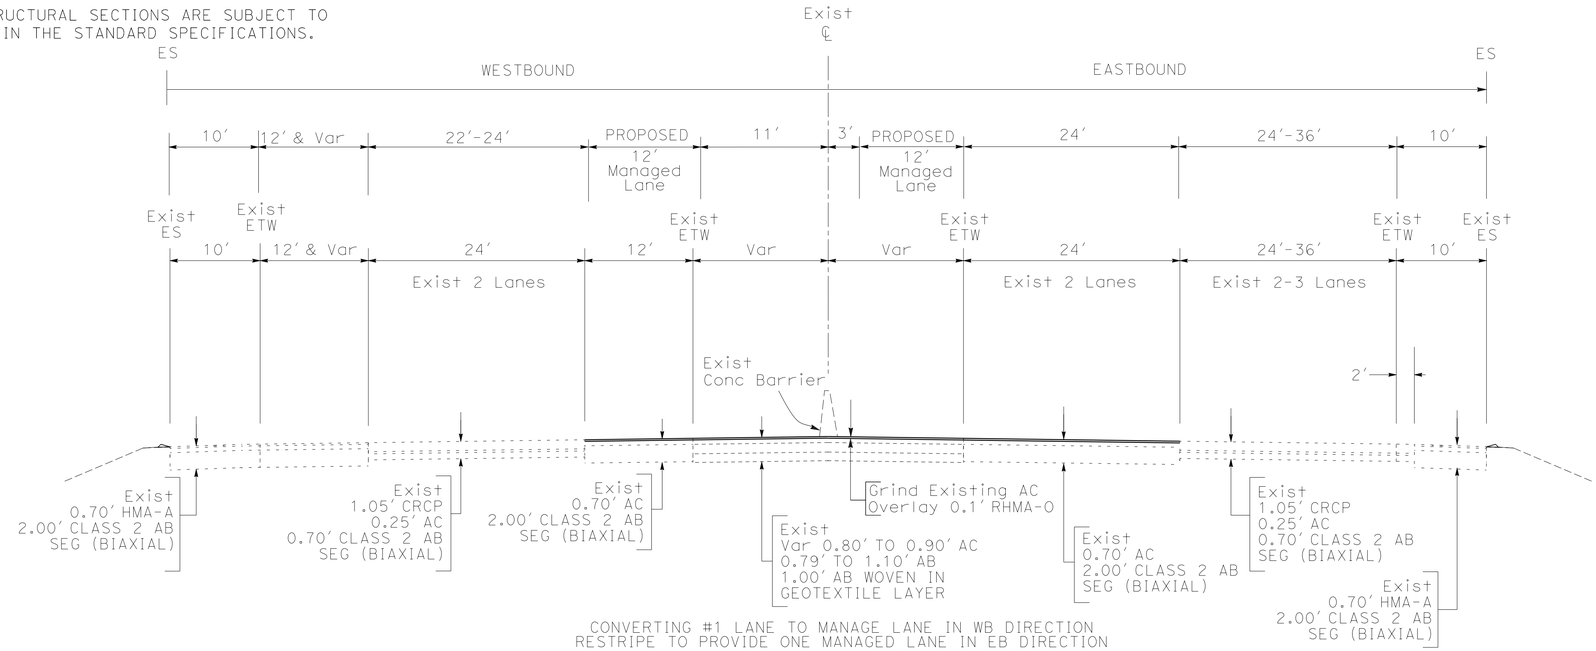

CONVERTING #1 LANE TO MANAGE LANE IN WB DIRECTION
RESTRIPE TO PROVIDE ONE MANAGED LANE IN EB DIRECTION

YOLO 50 PM 0.70 - YOLO 50 PM 1.80
Sta 830+00 TO 888+00

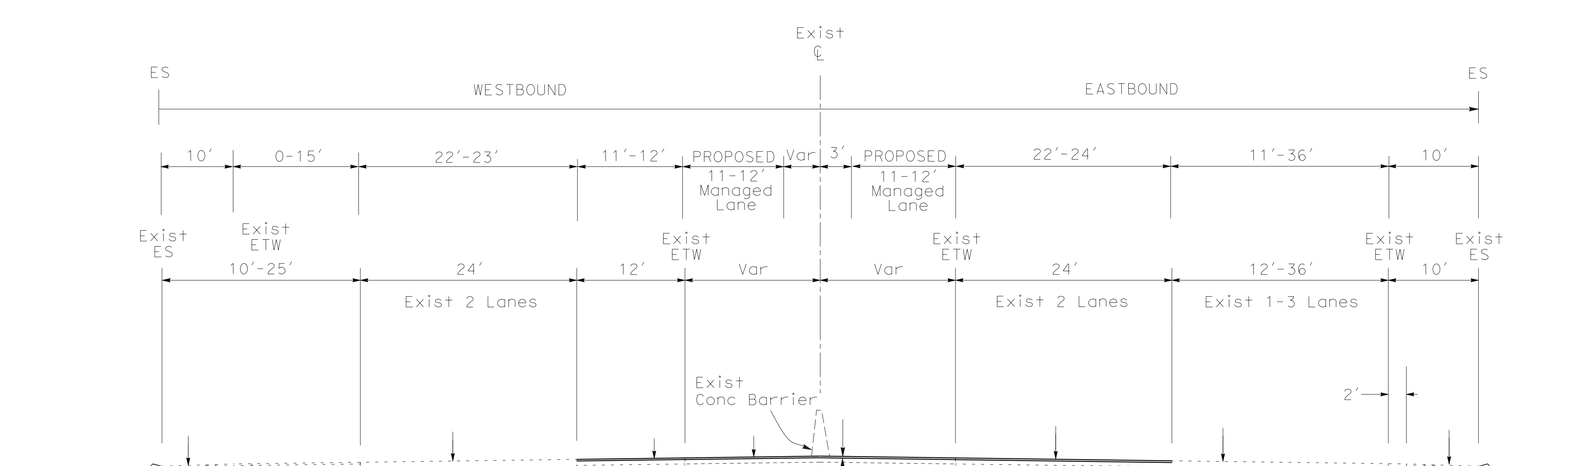

RESTRIPE TO PROVIDE MANAGED LANES IN BOTH DIRECTION (WB/EB)

YOLO 50 PM 1.80 - YOLO 50 PM 2.47
Sta 888+00 TO 923+40

TYPICAL CROSS SECTIONS ALTERNATIVES 2B-6B

NO SCALE

X-8

REVISED BY	DATE REVISED

JOEY MORRISON — CALCULATED-DESIGNED BY
AARON DANIELS — CHECKED BY
MONIKA PEDIGO — FUNCTIONAL SUPERVISOR
STATE OF CALIFORNIA - DEPARTMENT OF TRANSPORTATION
03 DESIGN
Caltrans

LAST REVISION 2-11-19
DATE PLOTTED => 29-MAR-2023
TIME PLOTTED => 13:07

BORDER LAST REVISED 7/2/2010
USERNAME => s151922
DGN FILE => PR-0318000085_Typ-X-Alt 2B-6B.dgn
RELATIVE BORDER SCALE IS IN INCHES 0 1 2 3
UNIT 0301
03-3H900K
00000000001

Dist	COUNTY	ROUTE	POST MILES TOTAL PROJECT	SHEET No.	TOTAL SHEETS
04 03	Sol Yol,Sac	80 80,50	40.7/R44.7 VAR		

REGISTERED CIVIL ENGINEER DATE


PLANS APPROVAL DATE

REGISTERED PROFESSIONAL ENGINEER
No.
Exp.
CIVIL
STATE OF CALIFORNIA

THE STATE OF CALIFORNIA OR ITS OFFICERS OR AGENTS SHALL NOT BE RESPONSIBLE FOR THE ACCURACY OR COMPLETENESS OF SCANNED COPIES OF THIS PLAN SHEET.

NOTES:

1. DIMENSIONS OF THE STRUCTURAL SECTIONS ARE SUBJECT TO TOLERANCES SPECIFIED IN THE STANDARD SPECIFICATIONS.

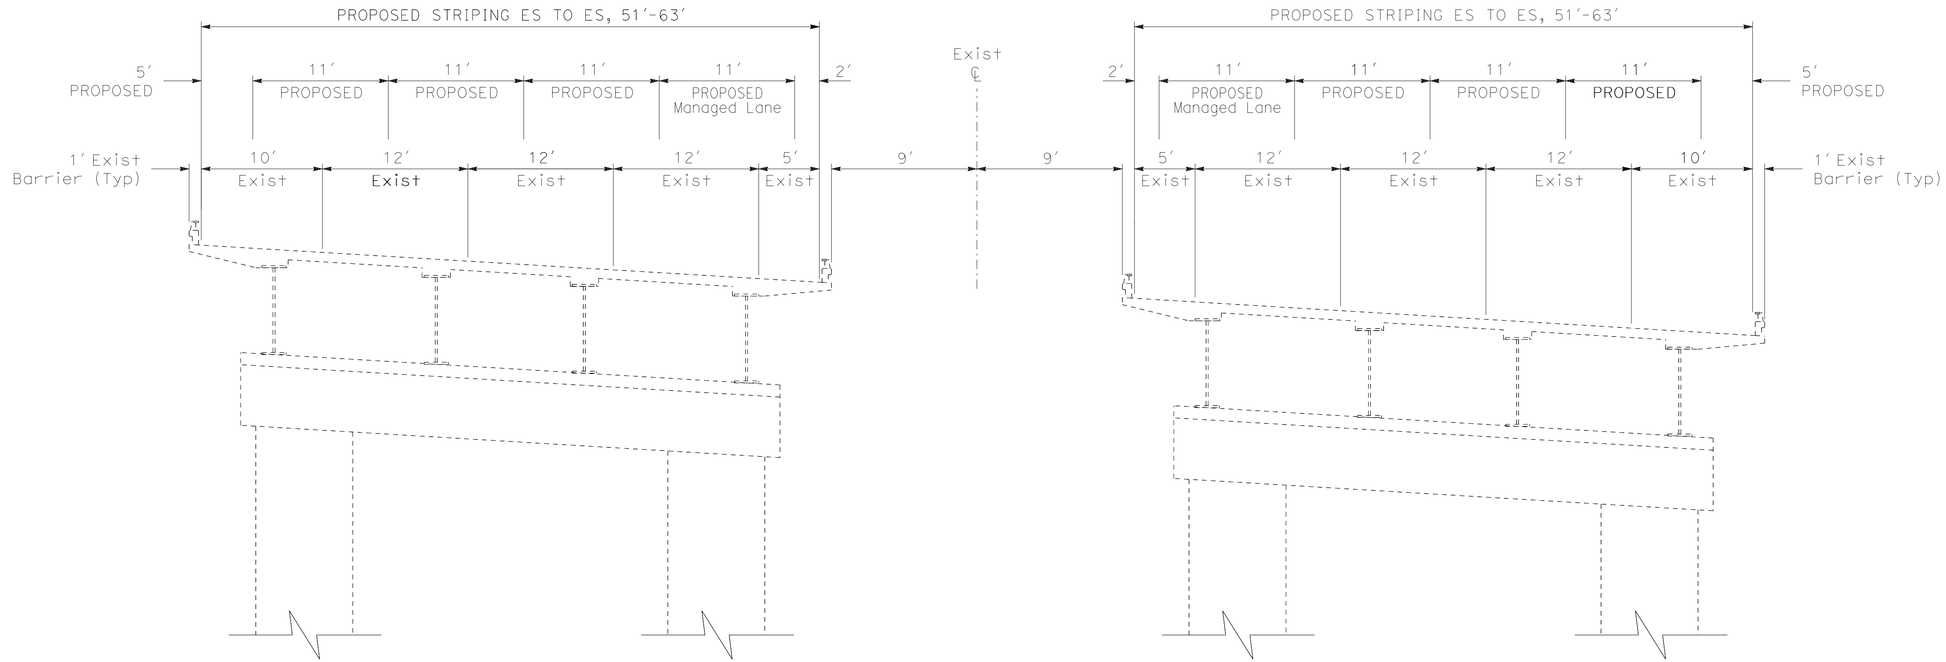

WESTBOUND

EASTBOUND

RESTRIPE TO PROVIDE ONE MANAGED LANE IN EACH DIRECTION (WB/EB)

JEFFERSON BLVD UC
YOLO 50
(PM 2.47 - 3.156)

TYPICAL CROSS SECTIONS ALTERNATIVES 2B-6B

NO SCALE

X-9

REVISED BY	DATE REVISED

CALCULATED-DESIGNED BY: JOEY MORRISON
CHECKED BY: AARON DANIELS
FUNCTIONAL SUPERVISOR: MONIKA PEDIGO

STATE OF CALIFORNIA - DEPARTMENT OF TRANSPORTATION
03 DESIGN

LAST REVISION 2-11-19
DATE PLOTTED => 29-MAR-2023
TIME PLOTTED => 13:08

BORDER LAST REVISED 7/2/2010
USERNAME => s151922
DGN FILE => PR-0318000085_Typ-X-Alt 2B-6B.dgn
RELATIVE BORDER SCALE IS IN INCHES 0 1 2 3
UNIT 0301
03-3H900K
00000000001

Dist	COUNTY	ROUTE	POST MILES TOTAL PROJECT	SHEET No.	TOTAL SHEETS
04 03	Sol Yol,Sac	80 80,50	40.7/R44.7 VAR		

REGISTERED CIVIL ENGINEER DATE


PLANS APPROVAL DATE

REGISTERED PROFESSIONAL ENGINEER No. Exp. CIVIL STATE OF CALIFORNIA

THE STATE OF CALIFORNIA OR ITS OFFICERS OR AGENTS SHALL NOT BE RESPONSIBLE FOR THE ACCURACY OR COMPLETENESS OF SCANNED COPIES OF THIS PLAN SHEET.

NOTES:

1. DIMENSIONS OF THE STRUCTURAL SECTIONS ARE SUBJECT TO TOLERANCES SPECIFIED IN THE STANDARD SPECIFICATIONS.

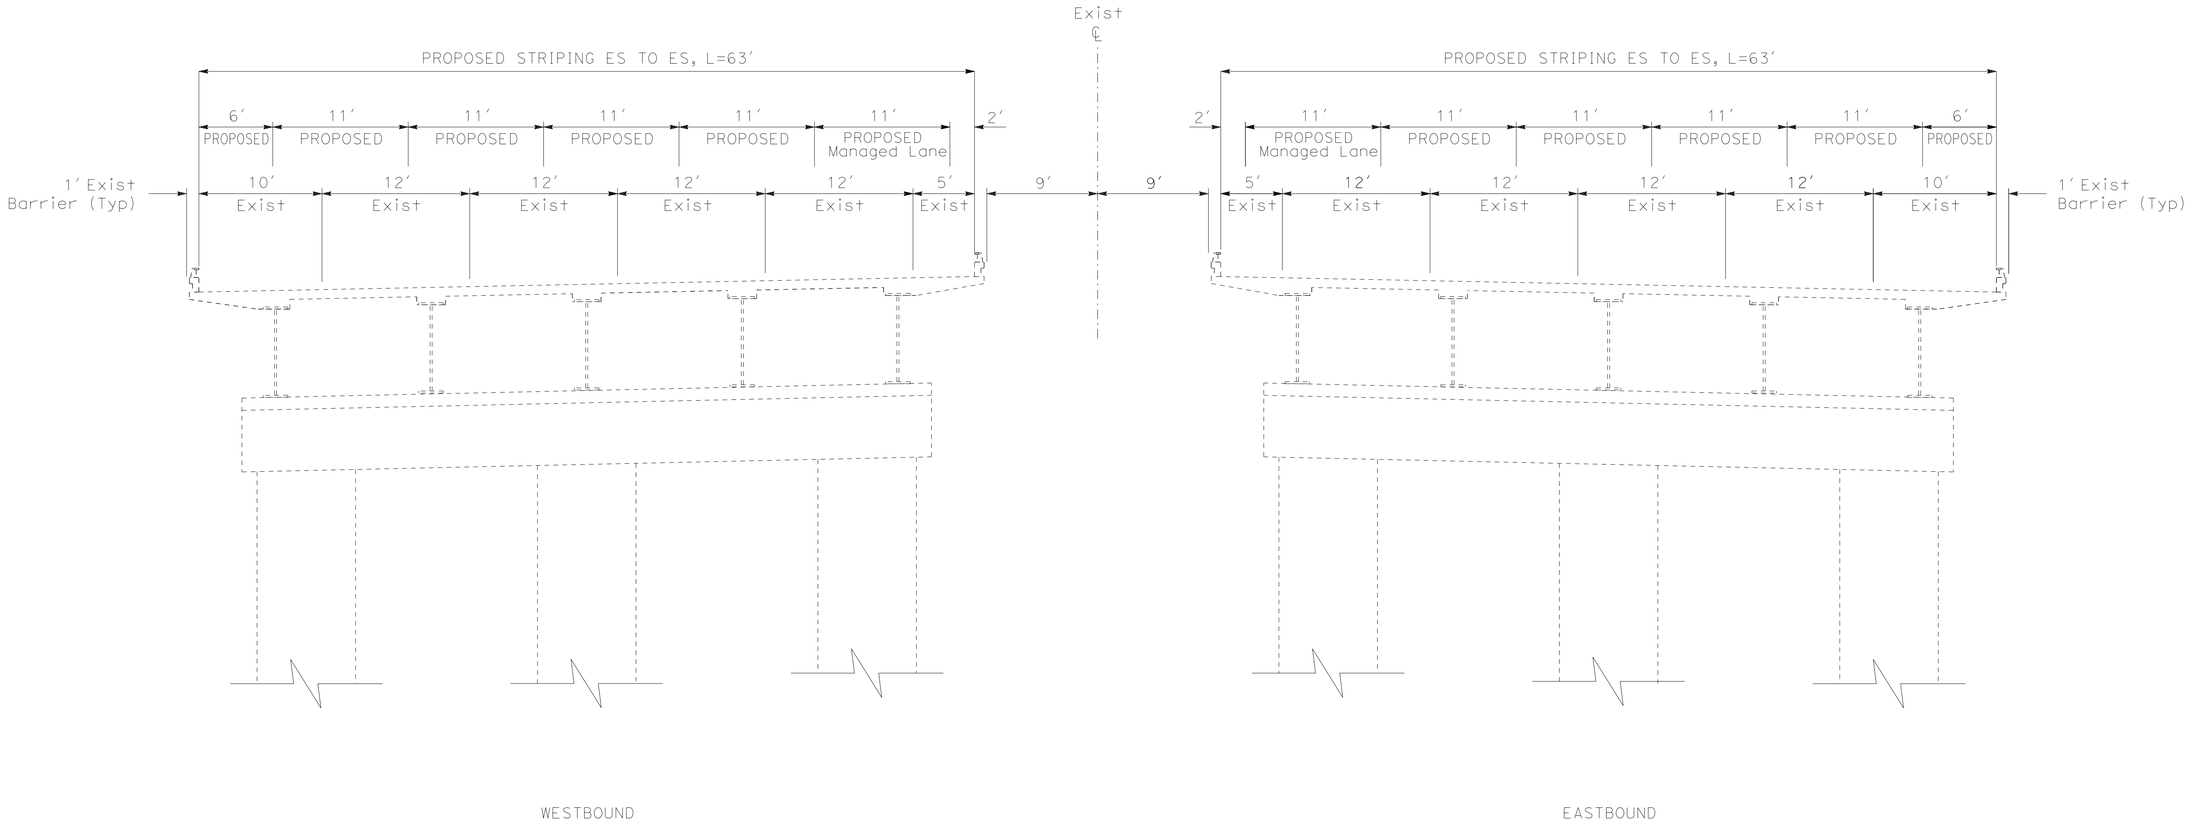

RESTRIPE TO PROVIDE ONE MANAGED LANE IN EACH DIRECTION (WB/EB)

SACRAMENTO RIVER VIADUCT (PIONEER BRIDGE)
SACRAMENTO ROUTE 50
(PM L0.00 - L0.617)

TYPICAL CROSS SECTIONS ALTERNATIVES 2B-6B

NO SCALE

X-10

REVISED BY	DATE REVISED
JOEY MORRISON	AARON DANIELS
CALCULATED-DESIGNED BY	CHECKED BY
FUNCTIONAL SUPERVISOR	MONIKA PEDIGO

STATE OF CALIFORNIA - DEPARTMENT OF TRANSPORTATION **03 DESIGN** Caltrans®

LAST REVISION 2-11-19 | DATE PLOTTED => 29-MAR-2023 | TIME PLOTTED => 13:09

BORDER LAST REVISED 7/2/2010 | USERNAME => s151922 | DGN FILE => PR-0318000085_Typ-X-Alt 2B-6B.dgn | RELATIVE BORDER SCALE IS IN INCHES 0 1 2 3 | UNIT 0301 | 03-3H900K | 00000000001

Dist	COUNTY	ROUTE	POST MILES TOTAL PROJECT	SHEET No.	TOTAL SHEETS
04 03	Sol Yol,Sac	80 80,50	40.7/R44.7 VAR		

REGISTERED CIVIL ENGINEER DATE


PLANS APPROVAL DATE

REGISTERED PROFESSIONAL ENGINEER
No.
Exp.
CIVIL
STATE OF CALIFORNIA

THE STATE OF CALIFORNIA OR ITS OFFICERS OR AGENTS SHALL NOT BE RESPONSIBLE FOR THE ACCURACY OR COMPLETENESS OF SCANNED COPIES OF THIS PLAN SHEET.

NOTES:

1. DIMENSIONS OF THE STRUCTURAL SECTIONS ARE SUBJECT TO TOLERANCES SPECIFIED IN THE STANDARD SPECIFICATIONS.

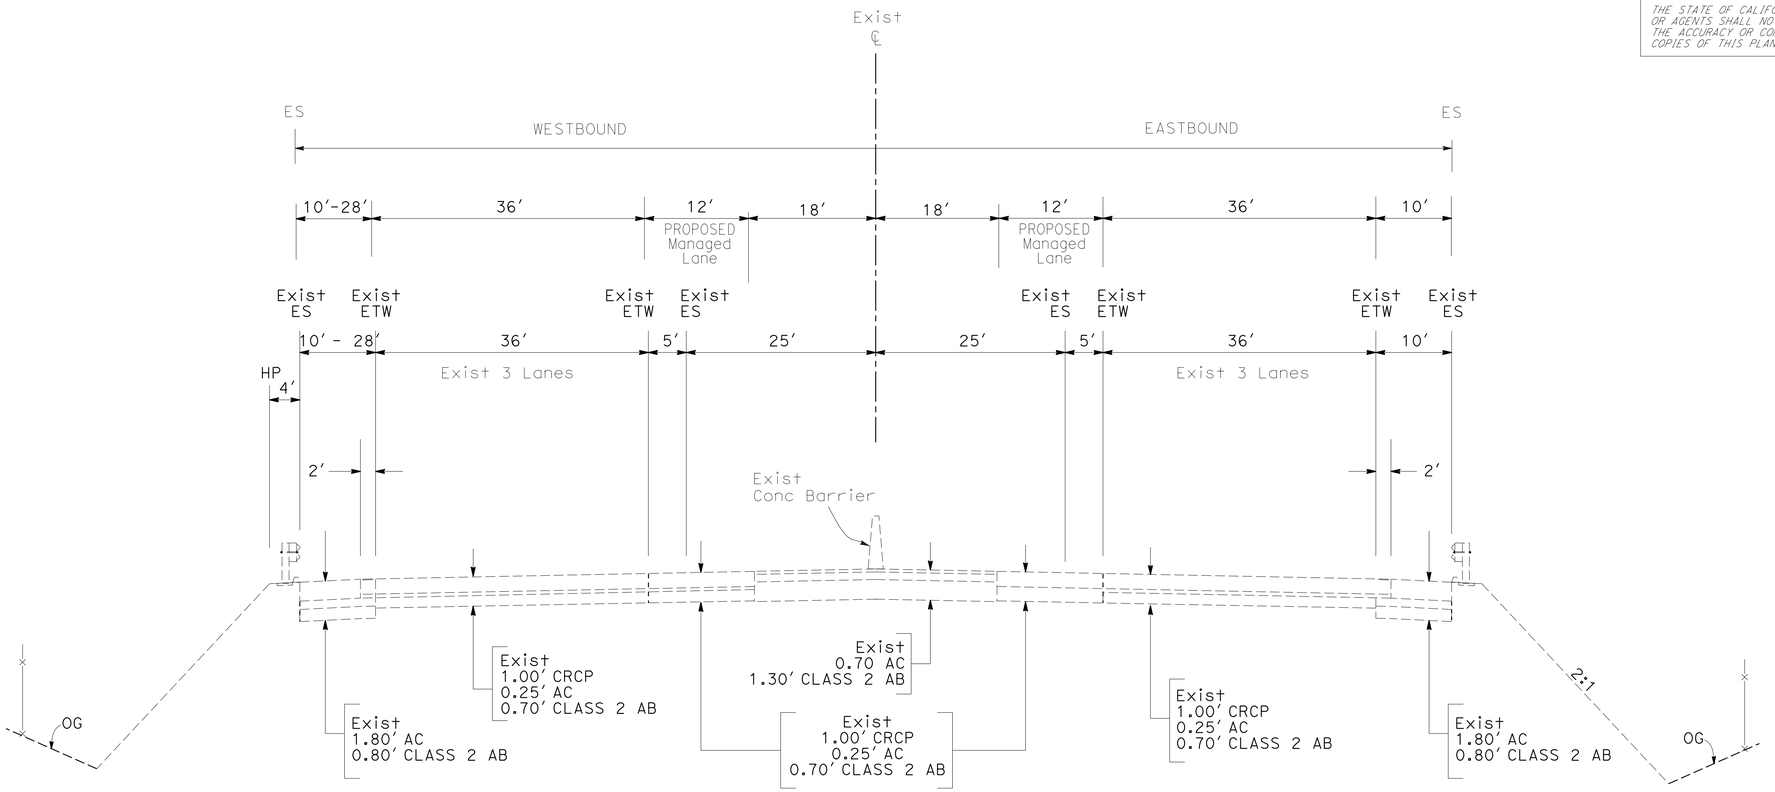

RESTRIPE MEDIAN TO PROVIDE ONE MANAGED LANE IN EACH DIRECTION (WB/EB)

YOLO ROUTE 80
(PM 10.15 - 11.15)
Sta 821+00 TO 847+00
Sta 849+50 TO 878+62

TYPICAL CROSS SECTIONS ALTERNATIVES 2B-6B

NO SCALE

X-11

REVISED BY	DATE REVISED
JOEY MORRISON	AARON DANIELS
CALCULATED-DESIGNED BY	CHECKED BY
FUNCTIONAL SUPERVISOR	MONIKA PEDIGO

STATE OF CALIFORNIA - DEPARTMENT OF TRANSPORTATION
03 DESIGN
Caltrans

LAST REVISION 2-11-19
DATE PLOTTED => 29-MAR-2023
TIME PLOTTED => 13:10

Dist	COUNTY	ROUTE	POST MILES TOTAL PROJECT	SHEET No.	TOTAL SHEETS
04 03	Sol Yol,Sac	80 80,50	40.7/R44.7 VAR		

REGISTERED CIVIL ENGINEER DATE


PLANS APPROVAL DATE

REGISTERED PROFESSIONAL ENGINEER No. Exp. CIVIL STATE OF CALIFORNIA

THE STATE OF CALIFORNIA OR ITS OFFICERS OR AGENTS SHALL NOT BE RESPONSIBLE FOR THE ACCURACY OR COMPLETENESS OF SCANNED COPIES OF THIS PLAN SHEET.

NOTES:

1. DIMENSIONS OF THE STRUCTURAL SECTIONS ARE SUBJECT TO TOLERANCES SPECIFIED IN THE STANDARD SPECIFICATIONS.

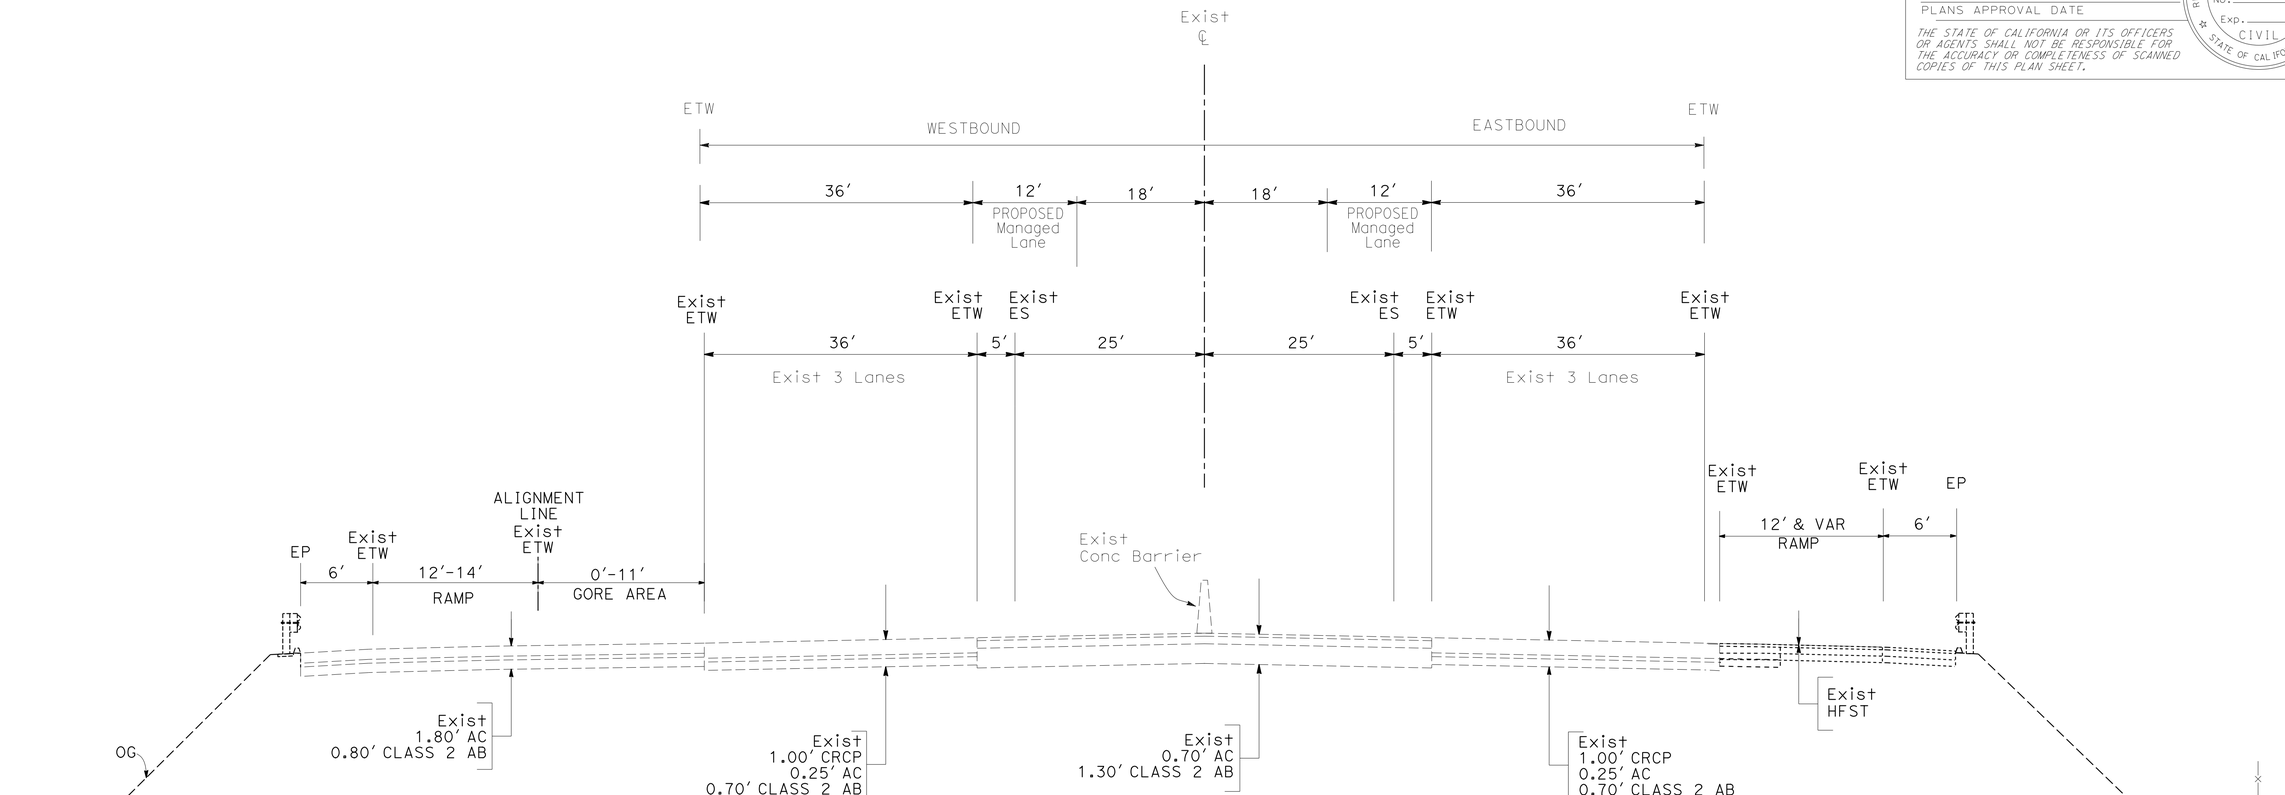

RESTRIPE MEDIAN TO PROVIDE ONE MANAGED LANE IN EACH DIRECTION (WB/EB)

YOLO ROUTE 80

(PM 11.15 - 11.31)

Sta 878+62 TO 884+20

TYPICAL CROSS SECTIONS ALTERNATIVES 2B-6B

NO SCALE

X-12

REVISED BY | DATE REVISED

JOEY MORRISON | AARON DANIELS

CALCULATED-DESIGNED BY | CHECKED BY

FUNCTIONAL SUPERVISOR: MONIKA PEDIGO

STATE OF CALIFORNIA - DEPARTMENT OF TRANSPORTATION

Caltrans®

03 DESIGN

LAST REVISION 2-11-19

DATE PLOTTED => 29-MAR-2023

TIME PLOTTED => 13:10

Dist	COUNTY	ROUTE	POST MILES TOTAL PROJECT	SHEET No.	TOTAL SHEETS
04 03	Sol Yol,Sac	80 80,50	40.7/R44.7 VAR		

REGISTERED CIVIL ENGINEER DATE


PLANS APPROVAL DATE

REGISTERED PROFESSIONAL ENGINEER No. Exp. CIVIL STATE OF CALIFORNIA

THE STATE OF CALIFORNIA OR ITS OFFICERS OR AGENTS SHALL NOT BE RESPONSIBLE FOR THE ACCURACY OR COMPLETENESS OF SCANNED COPIES OF THIS PLAN SHEET.

NOTES:

1. DIMENSIONS OF THE STRUCTURAL SECTIONS ARE SUBJECT TO TOLERANCES SPECIFIED IN THE STANDARD SPECIFICATIONS.

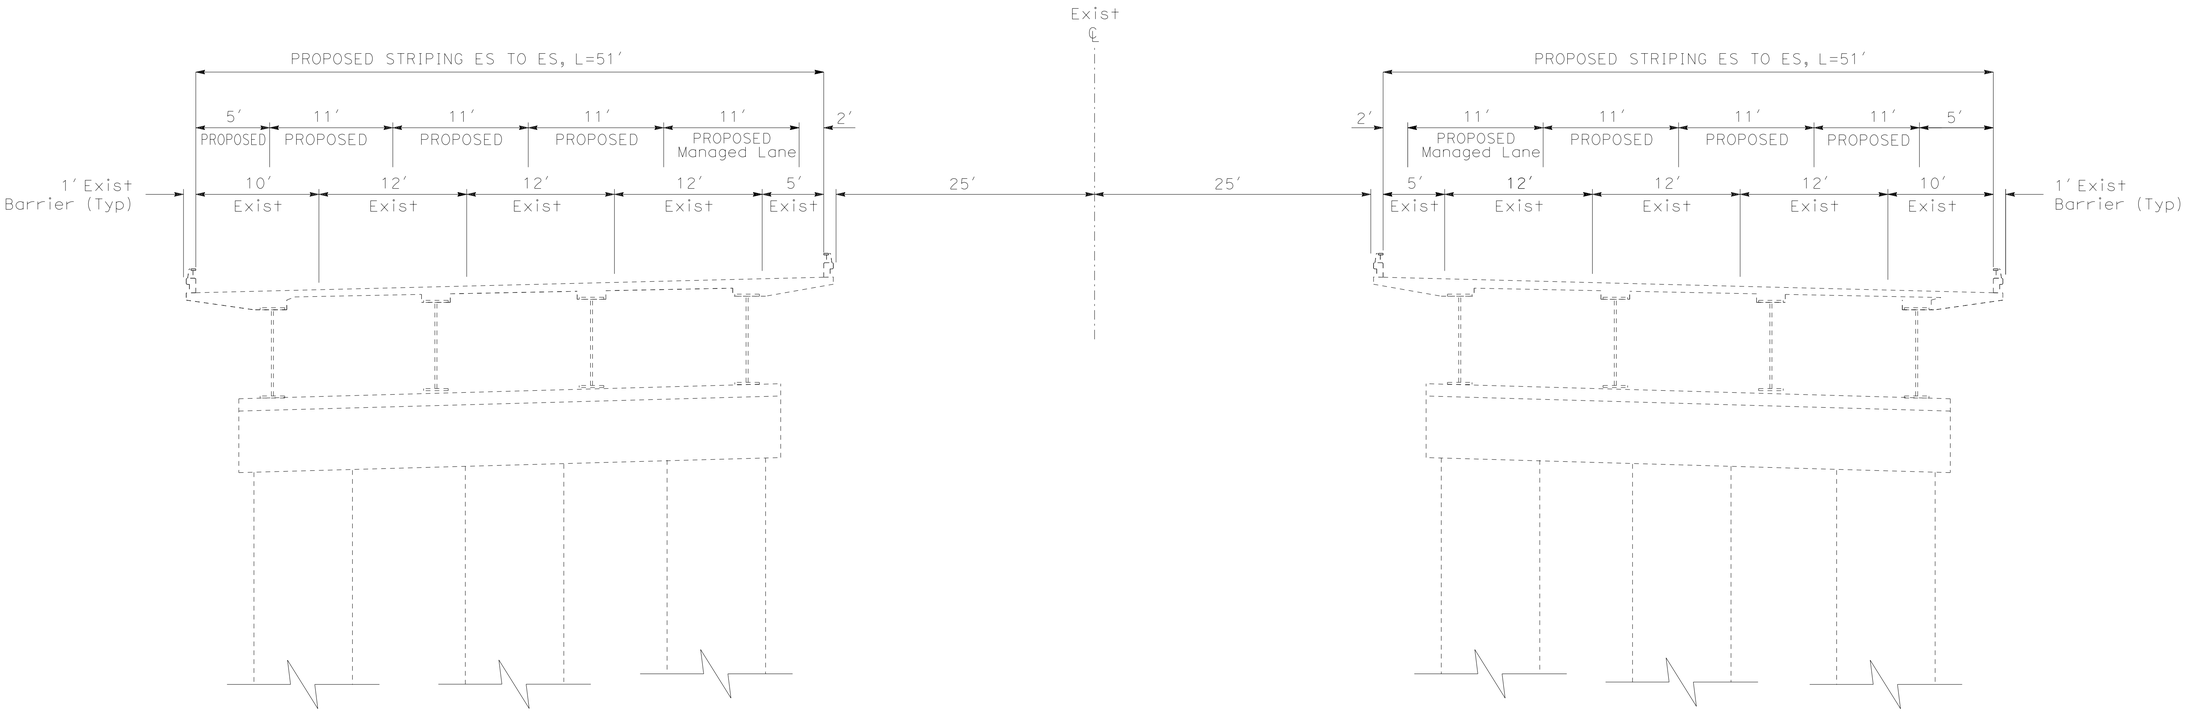

WESTBOUND

EASTBOUND

RESTRIPE TO PROVIDE ONE MANAGED LANE IN EACH DIRECTION (WB/EB)

LAKE WASHINGTON OH (Br No. 22-0131 L/R)
YOLO 80
(PM 10.63 - 10.67)

TYPICAL CROSS SECTIONS ALTERNATIVES 2B-6B

NO SCALE

X-13

REVISED BY | JOEY MORRISON
DATE REVISED | AARON DANIELS
CALCULATED-DESIGNED BY | AARON DANIELS
CHECKED BY | JOEY MORRISON
FUNCTIONAL SUPERVISOR | MONIKA PEDIGO
STATE OF CALIFORNIA - DEPARTMENT OF TRANSPORTATION | **03 DESIGN**

LAST REVISION 2-11-19 | DATE PLOTTED => 29-MAR-2023 | TIME PLOTTED => 13:12

BORDER LAST REVISED 7/2/2010 | USERNAME => s151922 | DGN FILE => PR-0318000085_Typ-X-Alt 2B-6B.dgn | RELATIVE BORDER SCALE IS IN INCHES 0 1 2 3 | UNIT 0301 | 03-3H900K | 00000000001

Dist	COUNTY	ROUTE	POST MILES TOTAL PROJECT	SHEET No.	TOTAL SHEETS
04 03	Sol Yol,Sac	80 80,50	40.7/R44.7 VAR		

REGISTERED CIVIL ENGINEER DATE


PLANS APPROVAL DATE

REGISTERED PROFESSIONAL ENGINEER
No.
Exp.
CIVIL
STATE OF CALIFORNIA


THE STATE OF CALIFORNIA OR ITS OFFICERS OR AGENTS SHALL NOT BE RESPONSIBLE FOR THE ACCURACY OR COMPLETENESS OF SCANNED COPIES OF THIS PLAN SHEET.

NOTES:

1. DIMENSIONS OF THE STRUCTURAL SECTIONS ARE SUBJECT TO TOLERANCES SPECIFIED IN THE STANDARD SPECIFICATIONS.

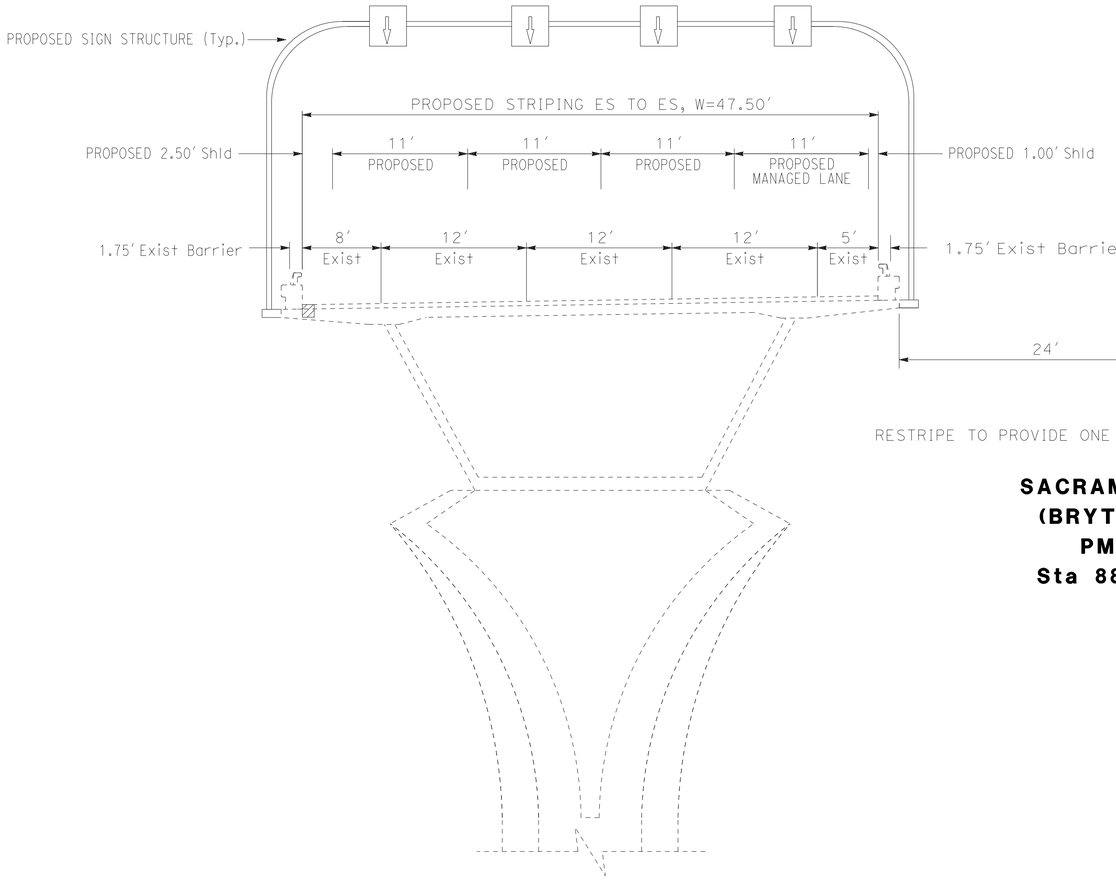

WESTBOUND

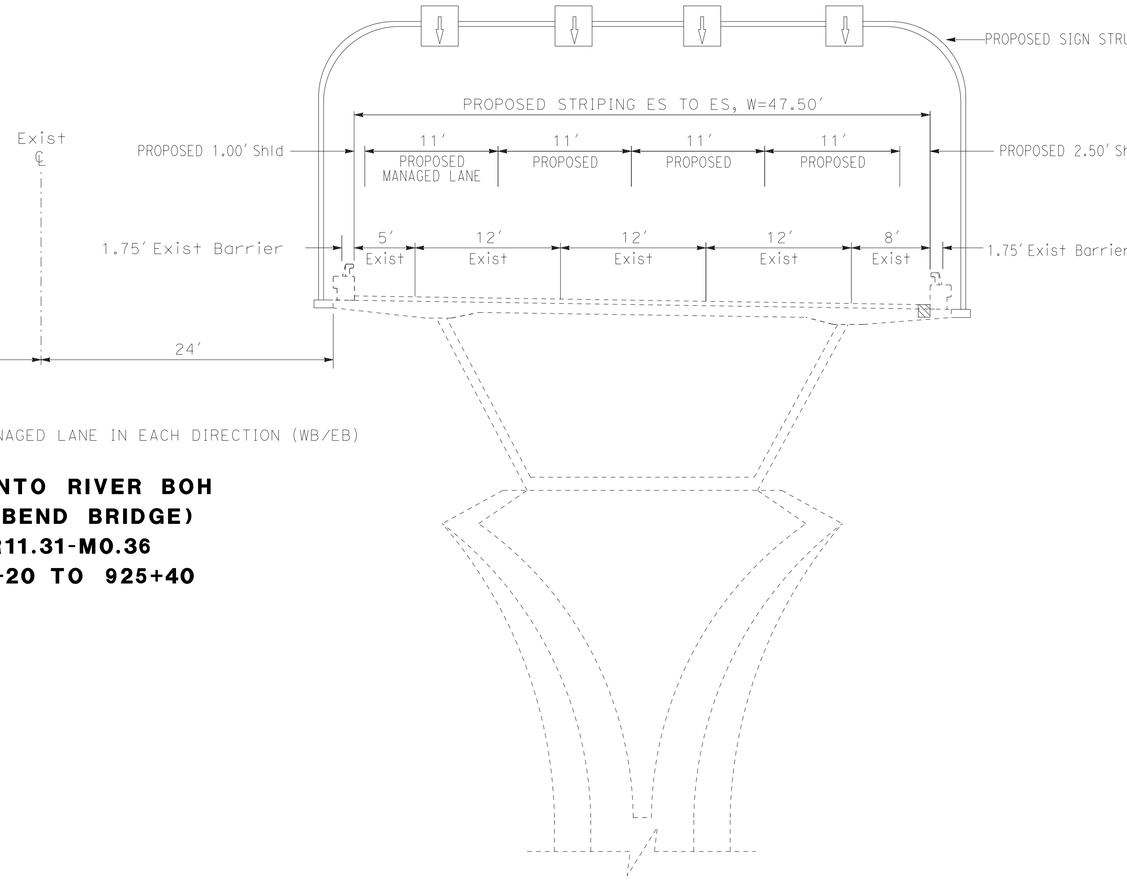

EASTBOUND

RESTRIPE TO PROVIDE ONE MANAGED LANE IN EACH DIRECTION (WB/EB)

SACRAMENTO RIVER BOH
(BRYTE BEND BRIDGE)
PM R11.31-M0.36
Sta 884+20 TO 925+40

TYPICAL CROSS SECTIONS ALTERNATIVES 2B-6B

NO SCALE

X-14

REVISED BY | DATE REVISED
JOEY MORRISON | AARON DANIELS
CALCULATED-DESIGNED BY | CHECKED BY
FUNCTIONAL SUPERVISOR | MONIKA PEDIGO
STATE OF CALIFORNIA - DEPARTMENT OF TRANSPORTATION | **03 DESIGN**
Caltrans

LAST REVISION 2-11-19 | DATE PLOTTED => 29-MAR-2023 | TIME PLOTTED => 13:13

Dist	COUNTY	ROUTE	POST MILES TOTAL PROJECT	SHEET No.	TOTAL SHEETS
04 03	Sol Yol,Sac	80 80,50	40.7/R44.7 VAR		

REGISTERED CIVIL ENGINEER DATE


PLANS APPROVAL DATE

REGISTERED PROFESSIONAL ENGINEER
No.
Exp.
CIVIL
STATE OF CALIFORNIA

THE STATE OF CALIFORNIA OR ITS OFFICERS OR AGENTS SHALL NOT BE RESPONSIBLE FOR THE ACCURACY OR COMPLETENESS OF SCANNED COPIES OF THIS PLAN SHEET.

NOTES:

1. DIMENSIONS OF THE STRUCTURAL SECTIONS ARE SUBJECT TO TOLERANCES SPECIFIED IN THE STANDARD SPECIFICATIONS.

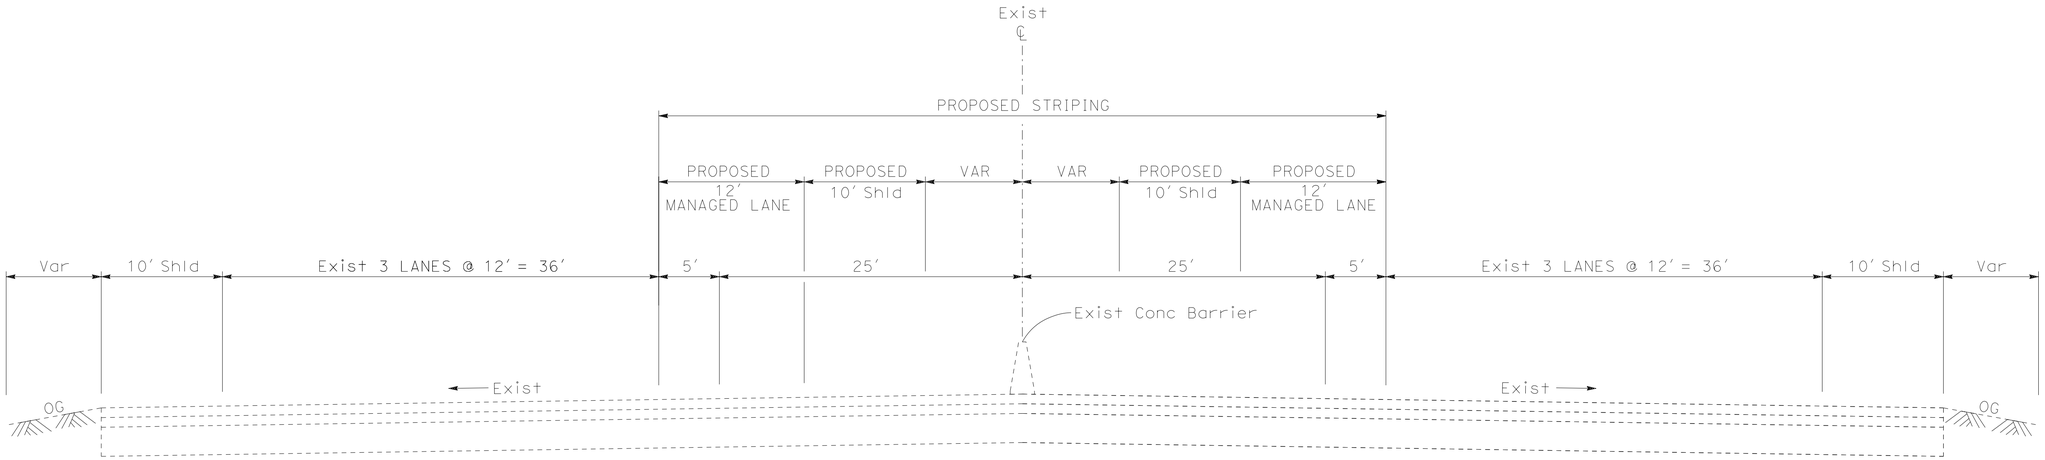

WESTBOUND RESTRIPE TO PROVIDE ONE MANAGED LANE IN EACH DIRECTION (WB/EB) EASTBOUND

SACRAMENTO ROUTE 80
SAC PM M0.36-M0.77
Sta 925+40 TO 947+00

TYPICAL CROSS SECTIONS ALTERNATIVES 2B-6B

NO SCALE

X-15

REVISED BY	DATE REVISED

CALCULATED-DESIGNED BY: JOEY MORRISON
CHECKED BY: AARON DANIELS

FUNCTIONAL SUPERVISOR: MONIKA PEDIGO

STATE OF CALIFORNIA - DEPARTMENT OF TRANSPORTATION
03 DESIGN

LAST REVISION 2-11-19
DATE PLOTTED => 29-MAR-2023
TIME PLOTTED => 13:13

BORDER LAST REVISED 7/2/2010

USERNAME => s151922
DGN FILE => PR-0318000085_Typ-X-Alt 2B-6B.dgn

RELATIVE BORDER SCALE IS IN INCHES 0 1 2 3

UNIT 0301 | 03-3H900K | 00000000001

Dist	COUNTY	ROUTE	POST MILES TOTAL PROJECT	SHEET No.	TOTAL SHEETS
03	Yol, Sol, Sac	80/50	41.2/L0.617		

REGISTERED CIVIL ENGINEER DATE


PLANS APPROVAL DATE

REGISTERED PROFESSIONAL ENGINEER — No. — Exp. — CIVIL — STATE OF CALIFORNIA

THE STATE OF CALIFORNIA OR ITS OFFICERS OR AGENTS SHALL NOT BE RESPONSIBLE FOR THE ACCURACY OR COMPLETENESS OF SCANNED COPIES OF THIS PLAN SHEET.

NOTES:

1. DIMENSIONS OF THE STRUCTURAL SECTIONS ARE SUBJECT TO TOLERANCES SPECIFIED IN THE STANDARD SPECIFICATIONS.

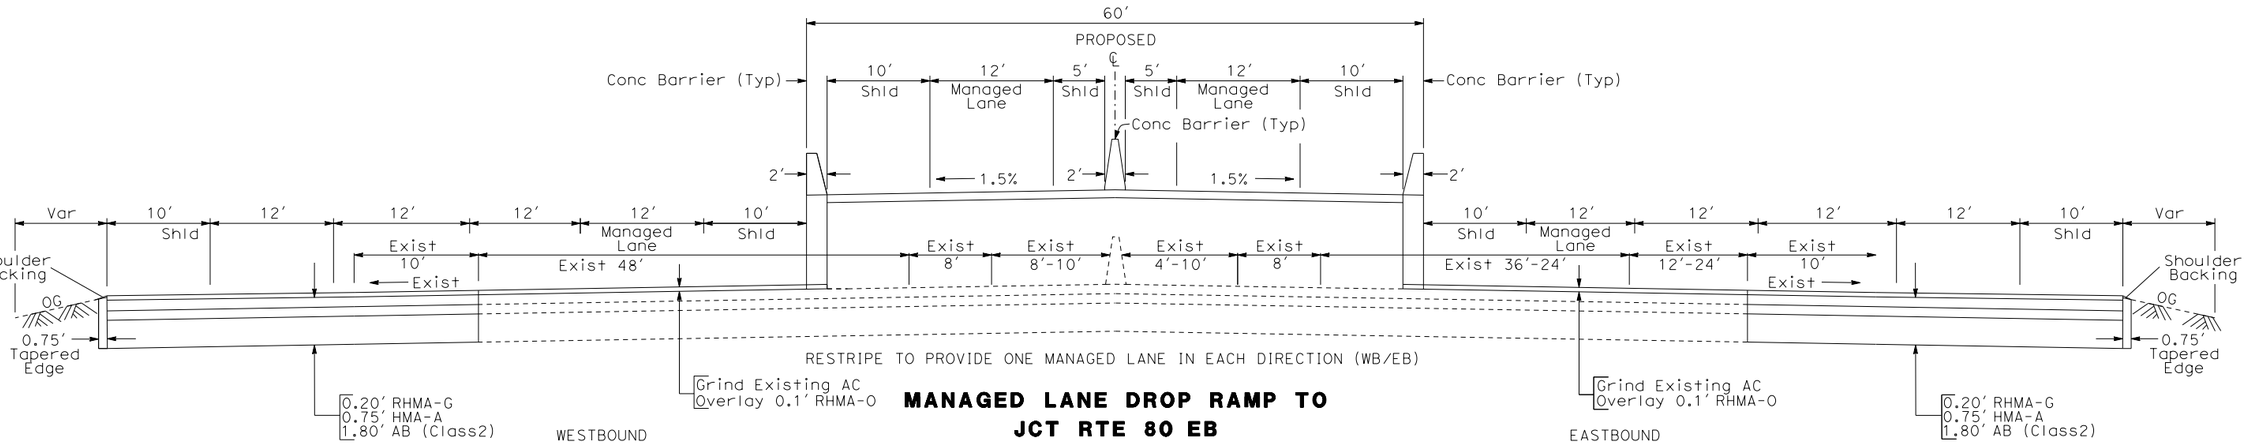

MANAGED LANE DROP RAMP TO
JCT RTE 80 EB
JCT RTE 80 WB

TYPICAL CROSS SECTIONS ALTERNATIVE 2B-6B OPTION 2

NO SCALE

X-6

LAST REVISION 10-26-20 | DATE PLOTTED => 13-MAR-2023 | TIME PLOTTED => 07:07

CALCULATED-DESIGNED BY	JOEY MORRISON	REVISED BY			
CHECKED BY	AARON DANIELS	DATE REVISED			
FUNCTIONAL SUPERVISOR	MONIKA PEDIGO				
STATE OF CALIFORNIA - DEPARTMENT OF TRANSPORTATION	Caltrans® 03 DESIGN				

Dist	COUNTY	ROUTE	POST MILES TOTAL PROJECT	SHEET No.	TOTAL SHEETS
03	Yol, Sol, Sac	80/50	41.2/L0.617		

REGISTERED CIVIL ENGINEER DATE


PLANS APPROVAL DATE

REGISTERED PROFESSIONAL ENGINEER — No. — Exp. — CIVIL — STATE OF CALIFORNIA


THE STATE OF CALIFORNIA OR ITS OFFICERS OR AGENTS SHALL NOT BE RESPONSIBLE FOR THE ACCURACY OR COMPLETENESS OF SCANNED COPIES OF THIS PLAN SHEET.

NOTES:

1. DIMENSIONS OF THE STRUCTURAL SECTIONS ARE SUBJECT TO TOLERANCES SPECIFIED IN THE STANDARD SPECIFICATIONS.

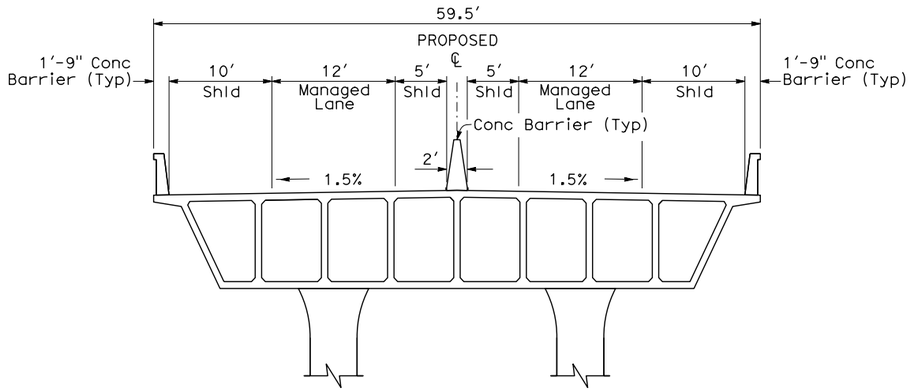

ELEVATED MANAGED LANE RAMP OVER YOLO 50 AT
JCT RTE 50 EB
JCT RTE 50 WB

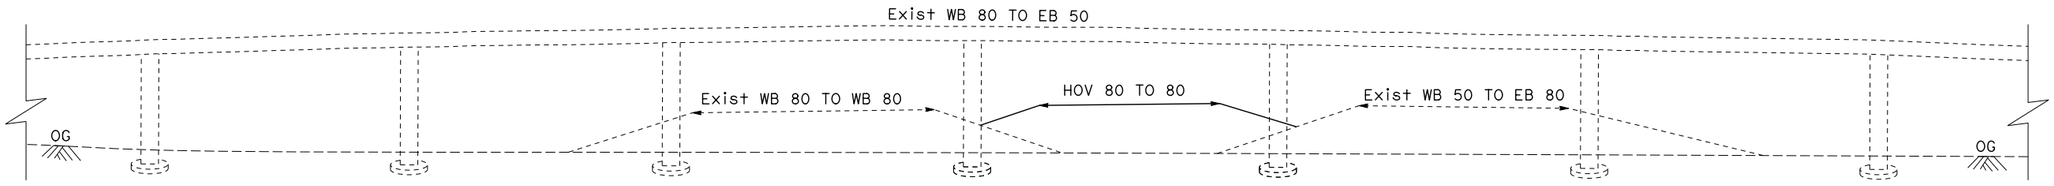

RTE 80 SEPARATION
3.2 Miles MILES WEST OF THE WEST CITY LIMIT OF SACRAMENTO
IN YOLO COUNTY

TYPICAL CROSS SECTIONS
ALTERNATIVE 2B-6B
OPTION 2

NO SCALE

X-9

LAST REVISION 10-26-20 | DATE PLOTTED => 13-MAR-2023 | TIME PLOTTED => 10:29

STATE OF CALIFORNIA - DEPARTMENT OF TRANSPORTATION
Caltrans
03 DESIGN

FUNCTIONAL SUPERVISOR: MONIKA PEDIGO

CALCULATED-DESIGNED BY | CHECKED BY

REVISED BY | DATE REVISED

JOEY MORRISON | AARON DANIELS

BORDER LAST REVISED 7/2/2010

USERNAME => s112973
DGN FILE => PR-0318000085_Typ-X-(MASTER).dgn

RELATIVE BORDER SCALE IS IN INCHES 0 1 2 3

UNIT 0328 | 03-3H9001 | 00000000001

Dist	COUNTY	LOCATION CODE	POST MILES TOTAL PROJECT	SHEET No.	TOTAL SHEETS


REGISTERED CIVIL ENGINEER DATE

PLANS APPROVAL DATE

REGISTERED PROFESSIONAL ENGINEER No. Exp. CIVIL STATE OF CALIFORNIA

THE STATE OF CALIFORNIA OR ITS OFFICERS OR AGENTS SHALL NOT BE RESPONSIBLE FOR THE ACCURACY OR COMPLETENESS OF SCANNED COPIES OF THIS PLAN SHEET.

OPTION 2 OF DIRECT CONNECTOR
DESIGN SPEED = 60 MPH
TYPICAL SECTION:
5′ LT SHLD/12′ LANE/10′ RT SHLD
eMAX = 10%

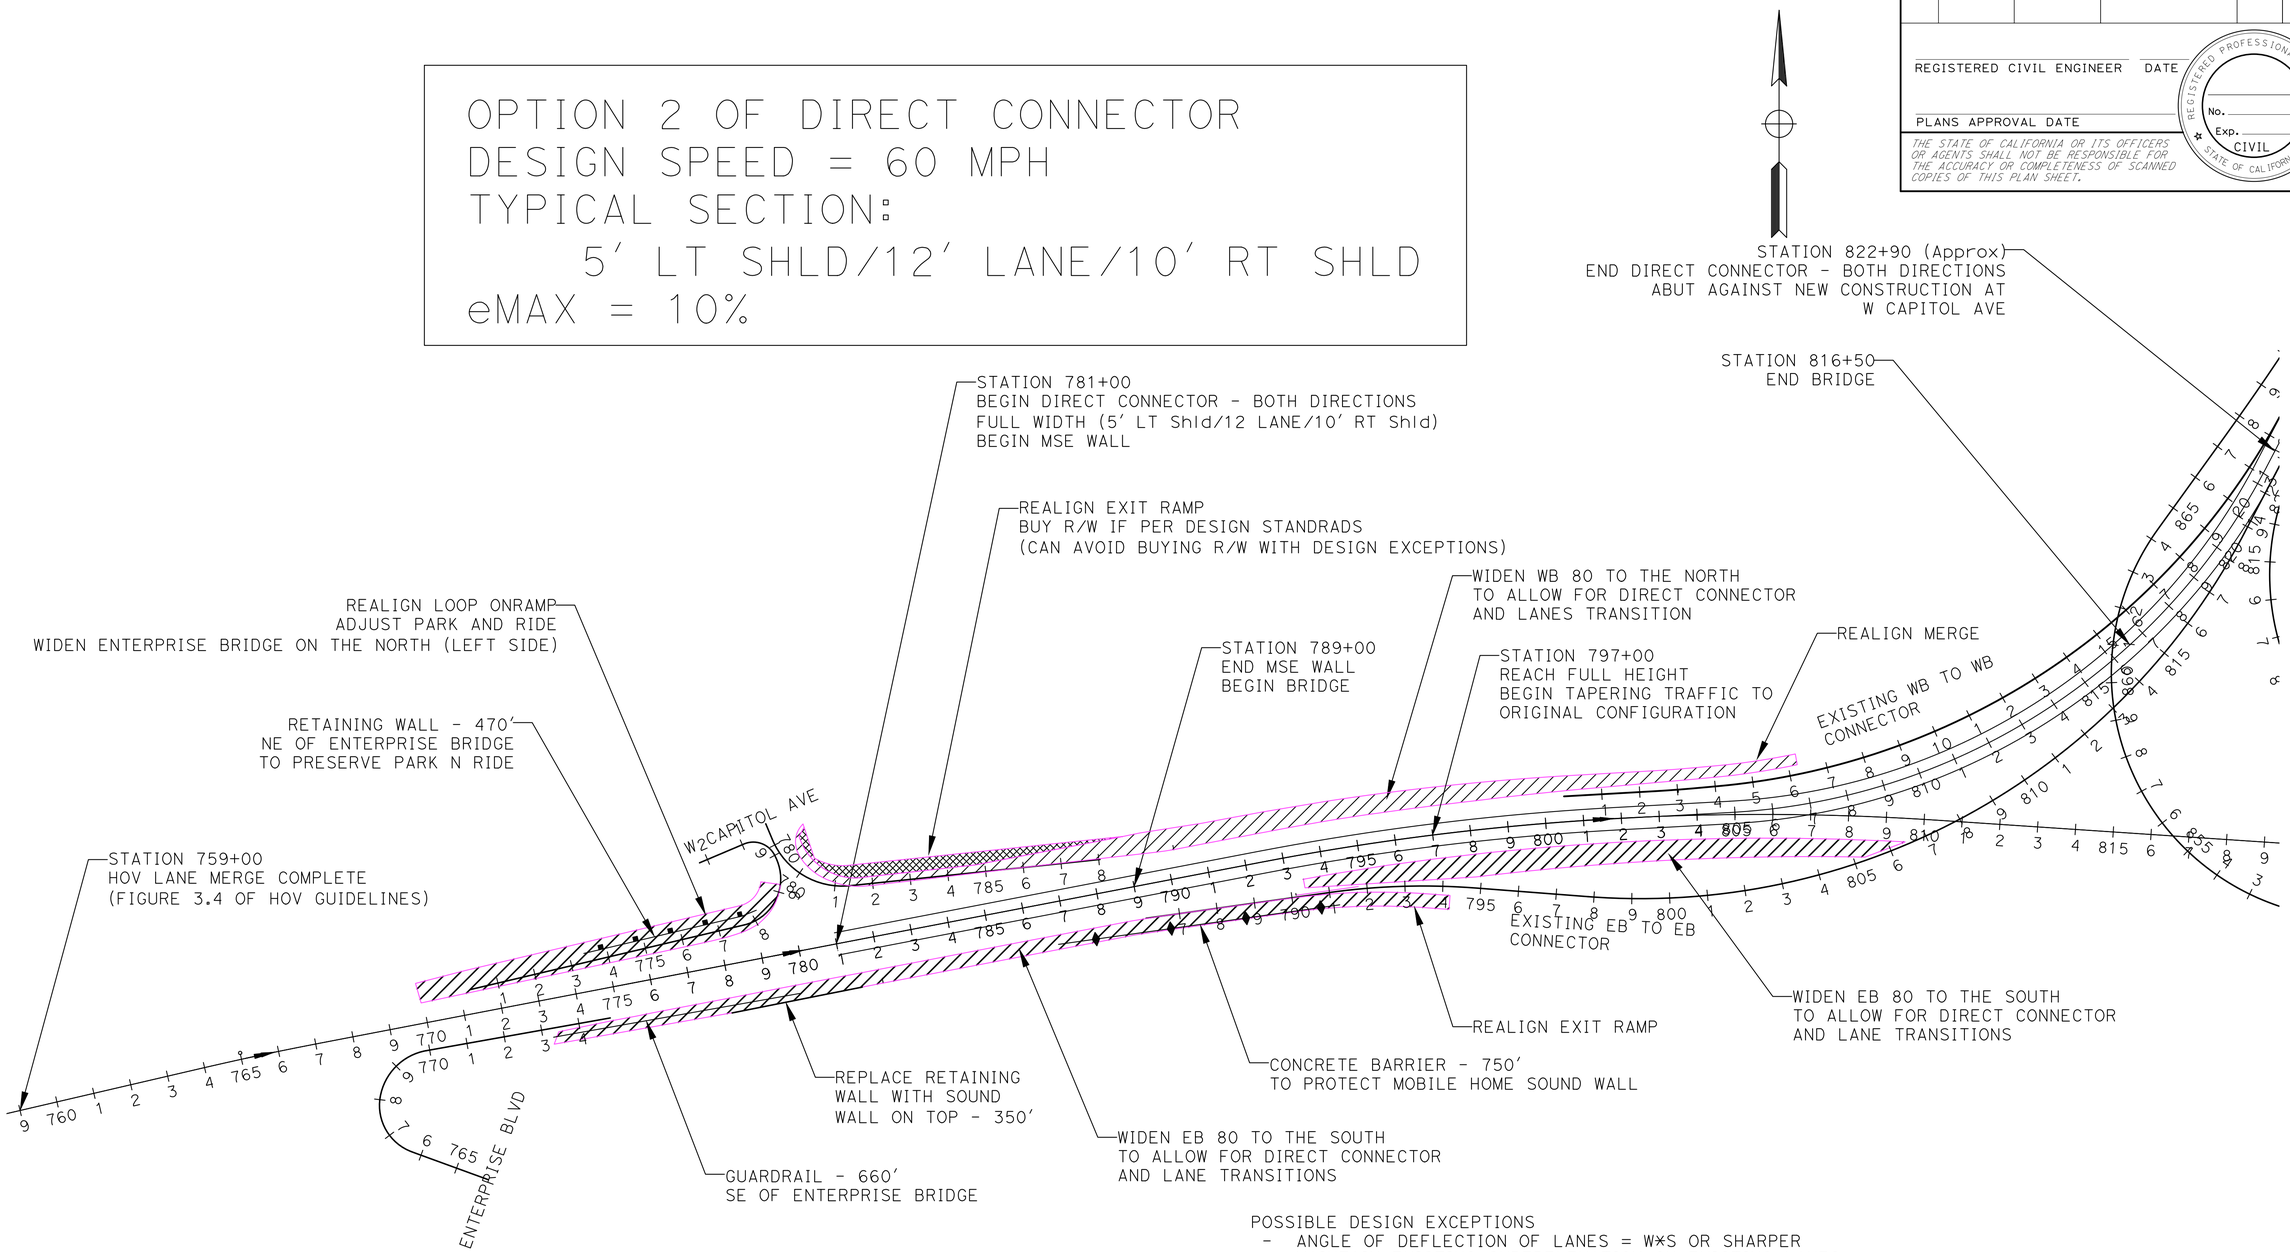

POSSIBLE DESIGN EXCEPTIONS
- ANGLE OF DEFLECTION OF LANES = W*S OR SHARPER
- MAINTAIN EXISTING SUPERELEVATION ON EXISTING LANES
- WB HOV LANE MERGE: CANNOT PROVIDE "MERGE ESCAPE AREA," ETC

REVISED BY | DATE REVISED
CALCULATED-DESIGNED BY | CHECKED BY
FUNCTIONAL SUPERVISOR
STATE OF CALIFORNIA - DEPARTMENT OF TRANSPORTATION
Caltrans

LAST REVISION 00-00-00 | DATE PLOTTED => $DATE | TIME PLOTTED => $TIME

BORDER LAST REVISED 7/2/2010 | USERNAME => $USER | DGN FILE => $REQUEST | RELATIVE BORDER SCALE IS IN INCHES 0 1 2 3 | UNIT 0000 | PROJECT NUMBER & PHASE 00000000001

Dist	COUNTY	ROUTE	POST MILES TOTAL PROJECT	SHEET No.	TOTAL SHEETS
04	Sol	80	40.7/R44.7		
03	Yol,Sac	80,50	VAR		


REGISTERED CIVIL ENGINEER DATE

PLANS APPROVAL DATE

DRAFT

REGISTERED PROFESSIONAL ENGINEER No. Exp. CIVIL STATE OF CALIFORNIA

THE STATE OF CALIFORNIA OR ITS OFFICERS OR AGENTS SHALL NOT BE RESPONSIBLE FOR THE ACCURACY OR COMPLETENESS OF SCANNED COPIES OF THIS PLAN SHEET.

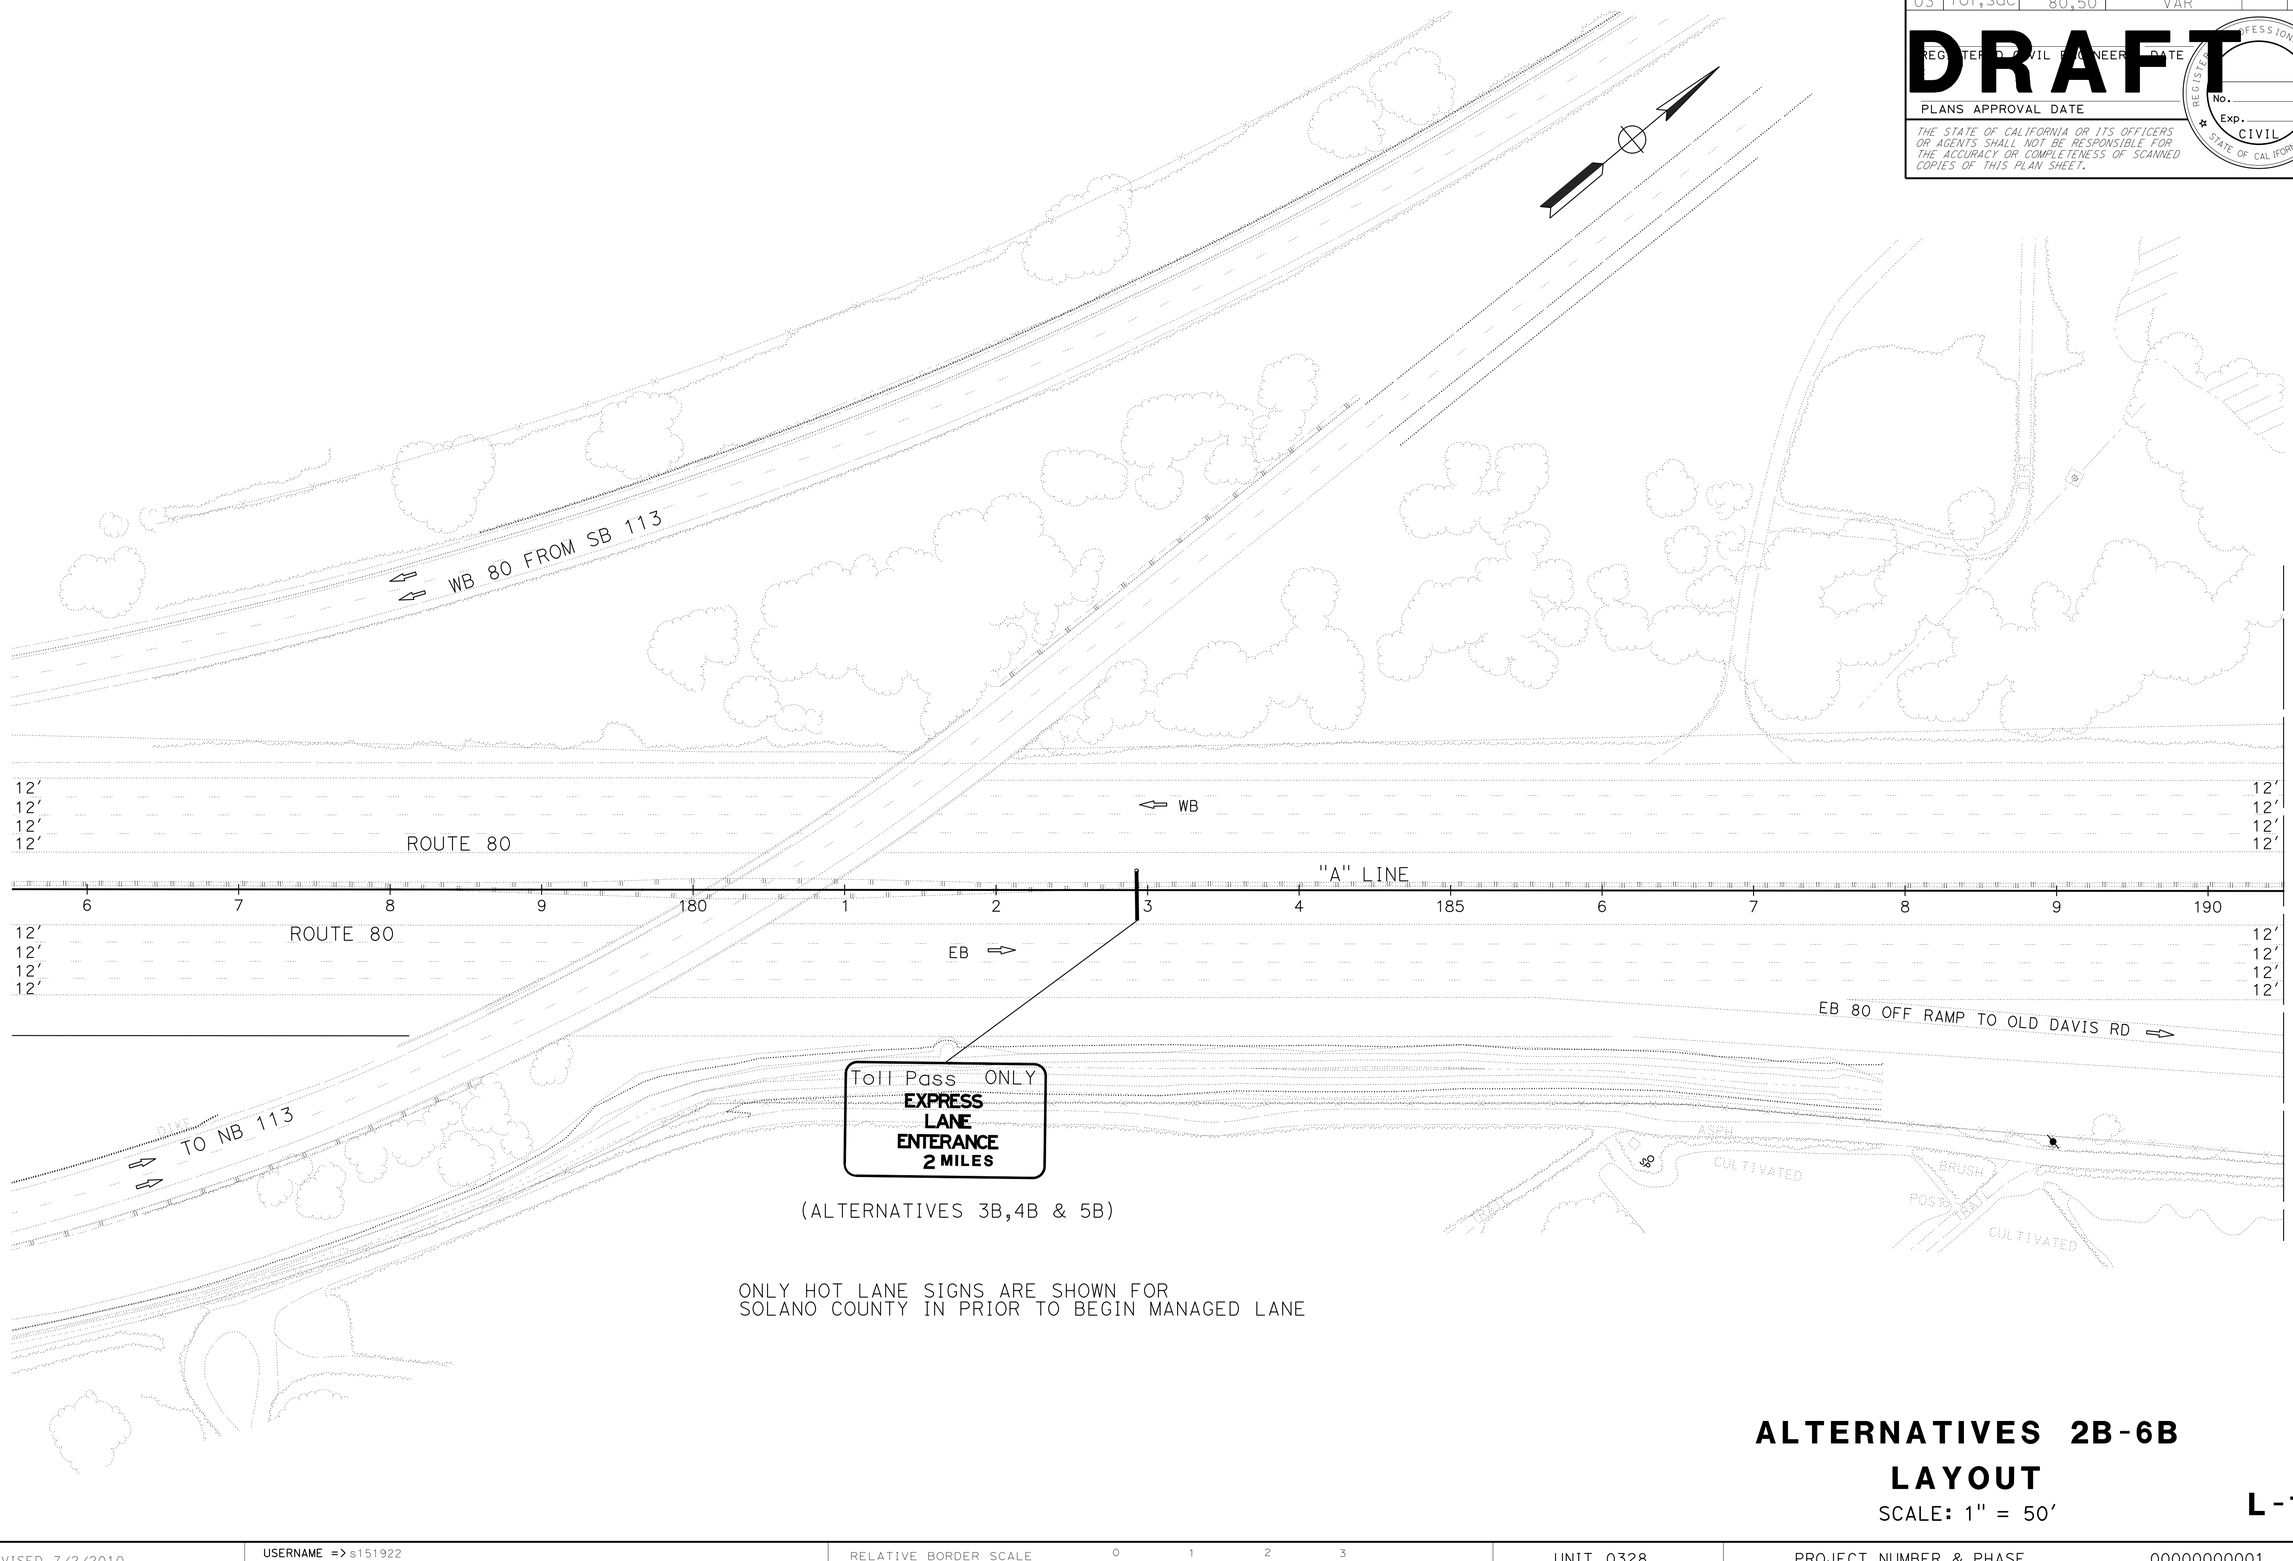

(ALTERNATIVES 3B,4B & 5B)

ONLY HOT LANE SIGNS ARE SHOWN FOR
SOLANO COUNTY IN PRIOR TO BEGIN MANAGED LANE

ALTERNATIVES 2B-6B
LAYOUT

SCALE: 1" = 50′

L-1

REVISED BY	DATE REVISED
XXXX - XXXX	XXXX - XXXX

CALCULATED-DESIGNED BY

CHECKED BY

FUNCTIONAL SUPERVISOR: MONIKA PEDIGO

STATE OF CALIFORNIA - DEPARTMENT OF TRANSPORTATION

03 DESIGN

Caltrans

LAST REVISION | DATE PLOTTED => 5-APR-2023
01-26-23 | TIME PLOTTED => 10:59

BORDER LAST REVISED 7/2/2010

USERNAME => s151922
DGN FILE => 3H900-Alt-2-6B LayOut-01.dgn

RELATIVE BORDER SCALE IS IN INCHES 0 1 2 3

UNIT 0328

PROJECT NUMBER & PHASE 00000000001

Dist	COUNTY	ROUTE	POST MILES TOTAL PROJECT	SHEET No.	TOTAL SHEETS
04	Sol	80	40.7/R44.7		
03	Yol,Sac	80,50	VAR		

DRAFT

REGISTERED CIVIL ENGINEER DATE

PLANS APPROVAL DATE

REGISTERED PROFESSIONAL ENGINEER No. Exp. CIVIL STATE OF CALIFORNIA

THE STATE OF CALIFORNIA OR ITS OFFICERS OR AGENTS SHALL NOT BE RESPONSIBLE FOR THE ACCURACY OR COMPLETENESS OF SCANNED COPIES OF THIS PLAN SHEET.

ONLY HOT LANE SIGNS ARE SHOWN FOR
SOLANO COUNTY IN PRIOR TO BEGIN MANAGED LANE

(ALTERNATIVE 3B)

R3-43

HOV 2+
2 OR MORE PERSONS
PER VEHICLE

EB 80 "ON" RAMP CONNECTOR FROM 113

WB

ROUTE 80

"A" LINE

"A" 191+55.24 BC

MATCH LINE (L-1)

MATCH LINE (L-3)

12′ 12′ 12′ 12′

1 2 3 4 195 6 7 8 9 200 1 2 3

EB

EB 80 OFF RAMP TO OLD DAVIS RD

ALTERNATIVES 2B-6B
LAYOUT

SCALE: 1" = 50′

L-2

REVISED BY | DATE REVISED: XXXX - XXXX

CALCULATED-DESIGNED BY | CHECKED BY

FUNCTIONAL SUPERVISOR: MONIKA PEDIGO

STATE OF CALIFORNIA - DEPARTMENT OF TRANSPORTATION
Caltrans
03 DESIGN

LAST REVISION | DATE PLOTTED => 5-APR-2023 | TIME PLOTTED => 10:59
01-26-23

BORDER LAST REVISED 7/2/2010

USERNAME => s151922
DGN FILE => 3H900-Alt-2-6B LayOut-02.dgn

RELATIVE BORDER SCALE IS IN INCHES 0 1 2 3

UNIT 0328

PROJECT NUMBER & PHASE 00000000001

Dist	COUNTY	ROUTE	POST MILES TOTAL PROJECT	SHEET No.	TOTAL SHEETS
04	Sol	80	40.7/R44.7		
03	Yol,Sac	80,50	VAR		

REGISTERED CIVIL ENGINEER — DATE

DRAFT


PLANS APPROVAL DATE

REGISTERED PROFESSIONAL ENGINEER No. Exp. CIVIL STATE OF CALIFORNIA

THE STATE OF CALIFORNIA OR ITS OFFICERS OR AGENTS SHALL NOT BE RESPONSIBLE FOR THE ACCURACY OR COMPLETENESS OF SCANNED COPIES OF THIS PLAN SHEET.

ONLY HOT LANE SIGNS ARE SHOWN FOR SOLANO COUNTY IN PRIOR TO BEGIN MANAGED LANE

(ALTERNATIVES 3B,4B & 5B)
R3-48
EXPRESS LANE
Toll Pass Toll

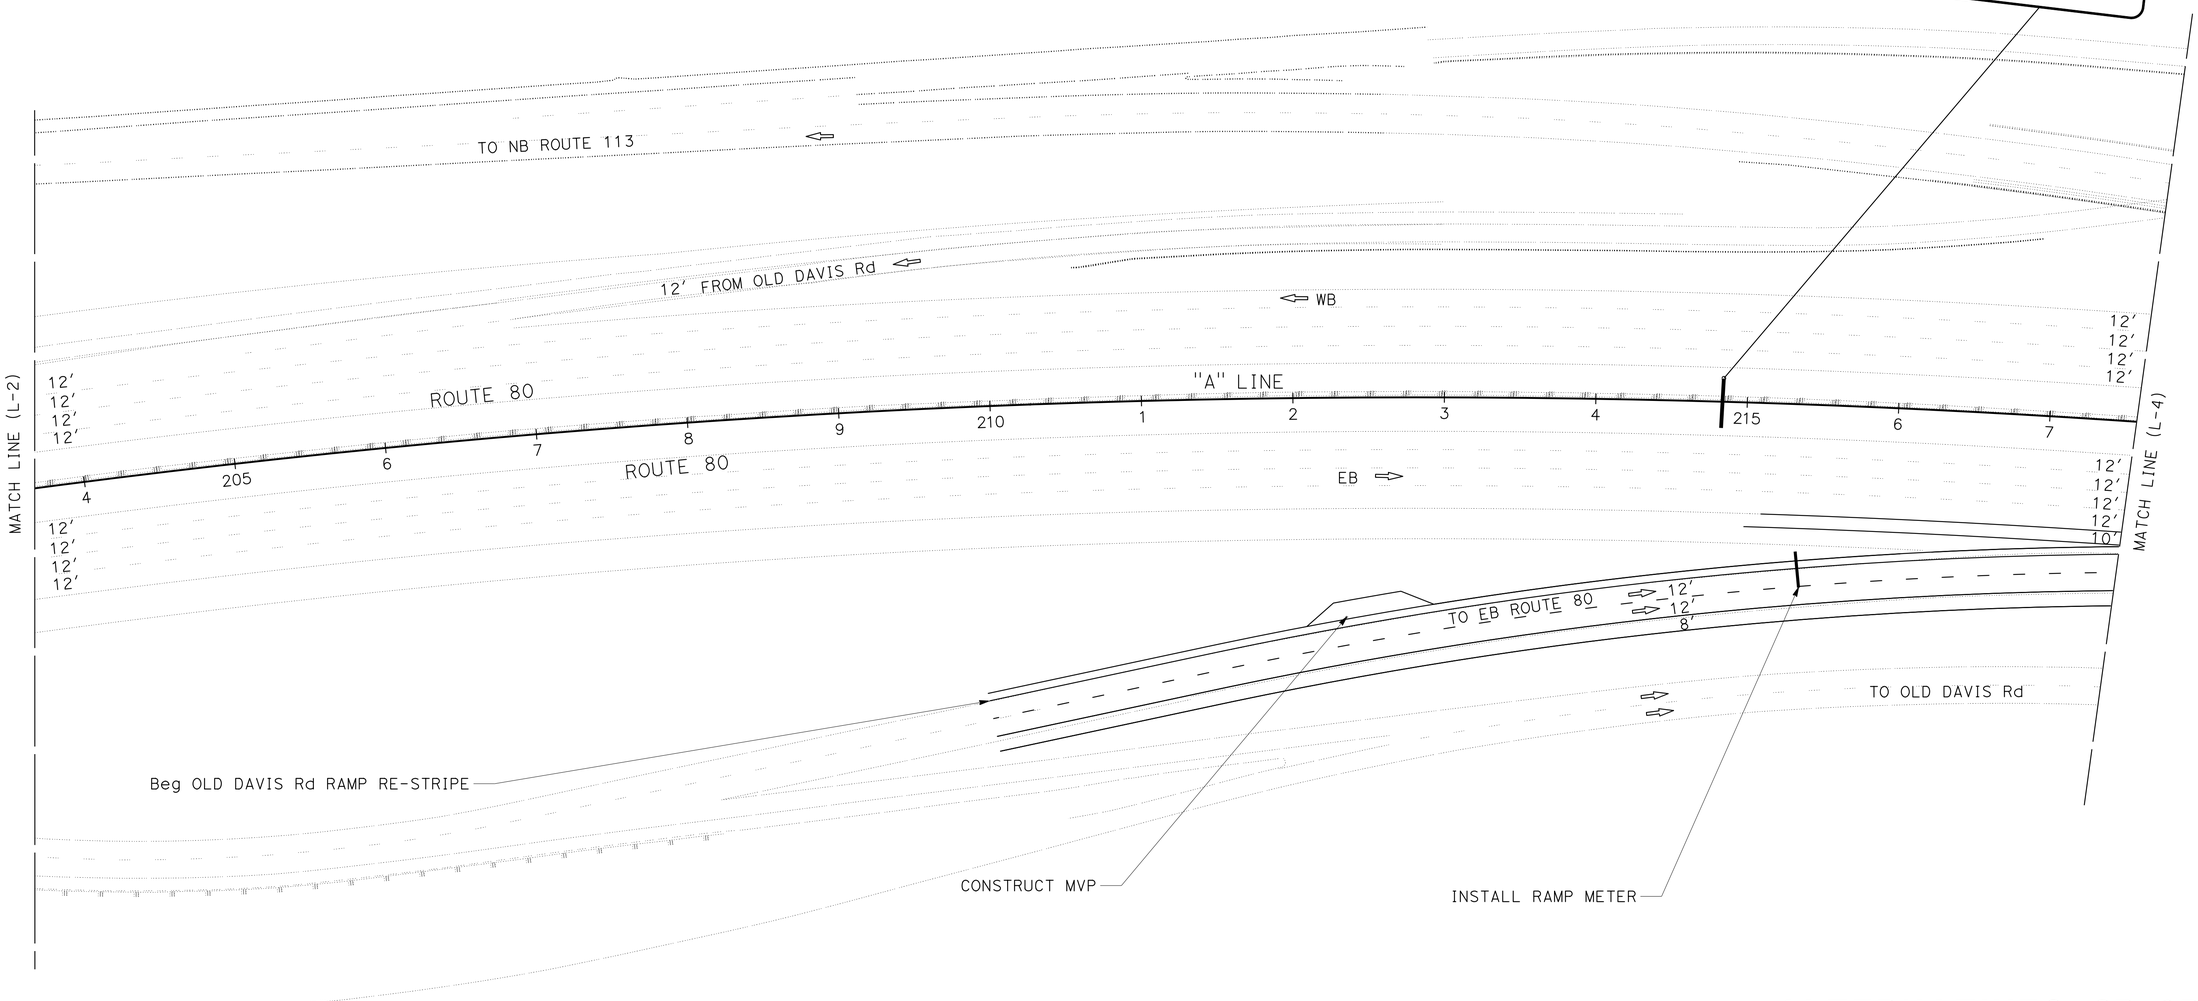

ALTERNATIVES 2B-6B
LAYOUT

SCALE: 1" = 50'

L-3

REVISED BY | DATE REVISED
XXXX - XXXX | XXXX - XXXX
CALCULATED-DESIGNED BY | CHECKED BY
FUNCTIONAL SUPERVISOR: MONIKA PEDIGO
STATE OF CALIFORNIA - DEPARTMENT OF TRANSPORTATION
03 DESIGN
Caltrans

LAST REVISION | DATE PLOTTED => 5-APR-2023
01-26-23 | TIME PLOTTED => 10:59

BORDER LAST REVISED 7/2/2010 | USERNAME => s151922 | DGN FILE => 3H900-Alt-2-6B LayOut-03.dgn | RELATIVE BORDER SCALE IS IN INCHES 0 1 2 3 | UNIT 0328 | PROJECT NUMBER & PHASE 00000000001

Dist	COUNTY	ROUTE	POST MILES TOTAL PROJECT	SHEET No.	TOTAL SHEETS
04	Sol	80	40.7/R44.7		
03	Yol,Sac	80,50	VAR		


DRAFT

REGISTERED CIVIL ENGINEER — DATE

PLANS APPROVAL DATE

REGISTERED PROFESSIONAL ENGINEER — No. — Exp. — CIVIL — STATE OF CALIFORNIA

THE STATE OF CALIFORNIA OR ITS OFFICERS OR AGENTS SHALL NOT BE RESPONSIBLE FOR THE ACCURACY OR COMPLETENESS OF SCANNED COPIES OF THIS PLAN SHEET.

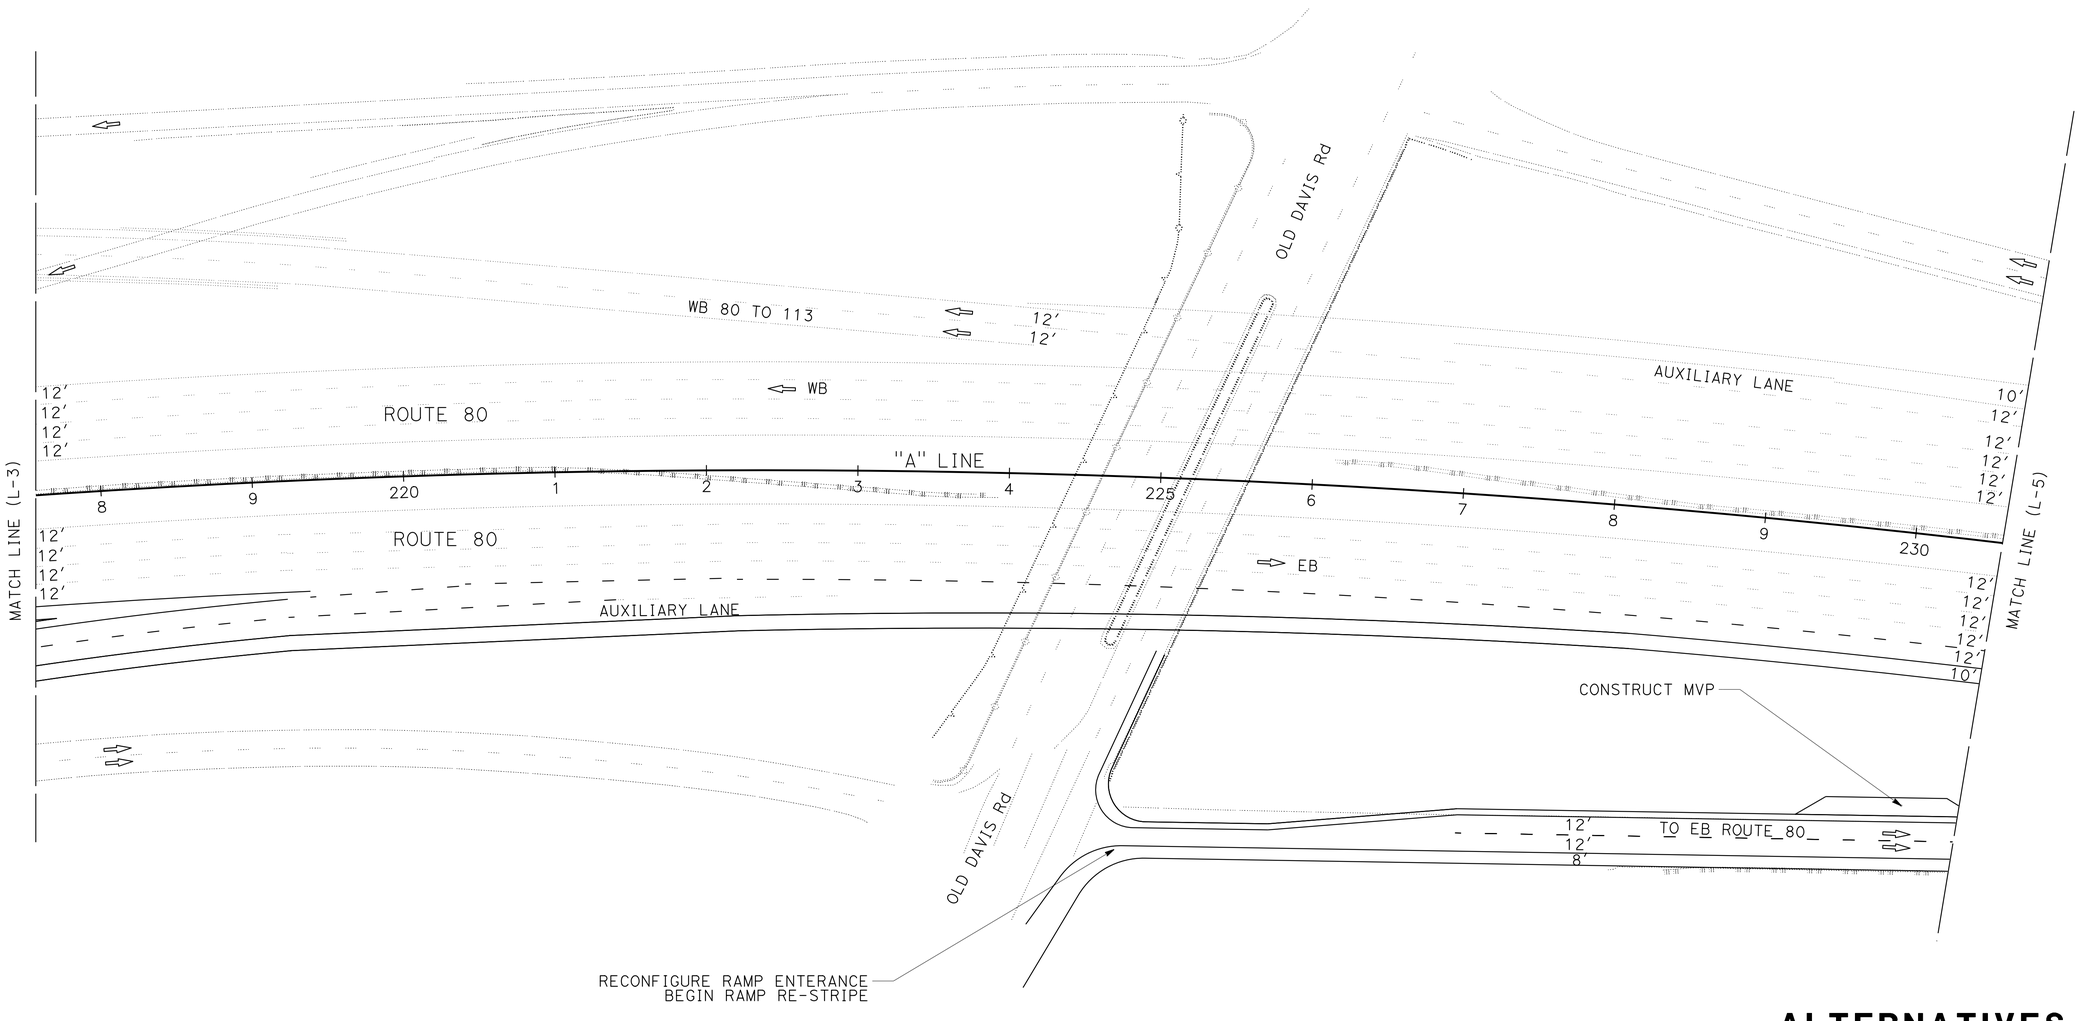

ALTERNATIVES 2B-6B
LAYOUT

SCALE: 1" = 50′

L-4

REVISED BY	DATE REVISED
XXXX - XXXX	XXXX - XXXX
CALCULATED-DESIGNED BY	CHECKED BY

FUNCTIONAL SUPERVISOR: MONIKA PEDIGO

STATE OF CALIFORNIA - DEPARTMENT OF TRANSPORTATION

03 DESIGN

Caltrans

LAST REVISION | DATE PLOTTED => 5-APR-2023 | TIME PLOTTED => 10:59 | 01-26-23

BORDER LAST REVISED 7/2/2010

USERNAME => s151922
DGN FILE => 3H900-Alt-2-6B LayOut-04.dgn

RELATIVE BORDER SCALE IS IN INCHES 0 1 2 3

UNIT 0328

PROJECT NUMBER & PHASE 00000000001

Dist	COUNTY	ROUTE	POST MILES TOTAL PROJECT	SHEET No.	TOTAL SHEETS
04	Sol	80	40.7/R44.7		
03	Yol,Sac	80,50	VAR		

REGISTERED CIVIL ENGINEER DATE

PLANS APPROVAL DATE

DRAFT

REGISTERED PROFESSIONAL ENGINEER No. Exp. CIVIL STATE OF CALIFORNIA


THE STATE OF CALIFORNIA OR ITS OFFICERS OR AGENTS SHALL NOT BE RESPONSIBLE FOR THE ACCURACY OR COMPLETENESS OF SCANNED COPIES OF THIS PLAN SHEET.

ONLY HOT LANE SIGNS ARE SHOWN FOR
SOLANO COUNTY IN PRIOR TO BEGIN MANAGED LANE

(ALTERNATIVES 3B,4B & 5B)

Toll Pass ONLY
EXPRESS LANE ENTERANCE 1 MILE

(ALTERNATIVE 3B)
R3-43
HOV 2+ 2 OR MORE PERSONS PER VEHICLE

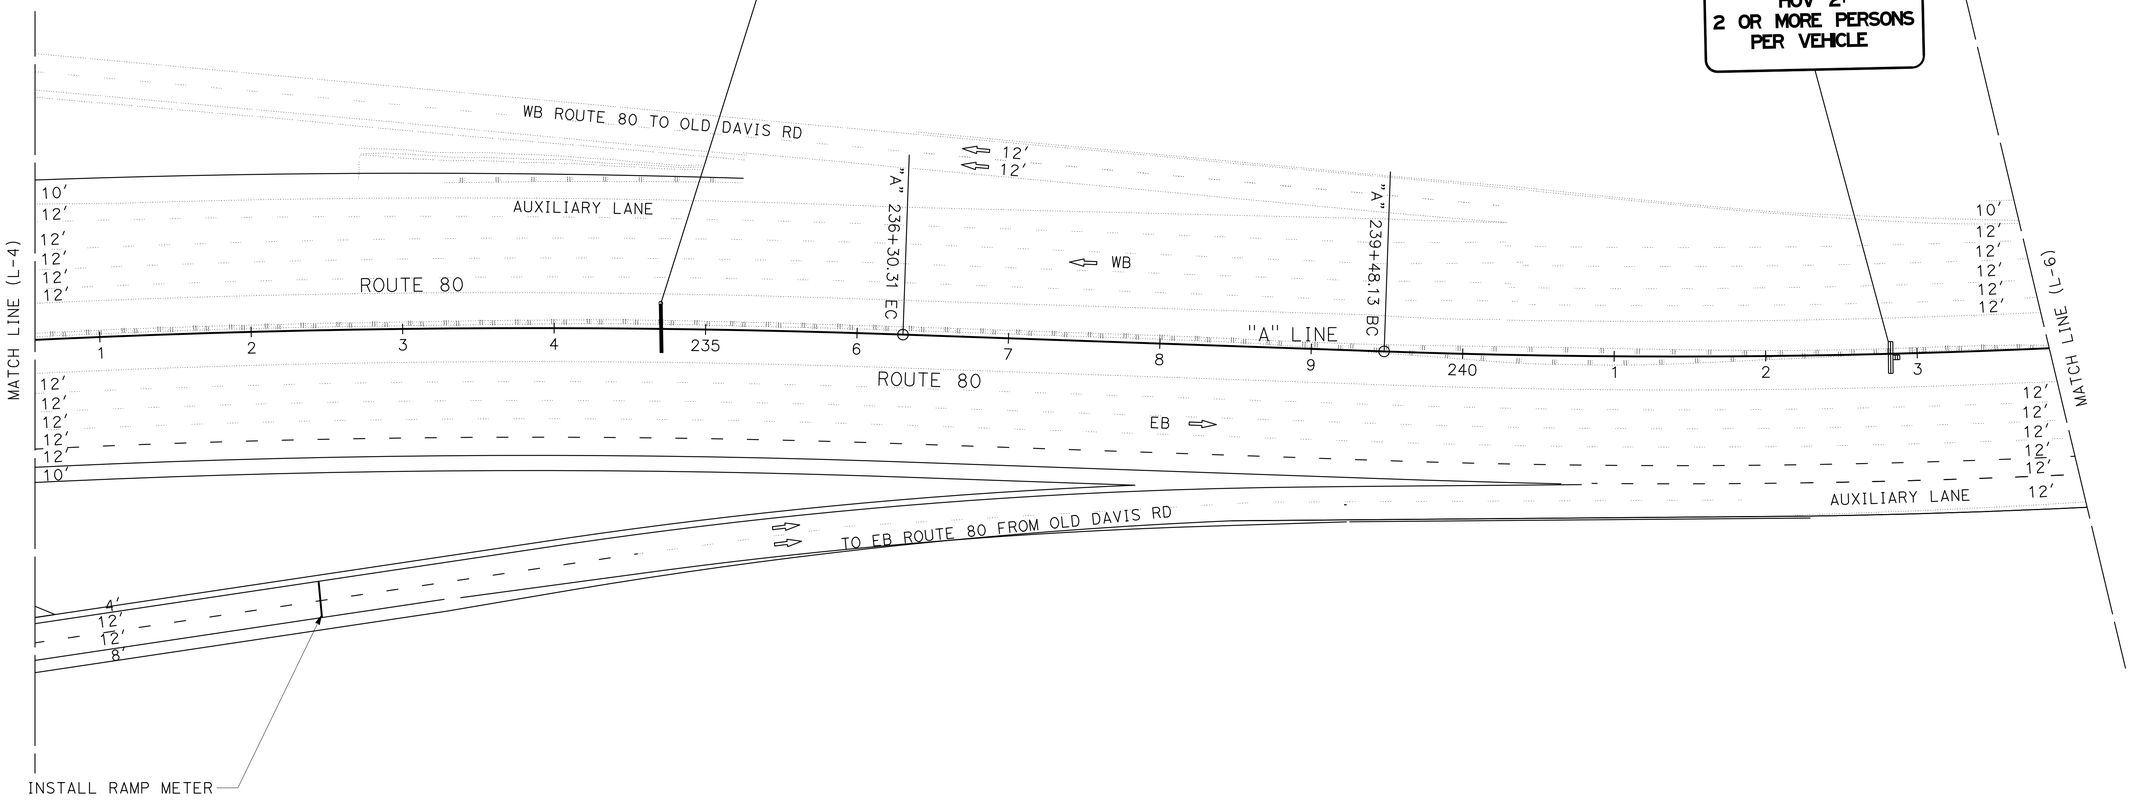

ALTERNATIVES 2B-6B
LAYOUT

SCALE: 1" = 50'

L-5

STATE OF CALIFORNIA - DEPARTMENT OF TRANSPORTATION
03 DESIGN
Caltrans

FUNCTIONAL SUPERVISOR: MONIKA PEDIGO
CALCULATED-DESIGNED BY
CHECKED BY

REVISED BY	DATE REVISED
XXXX - XXXX	XXXX - XXXX

LAST REVISION 01-26-23
DATE PLOTTED => 5-APR-2023
TIME PLOTTED => 10:59

BORDER LAST REVISED 7/2/2010
USERNAME => s151922
DGN FILE => 3H900-Alt-2-6B LayOut-05.dgn
RELATIVE BORDER SCALE IS IN INCHES 0 1 2 3
UNIT 0328
PROJECT NUMBER & PHASE 00000000001

Dist	COUNTY	ROUTE	POST MILES TOTAL PROJECT	SHEET No.	TOTAL SHEETS
04	Sol	80	40.7/R44.7		
03	Yol,Sac	80,50	VAR		


DRAFT

REGISTERED CIVIL ENGINEER DATE

PLANS APPROVAL DATE

REGISTERED PROFESSIONAL ENGINEER No. Exp. CIVIL STATE OF CALIFORNIA

THE STATE OF CALIFORNIA OR ITS OFFICERS OR AGENTS SHALL NOT BE RESPONSIBLE FOR THE ACCURACY OR COMPLETENESS OF SCANNED COPIES OF THIS PLAN SHEET.

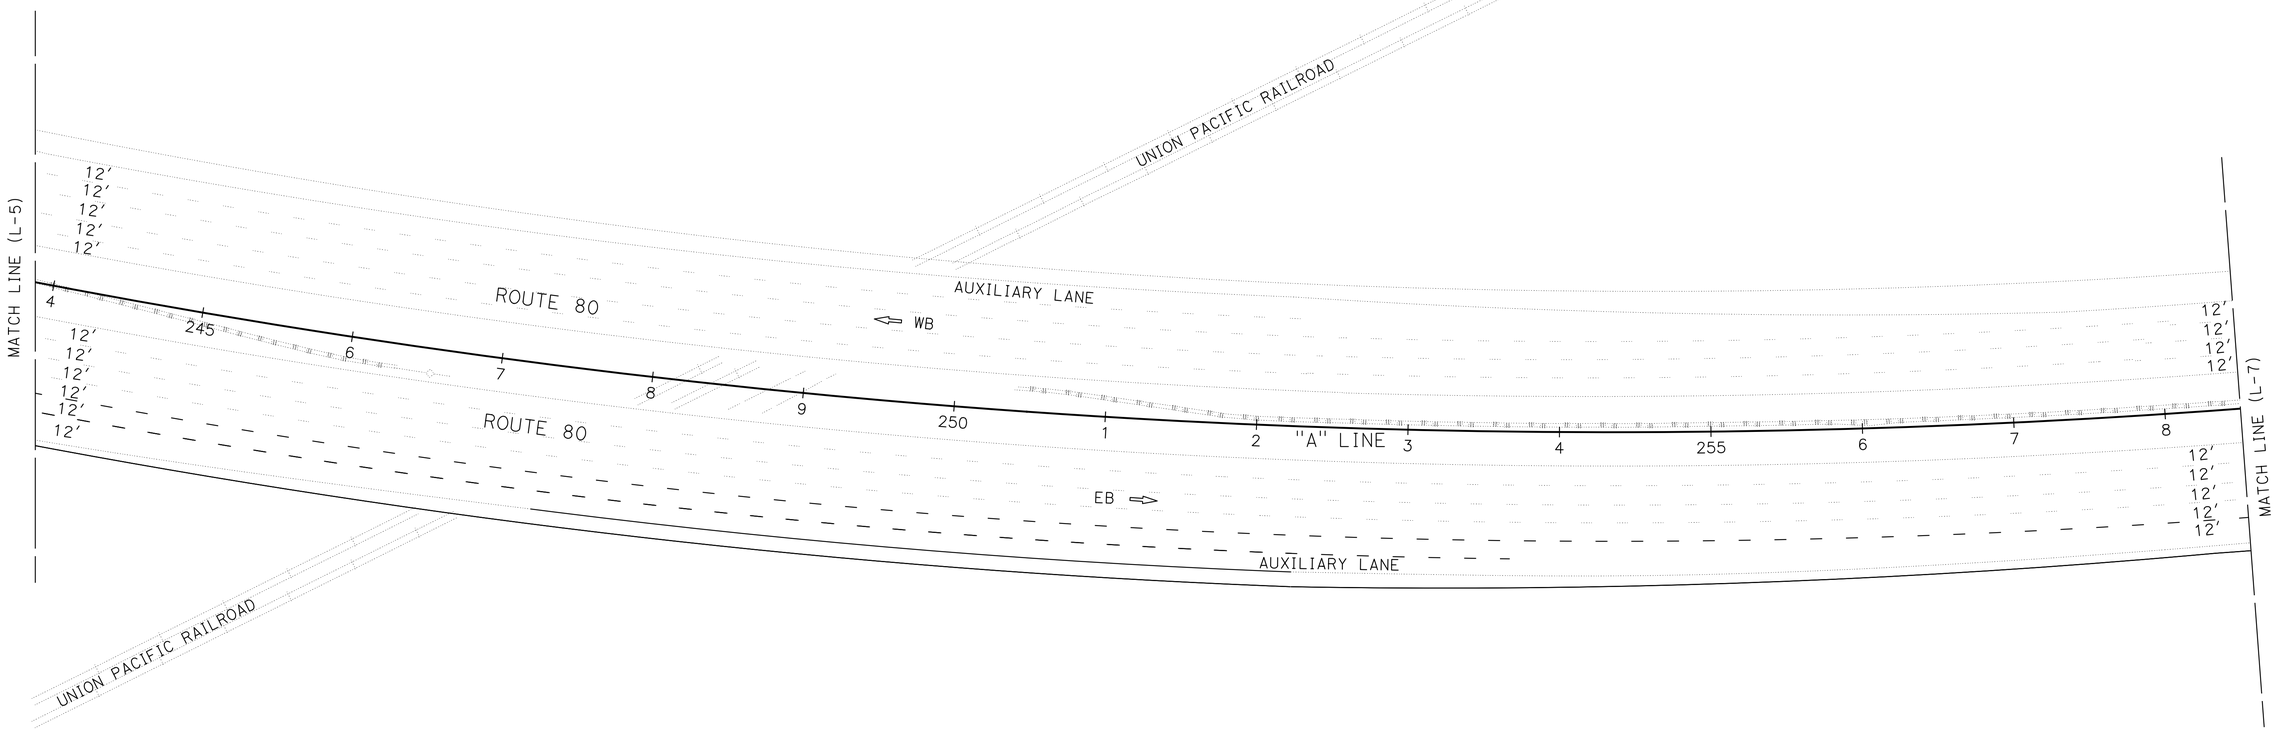

ALTERNATIVES 2B-6B LAYOUT

SCALE: 1" = 50′

L-6

REVISED BY | DATE REVISED
XXXX - XXXX | XXXX - XXXX

CALCULATED-DESIGNED BY
CHECKED BY

FUNCTIONAL SUPERVISOR: MONIKA PEDIGO

STATE OF CALIFORNIA - DEPARTMENT OF TRANSPORTATION
Caltrans®
03 DESIGN

LAST REVISION | DATE PLOTTED => 5-APR-2023
01-26-23 | TIME PLOTTED => 10:59

BORDER LAST REVISED 7/2/2010

USERNAME => s151922
DGN FILE => 3H900-Alt-2-6B LayOut-06.dgn

RELATIVE BORDER SCALE IS IN INCHES 0 1 2 3

UNIT 0328

PROJECT NUMBER & PHASE 00000000001

Dist	COUNTY	ROUTE	POST MILES TOTAL PROJECT	SHEET No.	TOTAL SHEETS
04	Sol	80	40.7/R44.7		
03	Yol,Sac	80,50	VAR		

REGISTERED CIVIL ENGINEER DATE

PLANS APPROVAL DATE

REGISTERED PROFESSIONAL ENGINEER No. Exp. CIVIL STATE OF CALIFORNIA

THE STATE OF CALIFORNIA OR ITS OFFICERS OR AGENTS SHALL NOT BE RESPONSIBLE FOR THE ACCURACY OR COMPLETENESS OF SCANNED COPIES OF THIS PLAN SHEET.

DRAFT

ONLY HOT LANE SIGNS ARE SHOWN FOR
SOLANO COUNTY IN PRIOR TO BEGIN MANAGED LANE

(ALTERNATIVES 3B,4B & 5B)

Toll Pass ONLY
EXPRESS LANE ENTERANCE 1/2 MILE

(ALTERNATIVE 3B)

R3-43

HOV 2+
2 OR MORE PERSONS PER VEHICLE

CONSTRUCT MVP

"A" 271+96.89 EOD

MATCH LINE (L-6)

MATCH LINE (L-8)

WB ROUTE 80

EB ROUTE 80

AUXILIARY LANE

AUXILIARY LANE

AUXILIARY LANE

"A" LINE 6

9 260 1 2 3 265 7 8 9 270 1 2

12′ 12′ 12′ 12′ 12′ 12′ 12′ 12′ 12′ 12′ 10′

END OLD DAVIS Rd RAMP RE-STRIPE

ALTERNATIVES 2B-6B
LAYOUT

SCALE: 1" = 50′

L-7

REVISED BY	DATE REVISED
XXXX - XXXX	XXXX - XXXX

CALCULATED-DESIGNED BY

CHECKED BY

FUNCTIONAL SUPERVISOR: MONIKA PEDIGO

STATE OF CALIFORNIA - DEPARTMENT OF TRANSPORTATION

Caltrans®

03 DESIGN

LAST REVISION 01-26-23

DATE PLOTTED => 5-APR-2023
TIME PLOTTED => 11:00

BORDER LAST REVISED 7/2/2010

USERNAME => s151922
DGN FILE => 3H900-Alt-2-6B LayOut-07.dgn

RELATIVE BORDER SCALE IS IN INCHES 0 1 2 3

UNIT 0328

PROJECT NUMBER & PHASE 00000000001

Dist	COUNTY	ROUTE	POST MILES TOTAL PROJECT	SHEET No.	TOTAL SHEETS
04	Sol	80	40.7/R44.7		
03	Yol,Sac	80,50	VAR		


REGISTERED CIVIL ENGINEER DATE

PLANS APPROVAL DATE

DRAFT

REGISTERED PROFESSIONAL ENGINEER
No.
Exp.
CIVIL
STATE OF CALIFORNIA

THE STATE OF CALIFORNIA OR ITS OFFICERS OR AGENTS SHALL NOT BE RESPONSIBLE FOR THE ACCURACY OR COMPLETENESS OF SCANNED COPIES OF THIS PLAN SHEET.

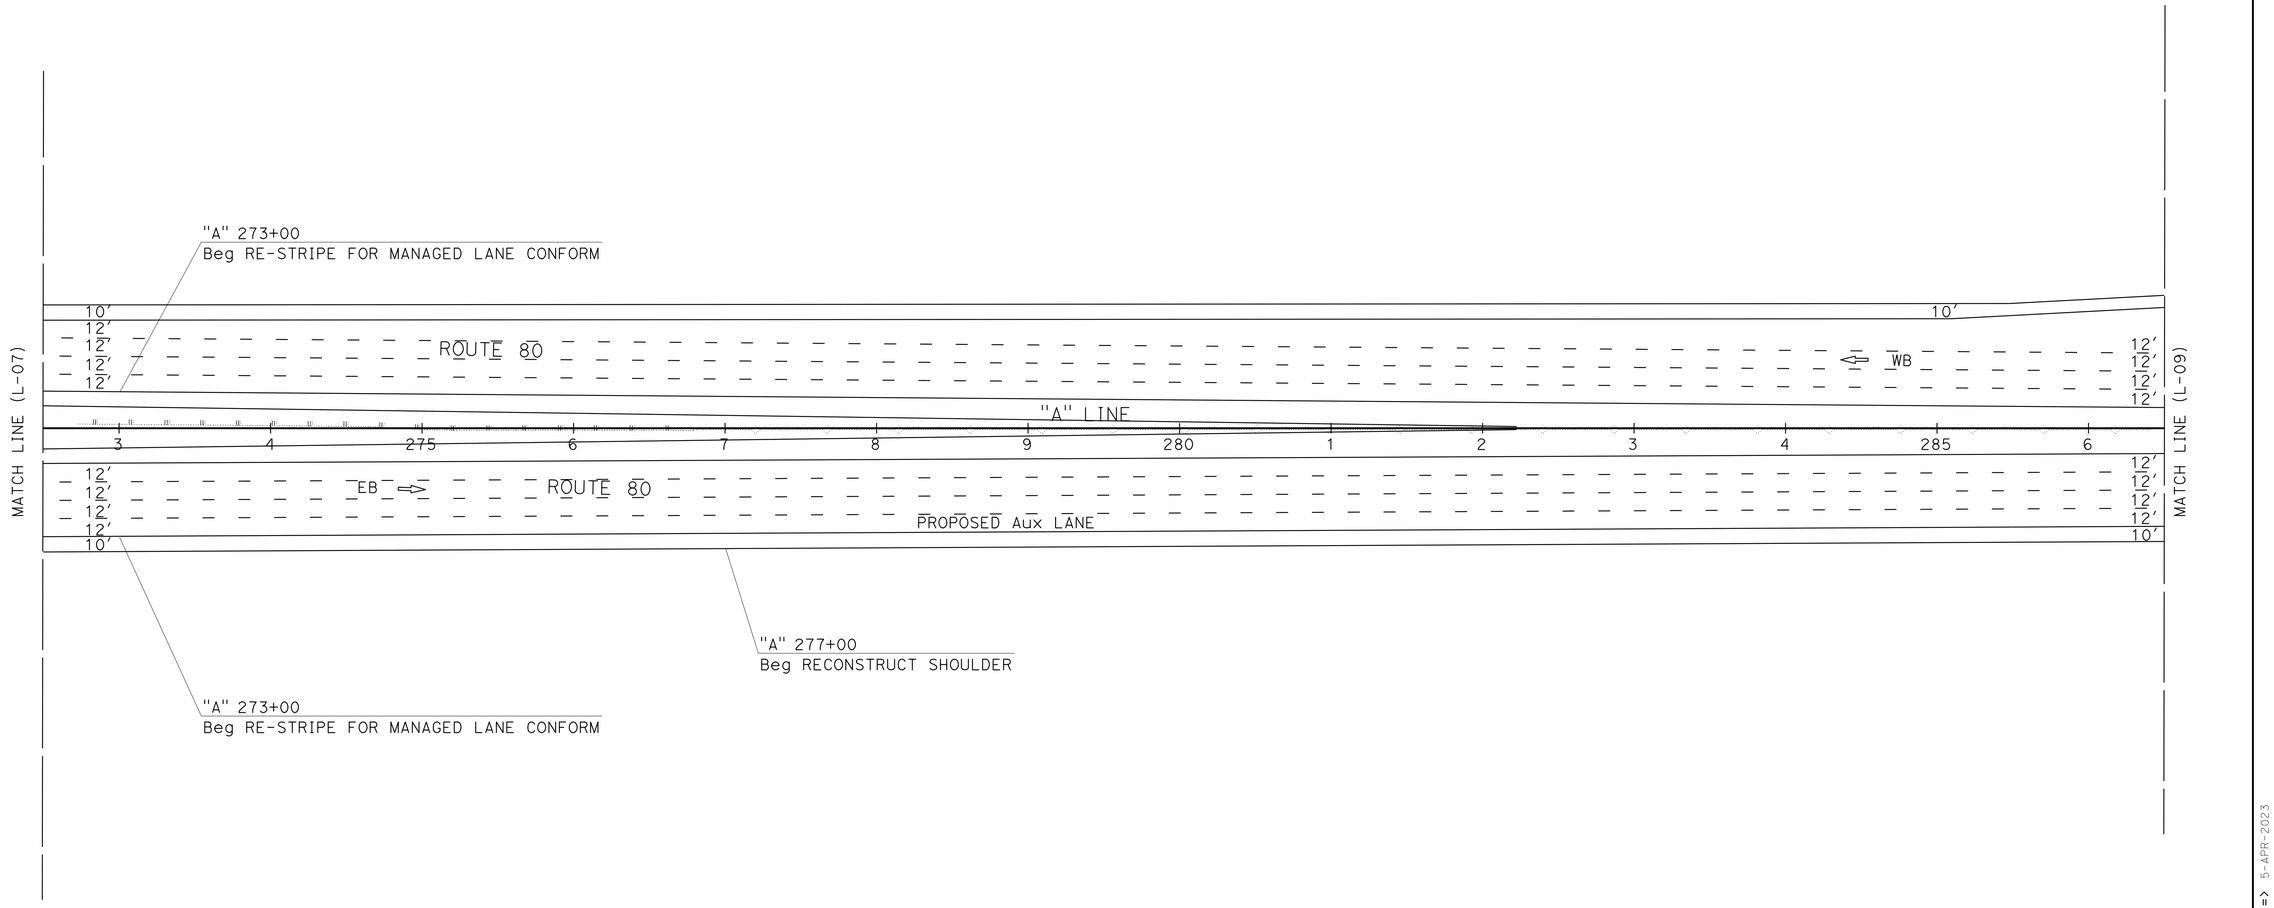

ALTERNATIVES 2B-6B
LAYOUT

SCALE: 1" = 50'

L-08

REVISED BY	DATE REVISED
XXXX - XXXX	XXXX - XXXX

CALCULATED-DESIGNED BY

CHECKED BY

FUNCTIONAL SUPERVISOR: MONIKA PEDIGO

STATE OF CALIFORNIA - DEPARTMENT OF TRANSPORTATION

Caltrans®

03 DESIGN

LAST REVISION: DATE PLOTTED => 5-APR-2023
TIME PLOTTED => 11:00
01-26-23

BORDER LAST REVISED 7/2/2010

USERNAME => s151922
DGN FILE => 3H900-Alt-2-6B LayOut-08.dgn

RELATIVE BORDER SCALE IS IN INCHES 0 1 2 3

UNIT 0328

PROJECT NUMBER & PHASE 00000000001

Dist	COUNTY	ROUTE	POST MILES TOTAL PROJECT	SHEET No.	TOTAL SHEETS
04	Sol	80	40.7/R44.7		
03	Yol,Sac	80,50	VAR		


REGISTERED CIVIL ENGINEER DATE

PLANS APPROVAL DATE

DRAFT

REGISTERED PROFESSIONAL ENGINEER No. Exp. CIVIL STATE OF CALIFORNIA

THE STATE OF CALIFORNIA OR ITS OFFICERS OR AGENTS SHALL NOT BE RESPONSIBLE FOR THE ACCURACY OR COMPLETENESS OF SCANNED COPIES OF THIS PLAN SHEET.

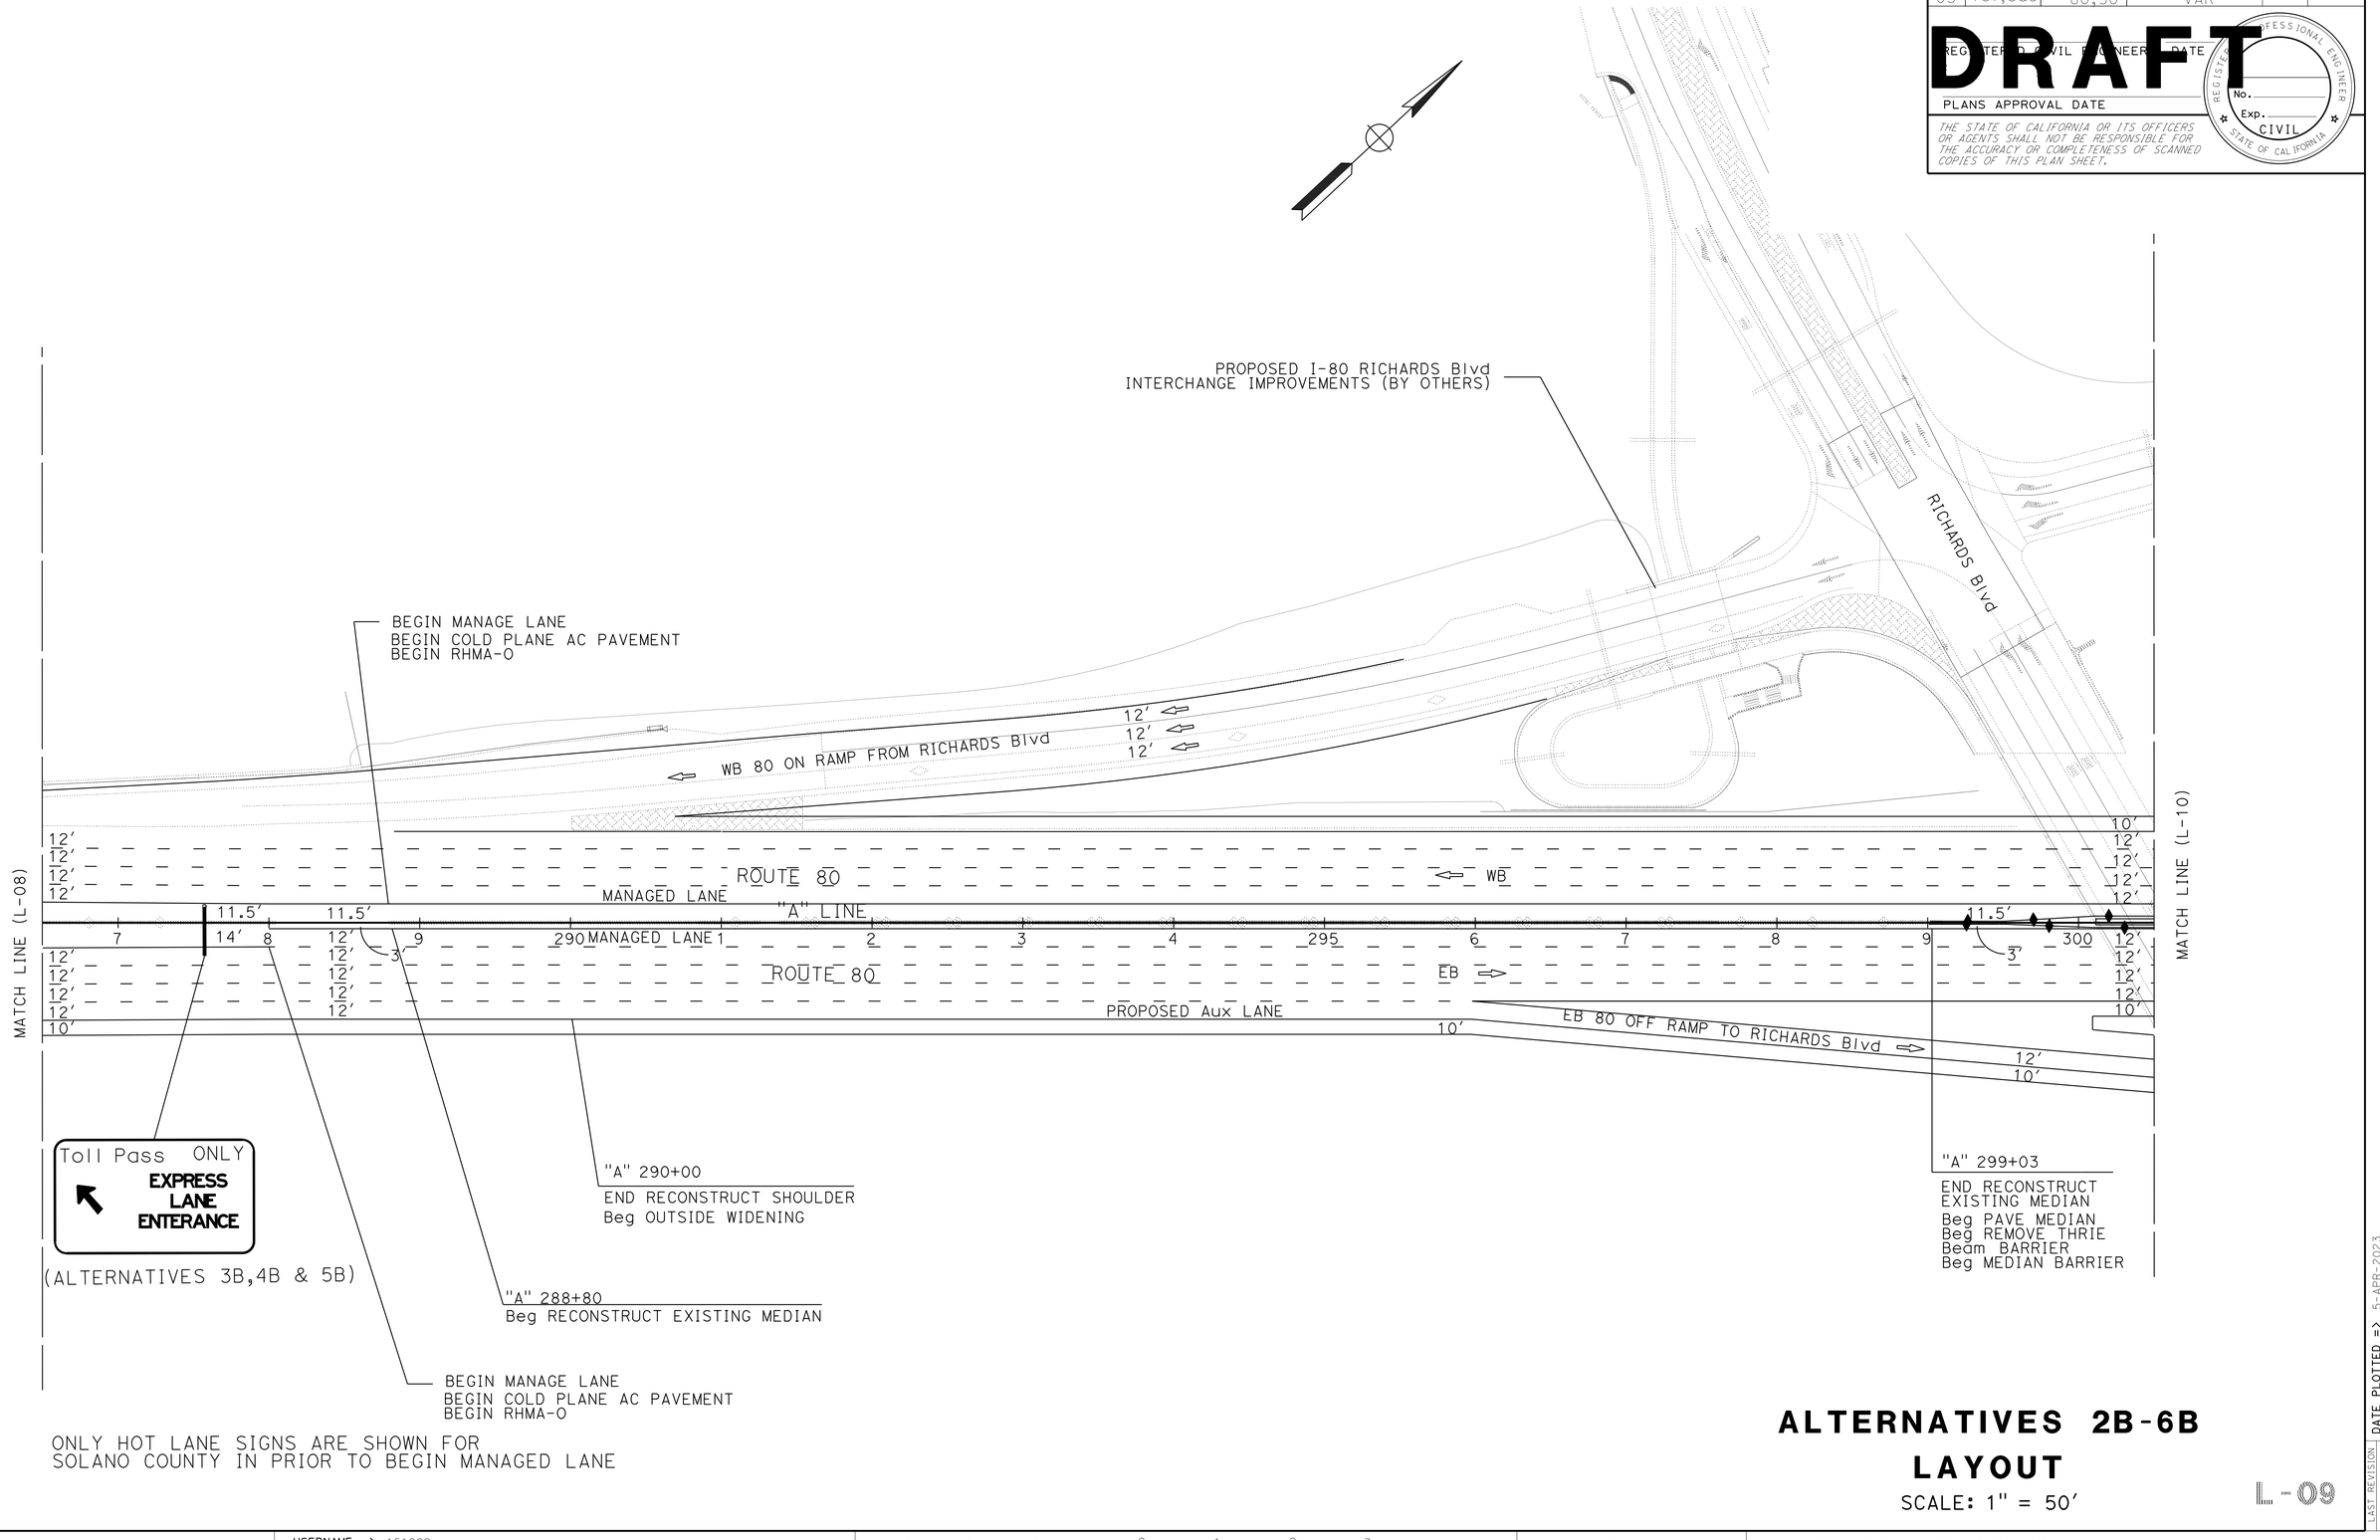

ONLY HOT LANE SIGNS ARE SHOWN FOR SOLANO COUNTY IN PRIOR TO BEGIN MANAGED LANE

ALTERNATIVES 2B-6B
LAYOUT

SCALE: 1" = 50′

L-09

REVISED BY	DATE REVISED
XXXX - XXXX	XXXX - XXXX

CALCULATED-
DESIGNED BY
CHECKED BY

FUNCTIONAL SUPERVISOR
MONIKA PEDIGO

STATE OF CALIFORNIA - DEPARTMENT OF TRANSPORTATION
03 DESIGN
Caltrans

LAST REVISION DATE PLOTTED => 5-APR-2023
01-26-23 TIME PLOTTED => 11:00

BORDER LAST REVISED 7/2/2010

USERNAME => s151922
DGN FILE => 3H900-Alt-2-6B LayOut-09.dgn

RELATIVE BORDER SCALE IS IN INCHES 0 1 2 3

UNIT 0328

PROJECT NUMBER & PHASE 00000000001

Dist	COUNTY	ROUTE	POST MILES TOTAL PROJECT	SHEET No.	TOTAL SHEETS
04	Sol	80	40.7/R44.7		
03	Yol,Sac	80,50	VAR		


REGISTERED CIVIL ENGINEER DATE

PLANS APPROVAL DATE

DRAFT

REGISTERED PROFESSIONAL ENGINEER No. Exp. CIVIL STATE OF CALIFORNIA

THE STATE OF CALIFORNIA OR ITS OFFICERS OR AGENTS SHALL NOT BE RESPONSIBLE FOR THE ACCURACY OR COMPLETENESS OF SCANNED COPIES OF THIS PLAN SHEET.

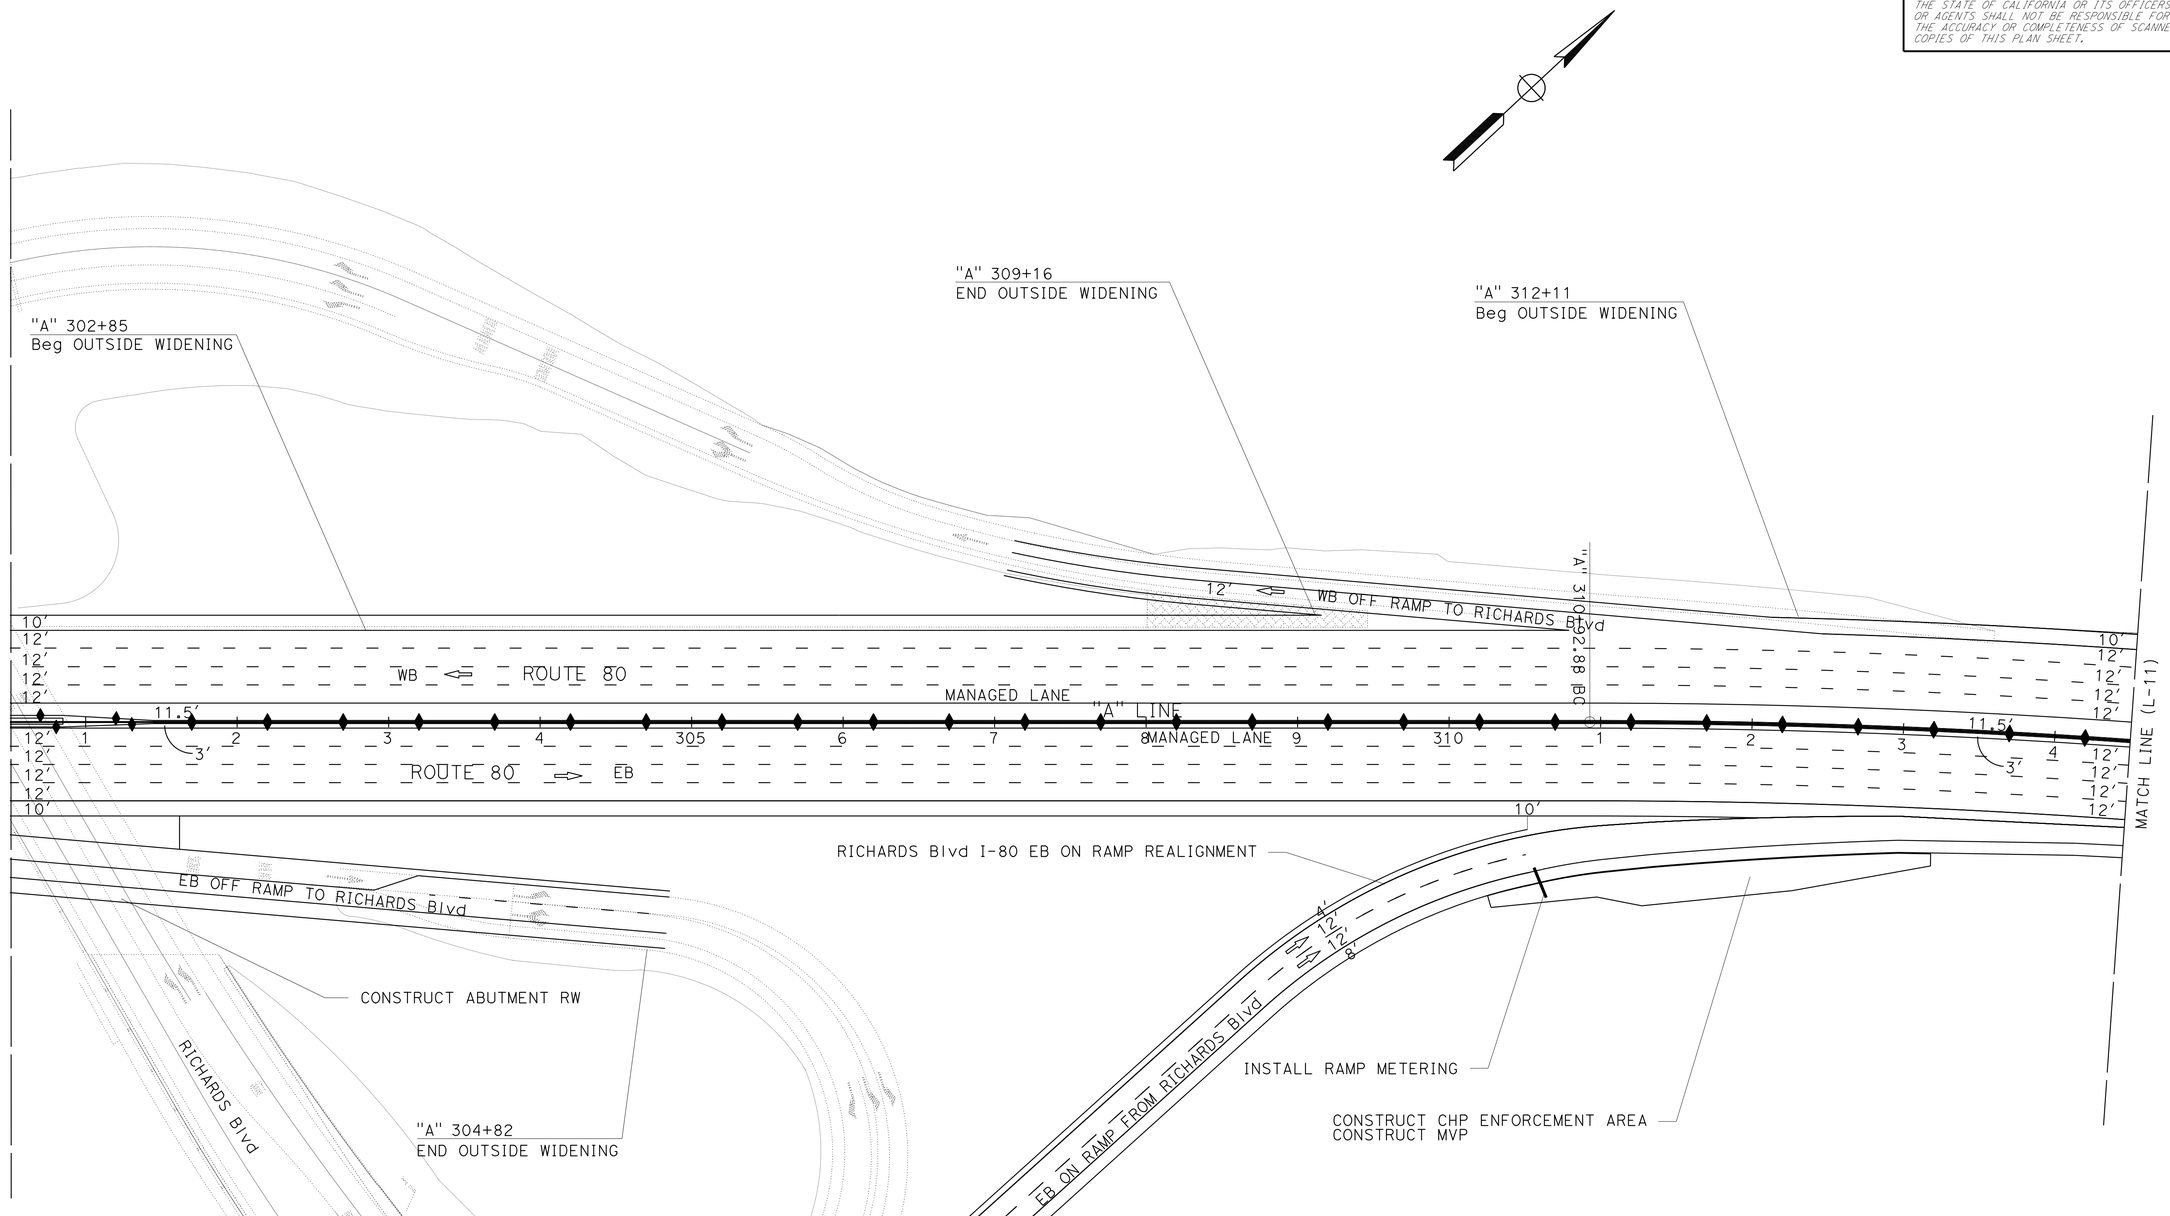

ALTERNATIVES 2B-6B
LAYOUT

SCALE: 1" = 50'

L-10

REVISED BY	DATE REVISED
XXXX - XXXX	XXXX - XXXX

CALCULATED-DESIGNED BY

CHECKED BY

FUNCTIONAL SUPERVISOR: MONIKA PEDIGO

STATE OF CALIFORNIA - DEPARTMENT OF TRANSPORTATION

Caltrans®

03 DESIGN

LAST REVISION 01-26-23

DATE PLOTTED => 5-APR-2023

TIME PLOTTED => 11:00

BORDER LAST REVISED 7/2/2010

USERNAME => s151922

DGN FILE => 3H900-Alt-2-6B LayOut-10.dgn

RELATIVE BORDER SCALE IS IN INCHES 0 1 2 3

UNIT 0328

PROJECT NUMBER & PHASE 00000000001

Dist	COUNTY	ROUTE	POST MILES TOTAL PROJECT	SHEET No.	TOTAL SHEETS
04	Sol	80	40.7/R44.7		
03	Yol,Sac	80,50	VAR		


REGISTERED CIVIL ENGINEER DATE

DRAFT

PLANS APPROVAL DATE

REGISTERED PROFESSIONAL ENGINEER No. Exp. CIVIL STATE OF CALIFORNIA

THE STATE OF CALIFORNIA OR ITS OFFICERS OR AGENTS SHALL NOT BE RESPONSIBLE FOR THE ACCURACY OR COMPLETENESS OF SCANNED COPIES OF THIS PLAN SHEET.

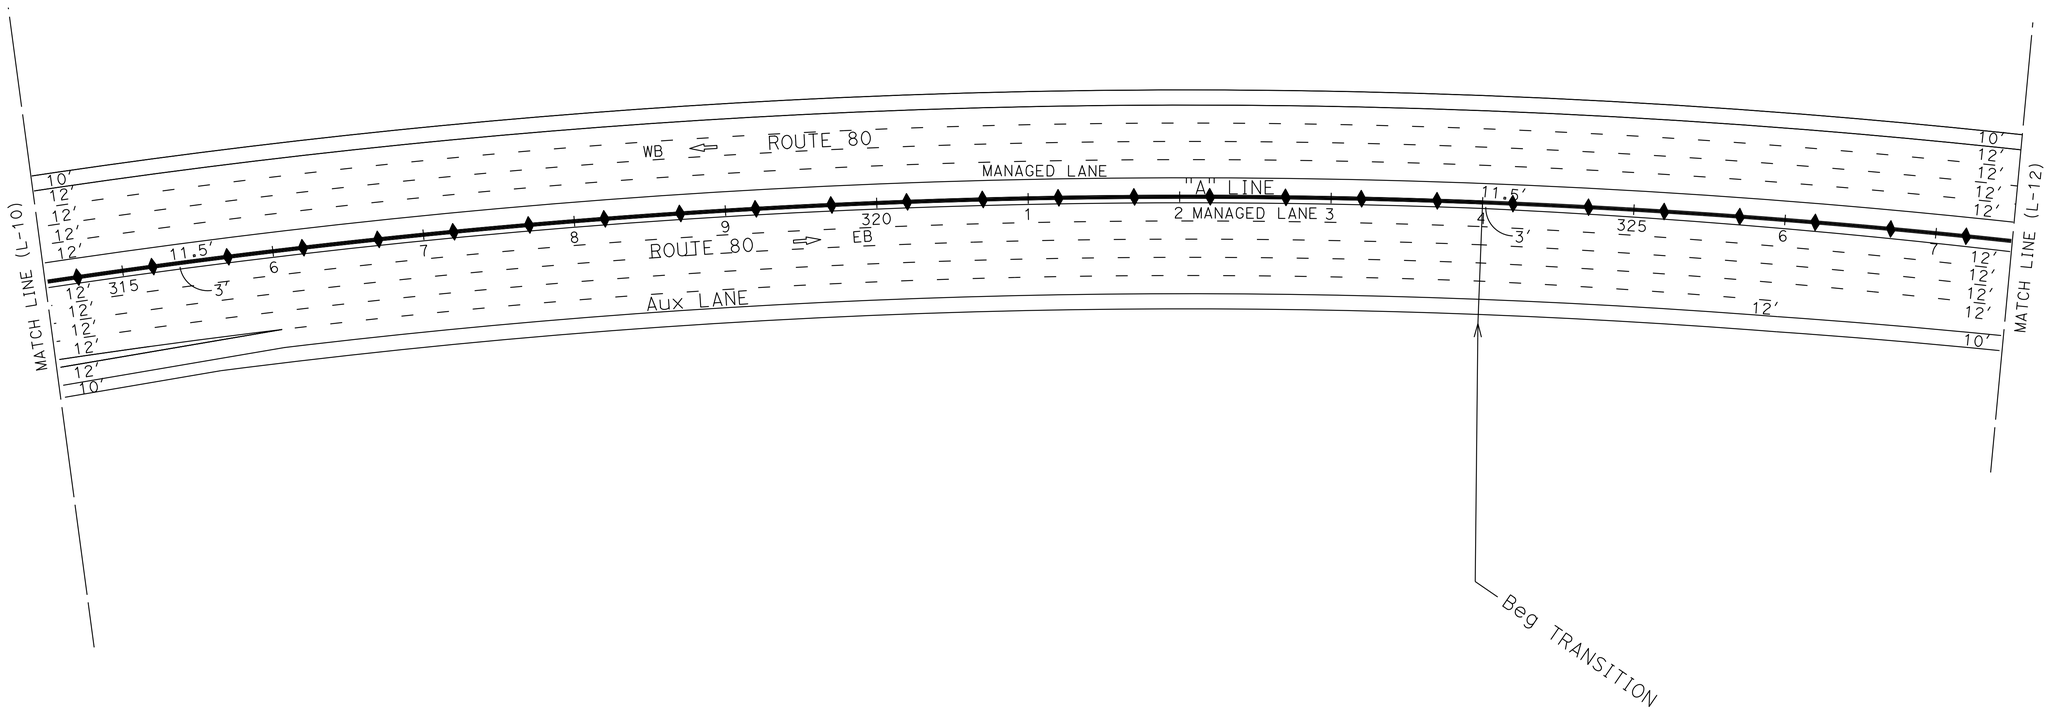

ALTERNATIVES 2B-6B
LAYOUT

SCALE: 1" = 50'

L-11

REVISED BY	DATE REVISED
XXXX - XXXX	XXXX - XXXX

CALCULATED-DESIGNED BY

CHECKED BY

FUNCTIONAL SUPERVISOR: MONIKA PEDIGO

STATE OF CALIFORNIA - DEPARTMENT OF TRANSPORTATION

Caltrans

03 DESIGN

LAST REVISION 01-26-23

DATE PLOTTED => 5-APR-2023

TIME PLOTTED => 11:00

BORDER LAST REVISED 7/2/2010

USERNAME => s151922

DGN FILE => 3H900-Alt-2-6B LayOut-11.dgn

RELATIVE BORDER SCALE IS IN INCHES 0 1 2 3

UNIT 0328

PROJECT NUMBER & PHASE 00000000001

Dist	COUNTY	ROUTE	POST MILES TOTAL PROJECT	SHEET No.	TOTAL SHEETS
04	Sol	80	40.7/R44.7		
03	Yol,Sac	80,50	VAR		


REGISTERED CIVIL ENGINEER DATE

PLANS APPROVAL DATE

DRAFT

REGISTERED PROFESSIONAL ENGINEER No. Exp. CIVIL STATE OF CALIFORNIA

THE STATE OF CALIFORNIA OR ITS OFFICERS OR AGENTS SHALL NOT BE RESPONSIBLE FOR THE ACCURACY OR COMPLETENESS OF SCANNED COPIES OF THIS PLAN SHEET.

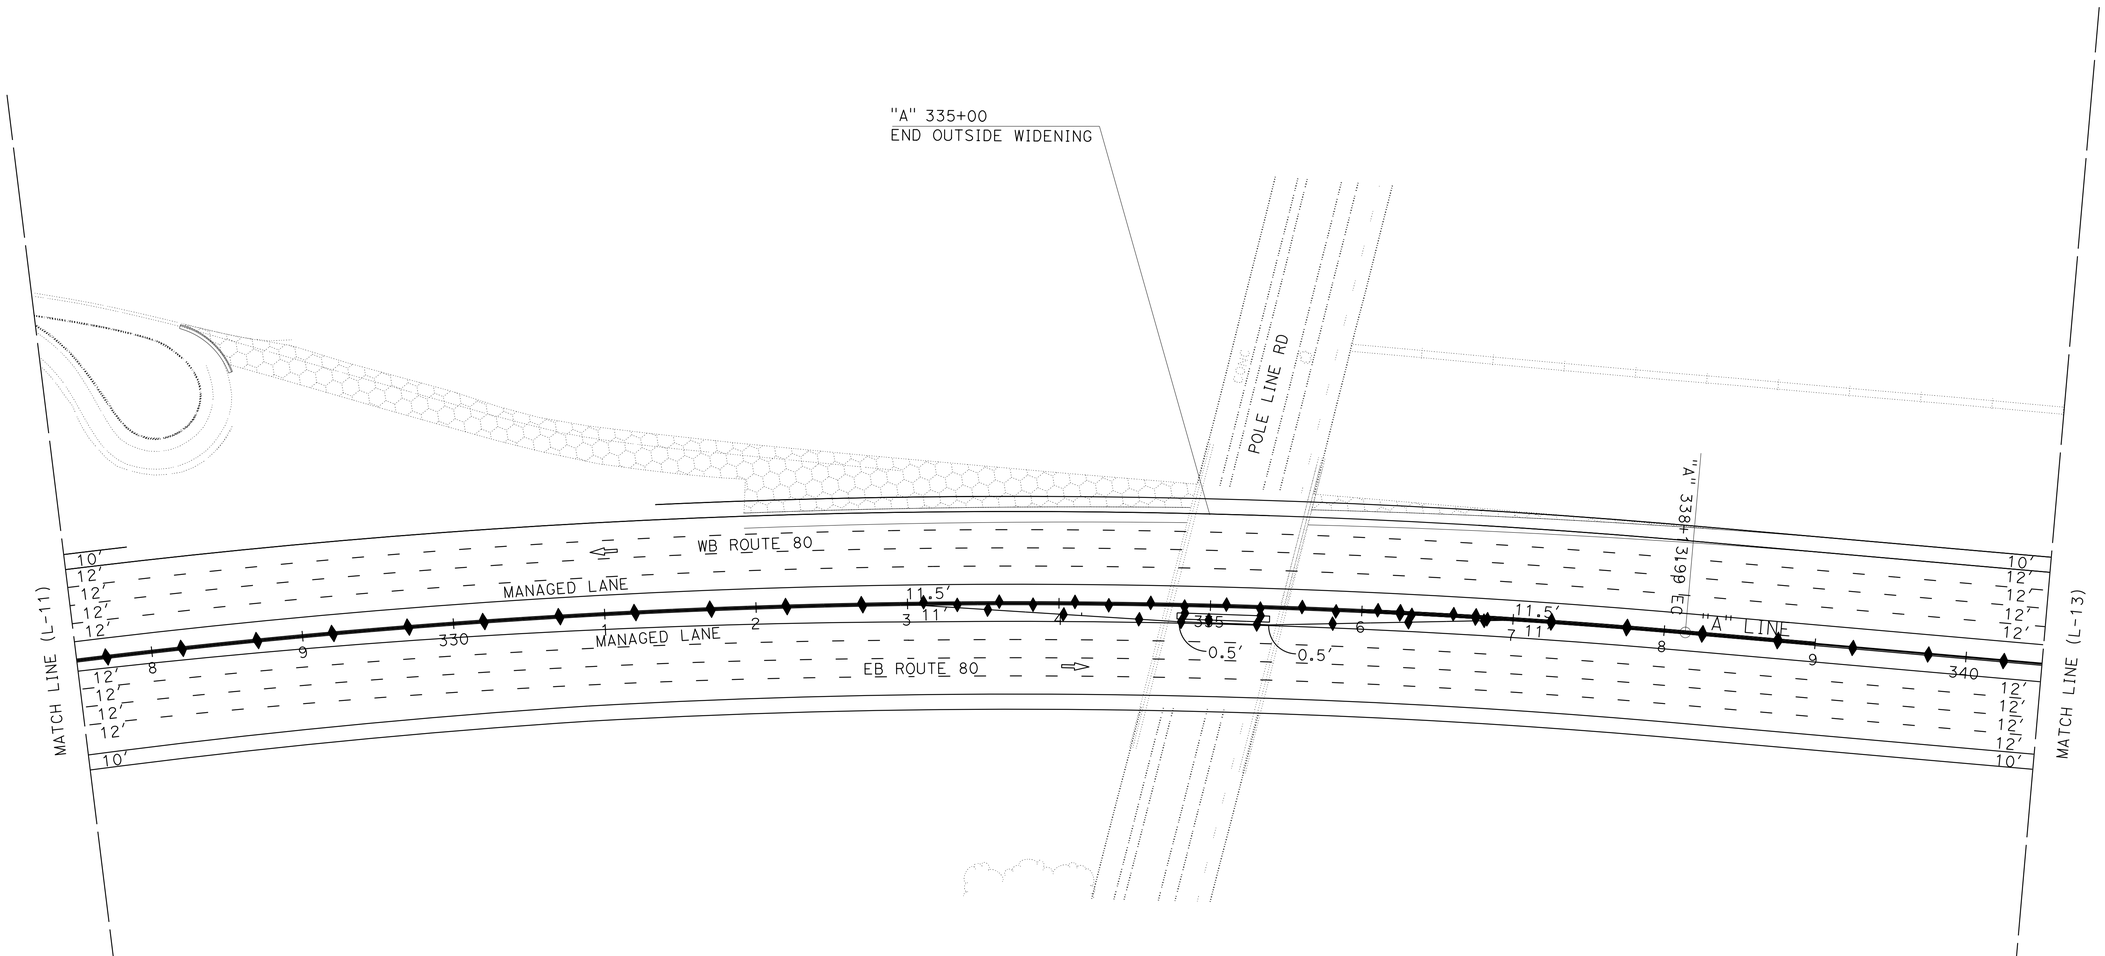

ALTERNATIVES 2B-6B
LAYOUT

SCALE: 1" = 50'

L-12

LAST REVISION 01-26-23 | DATE PLOTTED => 5-APR-2023 | TIME PLOTTED => 11:01

REVISED BY	DATE REVISED
XXXX - XXXX	XXXX - XXXX

CALCULATED-DESIGNED BY

CHECKED BY

FUNCTIONAL SUPERVISOR: MONIKA PEDIGO

STATE OF CALIFORNIA - DEPARTMENT OF TRANSPORTATION

Caltrans®

03 DESIGN

BORDER LAST REVISED 7/2/2010

USERNAME => s151922
DGN FILE => 3H900-Alt-2-6B LayOut-12.dgn

RELATIVE BORDER SCALE IS IN INCHES 0 1 2 3

UNIT 0328

PROJECT NUMBER & PHASE 00000000001

Dist	COUNTY	ROUTE	POST MILES TOTAL PROJECT	SHEET No.	TOTAL SHEETS
04	Sol	80	40.7/R44.7		
03	Yol,Sac	80,50	VAR		


REGISTERED CIVIL ENGINEER DATE

PLANS APPROVAL DATE

DRAFT

REGISTERED PROFESSIONAL ENGINEER No. Exp. CIVIL STATE OF CALIFORNIA

THE STATE OF CALIFORNIA OR ITS OFFICERS OR AGENTS SHALL NOT BE RESPONSIBLE FOR THE ACCURACY OR COMPLETENESS OF SCANNED COPIES OF THIS PLAN SHEET.

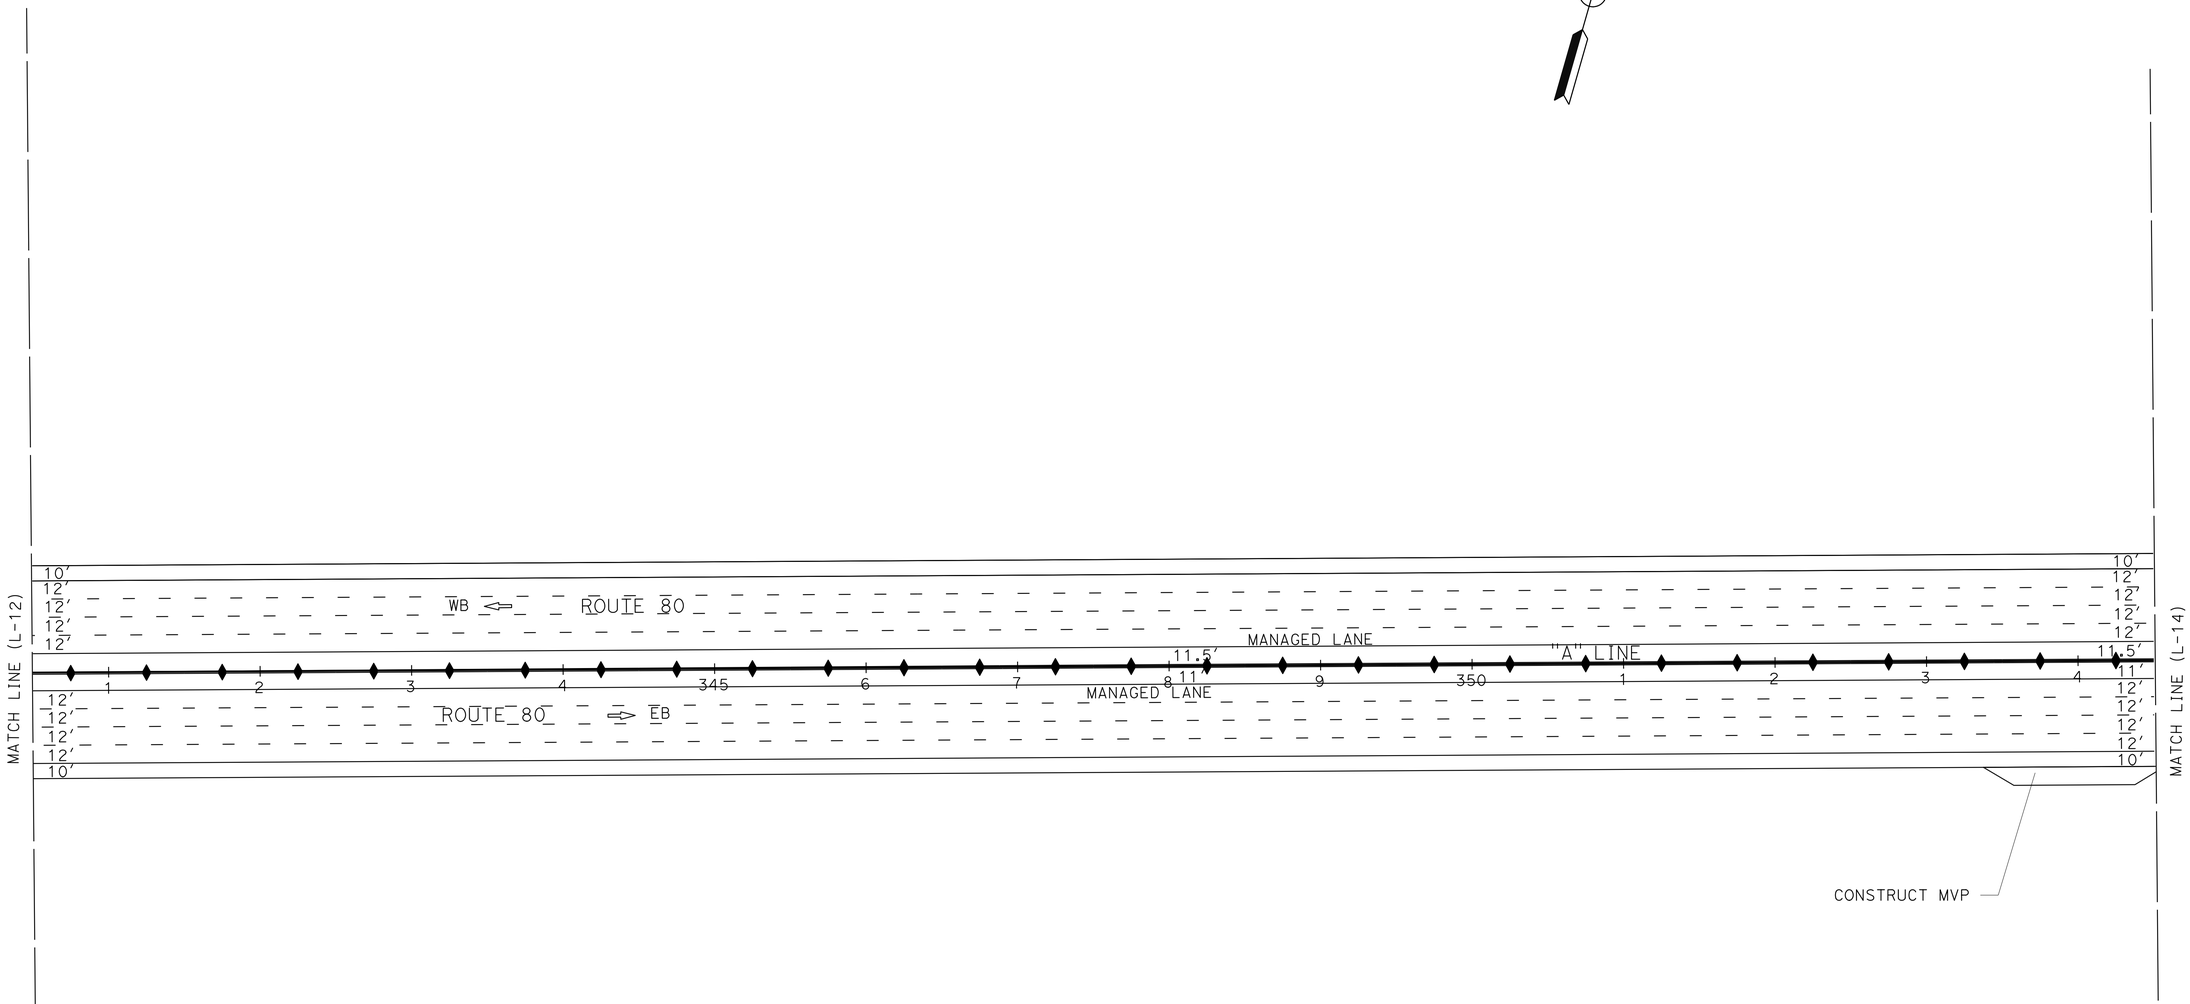

ALTERNATIVES 2B-6B
LAYOUT

SCALE: 1" = 50'

L-13

REVISED BY | DATE REVISED
XXXX - XXXX | XXXX - XXXX
CALCULATED-DESIGNED BY | CHECKED BY
FUNCTIONAL SUPERVISOR: MONIKA PEDIGO

STATE OF CALIFORNIA - DEPARTMENT OF TRANSPORTATION
03 DESIGN
Caltrans

LAST REVISION 01-26-23 | DATE PLOTTED => 5-APR-2023 | TIME PLOTTED => 11:01

BORDER LAST REVISED 7/2/2010 | USERNAME => s151922 | DGN FILE => 3H900-Alt-2-6B LayOut-13.dgn | RELATIVE BORDER SCALE IS IN INCHES 0 1 2 3 | UNIT 0328 | PROJECT NUMBER & PHASE 00000000001

Dist	COUNTY	ROUTE	POST MILES TOTAL PROJECT	SHEET No.	TOTAL SHEETS
04	Sol	80	40.7/R44.7		
03	Yol,Sac	80,50	VAR		


DRAFT

REGISTERED CIVIL ENGINEER — DATE

PLANS APPROVAL DATE

THE STATE OF CALIFORNIA OR ITS OFFICERS OR AGENTS SHALL NOT BE RESPONSIBLE FOR THE ACCURACY OR COMPLETENESS OF SCANNED COPIES OF THIS PLAN SHEET.

REGISTERED PROFESSIONAL ENGINEER — No. — Exp. — CIVIL — STATE OF CALIFORNIA

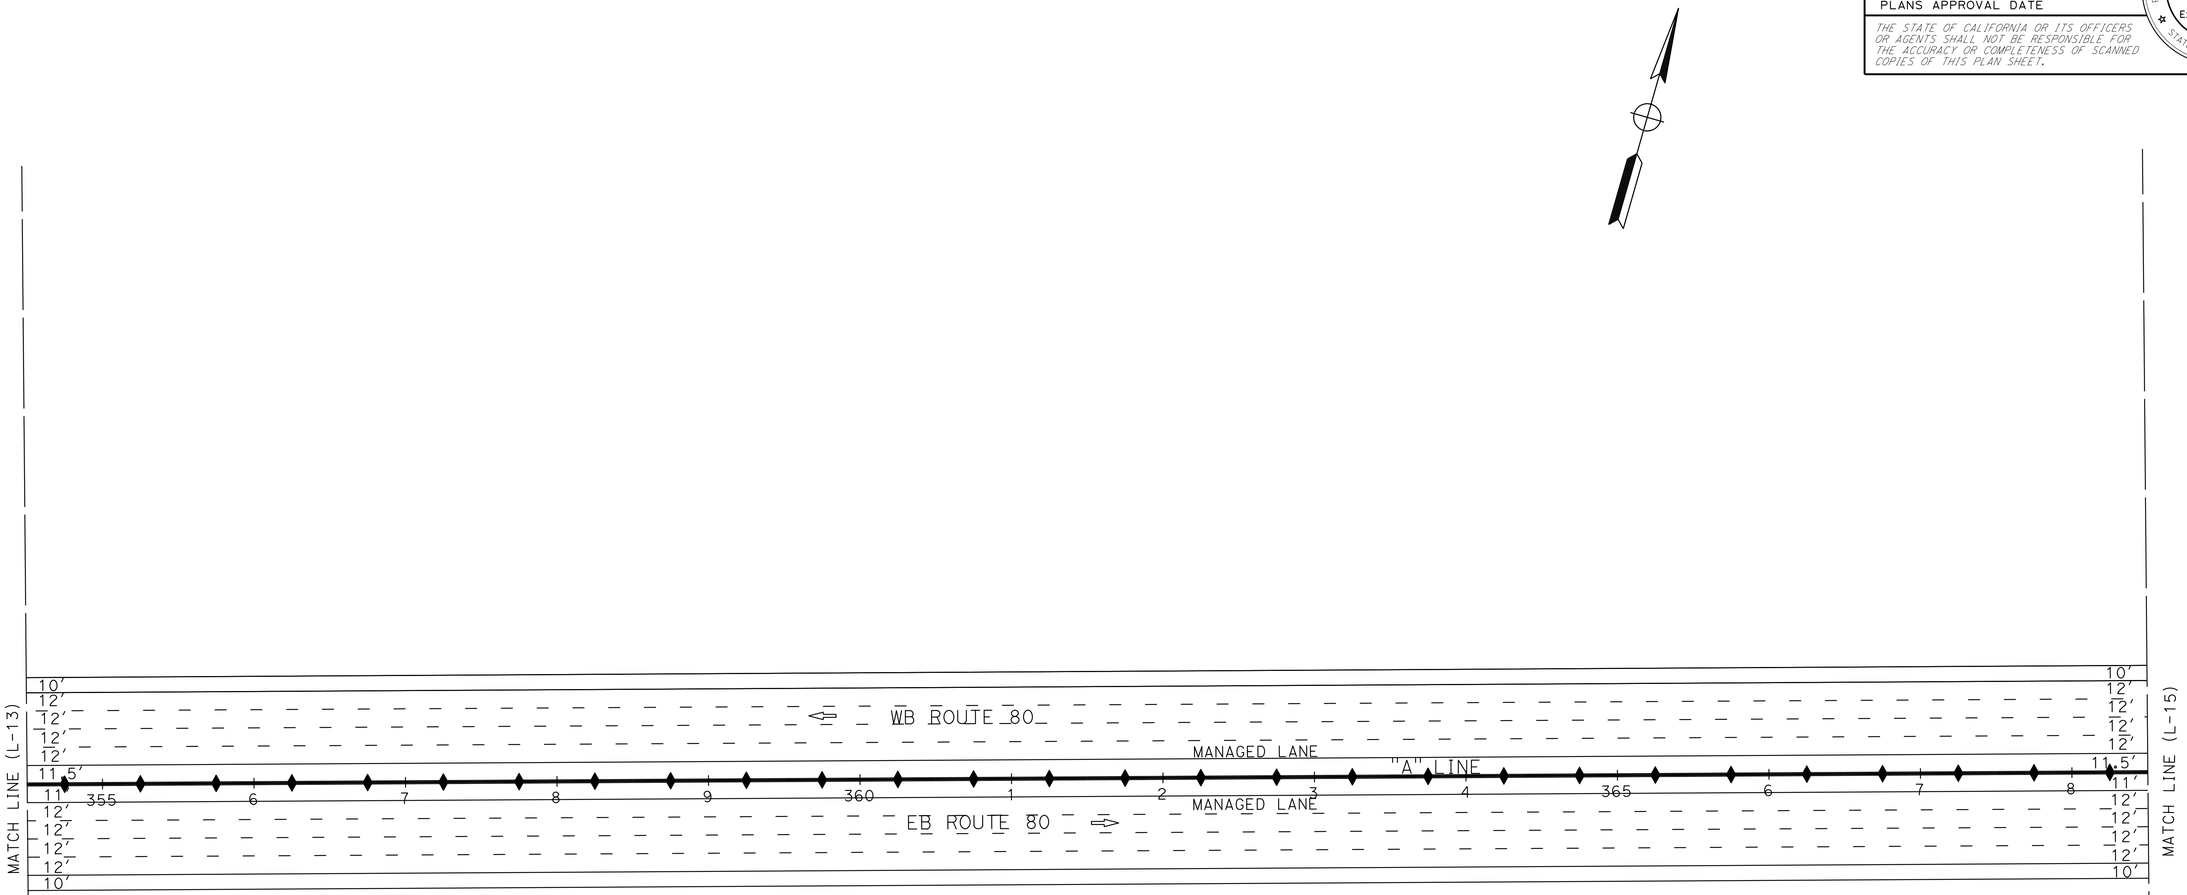

ALTERNATIVES 2B-6B LAYOUT

SCALE: 1" = 50'

L-14

LAST REVISION: DATE PLOTTED => 5-APR-2023
01-26-23 TIME PLOTTED => 11:01

REVISED BY | DATE REVISED
XXXX - XXXX | XXXX - XXXX

CALCULATED-DESIGNED BY
CHECKED BY

FUNCTIONAL SUPERVISOR: MONIKA PEDIGO

STATE OF CALIFORNIA - DEPARTMENT OF TRANSPORTATION
Caltrans®
03 DESIGN

BORDER LAST REVISED 7/2/2010

USERNAME => s151922
DGN FILE => 3H900-Alt-2-6B LayOut-14.dgn

RELATIVE BORDER SCALE IS IN INCHES 0 1 2 3

UNIT 0328 | PROJECT NUMBER & PHASE | 00000000001

Dist	COUNTY	ROUTE	POST MILES TOTAL PROJECT	SHEET No.	TOTAL SHEETS
04	Sol	80	40.7/R44.7		
03	Yol,Sac	80,50	VAR		


REGISTERED CIVIL ENGINEER DATE

PLANS APPROVAL DATE

DRAFT

REGISTERED PROFESSIONAL ENGINEER
No.
Exp.
CIVIL
STATE OF CALIFORNIA

THE STATE OF CALIFORNIA OR ITS OFFICERS OR AGENTS SHALL NOT BE RESPONSIBLE FOR THE ACCURACY OR COMPLETENESS OF SCANNED COPIES OF THIS PLAN SHEET.

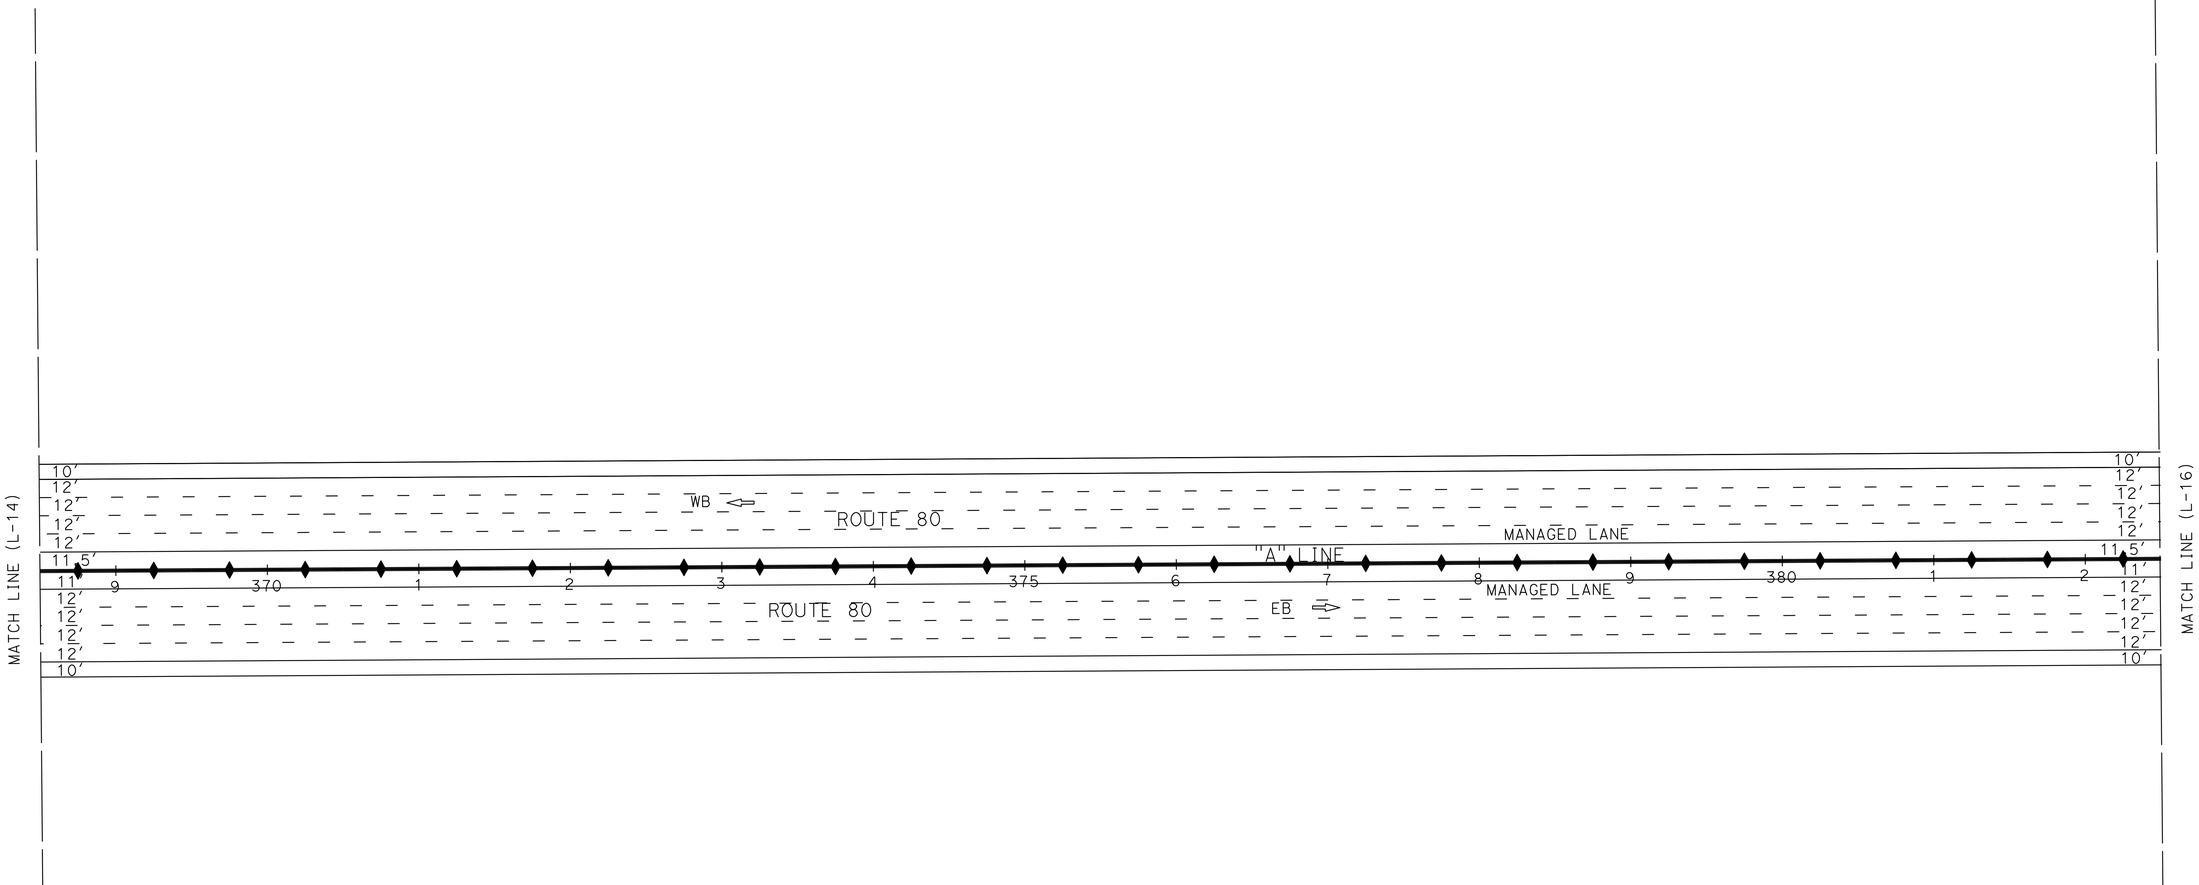

ALTERNATIVES 2B-6B
LAYOUT

SCALE: 1" = 50'

L-15

FUNCTIONAL SUPERVISOR: MONIKA PEDIGO

CALCULATED-DESIGNED BY

CHECKED BY

REVISED BY	DATE REVISED
XXXX - XXXX	XXXX - XXXX

STATE OF CALIFORNIA - DEPARTMENT OF TRANSPORTATION

Caltrans

03 DESIGN

LAST REVISION | DATE PLOTTED => 5-APR-2023
01-26-23 | TIME PLOTTED => 11:01

BORDER LAST REVISED 7/2/2010

USERNAME => s151922
DGN FILE => 3H900-Alt-2-6B LayOut-15.dgn

RELATIVE BORDER SCALE IS IN INCHES 0 1 2 3

UNIT 0328

PROJECT NUMBER & PHASE 00000000001

Dist	COUNTY	ROUTE	POST MILES TOTAL PROJECT	SHEET No.	TOTAL SHEETS
04	Sol	80	40.7/R44.7		
03	Yol,Sac	80,50	VAR		


REGISTERED CIVIL ENGINEER DATE

PLANS APPROVAL DATE

DRAFT

REGISTERED PROFESSIONAL ENGINEER No. Exp. CIVIL STATE OF CALIFORNIA

THE STATE OF CALIFORNIA OR ITS OFFICERS OR AGENTS SHALL NOT BE RESPONSIBLE FOR THE ACCURACY OR COMPLETENESS OF SCANNED COPIES OF THIS PLAN SHEET.

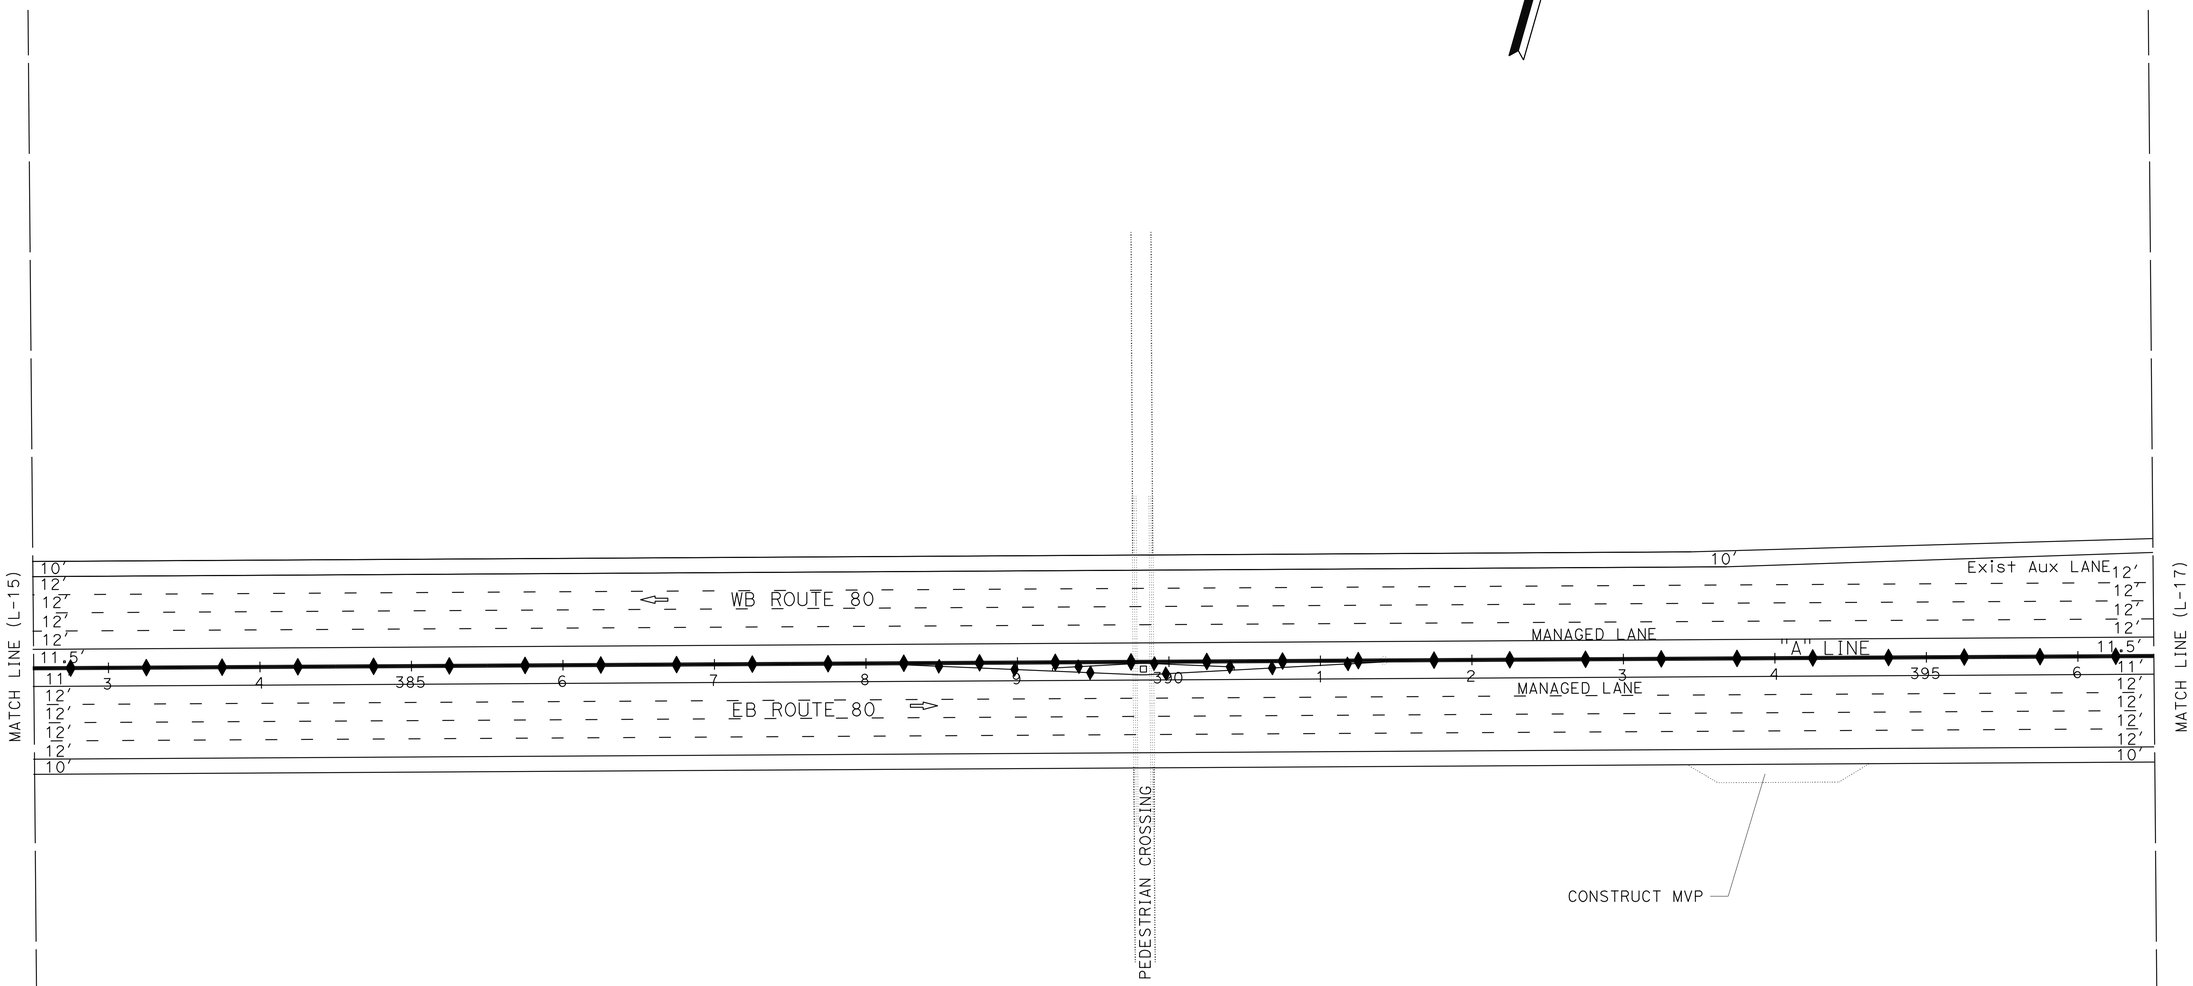

ALTERNATIVES 2B-6B
LAYOUT

SCALE: 1" = 50'

L-16

REVISED BY | DATE REVISED
XXXX - XXXX | XXXX - XXXX
CALCULATED-DESIGNED BY | CHECKED BY
FUNCTIONAL SUPERVISOR: MONIKA PEDIGO
STATE OF CALIFORNIA - DEPARTMENT OF TRANSPORTATION
03 DESIGN
Caltrans

LAST REVISION | DATE PLOTTED => 5-APR-2023 | TIME PLOTTED => 11:01
01-26-23

BORDER LAST REVISED 7/2/2010 | USERNAME => s151922 | DGN FILE => 3H900-Alt-2-6B LayOut-16.dgn | RELATIVE BORDER SCALE IS IN INCHES 0 1 2 3 | UNIT 0328 | PROJECT NUMBER & PHASE 00000000001

Dist	COUNTY	ROUTE	POST MILES TOTAL PROJECT	SHEET No.	TOTAL SHEETS
04	Sol	80	40.7/R44.7		
03	Yol,Sac	80,50	VAR		


REGISTERED CIVIL ENGINEER DATE

DRAFT

PLANS APPROVAL DATE

REGISTERED PROFESSIONAL ENGINEER No. Exp. CIVIL STATE OF CALIFORNIA

THE STATE OF CALIFORNIA OR ITS OFFICERS OR AGENTS SHALL NOT BE RESPONSIBLE FOR THE ACCURACY OR COMPLETENESS OF SCANNED COPIES OF THIS PLAN SHEET.

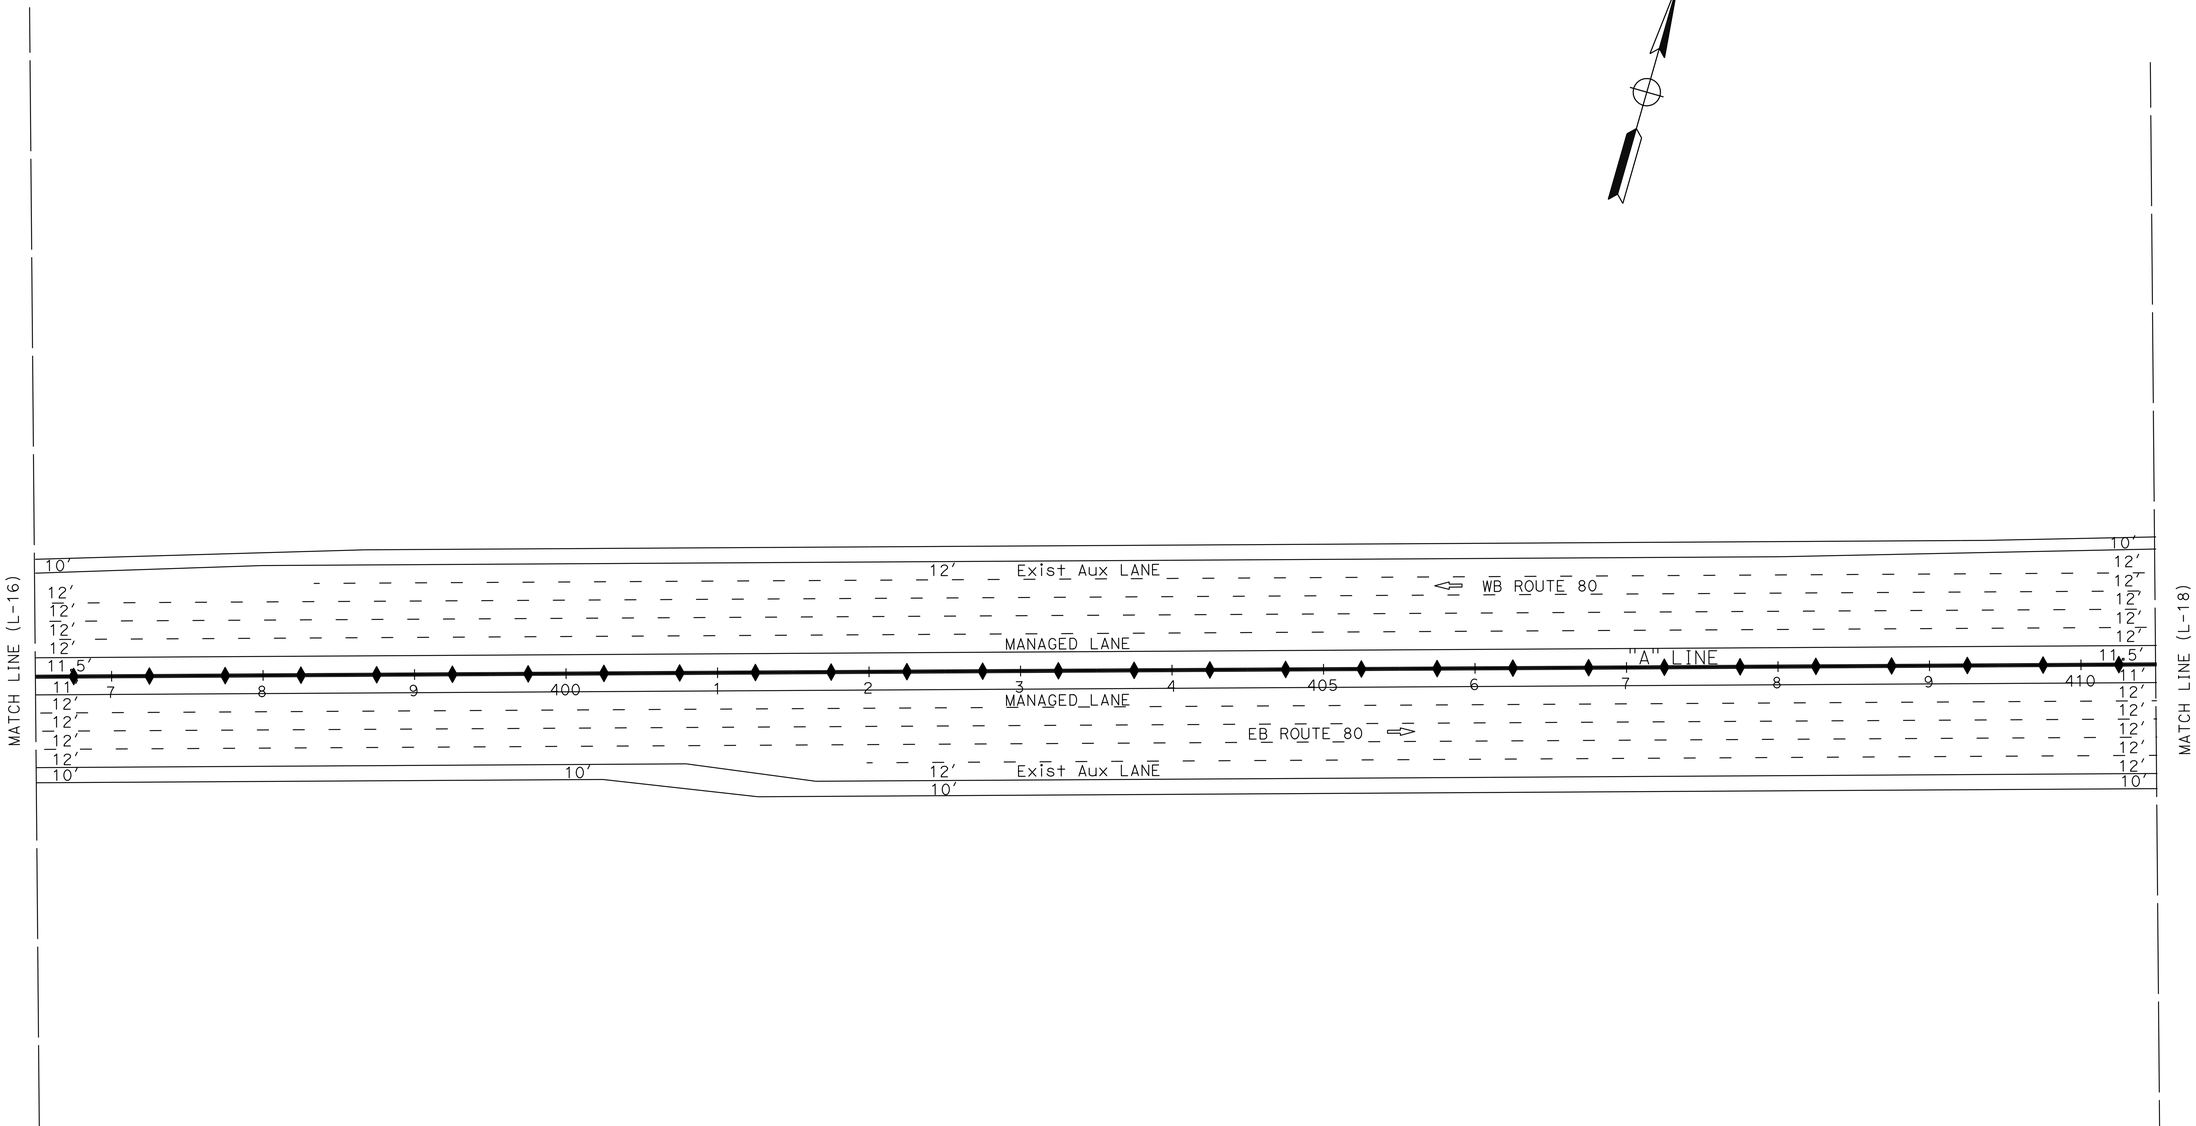

ALTERNATIVES 2B-6B
LAYOUT

SCALE: 1" = 50'

L-17

LAST REVISION DATE PLOTTED => 5-APR-2023
01-26-23 TIME PLOTTED => 11:01

CALCULATED-DESIGNED BY

CHECKED BY

FUNCTIONAL SUPERVISOR MONIKA PEDIGO

STATE OF CALIFORNIA - DEPARTMENT OF TRANSPORTATION
03 DESIGN

Caltrans

REVISED BY	DATE REVISED
XXXX - XXXX	XXXX - XXXX

BORDER LAST REVISED 7/2/2010

USERNAME => s151922
DGN FILE => 3H900-Alt-2-6B LayOut-17.dgn

RELATIVE BORDER SCALE IS IN INCHES 0 1 2 3

UNIT 0328

PROJECT NUMBER & PHASE 00000000001

Dist	COUNTY	ROUTE	POST MILES TOTAL PROJECT	SHEET No.	TOTAL SHEETS
04	Sol	80	40.7/R44.7		
03	Yol,Sac	80,50	VAR		


DRAFT

REGISTERED CIVIL ENGINEER — DATE

PLANS APPROVAL DATE

REGISTERED PROFESSIONAL ENGINEER — No. — Exp. — CIVIL — STATE OF CALIFORNIA

THE STATE OF CALIFORNIA OR ITS OFFICERS OR AGENTS SHALL NOT BE RESPONSIBLE FOR THE ACCURACY OR COMPLETENESS OF SCANNED COPIES OF THIS PLAN SHEET.

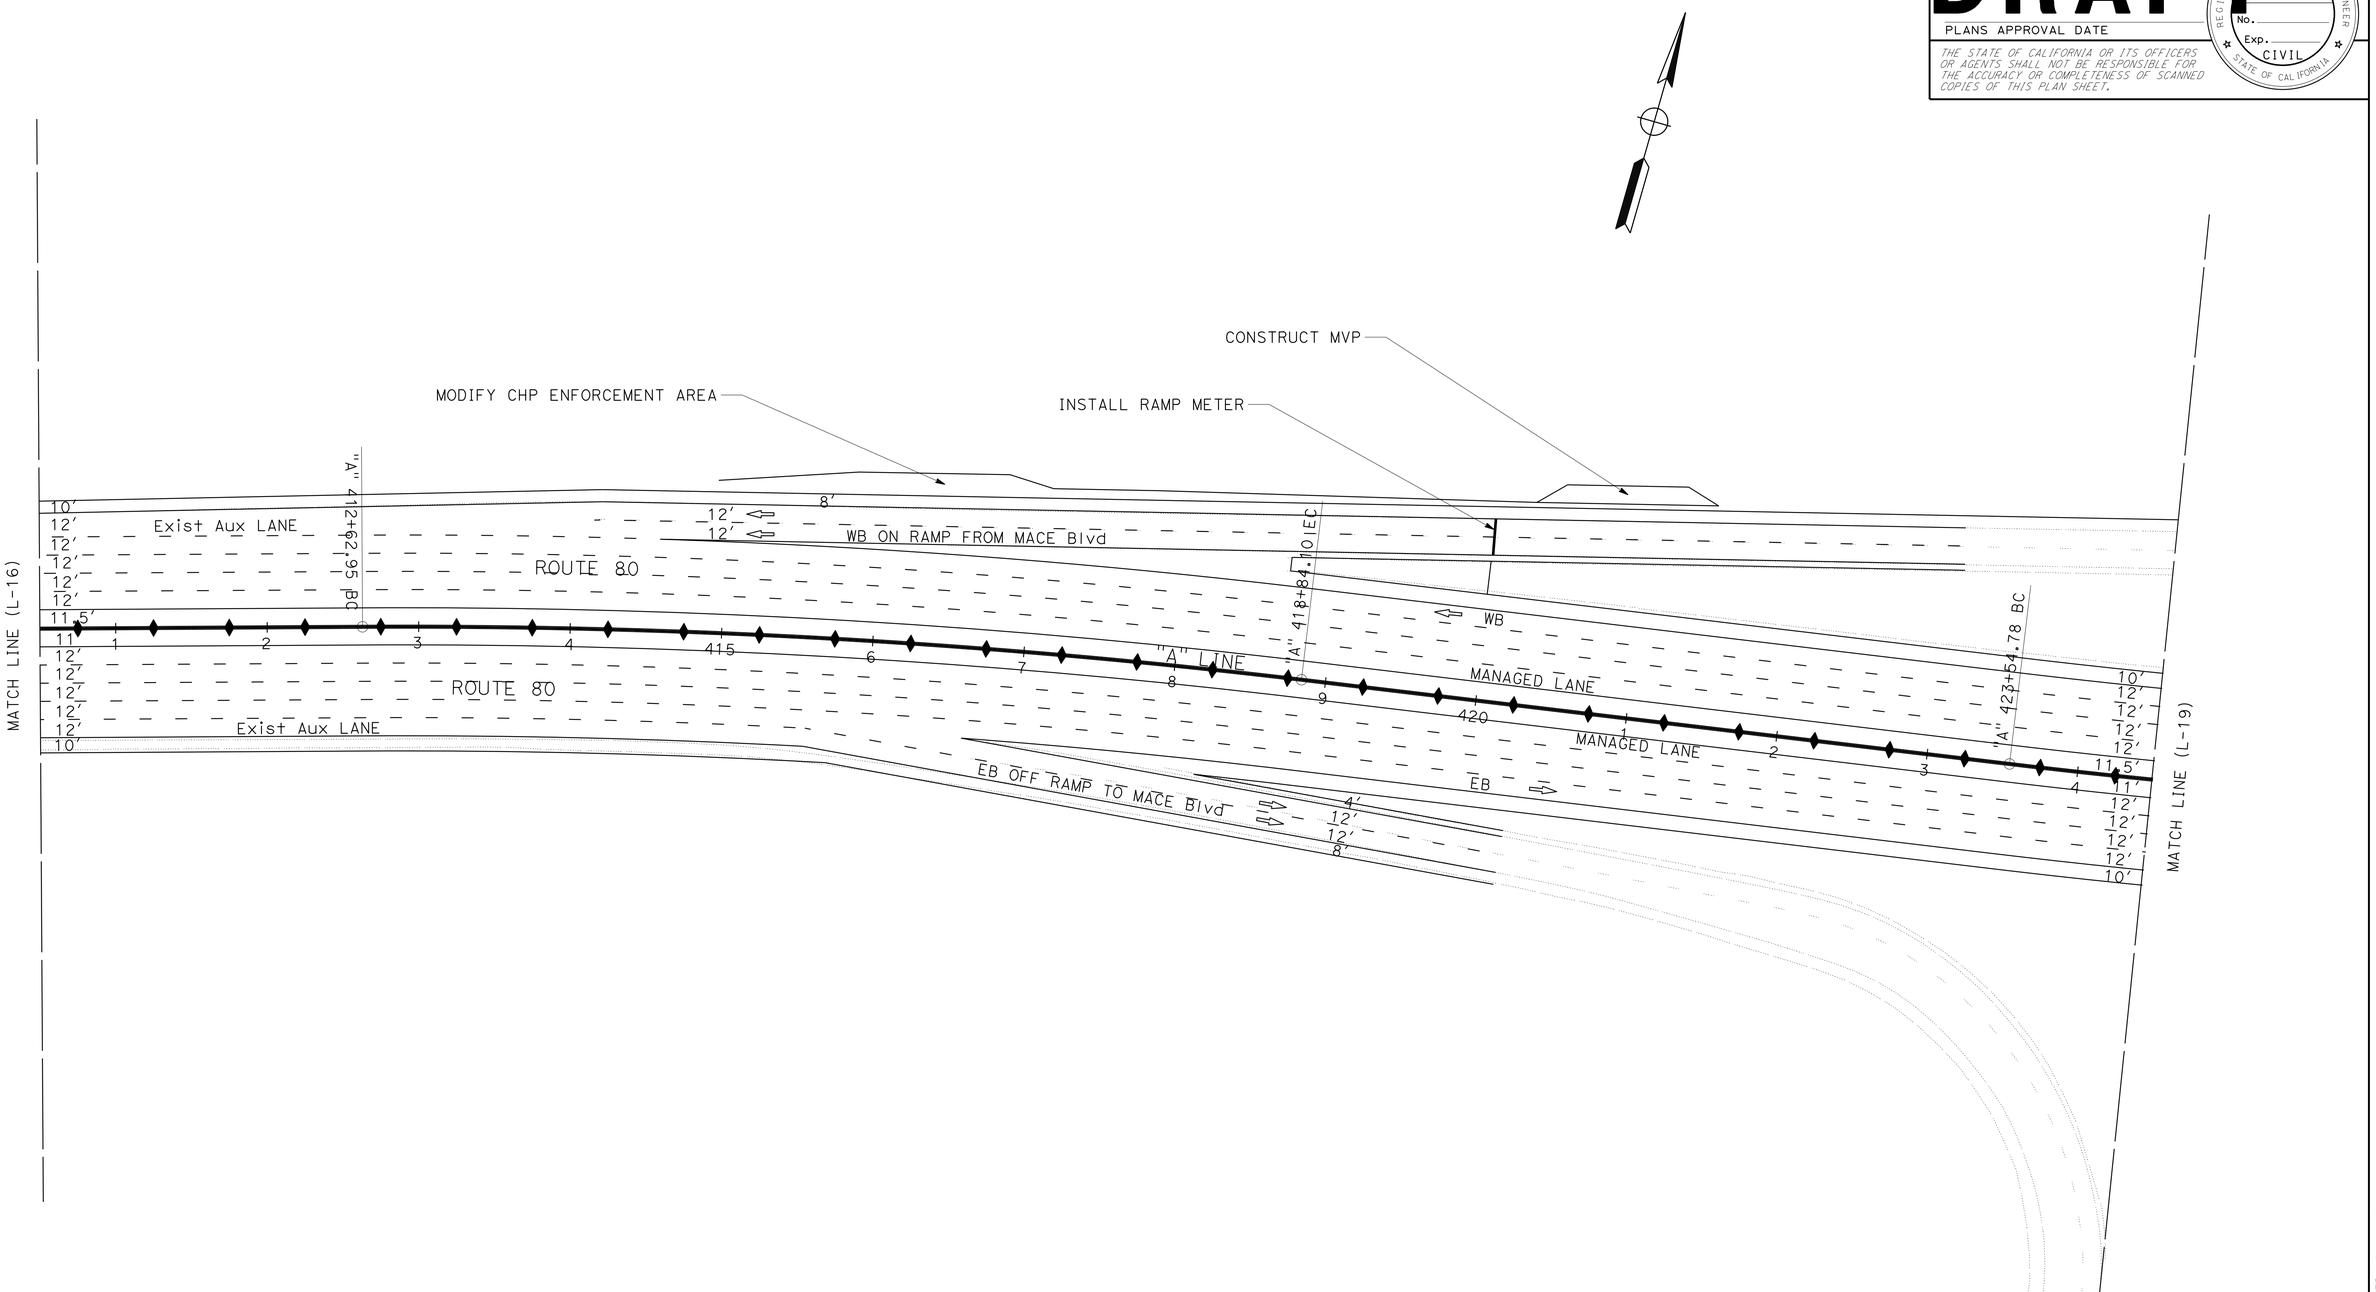

ALTERNATIVES 2B-6B
LAYOUT

SCALE: 1" = 50'

L-18

STATE OF CALIFORNIA - DEPARTMENT OF TRANSPORTATION
Caltrans®
03 DESIGN

FUNCTIONAL SUPERVISOR: MONIKA PEDIGO

CALCULATED-DESIGNED BY
CHECKED BY

DATE REVISED	REVISED BY
XXXX - XXXX	XXXX - XXXX

LAST REVISION: 01-26-23
DATE PLOTTED => 5-APR-2023
TIME PLOTTED => 11:01

BORDER LAST REVISED 7/2/2010

USERNAME => s151922
DGN FILE => 3H900-Alt-2-6B LayOut-18.dgn

RELATIVE BORDER SCALE IS IN INCHES 0 1 2 3

UNIT 0328

PROJECT NUMBER & PHASE 00000000001

Dist	COUNTY	ROUTE	POST MILES TOTAL PROJECT	SHEET No.	TOTAL SHEETS
04	Sol	80	40.7/R44.7		
03	Yol,Sac	80,50	VAR		


REGISTERED CIVIL ENGINEER — DATE

PLANS APPROVAL DATE

REGISTERED PROFESSIONAL ENGINEER — No. — Exp. — CIVIL — STATE OF CALIFORNIA

THE STATE OF CALIFORNIA OR ITS OFFICERS OR AGENTS SHALL NOT BE RESPONSIBLE FOR THE ACCURACY OR COMPLETENESS OF SCANNED COPIES OF THIS PLAN SHEET.

DRAFT

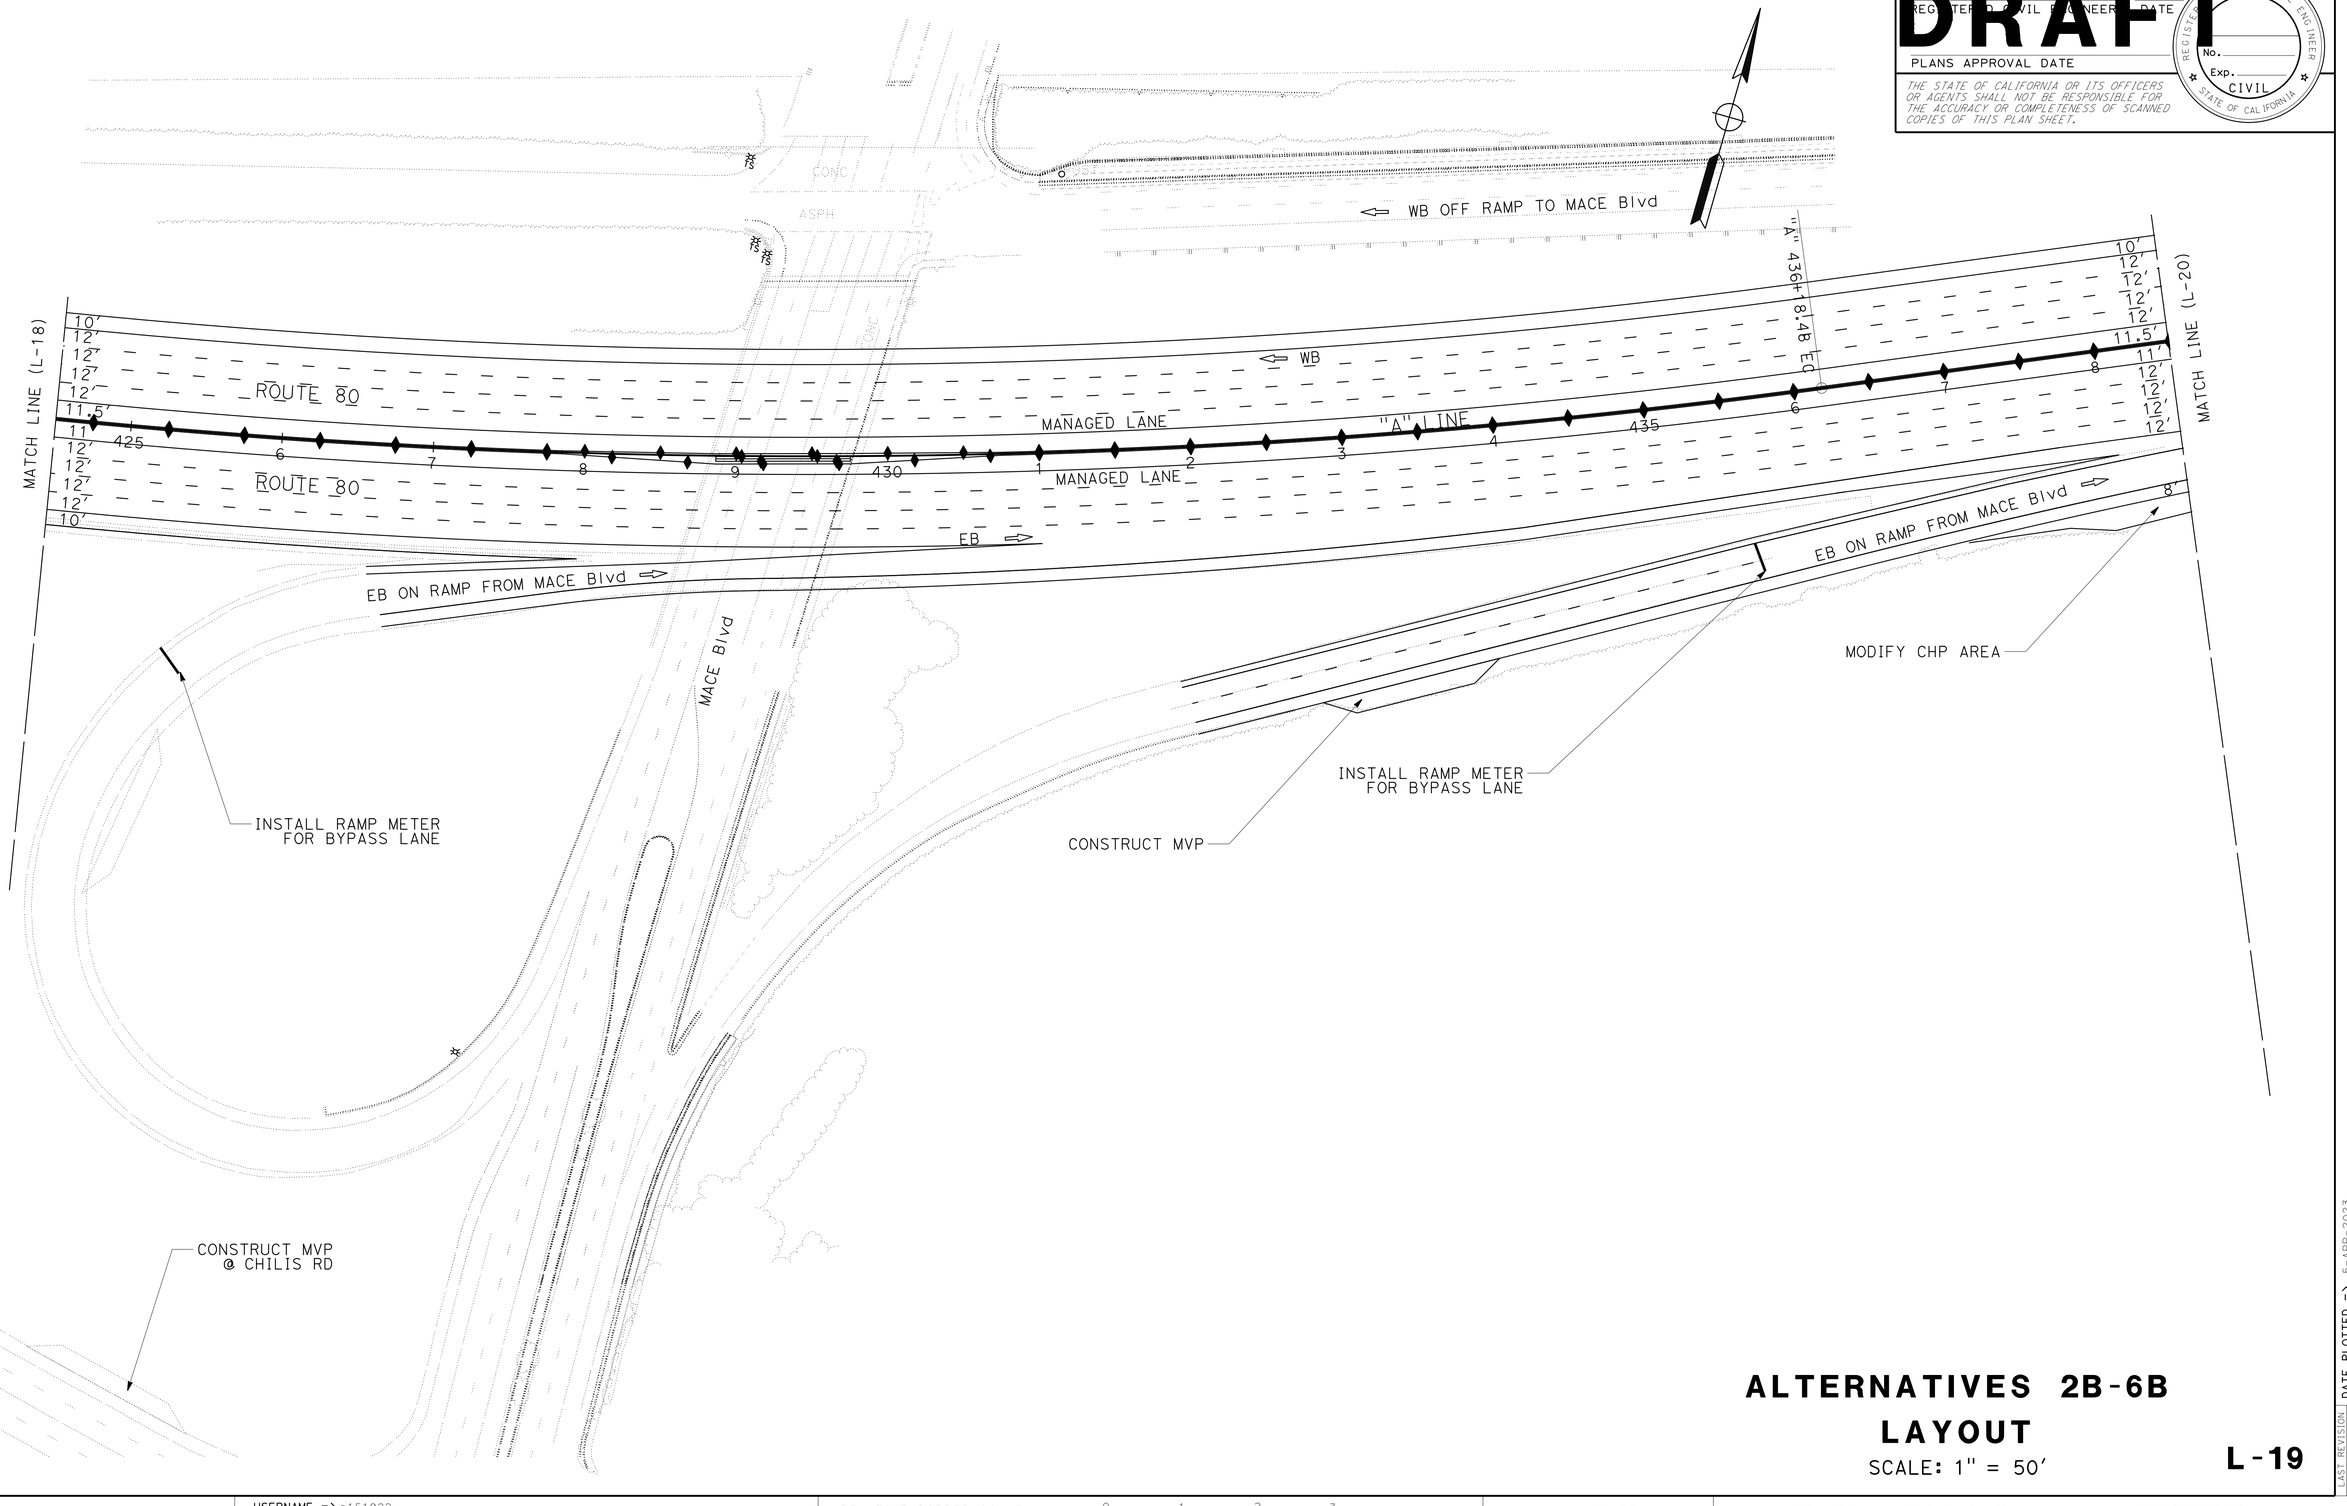

ALTERNATIVES 2B-6B
LAYOUT

SCALE: 1" = 50'

L-19

REVISED BY	DATE REVISED
XXXX - XXXX	XXXX - XXXX

CALCULATED-DESIGNED BY

CHECKED BY

FUNCTIONAL SUPERVISOR: MONIKA PEDIGO

STATE OF CALIFORNIA - DEPARTMENT OF TRANSPORTATION

Caltrans®

03 DESIGN

LAST REVISION | DATE PLOTTED => 5-APR-2023 | TIME PLOTTED => 11:01 | 01-26-23

BORDER LAST REVISED 7/2/2010

USERNAME => s151922
DGN FILE => 3H900-Alt-2-6B LayOut-19.dgn

RELATIVE BORDER SCALE IS IN INCHES 0 1 2 3

UNIT 0328

PROJECT NUMBER & PHASE 00000000001

Dist	COUNTY	ROUTE	POST MILES TOTAL PROJECT	SHEET No.	TOTAL SHEETS
04	Sol	80	40.7/R44.7		
03	Yol,Sac	80,50	VAR		


DRAFT

REGISTERED CIVIL ENGINEER DATE

PLANS APPROVAL DATE

REGISTERED PROFESSIONAL ENGINEER No. Exp. CIVIL STATE OF CALIFORNIA

THE STATE OF CALIFORNIA OR ITS OFFICERS OR AGENTS SHALL NOT BE RESPONSIBLE FOR THE ACCURACY OR COMPLETENESS OF SCANNED COPIES OF THIS PLAN SHEET.

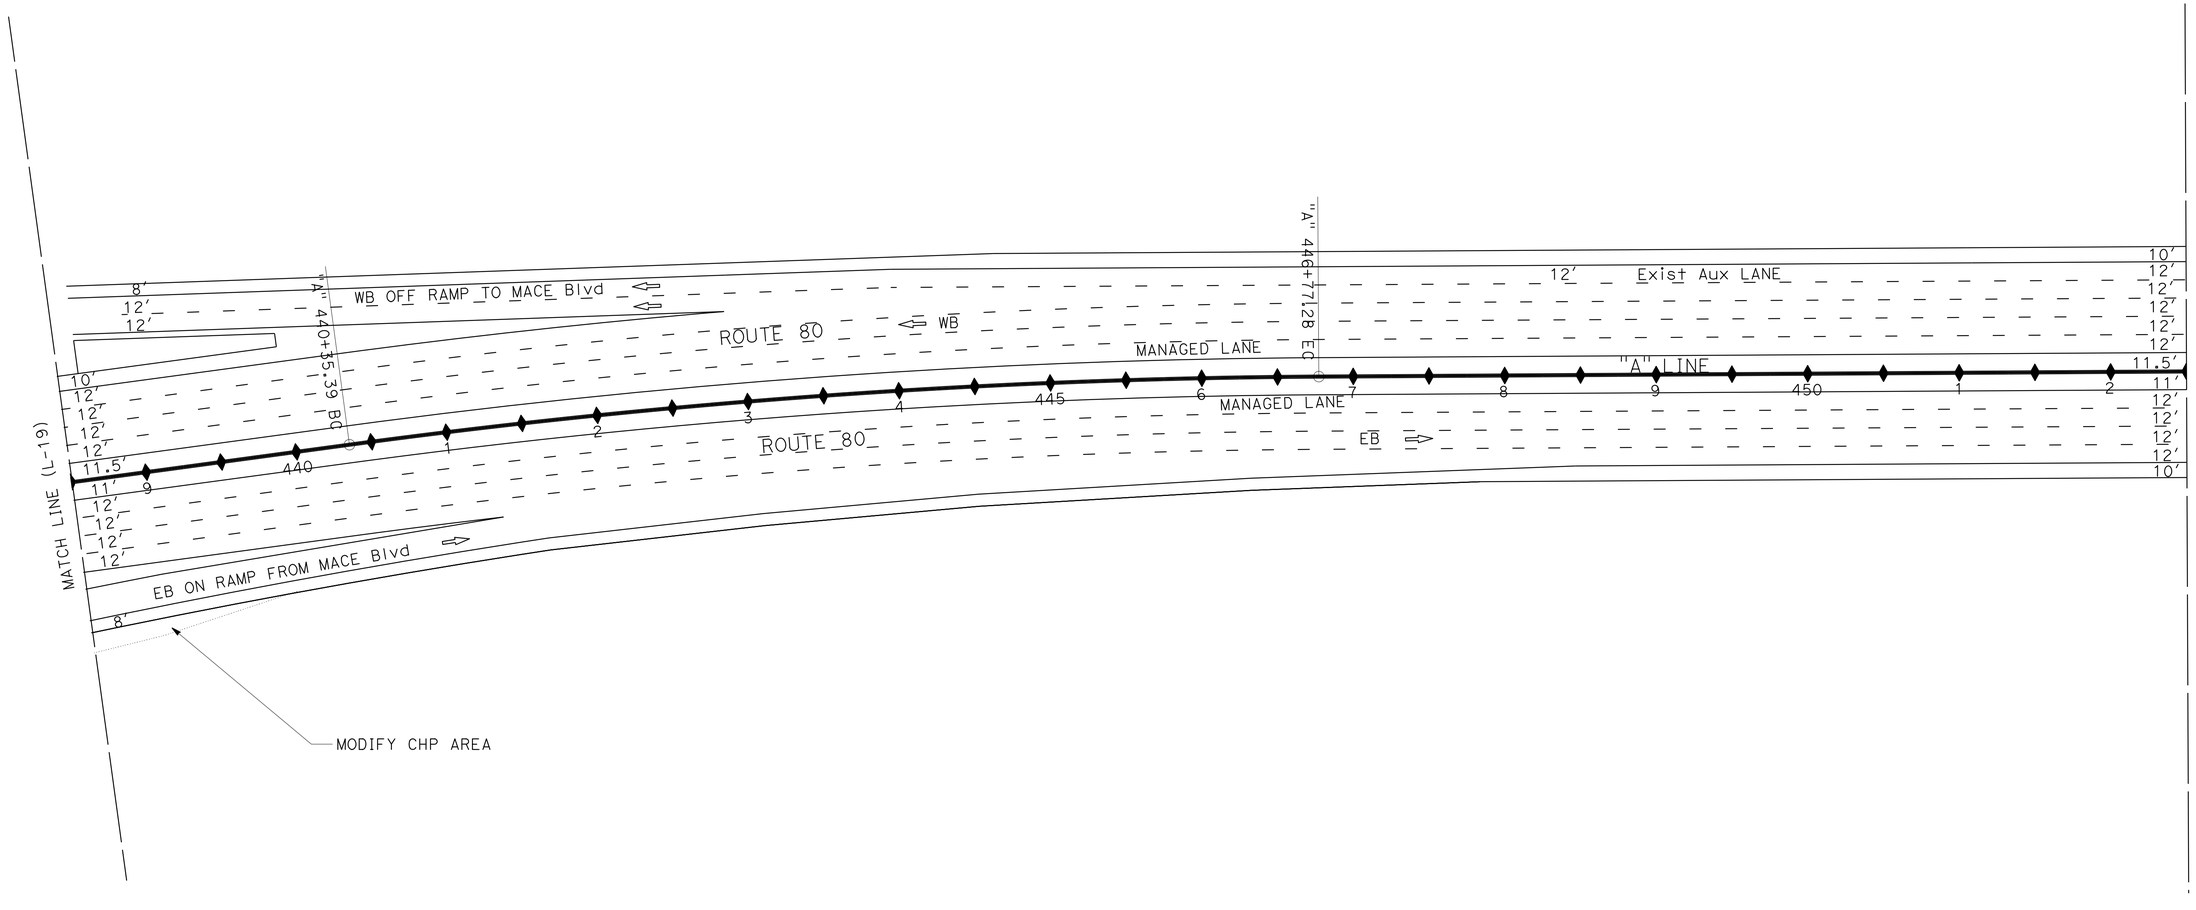

ALTERNATIVES 2B-6B
LAYOUT

SCALE: 1" = 50'

L-20

LAST REVISION 01-26-23 | DATE PLOTTED => 5-APR-2023 | TIME PLOTTED => 11:01

STATE OF CALIFORNIA - DEPARTMENT OF TRANSPORTATION
Caltrans
03 DESIGN
FUNCTIONAL SUPERVISOR: MONIKA PEDIGO
CALCULATED-DESIGNED BY
CHECKED BY
XXXX - XXXX
XXXX - XXXX
REVISED BY
DATE REVISED

BORDER LAST REVISED 7/2/2010 | USERNAME => s151922 | DGN FILE => 3H900-Alt-2-6B LayOut-20.dgn | RELATIVE BORDER SCALE IS IN INCHES 0 1 2 3 | UNIT 0328 | PROJECT NUMBER & PHASE 00000000001

Dist	COUNTY	ROUTE	POST MILES TOTAL PROJECT	SHEET No.	TOTAL SHEETS
04	Sol	80	40.7/R44.7		
03	Yol,Sac	80,50	VAR		


REGISTERED CIVIL ENGINEER DATE

PLANS APPROVAL DATE

DRAFT

REGISTERED PROFESSIONAL ENGINEER
No.
Exp.
CIVIL
STATE OF CALIFORNIA

THE STATE OF CALIFORNIA OR ITS OFFICERS OR AGENTS SHALL NOT BE RESPONSIBLE FOR THE ACCURACY OR COMPLETENESS OF SCANNED COPIES OF THIS PLAN SHEET.

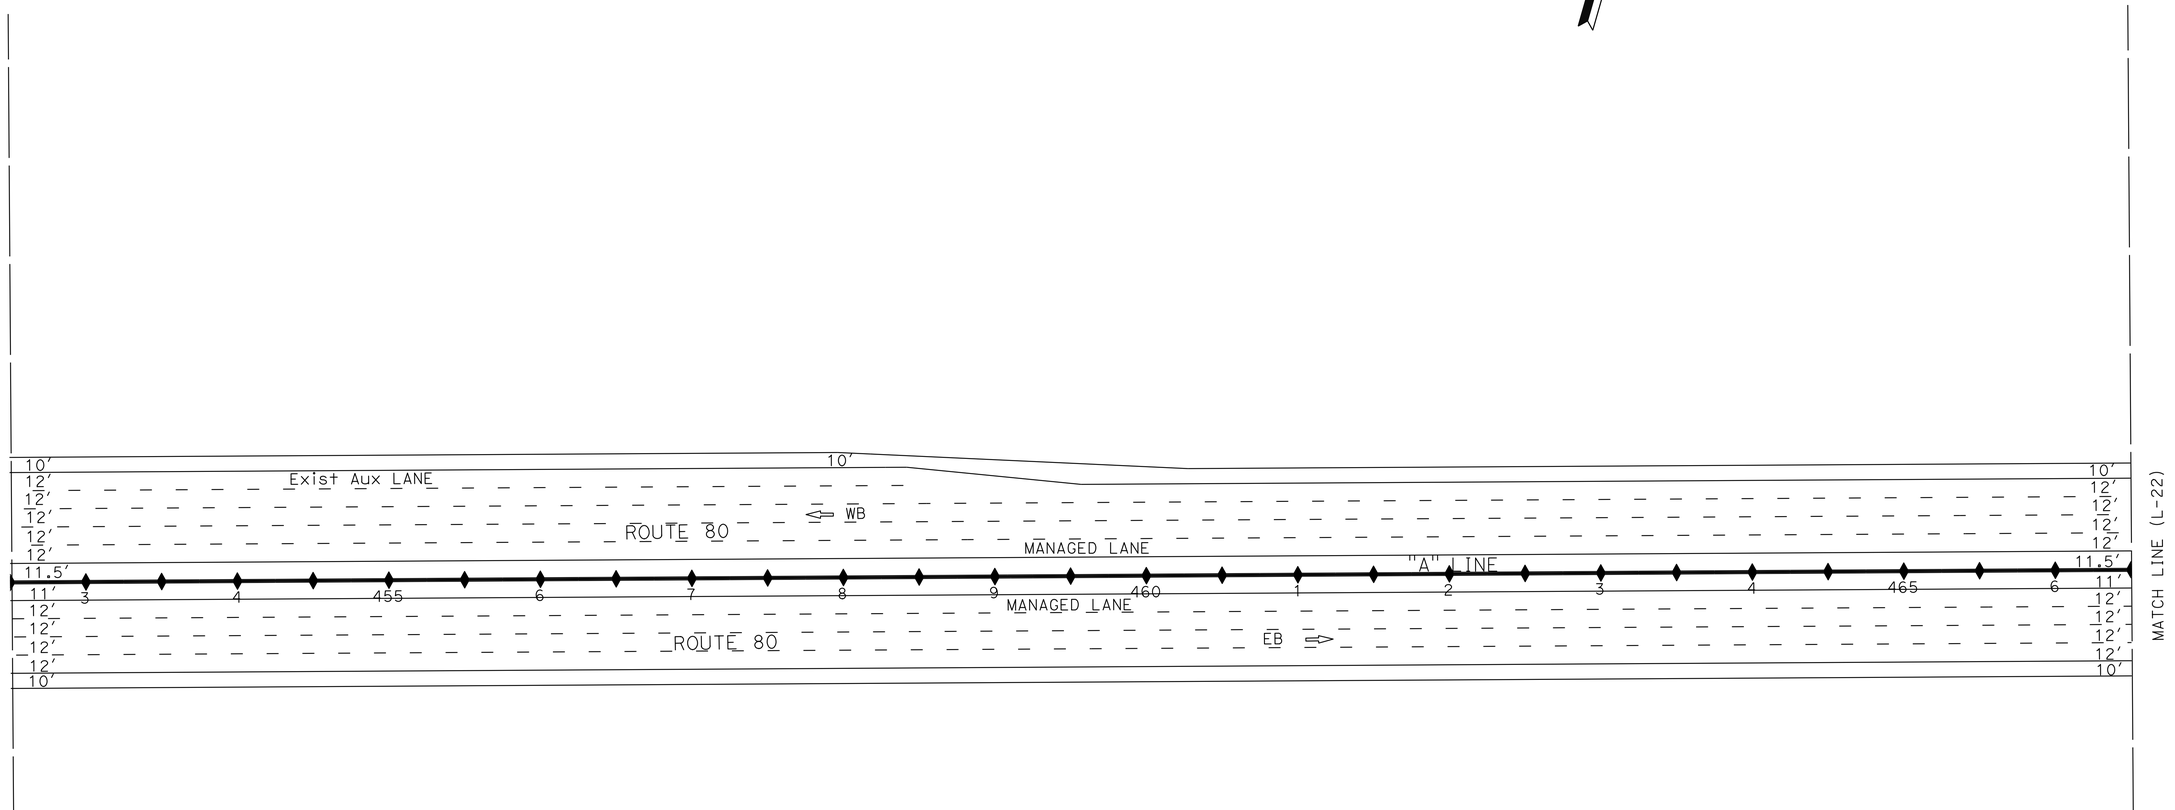

ALTERNATIVES 2B-6B
LAYOUT

SCALE: 1" = 50'

L-21

CALCULATED-DESIGNED BY

CHECKED BY

REVISED BY

XXXX - XXXX

DATE REVISED

XXXX - XXXX

FUNCTIONAL SUPERVISOR

MONIKA PEDIGO

STATE OF CALIFORNIA - DEPARTMENT OF TRANSPORTATION

03 DESIGN

Caltrans

LAST REVISION 01-26-23

DATE PLOTTED => 5-APR-2023

TIME PLOTTED => 11:02

BORDER LAST REVISED 7/2/2010

USERNAME => s151922

DGN FILE => 3H900-Alt-2-6B LayOut-21.dgn

RELATIVE BORDER SCALE IS IN INCHES 0 1 2 3

UNIT 0328

PROJECT NUMBER & PHASE 00000000001


Dist	COUNTY	ROUTE	POST MILES TOTAL PROJECT	SHEET No.	TOTAL SHEETS
04	Sol	80	40.7/R44.7		
03	Yol,Sac	80,50	VAR		

REGISTERED CIVIL ENGINEER DATE

PLANS APPROVAL DATE

THE STATE OF CALIFORNIA OR ITS OFFICERS OR AGENTS SHALL NOT BE RESPONSIBLE FOR THE ACCURACY OR COMPLETENESS OF SCANNED COPIES OF THIS PLAN SHEET.

REGISTERED PROFESSIONAL ENGINEER No. Exp. CIVIL STATE OF CALIFORNIA

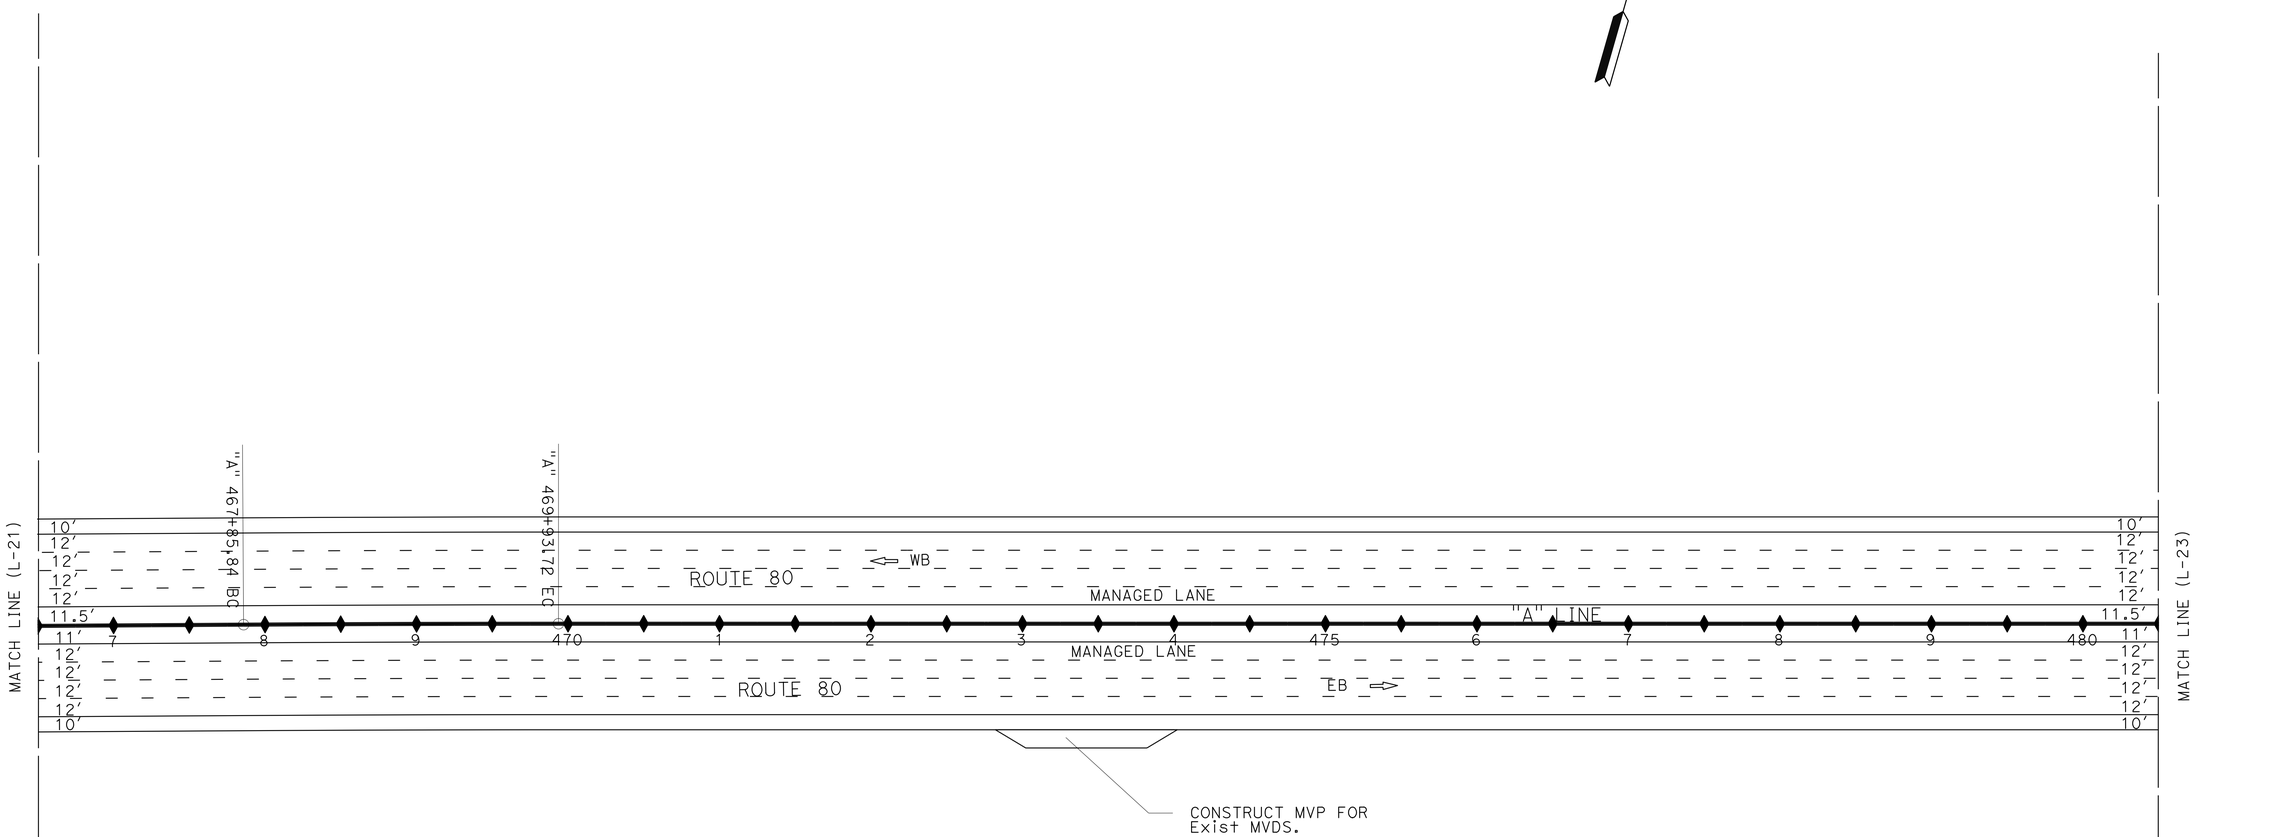

ALTERNATIVES 2B-6B
LAYOUT

SCALE: 1" = 50'

L-22

REVISED BY	DATE REVISED
XXXX - XXXX	XXXX - XXXX

CALCULATED-DESIGNED BY

CHECKED BY

FUNCTIONAL SUPERVISOR: MONIKA PEDIGO

STATE OF CALIFORNIA - DEPARTMENT OF TRANSPORTATION

Caltrans®

03 DESIGN

LAST REVISION: DATE PLOTTED => 5-APR-2023; TIME PLOTTED => 11:02; 01-26-23

BORDER LAST REVISED 7/2/2010

USERNAME => s151922

DGN FILE => 3H900-Alt-2-6B LayOut-22.dgn

RELATIVE BORDER SCALE IS IN INCHES 0 1 2 3

UNIT 0328

PROJECT NUMBER & PHASE 00000000001

Dist	COUNTY	ROUTE	POST MILES TOTAL PROJECT	SHEET No.	TOTAL SHEETS
04	Sol	80	40.7/R44.7		
03	Yol,Sac	80,50	VAR		


REGISTERED CIVIL ENGINEER DATE

DRAFT

PLANS APPROVAL DATE

REGISTERED PROFESSIONAL ENGINEER No. Exp. CIVIL STATE OF CALIFORNIA

THE STATE OF CALIFORNIA OR ITS OFFICERS OR AGENTS SHALL NOT BE RESPONSIBLE FOR THE ACCURACY OR COMPLETENESS OF SCANNED COPIES OF THIS PLAN SHEET.

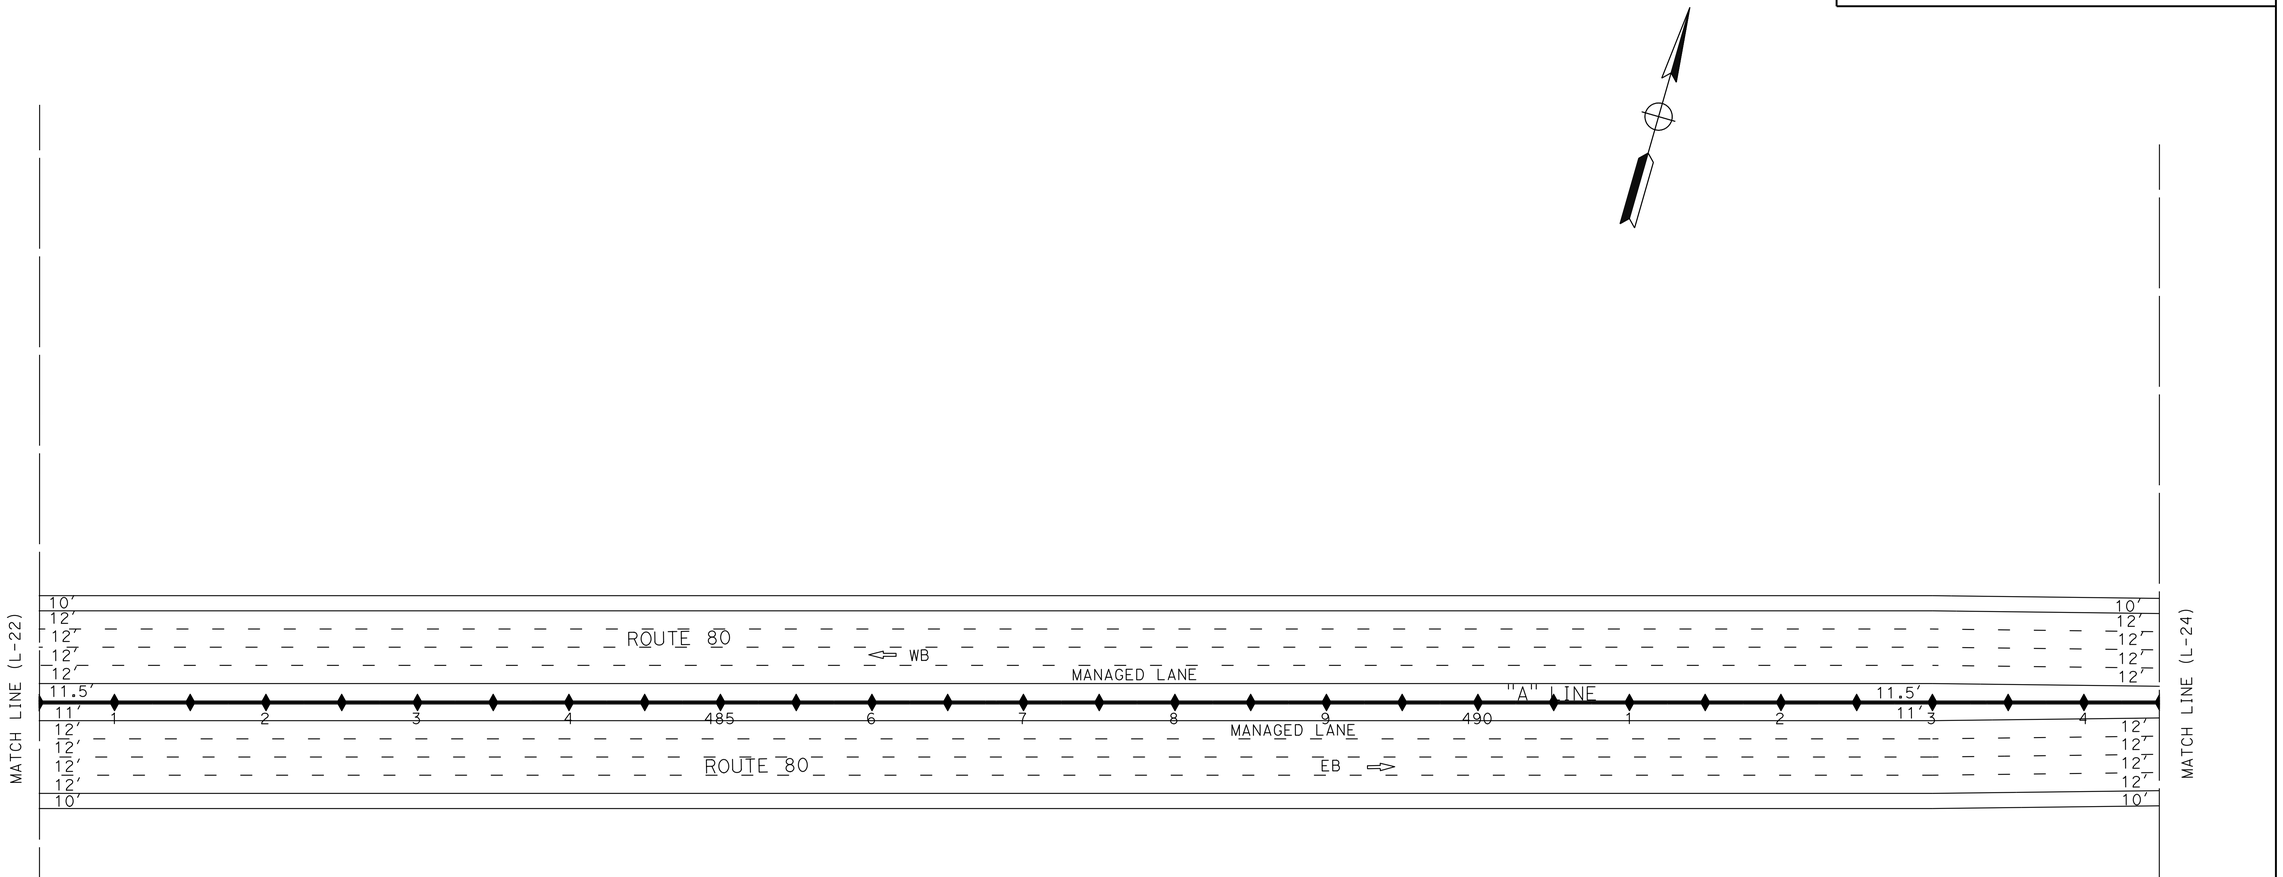

ALTERNATIVES 2B-6B
LAYOUT

SCALE: 1" = 50'

L-23

CALCULATED-DESIGNED BY

CHECKED BY

REVISED BY	DATE REVISED
XXXX - XXXX	XXXX - XXXX

FUNCTIONAL SUPERVISOR

MONIKA PEDIGO

STATE OF CALIFORNIA - DEPARTMENT OF TRANSPORTATION

Caltrans®

03 DESIGN

LAST REVISION 01-26-23

DATE PLOTTED => 5-APR-2023
TIME PLOTTED => 11:02

BORDER LAST REVISED 7/2/2010

USERNAME => s151922
DGN FILE => 3H900-Alt-2-6B LayOut-23.dgn

RELATIVE BORDER SCALE IS IN INCHES 0 1 2 3

UNIT 0328

PROJECT NUMBER & PHASE 00000000001

Dist	COUNTY	ROUTE	POST MILES TOTAL PROJECT	SHEET No.	TOTAL SHEETS
04	Sol	80	40.7/R44.7		
03	Yol,Sac	80,50	VAR		


REGISTERED CIVIL ENGINEER — DATE

PLANS APPROVAL DATE

DRAFT

REGISTERED PROFESSIONAL ENGINEER — No. — Exp. — CIVIL — STATE OF CALIFORNIA

THE STATE OF CALIFORNIA OR ITS OFFICERS OR AGENTS SHALL NOT BE RESPONSIBLE FOR THE ACCURACY OR COMPLETENESS OF SCANNED COPIES OF THIS PLAN SHEET.

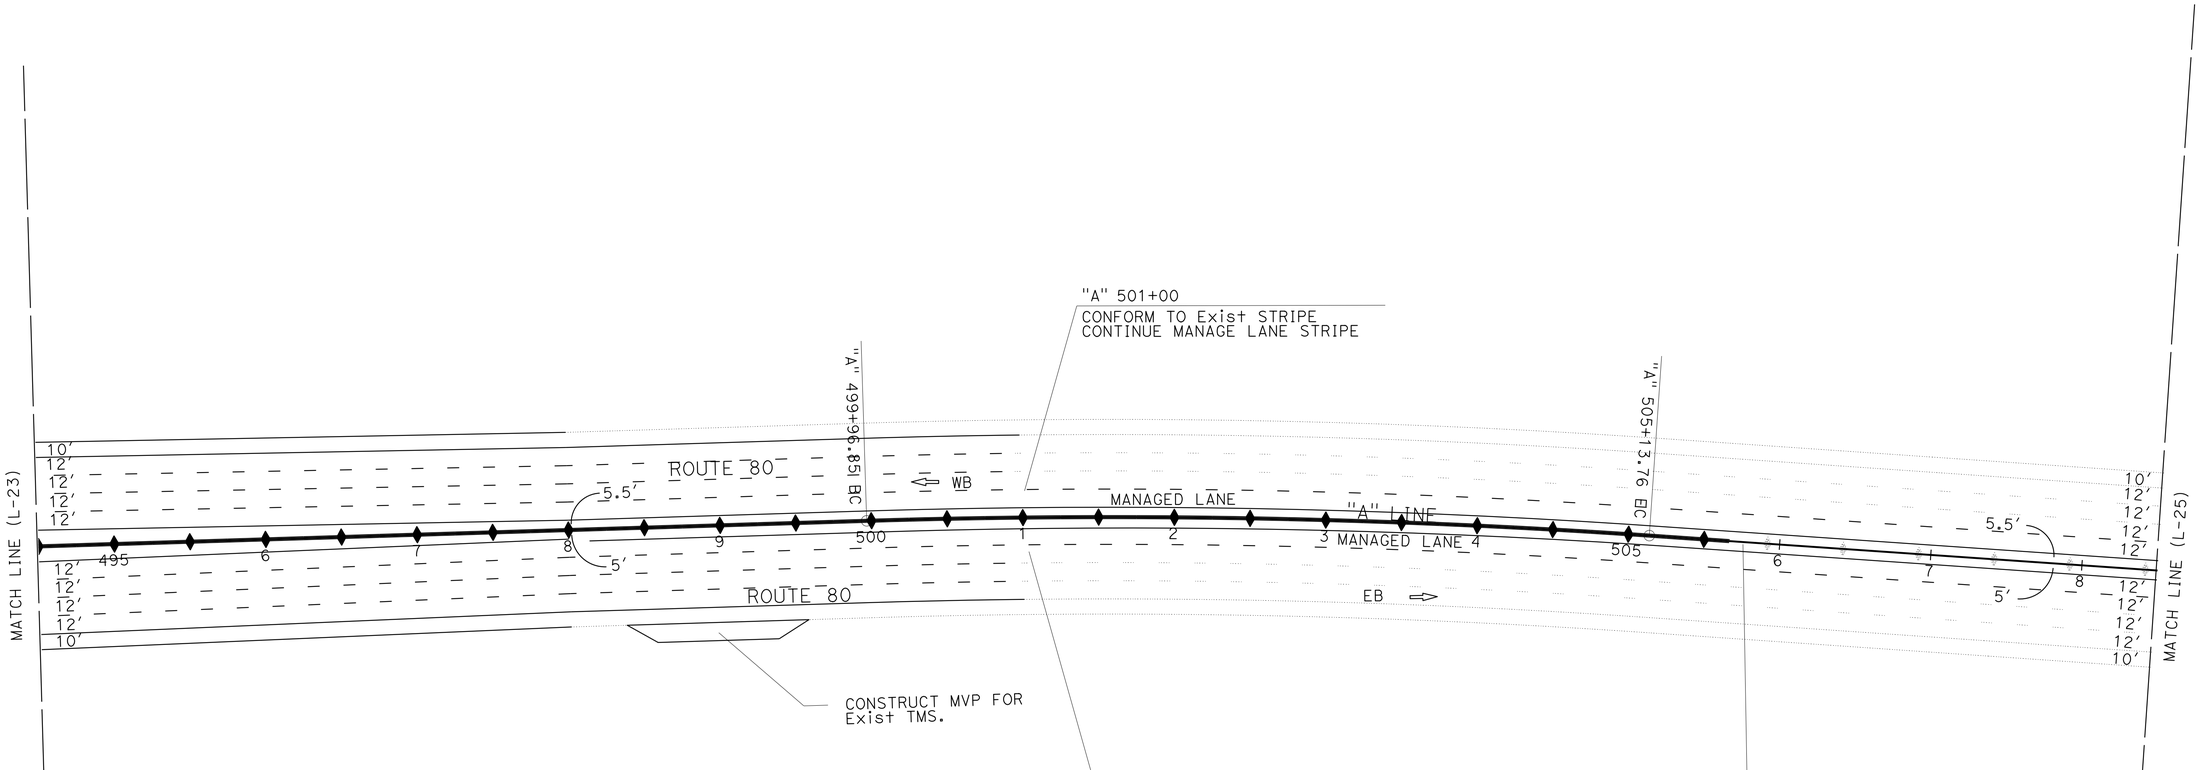

ALTERNATIVES 2B-6B LAYOUT

SCALE: 1" = 50'

L-24

CALCULATED-DESIGNED BY	
CHECKED BY	
XXXX - XXXX	REVISED BY
XXXX - XXXX	DATE REVISED

FUNCTIONAL SUPERVISOR: MONIKA PEDIGO

STATE OF CALIFORNIA - DEPARTMENT OF TRANSPORTATION — Caltrans® — 03 DESIGN

LAST REVISION 01-26-23 — DATE PLOTTED => 5-APR-2023 — TIME PLOTTED => 11:02

Dist	COUNTY	ROUTE	POST MILES TOTAL PROJECT	SHEET No.	TOTAL SHEETS
04	Sol	80	40.7/R44.7		
03	Yol,Sac	80,50	VAR		


DRAFT

REGISTERED CIVIL ENGINEER — DATE

PLANS APPROVAL DATE

THE STATE OF CALIFORNIA OR ITS OFFICERS OR AGENTS SHALL NOT BE RESPONSIBLE FOR THE ACCURACY OR COMPLETENESS OF SCANNED COPIES OF THIS PLAN SHEET.

REGISTERED PROFESSIONAL ENGINEER — No. — Exp. — CIVIL — STATE OF CALIFORNIA

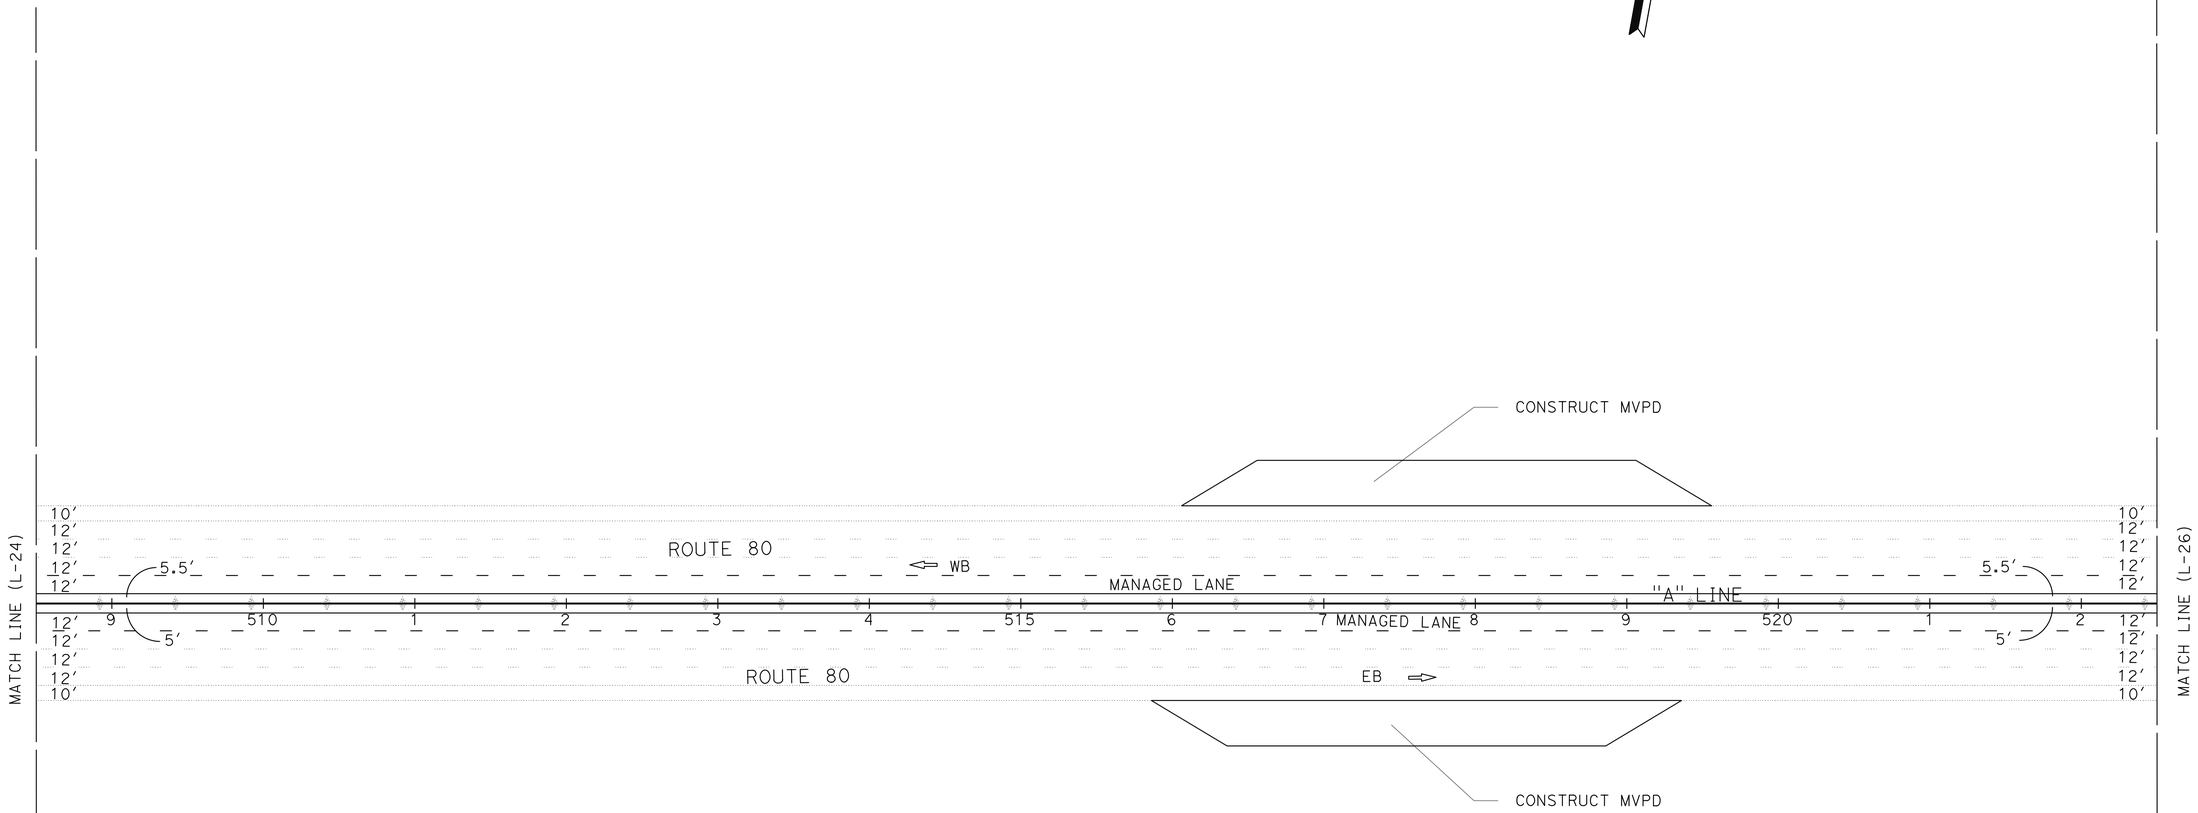

ALTERNATIVES 2B-6B LAYOUT

SCALE: 1" = 50′

L-25

REVISED BY	DATE REVISED
XXXX - XXXX	XXXX - XXXX

CALCULATED-DESIGNED BY

CHECKED BY

FUNCTIONAL SUPERVISOR: MONIKA PEDIGO

STATE OF CALIFORNIA - DEPARTMENT OF TRANSPORTATION

Caltrans®

03 DESIGN

LAST REVISION: DATE PLOTTED => 5-APR-2023
TIME PLOTTED => 11:02
01-26-23

BORDER LAST REVISED 7/2/2010

USERNAME => s151922
DGN FILE => 3H900-Alt-2-6B LayOut-25.dgn

RELATIVE BORDER SCALE IS IN INCHES 0 1 2 3

UNIT 0328

PROJECT NUMBER & PHASE 00000000001

Dist	COUNTY	ROUTE	POST MILES TOTAL PROJECT	SHEET No.	TOTAL SHEETS
04	Sol	80	40.7/R44.7		
03	Yol,Sac	80,50	VAR		


REGISTERED CIVIL ENGINEER DATE

PLANS APPROVAL DATE

DRAFT

REGISTERED PROFESSIONAL ENGINEER
No.
Exp.
CIVIL
STATE OF CALIFORNIA

THE STATE OF CALIFORNIA OR ITS OFFICERS OR AGENTS SHALL NOT BE RESPONSIBLE FOR THE ACCURACY OR COMPLETENESS OF SCANNED COPIES OF THIS PLAN SHEET.

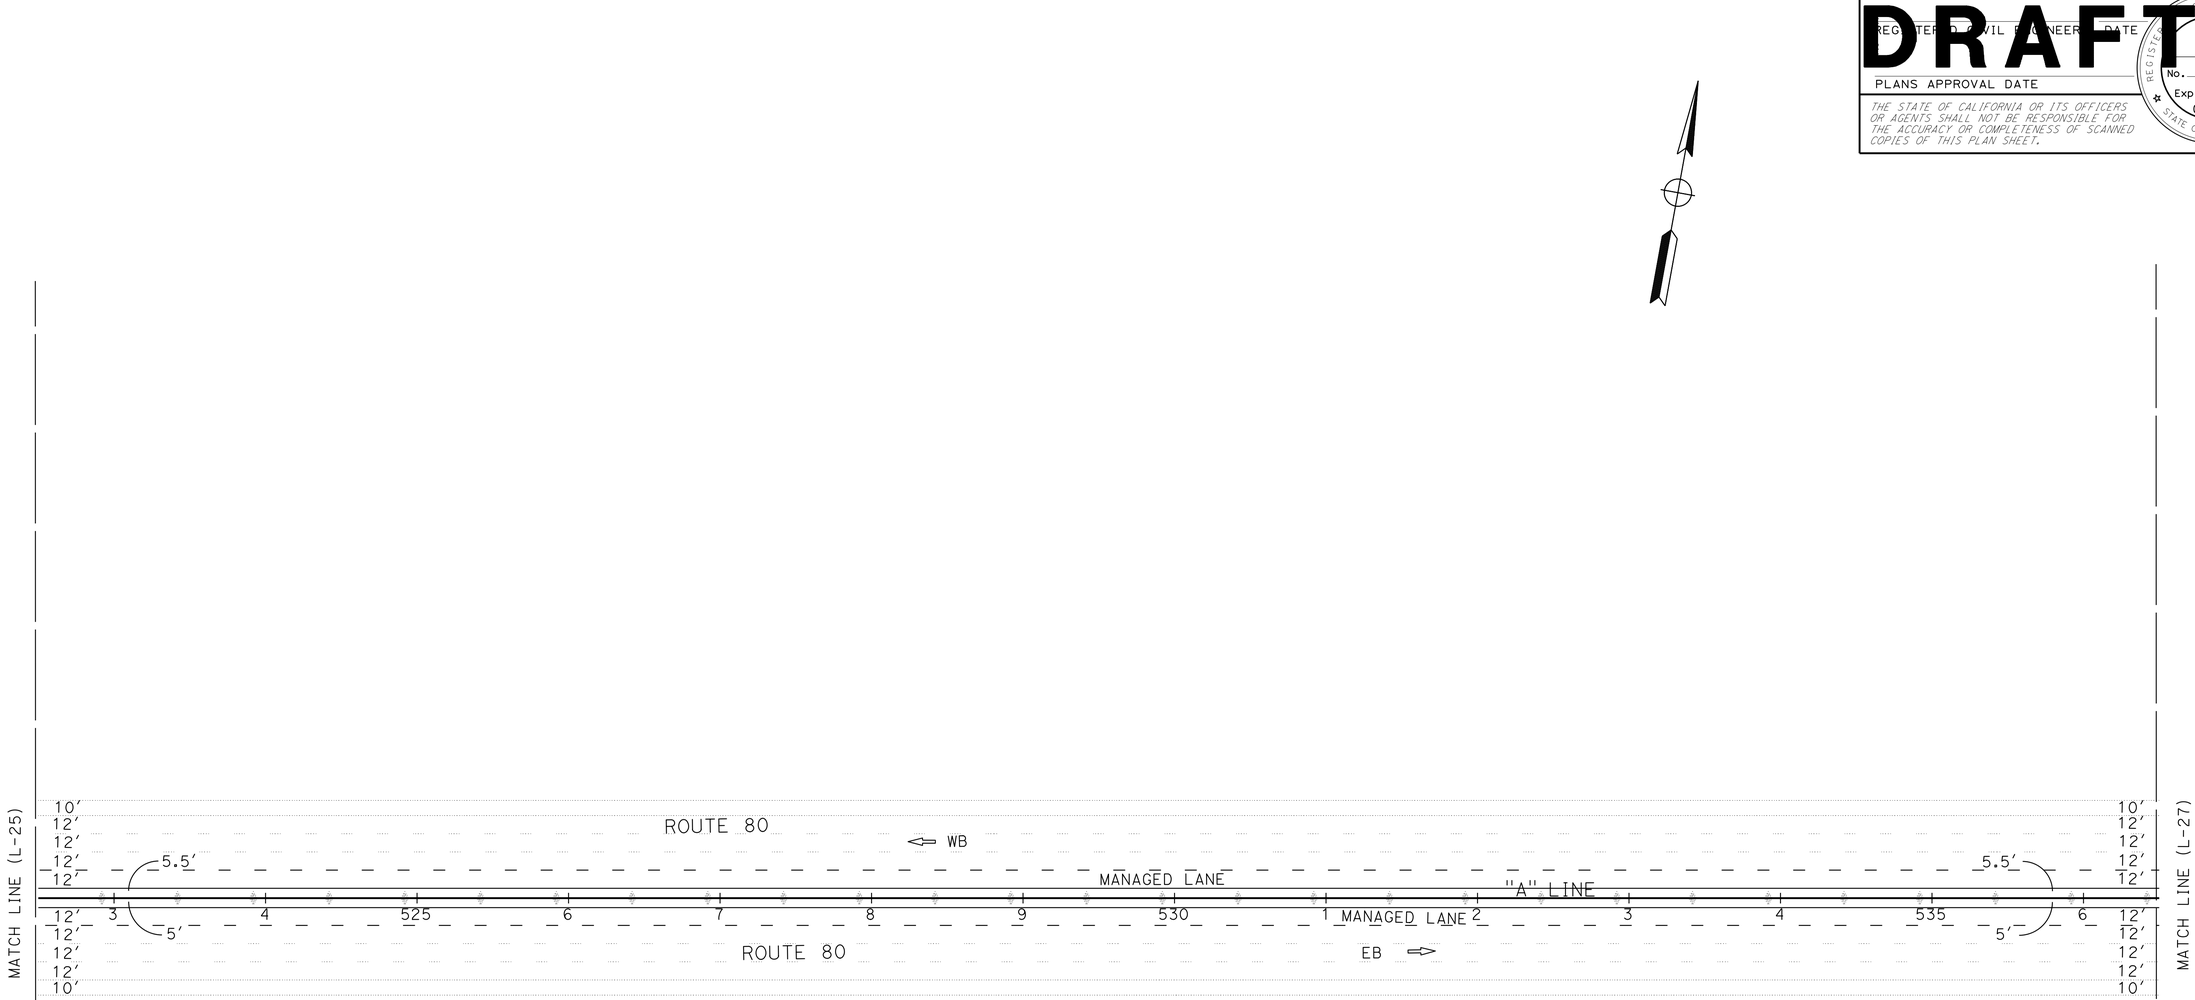

ALTERNATIVES 2B-6B
LAYOUT

SCALE: 1" = 50′

L-26

REVISED BY	DATE REVISED
XXXX - XXXX	XXXX - XXXX

CALCULATED-DESIGNED BY

CHECKED BY

FUNCTIONAL SUPERVISOR: MONIKA PEDIGO

STATE OF CALIFORNIA - DEPARTMENT OF TRANSPORTATION

Caltrans®

03 DESIGN

LAST REVISION: DATE PLOTTED => 5-APR-2023; TIME PLOTTED => 11:02; 01-26-23

BORDER LAST REVISED 7/2/2010

USERNAME => s151922

DGN FILE => 3H900-Alt-2-6B LayOut-26.dgn

RELATIVE BORDER SCALE IS IN INCHES 0 1 2 3

UNIT 0328

PROJECT NUMBER & PHASE 00000000001

Dist	COUNTY	ROUTE	POST MILES TOTAL PROJECT	SHEET No.	TOTAL SHEETS
04	Sol	80	40.7/R44.7		
03	Yol,Sac	80,50	VAR		


REGISTERED CIVIL ENGINEER DATE

PLANS APPROVAL DATE

DRAFT

REGISTERED PROFESSIONAL ENGINEER No. Exp. CIVIL STATE OF CALIFORNIA

THE STATE OF CALIFORNIA OR ITS OFFICERS OR AGENTS SHALL NOT BE RESPONSIBLE FOR THE ACCURACY OR COMPLETENESS OF SCANNED COPIES OF THIS PLAN SHEET.

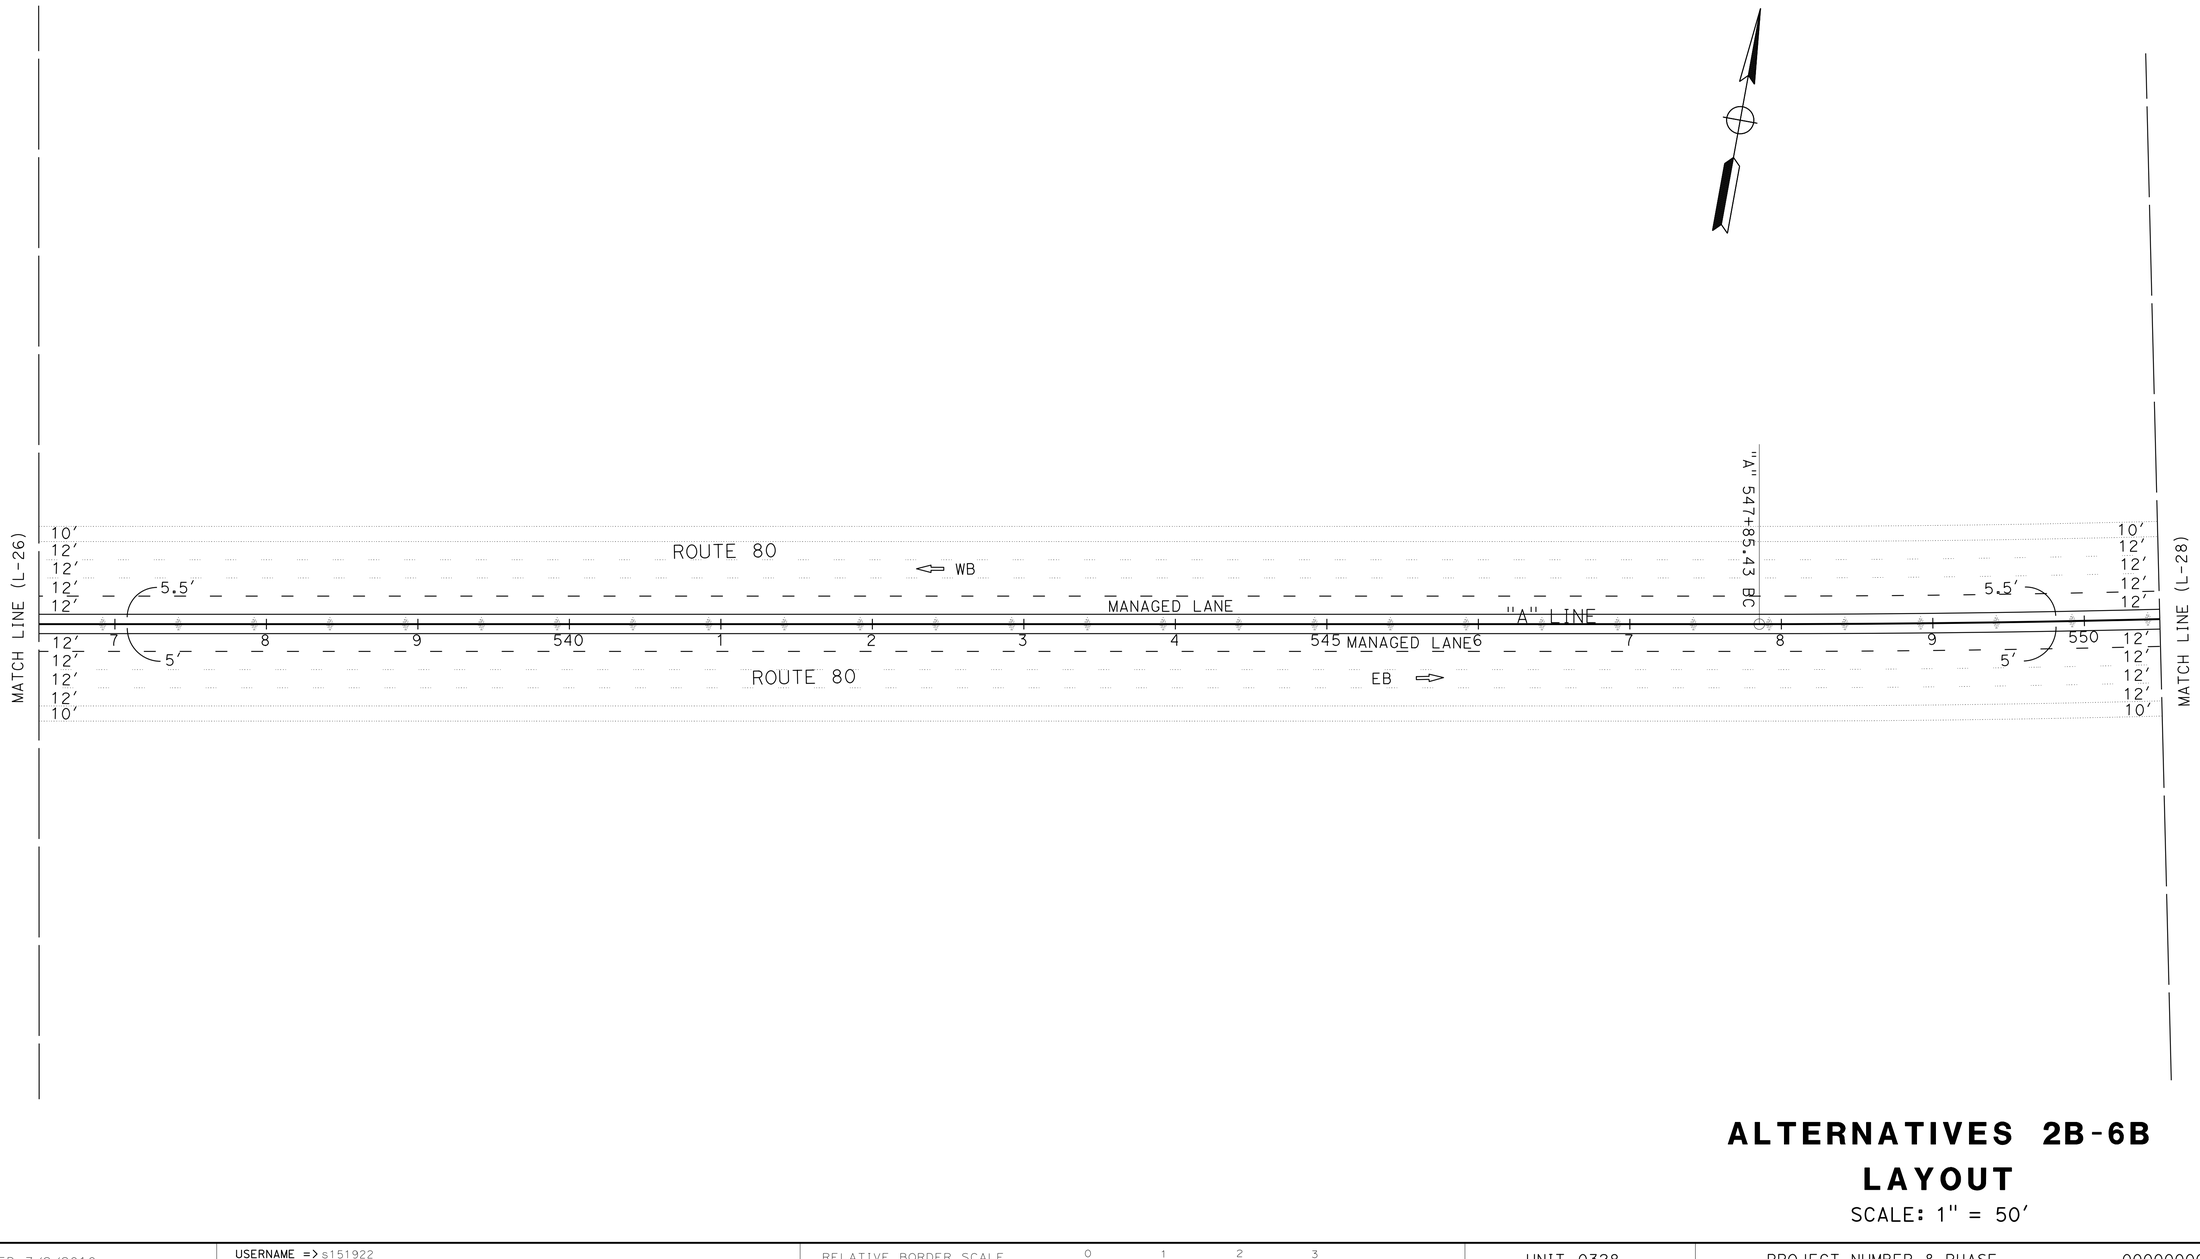

ALTERNATIVES 2B-6B
LAYOUT

SCALE: 1" = 50′

L-27

CALCULATED-DESIGNED BY

CHECKED BY

REVISED BY	DATE REVISED
XXXX - XXXX	XXXX - XXXX

FUNCTIONAL SUPERVISOR: MONIKA PEDIGO

STATE OF CALIFORNIA - DEPARTMENT OF TRANSPORTATION

Caltrans®

03 DESIGN

LAST REVISION 01-26-23

DATE PLOTTED => 5-APR-2023

TIME PLOTTED => 11:03

BORDER LAST REVISED 7/2/2010

USERNAME => s151922

DGN FILE => 3H900-Alt-2-6B LayOut-27.dgn

RELATIVE BORDER SCALE IS IN INCHES 0 1 2 3

UNIT 0328

PROJECT NUMBER & PHASE 00000000001

Dist	COUNTY	ROUTE	POST MILES TOTAL PROJECT	SHEET No.	TOTAL SHEETS
04	Sol	80	40.7/R44.7		
03	Yol,Sac	80,50	VAR		


REGISTERED CIVIL ENGINEER — DATE

PLANS APPROVAL DATE

REGISTERED PROFESSIONAL ENGINEER — No. — Exp. — CIVIL — STATE OF CALIFORNIA

THE STATE OF CALIFORNIA OR ITS OFFICERS OR AGENTS SHALL NOT BE RESPONSIBLE FOR THE ACCURACY OR COMPLETENESS OF SCANNED COPIES OF THIS PLAN SHEET.

DRAFT

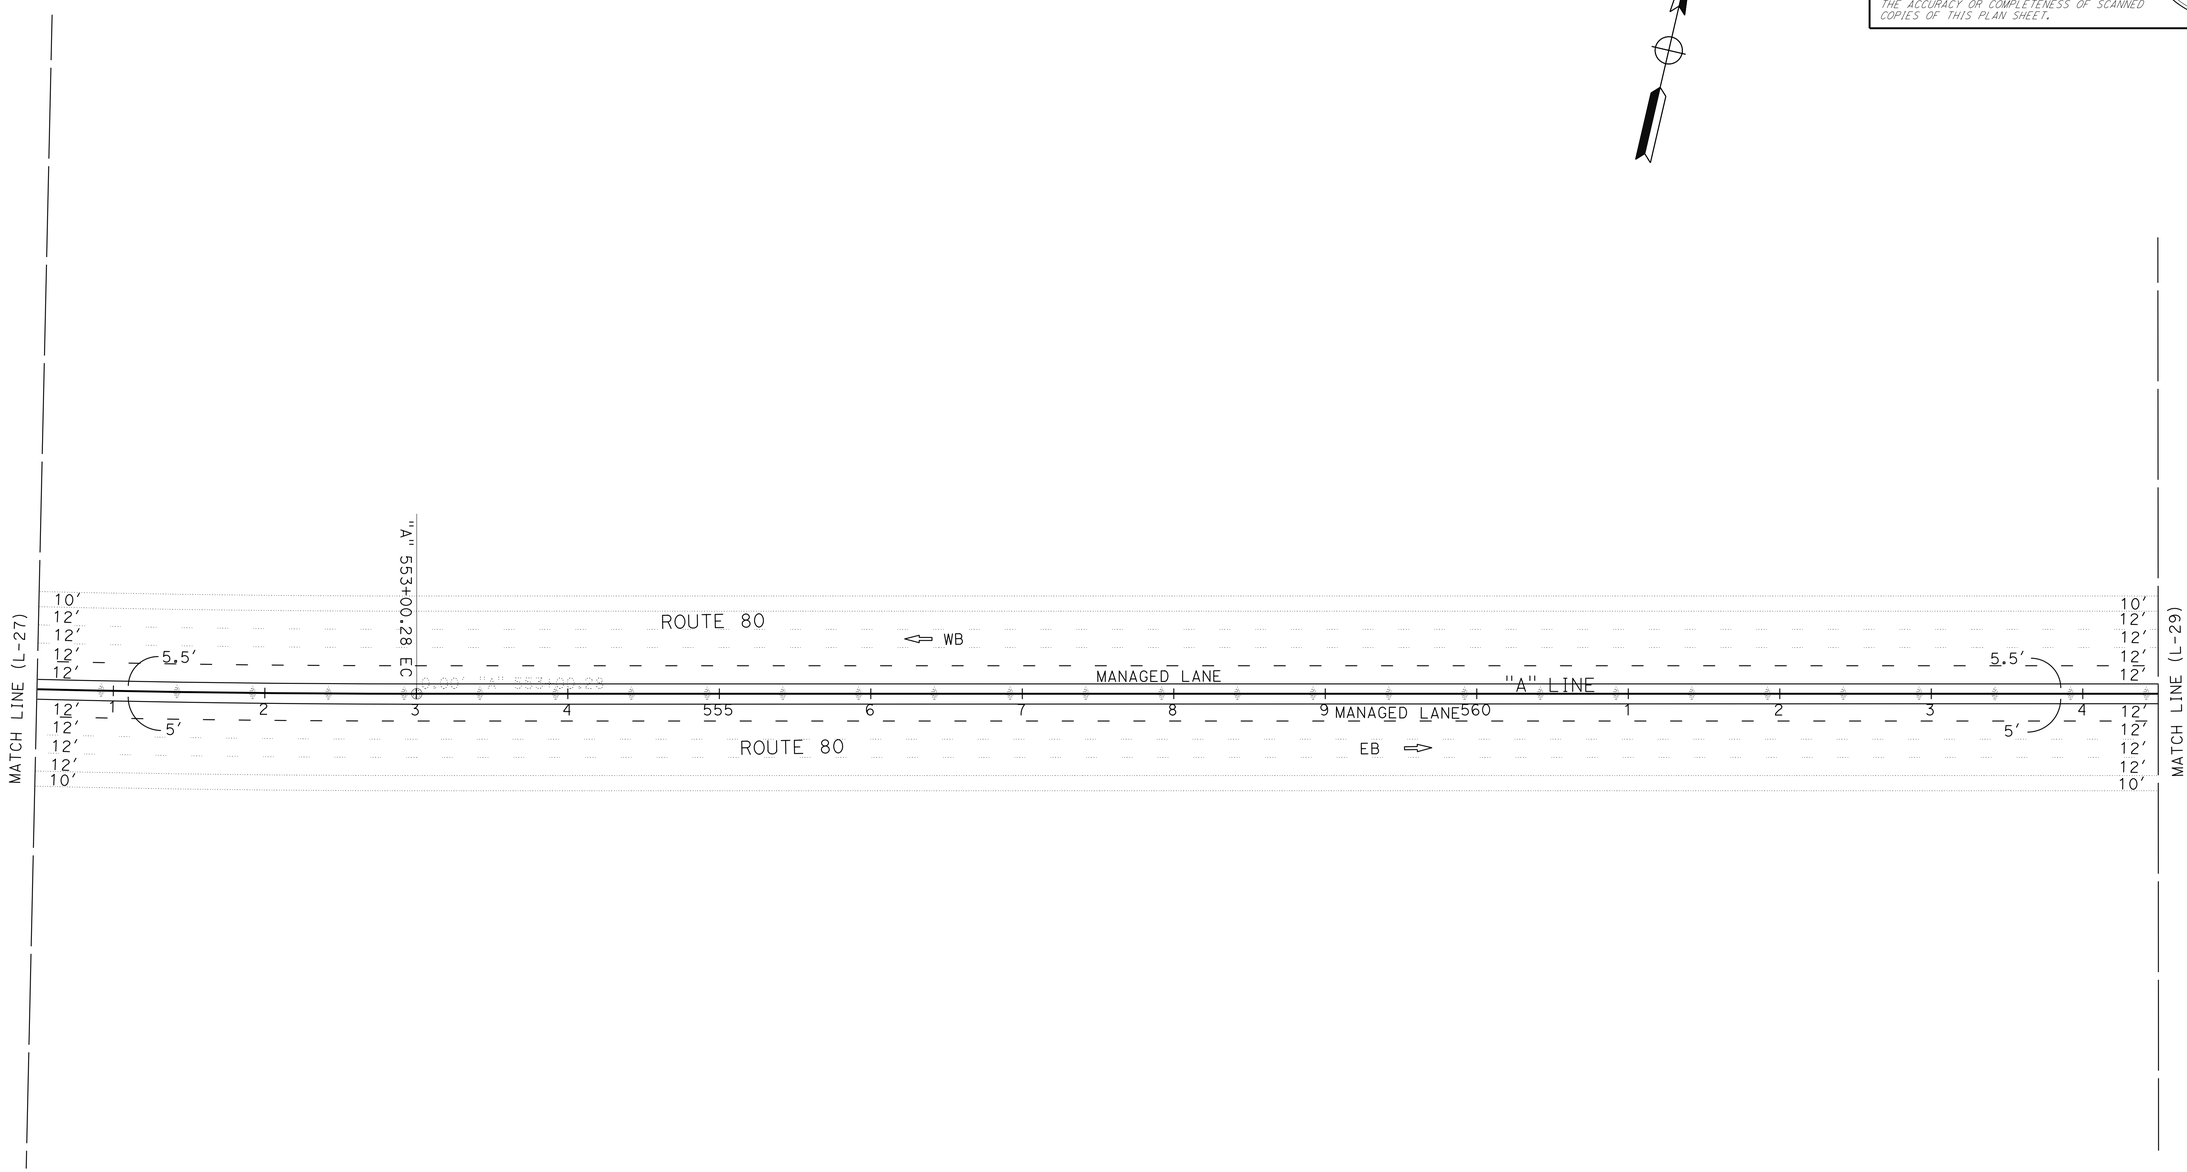

ALTERNATIVES 2B-6B
LAYOUT

SCALE: 1" = 50'

L-28

LAST REVISION	DATE PLOTTED => 5-APR-2023
01-26-23	TIME PLOTTED => 11:03

REVISED BY	DATE REVISED
XXXX - XXXX	XXXX - XXXX

CALCULATED-DESIGNED BY

CHECKED BY

FUNCTIONAL SUPERVISOR: MONIKA PEDIGO

STATE OF CALIFORNIA - DEPARTMENT OF TRANSPORTATION

Caltrans®

03 DESIGN

BORDER LAST REVISED 7/2/2010

USERNAME => s151922
DGN FILE => 3H900-Alt-2-6B LayOut-28.dgn

RELATIVE BORDER SCALE IS IN INCHES 0 1 2 3

UNIT 0328

PROJECT NUMBER & PHASE 00000000001

Dist	COUNTY	ROUTE	POST MILES TOTAL PROJECT	SHEET No.	TOTAL SHEETS
04	Sol	80	40.7/R44.7		
03	Yol,Sac	80,50	VAR		


DRAFT

REGISTERED CIVIL ENGINEER DATE

PLANS APPROVAL DATE

REGISTERED PROFESSIONAL ENGINEER No. Exp. CIVIL STATE OF CALIFORNIA

THE STATE OF CALIFORNIA OR ITS OFFICERS OR AGENTS SHALL NOT BE RESPONSIBLE FOR THE ACCURACY OR COMPLETENESS OF SCANNED COPIES OF THIS PLAN SHEET.

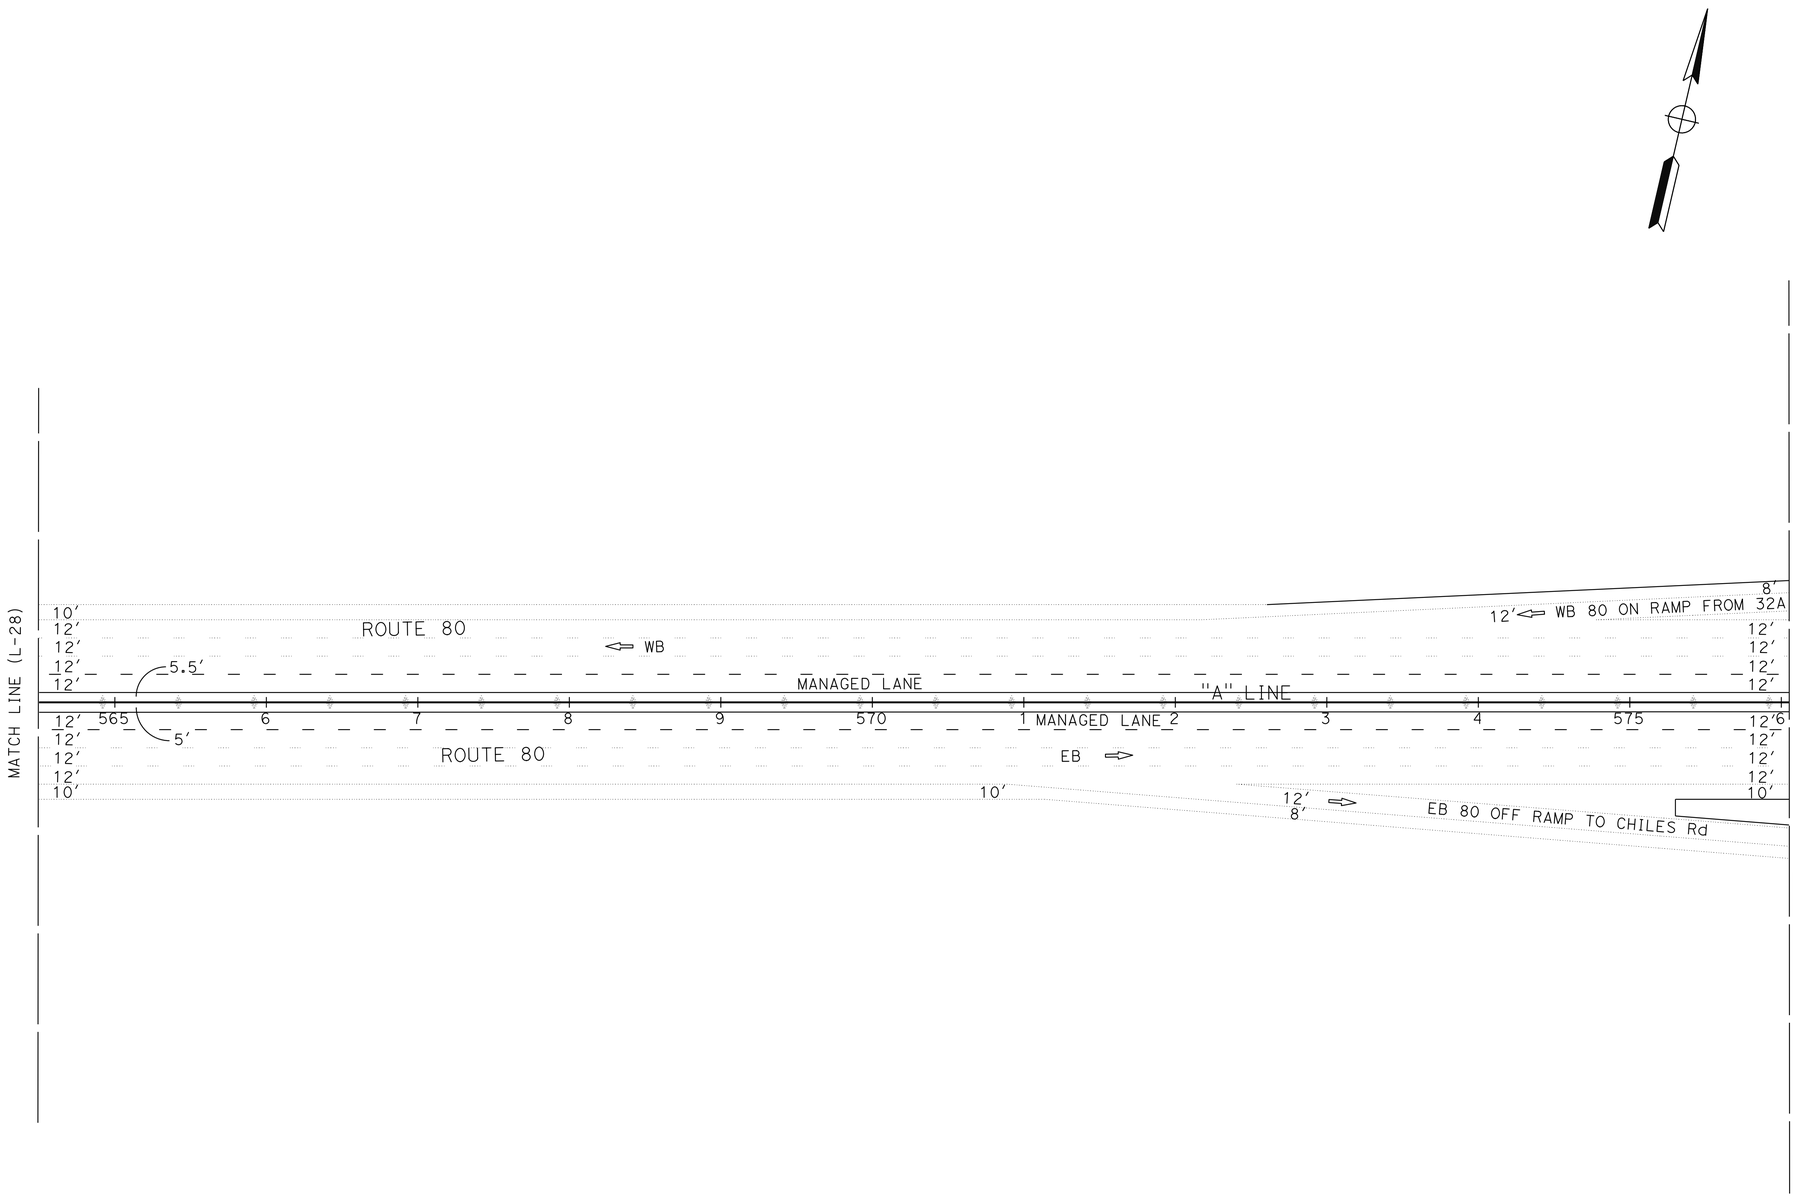

ALTERNATIVES 2B-6B
LAYOUT

SCALE: 1" = 50′

L-29

CALCULATED-DESIGNED BY	XXXX - XXXX	REVISED BY	
CHECKED BY	XXXX - XXXX	DATE REVISED	
FUNCTIONAL SUPERVISOR	MONIKA PEDIGO		

STATE OF CALIFORNIA - DEPARTMENT OF TRANSPORTATION

Caltrans

03 DESIGN

LAST REVISION | DATE PLOTTED => 5-APR-2023
01-26-23 | TIME PLOTTED => 11:03

BORDER LAST REVISED 7/2/2010

USERNAME => s151922
DGN FILE => 3H900-Alt-2-6B LayOut-29.dgn

RELATIVE BORDER SCALE IS IN INCHES 0 1 2 3

UNIT 0328

PROJECT NUMBER & PHASE 00000000001

Dist	COUNTY	ROUTE	POST MILES TOTAL PROJECT	SHEET No.	TOTAL SHEETS
04	Sol	80	40.7/R44.7		
03	Yol,Sac	80,50	VAR		


DRAFT

REGISTERED CIVIL ENGINEER — DATE

PLANS APPROVAL DATE

REGISTERED PROFESSIONAL ENGINEER — No. — Exp. — CIVIL — STATE OF CALIFORNIA

THE STATE OF CALIFORNIA OR ITS OFFICERS OR AGENTS SHALL NOT BE RESPONSIBLE FOR THE ACCURACY OR COMPLETENESS OF SCANNED COPIES OF THIS PLAN SHEET.

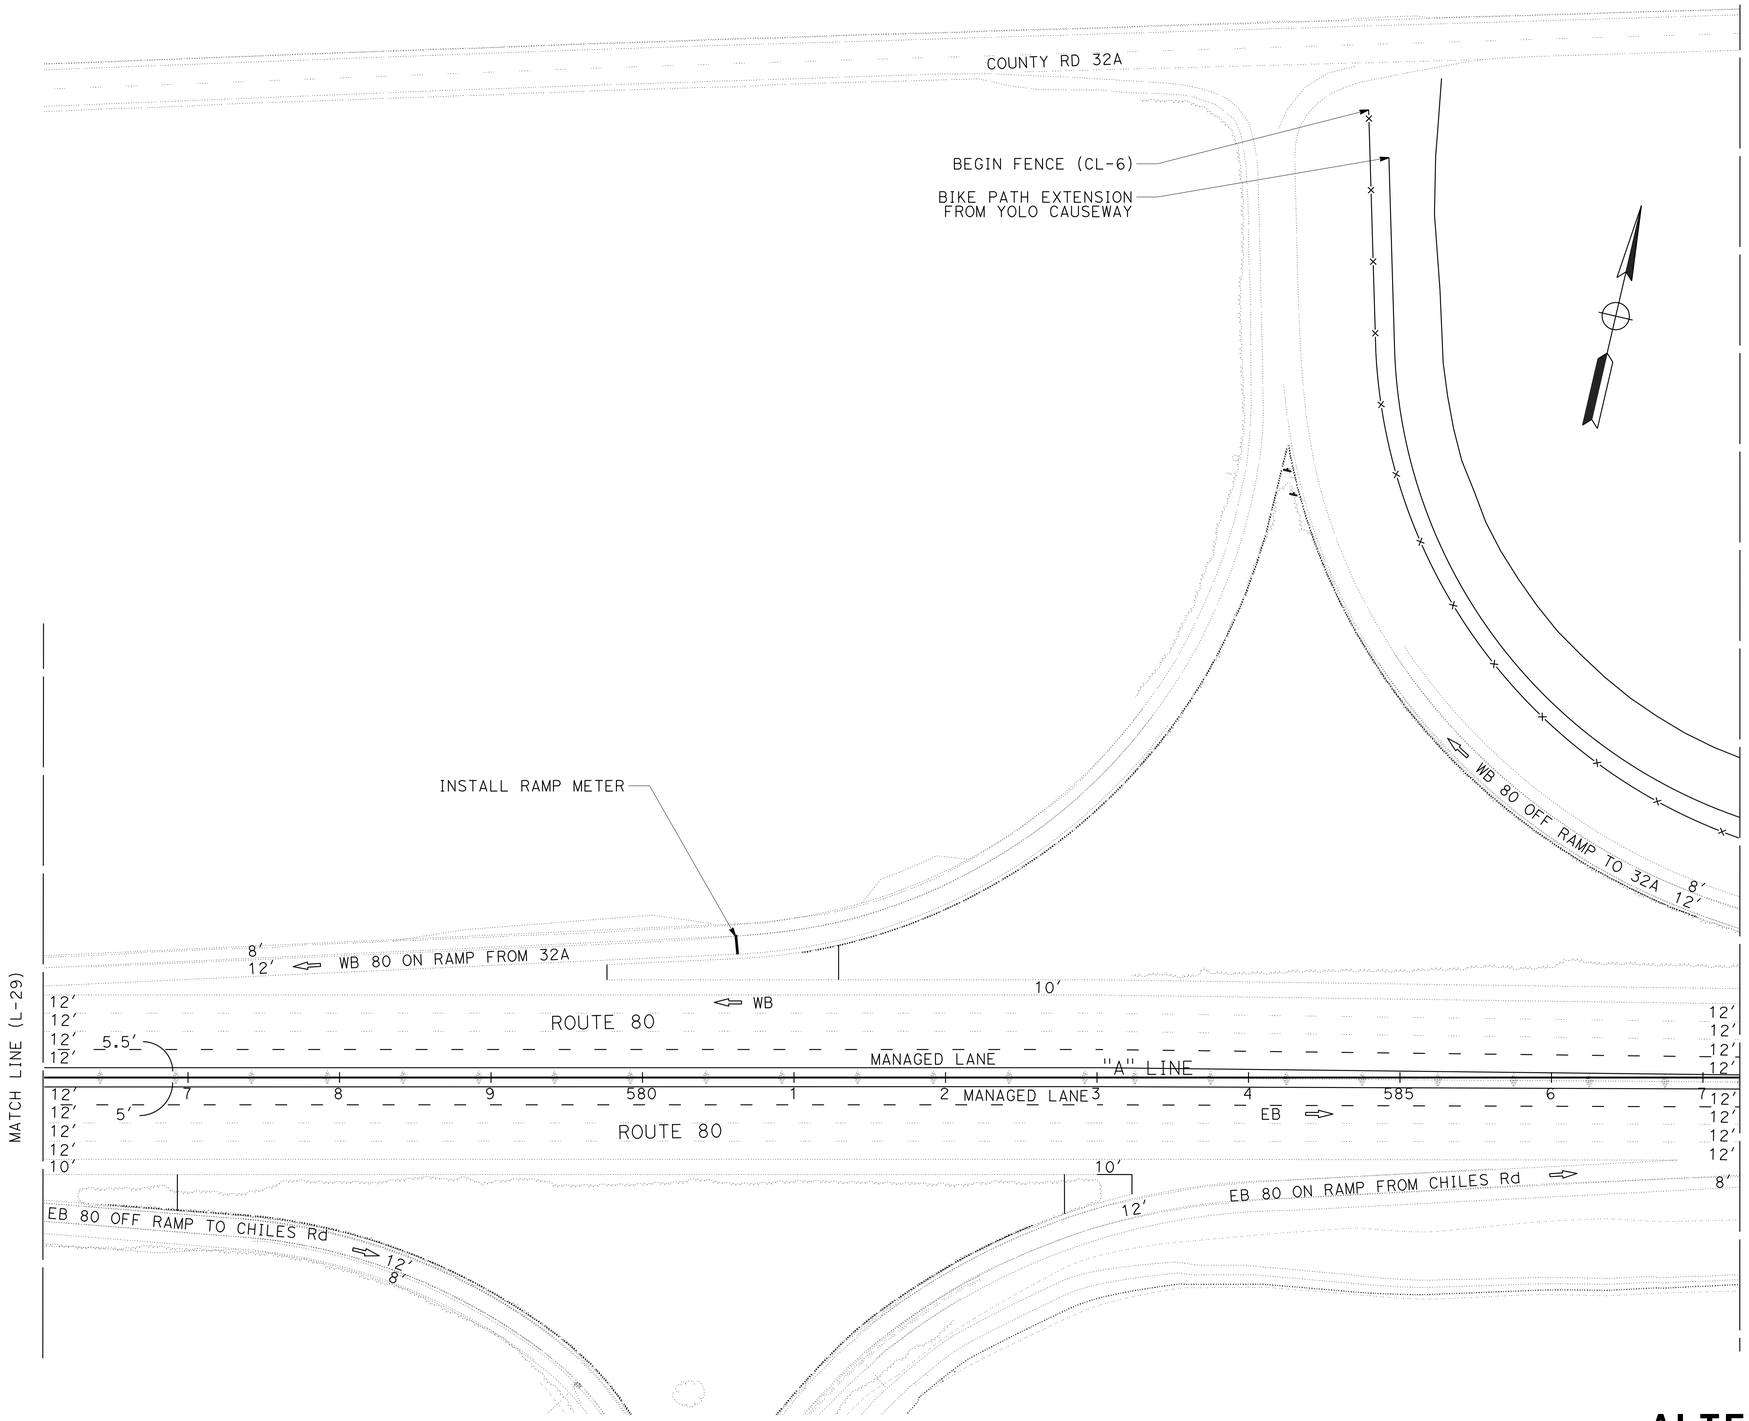

ALTERNATIVES 2B-6B
LAYOUT

SCALE: 1" = 50′

L-30

REVISED BY	DATE REVISED
XXXX - XXXX	XXXX - XXXX

CALCULATED-DESIGNED BY

CHECKED BY

FUNCTIONAL SUPERVISOR: MONIKA PEDIGO

STATE OF CALIFORNIA - DEPARTMENT OF TRANSPORTATION

03 DESIGN

Caltrans

LAST REVISION | DATE PLOTTED => 5-APR-2023 | TIME PLOTTED => 11:03 | 01-26-23

BORDER LAST REVISED 7/2/2010

USERNAME => s151922
DGN FILE => 3H900-Alt-2-6B LayOut-30.dgn

RELATIVE BORDER SCALE IS IN INCHES 0 1 2 3

UNIT 0328

PROJECT NUMBER & PHASE 00000000001

STATE OF CALIFORNIA - DEPARTMENT OF TRANSPORTATION

Caltrans®

03 DESIGN

FUNCTIONAL SUPERVISOR	MONIKA PEDIGO
CALCULATED-DESIGNED BY	CHECKED BY
xxxx - xxxx	xxxx - xxxx
REVISED BY	DATE REVISED

Dist	COUNTY	ROUTE	POST MILES TOTAL PROJECT	SHEET No.	TOTAL SHEETS
04 03	Sol Yol,Sac	80 80,50	40.7/R44.7 VAR		


DRAFT

REGISTERED CIVIL ENGINEER DATE

PLANS APPROVAL DATE

THE STATE OF CALIFORNIA OR ITS OFFICERS OR AGENTS SHALL NOT BE RESPONSIBLE FOR THE ACCURACY OR COMPLETENESS OF SCANNED COPIES OF THIS PLAN SHEET.

REGISTERED PROFESSIONAL ENGINEER
No.
Exp.
CIVIL
STATE OF CALIFORNIA

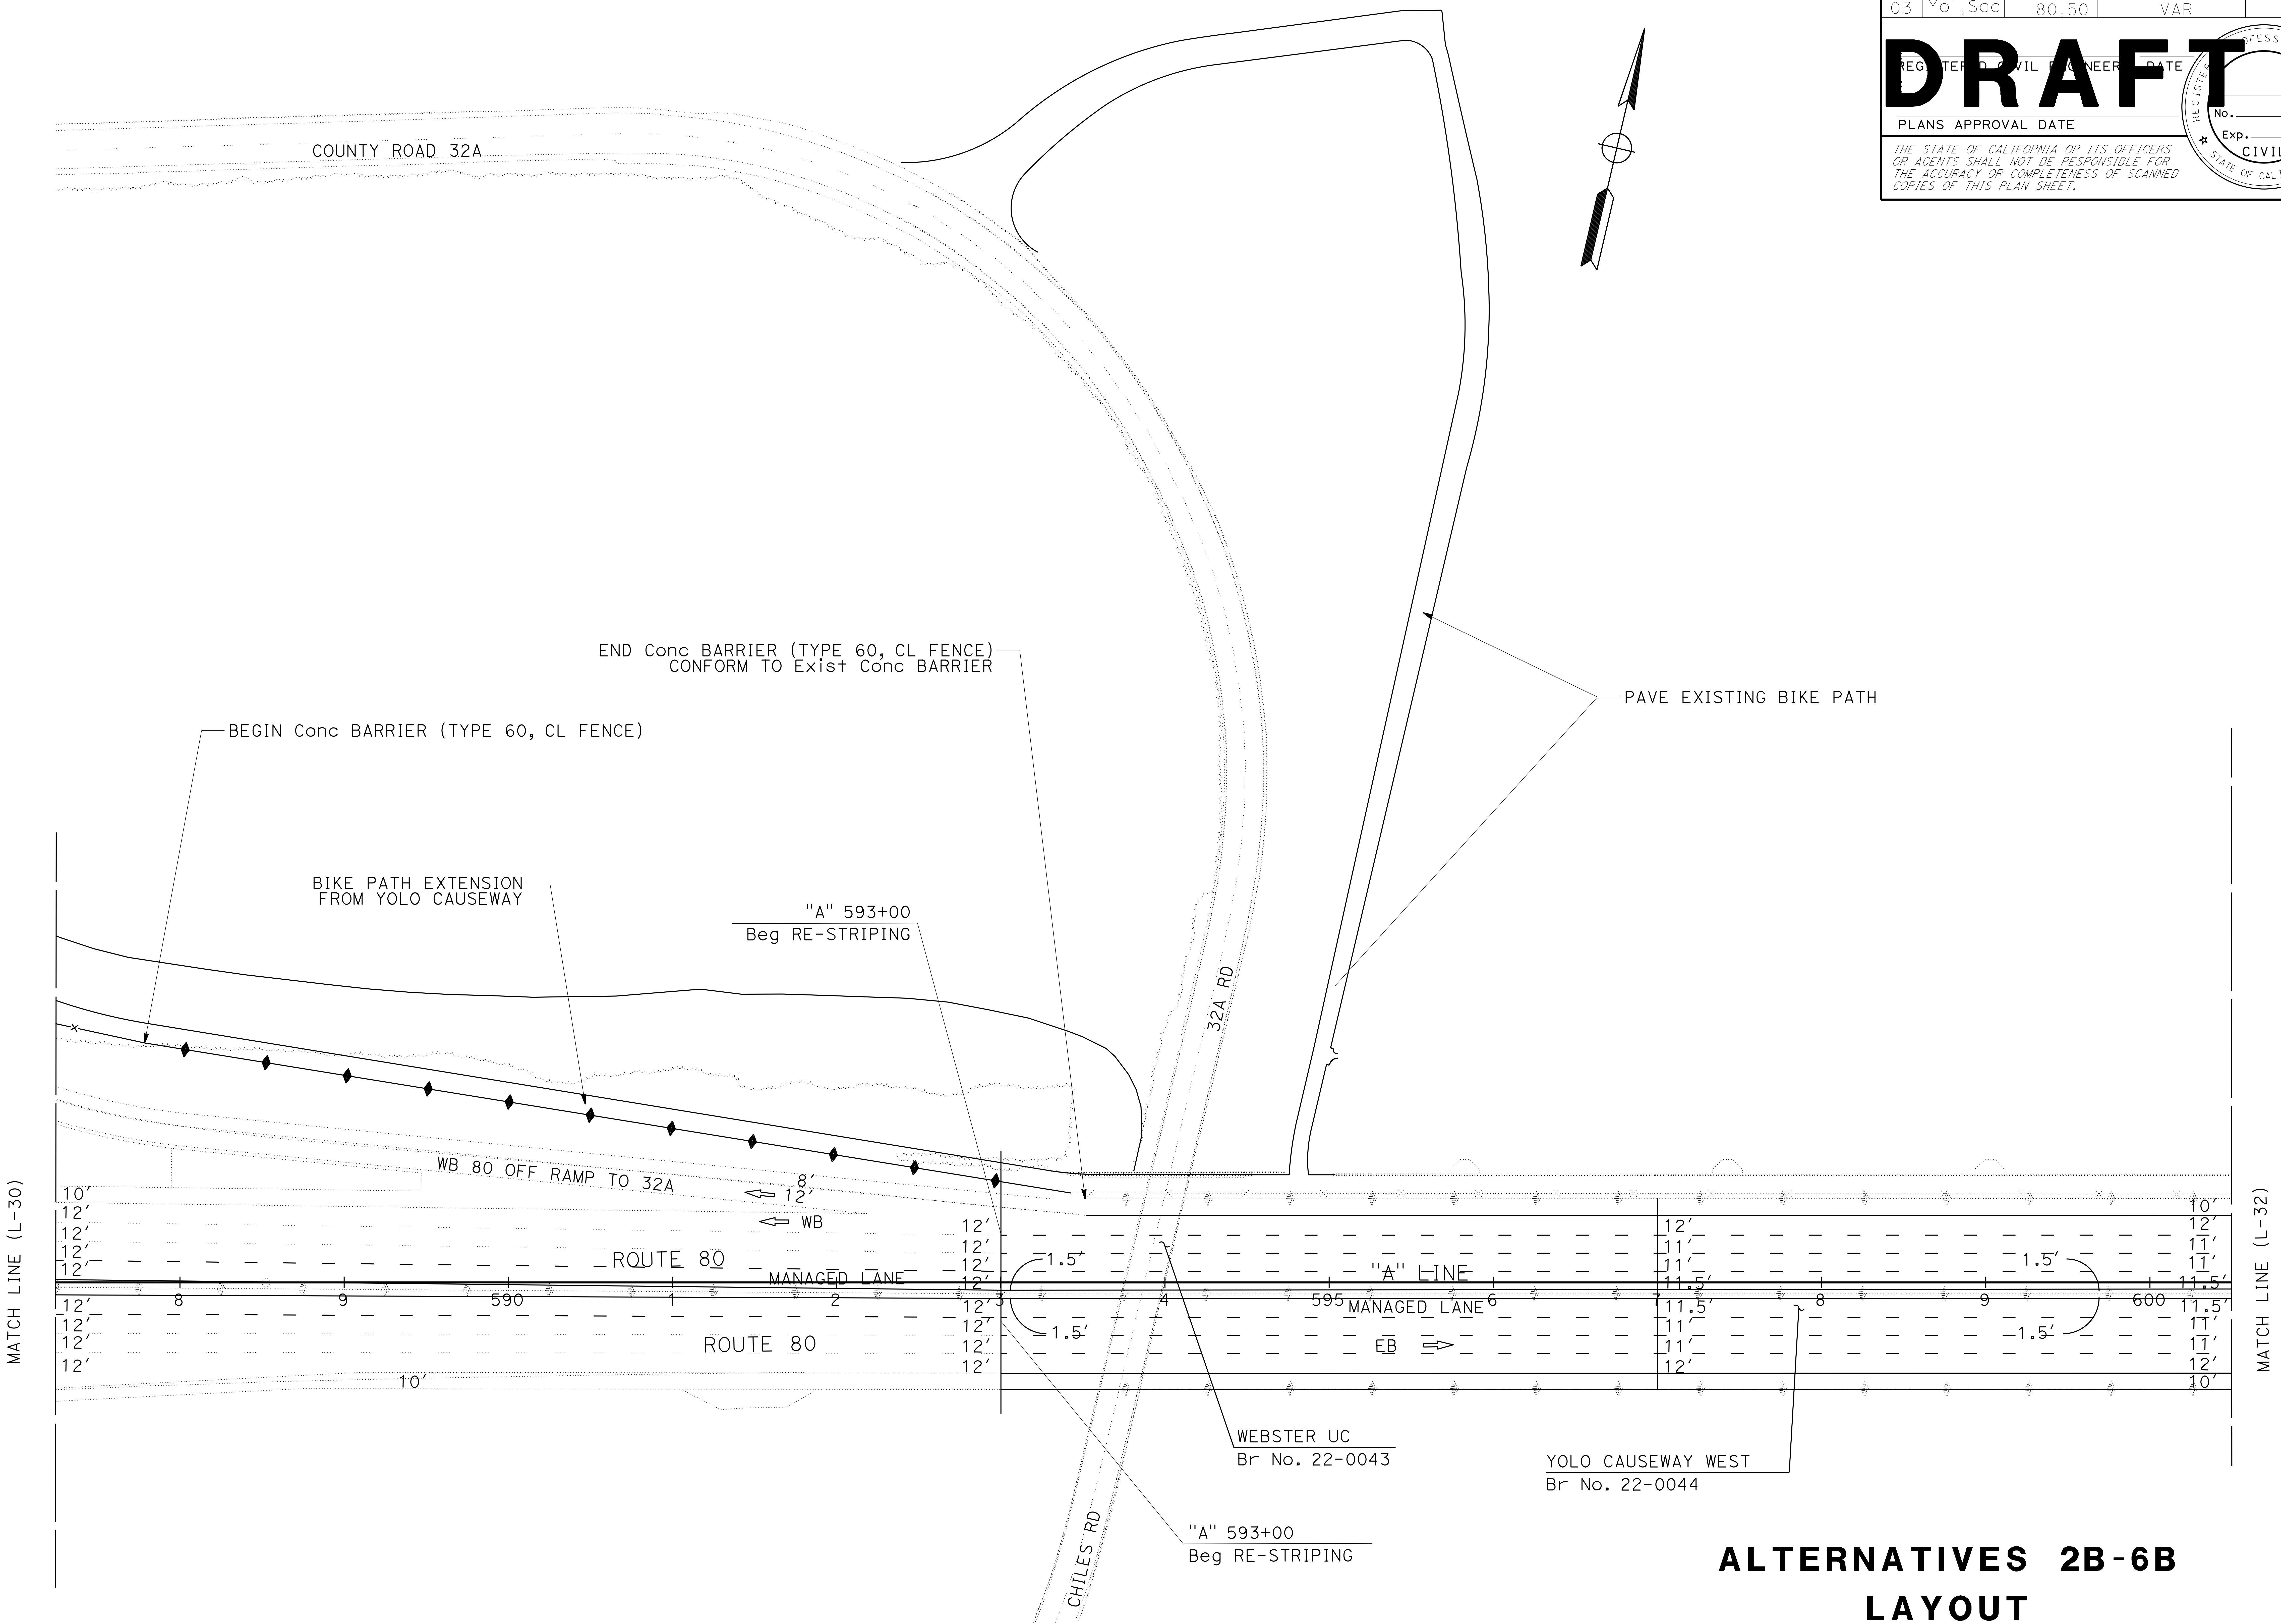

ALTERNATIVES 2B-6B

LAYOUT

SCALE: 1" = 50'

L-31

LAST REVISION 01-26-23
DATE PLOTTED => 5-APR-2023
TIME PLOTTED => 11:03

BORDER LAST REVISED 7/2/2010

USERNAME => s151922
DGN FILE => 3H900-Alt-2-6B LayOut-31.dgn

RELATIVE BORDER SCALE IS IN INCHES
0 1 2 3

UNIT 0328

PROJECT NUMBER & PHASE

00000000001

Dist	COUNTY	ROUTE	POST MILES TOTAL PROJECT	SHEET No.	TOTAL SHEETS
04 03	Sol Yol,Sac	80 80,50	40.7/R44.7 VAR		


REGISTERED CIVIL ENGINEER DATE

PLANS APPROVAL DATE

DRAFT

REGISTERED PROFESSIONAL ENGINEER No. Exp. CIVIL STATE OF CALIFORNIA

THE STATE OF CALIFORNIA OR ITS OFFICERS OR AGENTS SHALL NOT BE RESPONSIBLE FOR THE ACCURACY OR COMPLETENESS OF SCANNED COPIES OF THIS PLAN SHEET.

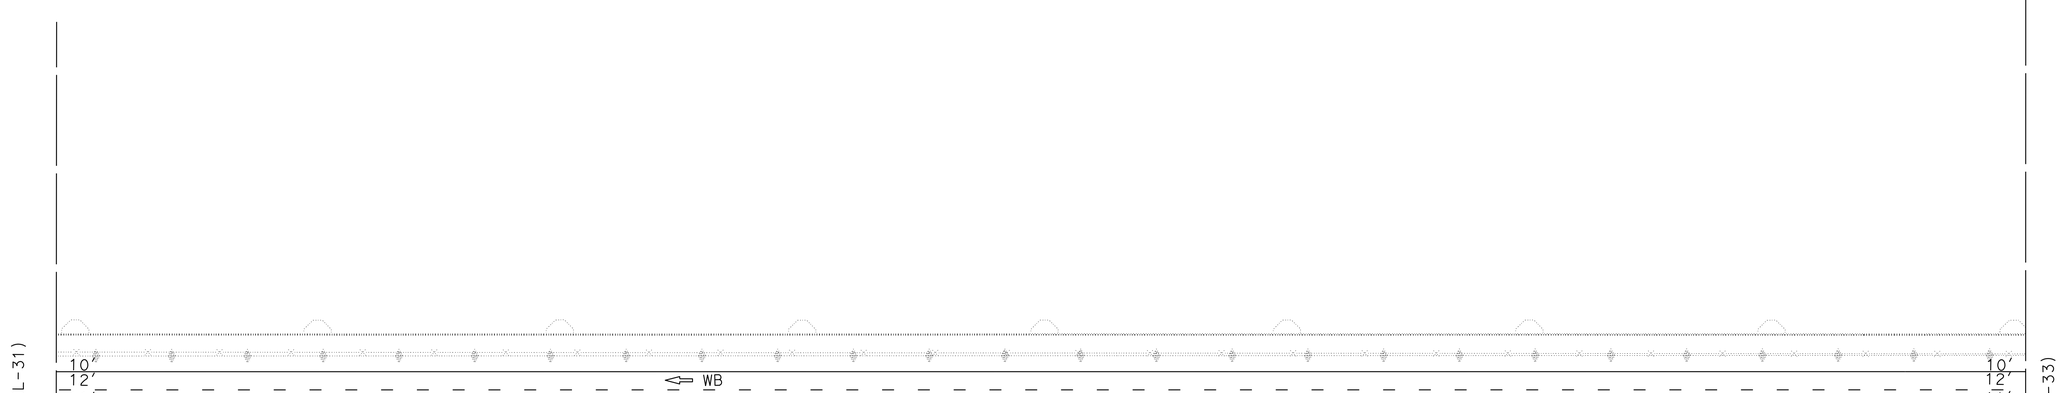

ALTERNATIVES 2B-6B
LAYOUT

SCALE: 1" = 50'

L-32

STATE OF CALIFORNIA - DEPARTMENT OF TRANSPORTATION
Caltrans®
03 DESIGN

FUNCTIONAL SUPERVISOR: MONIKA PEDIGO

REVISED BY	DATE REVISED
XXXX - XXXX	XXXX - XXXX

CALCULATED-DESIGNED BY
CHECKED BY

LAST REVISION 01-26-23
DATE PLOTTED => 5-APR-2023
TIME PLOTTED => 11:03

BORDER LAST REVISED 7/2/2010
USERNAME => s151922
DGN FILE => 3H900-Alt-2-6B LayOut-32.dgn
RELATIVE BORDER SCALE IS IN INCHES 0 1 2 3
UNIT 0328
PROJECT NUMBER & PHASE 00000000001

Dist	COUNTY	ROUTE	POST MILES TOTAL PROJECT	SHEET No.	TOTAL SHEETS
04	Sol	80	40.7/R44.7		
03	Yol,Sac	80,50	VAR		

REGISTERED CIVIL ENGINEER DATE


PLANS APPROVAL DATE

THE STATE OF CALIFORNIA OR ITS OFFICERS OR AGENTS SHALL NOT BE RESPONSIBLE FOR THE ACCURACY OR COMPLETENESS OF SCANNED COPIES OF THIS PLAN SHEET.

REGISTERED PROFESSIONAL ENGINEER
No.
Exp.
CIVIL
STATE OF CALIFORNIA

DRAFT



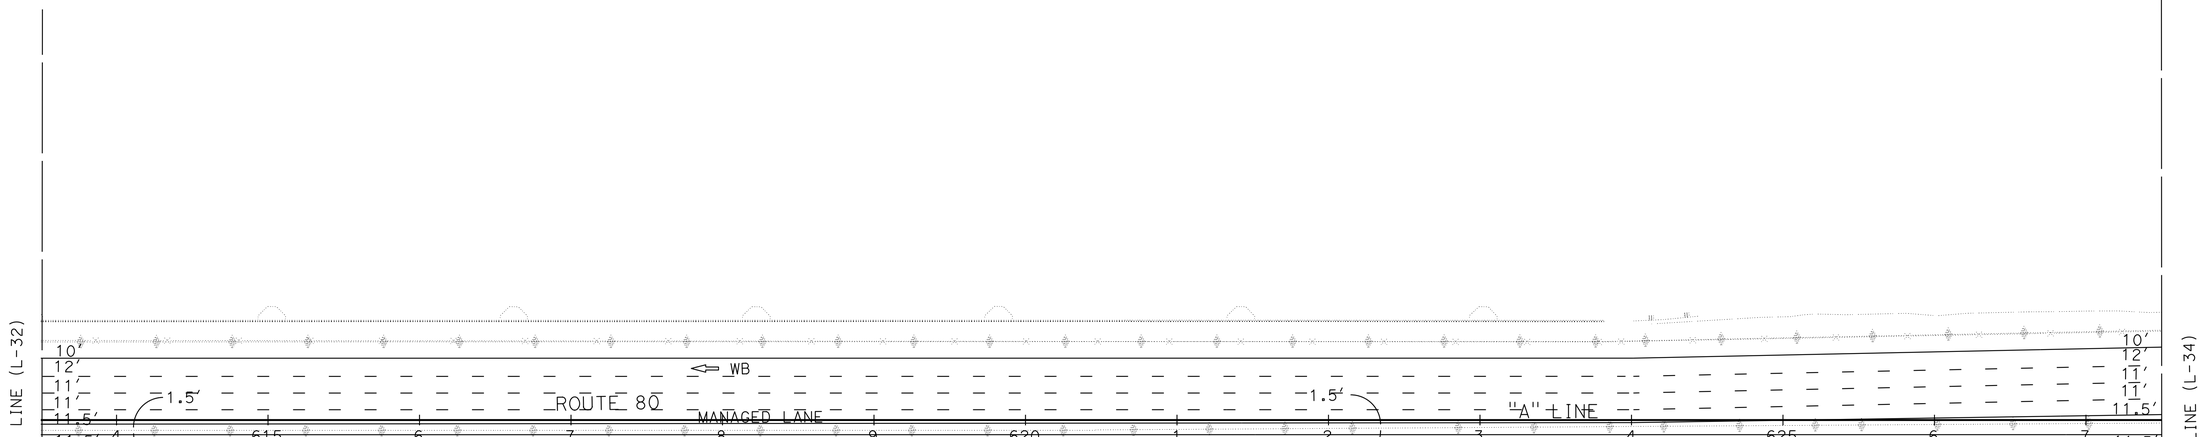

ALTERNATIVES 2B-6B
LAYOUT

SCALE: 1" = 50'

L-33

STATE OF CALIFORNIA - DEPARTMENT OF TRANSPORTATION
Caltrans®
03 DESIGN
FUNCTIONAL SUPERVISOR: MONIKA PEDIGO
CALCULATED-DESIGNED BY
CHECKED BY
xxxx - xxxx
xxxx - xxxx
REVISED BY
DATE REVISED

LAST REVISION
DATE PLOTTED => 5-APR-2023
TIME PLOTTED => 11:03
01-26-23

BORDER LAST REVISED 7/2/2010
USERNAME => s151922
DGN FILE => 3H900-Alt-2-6B LayOut-33.dgn
RELATIVE BORDER SCALE IS IN INCHES 0 1 2 3
UNIT 0328
PROJECT NUMBER & PHASE 00000000001

Dist	COUNTY	ROUTE	POST MILES TOTAL PROJECT	SHEET No.	TOTAL SHEETS
04	Sol	80	40.7/R44.7		
03	Yol,Sac	80,50	VAR		


REGISTERED CIVIL ENGINEER DATE

DRAFT

PLANS APPROVAL DATE

REGISTERED PROFESSIONAL ENGINEER
No.
Exp.
CIVIL
STATE OF CALIFORNIA

THE STATE OF CALIFORNIA OR ITS OFFICERS OR AGENTS SHALL NOT BE RESPONSIBLE FOR THE ACCURACY OR COMPLETENESS OF SCANNED COPIES OF THIS PLAN SHEET.

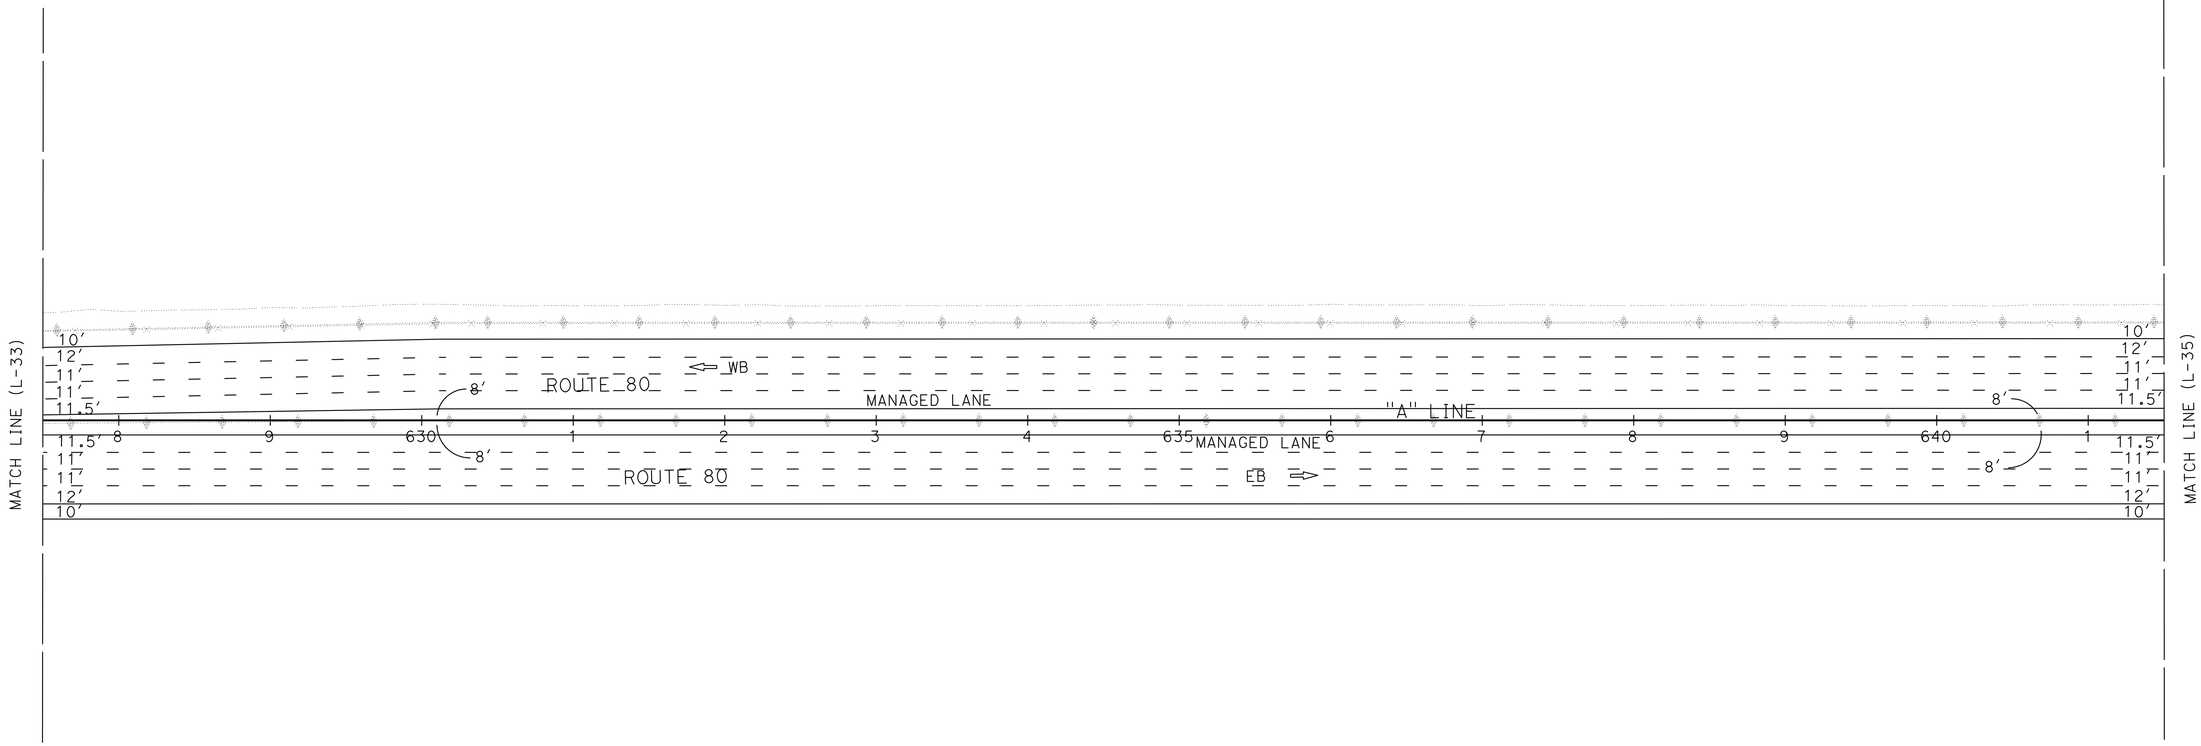

ALTERNATIVES 2B-6B
LAYOUT

SCALE: 1" = 50'

L-34

REVISED BY	DATE REVISED
XXXX - XXXX	XXXX - XXXX

CALCULATED-DESIGNED BY

CHECKED BY

FUNCTIONAL SUPERVISOR: MONIKA PEDIGO

STATE OF CALIFORNIA - DEPARTMENT OF TRANSPORTATION

03 DESIGN

Caltrans

LAST REVISION 01-26-23

DATE PLOTTED => 5-APR-2023
TIME PLOTTED => 11:03

Dist	COUNTY	ROUTE	POST MILES TOTAL PROJECT	SHEET No.	TOTAL SHEETS
04	Sol	80	40.7/R44.7		
03	Yol,Sac	80,50	VAR		


REGISTERED CIVIL ENGINEER DATE

DRAFT

PLANS APPROVAL DATE

REGISTERED PROFESSIONAL ENGINEER No. Exp. CIVIL STATE OF CALIFORNIA

THE STATE OF CALIFORNIA OR ITS OFFICERS OR AGENTS SHALL NOT BE RESPONSIBLE FOR THE ACCURACY OR COMPLETENESS OF SCANNED COPIES OF THIS PLAN SHEET.

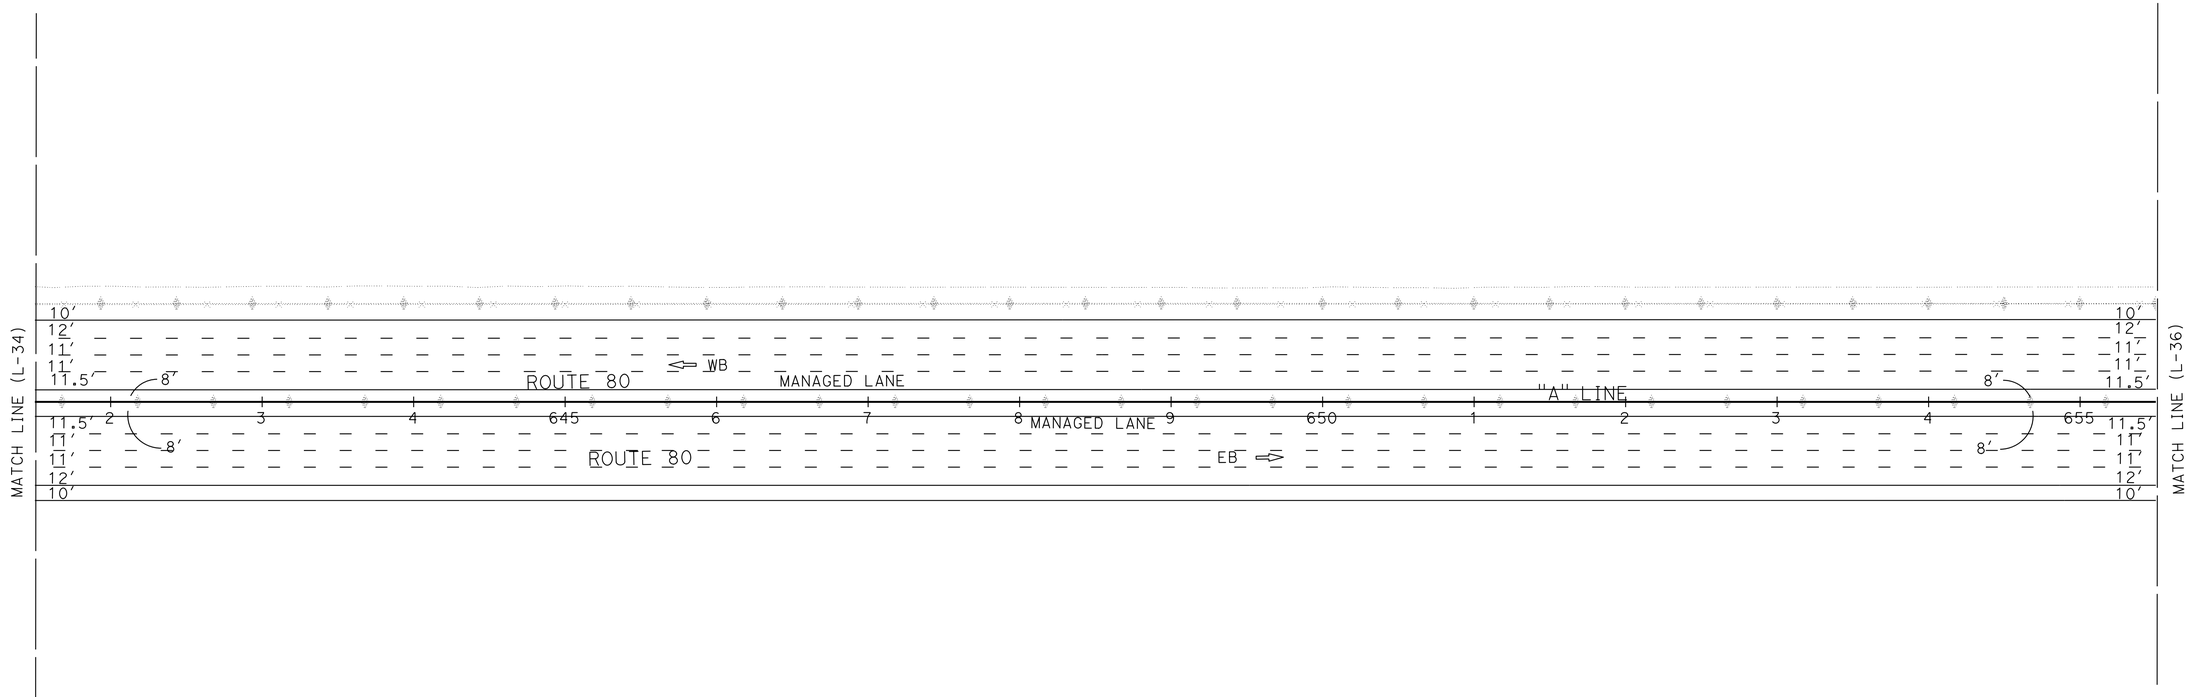

ALTERNATIVES 2B-6B
LAYOUT

SCALE: 1" = 50′

L-35

STATE OF CALIFORNIA - DEPARTMENT OF TRANSPORTATION
Caltrans
03 DESIGN

FUNCTIONAL SUPERVISOR: MONIKA PEDIGO

CALCULATED-DESIGNED BY	CHECKED BY	REVISED BY	DATE REVISED
XXXX - XXXX	XXXX - XXXX		

LAST REVISION DATE PLOTTED => 5-APR-2023
TIME PLOTTED => 11:03
01-26-23

BORDER LAST REVISED 7/2/2010

USERNAME => s151922
DGN FILE => 3H900-Alt-2-6B LayOut-35.dgn

RELATIVE BORDER SCALE IS IN INCHES 0 1 2 3

UNIT 0328

PROJECT NUMBER & PHASE 00000000001

Dist	COUNTY	ROUTE	POST MILES TOTAL PROJECT	SHEET No.	TOTAL SHEETS
04	Sol	80	40.7/R44.7		
03	Yol,Sac	80,50	VAR		


REGISTERED CIVIL ENGINEER — DATE

PLANS APPROVAL DATE

DRAFT

REGISTERED PROFESSIONAL ENGINEER
No.
Exp.
CIVIL
STATE OF CALIFORNIA

THE STATE OF CALIFORNIA OR ITS OFFICERS OR AGENTS SHALL NOT BE RESPONSIBLE FOR THE ACCURACY OR COMPLETENESS OF SCANNED COPIES OF THIS PLAN SHEET.

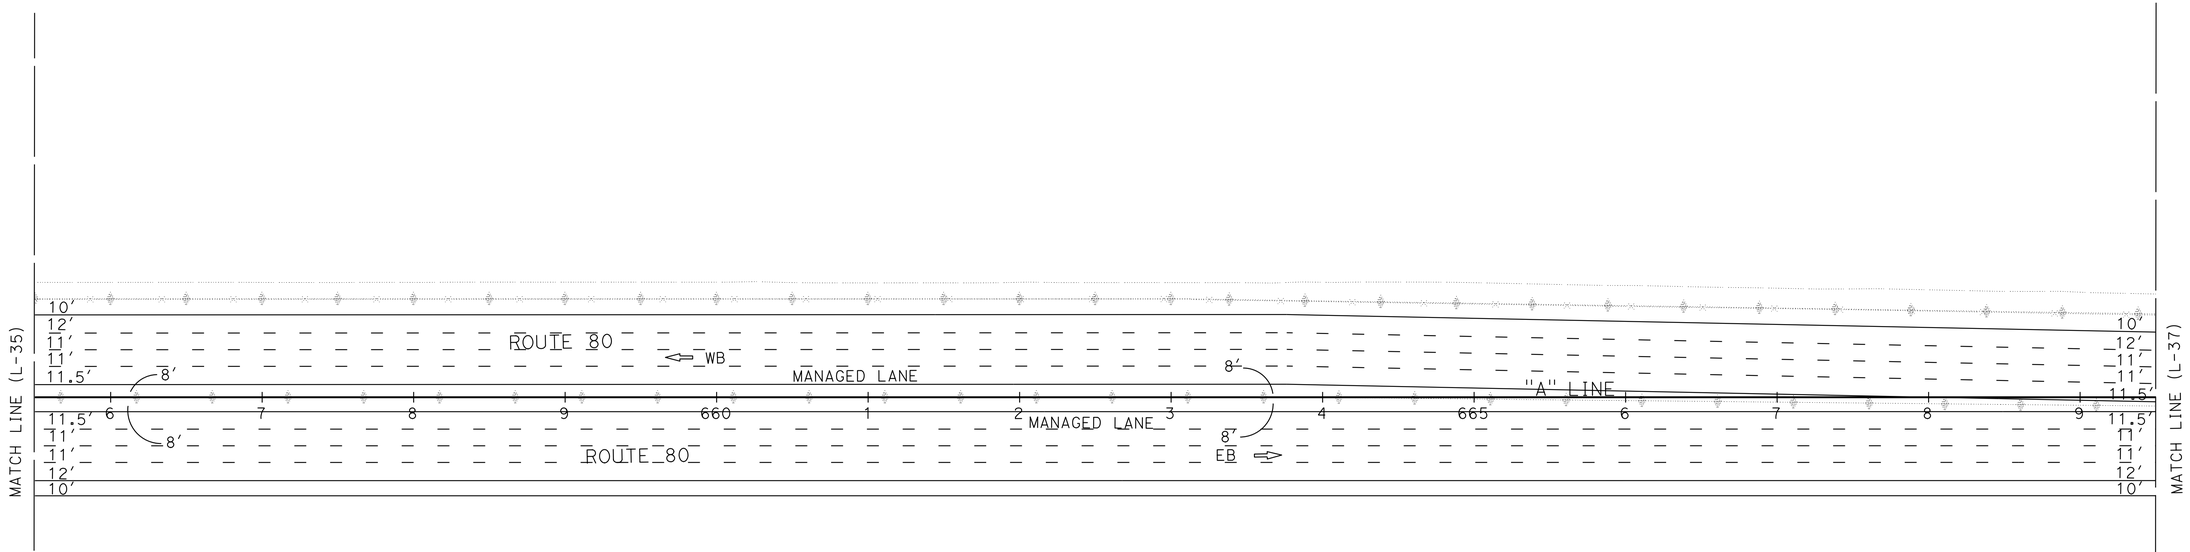

ALTERNATIVES 2B-6B
LAYOUT

SCALE: 1" = 50′

L-36

CALCULATED-DESIGNED BY					
CHECKED BY					
xxxx - xxxx					
xxxx - xxxx					
REVISED BY					
DATE REVISED					

FUNCTIONAL SUPERVISOR: MONIKA PEDIGO

STATE OF CALIFORNIA - DEPARTMENT OF TRANSPORTATION

Caltrans®

03 DESIGN

LAST REVISION 01-26-23

DATE PLOTTED => 5-APR-2023
TIME PLOTTED => 11:04

BORDER LAST REVISED 7/2/2010

USERNAME => s151922
DGN FILE => 3H900-Alt-2-6B LayOut-36.dgn

RELATIVE BORDER SCALE IS IN INCHES 0 1 2 3

UNIT 0328

PROJECT NUMBER & PHASE 00000000001

Dist	COUNTY	ROUTE	POST MILES TOTAL PROJECT	SHEET No.	TOTAL SHEETS
04	Sol	80	40.7/R44.7		
03	Yol,Sac	80,50	VAR		

REGISTERED CIVIL ENGINEER DATE


PLANS APPROVAL DATE

DRAFT

REGISTERED PROFESSIONAL ENGINEER No. Exp. CIVIL STATE OF CALIFORNIA

THE STATE OF CALIFORNIA OR ITS OFFICERS OR AGENTS SHALL NOT BE RESPONSIBLE FOR THE ACCURACY OR COMPLETENESS OF SCANNED COPIES OF THIS PLAN SHEET.



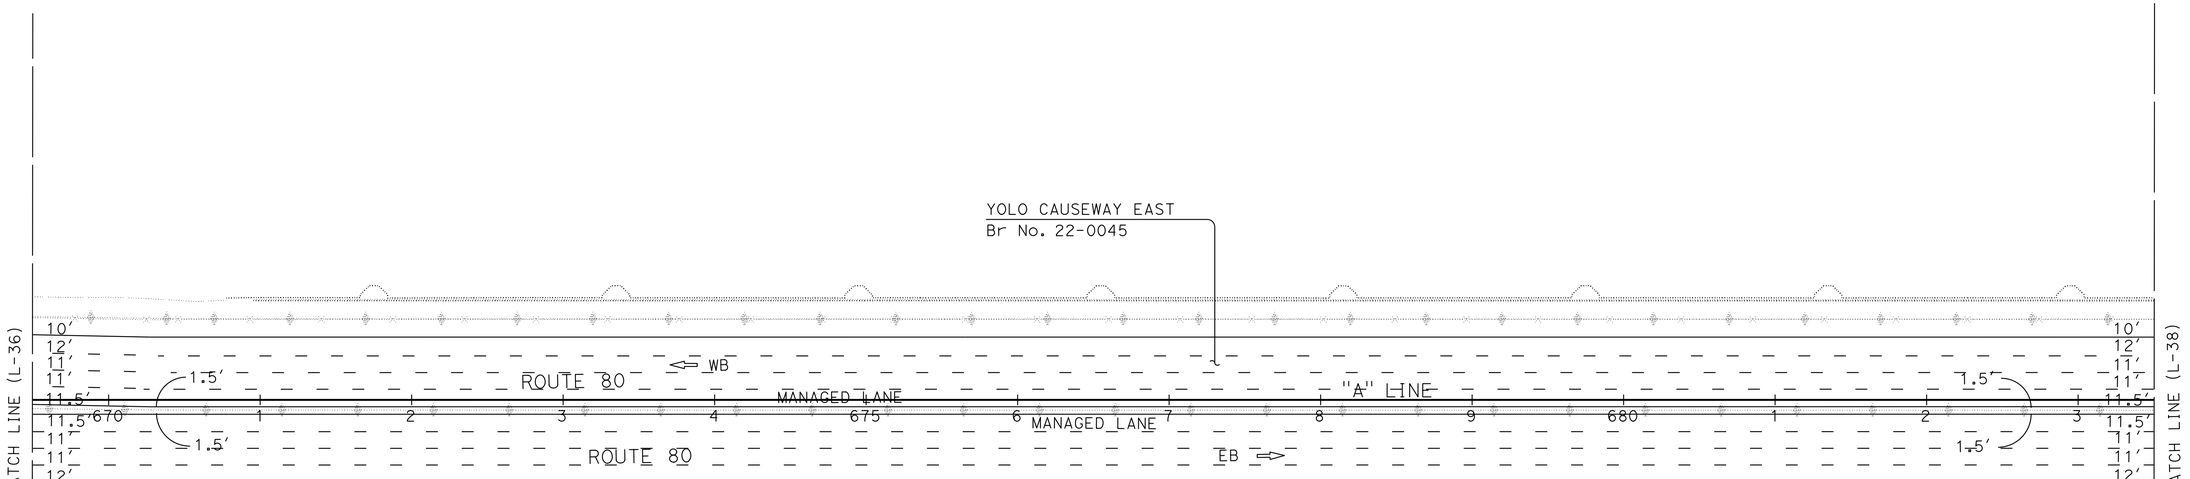

ALTERNATIVES 2B-6B
LAYOUT

SCALE: 1" = 50'

L-37

STATE OF CALIFORNIA - DEPARTMENT OF TRANSPORTATION
Caltrans®
03 DESIGN
FUNCTIONAL SUPERVISOR: MONIKA PEDIGO
CALCULATED-DESIGNED BY
CHECKED BY

REVISED BY	DATE REVISED
XXXX - XXXX	XXXX - XXXX

LAST REVISION: DATE PLOTTED => 5-APR-2023
01-26-23 TIME PLOTTED => 11:04

BORDER LAST REVISED 7/2/2010

USERNAME => s151922
DGN FILE => 3H900-Alt-2-6B LayOut-37.dgn

RELATIVE BORDER SCALE IS IN INCHES 0 1 2 3

UNIT 0328

PROJECT NUMBER & PHASE 00000000001

Dist	COUNTY	ROUTE	POST MILES TOTAL PROJECT	SHEET No.	TOTAL SHEETS
04	Sol	80	40.7/R44.7		
03	Yol,Sac	80,50	VAR		


DRAFT

REGISTERED CIVIL ENGINEER — DATE

PLANS APPROVAL DATE

REGISTERED PROFESSIONAL ENGINEER — No. — Exp. — CIVIL — STATE OF CALIFORNIA

THE STATE OF CALIFORNIA OR ITS OFFICERS OR AGENTS SHALL NOT BE RESPONSIBLE FOR THE ACCURACY OR COMPLETENESS OF SCANNED COPIES OF THIS PLAN SHEET.

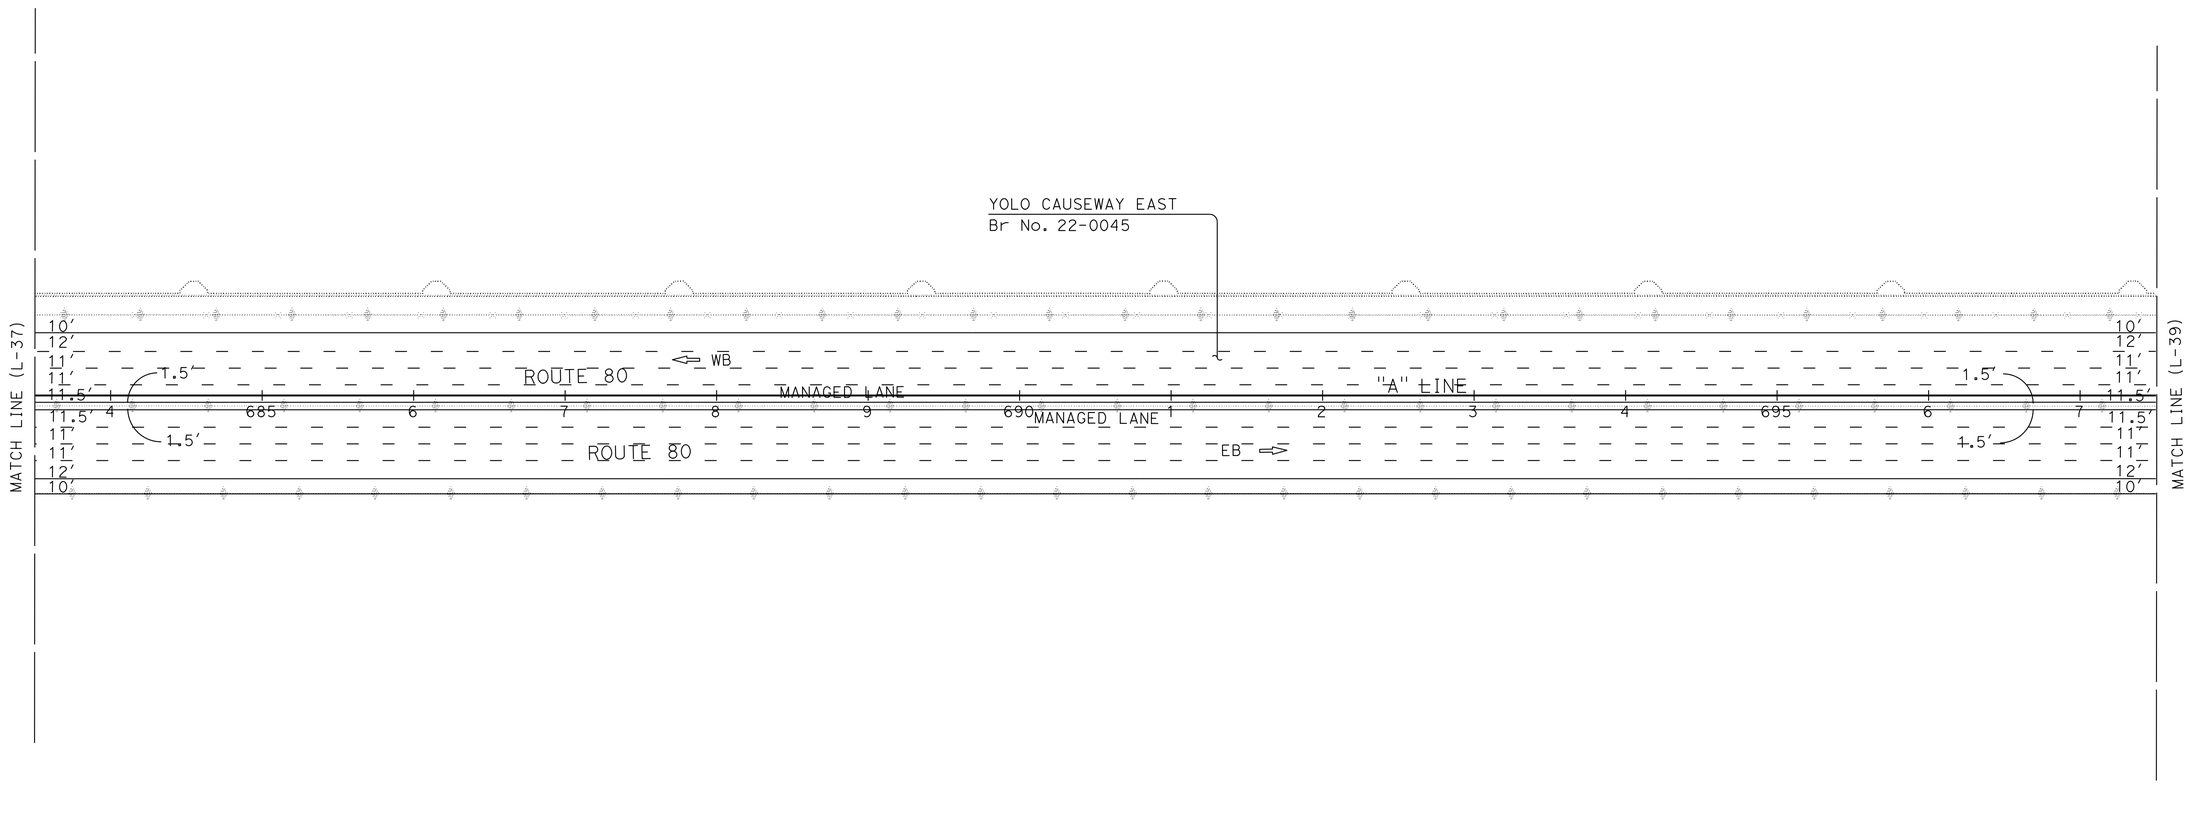

ALTERNATIVES 2B-6B
LAYOUT

SCALE: 1" = 50'

L-38

FUNCTIONAL SUPERVISOR: MONIKA PEDIGO

CALCULATED-DESIGNED BY

CHECKED BY

REVISED BY	DATE REVISED
XXXX - XXXX	XXXX - XXXX

STATE OF CALIFORNIA - DEPARTMENT OF TRANSPORTATION

Caltrans®

03 DESIGN

LAST REVISION: DATE PLOTTED => 5-APR-2023
01-26-23 TIME PLOTTED => 11:04

BORDER LAST REVISED 7/2/2010

USERNAME => s151922
DGN FILE => 3H900-Alt-2-6B LayOut-38.dgn

RELATIVE BORDER SCALE IS IN INCHES 0 1 2 3

UNIT 0328

PROJECT NUMBER & PHASE 00000000001

Dist	COUNTY	ROUTE	POST MILES TOTAL PROJECT	SHEET No.	TOTAL SHEETS
04	Sol	80	40.7/R44.7		
03	Yol,Sac	80,50	VAR		


DRAFT

REGISTERED CIVIL ENGINEER DATE

PLANS APPROVAL DATE

REGISTERED PROFESSIONAL ENGINEER No. Exp. CIVIL STATE OF CALIFORNIA

THE STATE OF CALIFORNIA OR ITS OFFICERS OR AGENTS SHALL NOT BE RESPONSIBLE FOR THE ACCURACY OR COMPLETENESS OF SCANNED COPIES OF THIS PLAN SHEET.

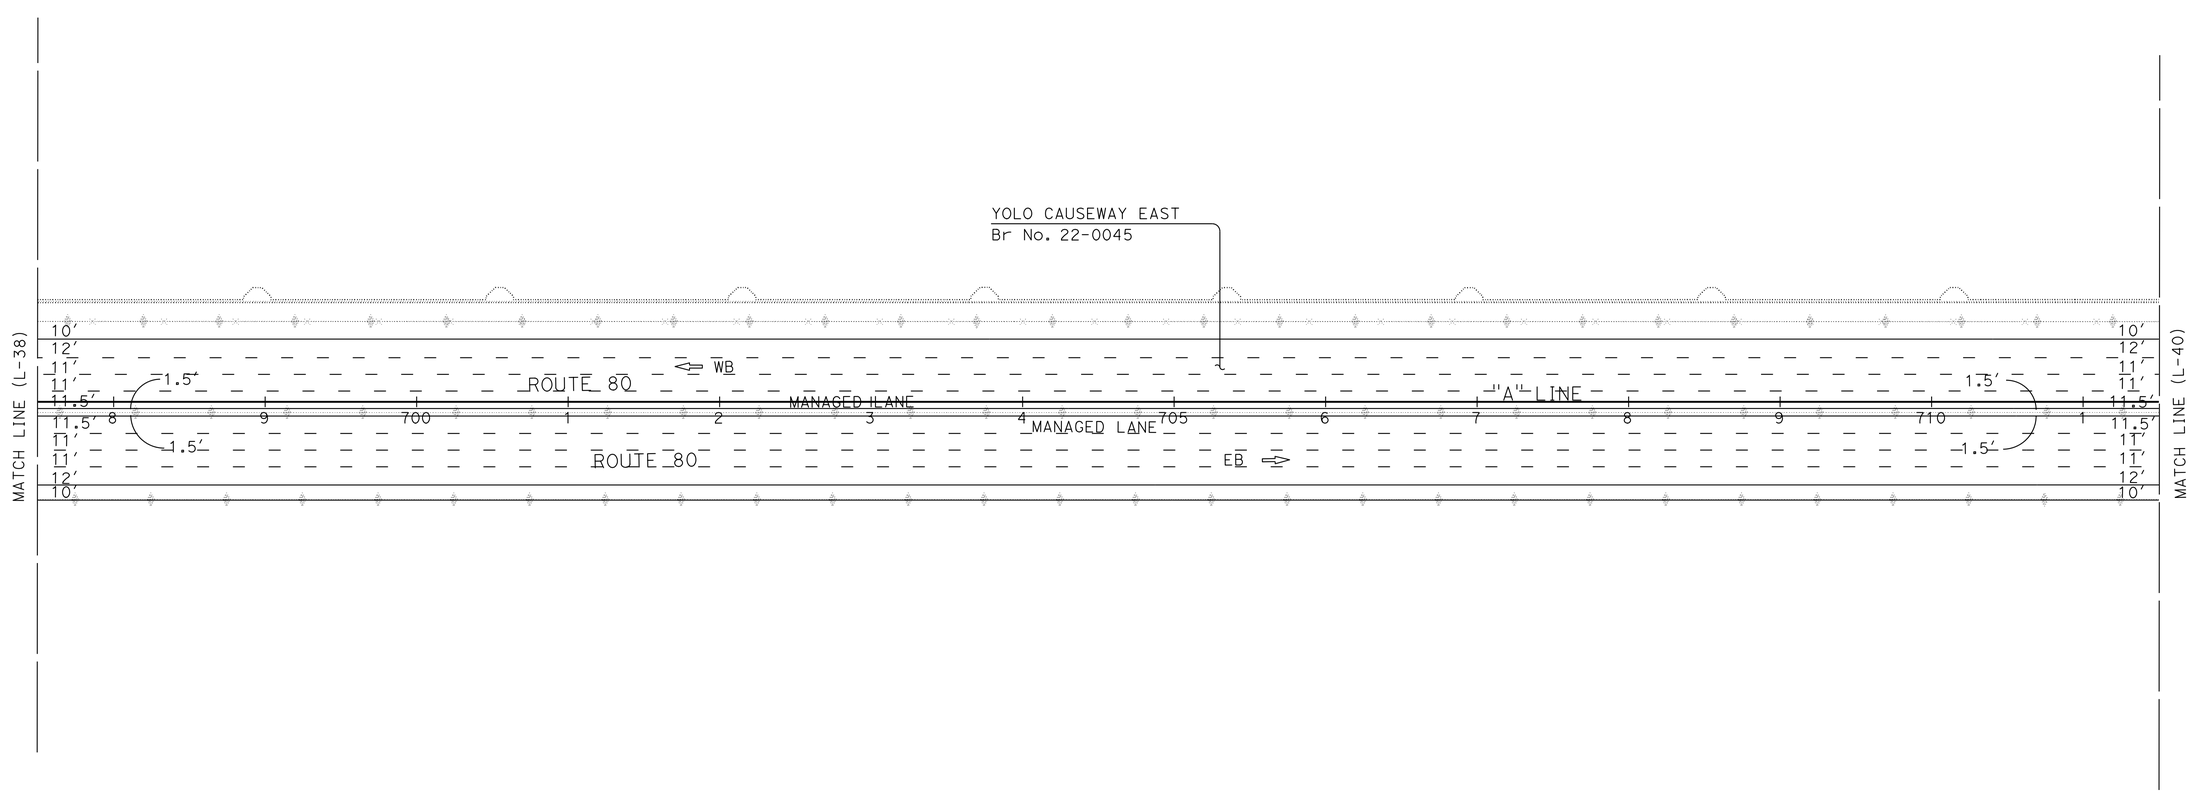

ALTERNATIVES 2B-6B
LAYOUT

SCALE: 1" = 50'

L-39

CALCULATED-DESIGNED BY

CHECKED BY

DATE REVISED	REVISED BY
XXXX - XXXX	XXXX - XXXX

FUNCTIONAL SUPERVISOR: MONIKA PEDIGO

STATE OF CALIFORNIA - DEPARTMENT OF TRANSPORTATION

03 DESIGN

Caltrans

LAST REVISION 01-26-23

DATE PLOTTED => 5-APR-2023

TIME PLOTTED => 11:04

BORDER LAST REVISED 7/2/2010

USERNAME => s151922

DGN FILE => 3H900-Alt-2-6B LayOut-39.dgn

RELATIVE BORDER SCALE IS IN INCHES 0 1 2 3

UNIT 0328

PROJECT NUMBER & PHASE 00000000001

Dist	COUNTY	ROUTE	POST MILES TOTAL PROJECT	SHEET No.	TOTAL SHEETS
04	Sol	80	40.7/R44.7		
03	Yol,Sac	80,50	VAR		


REGISTERED CIVIL ENGINEER DATE

DRAFT

PLANS APPROVAL DATE

REGISTERED PROFESSIONAL ENGINEER No. Exp. CIVIL STATE OF CALIFORNIA

THE STATE OF CALIFORNIA OR ITS OFFICERS OR AGENTS SHALL NOT BE RESPONSIBLE FOR THE ACCURACY OR COMPLETENESS OF SCANNED COPIES OF THIS PLAN SHEET.

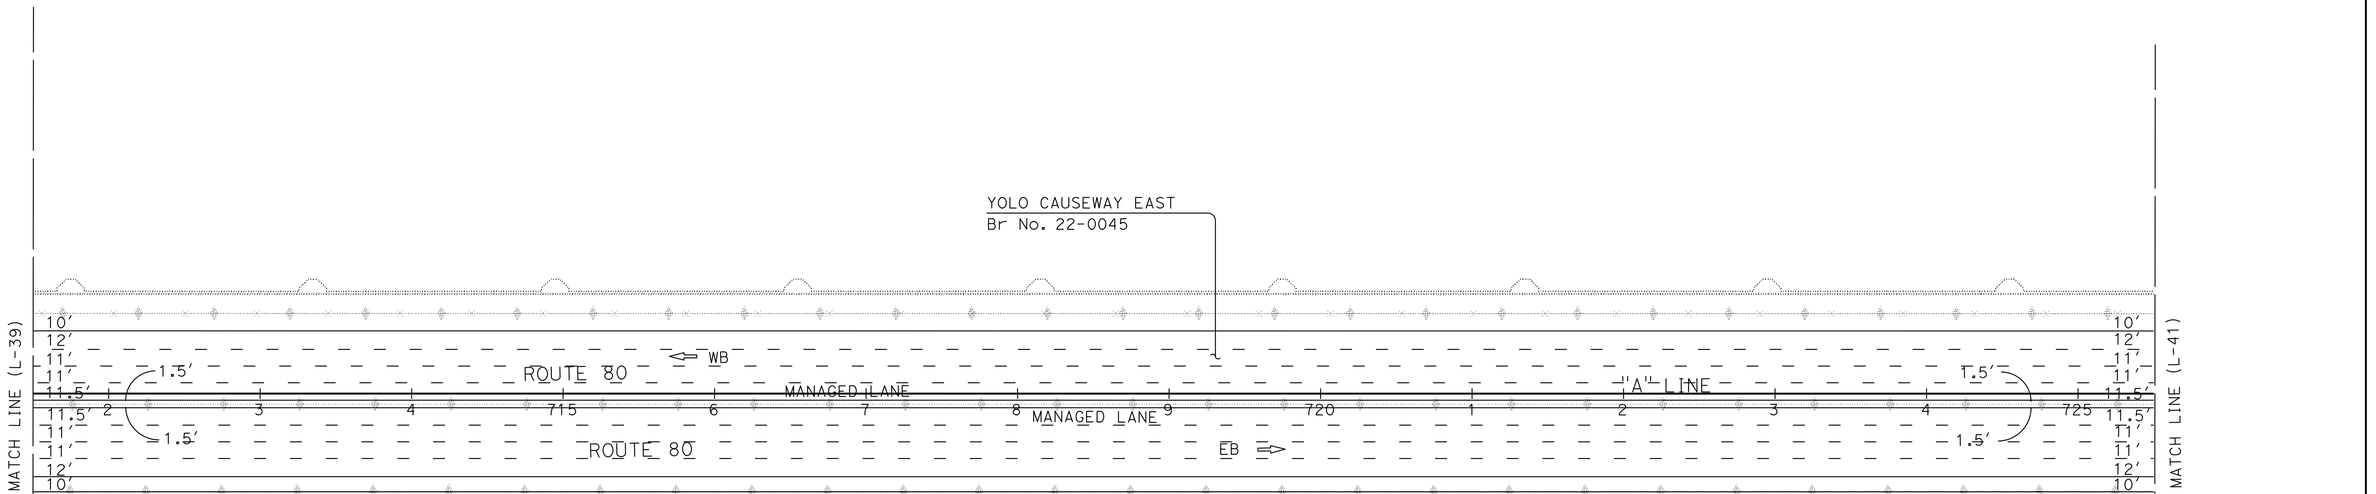

ALTERNATIVES 2B-6B
LAYOUT

SCALE: 1" = 50'

L-40

STATE OF CALIFORNIA - DEPARTMENT OF TRANSPORTATION
03 DESIGN
Caltrans®

FUNCTIONAL SUPERVISOR: MONIKA PEDIGO

CALCULATED-DESIGNED BY
CHECKED BY

DATE REVISED	REVISED BY
XXXX - XXXX	XXXX - XXXX

LAST REVISION 01-26-23
DATE PLOTTED => 5-APR-2023
TIME PLOTTED => 11:04

BORDER LAST REVISED 7/2/2010

USERNAME => s151922
DGN FILE => 3H900-Alt-2-6B LayOut-40.dgn

RELATIVE BORDER SCALE IS IN INCHES 0 1 2 3

UNIT 0328

PROJECT NUMBER & PHASE 00000000001

Dist	COUNTY	ROUTE	POST MILES TOTAL PROJECT	SHEET No.	TOTAL SHEETS
04	Sol	80	40.7/R44.7		
03	Yol,Sac	80,50	VAR		


REGISTERED CIVIL ENGINEER DATE

PLANS APPROVAL DATE

DRAFT

REGISTERED PROFESSIONAL ENGINEER No. Exp. CIVIL STATE OF CALIFORNIA

THE STATE OF CALIFORNIA OR ITS OFFICERS OR AGENTS SHALL NOT BE RESPONSIBLE FOR THE ACCURACY OR COMPLETENESS OF SCANNED COPIES OF THIS PLAN SHEET.

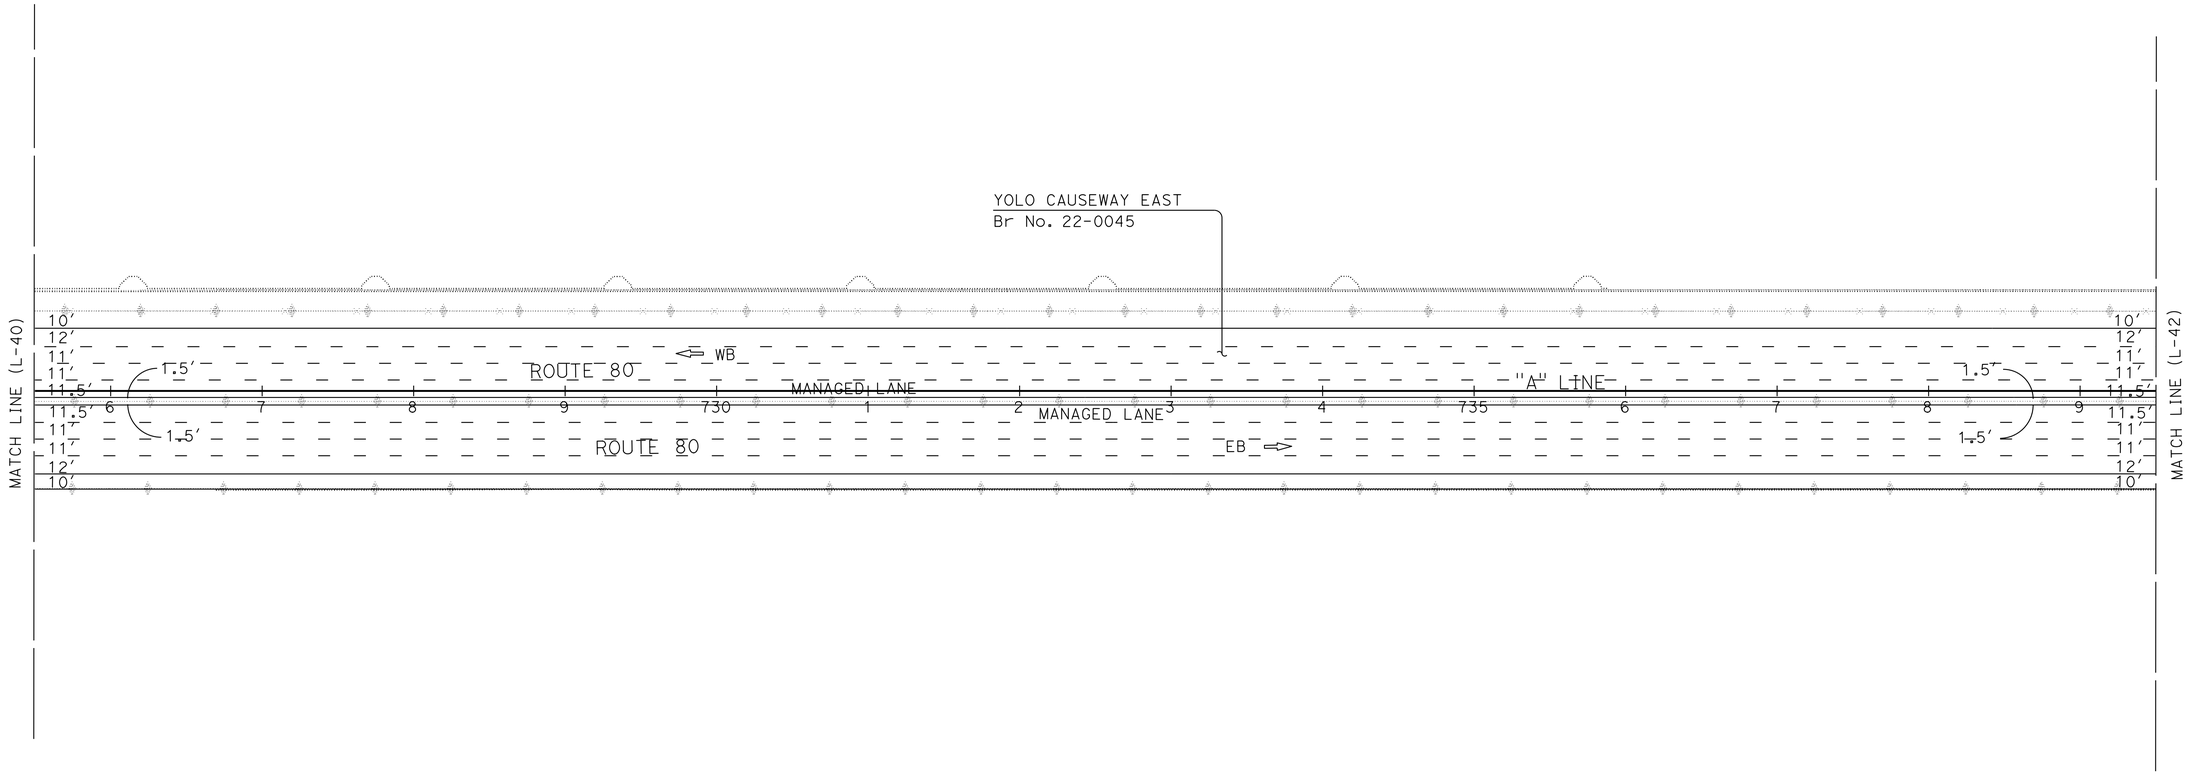

ALTERNATIVES 2B-6B
LAYOUT

SCALE: 1" = 50'

L-41

REVISED BY | DATE REVISED
XXXX - XXXX | XXXX - XXXX
CALCULATED-DESIGNED BY
CHECKED BY

FUNCTIONAL SUPERVISOR
MONIKA PEDIGO

STATE OF CALIFORNIA - DEPARTMENT OF TRANSPORTATION
03 DESIGN
Caltrans

LAST REVISION 01-26-23
DATE PLOTTED => 5-APR-2023
TIME PLOTTED => 11:04

BORDER LAST REVISED 7/2/2010
USERNAME => s151922
DGN FILE => 3H900-Alt-2-6B LayOut-41.dgn
RELATIVE BORDER SCALE IS IN INCHES 0 1 2 3
UNIT 0328
PROJECT NUMBER & PHASE 00000000001

Dist	COUNTY	ROUTE	POST MILES TOTAL PROJECT	SHEET No.	TOTAL SHEETS
04	Sol	80	40.7/R44.7		
03	Yol,Sac	80,50	VAR		


DRAFT

REGISTERED CIVIL ENGINEER — DATE

PLANS APPROVAL DATE

REGISTERED PROFESSIONAL ENGINEER — No. — Exp. — CIVIL — STATE OF CALIFORNIA

THE STATE OF CALIFORNIA OR ITS OFFICERS OR AGENTS SHALL NOT BE RESPONSIBLE FOR THE ACCURACY OR COMPLETENESS OF SCANNED COPIES OF THIS PLAN SHEET.

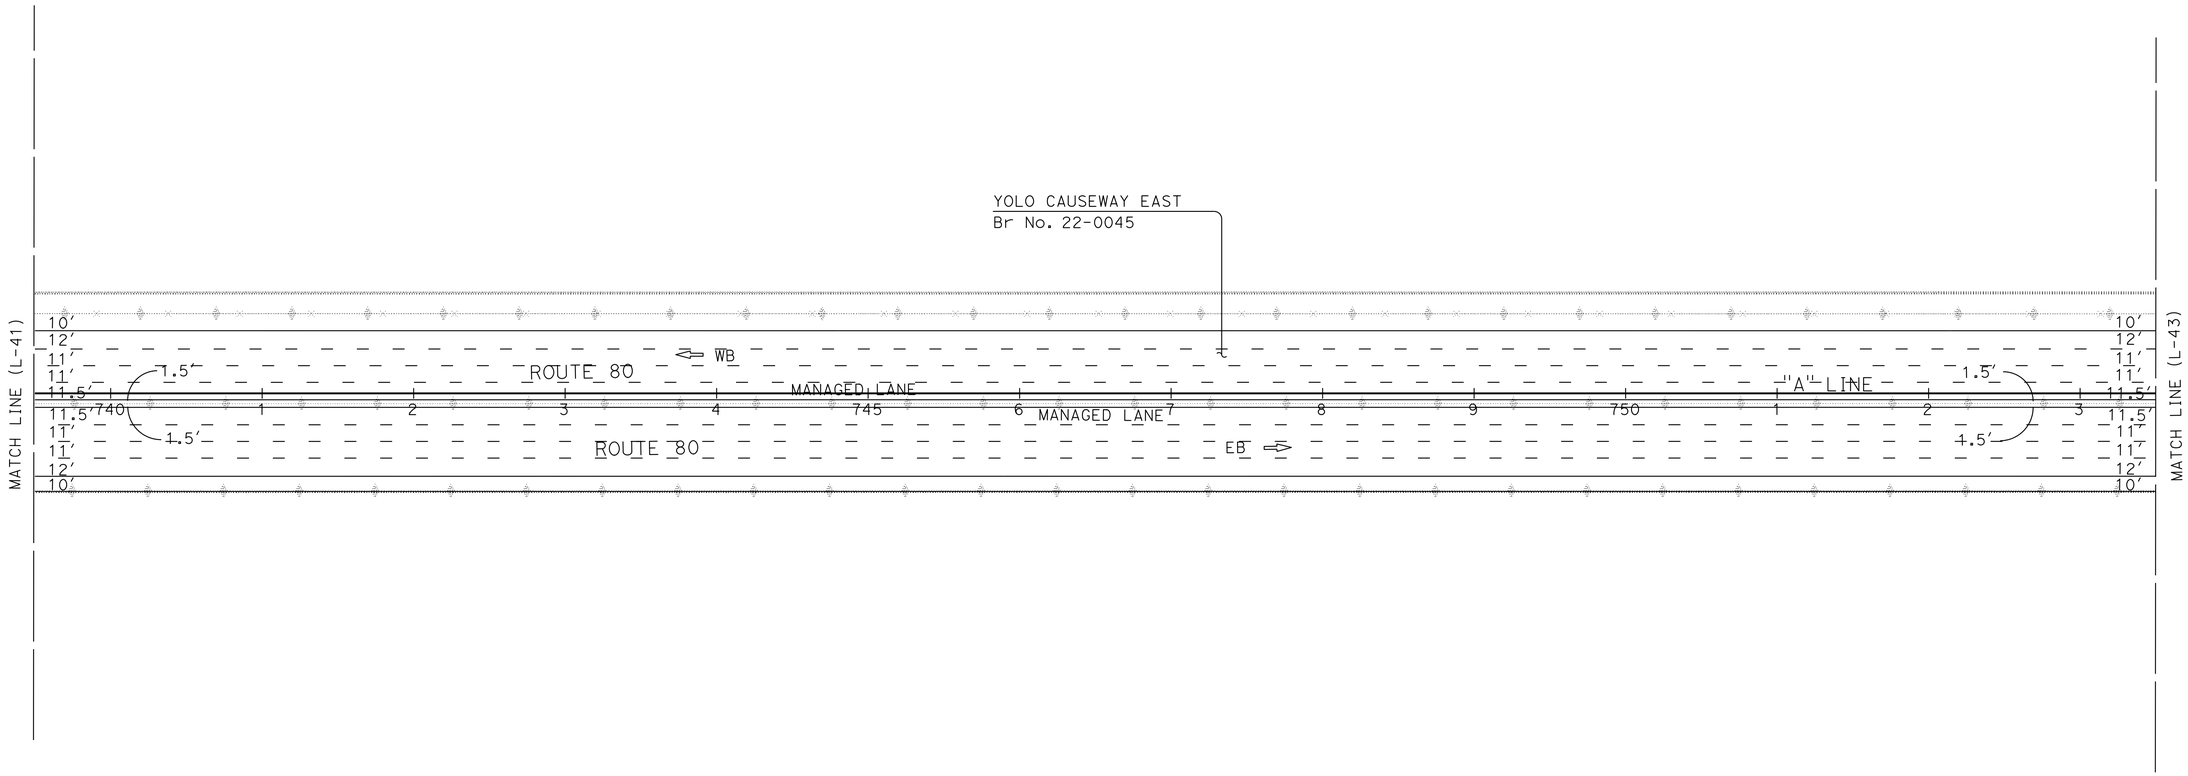

ALTERNATIVES 2B-6B
LAYOUT

SCALE: 1" = 50'

L-42

STATE OF CALIFORNIA - DEPARTMENT OF TRANSPORTATION	CALCULATED-DESIGNED BY		
Caltrans® 03 DESIGN	CHECKED BY		
FUNCTIONAL SUPERVISOR: MONIKA PEDIGO	REVISED BY	XXXX - XXXX	
	DATE REVISED	XXXX - XXXX	

LAST REVISION 01-26-23 | DATE PLOTTED => 5-APR-2023 | TIME PLOTTED => 11:04

BORDER LAST REVISED 7/2/2010 | USERNAME => s151922 | DGN FILE => 3H900-Alt-2-6B LayOut-42.dgn | RELATIVE BORDER SCALE IS IN INCHES 0 1 2 3 | UNIT 0328 | PROJECT NUMBER & PHASE 00000000001

Dist	COUNTY	ROUTE	POST MILES TOTAL PROJECT	SHEET No.	TOTAL SHEETS
04	Sol	80	40.7/R44.7		
03	Yol,Sac	80,50	VAR		

REGISTERED CIVIL ENGINEER — DATE

PLANS APPROVAL DATE

REGISTERED PROFESSIONAL ENGINEER — No. — Exp. — CIVIL — STATE OF CALIFORNIA

THE STATE OF CALIFORNIA OR ITS OFFICERS OR AGENTS SHALL NOT BE RESPONSIBLE FOR THE ACCURACY OR COMPLETENESS OF SCANNED COPIES OF THIS PLAN SHEET.

DRAFT

CONSTRUCT MVP BIKE PATH

PAVE EXISTING BIKE PATH

YOLO CAUSEWAY EAST
Br No. 22-0045

MATCH LINE (L-42)

ROUTE 80 ⇦ WB

MANAGED LANE

"A" LINE

MANAGED LANE

ROUTE 80 EB ⇨

WB 80 ON RAMP FROM ENTERPRISE Blvd

EB 80 OFF RAMP TO ENTERPRISE Blvd ⇨

"A" 763+99.46 BC

"A" 767+00.36 EC

"A" 767+00 EB & WB
BEGIN COLD PLANE AC PAVEMENT
BEGIN RHMA-O
CONTIUE MANAGED & HMA LANE RE-STRIPE
CONFORM TO Exist Conc LANES STRIPE

MATCH LINE (L-44)

MATCH LINE (L-45)

DIRT

ASPH

DIKE

RIPRAP

POST

W/L 9.8

ALTERNATIVES 2B-6B
LAYOUT

SCALE: 1" = 50'

L-43

STATE OF CALIFORNIA - DEPARTMENT OF TRANSPORTATION
Caltrans®
03 DESIGN

FUNCTIONAL SUPERVISOR: MONIKA PEDIGO

CALCULATED-DESIGNED BY

CHECKED BY

REVISED BY | DATE REVISED

XXXX - XXXX | XXXX - XXXX

LAST REVISION | DATE PLOTTED => 5-APR-2023
01-26-23 | TIME PLOTTED => 11:04

BORDER LAST REVISED 7/2/2010

USERNAME => s151922
DGN FILE => 3H900-Alt-2-6B LayOut-43.dgn

RELATIVE BORDER SCALE IS IN INCHES 0 1 2 3

UNIT 0328

PROJECT NUMBER & PHASE 00000000001

Dist	COUNTY	ROUTE	POST MILES TOTAL PROJECT	SHEET No.	TOTAL SHEETS
04	Sol	80	40.7/R44.7		
03	Yol,Sac	80,50	VAR		


REGISTERED CIVIL ENGINEER DATE

PLANS APPROVAL DATE

DRAFT

REGISTERED PROFESSIONAL ENGINEER No. Exp. CIVIL STATE OF CALIFORNIA

THE STATE OF CALIFORNIA OR ITS OFFICERS OR AGENTS SHALL NOT BE RESPONSIBLE FOR THE ACCURACY OR COMPLETENESS OF SCANNED COPIES OF THIS PLAN SHEET.

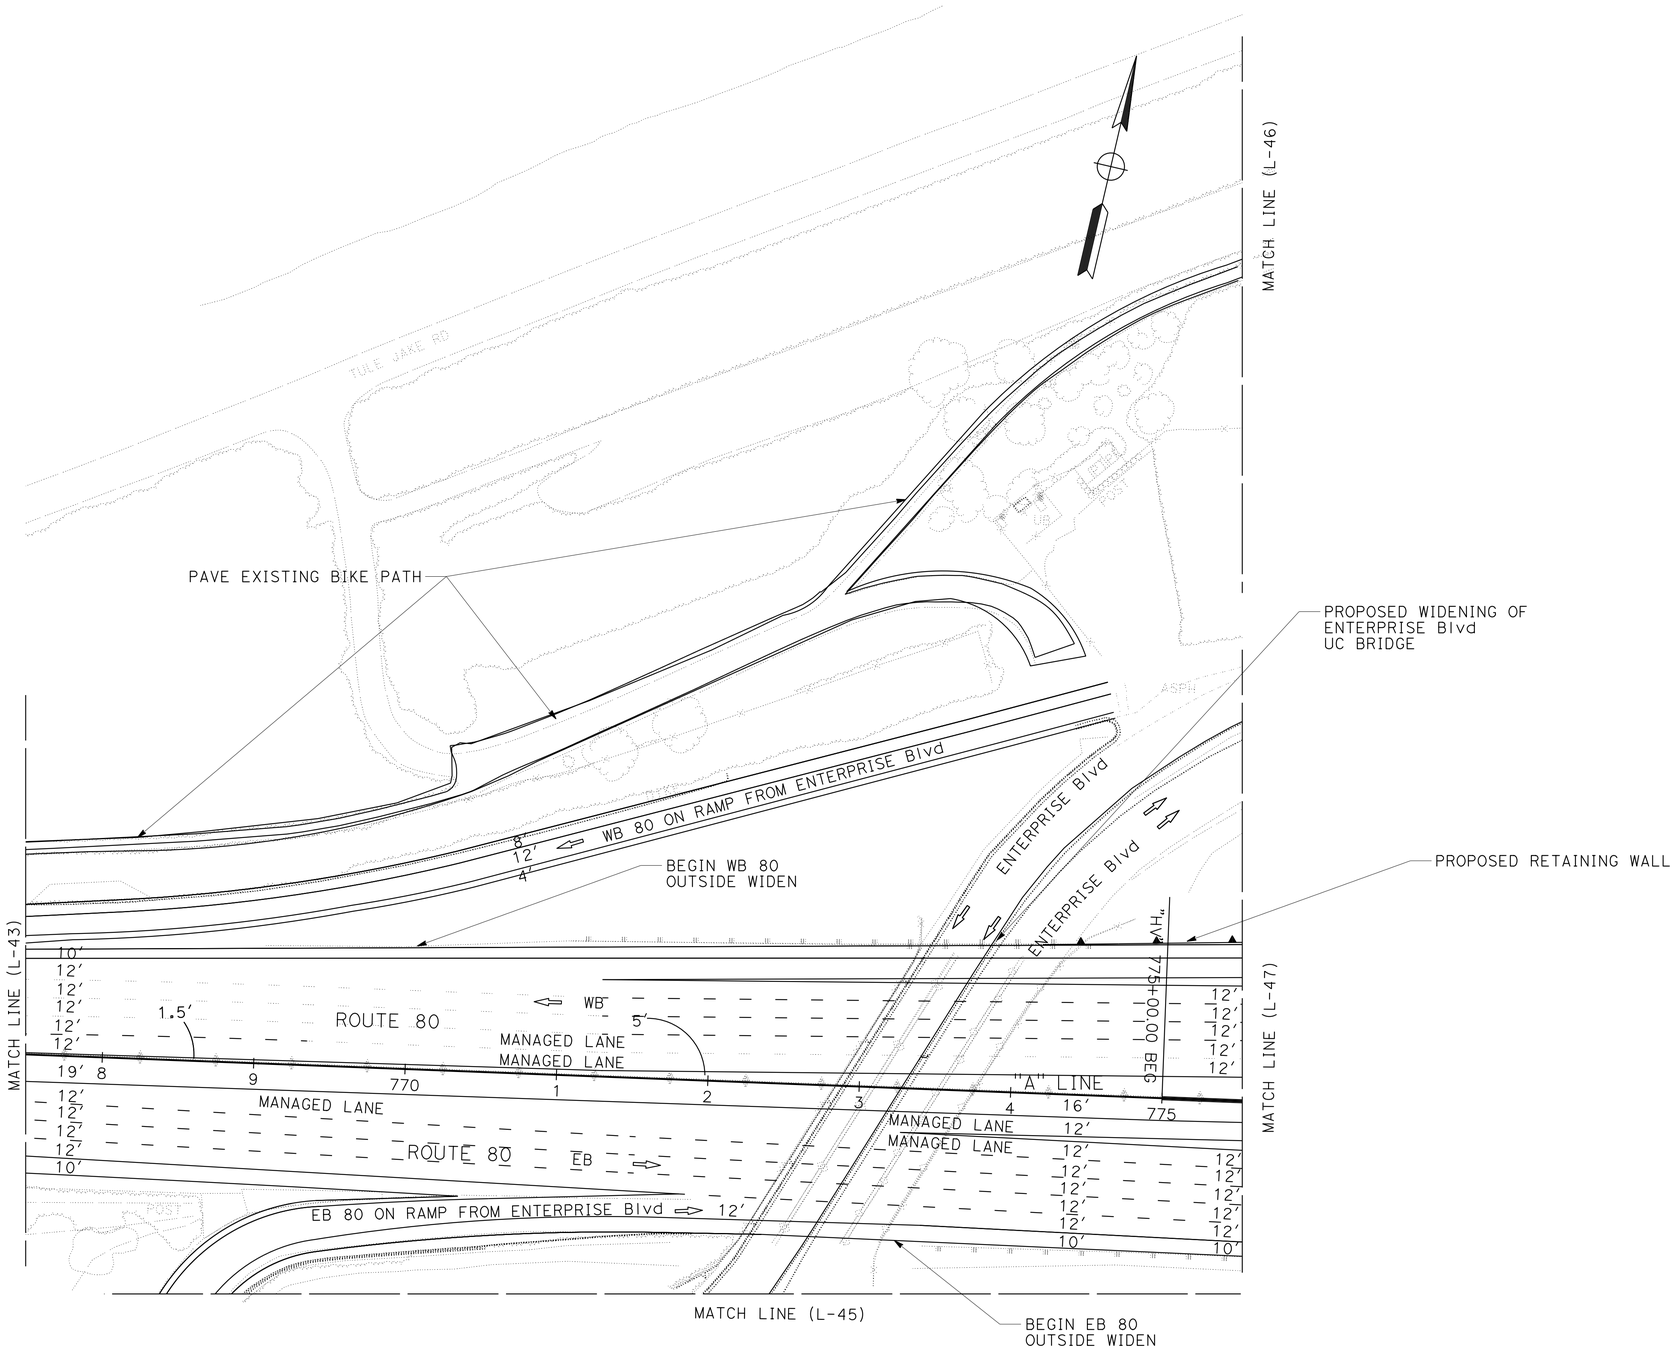

ALTERNATIVES 2B-6B
LAYOUT

SCALE: 1" = 50'

L-44

REVISED BY	DATE REVISED
XXXX - XXXX	XXXX - XXXX

CALCULATED-
DESIGNED BY

CHECKED BY

FUNCTIONAL SUPERVISOR
MONIKA PEDIGO

STATE OF CALIFORNIA - DEPARTMENT OF TRANSPORTATION
03 DESIGN

LAST REVISION | DATE PLOTTED => 5-APR-2023
01-26-23 | TIME PLOTTED => 11:05

BORDER LAST REVISED 7/2/2010

USERNAME => s151922
DGN FILE => 3H900-Alt-2-6B LayOut-44.dgn

RELATIVE BORDER SCALE IS IN INCHES 0 1 2 3

UNIT 0328

PROJECT NUMBER & PHASE 00000000001

Dist	COUNTY	ROUTE	POST MILES TOTAL PROJECT	SHEET No.	TOTAL SHEETS
04	Sol	80	40.7/R44.7		
03	Yol,Sac	80,50	VAR		

DRAFT


REGISTERED CIVIL ENGINEER — DATE

PLANS APPROVAL DATE

REGISTERED PROFESSIONAL ENGINEER — No. — Exp. — CIVIL — STATE OF CALIFORNIA

THE STATE OF CALIFORNIA OR ITS OFFICERS OR AGENTS SHALL NOT BE RESPONSIBLE FOR THE ACCURACY OR COMPLETENESS OF SCANNED COPIES OF THIS PLAN SHEET.

MATCH LINE (L-44)

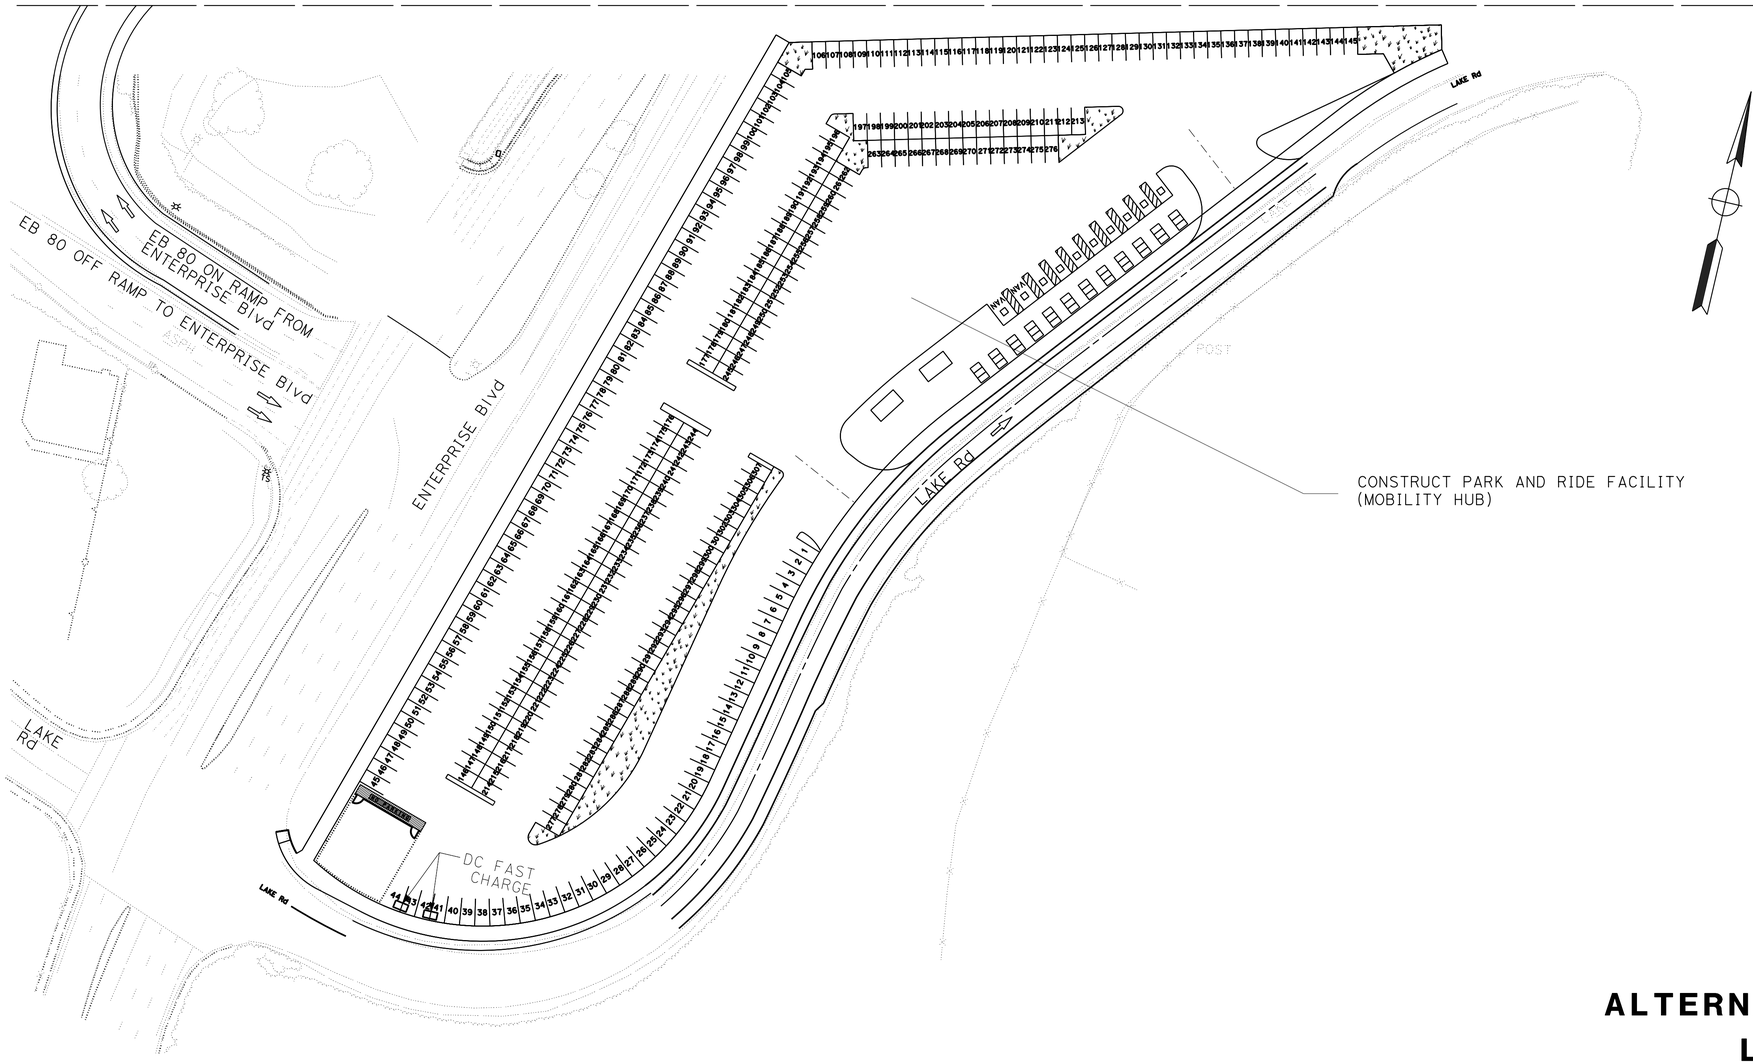

MATCH LINE (L-43)

MATCH LINE (L-47)

ALTERNATIVES 2B-6B
LAYOUT

SCALE: 1" = 50'

L-45

STATE OF CALIFORNIA - DEPARTMENT OF TRANSPORTATION	FUNCTIONAL SUPERVISOR
03 DESIGN	MONIKA PEDIGO
CALCULATED-DESIGNED BY	xxxx - xxxx
CHECKED BY	xxxx - xxxx
REVISED BY	DATE REVISED

LAST REVISION | DATE PLOTTED => 5-APR-2023 | TIME PLOTTED => 11:05 | 01-26-23

BORDER LAST REVISED 7/2/2010 | USERNAME => s151922 | DGN FILE => 3H900-Alt-2-6B LayOut-45.dgn | RELATIVE BORDER SCALE IS IN INCHES 0 1 2 3 | UNIT 0328 | PROJECT NUMBER & PHASE | 00000000001

Dist	COUNTY	ROUTE	POST MILES TOTAL PROJECT	SHEET No.	TOTAL SHEETS
04	Sol	80	40.7/R44.7		
03	Yol,Sac	80,50	VAR		


REGISTERED CIVIL ENGINEER DATE

PLANS APPROVAL DATE

DRAFT

REGISTERED PROFESSIONAL ENGINEER No. Exp. CIVIL STATE OF CALIFORNIA

THE STATE OF CALIFORNIA OR ITS OFFICERS OR AGENTS SHALL NOT BE RESPONSIBLE FOR THE ACCURACY OR COMPLETENESS OF SCANNED COPIES OF THIS PLAN SHEET.

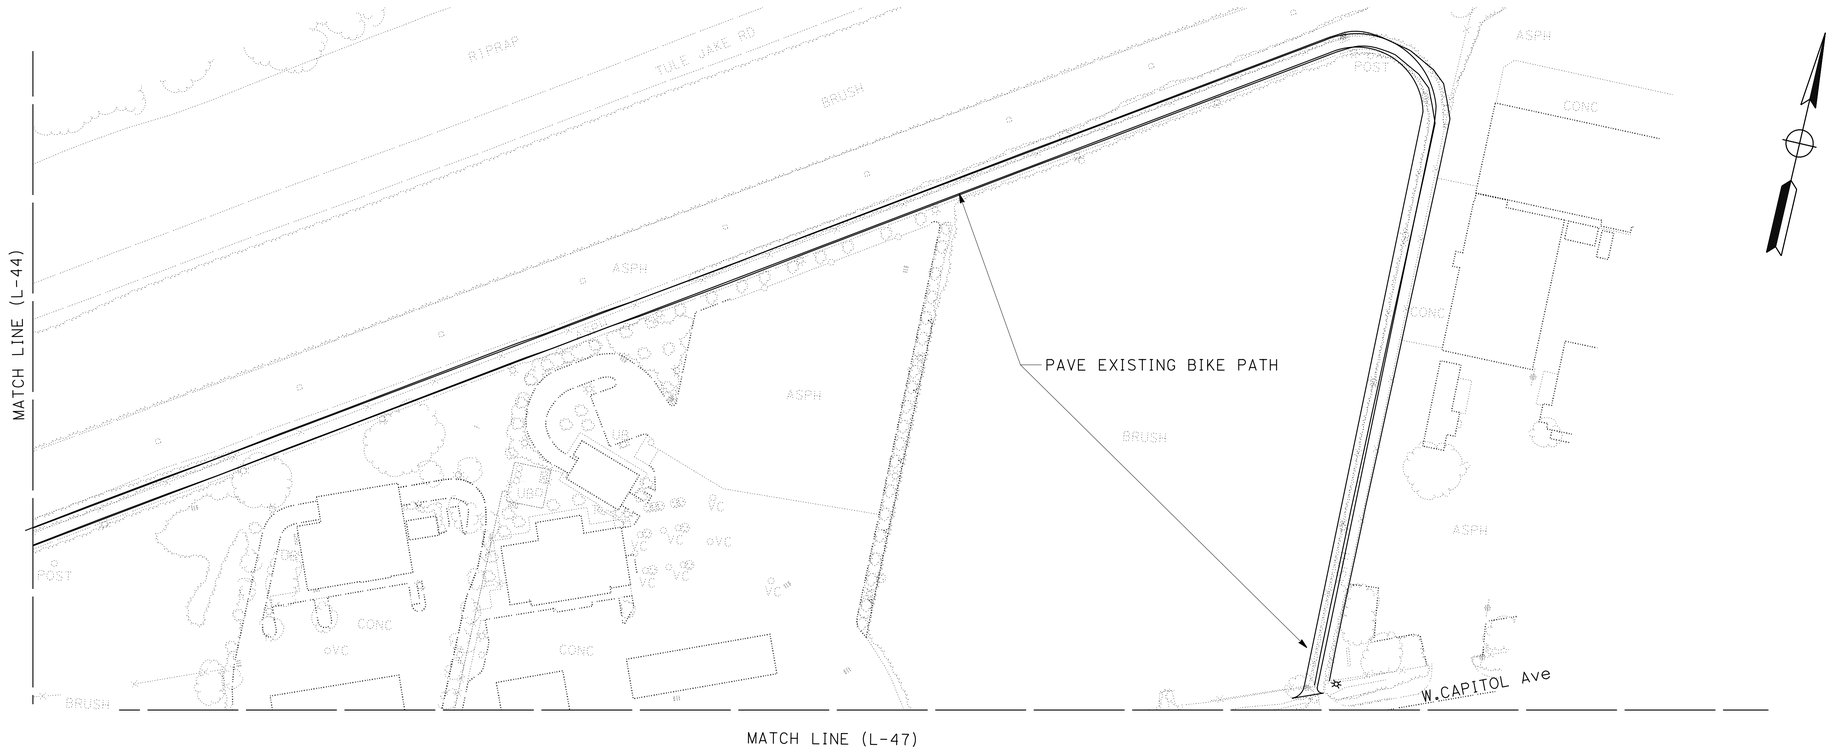

MATCH LINE (L-48)

ALTERNATIVES 2B-6B
LAYOUT

SCALE: 1" = 50'

L-46

CALCULATED-DESIGNED BY	REVISED BY	XXXX - XXXX
CHECKED BY	DATE REVISED	XXXX - XXXX

FUNCTIONAL SUPERVISOR: MONIKA PEDIGO

STATE OF CALIFORNIA - DEPARTMENT OF TRANSPORTATION

Caltrans® 03 DESIGN

LAST REVISION 01-26-23 | DATE PLOTTED => 5-APR-2023 | TIME PLOTTED => 11:06

BORDER LAST REVISED 7/2/2010 | USERNAME => s151922 | DGN FILE => 3H900-Alt-2-6B LayOut-46.dgn | RELATIVE BORDER SCALE IS IN INCHES 0 1 2 3 | UNIT 0328 | PROJECT NUMBER & PHASE 00000000001

Dist	COUNTY	ROUTE	POST MILES TOTAL PROJECT	SHEET No.	TOTAL SHEETS
04	Sol	80	40.7/R44.7		
03	Yol,Sac	80,50	VAR		

REGISTERED CIVIL ENGINEER DATE

DRAFT

PLANS APPROVAL DATE

REGISTERED PROFESSIONAL ENGINEER No. Exp. CIVIL STATE OF CALIFORNIA

THE STATE OF CALIFORNIA OR ITS OFFICERS OR AGENTS SHALL NOT BE RESPONSIBLE FOR THE ACCURACY OR COMPLETENESS OF SCANNED COPIES OF THIS PLAN SHEET.

MATCH LINE (L-46)

W.CAPITOL Ave

WB 80 ON RAMP FROM W CAPITOL AVE

PLACE RETAINING WALL

REALIGN WB 80 W.CAPITOL Ave ON RAMP

REALIGN WB 80 W.CAPITOL Ave OFF RAMP
ADDITIONAL R/W MAY BE required

WB 80 OFF RAMP TO ENTERPRISE Blvd/W.CAPITOL Ave

"A" 789+00
END MSE WALL
BEGIN BRIDGE

ROUTE 80 WB

"A" LINE

MANAGED LANE

Aux Lane

"HV" LINE

ROUTE 80 EB

EB 80 TO EB 80 CONNECTOR RAMP

PLACE CONCRETE BARRIER

"C4" 789+12.00 BEGIN

REPLACE RETAINING WALL
WITH SOUND WALL ON TOP.

"A" 781+00
BEGIN DIRECT CONNECTOR

REALIGN EB 80 TO
EB 80 CONNECTOR RAMP

MATCH LINE (L-44)

MATCH LINE (L-45)

MATCH LINE (L-48)

ALTERNATIVES 2B-6B
LAYOUT

SCALE: 1" = 50'

L-47

REVISED BY | DATE REVISED

XXXX - XXXX | XXXX - XXXX

CALCULATED-DESIGNED BY | CHECKED BY

FUNCTIONAL SUPERVISOR: MONIKA PEDIGO

STATE OF CALIFORNIA - DEPARTMENT OF TRANSPORTATION

Caltrans® 03 DESIGN

LAST REVISION: 01-26-23 | DATE PLOTTED => 5-APR-2023 | TIME PLOTTED => 11:06

BORDER LAST REVISED 7/2/2010

USERNAME => s151922
DGN FILE => 3H900-Alt-2-6B LayOut-47.dgn

RELATIVE BORDER SCALE IS IN INCHES 0 1 2 3

UNIT 0328

PROJECT NUMBER & PHASE 00000000001

Dist	COUNTY	ROUTE	POST MILES TOTAL PROJECT	SHEET No.	TOTAL SHEETS
04	Sol	80	40.7/R44.7		
03	Yol,Sac	80,50	VAR		


DRAFT

REGISTERED CIVIL ENGINEER — DATE

PLANS APPROVAL DATE

REGISTERED PROFESSIONAL ENGINEER No. Exp. CIVIL STATE OF CALIFORNIA

THE STATE OF CALIFORNIA OR ITS OFFICERS OR AGENTS SHALL NOT BE RESPONSIBLE FOR THE ACCURACY OR COMPLETENESS OF SCANNED COPIES OF THIS PLAN SHEET.

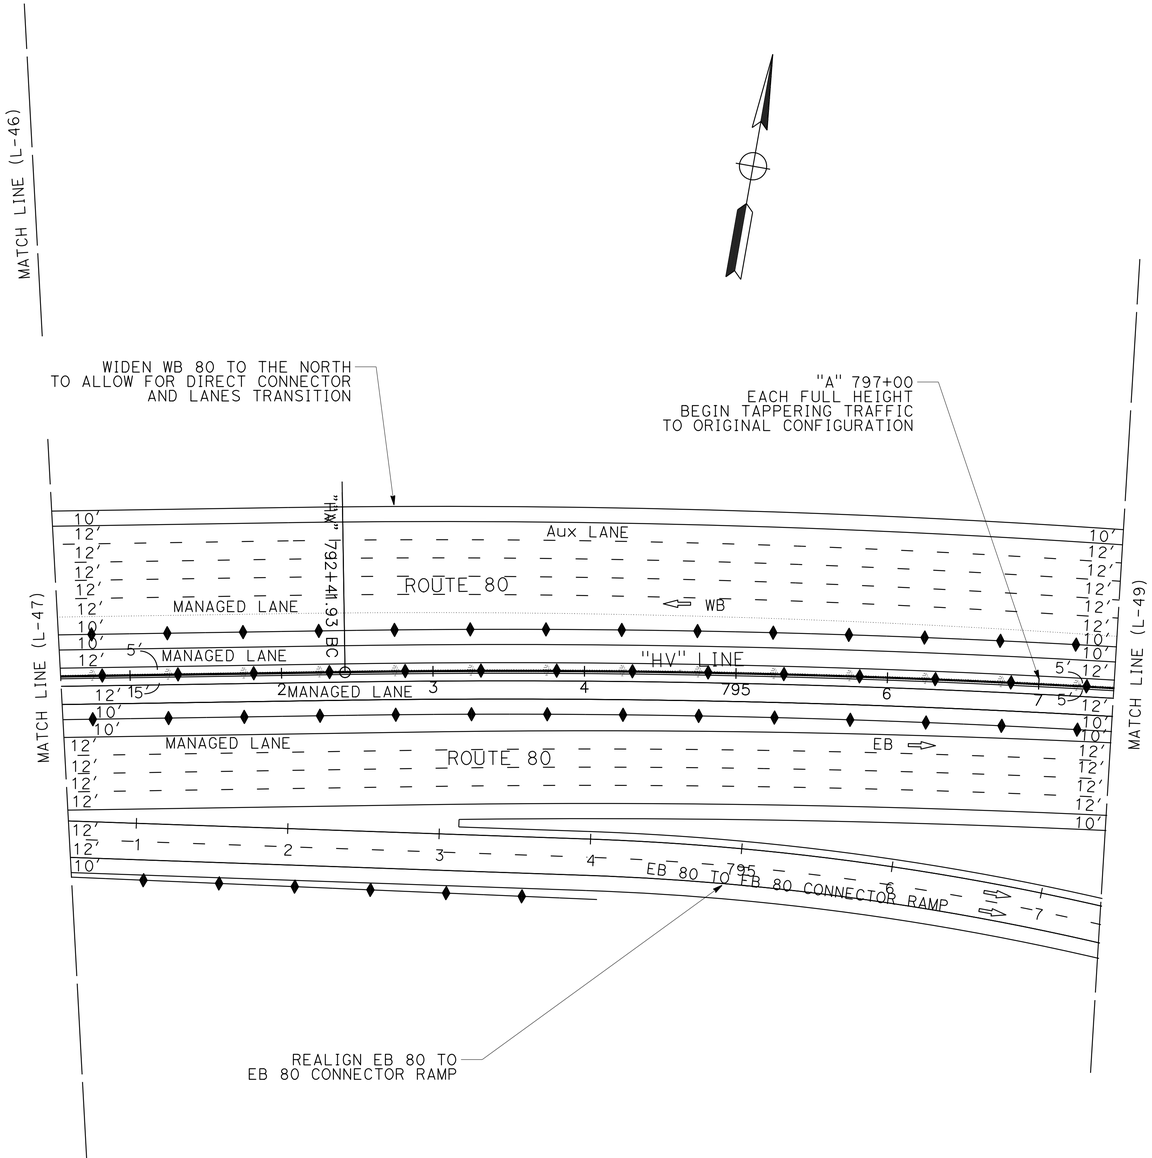

ALTERNATIVES 2B-6B
LAYOUT

SCALE: 1" = 50'

L-48

STATE OF CALIFORNIA - DEPARTMENT OF TRANSPORTATION
03 DESIGN
Caltrans

FUNCTIONAL SUPERVISOR: MONIKA PEDIGO

CALCULATED-DESIGNED BY | CHECKED BY

REVISED BY | DATE REVISED

XXXX - XXXX | XXXX - XXXX

LAST REVISION | DATE PLOTTED => 5-APR-2023
01-26-23 | TIME PLOTTED => 11:06

BORDER LAST REVISED 7/2/2010

USERNAME => s151922
DGN FILE => 3H900-Alt-2-6B LayOut-48.dgn

RELATIVE BORDER SCALE IS IN INCHES 0 1 2 3

UNIT 0328

PROJECT NUMBER & PHASE 00000000001

Dist	COUNTY	ROUTE	POST MILES TOTAL PROJECT	SHEET No.	TOTAL SHEETS
04	Sol	80	40.7/R44.7		
03	Yol,Sac	80,50	VAR		


DRAFT

REGISTERED CIVIL ENGINEER — DATE

PLANS APPROVAL DATE

REGISTERED PROFESSIONAL ENGINEER — No. — Exp. — CIVIL — STATE OF CALIFORNIA

THE STATE OF CALIFORNIA OR ITS OFFICERS OR AGENTS SHALL NOT BE RESPONSIBLE FOR THE ACCURACY OR COMPLETENESS OF SCANNED COPIES OF THIS PLAN SHEET.

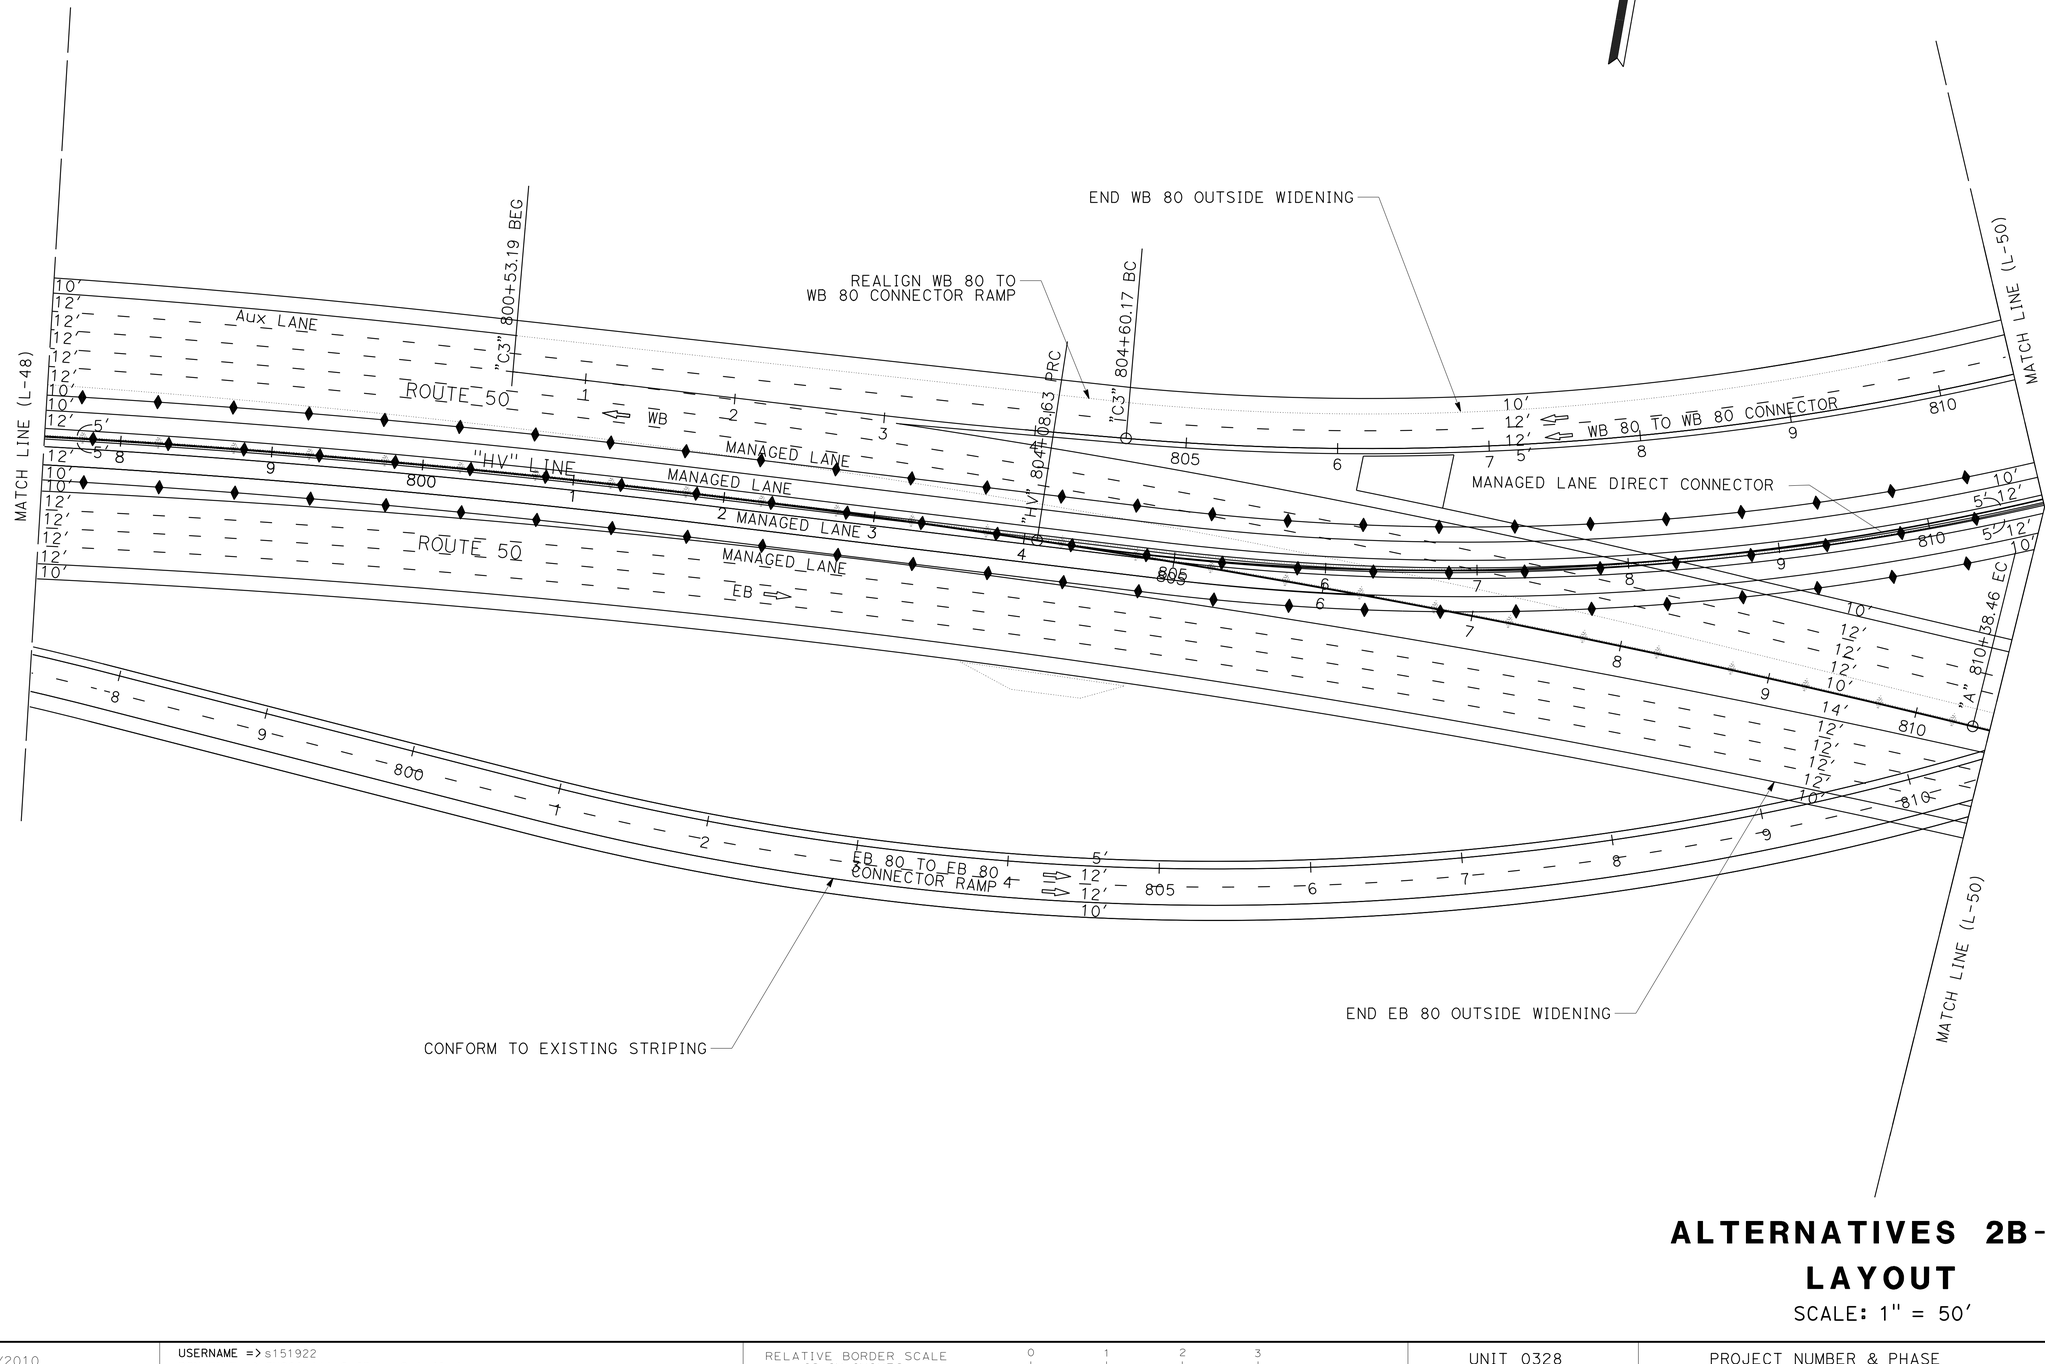

ALTERNATIVES 2B-6B
LAYOUT

SCALE: 1" = 50'

L-49

REVISED BY					
DATE REVISED					
xxxx - xxxx					
xxxx - xxxx					
CALCULATED-DESIGNED BY					
CHECKED BY					
FUNCTIONAL SUPERVISOR	MONIKA PEDIGO				
STATE OF CALIFORNIA - DEPARTMENT OF TRANSPORTATION	03 DESIGN				

LAST REVISION | DATE PLOTTED => 5-APR-2023 | TIME PLOTTED => 11:06 | 01-26-23

BORDER LAST REVISED 7/2/2010 | USERNAME => s151922 | DGN FILE => 3H900-Alt-2-6B LayOut-49.dgn | RELATIVE BORDER SCALE IS IN INCHES 0 1 2 3 | UNIT 0328 | PROJECT NUMBER & PHASE | 00000000001

Dist	COUNTY	ROUTE	POST MILES TOTAL PROJECT	SHEET No.	TOTAL SHEETS
04	Sol	80	40.7/R44.7		
03	Yol,Sac	80,50	VAR		


DRAFT

REGISTERED CIVIL ENGINEER DATE

PLANS APPROVAL DATE

REGISTERED PROFESSIONAL ENGINEER No. Exp. CIVIL STATE OF CALIFORNIA

THE STATE OF CALIFORNIA OR ITS OFFICERS OR AGENTS SHALL NOT BE RESPONSIBLE FOR THE ACCURACY OR COMPLETENESS OF SCANNED COPIES OF THIS PLAN SHEET.

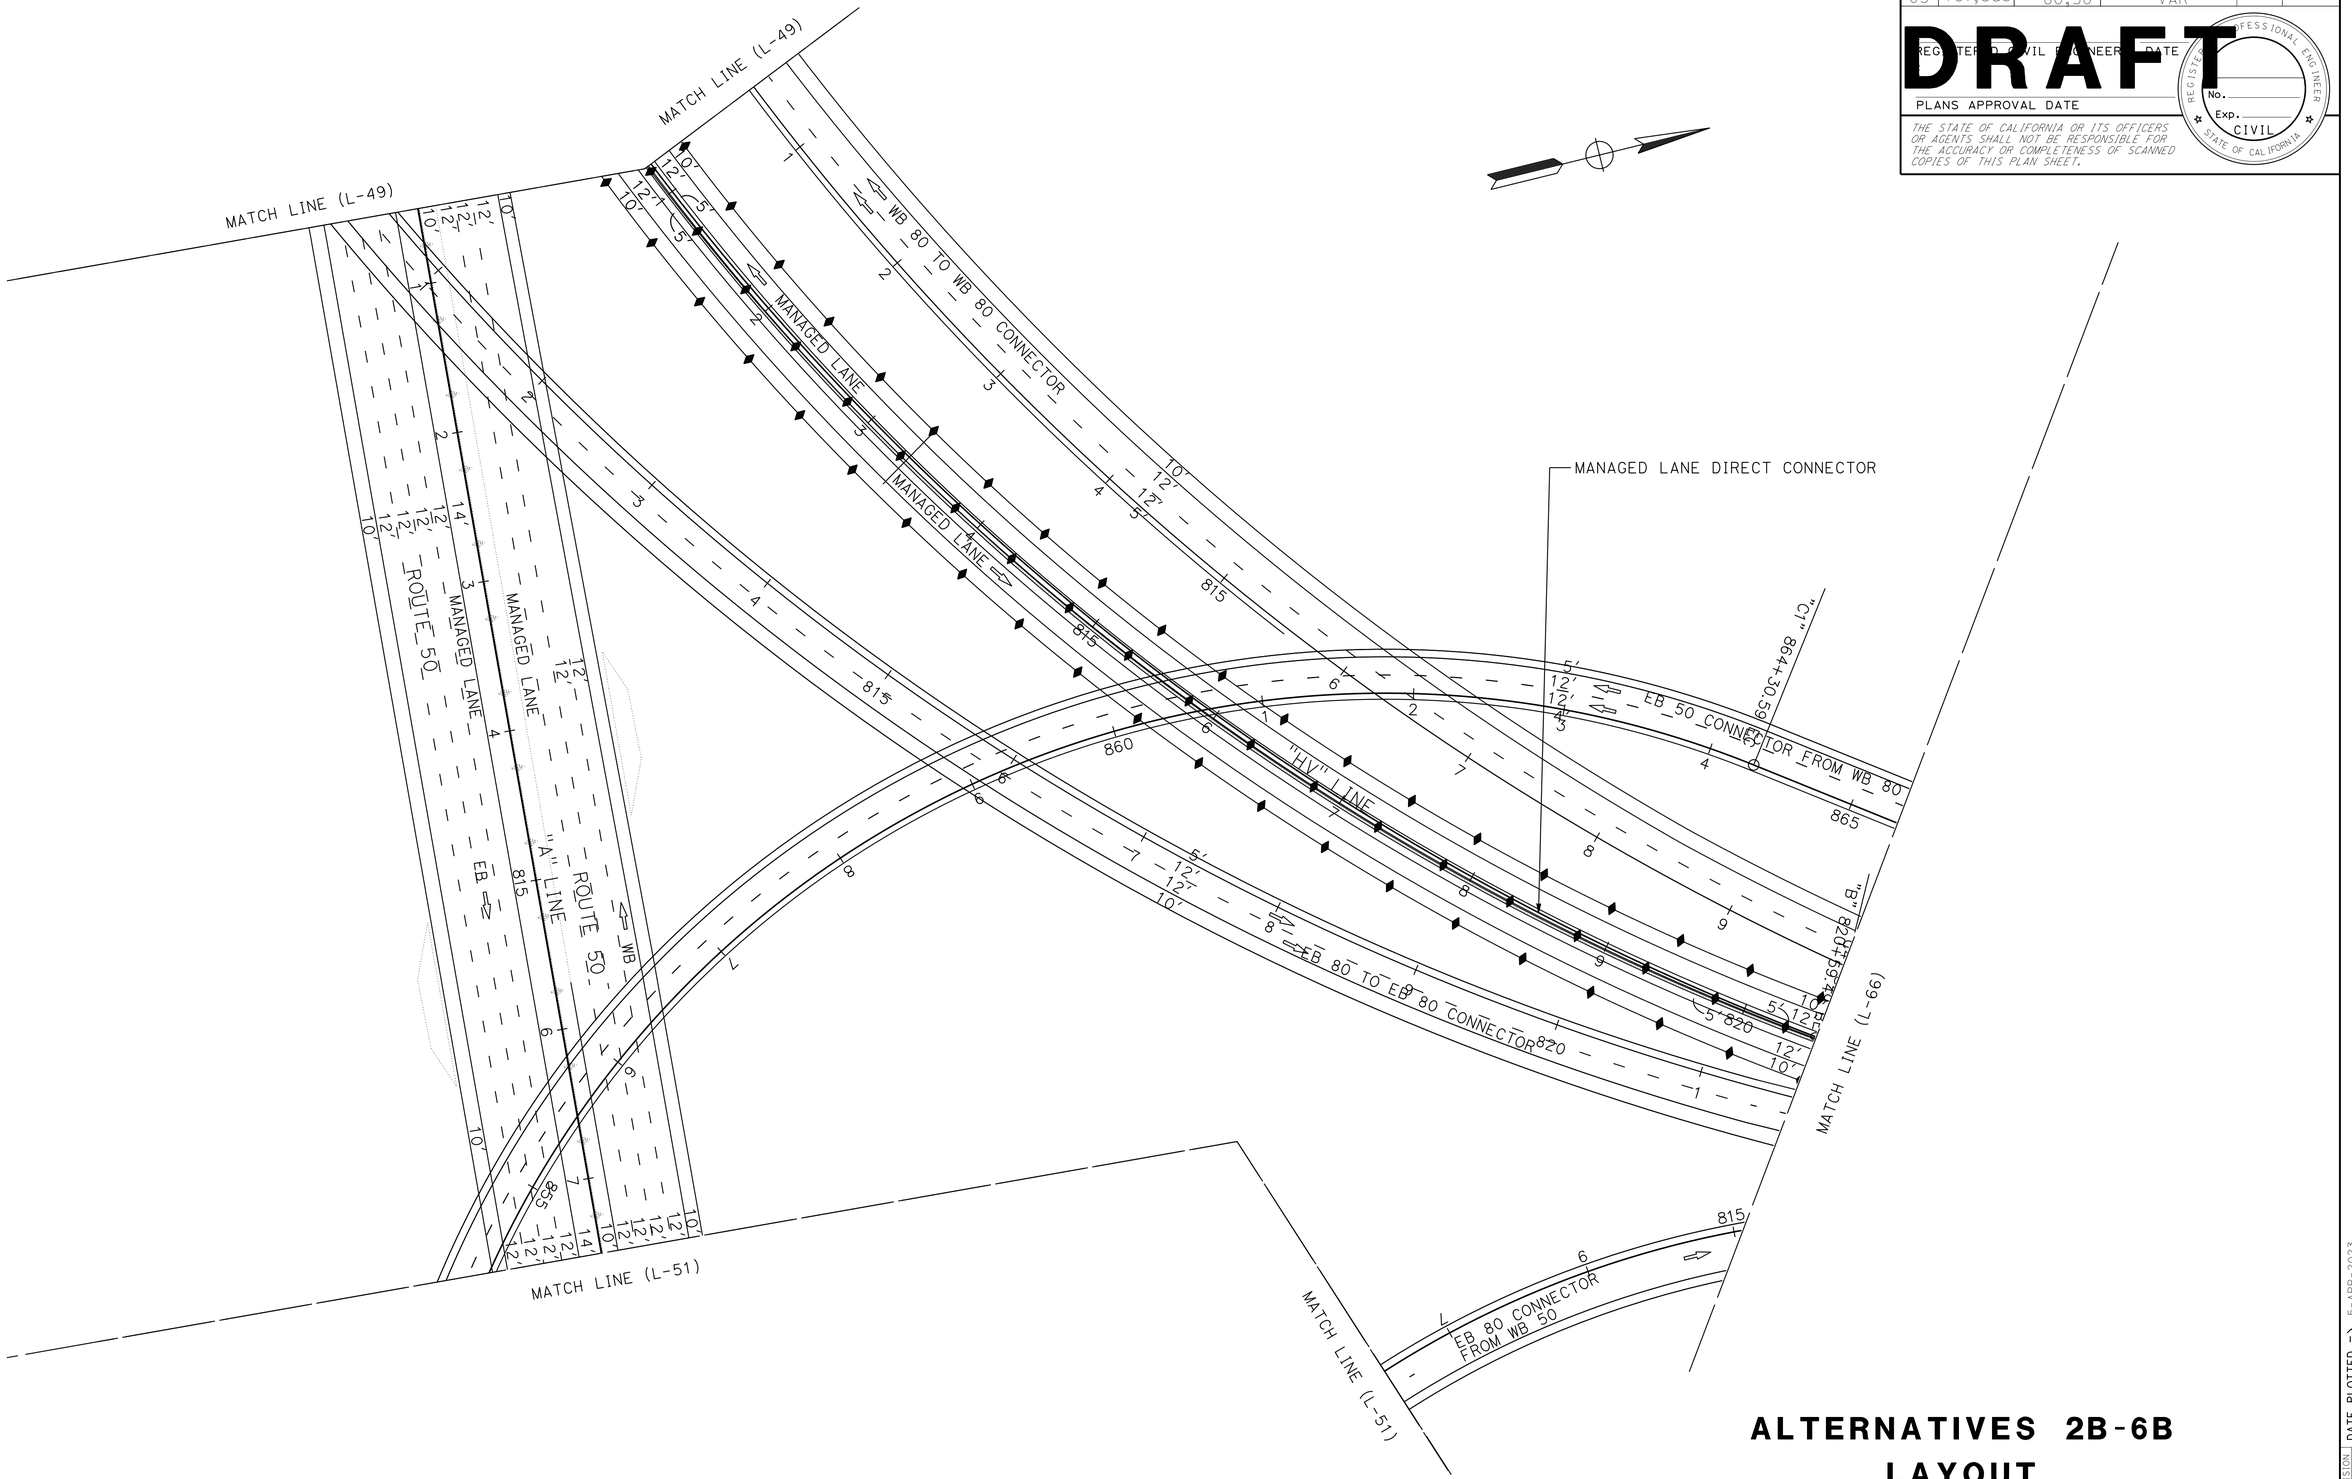

ALTERNATIVES 2B-6B
LAYOUT

SCALE: 1" = 50'

L-50

STATE OF CALIFORNIA - DEPARTMENT OF TRANSPORTATION
Caltrans
03 DESIGN

FUNCTIONAL SUPERVISOR: MONIKA PEDIGO

CALCULATED-DESIGNED BY

CHECKED BY

REVISED BY	DATE REVISED
xxxx - xxxx	xxxx - xxxx

LAST REVISION: DATE PLOTTED => 5-APR-2023
01-26-23 TIME PLOTTED => 11:06

BORDER LAST REVISED 7/2/2010

USERNAME => s151922
DGN FILE => 3H900-Alt-2-6B LayOut-50.dgn

RELATIVE BORDER SCALE IS IN INCHES 0 1 2 3

UNIT 0328

PROJECT NUMBER & PHASE 00000000001

Dist	COUNTY	ROUTE	POST MILES TOTAL PROJECT	SHEET No.	TOTAL SHEETS
04	Sol	80	40.7/R44.7		
03	Yol,Sac	80,50	VAR		


DRAFT

REGISTERED CIVIL ENGINEER — DATE

PLANS APPROVAL DATE

REGISTERED PROFESSIONAL ENGINEER No. Exp. CIVIL STATE OF CALIFORNIA

THE STATE OF CALIFORNIA OR ITS OFFICERS OR AGENTS SHALL NOT BE RESPONSIBLE FOR THE ACCURACY OR COMPLETENESS OF SCANNED COPIES OF THIS PLAN SHEET.

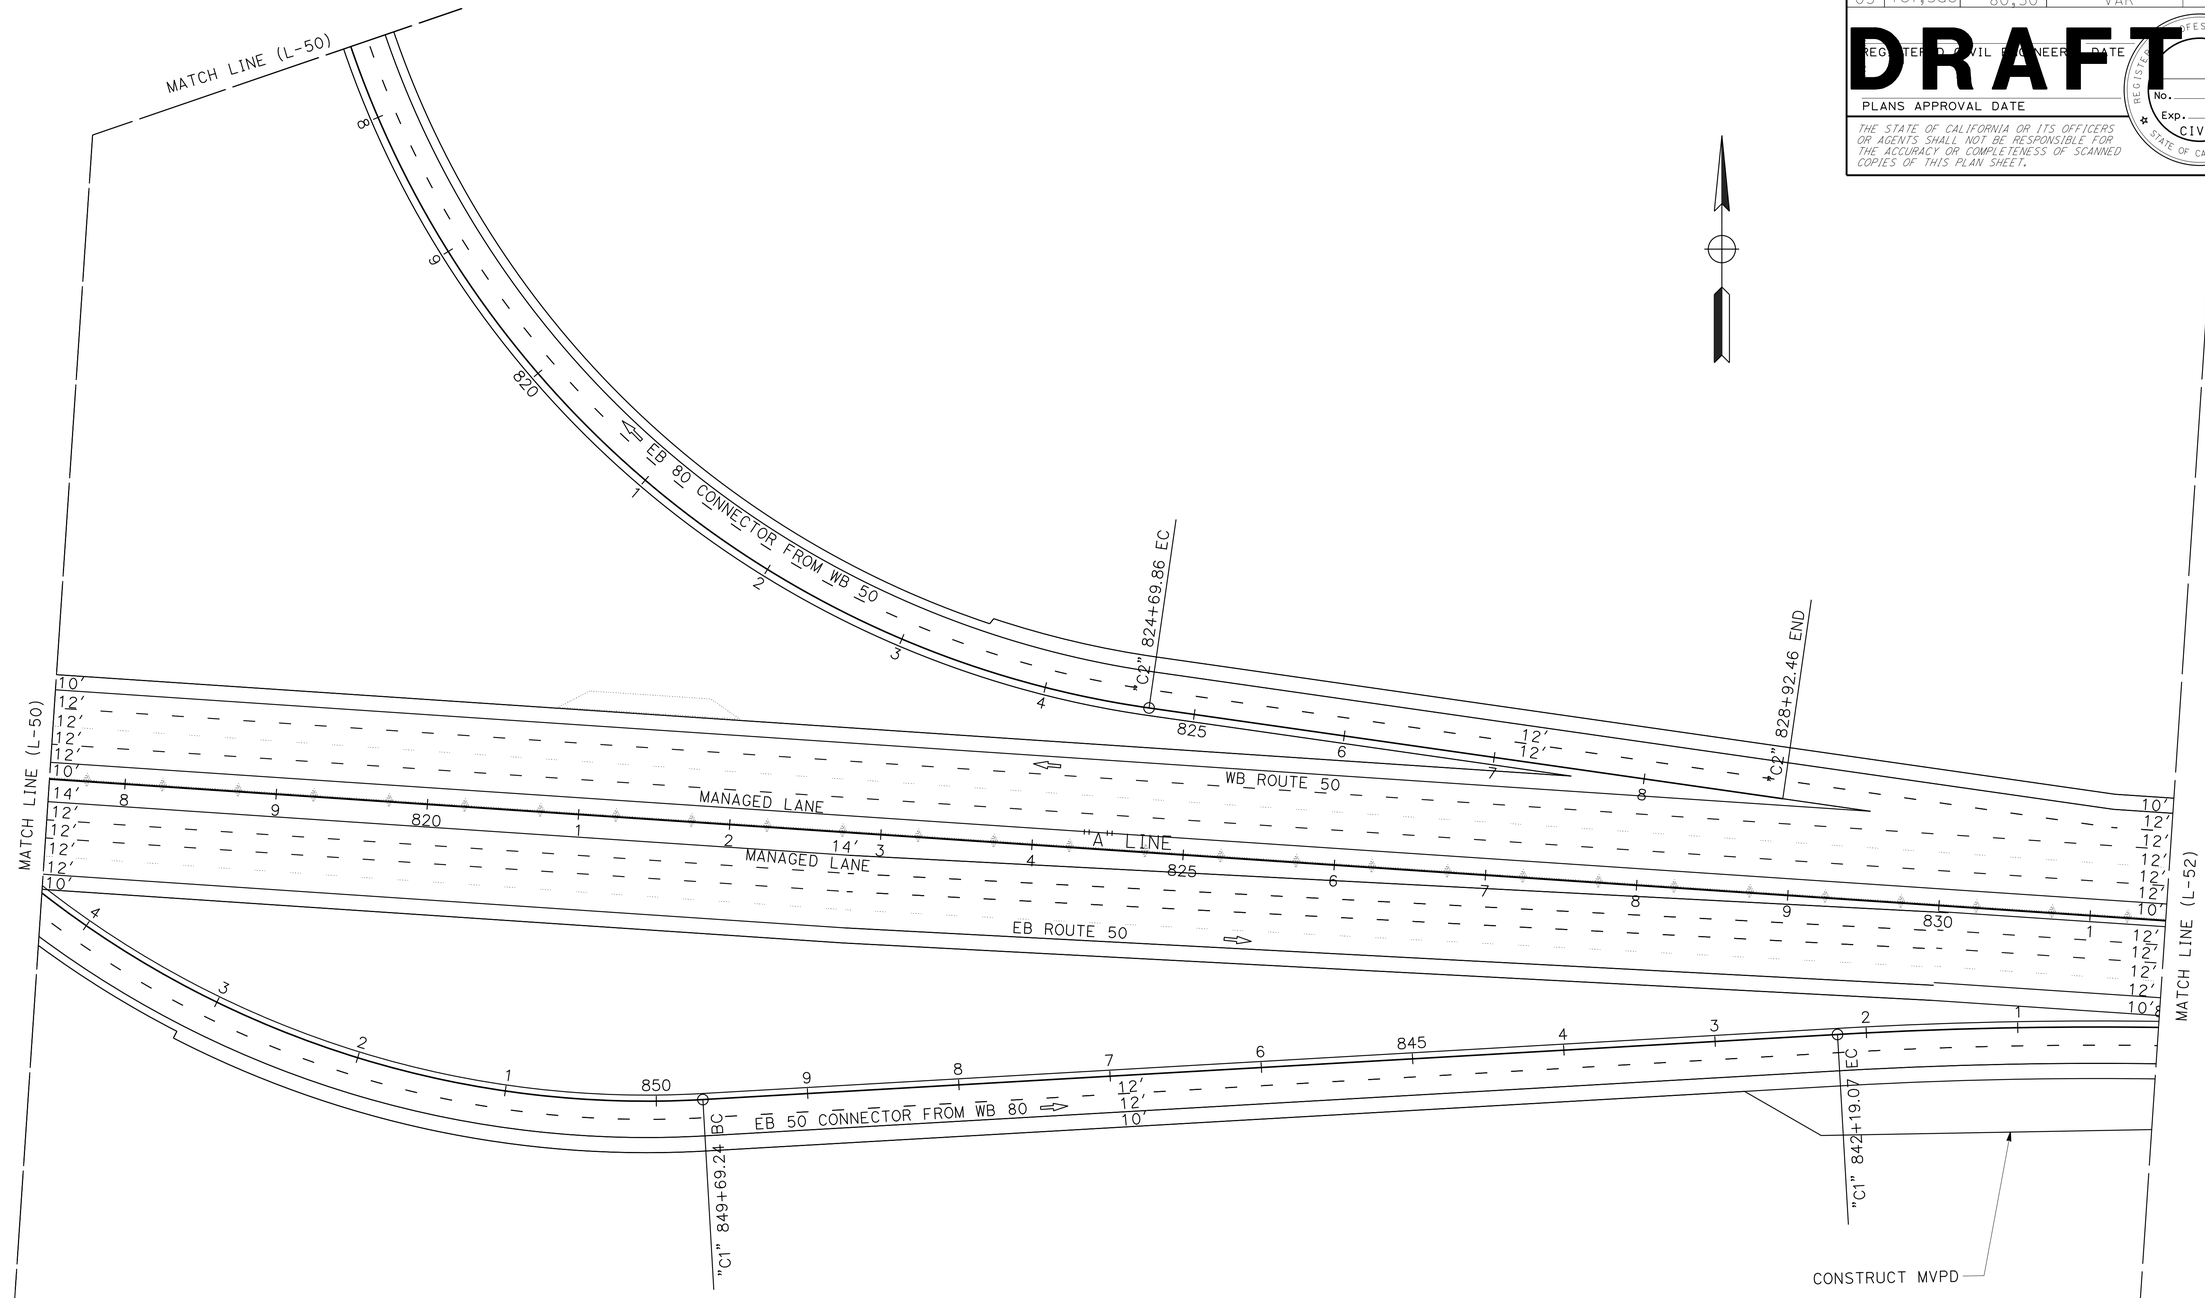

ALTERNATIVES 2B-6B LAYOUT

SCALE: 1" = 50'

L-51

REVISED BY	DATE REVISED	CALCULATED- DESIGNED BY	FUNCTIONAL SUPERVISOR	STATE OF CALIFORNIA - DEPARTMENT OF TRANSPORTATION
XXXX - XXXX	XXXX - XXXX	CHECKED BY	MONIKA PEDIGO	03 DESIGN

LAST REVISION | DATE PLOTTED => 5-APR-2023
01-26-23 | TIME PLOTTED => 11:07

BORDER LAST REVISED 7/2/2010 | USERNAME => s151922 | DGN FILE => 3H900-Alt-2-6B LayOut-51.dgn | RELATIVE BORDER SCALE IS IN INCHES 0 1 2 3 | UNIT 0328 | PROJECT NUMBER & PHASE 00000000001

Dist	COUNTY	ROUTE	POST MILES TOTAL PROJECT	SHEET No.	TOTAL SHEETS
04	Sol	80	40.7/R44.7		
03	Yol,Sac	80,50	VAR		


DRAFT

REGISTERED CIVIL ENGINEER DATE

PLANS APPROVAL DATE

REGISTERED PROFESSIONAL ENGINEER No. Exp. CIVIL STATE OF CALIFORNIA

THE STATE OF CALIFORNIA OR ITS OFFICERS OR AGENTS SHALL NOT BE RESPONSIBLE FOR THE ACCURACY OR COMPLETENESS OF SCANNED COPIES OF THIS PLAN SHEET.

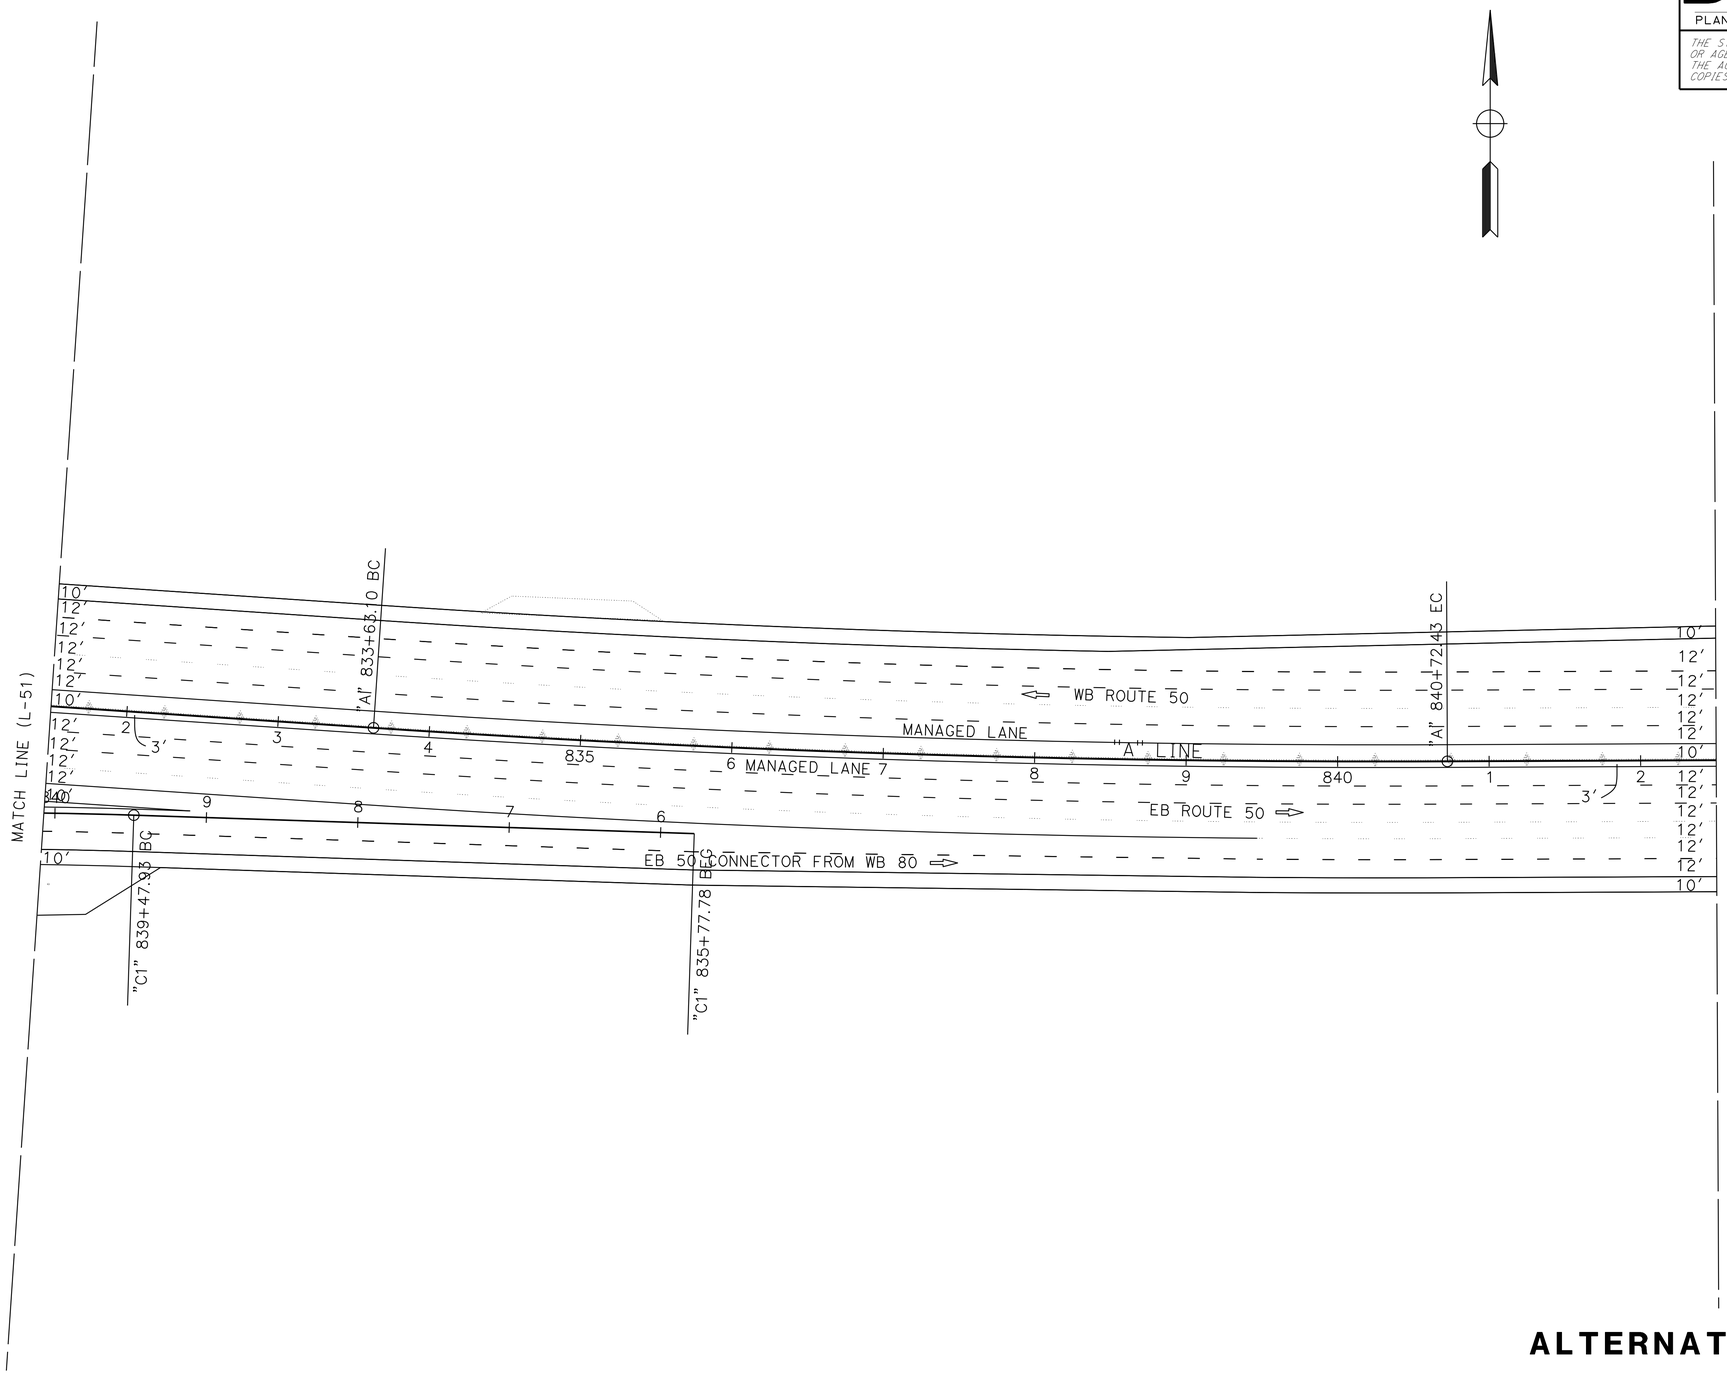

ALTERNATIVES 2B-6B
LAYOUT

SCALE: 1" = 50'

L-52

REVISED BY | DATE REVISED
XXXX - XXXX | XXXX - XXXX
CALCULATED-DESIGNED BY
CHECKED BY
FUNCTIONAL SUPERVISOR: MONIKA PEDIGO

STATE OF CALIFORNIA - DEPARTMENT OF TRANSPORTATION
03 DESIGN
Caltrans

LAST REVISION | DATE PLOTTED => 5-APR-2023
01-26-23 | TIME PLOTTED => 11:07

BORDER LAST REVISED 7/2/2010 | USERNAME => s151922 | DGN FILE => 3H900-Alt-2-6B LayOut-52.dgn | RELATIVE BORDER SCALE IS IN INCHES 0 1 2 3 | UNIT 0328 | PROJECT NUMBER & PHASE 00000000001

Dist	COUNTY	ROUTE	POST MILES TOTAL PROJECT	SHEET No.	TOTAL SHEETS
04	Sol	80	40.7/R44.7		
03	Yol,Sac	80,50	VAR		


DRAFT

REGISTERED CIVIL ENGINEER — DATE

PLANS APPROVAL DATE

REGISTERED PROFESSIONAL ENGINEER — No. — Exp. — CIVIL — STATE OF CALIFORNIA

THE STATE OF CALIFORNIA OR ITS OFFICERS OR AGENTS SHALL NOT BE RESPONSIBLE FOR THE ACCURACY OR COMPLETENESS OF SCANNED COPIES OF THIS PLAN SHEET.

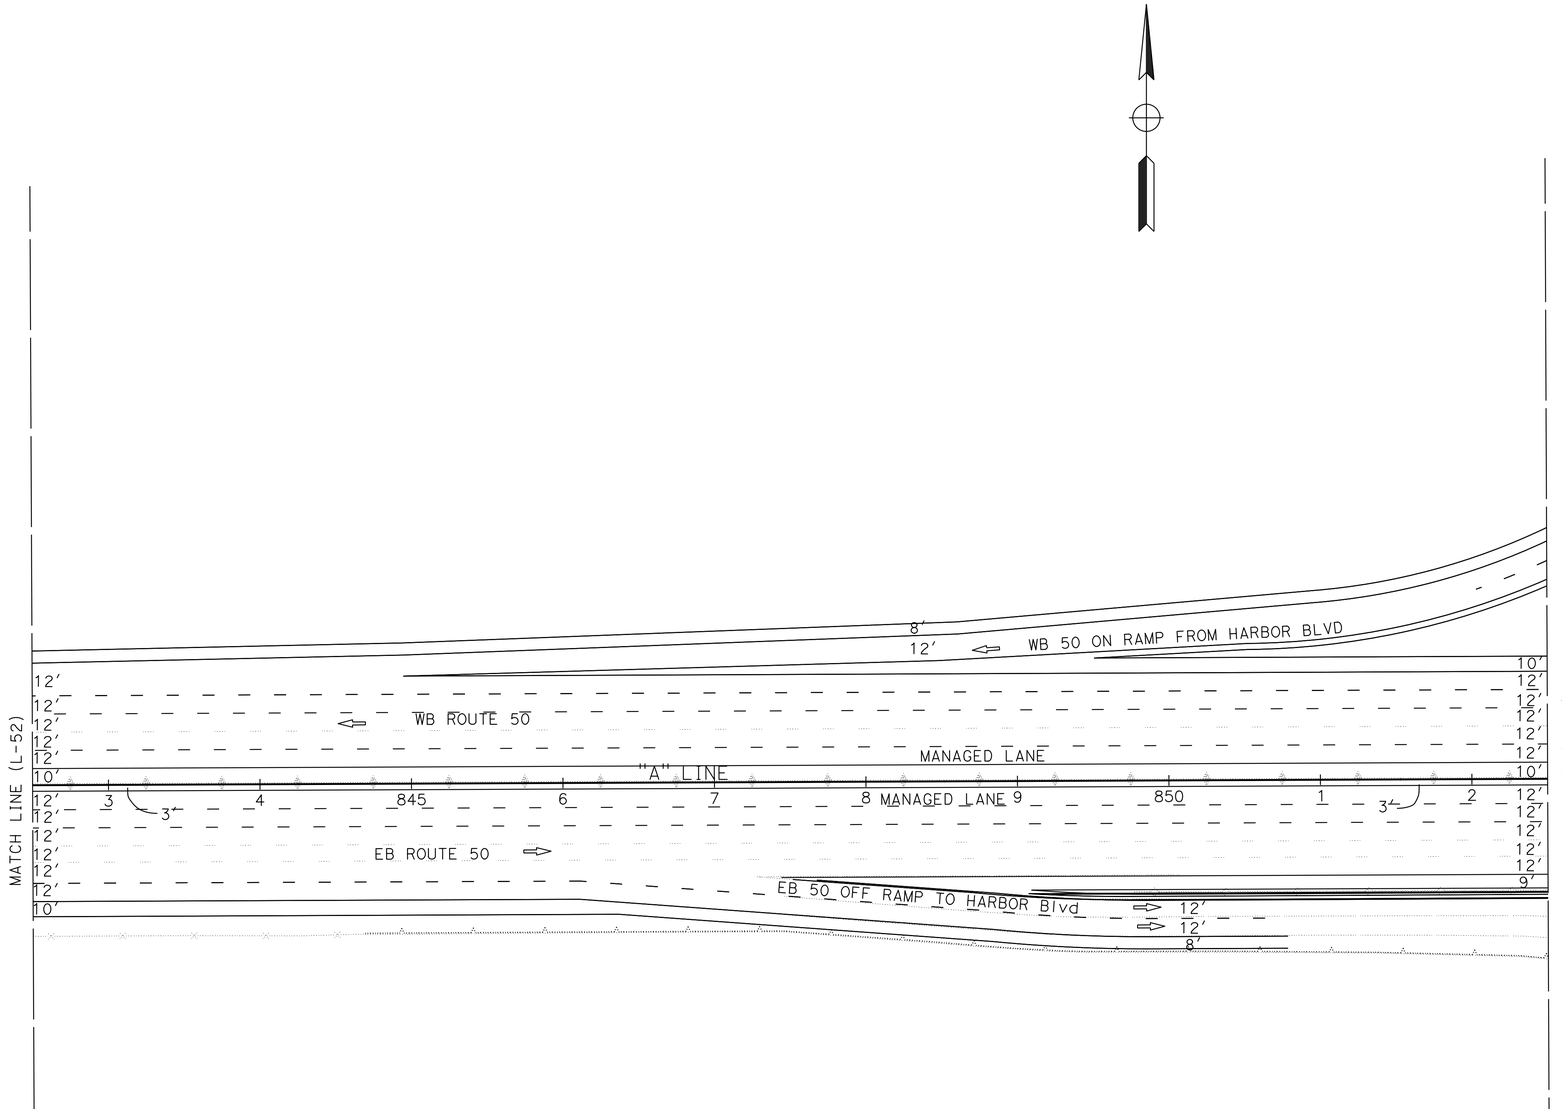

ALTERNATIVES 2B-6B
LAYOUT

SCALE: 1" = 50′

L-53

REVISED BY	DATE REVISED
XXXX - XXXX	XXXX - XXXX

CALCULATED-DESIGNED BY

CHECKED BY

FUNCTIONAL SUPERVISOR: MONIKA PEDIGO

STATE OF CALIFORNIA - DEPARTMENT OF TRANSPORTATION

Caltrans®

03 DESIGN

LAST REVISION: 01-26-23

DATE PLOTTED => 5-APR-2023

TIME PLOTTED => 11:07

BORDER LAST REVISED 7/2/2010

USERNAME => s151922

DGN FILE => 3H900-Alt-2-6B LayOut-53.dgn

RELATIVE BORDER SCALE IS IN INCHES 0 1 2 3

UNIT 0328

PROJECT NUMBER & PHASE 00000000001

Dist	COUNTY	ROUTE	POST MILES TOTAL PROJECT	SHEET No.	TOTAL SHEETS
04	Sol	80	40.7/R44.7		
03	Yol,Sac	80,50	VAR		


REGISTERED CIVIL ENGINEER DATE

PLANS APPROVAL DATE

DRAFT

REGISTERED PROFESSIONAL ENGINEER No. Exp. CIVIL STATE OF CALIFORNIA

THE STATE OF CALIFORNIA OR ITS OFFICERS OR AGENTS SHALL NOT BE RESPONSIBLE FOR THE ACCURACY OR COMPLETENESS OF SCANNED COPIES OF THIS PLAN SHEET.

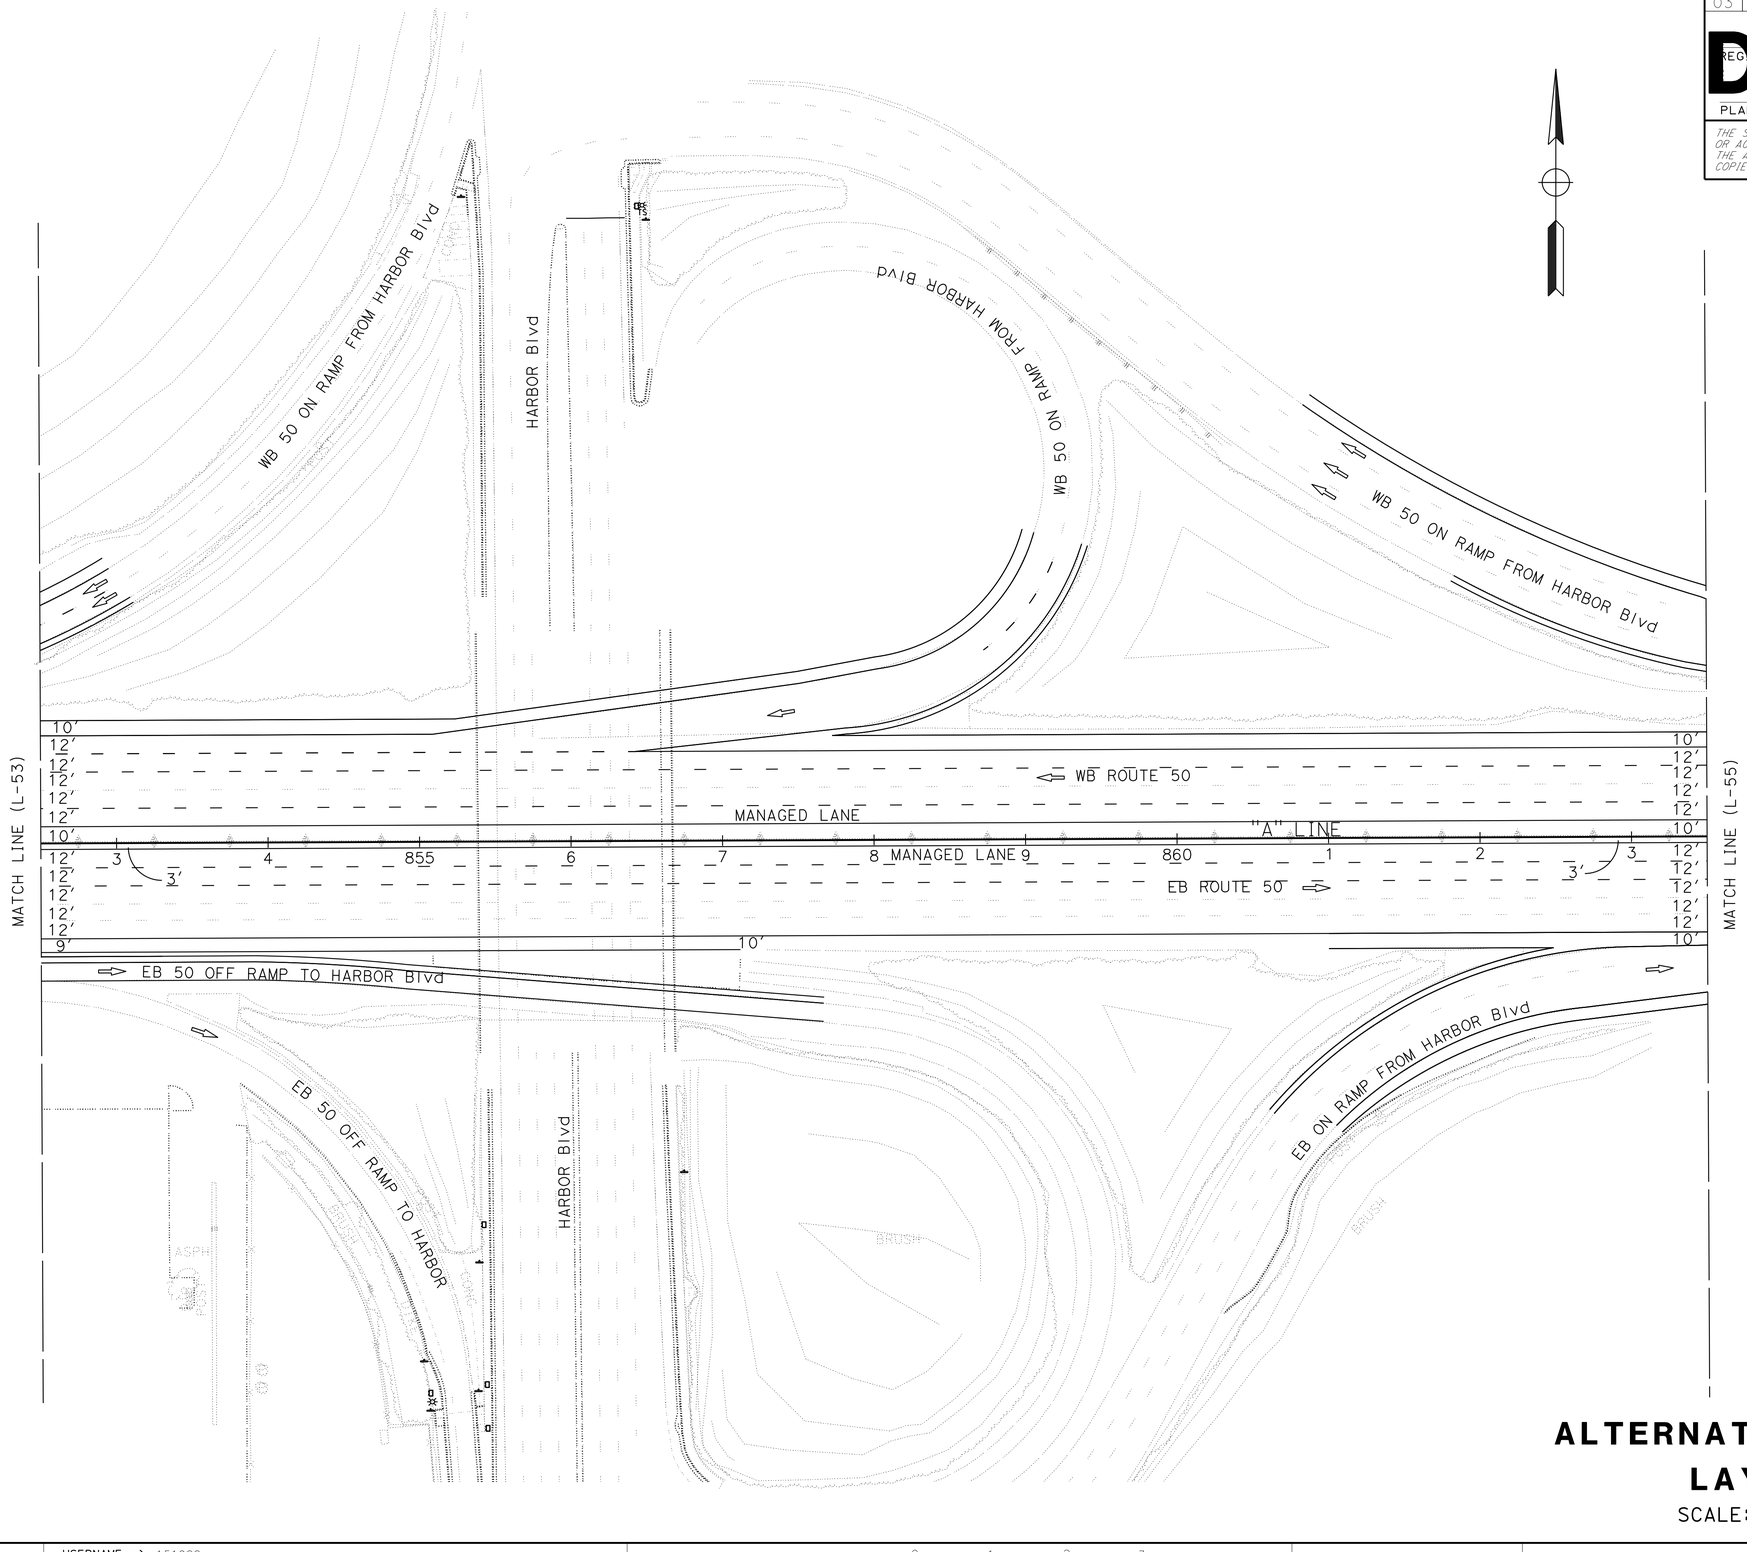

ALTERNATIVES 2B-6B LAYOUT

SCALE: 1" = 50'

L-54

STATE OF CALIFORNIA - DEPARTMENT OF TRANSPORTATION
Caltrans
03 DESIGN

FUNCTIONAL SUPERVISOR: MONIKA PEDIGO

REVISED BY	DATE REVISED
xxxx - xxxx	xxxx - xxxx

CALCULATED-DESIGNED BY

CHECKED BY

LAST REVISION DATE PLOTTED => 5-APR-2023
01-26-23 TIME PLOTTED => 11:07

BORDER LAST REVISED 7/2/2010

USERNAME => s151922
DGN FILE => 3H900-Alt-2-6B LayOut-54.dgn

RELATIVE BORDER SCALE IS IN INCHES 0 1 2 3

UNIT 0328

PROJECT NUMBER & PHASE 00000000001

Dist	COUNTY	ROUTE	POST MILES TOTAL PROJECT	SHEET No.	TOTAL SHEETS
04	Sol	80	40.7/R44.7		
03	Yol,Sac	80,50	VAR		


DRAFT

REGISTERED CIVIL ENGINEER — DATE

PLANS APPROVAL DATE

REGISTERED PROFESSIONAL ENGINEER — No. — Exp. — CIVIL — STATE OF CALIFORNIA

THE STATE OF CALIFORNIA OR ITS OFFICERS OR AGENTS SHALL NOT BE RESPONSIBLE FOR THE ACCURACY OR COMPLETENESS OF SCANNED COPIES OF THIS PLAN SHEET.

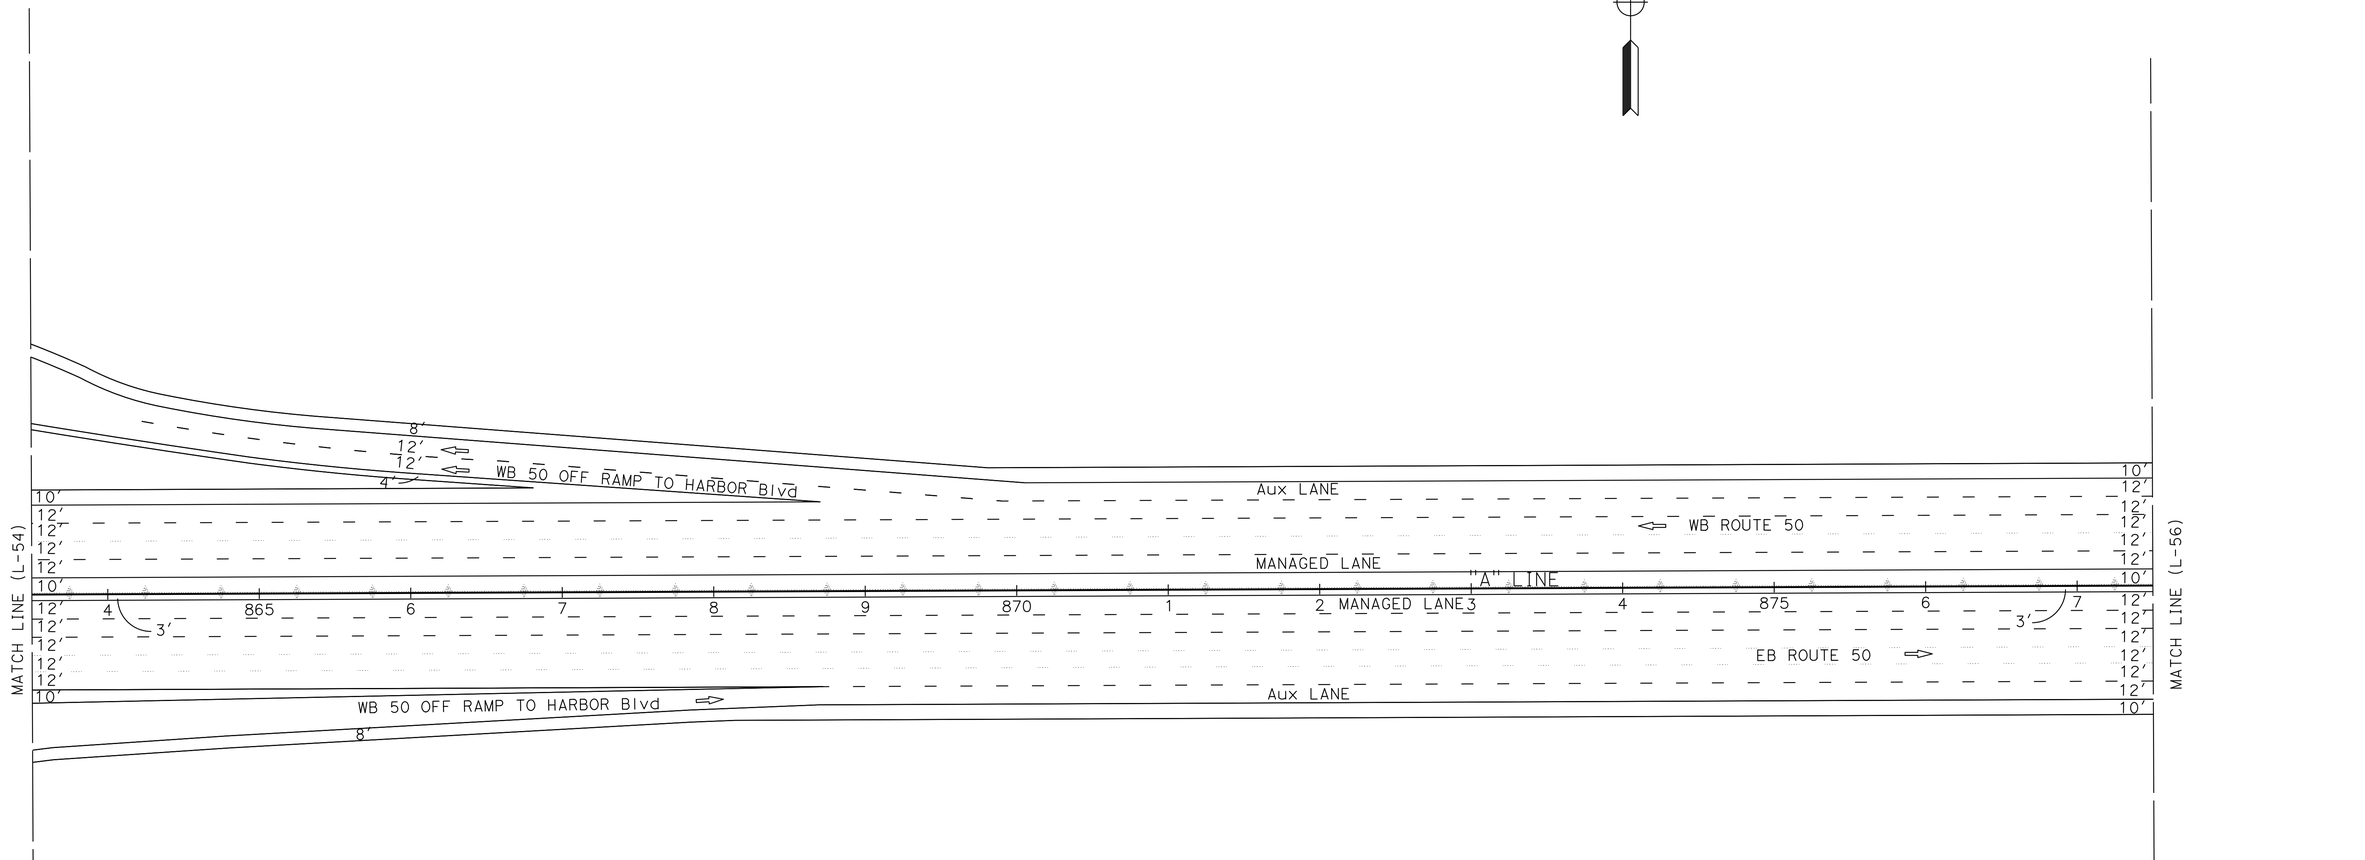

ALTERNATIVES 2B-6B
LAYOUT

SCALE: 1" = 50'

L-55

REVISED BY | DATE REVISED

XXXX - XXXX | XXXX - XXXX

CALCULATED-DESIGNED BY

CHECKED BY

FUNCTIONAL SUPERVISOR: MONIKA PEDIGO

STATE OF CALIFORNIA - DEPARTMENT OF TRANSPORTATION

Caltrans®

03 DESIGN

LAST REVISION | DATE PLOTTED => 5-APR-2023 | TIME PLOTTED => 11:07

01-26-23

BORDER LAST REVISED 7/2/2010

USERNAME => s151922

DGN FILE => 3H900-Alt-2-6B LayOut-55.dgn

RELATIVE BORDER SCALE IS IN INCHES 0 1 2 3

UNIT 0328

PROJECT NUMBER & PHASE 00000000001

Dist	COUNTY	ROUTE	POST MILES TOTAL PROJECT	SHEET No.	TOTAL SHEETS
04	Sol	80	40.7/R44.7		
03	Yol,Sac	80,50	VAR		


REGISTERED CIVIL ENGINEER DATE

PLANS APPROVAL DATE

DRAFT

REGISTERED PROFESSIONAL ENGINEER No. Exp. CIVIL STATE OF CALIFORNIA

THE STATE OF CALIFORNIA OR ITS OFFICERS OR AGENTS SHALL NOT BE RESPONSIBLE FOR THE ACCURACY OR COMPLETENESS OF SCANNED COPIES OF THIS PLAN SHEET.

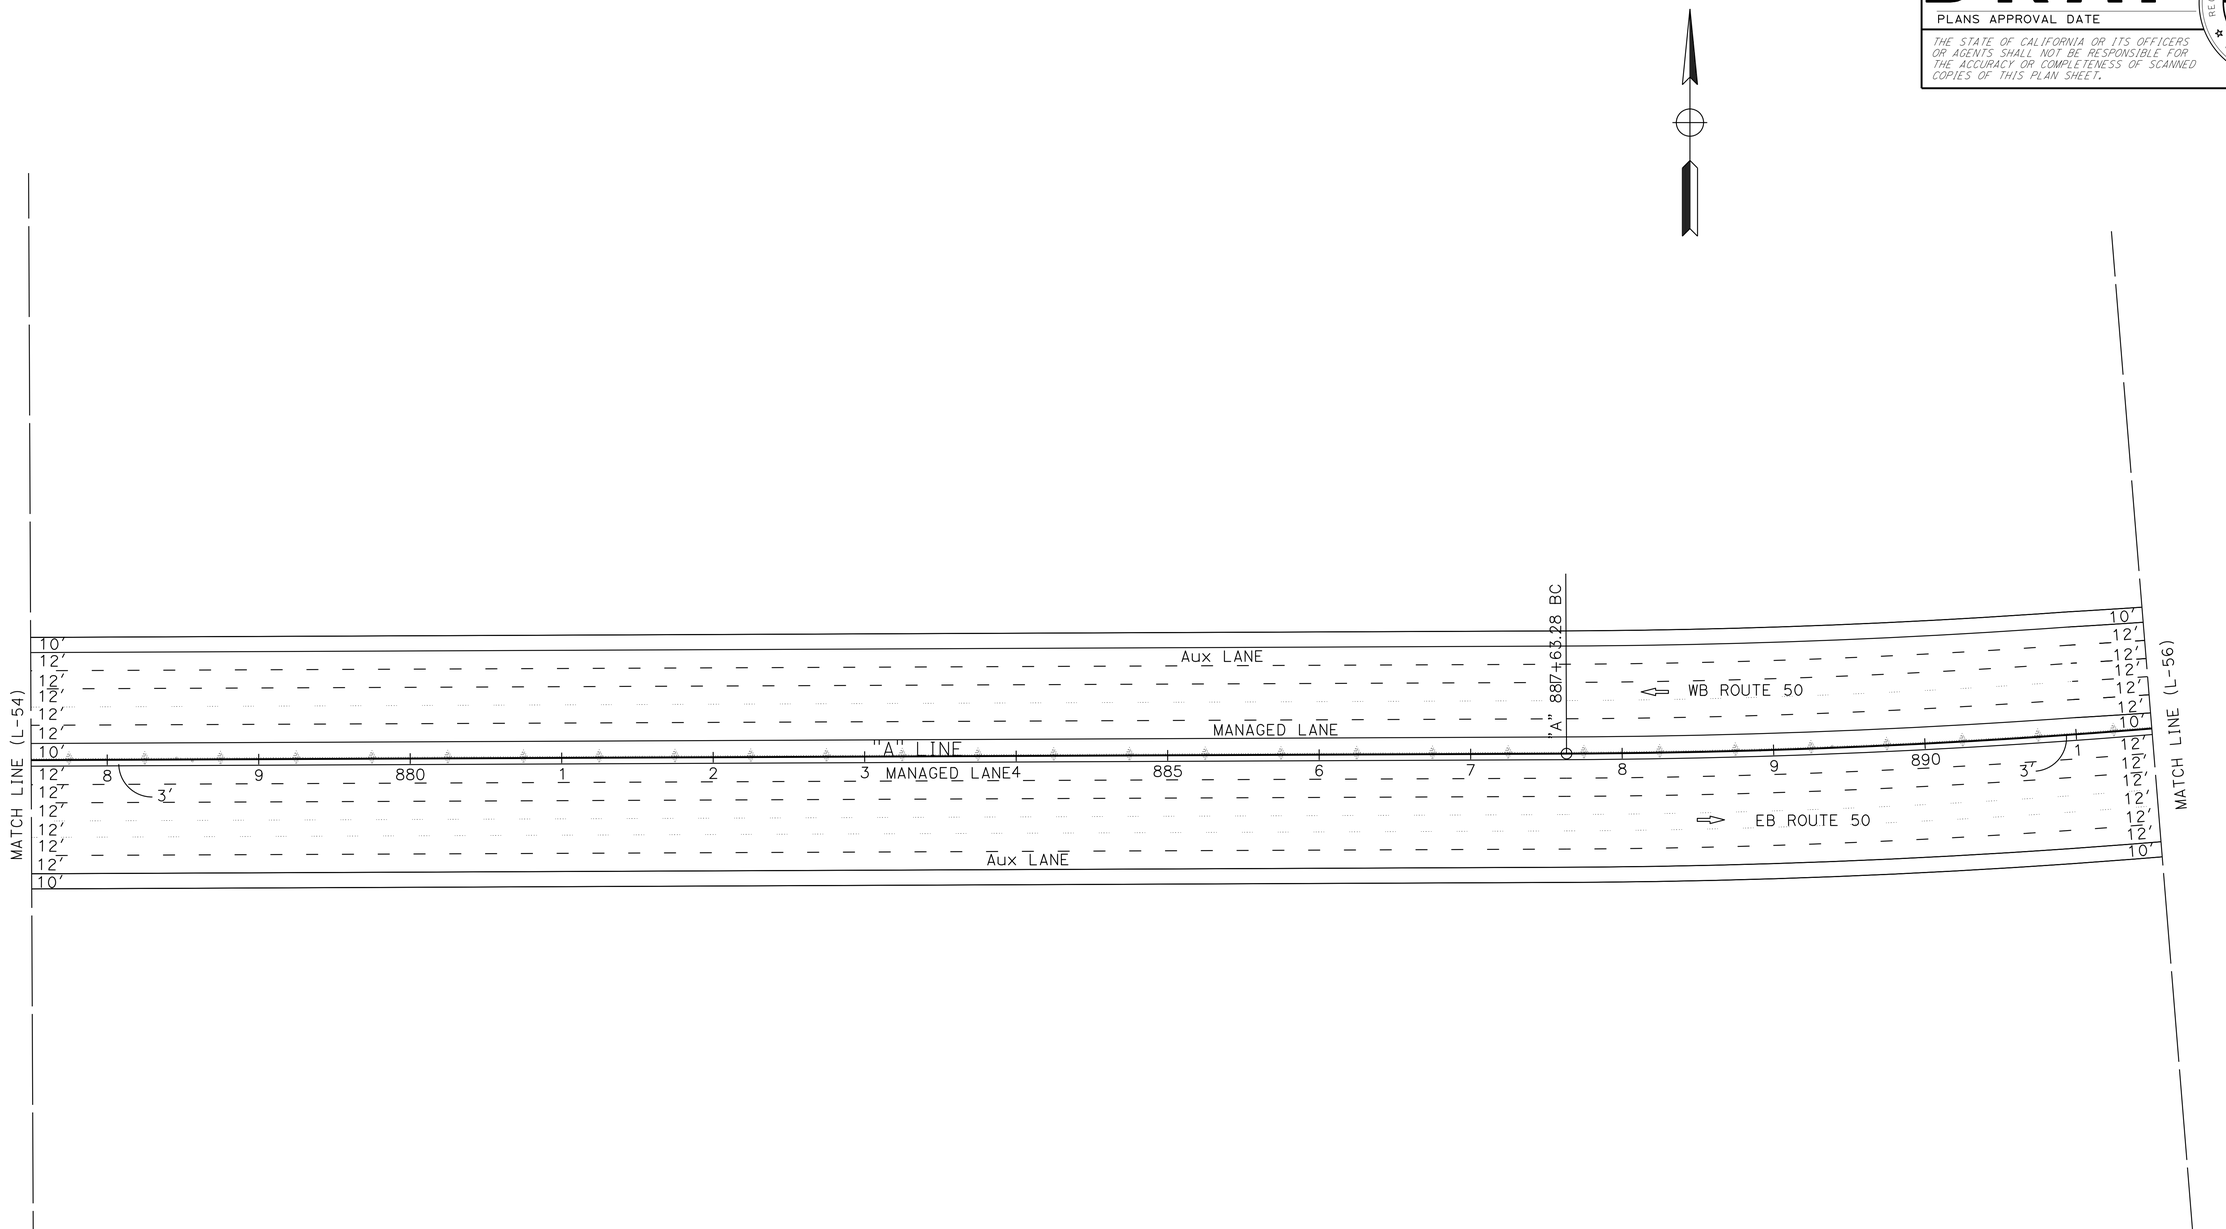

ALTERNATIVES 2B-6B
LAYOUT

SCALE: 1" = 50'

L-55

LAST REVISION | DATE PLOTTED => 5-APR-2023
01-26-23 | TIME PLOTTED => 11:07

STATE OF CALIFORNIA - DEPARTMENT OF TRANSPORTATION
03 DESIGN
Caltrans

FUNCTIONAL SUPERVISOR: MONIKA PEDIGO

CALCULATED-
DESIGNED BY
CHECKED BY

XXXX - XXXX
XXXX - XXXX

REVISED BY
DATE REVISED

BORDER LAST REVISED 7/2/2010

USERNAME => s151922
DGN FILE => 3H900-Alt-2-6B LayOut-56.dgn

RELATIVE BORDER SCALE IS IN INCHES 0 1 2 3

UNIT 0328

PROJECT NUMBER & PHASE 00000000001

Dist	COUNTY	ROUTE	POST MILES TOTAL PROJECT	SHEET No.	TOTAL SHEETS
04	Sol	80	40.7/R44.7		
03	Yol,Sac	80,50	VAR		


REGISTERED CIVIL ENGINEER DATE

PLANS APPROVAL DATE

DRAFT

REGISTERED PROFESSIONAL ENGINEER
No.
Exp.
CIVIL
STATE OF CALIFORNIA

THE STATE OF CALIFORNIA OR ITS OFFICERS OR AGENTS SHALL NOT BE RESPONSIBLE FOR THE ACCURACY OR COMPLETENESS OF SCANNED COPIES OF THIS PLAN SHEET.

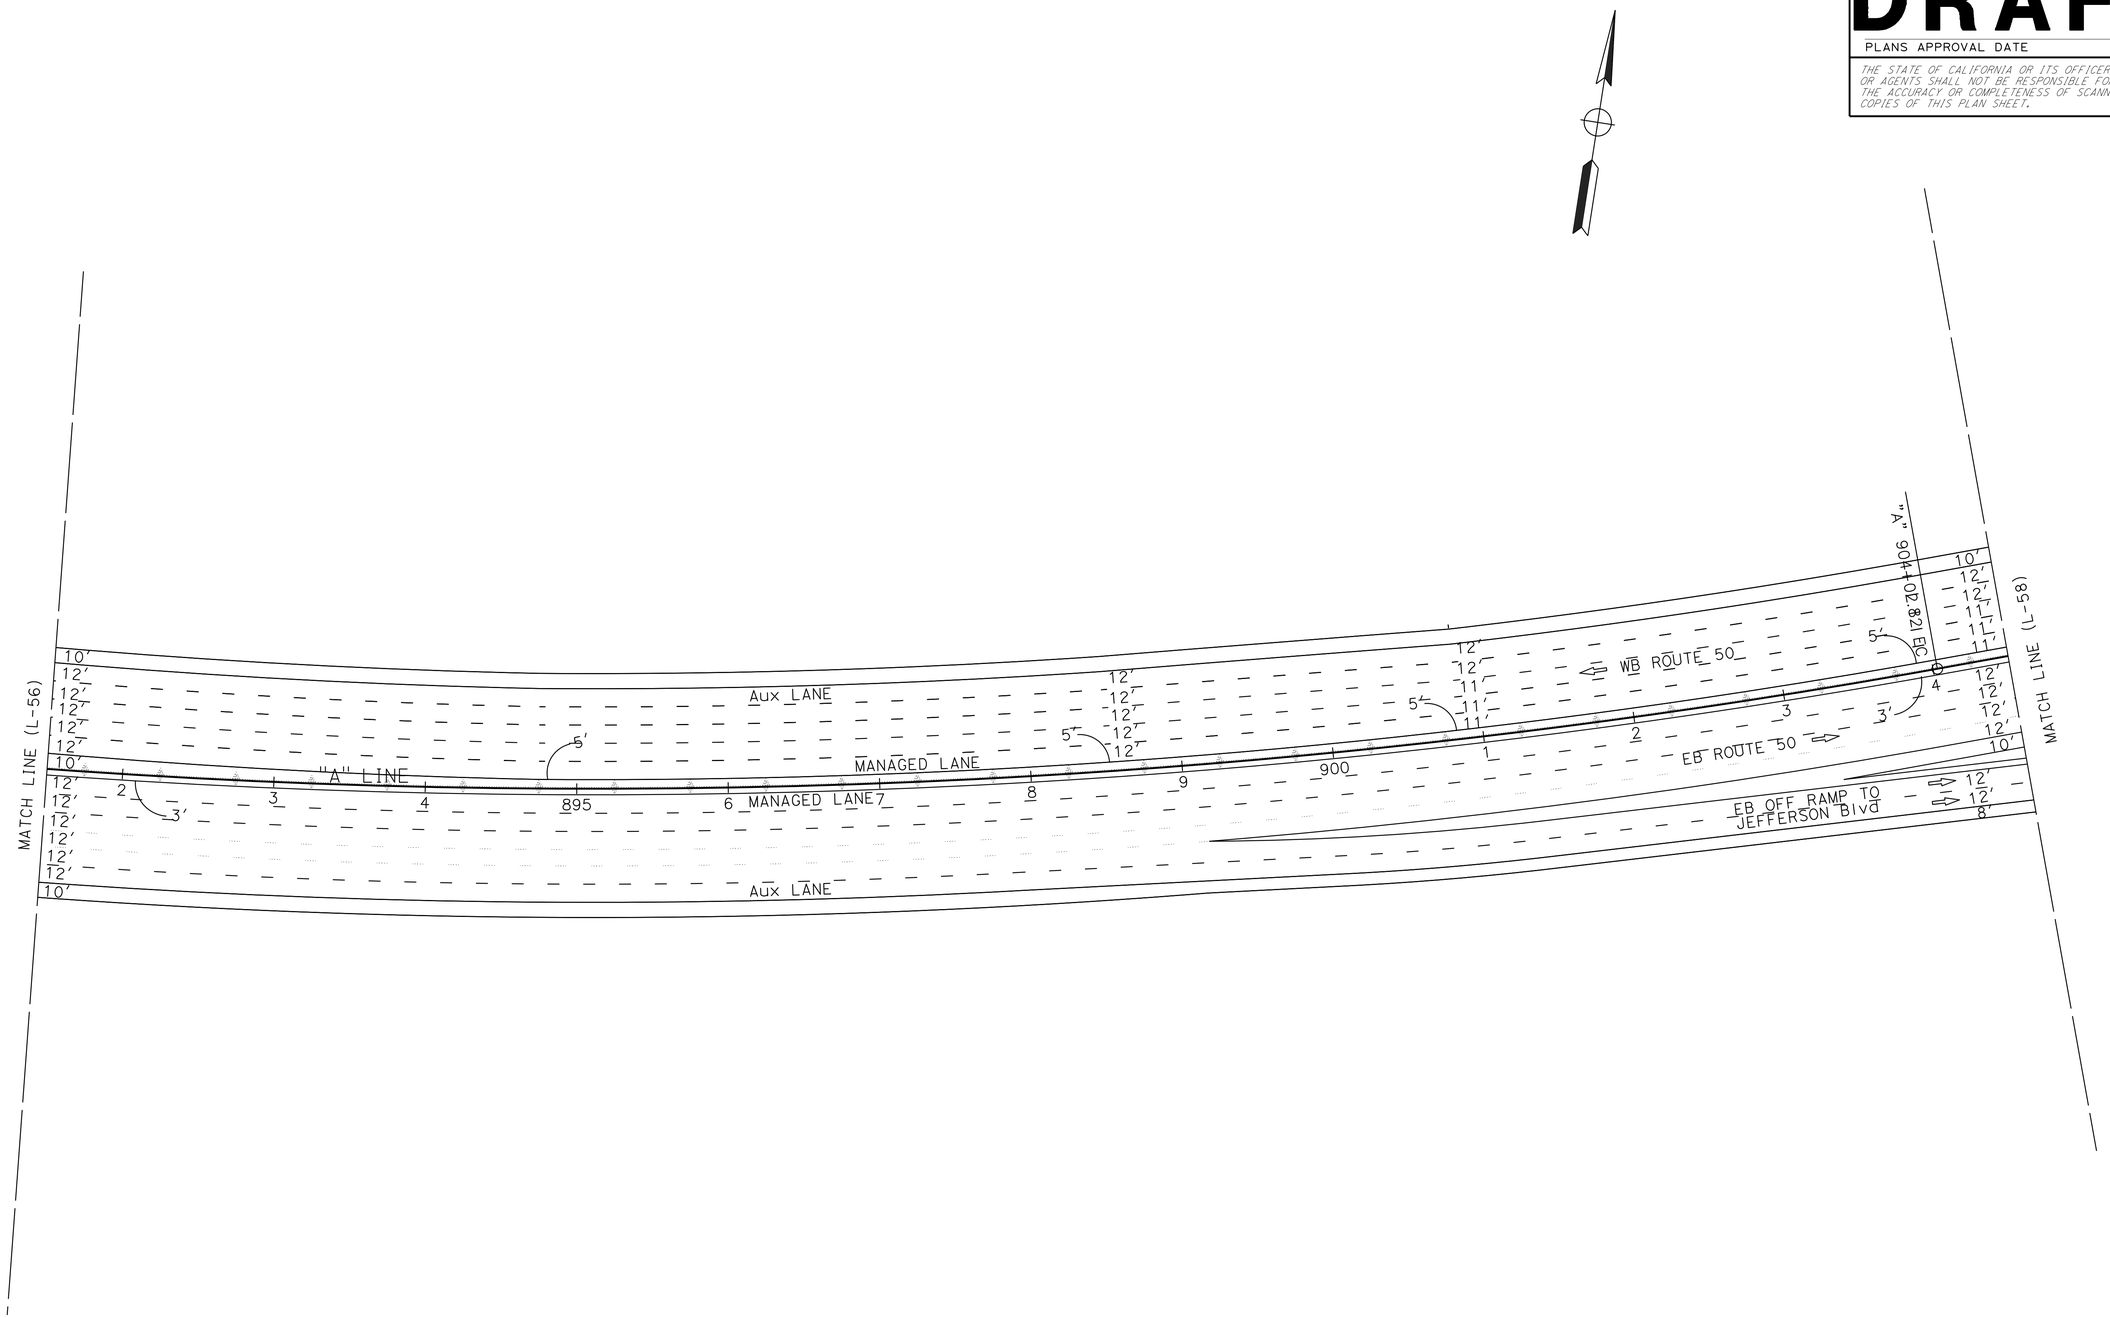

ALTERNATIVES 2B-6B
LAYOUT

SCALE: 1" = 50'

L-57

LAST REVISION | DATE PLOTTED => 5-APR-2023
01-26-23 | TIME PLOTTED => 11:07

STATE OF CALIFORNIA - DEPARTMENT OF TRANSPORTATION
Caltrans®
03 DESIGN

FUNCTIONAL SUPERVISOR: MONIKA PEDIGO

CALCULATED-DESIGNED BY
CHECKED BY

XXXX - XXXX
XXXX - XXXX

REVISED BY
DATE REVISED

BORDER LAST REVISED 7/2/2010

USERNAME => s151922
DGN FILE => 3H900-Alt-2-6B LayOut-57.dgn

RELATIVE BORDER SCALE IS IN INCHES 0 1 2 3

UNIT 0328

PROJECT NUMBER & PHASE 00000000001

Dist	COUNTY	ROUTE	POST MILES TOTAL PROJECT	SHEET No.	TOTAL SHEETS
04	Sol	80	40.7/R44.7		
03	Yol,Sac	80,50	VAR		


REGISTERED CIVIL ENGINEER DATE

DRAFT

PLANS APPROVAL DATE

REGISTERED PROFESSIONAL ENGINEER No. Exp. CIVIL STATE OF CALIFORNIA

THE STATE OF CALIFORNIA OR ITS OFFICERS OR AGENTS SHALL NOT BE RESPONSIBLE FOR THE ACCURACY OR COMPLETENESS OF SCANNED COPIES OF THIS PLAN SHEET.

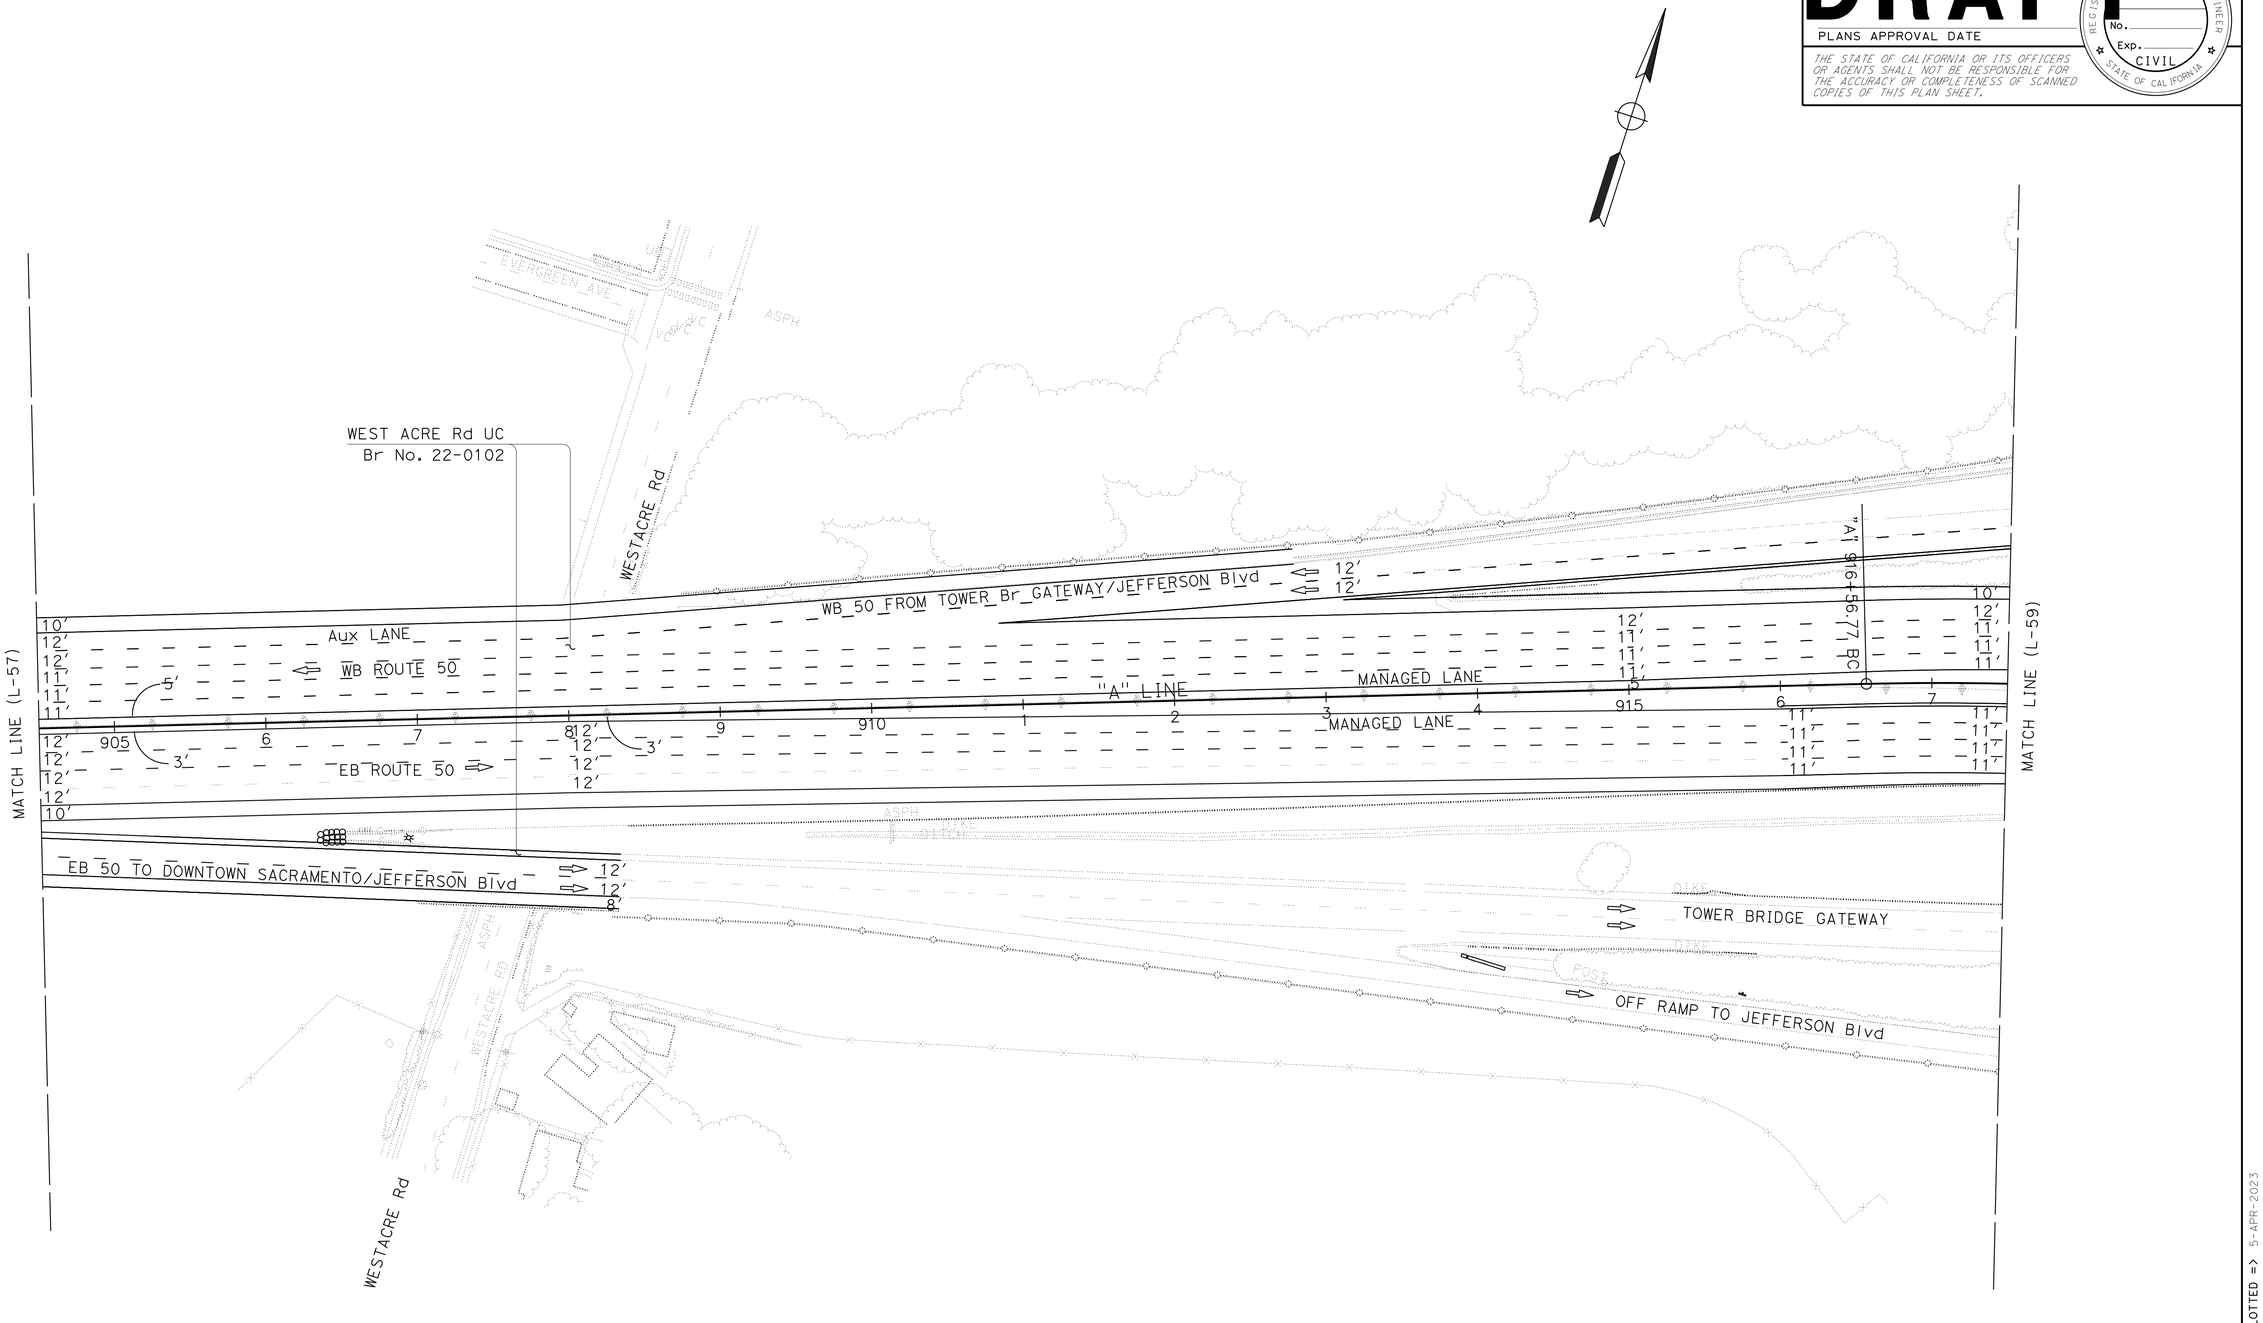

ALTERNATIVES 2B-6B
LAYOUT

SCALE: 1" = 50'

L-58

STATE OF CALIFORNIA - DEPARTMENT OF TRANSPORTATION
Caltrans
03 DESIGN

FUNCTIONAL SUPERVISOR: MONIKA PEDIGO

CALCULATED-DESIGNED BY: XXXX - XXXX

CHECKED BY: XXXX - XXXX

REVISED BY | DATE REVISED

LAST REVISION | DATE PLOTTED => 5-APR-2023
01-26-23 | TIME PLOTTED => 11:08

BORDER LAST REVISED 7/2/2010

USERNAME => s151922
DGN FILE => 3H900-Alt-2-6B LayOut-58.dgn

RELATIVE BORDER SCALE IS IN INCHES 0 1 2 3

UNIT 0328

PROJECT NUMBER & PHASE 00000000001

Dist	COUNTY	ROUTE	POST MILES TOTAL PROJECT	SHEET No.	TOTAL SHEETS
04	Sol	80	40.7/R44.7		
03	Yol,Sac	80,50	VAR		


REGISTERED CIVIL ENGINEER DATE

PLANS APPROVAL DATE

THE STATE OF CALIFORNIA OR ITS OFFICERS OR AGENTS SHALL NOT BE RESPONSIBLE FOR THE ACCURACY OR COMPLETENESS OF SCANNED COPIES OF THIS PLAN SHEET.

REGISTERED PROFESSIONAL ENGINEER No. Exp. CIVIL STATE OF CALIFORNIA

DRAFT

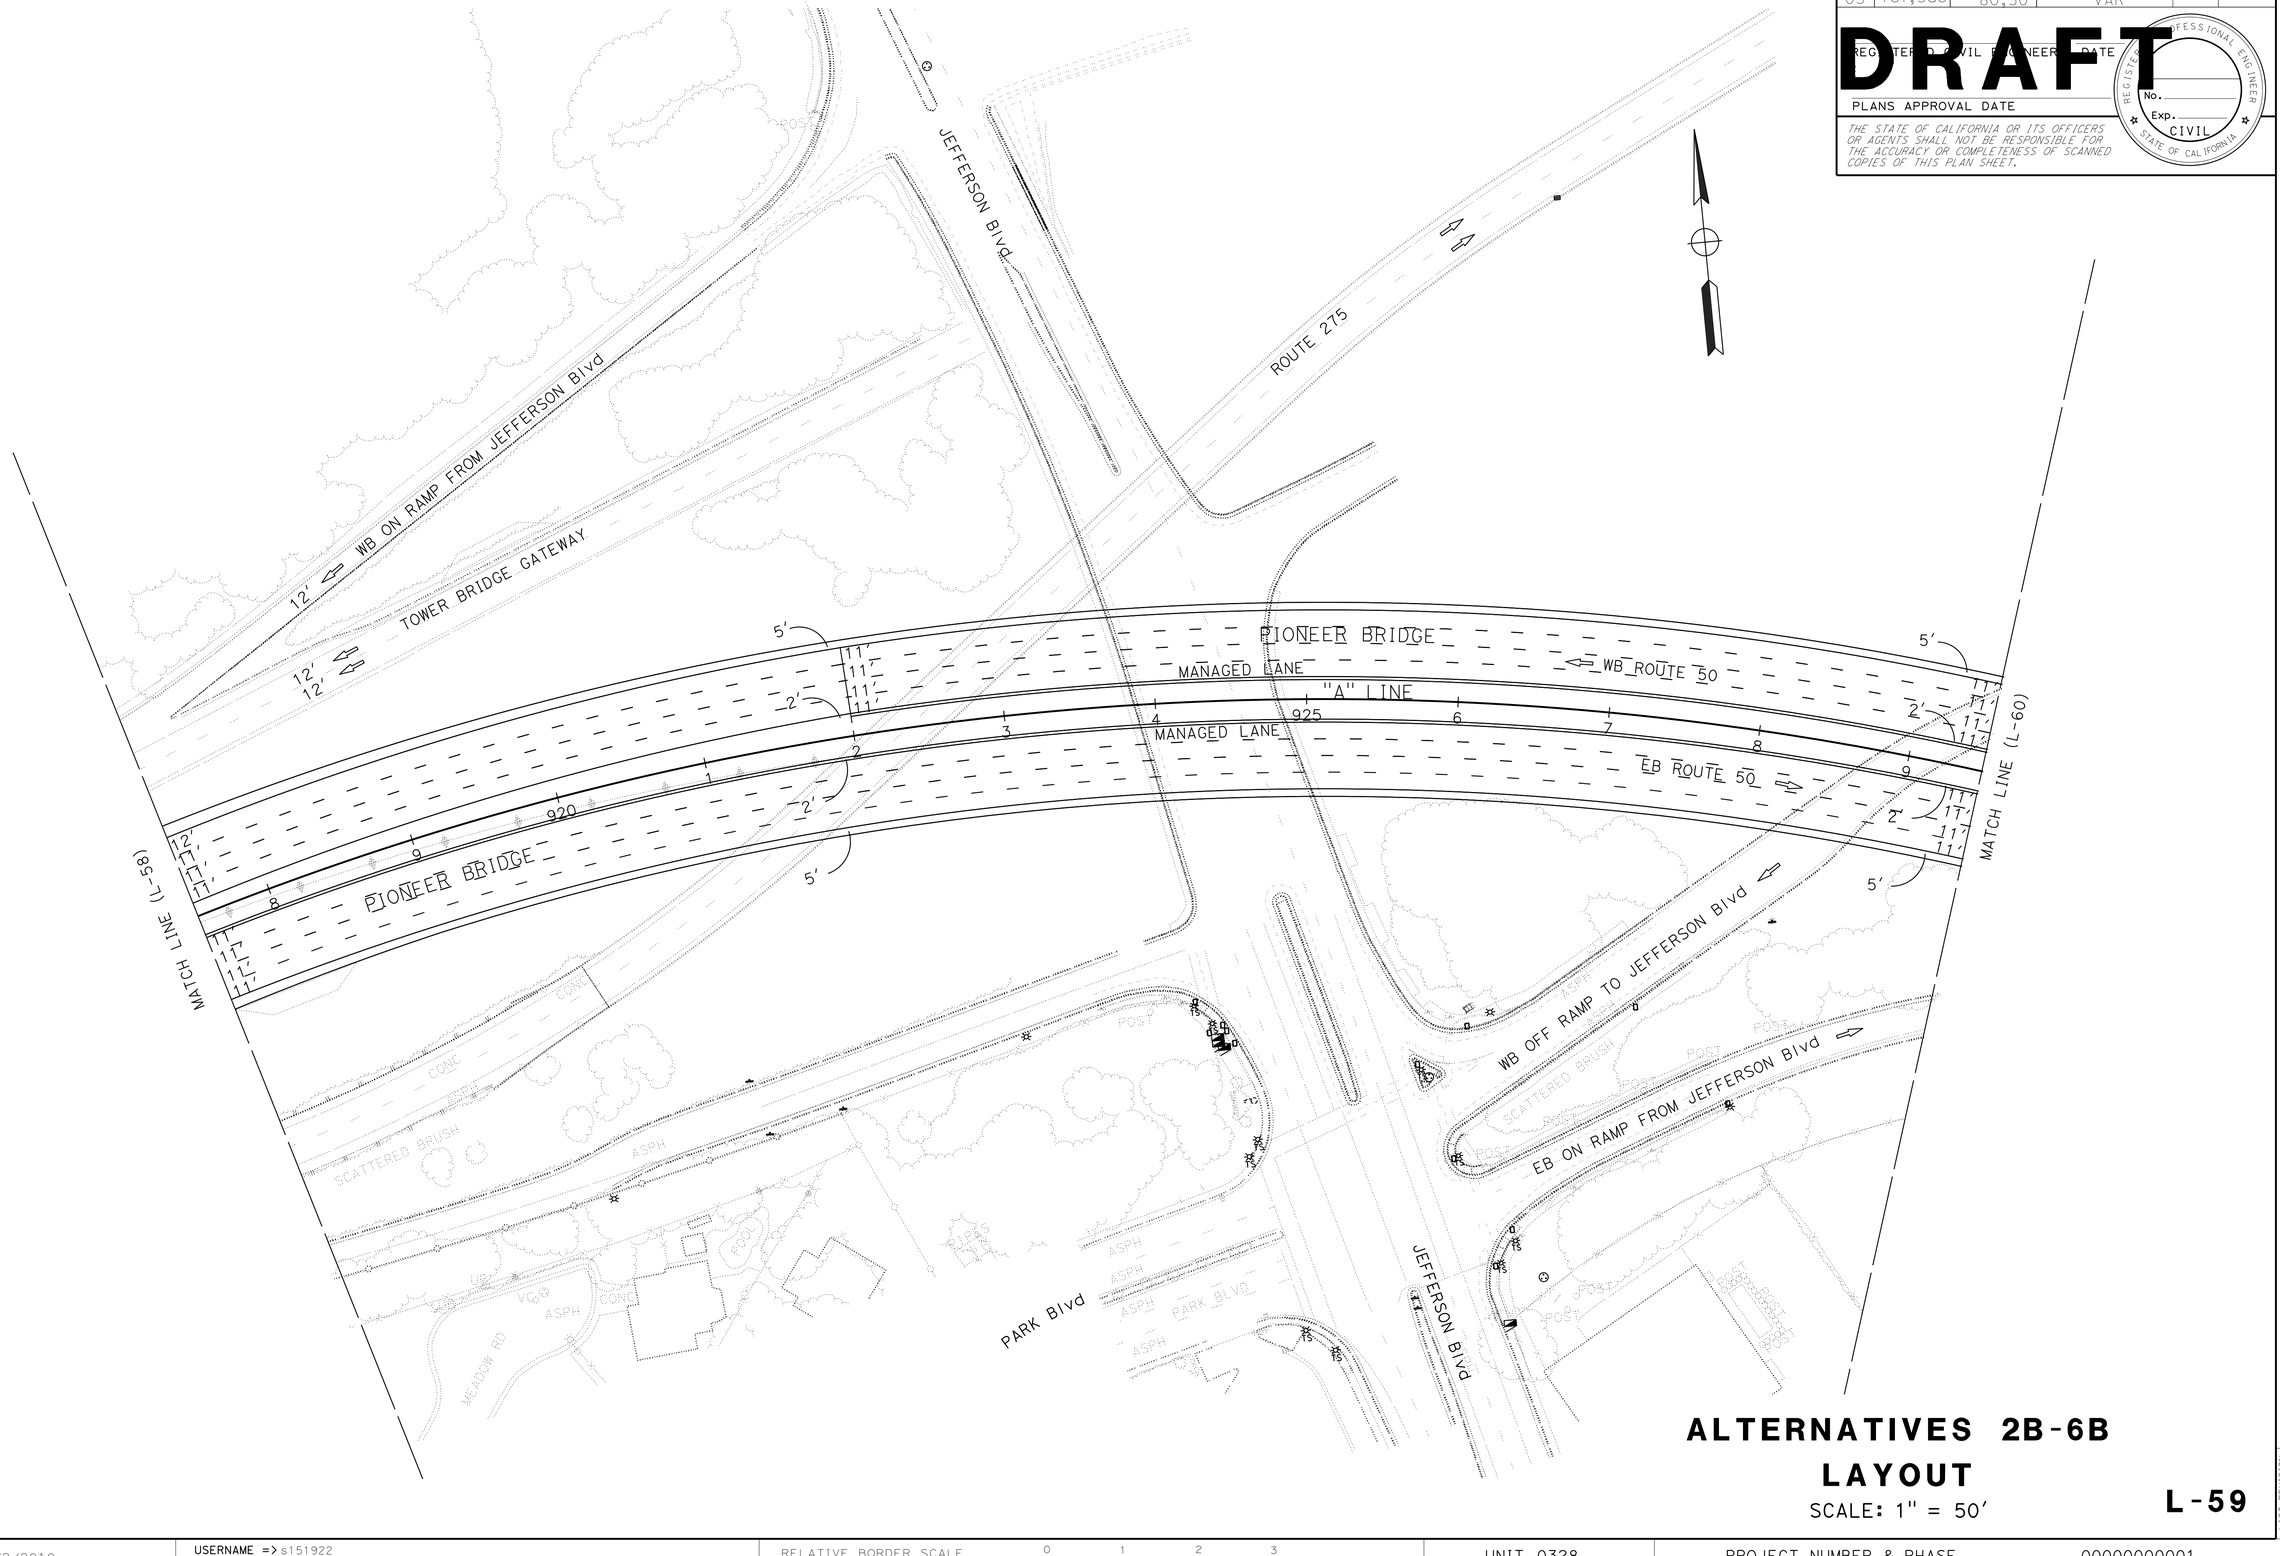

ALTERNATIVES 2B-6B LAYOUT

SCALE: 1" = 50'

L-59

STATE OF CALIFORNIA - DEPARTMENT OF TRANSPORTATION
03 DESIGN
Caltrans

FUNCTIONAL SUPERVISOR: MONIKA PEDIGO

CALCULATED-DESIGNED BY
CHECKED BY

REVISED BY	DATE REVISED
XXXX - XXXX	XXXX - XXXX

LAST REVISION | DATE PLOTTED => 5-APR-2023
01-26-23 | TIME PLOTTED => 11:08

BORDER LAST REVISED 7/2/2010

USERNAME => s151922
DGN FILE => 3H900-Alt-2-6B LayOut-59.dgn

RELATIVE BORDER SCALE IS IN INCHES 0 1 2 3

UNIT 0328

PROJECT NUMBER & PHASE 00000000001

Dist	COUNTY	ROUTE	POST MILES TOTAL PROJECT	SHEET No.	TOTAL SHEETS
04	Sol	80	40.7/R44.7		
03	Yol,Sac	80,50	VAR		


REGISTERED CIVIL ENGINEER — DATE

PLANS APPROVAL DATE

REGISTERED PROFESSIONAL ENGINEER No. Exp. CIVIL STATE OF CALIFORNIA

DRAFT

THE STATE OF CALIFORNIA OR ITS OFFICERS OR AGENTS SHALL NOT BE RESPONSIBLE FOR THE ACCURACY OR COMPLETENESS OF SCANNED COPIES OF THIS PLAN SHEET.

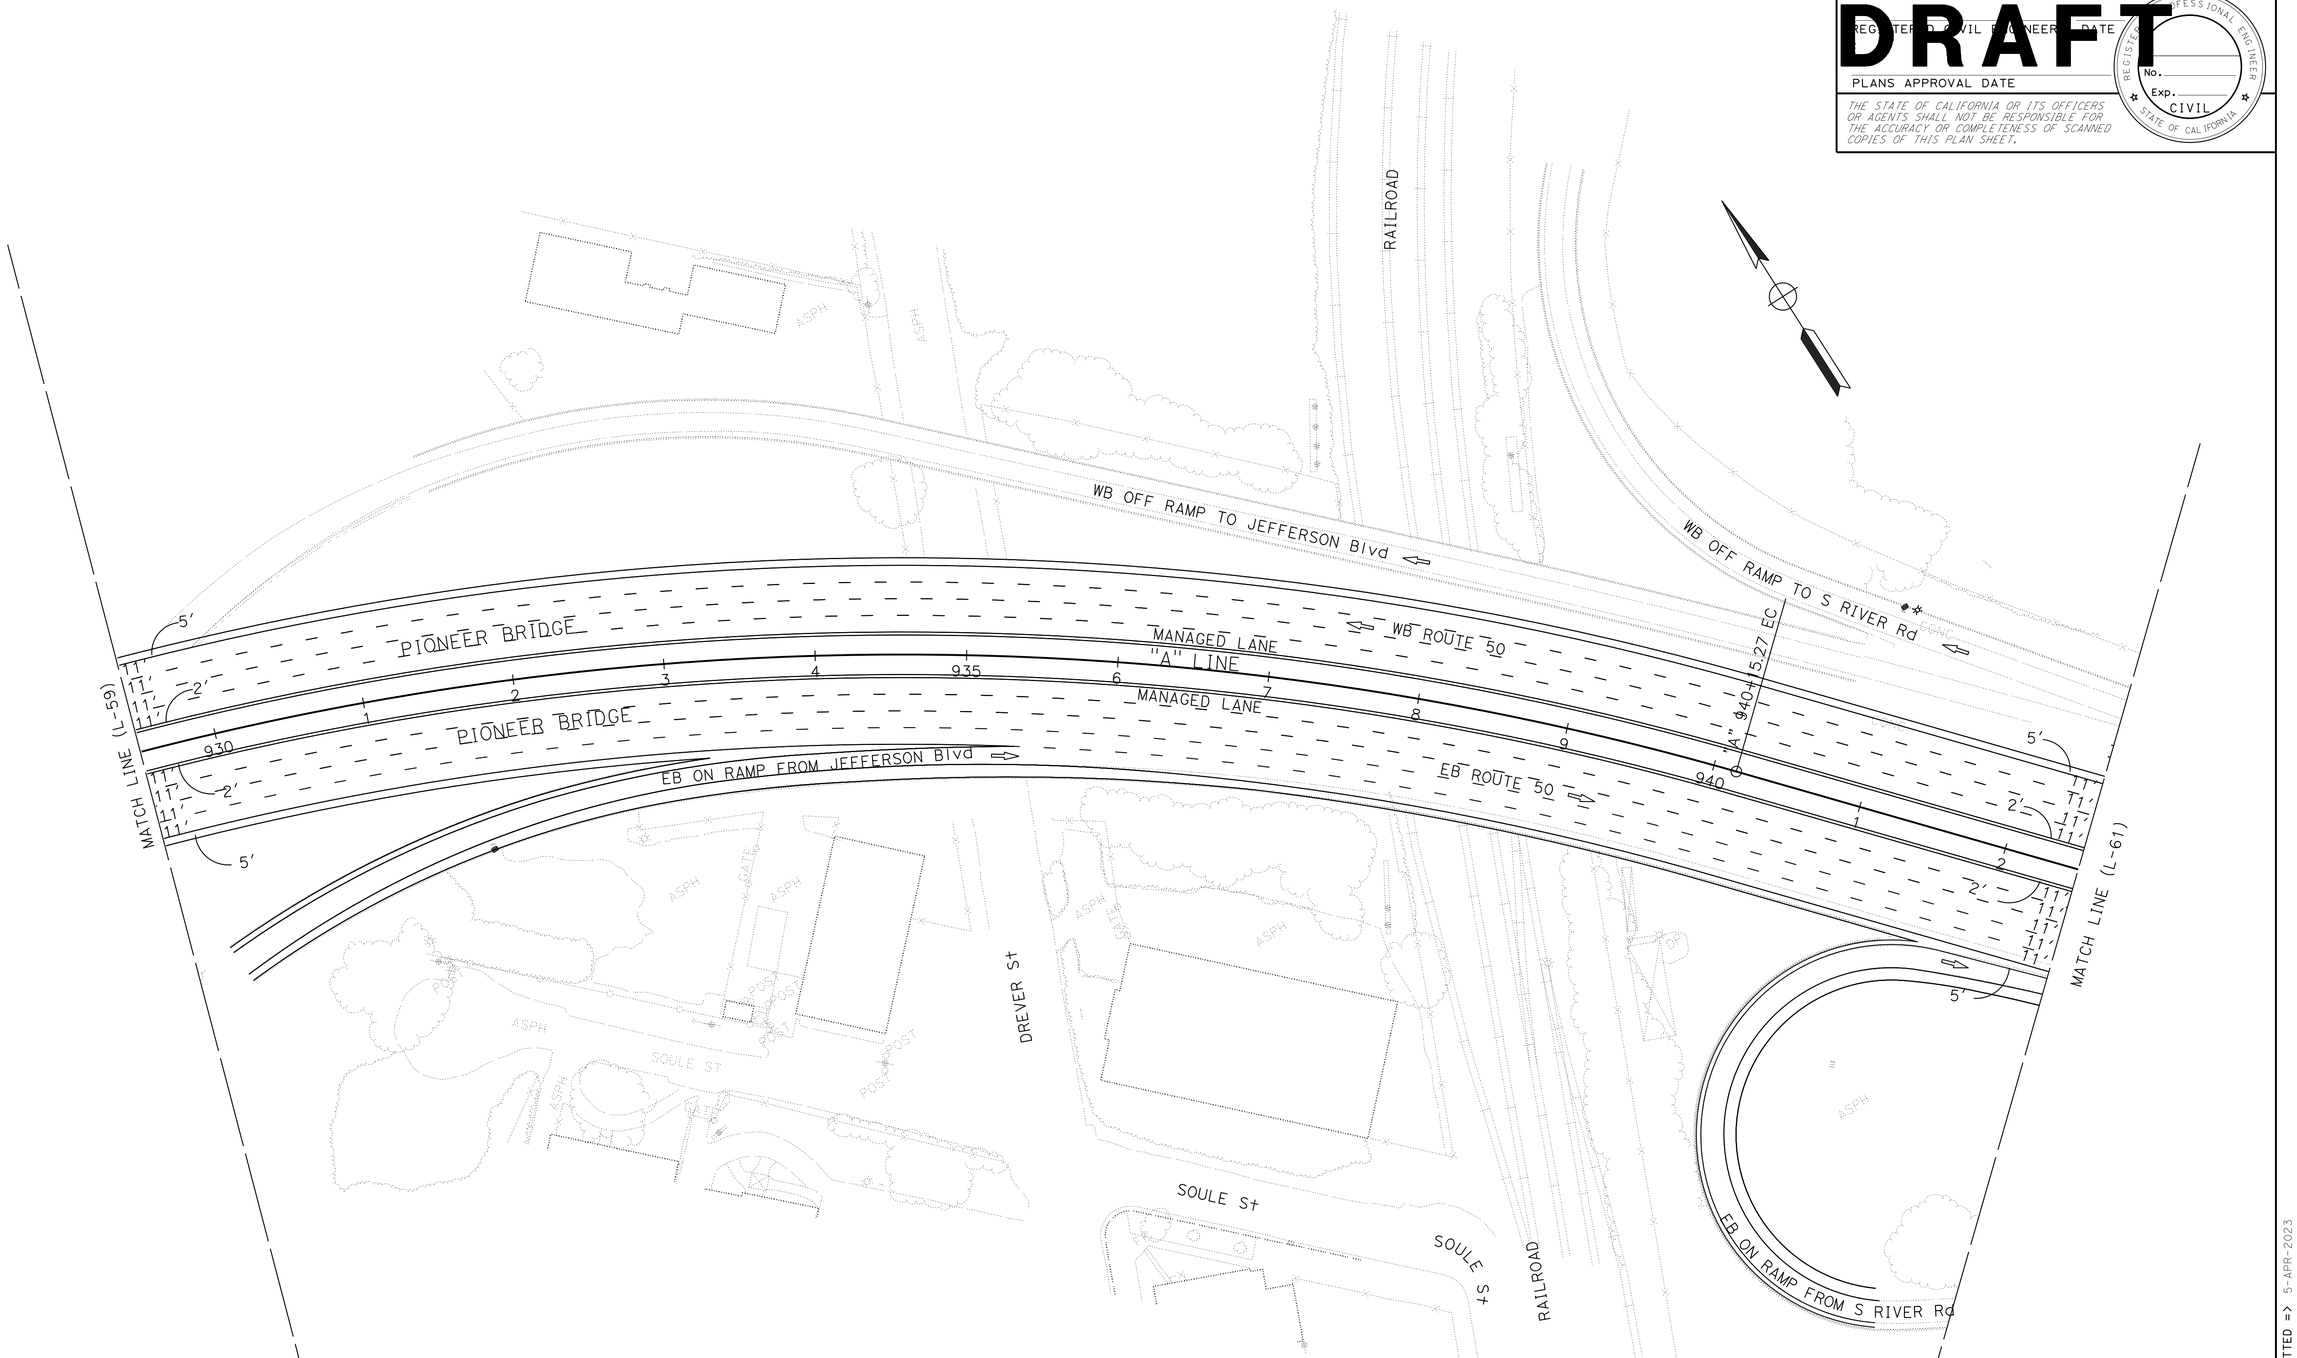

ALTERNATIVES 2B-6B LAYOUT

SCALE: 1" = 50'

L-60

CALCULATED-DESIGNED BY

CHECKED BY

REVISED BY — XXXX - XXXX

DATE REVISED — XXXX - XXXX

FUNCTIONAL SUPERVISOR — MONIKA PEDIGO

STATE OF CALIFORNIA - DEPARTMENT OF TRANSPORTATION

Caltrans

03 DESIGN

LAST REVISION — DATE PLOTTED => 5-APR-2023 TIME PLOTTED => 11:08 — 01-26-23

BORDER LAST REVISED 7/2/2010

USERNAME => s151922
DGN FILE => 3H900-Alt-2-6B LayOut-60.dgn

RELATIVE BORDER SCALE IS IN INCHES 0 1 2 3

UNIT 0328

PROJECT NUMBER & PHASE 00000000001

Dist	COUNTY	ROUTE	POST MILES TOTAL PROJECT	SHEET No.	TOTAL SHEETS
04	Sol	80	40.7/R44.7		
03	Yol,Sac	80,50	VAR		


DRAFT

REGISTERED CIVIL ENGINEER — DATE

PLANS APPROVAL DATE

REGISTERED PROFESSIONAL ENGINEER — No. — Exp. — CIVIL — STATE OF CALIFORNIA

THE STATE OF CALIFORNIA OR ITS OFFICERS OR AGENTS SHALL NOT BE RESPONSIBLE FOR THE ACCURACY OR COMPLETENESS OF SCANNED COPIES OF THIS PLAN SHEET.

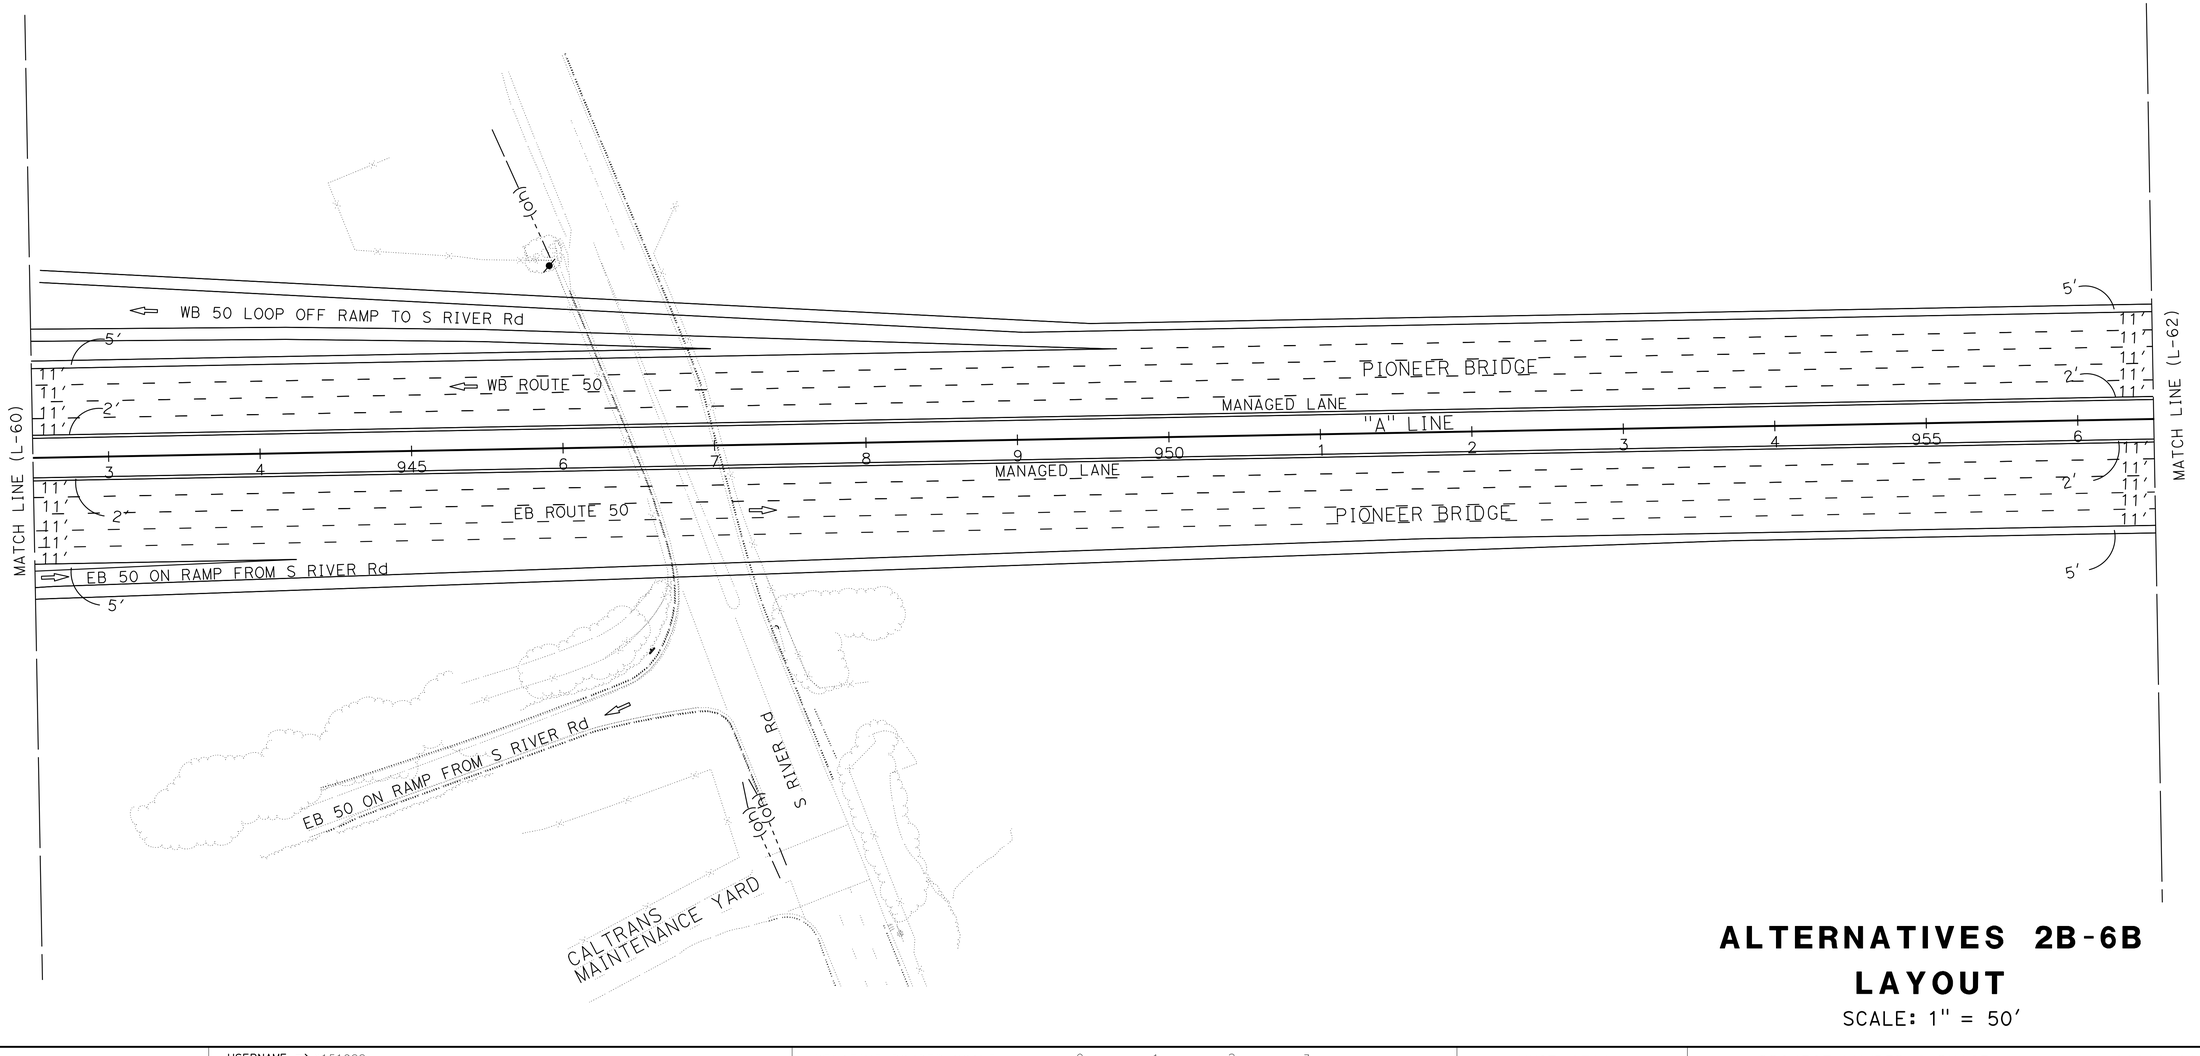

ALTERNATIVES 2B-6B
LAYOUT

SCALE: 1" = 50′

L-61

STATE OF CALIFORNIA - DEPARTMENT OF TRANSPORTATION
Caltrans®
03 DESIGN

FUNCTIONAL SUPERVISOR: MONIKA PEDIGO

CALCULATED-DESIGNED BY

CHECKED BY

XXXX - XXXX

XXXX - XXXX

REVISED BY

DATE REVISED

LAST REVISION: DATE PLOTTED => 5-APR-2023
01-26-23 TIME PLOTTED => 11:08

BORDER LAST REVISED 7/2/2010

USERNAME => s151922
DGN FILE => 3H900-Alt-2-6B LayOut-61.dgn

RELATIVE BORDER SCALE IS IN INCHES 0 1 2 3

UNIT 0328

PROJECT NUMBER & PHASE 00000000001

Dist	COUNTY	ROUTE	POST MILES TOTAL PROJECT	SHEET No.	TOTAL SHEETS
04	Sol	80	40.7/R44.7		
03	Yol,Sac	80,50	VAR		


REGISTERED CIVIL ENGINEER — DATE

PLANS APPROVAL DATE

DRAFT

REGISTERED PROFESSIONAL ENGINEER — No. — Exp. — CIVIL — STATE OF CALIFORNIA

THE STATE OF CALIFORNIA OR ITS OFFICERS OR AGENTS SHALL NOT BE RESPONSIBLE FOR THE ACCURACY OR COMPLETENESS OF SCANNED COPIES OF THIS PLAN SHEET.

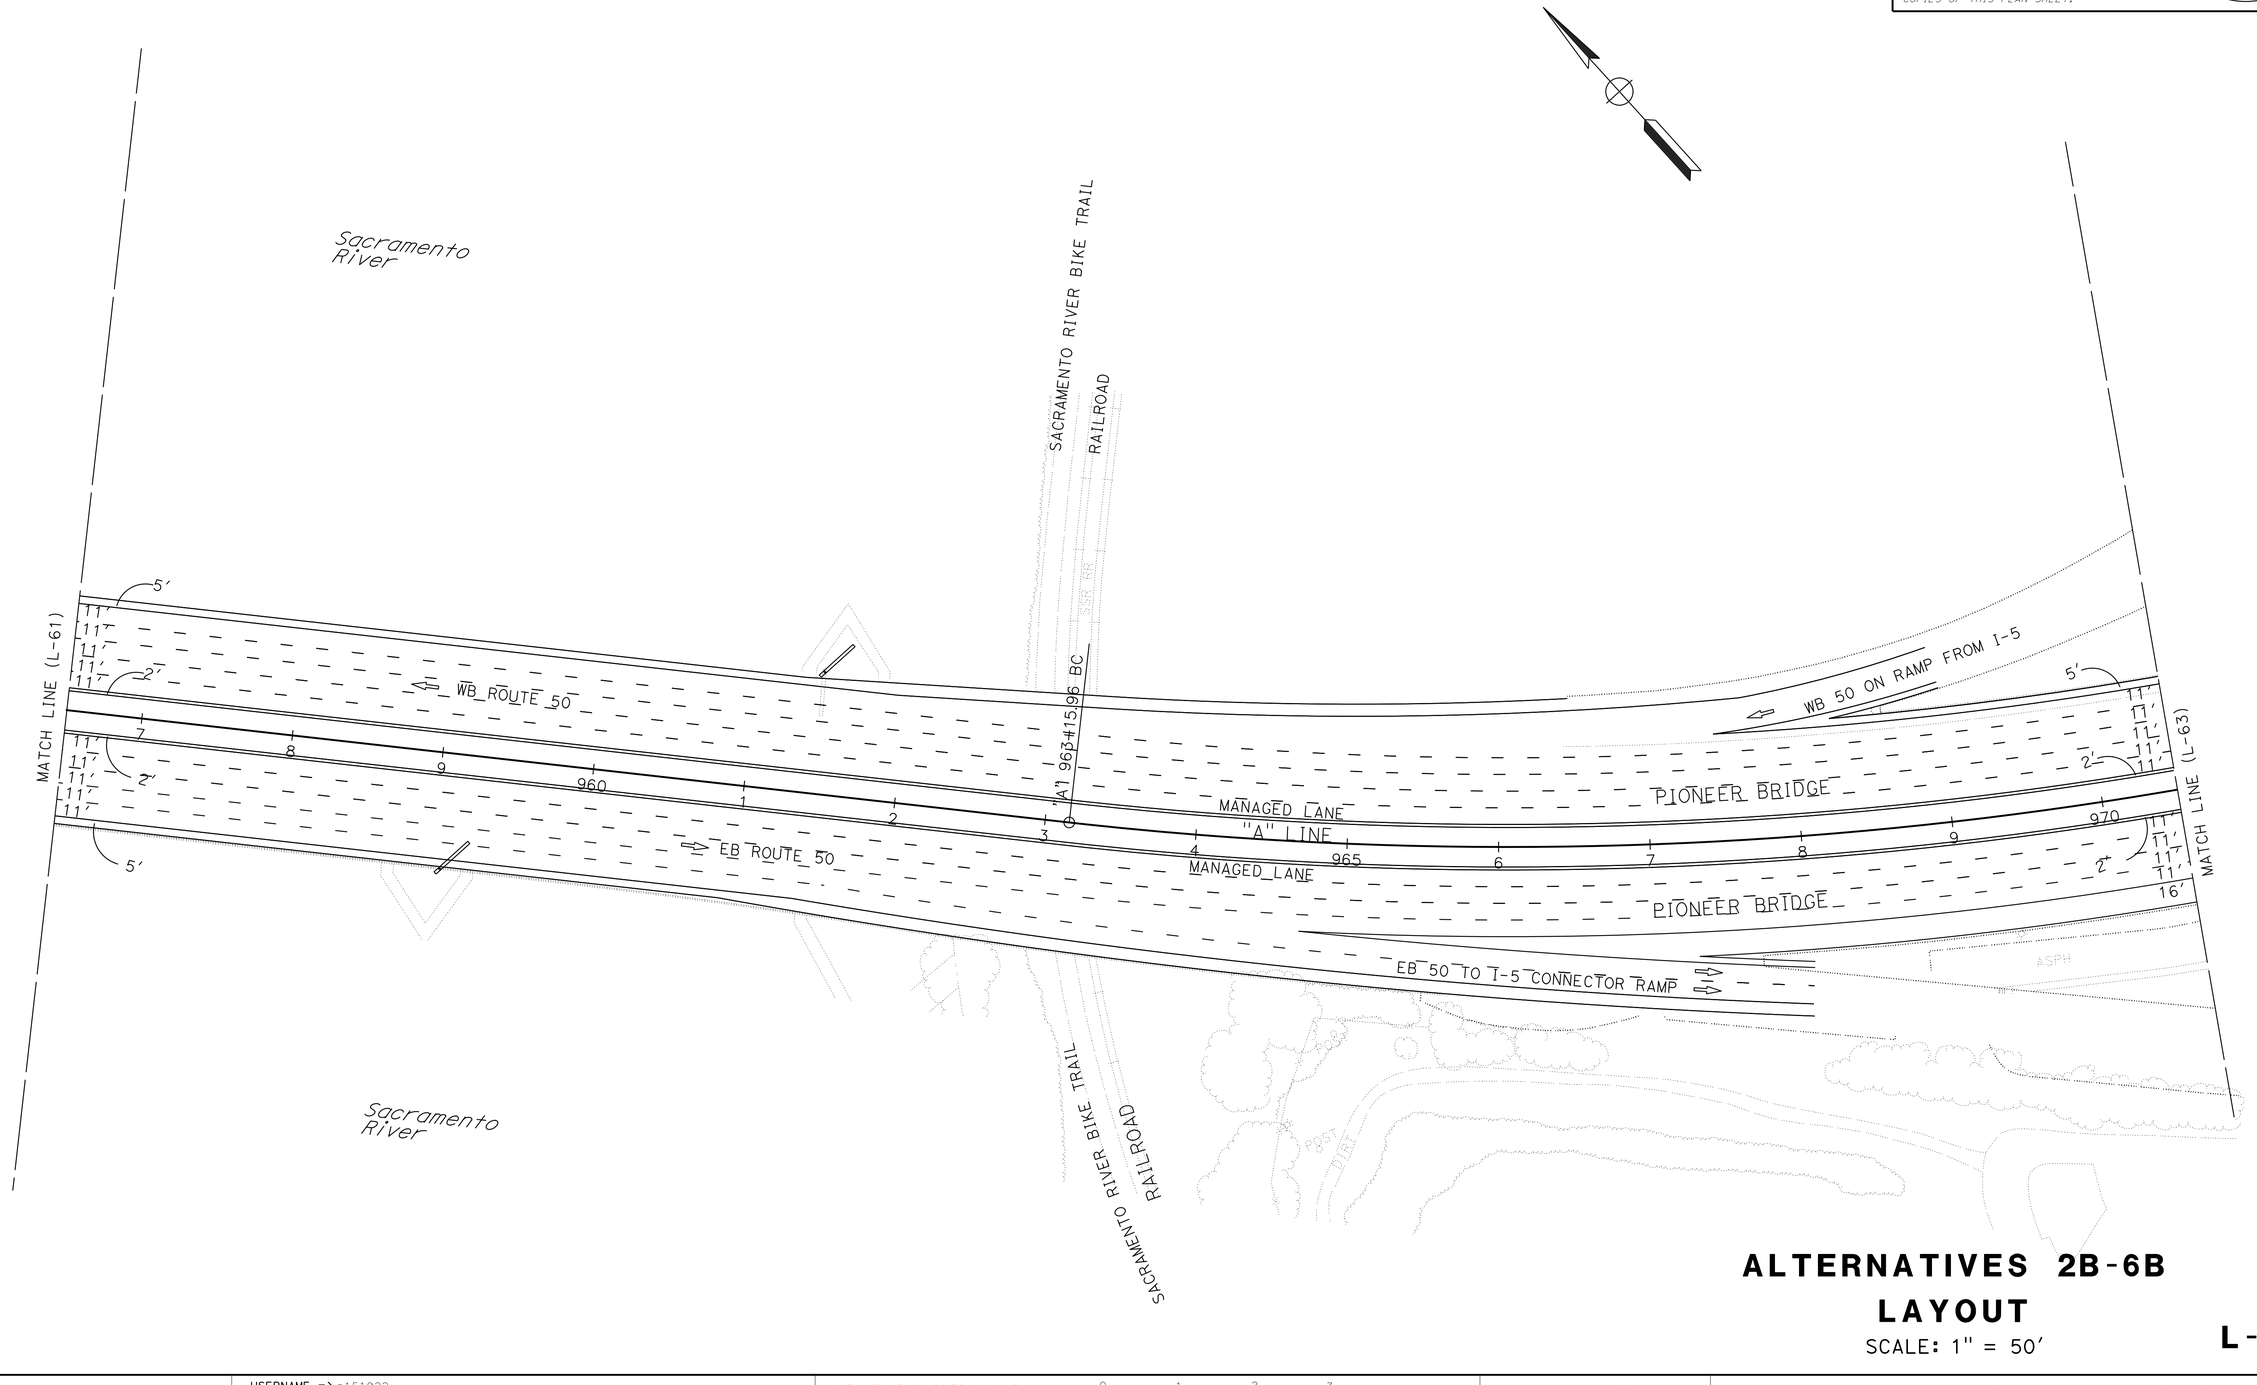

ALTERNATIVES 2B-6B
LAYOUT

SCALE: 1" = 50'

L-62

CALCULATED-DESIGNED BY

CHECKED BY

FUNCTIONAL SUPERVISOR: MONIKA PEDIGO

REVISED BY	DATE REVISED
XXXX - XXXX	XXXX - XXXX

STATE OF CALIFORNIA - DEPARTMENT OF TRANSPORTATION

Caltrans®

03 DESIGN

LAST REVISION | DATE PLOTTED => 5-APR-2023
01-26-23 | TIME PLOTTED => 11:08

BORDER LAST REVISED 7/2/2010

USERNAME => s151922
DGN FILE => 3H900-Alt-2-6B LayOut-62.dgn

RELATIVE BORDER SCALE IS IN INCHES 0 1 2 3

UNIT 0328

PROJECT NUMBER & PHASE 00000000001

Dist	COUNTY	ROUTE	POST MILES TOTAL PROJECT	SHEET No.	TOTAL SHEETS
04	Sol	80	40.7/R44.7		
03	Yol,Sac	80,50	VAR		


DRAFT

REGISTERED CIVIL ENGINEER DATE

PLANS APPROVAL DATE

REGISTERED PROFESSIONAL ENGINEER No. Exp. CIVIL STATE OF CALIFORNIA

THE STATE OF CALIFORNIA OR ITS OFFICERS OR AGENTS SHALL NOT BE RESPONSIBLE FOR THE ACCURACY OR COMPLETENESS OF SCANNED COPIES OF THIS PLAN SHEET.

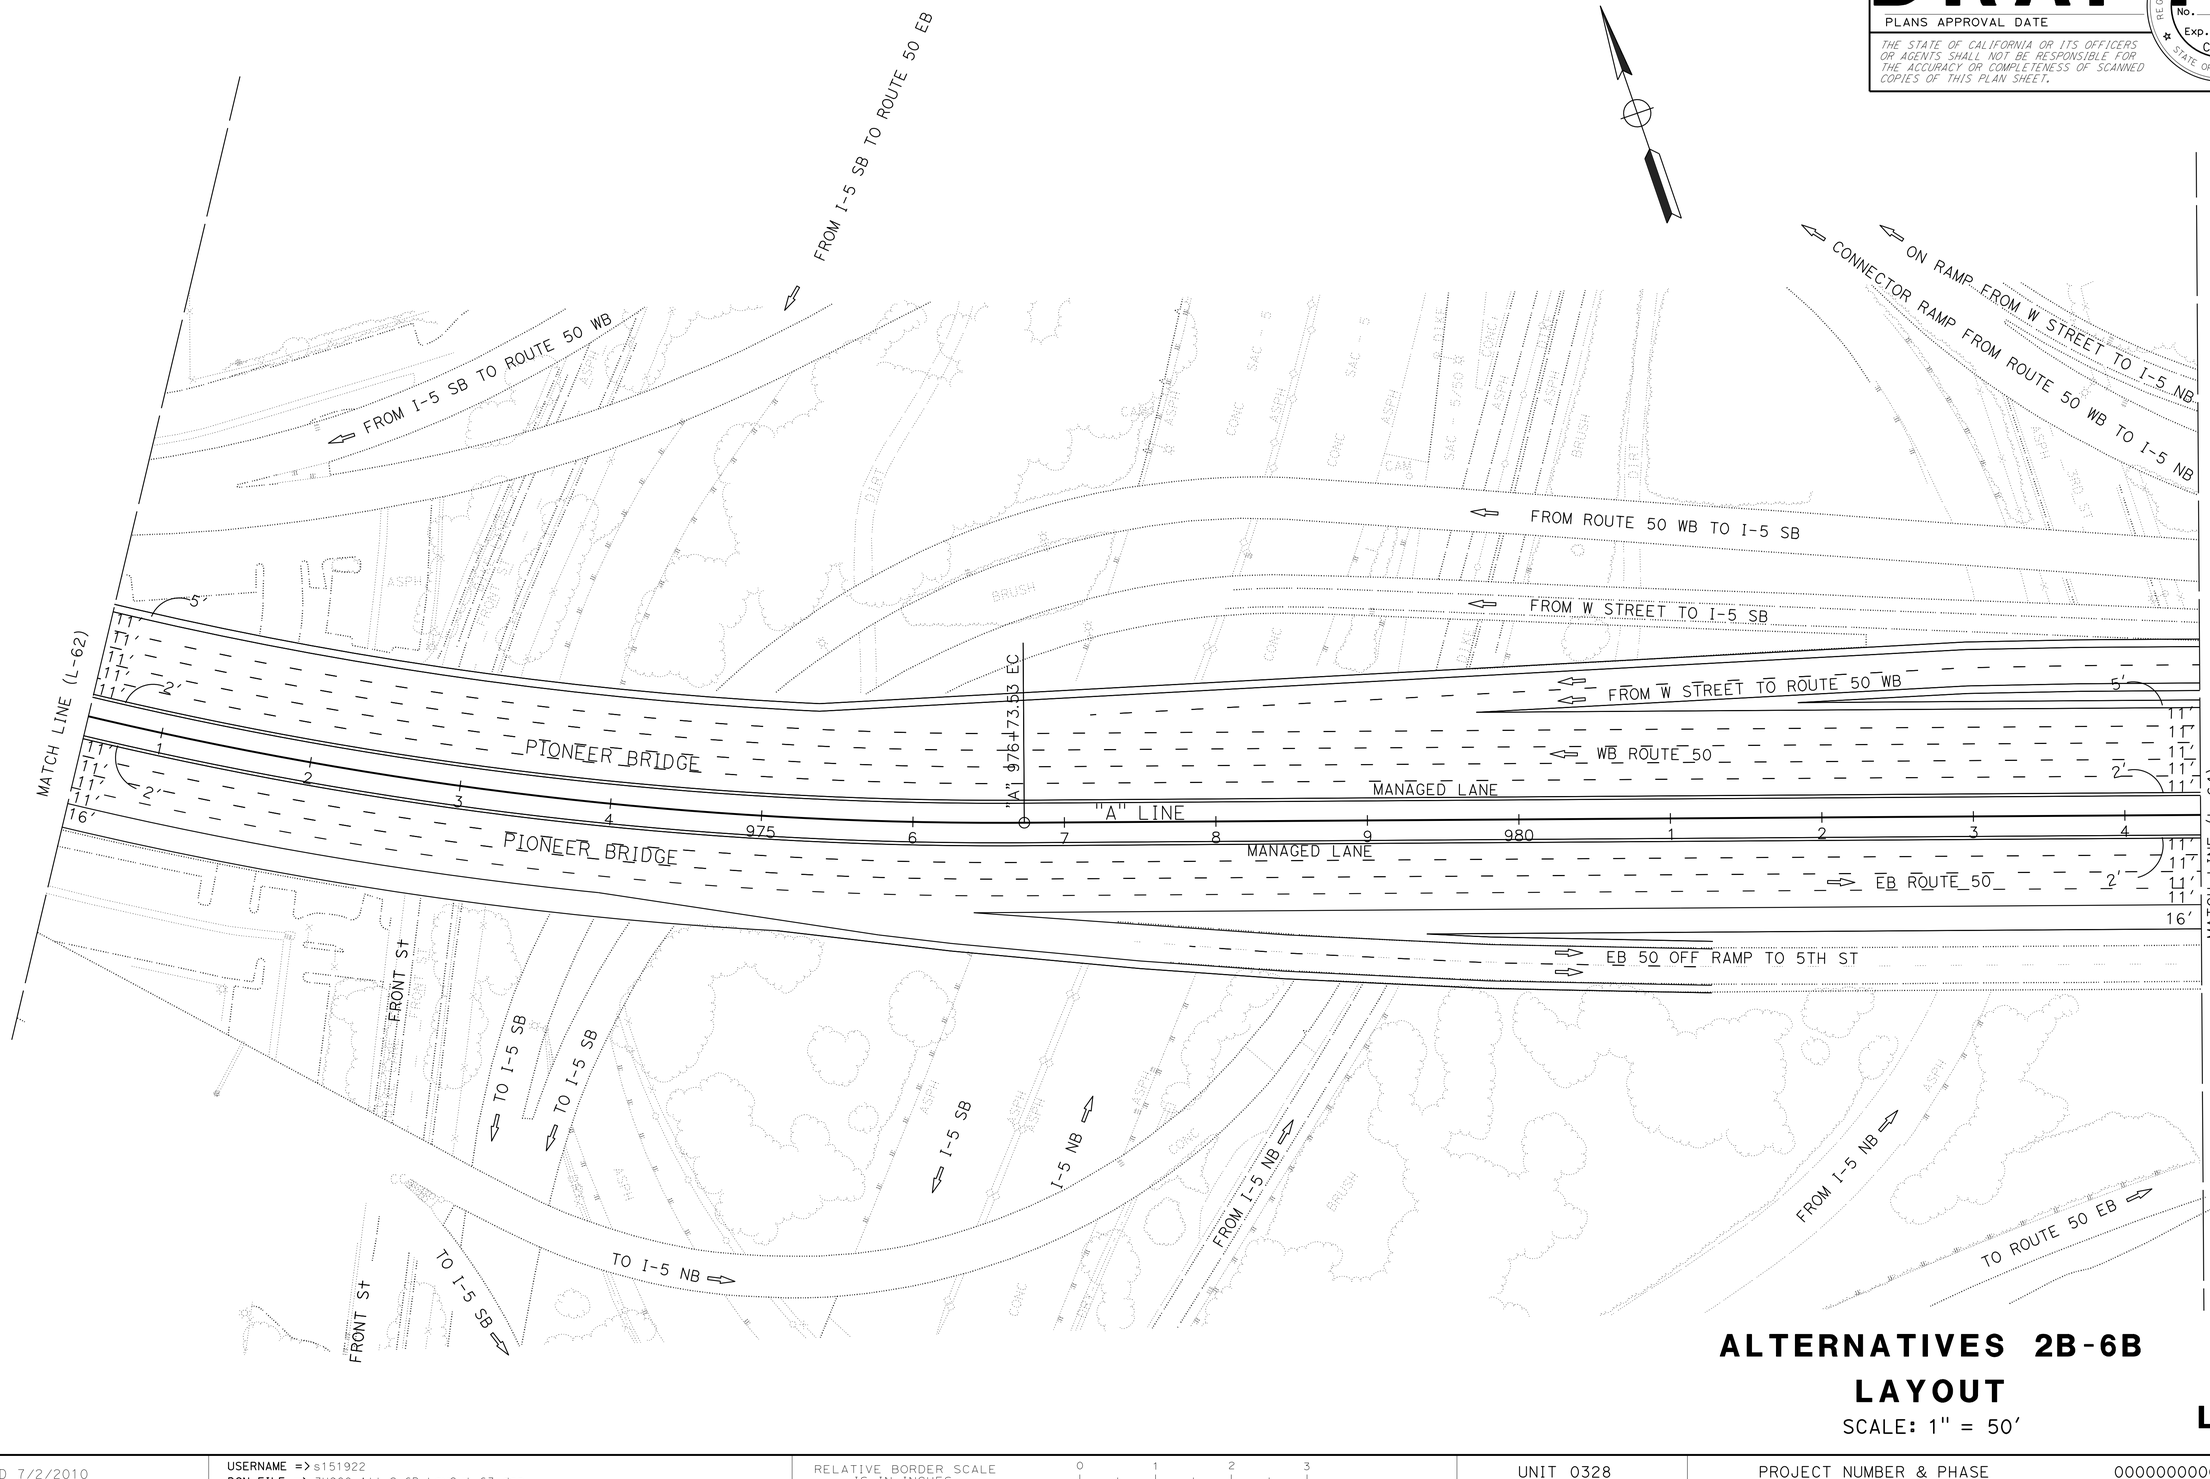

ALTERNATIVES 2B-6B
LAYOUT

SCALE: 1" = 50'

L-63

REVISED BY	DATE REVISED
XXXX - XXXX	XXXX - XXXX

CALCULATED-DESIGNED BY

CHECKED BY

FUNCTIONAL SUPERVISOR: MONIKA PEDIGO

STATE OF CALIFORNIA - DEPARTMENT OF TRANSPORTATION

Caltrans®

03 DESIGN

LAST REVISION: 01-26-23

DATE PLOTTED => 5-APR-2023

TIME PLOTTED => 11:08

BORDER LAST REVISED 7/2/2010

USERNAME => s151922

DGN FILE => 3H900-Alt-2-6B LayOut-63.dgn

RELATIVE BORDER SCALE IS IN INCHES 0 1 2 3

UNIT 0328

PROJECT NUMBER & PHASE 00000000001

Dist	COUNTY	ROUTE	POST MILES TOTAL PROJECT	SHEET No.	TOTAL SHEETS
04	Sol	80	40.7/R44.7		
03	Yol,Sac	80,50	VAR		


DRAFT

REGISTERED CIVIL ENGINEER — DATE

PLANS APPROVAL DATE

REGISTERED PROFESSIONAL ENGINEER No. Exp. CIVIL STATE OF CALIFORNIA

THE STATE OF CALIFORNIA OR ITS OFFICERS OR AGENTS SHALL NOT BE RESPONSIBLE FOR THE ACCURACY OR COMPLETENESS OF SCANNED COPIES OF THIS PLAN SHEET.

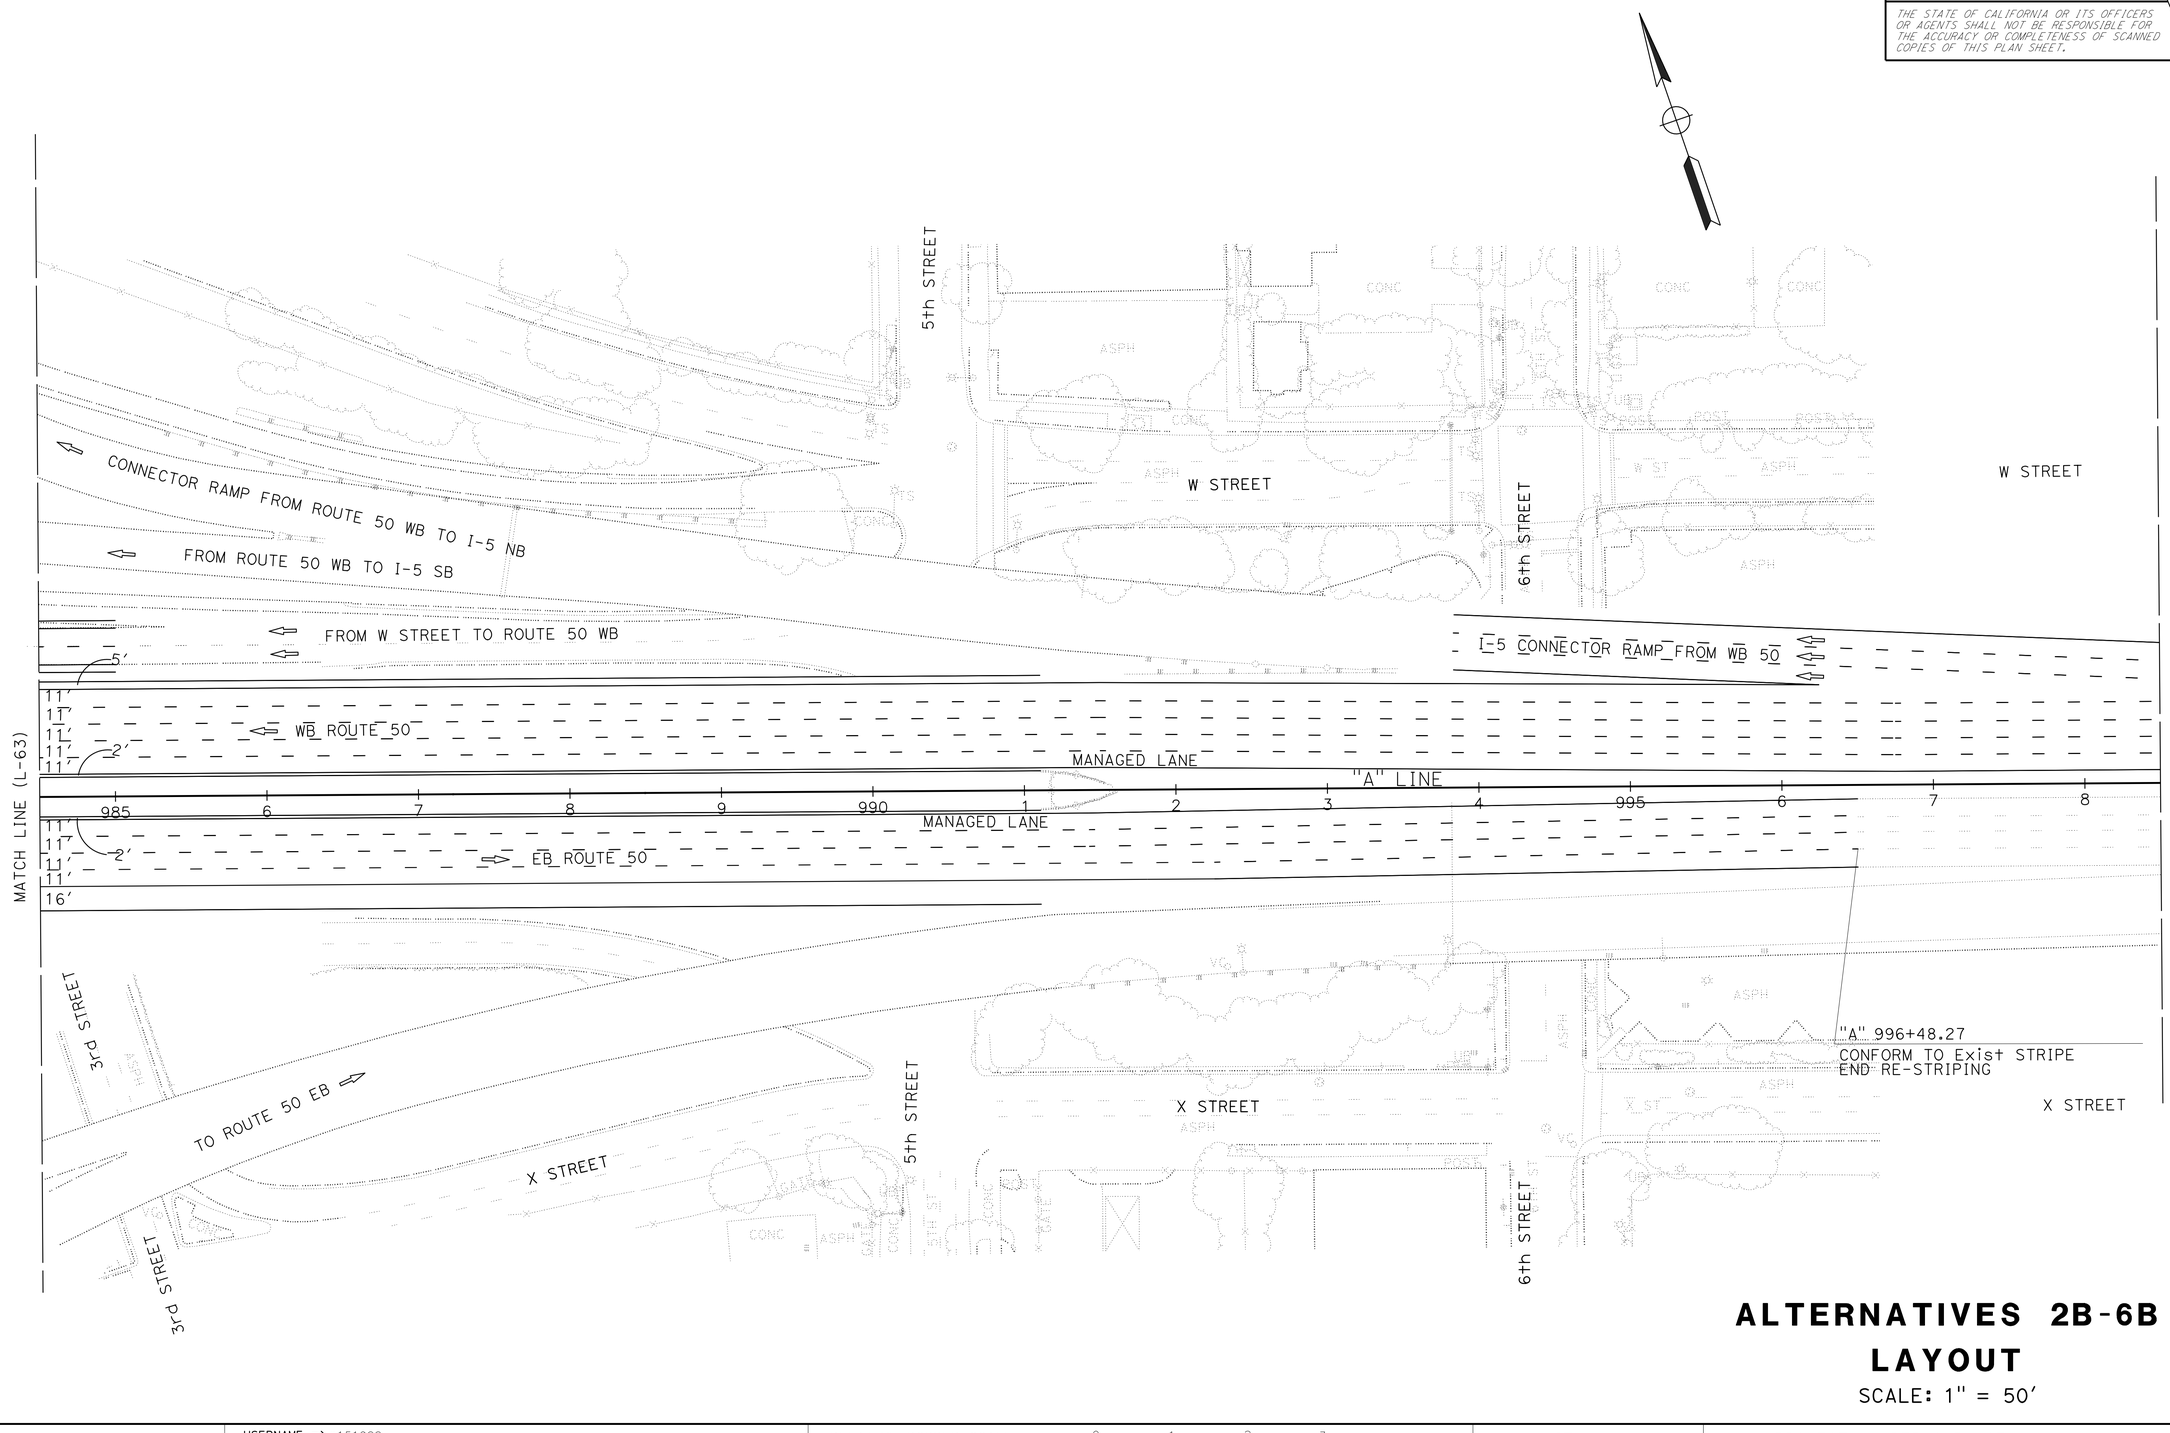

ALTERNATIVES 2B-6B
LAYOUT

SCALE: 1" = 50'

L-64

STATE OF CALIFORNIA - DEPARTMENT OF TRANSPORTATION
03 DESIGN
Caltrans

FUNCTIONAL SUPERVISOR: MONIKA PEDIGO

CALCULATED-DESIGNED BY | CHECKED BY

XXXX - XXXX | XXXX - XXXX

REVISED BY | DATE REVISED

LAST REVISION — DATE PLOTTED => 5-APR-2023 TIME PLOTTED => 11:08

01-26-23

BORDER LAST REVISED 7/2/2010

USERNAME => s151922
DGN FILE => 3H900-Alt-2-6B LayOut-64.dgn

RELATIVE BORDER SCALE IS IN INCHES 0 1 2 3

UNIT 0328

PROJECT NUMBER & PHASE 00000000001

Dist	COUNTY	ROUTE	POST MILES TOTAL PROJECT	SHEET No.	TOTAL SHEETS
04	Sol	80	40.7/R44.7		
03	Yol,Sac	80,50	VAR		


DRAFT

REGISTERED CIVIL ENGINEER DATE

PLANS APPROVAL DATE

REGISTERED PROFESSIONAL ENGINEER No. Exp. CIVIL STATE OF CALIFORNIA

THE STATE OF CALIFORNIA OR ITS OFFICERS OR AGENTS SHALL NOT BE RESPONSIBLE FOR THE ACCURACY OR COMPLETENESS OF SCANNED COPIES OF THIS PLAN SHEET.

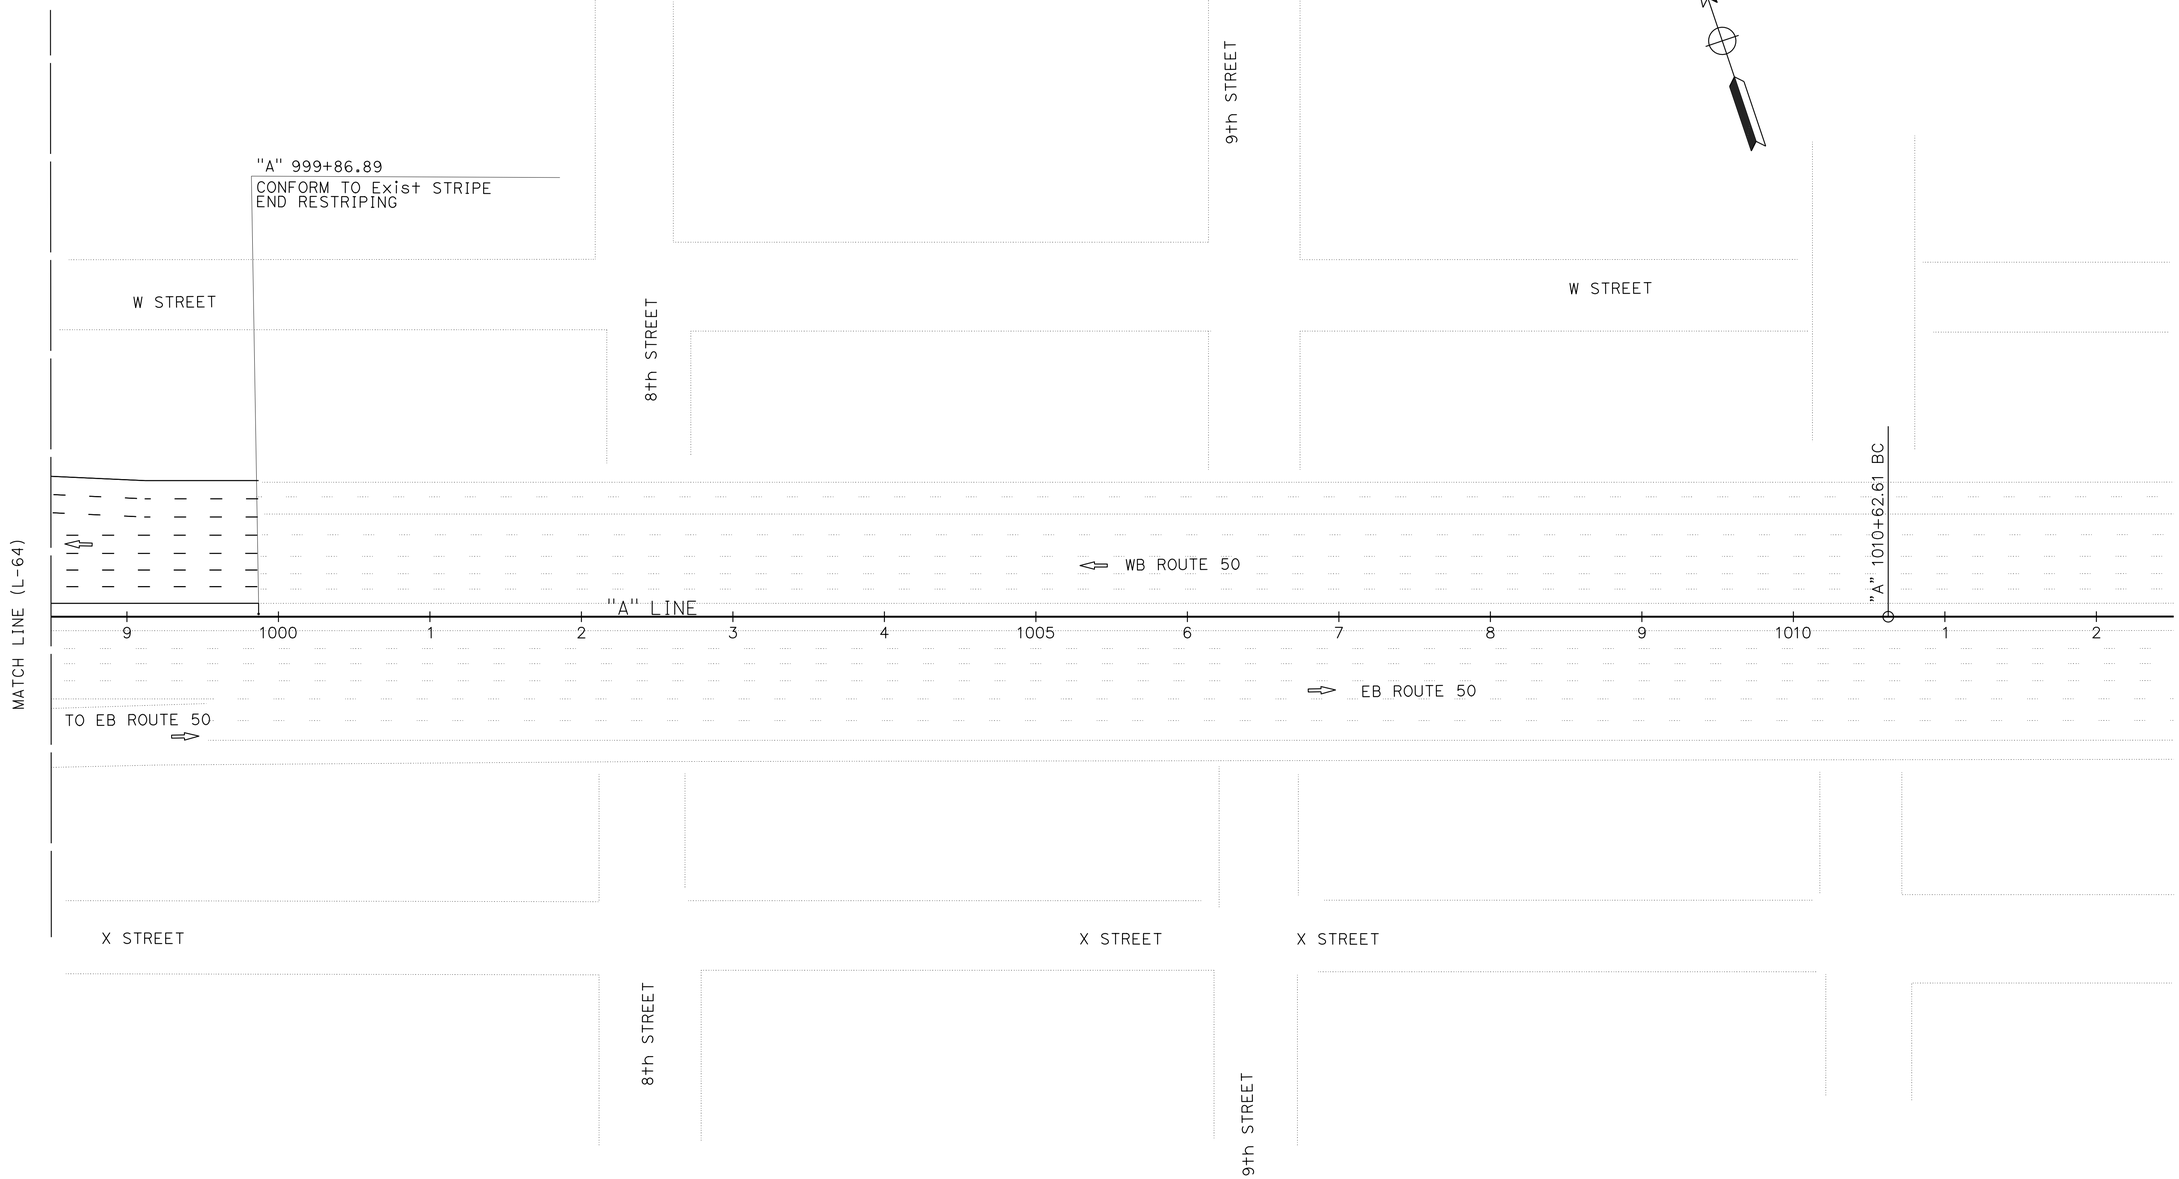

ALTERNATIVES 2B-6B
LAYOUT

SCALE: 1" = 50'

L-65

REVISED BY | DATE REVISED

XXXX - XXXX | XXXX - XXXX

CALCULATED-DESIGNED BY | CHECKED BY

FUNCTIONAL SUPERVISOR: MONIKA PEDIGO

STATE OF CALIFORNIA - DEPARTMENT OF TRANSPORTATION

03 DESIGN

Caltrans

LAST REVISION | DATE PLOTTED => 5-APR-2023 | TIME PLOTTED => 11:08

01-26-23

BORDER LAST REVISED 7/2/2010

USERNAME => s151922

DGN FILE => 3H900-Alt-2-6B LayOut-65.dgn

RELATIVE BORDER SCALE IS IN INCHES 0 1 2 3

UNIT 0328

PROJECT NUMBER & PHASE 00000000001

Dist	COUNTY	ROUTE	POST MILES TOTAL PROJECT	SHEET No.	TOTAL SHEETS
04	Sol	80	40.7/R44.7		
03	Yol,Sac	80,50	VAR		


DRAFT

REGISTERED CIVIL ENGINEER — DATE

PLANS APPROVAL DATE

REGISTERED PROFESSIONAL ENGINEER No. Exp. CIVIL STATE OF CALIFORNIA

THE STATE OF CALIFORNIA OR ITS OFFICERS OR AGENTS SHALL NOT BE RESPONSIBLE FOR THE ACCURACY OR COMPLETENESS OF SCANNED COPIES OF THIS PLAN SHEET.

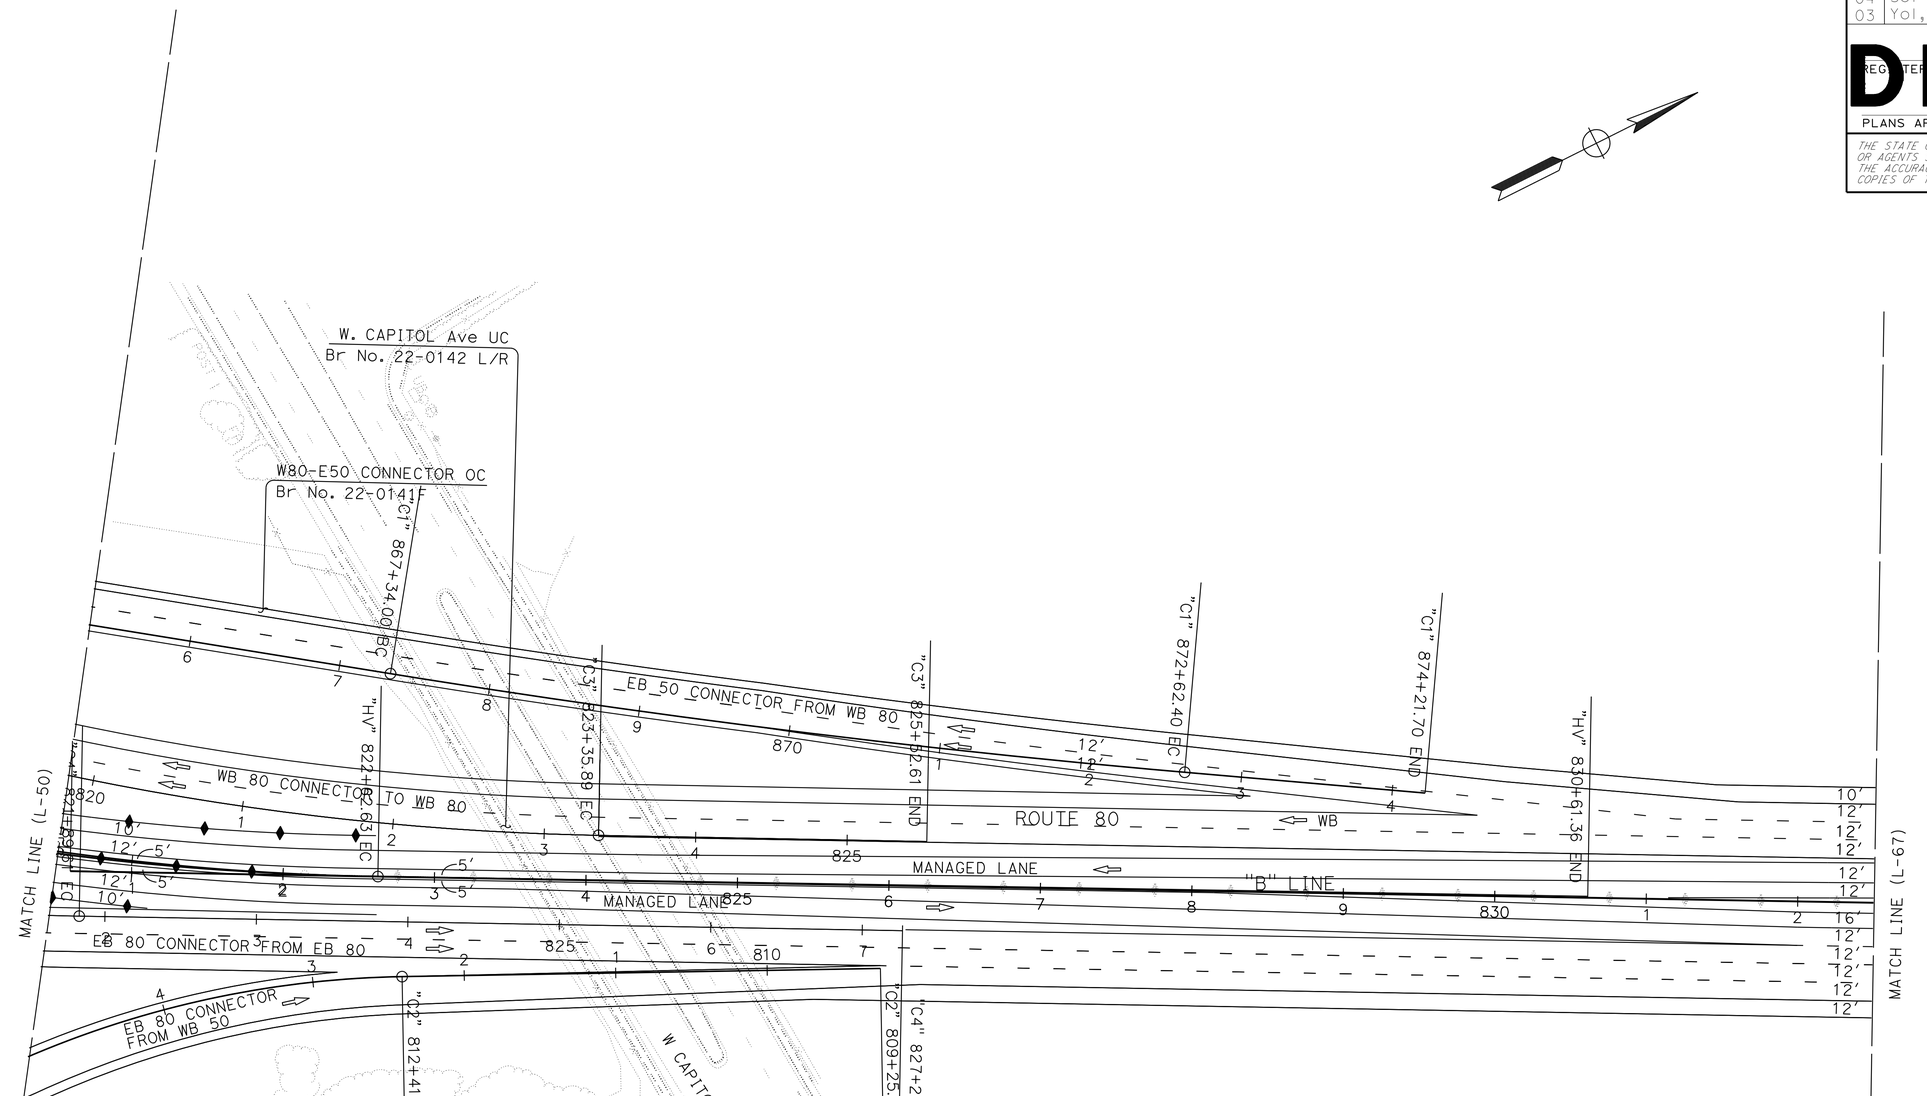

ALTERNATIVES 2B-6B
LAYOUT

SCALE: 1" = 50′

L-66

STATE OF CALIFORNIA - DEPARTMENT OF TRANSPORTATION
03 DESIGN
Caltrans
FUNCTIONAL SUPERVISOR: MONIKA PEDIGO
CALCULATED-DESIGNED BY
CHECKED BY
REVISED BY
DATE REVISED
XXXX - XXXX
XXXX - XXXX

LAST REVISION: DATE PLOTTED => 5-APR-2023 TIME PLOTTED => 11:08
01-26-23

BORDER LAST REVISED 7/2/2010 | USERNAME => s151922 | DGN FILE => 3H900-Alt-2-6B LayOut-66.dgn | RELATIVE BORDER SCALE IS IN INCHES 0 1 2 3 | UNIT 0328 | PROJECT NUMBER & PHASE 00000000001

Dist	COUNTY	ROUTE	POST MILES TOTAL PROJECT	SHEET No.	TOTAL SHEETS
04	Sol	80	40.7/R44.7		
03	Yol,Sac	80,50	VAR		


REGISTERED CIVIL ENGINEER DATE

PLANS APPROVAL DATE

DRAFT

REGISTERED PROFESSIONAL ENGINEER No. Exp. CIVIL STATE OF CALIFORNIA

THE STATE OF CALIFORNIA OR ITS OFFICERS OR AGENTS SHALL NOT BE RESPONSIBLE FOR THE ACCURACY OR COMPLETENESS OF SCANNED COPIES OF THIS PLAN SHEET.

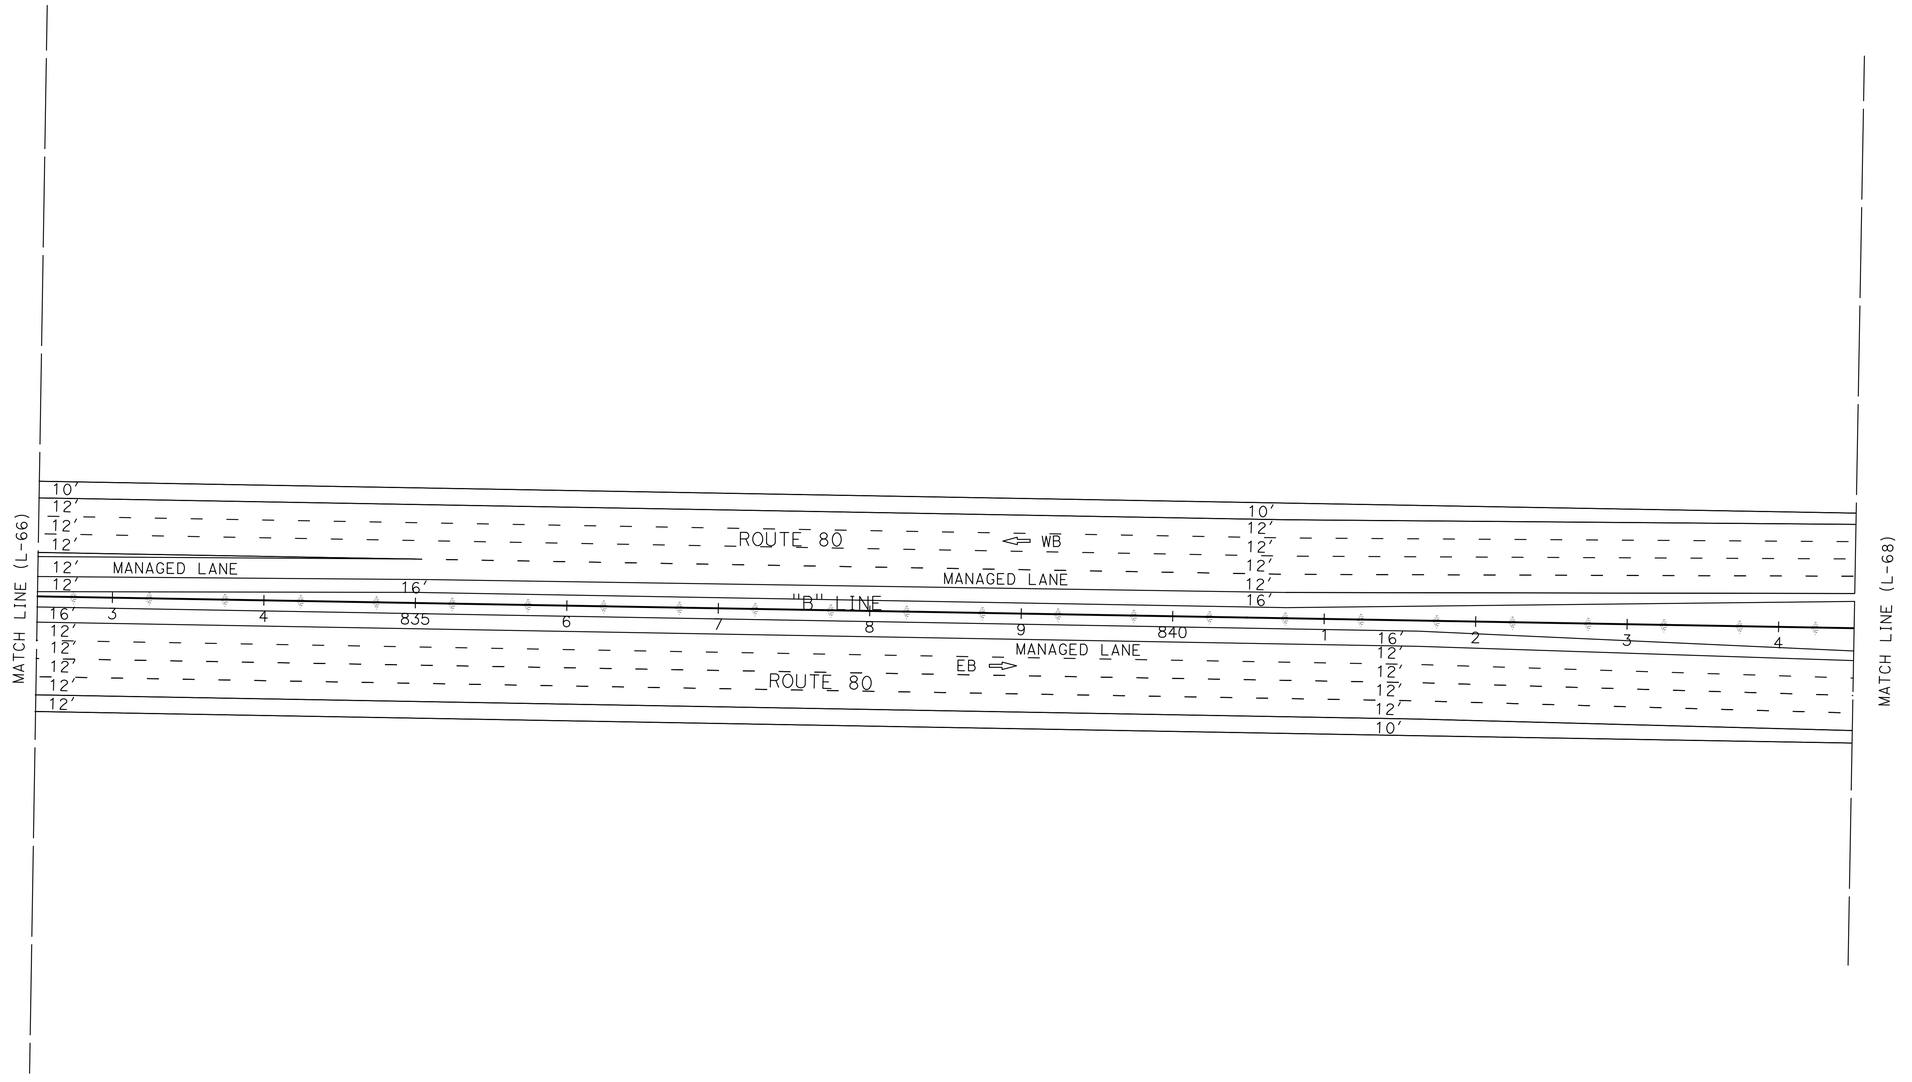

ALTERNATIVES 2B-6B
LAYOUT

SCALE: 1" = 50′

L-67

REVISED BY | DATE REVISED
XXXX - XXXX | XXXX - XXXX
CALCULATED-DESIGNED BY
CHECKED BY
FUNCTIONAL SUPERVISOR: MONIKA PEDIGO
STATE OF CALIFORNIA - DEPARTMENT OF TRANSPORTATION
03 DESIGN
Caltrans

LAST REVISION | DATE PLOTTED => 5-APR-2023
01-26-23 | TIME PLOTTED => 11:08

BORDER LAST REVISED 7/2/2010
USERNAME => s151922
DGN FILE => 3H900-Alt-2-6B LayOut-67.dgn
RELATIVE BORDER SCALE IS IN INCHES 0 1 2 3
UNIT 0328
PROJECT NUMBER & PHASE 00000000001

Dist	COUNTY	ROUTE	POST MILES TOTAL PROJECT	SHEET No.	TOTAL SHEETS
04	Sol	80	40.7/R44.7		
03	Yol,Sac	80,50	VAR		


REGISTERED CIVIL ENGINEER DATE

PLANS APPROVAL DATE

REGISTERED PROFESSIONAL ENGINEER No. Exp. CIVIL STATE OF CALIFORNIA

DRAFT

THE STATE OF CALIFORNIA OR ITS OFFICERS OR AGENTS SHALL NOT BE RESPONSIBLE FOR THE ACCURACY OR COMPLETENESS OF SCANNED COPIES OF THIS PLAN SHEET.

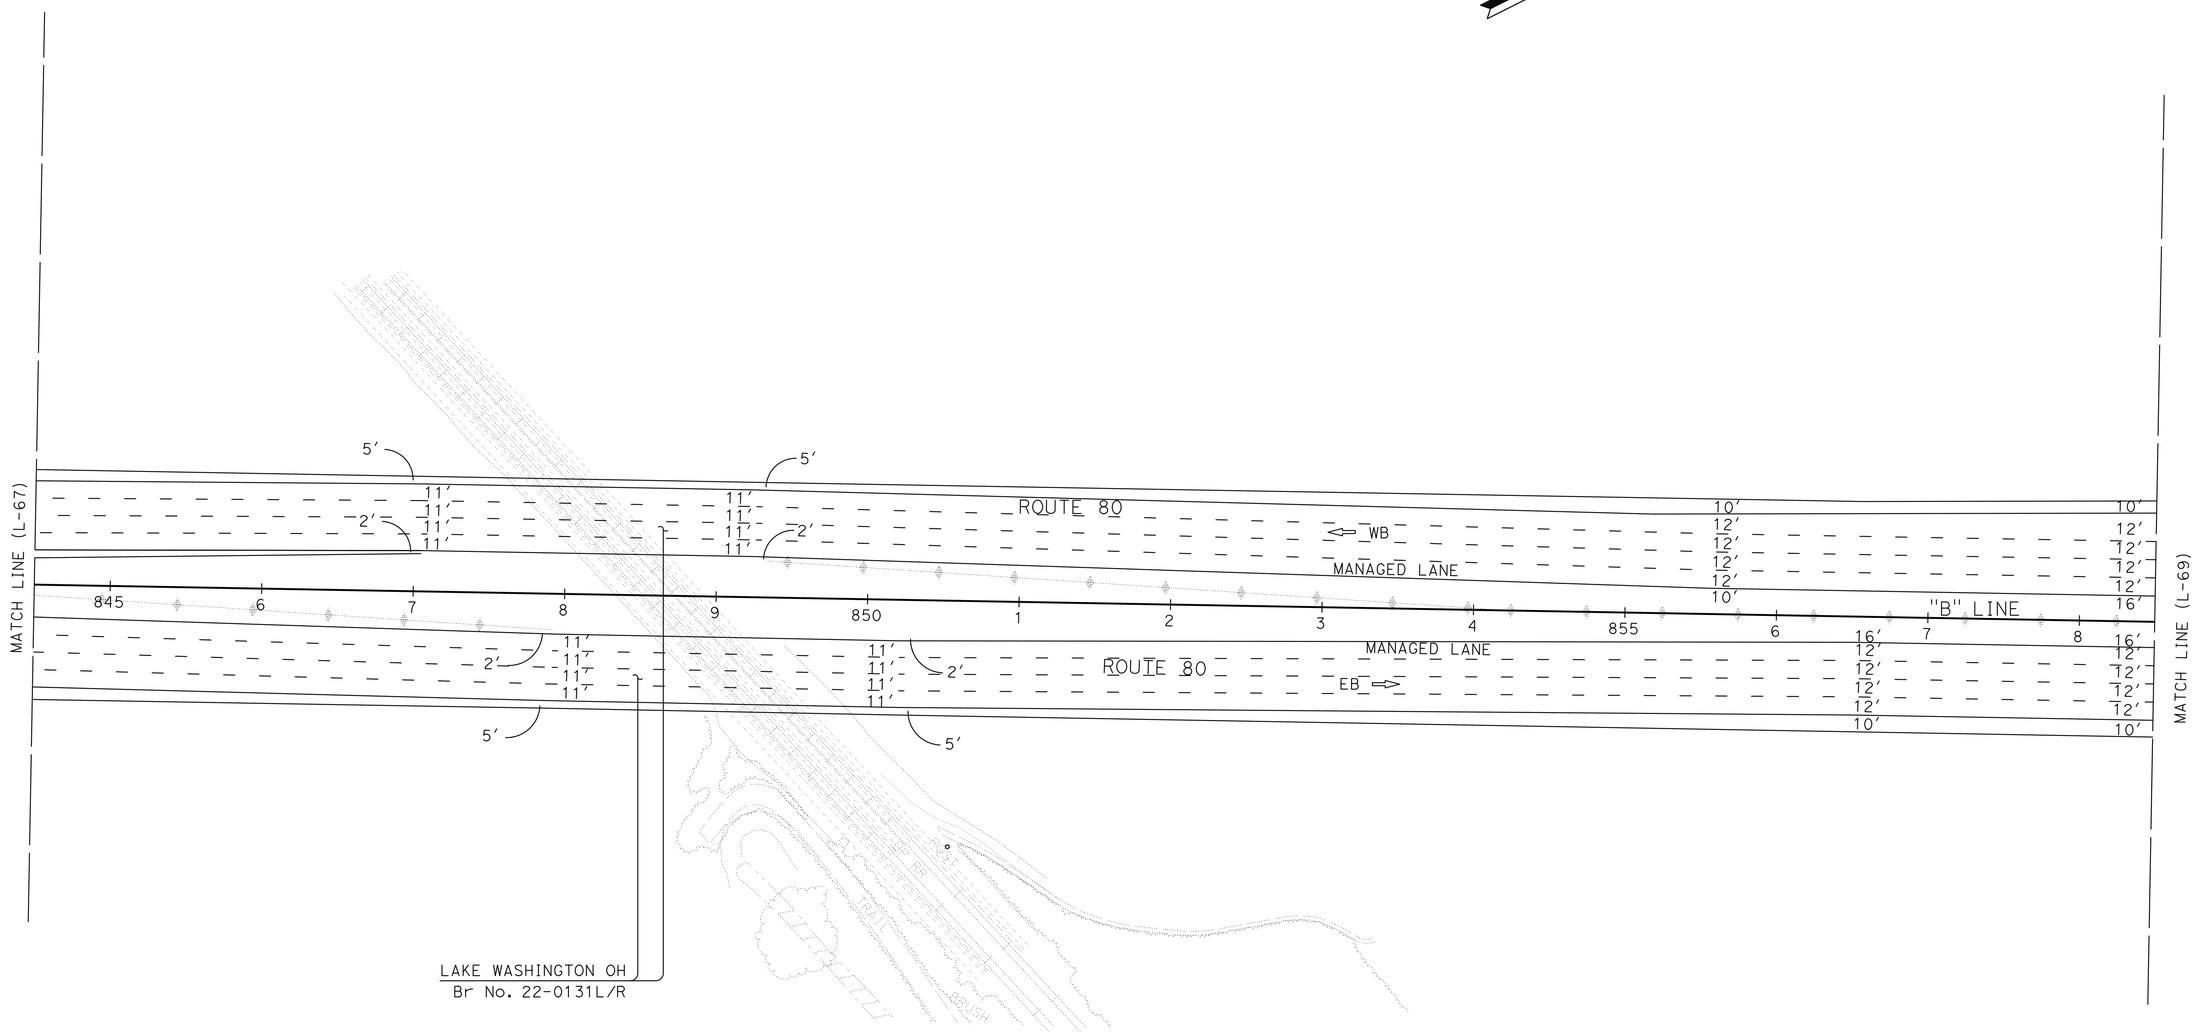

ALTERNATIVES 2B-6B
LAYOUT

SCALE: 1" = 50′

L-68

CALCULATED-DESIGNED BY	REVISED BY				
CHECKED BY	DATE REVISED				
FUNCTIONAL SUPERVISOR: MONIKA PEDIGO	XXXX - XXXX				
STATE OF CALIFORNIA - DEPARTMENT OF TRANSPORTATION: 03 DESIGN	XXXX - XXXX				

LAST REVISION 01-26-23 | DATE PLOTTED => 5-APR-2023 | TIME PLOTTED => 11:09

BORDER LAST REVISED 7/2/2010 | USERNAME => s151922 | DGN FILE => 3H900-Alt-2-6B LayOut-68.dgn | RELATIVE BORDER SCALE IS IN INCHES 0 1 2 3 | UNIT 0328 | PROJECT NUMBER & PHASE 00000000001

Dist	COUNTY	ROUTE	POST MILES TOTAL PROJECT	SHEET No.	TOTAL SHEETS
04	Sol	80	40.7/R44.7		
03	Yol,Sac	80,50	VAR		


REGISTERED CIVIL ENGINEER DATE

PLANS APPROVAL DATE

DRAFT

REGISTERED PROFESSIONAL ENGINEER
No.
Exp.
CIVIL
STATE OF CALIFORNIA

THE STATE OF CALIFORNIA OR ITS OFFICERS OR AGENTS SHALL NOT BE RESPONSIBLE FOR THE ACCURACY OR COMPLETENESS OF SCANNED COPIES OF THIS PLAN SHEET.

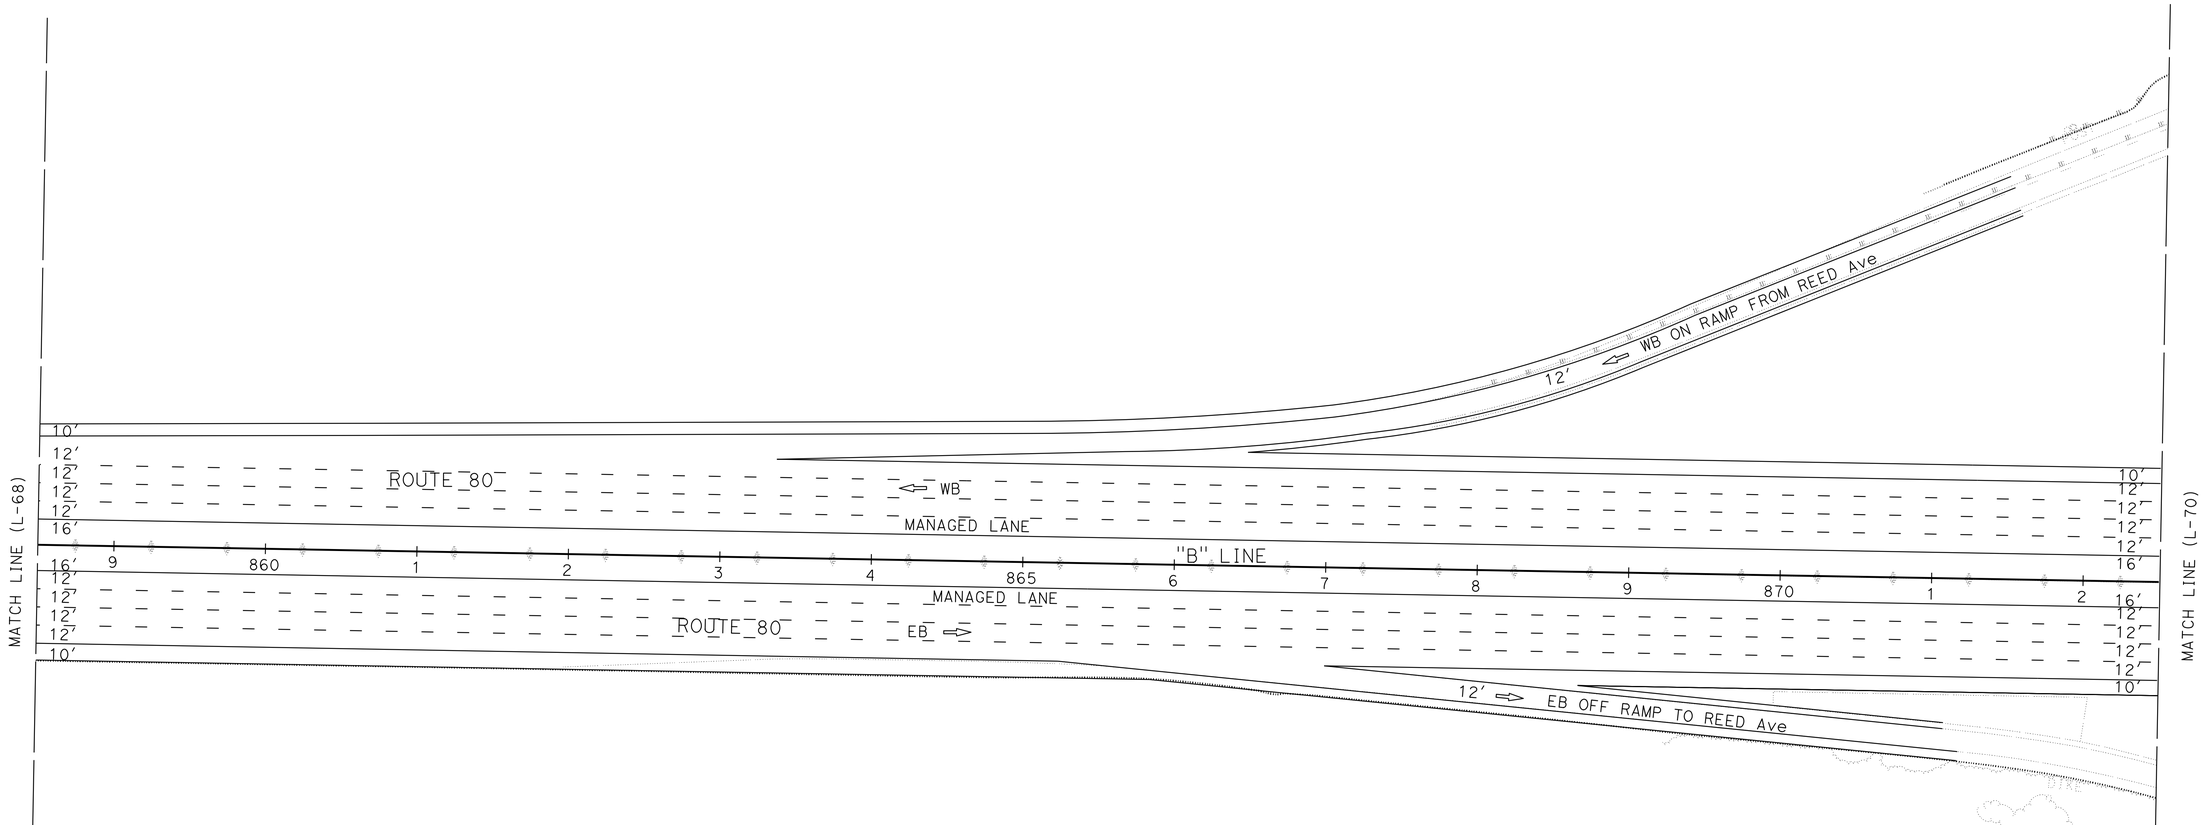

ALTERNATIVES 2B-6B
LAYOUT

SCALE: 1" = 50'

L-69

REVISED BY | DATE REVISED
XXXX - XXXX | XXXX - XXXX
CALCULATED-DESIGNED BY | CHECKED BY
FUNCTIONAL SUPERVISOR: MONIKA PEDIGO
STATE OF CALIFORNIA - DEPARTMENT OF TRANSPORTATION
03 DESIGN
Caltrans

LAST REVISION | DATE PLOTTED => 5-APR-2023
01-26-23 | TIME PLOTTED => 11:09

BORDER LAST REVISED 7/2/2010 | USERNAME => s151922 | DGN FILE => 3H900-Alt-2-6B LayOut-69.dgn | RELATIVE BORDER SCALE IS IN INCHES 0 1 2 3 | UNIT 0328 | PROJECT NUMBER & PHASE | 00000000001

Dist	COUNTY	ROUTE	POST MILES TOTAL PROJECT	SHEET No.	TOTAL SHEETS
04	Sol	80	40.7/R44.7		
03	Yol,Sac	80,50	VAR		


DRAFT

REGISTERED CIVIL ENGINEER — DATE

PLANS APPROVAL DATE

REGISTERED PROFESSIONAL ENGINEER — No. — Exp. — CIVIL — STATE OF CALIFORNIA

THE STATE OF CALIFORNIA OR ITS OFFICERS OR AGENTS SHALL NOT BE RESPONSIBLE FOR THE ACCURACY OR COMPLETENESS OF SCANNED COPIES OF THIS PLAN SHEET.

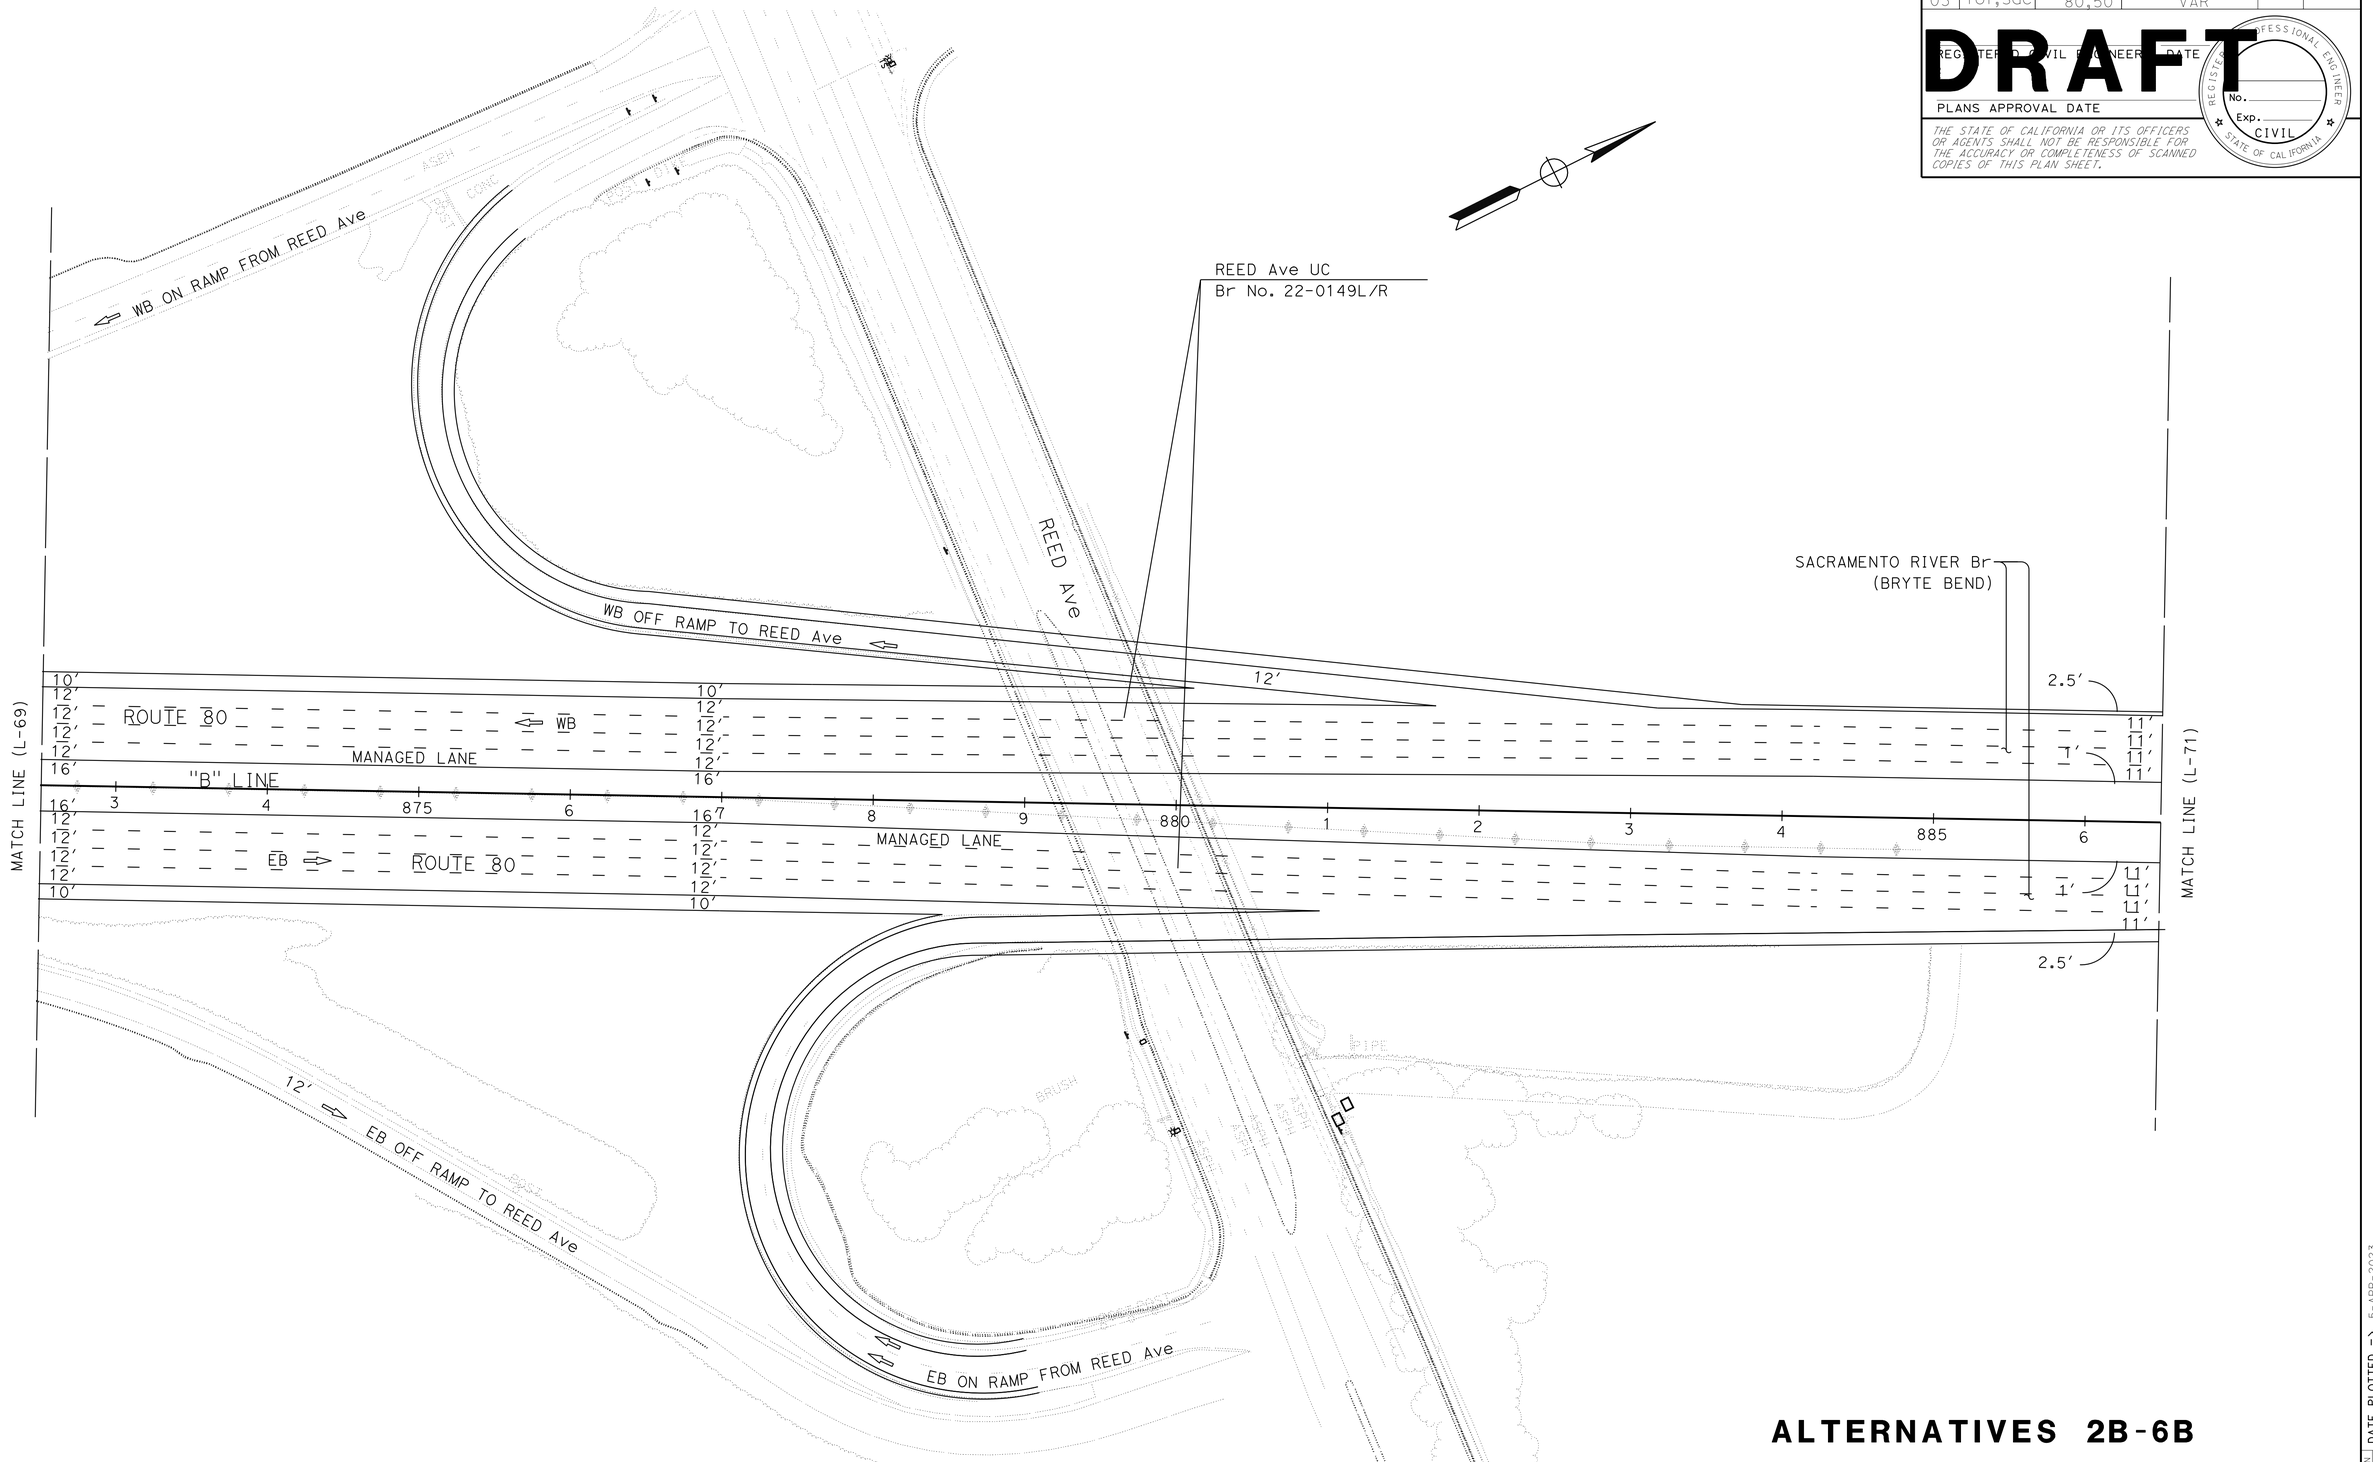

ALTERNATIVES 2B-6B
LAYOUT

SCALE: 1" = 50′

L-70

STATE OF CALIFORNIA - DEPARTMENT OF TRANSPORTATION
03 DESIGN
Caltrans

FUNCTIONAL SUPERVISOR: MONIKA PEDIGO

CALCULATED-DESIGNED BY: XXXX - XXXX
CHECKED BY: XXXX - XXXX

REVISED BY | DATE REVISED

LAST REVISION | DATE PLOTTED => 5-APR-2023
01-26-23 | TIME PLOTTED => 11:09

BORDER LAST REVISED 7/2/2010

USERNAME => s151922
DGN FILE => 3H900-Alt-2-6B LayOut-70.dgn

RELATIVE BORDER SCALE IS IN INCHES 0 1 2 3

UNIT 0328

PROJECT NUMBER & PHASE 00000000001

Dist	COUNTY	ROUTE	POST MILES TOTAL PROJECT	SHEET No.	TOTAL SHEETS
04	Sol	80	40.7/R44.7		
03	Yol,Sac	80,50	VAR		


DRAFT

REGISTERED CIVIL ENGINEER DATE

PLANS APPROVAL DATE

REGISTERED PROFESSIONAL ENGINEER No. Exp. CIVIL STATE OF CALIFORNIA

THE STATE OF CALIFORNIA OR ITS OFFICERS OR AGENTS SHALL NOT BE RESPONSIBLE FOR THE ACCURACY OR COMPLETENESS OF SCANNED COPIES OF THIS PLAN SHEET.

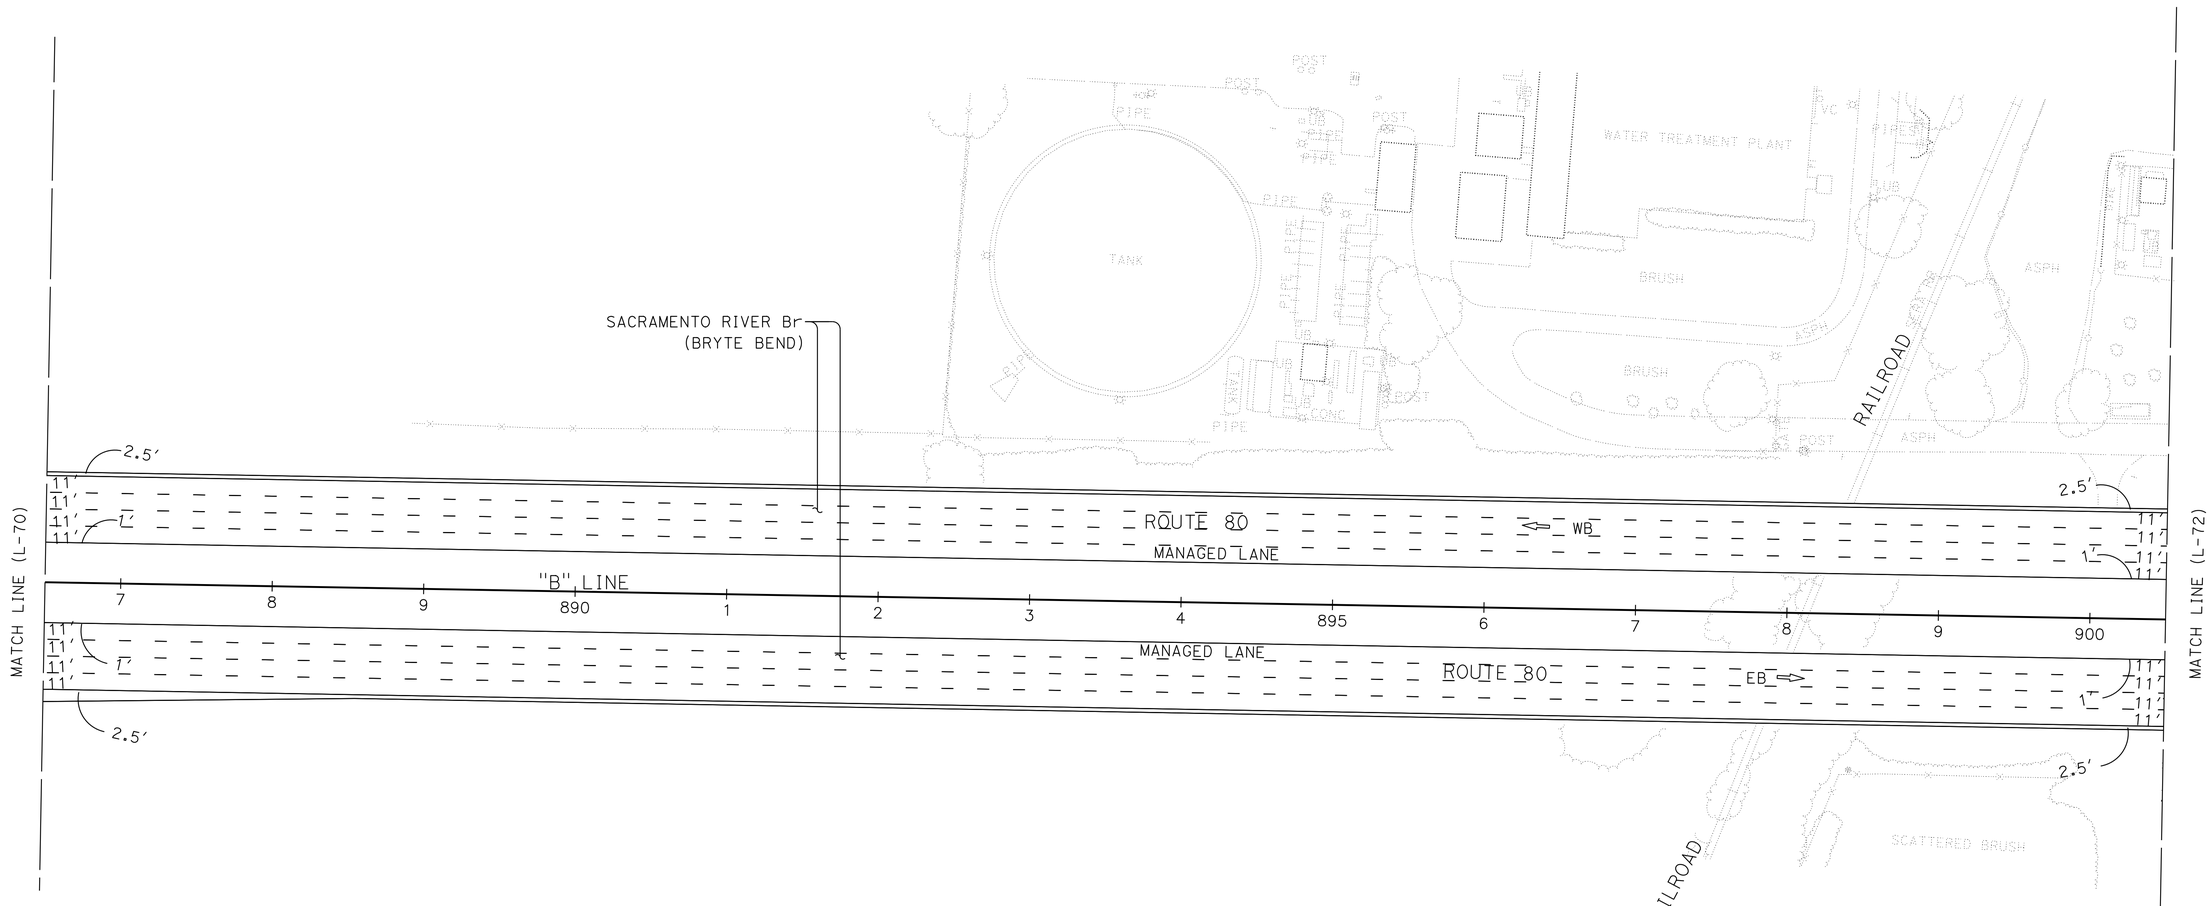

ALTERNATIVES 2B-6B
LAYOUT

SCALE: 1" = 50'

L-71

STATE OF CALIFORNIA - DEPARTMENT OF TRANSPORTATION
Caltrans®
03 DESIGN

FUNCTIONAL SUPERVISOR: MONIKA PEDIGO

CALCULATED-DESIGNED BY
CHECKED BY

REVISED BY	DATE REVISED
XXXX - XXXX	XXXX - XXXX

LAST REVISION | DATE PLOTTED => 5-APR-2023 | TIME PLOTTED => 11:09 | 01-26-23

BORDER LAST REVISED 7/2/2010

USERNAME => s151922
DGN FILE => 3H900-Alt-2-6B LayOut-71.dgn

RELATIVE BORDER SCALE IS IN INCHES 0 1 2 3

UNIT 0328

PROJECT NUMBER & PHASE 00000000001

Dist	COUNTY	ROUTE	POST MILES TOTAL PROJECT	SHEET No.	TOTAL SHEETS
04	Sol	80	40.7/R44.7		
03	Yol,Sac	80,50	VAR		


REGISTERED CIVIL ENGINEER DATE

PLANS APPROVAL DATE

DRAFT

REGISTERED PROFESSIONAL ENGINEER No. Exp. CIVIL STATE OF CALIFORNIA

THE STATE OF CALIFORNIA OR ITS OFFICERS OR AGENTS SHALL NOT BE RESPONSIBLE FOR THE ACCURACY OR COMPLETENESS OF SCANNED COPIES OF THIS PLAN SHEET.

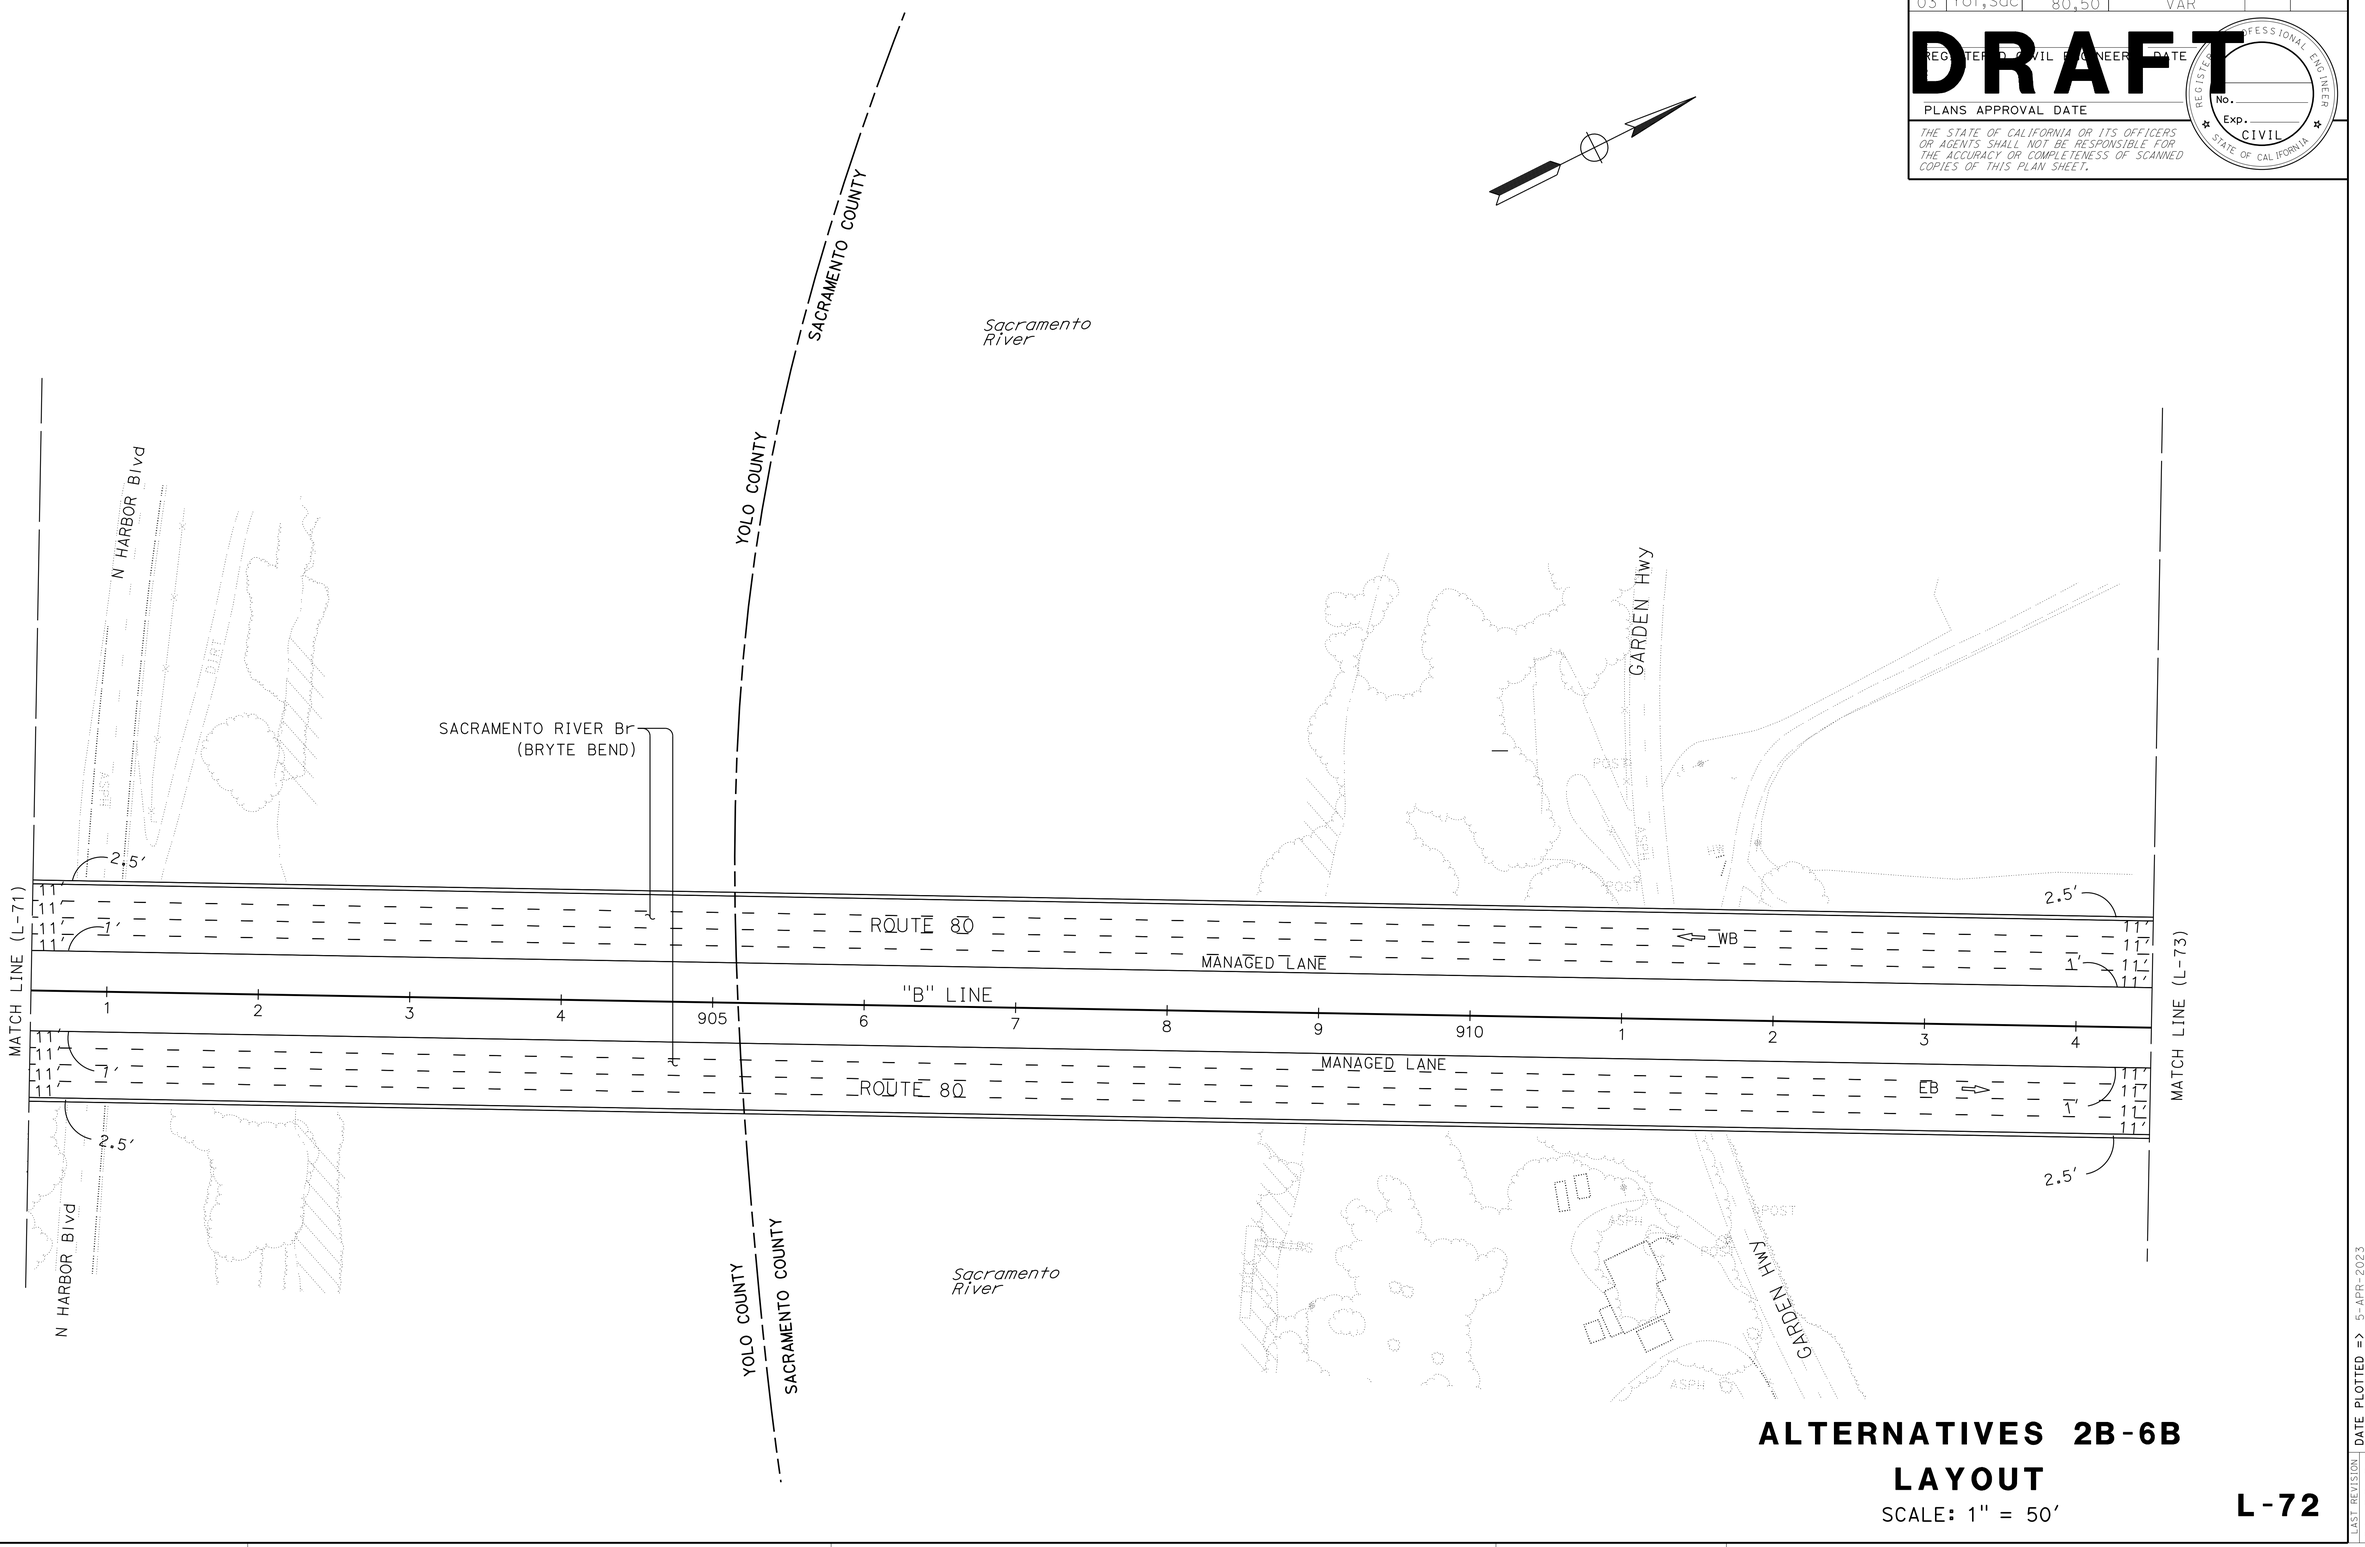

ALTERNATIVES 2B-6B
LAYOUT

SCALE: 1" = 50'

L-72

STATE OF CALIFORNIA - DEPARTMENT OF TRANSPORTATION
Caltrans®
03 DESIGN

FUNCTIONAL SUPERVISOR: MONIKA PEDIGO

CALCULATED-DESIGNED BY	CHECKED BY	REVISED BY	DATE REVISED
xxxx - xxxx	xxxx - xxxx		

LAST REVISION: DATE PLOTTED => 5-APR-2023
01-26-23 TIME PLOTTED => 11:10

BORDER LAST REVISED 7/2/2010

USERNAME => s151922
DGN FILE => 3H900-Alt-2-6B Layout-72.dgn

RELATIVE BORDER SCALE IS IN INCHES 0 1 2 3

UNIT 0328

PROJECT NUMBER & PHASE 00000000001

Dist	COUNTY	ROUTE	POST MILES TOTAL PROJECT	SHEET No.	TOTAL SHEETS
04	Sol	80	40.7/R44.7		
03	Yol,Sac	80,50	VAR		


REGISTERED CIVIL ENGINEER — DATE

PLANS APPROVAL DATE

DRAFT

REGISTERED PROFESSIONAL ENGINEER — No. — Exp. — CIVIL — STATE OF CALIFORNIA

THE STATE OF CALIFORNIA OR ITS OFFICERS OR AGENTS SHALL NOT BE RESPONSIBLE FOR THE ACCURACY OR COMPLETENESS OF SCANNED COPIES OF THIS PLAN SHEET.

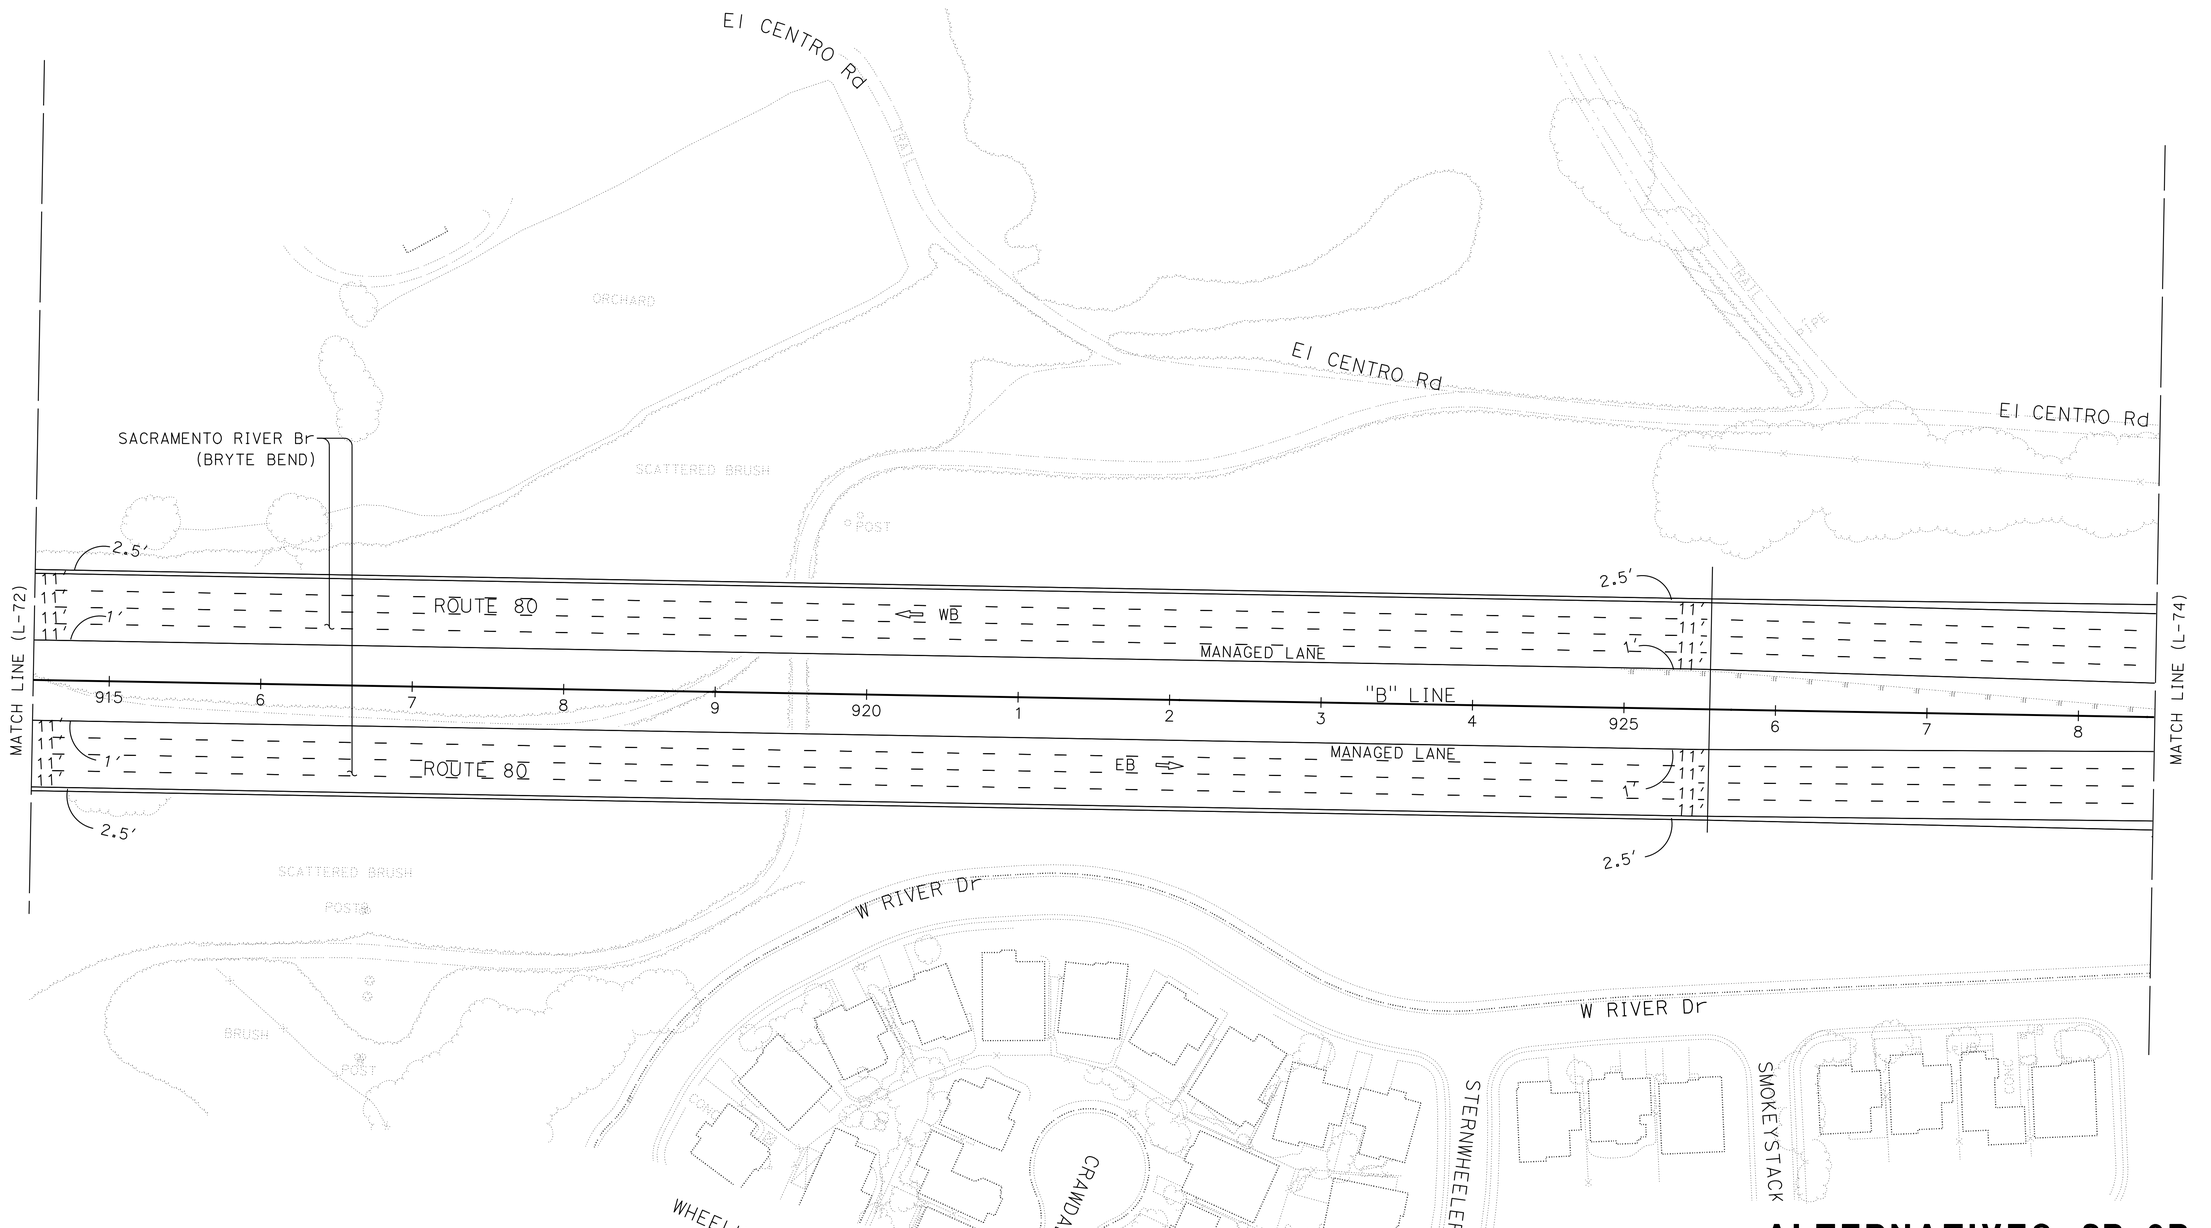

ALTERNATIVES 2B-6B LAYOUT

SCALE: 1" = 50'

L-73

STATE OF CALIFORNIA - DEPARTMENT OF TRANSPORTATION
03 DESIGN
Caltrans

FUNCTIONAL SUPERVISOR: MONIKA PEDIGO

CALCULATED-DESIGNED BY
CHECKED BY

REVISED BY	DATE REVISED
XXXX - XXXX	XXXX - XXXX

LAST REVISION — DATE PLOTTED => 5-APR-2023 — TIME PLOTTED => 11:10

BORDER LAST REVISED 7/2/2010

USERNAME => s151922
DGN FILE => 3H900-Alt-2-6B LayOut-73.dgn

RELATIVE BORDER SCALE IS IN INCHES 0 1 2 3

UNIT 0328

PROJECT NUMBER & PHASE 00000000001

Dist	COUNTY	ROUTE	POST MILES TOTAL PROJECT	SHEET No.	TOTAL SHEETS
04	Sol	80	40.7/R44.7		
03	Yol,Sac	80,50	VAR		


DRAFT


REGISTERED CIVIL ENGINEER — DATE

PLANS APPROVAL DATE

REGISTERED PROFESSIONAL ENGINEER — No. — Exp. — CIVIL — STATE OF CALIFORNIA

THE STATE OF CALIFORNIA OR ITS OFFICERS OR AGENTS SHALL NOT BE RESPONSIBLE FOR THE ACCURACY OR COMPLETENESS OF SCANNED COPIES OF THIS PLAN SHEET.

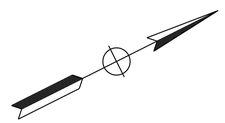

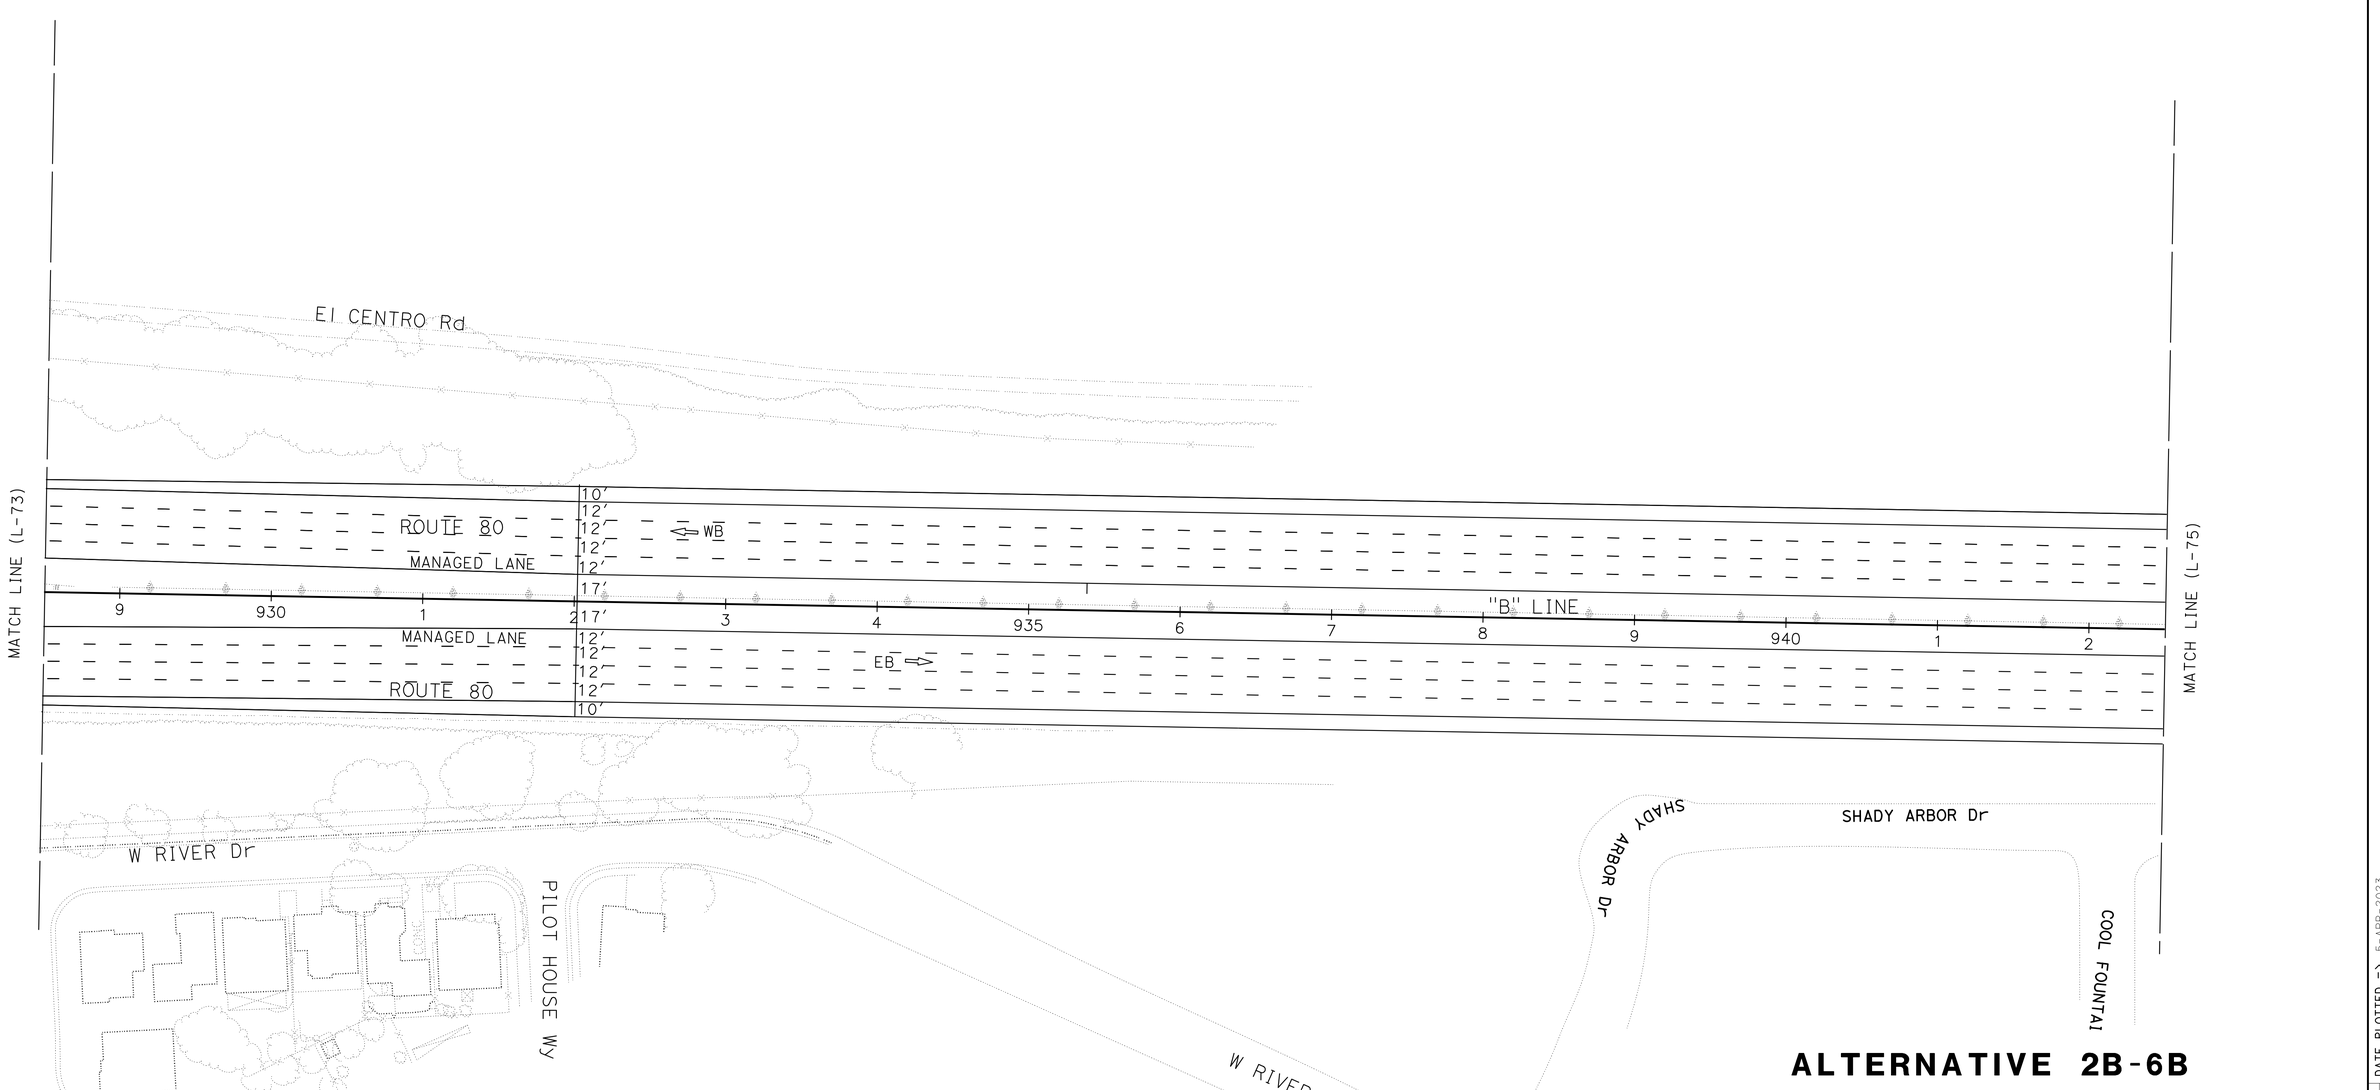

ALTERNATIVE 2B-6B LAYOUT

SCALE: 1" = 50'

L-74

CALCULATED-DESIGNED BY	CHECKED BY	REVISED BY	DATE REVISED
XXXX - XXXX	XXXX - XXXX		

FUNCTIONAL SUPERVISOR: MONIKA PEDIGO

STATE OF CALIFORNIA - DEPARTMENT OF TRANSPORTATION

03 DESIGN

Caltrans

LAST REVISION: DATE PLOTTED => 5-APR-2023 TIME PLOTTED => 11:10 — 01-26-23

BORDER LAST REVISED 7/2/2010 | USERNAME => s151922 | DGN FILE => 3H900-Alt-2-6B LayOut-74.dgn | RELATIVE BORDER SCALE IS IN INCHES 0 1 2 3 | UNIT 0328 | PROJECT NUMBER & PHASE 00000000001

Dist	COUNTY	ROUTE	POST MILES TOTAL PROJECT	SHEET No.	TOTAL SHEETS
04	Sol	80	40.7/R44.7		
03	Yol,Sac	80,50	VAR		


REGISTERED CIVIL ENGINEER DATE


PLANS APPROVAL DATE

REGISTERED PROFESSIONAL ENGINEER No. Exp. CIVIL STATE OF CALIFORNIA

DRAFT

THE STATE OF CALIFORNIA OR ITS OFFICERS OR AGENTS SHALL NOT BE RESPONSIBLE FOR THE ACCURACY OR COMPLETENESS OF SCANNED COPIES OF THIS PLAN SHEET.

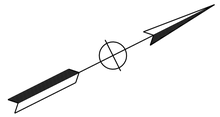

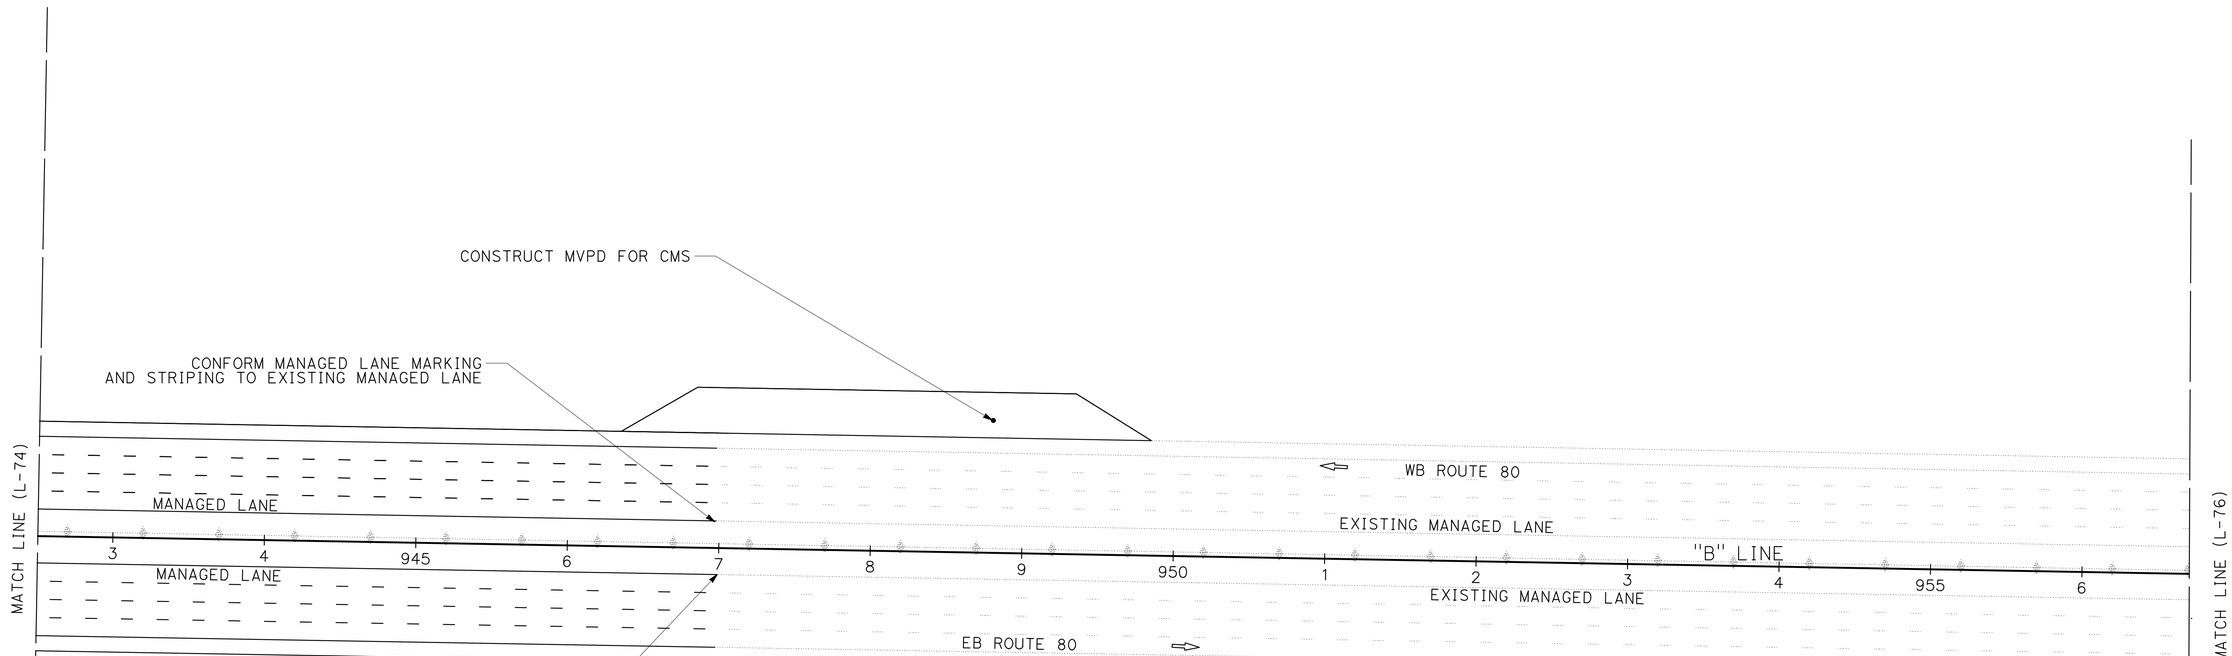

ALTERNATIVES 2B-6B
LAYOUT

SCALE: 1" = 50'

L-75

REVISED BY	DATE REVISED
XXXX - XXXX	XXXX - XXXX

CALCULATED-DESIGNED BY

CHECKED BY

FUNCTIONAL SUPERVISOR MONIKA PEDIGO

STATE OF CALIFORNIA - DEPARTMENT OF TRANSPORTATION

03 DESIGN

Caltrans

LAST REVISION 01-26-23

DATE PLOTTED => 5-APR-2023

TIME PLOTTED => 11:10

BORDER LAST REVISED 7/2/2010

USERNAME => s151922

DGN FILE => 3H900-Alt-2-6B LayOut-75.dgn

RELATIVE BORDER SCALE IS IN INCHES 0 1 2 3

UNIT 0328

PROJECT NUMBER & PHASE 00000000001

Dist	COUNTY	ROUTE	POST MILES TOTAL PROJECT	SHEET No.	TOTAL SHEETS
04	Sol	80	40.7/R44.7		
03	Yol,Sac	80,50	VAR		


REGISTERED CIVIL ENGINEER DATE

PLANS APPROVAL DATE

DRAFT

REGISTERED PROFESSIONAL ENGINEER
No.
Exp.
CIVIL
STATE OF CALIFORNIA

THE STATE OF CALIFORNIA OR ITS OFFICERS OR AGENTS SHALL NOT BE RESPONSIBLE FOR THE ACCURACY OR COMPLETENESS OF SCANNED COPIES OF THIS PLAN SHEET.

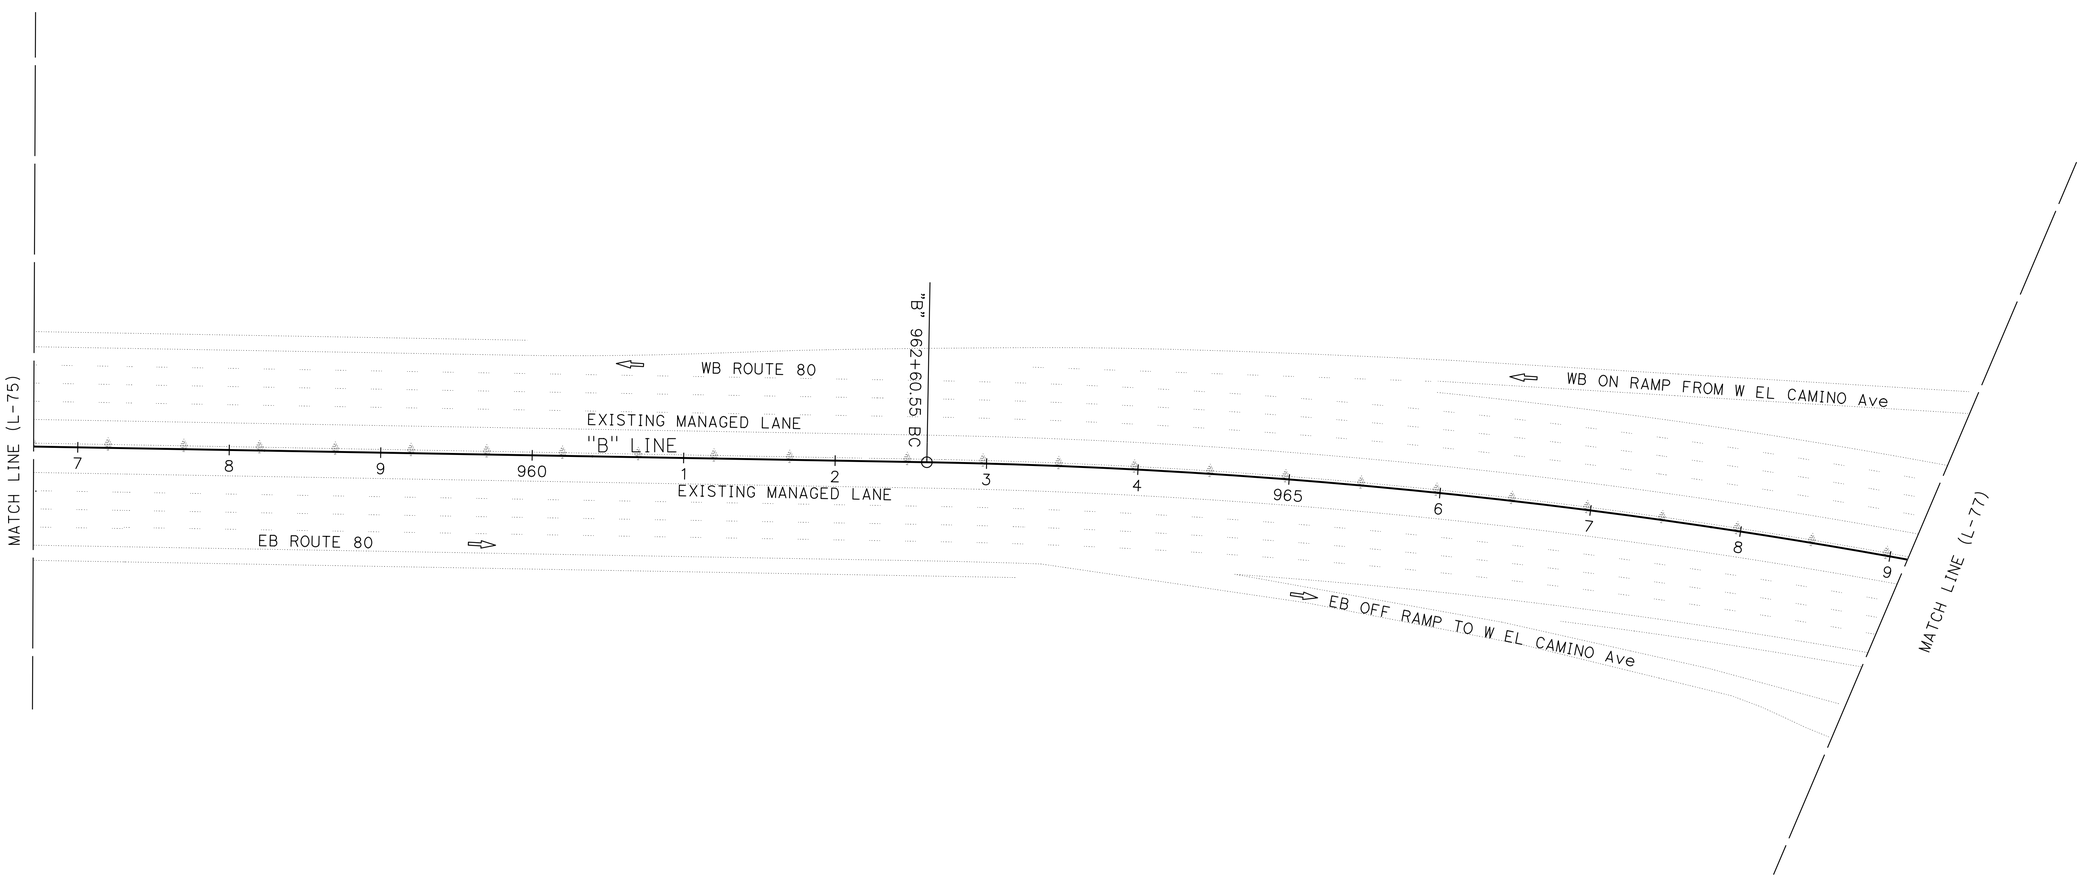

ALTERNATIVES 2B-6B
LAYOUT

SCALE: 1" = 50'

L-76

CALCULATED-DESIGNED BY

CHECKED BY

REVISED BY	DATE REVISED
XXXX - XXXX	XXXX - XXXX

FUNCTIONAL SUPERVISOR: MONIKA PEDIGO

STATE OF CALIFORNIA - DEPARTMENT OF TRANSPORTATION

Caltrans®

03 DESIGN

LAST REVISION 01-26-23

DATE PLOTTED => 5-APR-2023

TIME PLOTTED => 11:10

BORDER LAST REVISED 7/2/2010

USERNAME => s151922

DGN FILE => 3H900-Alt-2-6B LayOut-76.dgn

RELATIVE BORDER SCALE IS IN INCHES 0 1 2 3

UNIT 0328

PROJECT NUMBER & PHASE 00000000001

Dist	COUNTY	ROUTE	POST MILES TOTAL PROJECT	SHEET No.	TOTAL SHEETS
04	Sol	80	40.7/R44.7		
03	Yol,Sac	80,50	VAR		


REGISTERED CIVIL ENGINEER DATE

PLANS APPROVAL DATE

DRAFT

REGISTERED PROFESSIONAL ENGINEER No. Exp. CIVIL STATE OF CALIFORNIA

THE STATE OF CALIFORNIA OR ITS OFFICERS OR AGENTS SHALL NOT BE RESPONSIBLE FOR THE ACCURACY OR COMPLETENESS OF SCANNED COPIES OF THIS PLAN SHEET.

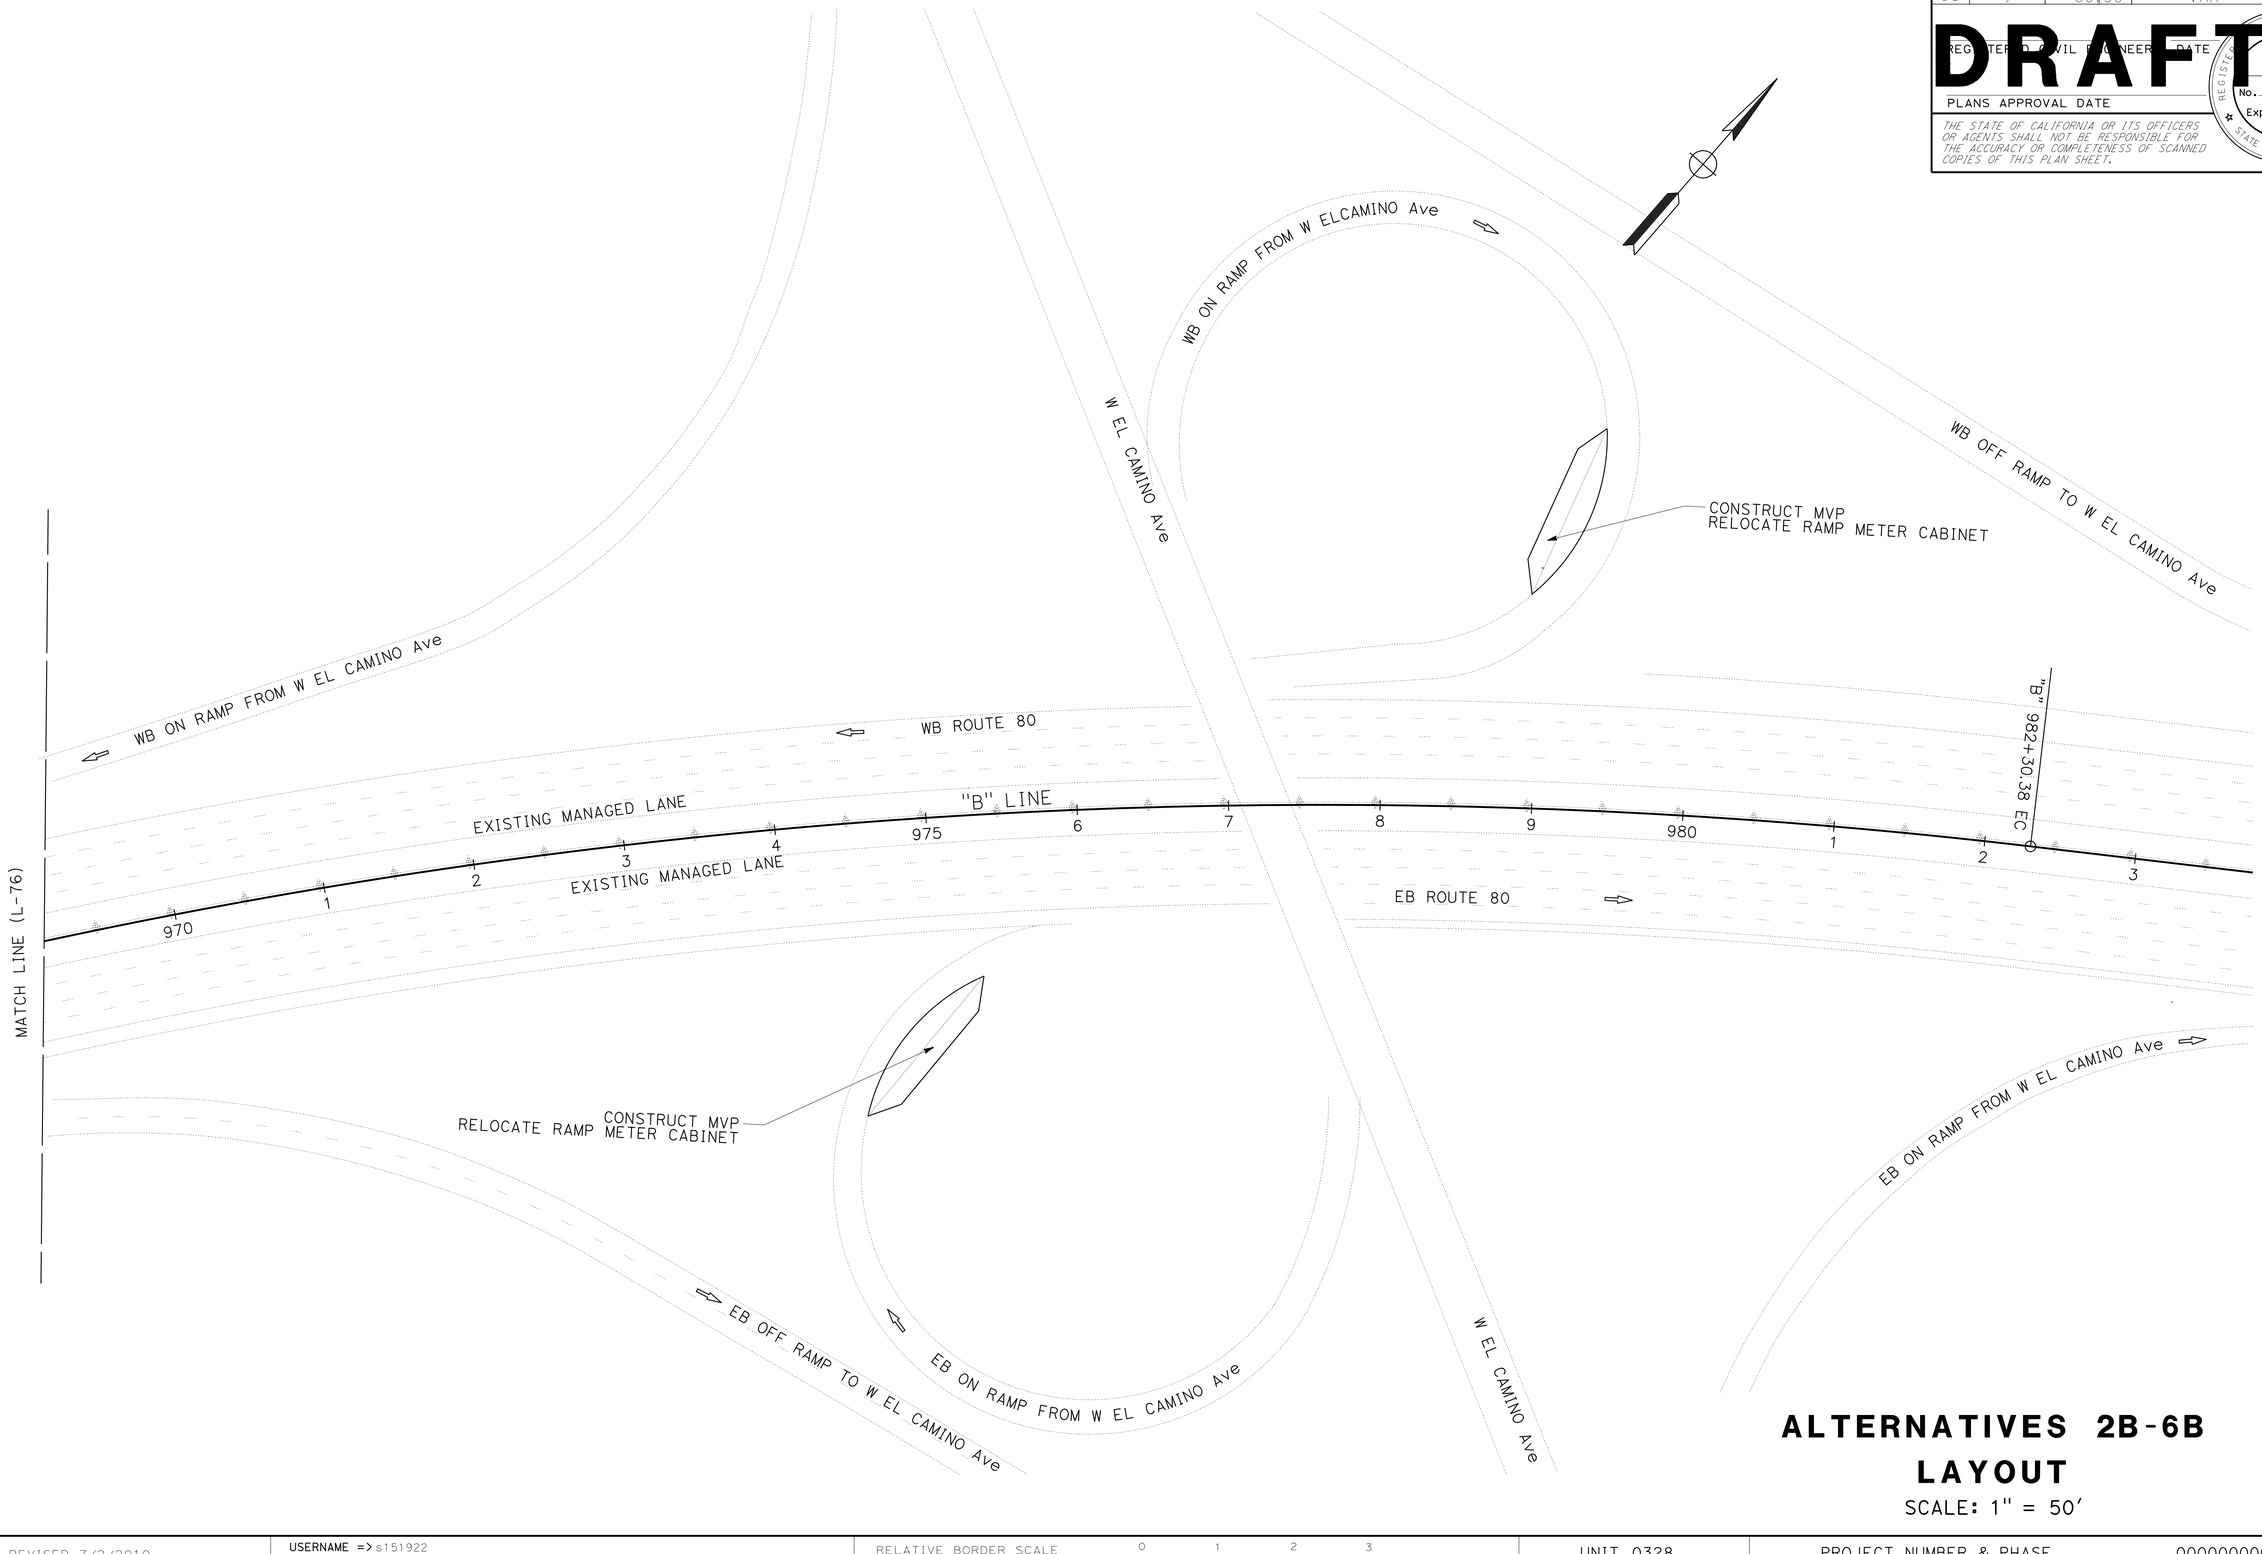

ALTERNATIVES 2B-6B LAYOUT

SCALE: 1" = 50'

L-77

STATE OF CALIFORNIA - DEPARTMENT OF TRANSPORTATION

Caltrans®

03 DESIGN

FUNCTIONAL SUPERVISOR: MONIKA PEDIGO

CALCULATED-DESIGNED BY

CHECKED BY

REVISED BY	DATE REVISED
XXXX - XXXX	XXXX - XXXX

LAST REVISION: DATE PLOTTED => 5-APR-2023 TIME PLOTTED => 11:11

01-26-23

BORDER LAST REVISED 7/2/2010

USERNAME => s151922
DGN FILE => 3H900-Alt-2-6B LayOut-77.dgn

RELATIVE BORDER SCALE IS IN INCHES 0 1 2 3

UNIT 0328

PROJECT NUMBER & PHASE 00000000001

ALTERNATIVE 7B

- Convert one General Purpose lane to HOV2+ lane in each direction with Median Ramps

INDEX OF PLANS

Dist	COUNTY	ROUTE	POST MILES TOTAL PROJECT	SHEET No.	TOTAL SHEETS

STATE OF CALIFORNIA

DEPARTMENT OF TRANSPORTATION

PROJECT PLANS FOR CONSTRUCTION ON


STATE HIGHWAY

IN SOLANO, YOLO, AND SACRAMENTO COUNTIES ON ROUTE 80 FROM 0.6 MILE WEST OF KIDWELL ROAD OC NEAR DAVIS TO THE TRUXEL ROAD OC IN SACRAMENTO AND ON ROUTE 50 FROM THE ROUTE 50/80 SEPARATION IN WEST SACRAMENTO TO 0.20 MILE EAST OF THE ROUTE 99 IN SACRAMENTO

TO BE SUPPLEMENTED BY STANDARD PLANS DATED 2018



LOCATION MAP

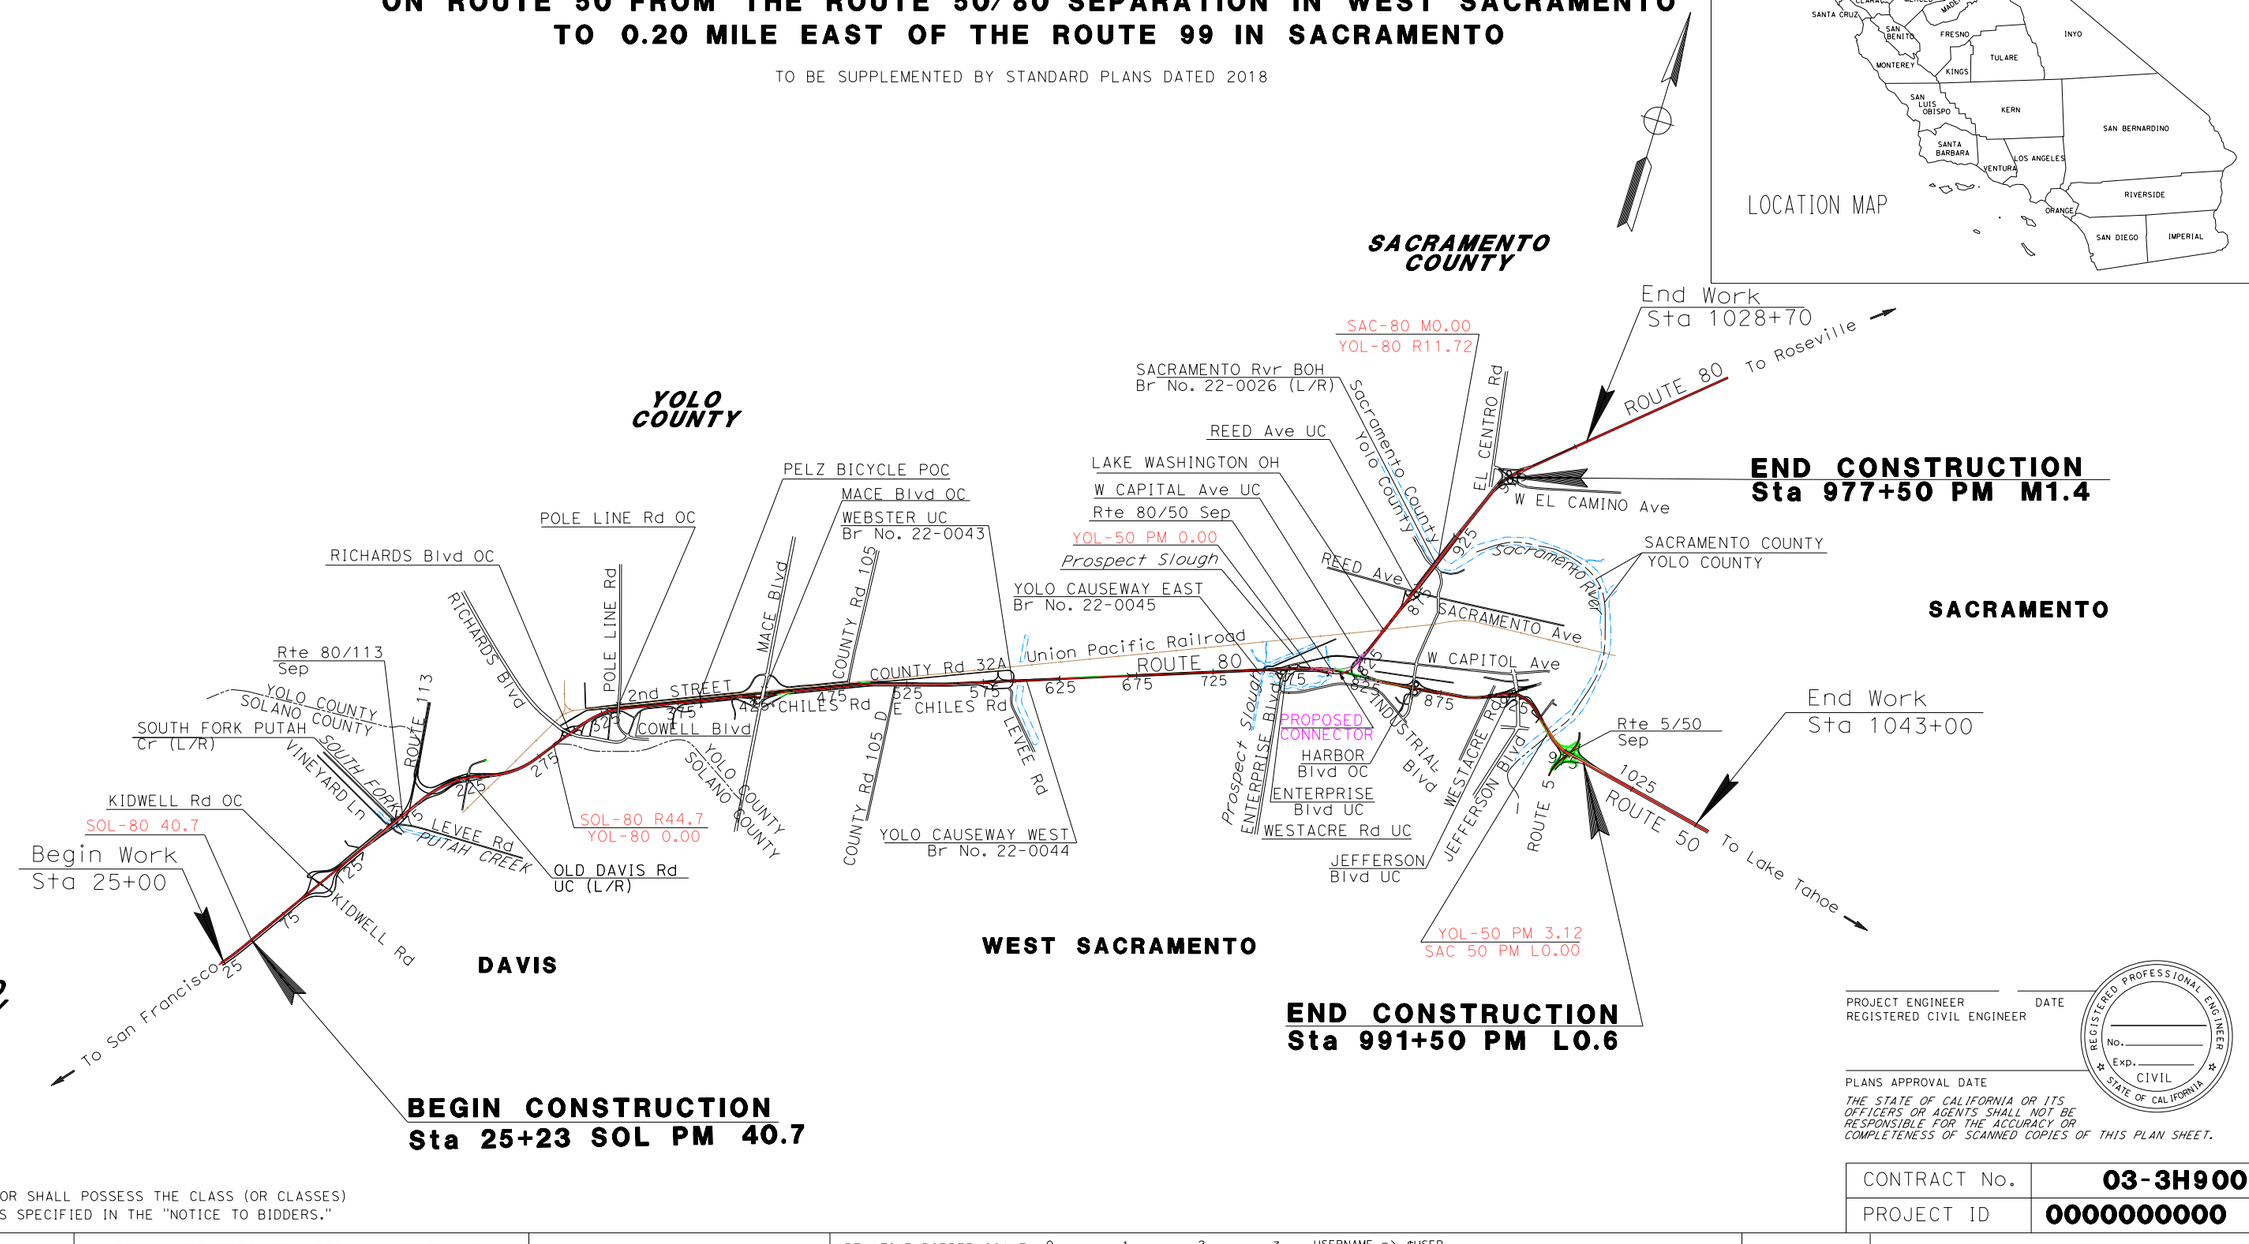

PROJECT ENGINEER DATE
REGISTERED CIVIL ENGINEER

PLANS APPROVAL DATE

REGISTERED PROFESSIONAL ENGINEER No. Exp. CIVIL STATE OF CALIFORNIA

THE STATE OF CALIFORNIA OR ITS OFFICERS OR AGENTS SHALL NOT BE RESPONSIBLE FOR THE ACCURACY OR COMPLETENESS OF SCANNED COPIES OF THIS PLAN SHEET.

CONTRACT No.	03-3H900
PROJECT ID	0000000000

LAST REVISION 00-00-00 DATE PLOTTED => $DATE TIME PLOTTED => $TIME

PROJECT MANAGER

DESIGN MANAGER

THE CONTRACTOR SHALL POSSESS THE CLASS (OR CLASSES) OF LICENSE AS SPECIFIED IN THE "NOTICE TO BIDDERS."

Dist	COUNTY	ROUTE	POST MILES TOTAL PROJECT	SHEET No.	TOTAL SHEETS
04 03	Sol Yol,Sac	80 80,50	40.7/R44.7 VAR		

REGISTERED CIVIL ENGINEER DATE


PLANS APPROVAL DATE


REGISTERED PROFESSIONAL ENGINEER — No. — Exp. — CIVIL — STATE OF CALIFORNIA

THE STATE OF CALIFORNIA OR ITS OFFICERS OR AGENTS SHALL NOT BE RESPONSIBLE FOR THE ACCURACY OR COMPLETENESS OF SCANNED COPIES OF THIS PLAN SHEET.

NOTES:


1. DIMENSIONS OF THE STRUCTURAL SECTIONS ARE SUBJECT TO TOLERANCES SPECIFIED IN THE STANDARD SPECIFICATIONS.

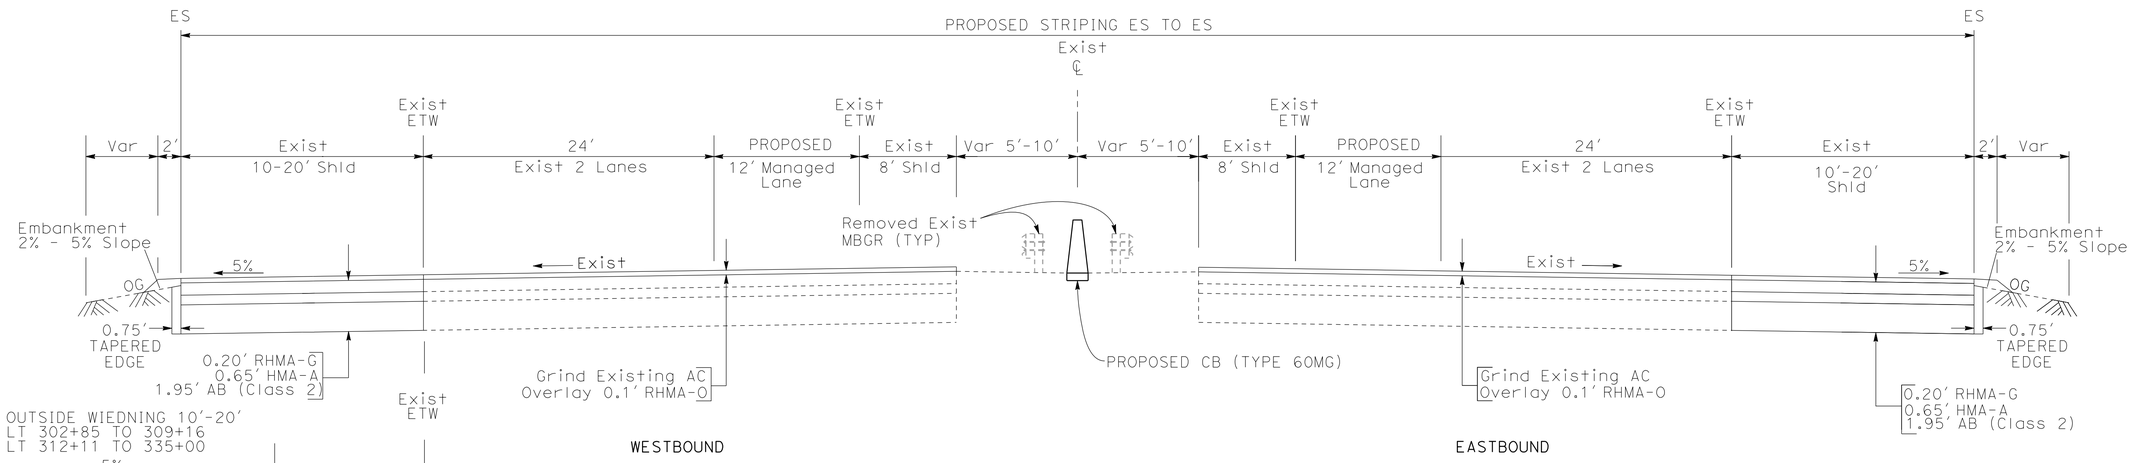

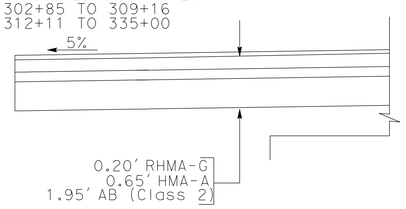

RESTRIPE TO PROVIDE ONE MANAGED LANE IN EACH DIRECTION (WB/EB)

WIDEN OUTSIDE AND INSIDE WB/EB FOR 12' LANE AND 10' SHOULDER
YOLO ROUTE 80 (PM 0.21 - 1.02)
Sta 298+49 TO 335+00

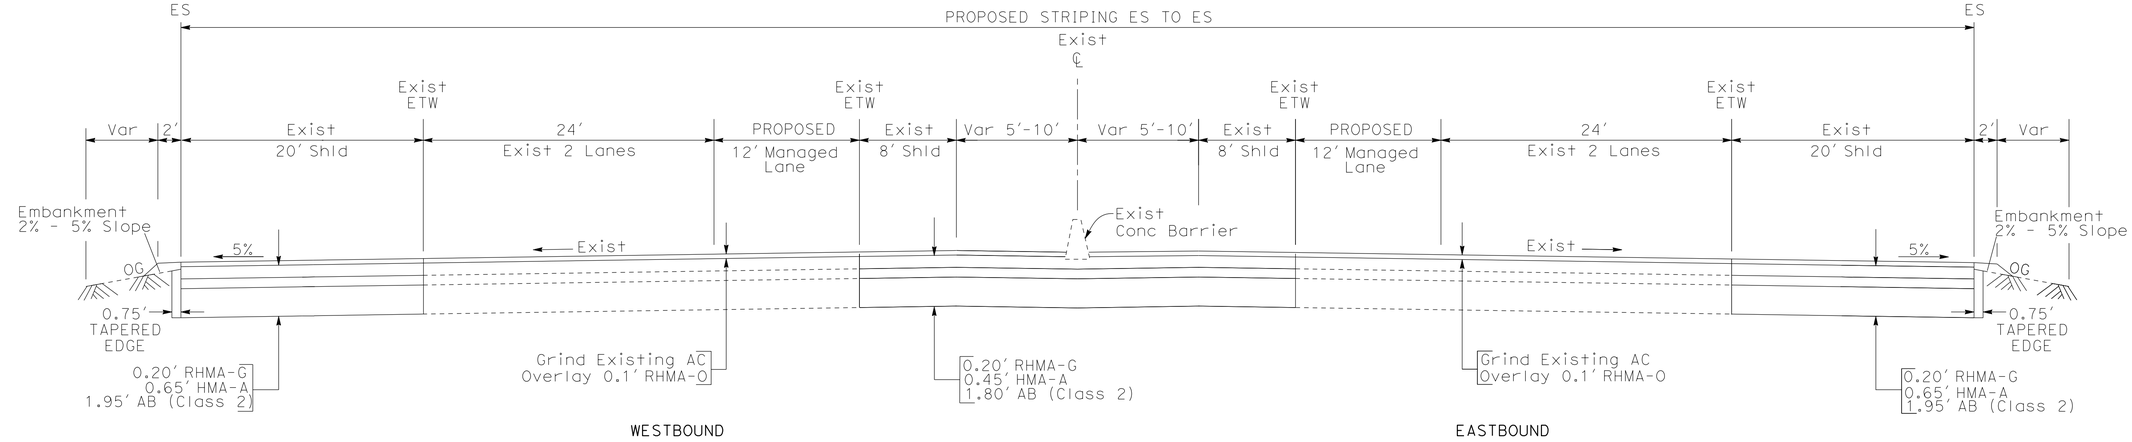

RESTRIPE TO PROVIDE ONE MANAGED LANE IN EACH DIRECTION (WB/EB)

WIDEN OUTSIDE AND INSIDE WB/EB FOR 12' LANE AND 10' SHOULDER
YOLO ROUTE 80 (PM 0.0 - 0.21)
Sta 287+93 TO 298+49

TYPICAL CROSS SECTIONS ALTERNATIVE 7B

NO SCALE

X-1

REVISED BY	DATE REVISED
JOEY MORRISON	AARON DANIELS
CALCULATED-DESIGNED BY	CHECKED BY
FUNCTIONAL SUPERVISOR	MONIKA PEDIGO

STATE OF CALIFORNIA - DEPARTMENT OF TRANSPORTATION **03 DESIGN** Caltrans®

LAST REVISION 2-11-19 | DATE PLOTTED => 4/5/2023 TIME PLOTTED => 10:18:58 AM

BORDER LAST REVISED 7/2/2010 | USERNAME => DGN FILE => ...\0318000085ca_7B.dgn | RELATIVE BORDER SCALE IS IN INCHES 0 1 2 3 | UNIT 0301 | 03-3H900K | 00000000001

Dist	COUNTY	ROUTE	POST MILES TOTAL PROJECT	SHEET No.	TOTAL SHEETS
04 03	Sol Yol,Sac	80 80,50	40.7/R44.7 VAR		

REGISTERED CIVIL ENGINEER DATE


PLANS APPROVAL DATE

REGISTERED PROFESSIONAL ENGINEER — No. — Exp. — CIVIL — STATE OF CALIFORNIA

THE STATE OF CALIFORNIA OR ITS OFFICERS OR AGENTS SHALL NOT BE RESPONSIBLE FOR THE ACCURACY OR COMPLETENESS OF SCANNED COPIES OF THIS PLAN SHEET.


NOTES:

1. DIMENSIONS OF THE STRUCTURAL SECTIONS ARE SUBJECT TO TOLERANCES SPECIFIED IN THE STANDARD SPECIFICATIONS.

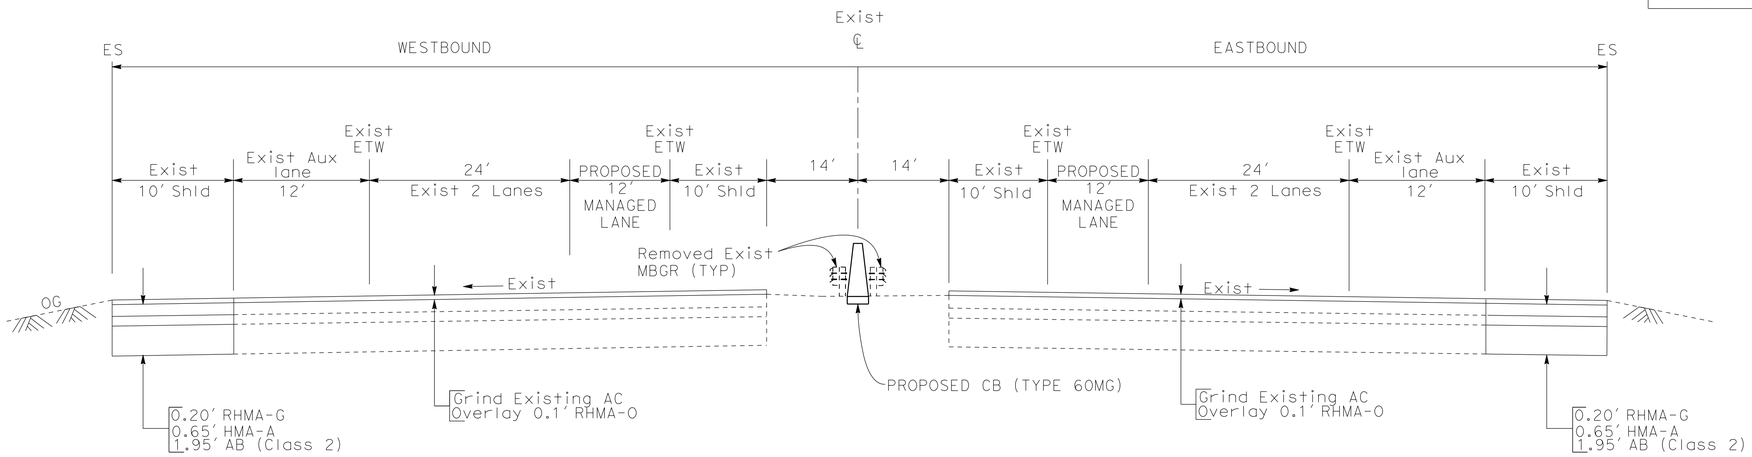

WIDEN INSIDE TO PROVIDE MANAGED LANES IN BOTH DIRECTION

YOLO ROUTE 80
(PM 2.21 - 2.57)
Sta 398+00 TO 417+00

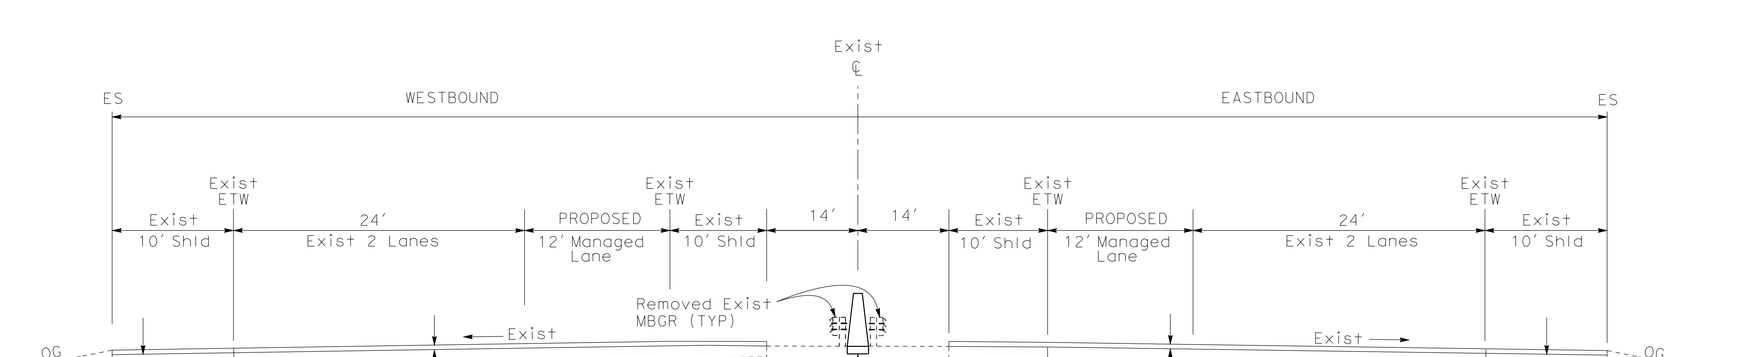

WIDEN INSIDE TO PROVIDE MANAGED LANES IN BOTH DIRECTION

YOLO ROUTE 80
(PM 1.02 - 2.21)
(PM 2.57 - 3.06)
(PM 3.36 - 4.10)
Sta 459+00 TO 505+70
Sta 417+00 TO 443+00
Sta 335+00 TO 398+00

TYPICAL CROSS SECTIONS ALTERNATIVE 7B

NO SCALE

X-2

REVISED BY	DATE REVISED
JOEY MORRISON	AARON DANIELS

CALCULATED-DESIGNED BY
CHECKED BY
FUNCTIONAL SUPERVISOR: MONIKA PEDIGO

STATE OF CALIFORNIA - DEPARTMENT OF TRANSPORTATION
03 DESIGN
Caltrans®

LAST REVISION 2-11-19
DATE PLOTTED => 4/5/2023
TIME PLOTTED => 10:20:19 AM

BORDER LAST REVISED 7/2/2010 | USERNAME => | DGN FILE => ...\0318000085ca_7B.dgn | RELATIVE BORDER SCALE IS IN INCHES 0 1 2 3 | UNIT 0301 | 03-3H900K | 00000000001

Dist	COUNTY	ROUTE	POST MILES TOTAL PROJECT	SHEET No.	TOTAL SHEETS
04 03	Sol Yol,Sac	80 80,50	40.7/R44.7 VAR		

REGISTERED CIVIL ENGINEER DATE


PLANS APPROVAL DATE

REGISTERED PROFESSIONAL ENGINEER — No. — Exp. — CIVIL — STATE OF CALIFORNIA

THE STATE OF CALIFORNIA OR ITS OFFICERS OR AGENTS SHALL NOT BE RESPONSIBLE FOR THE ACCURACY OR COMPLETENESS OF SCANNED COPIES OF THIS PLAN SHEET.


NOTES:

1. DIMENSIONS OF THE STRUCTURAL SECTIONS ARE SUBJECT TO TOLERANCES SPECIFIED IN THE STANDARD SPECIFICATIONS.

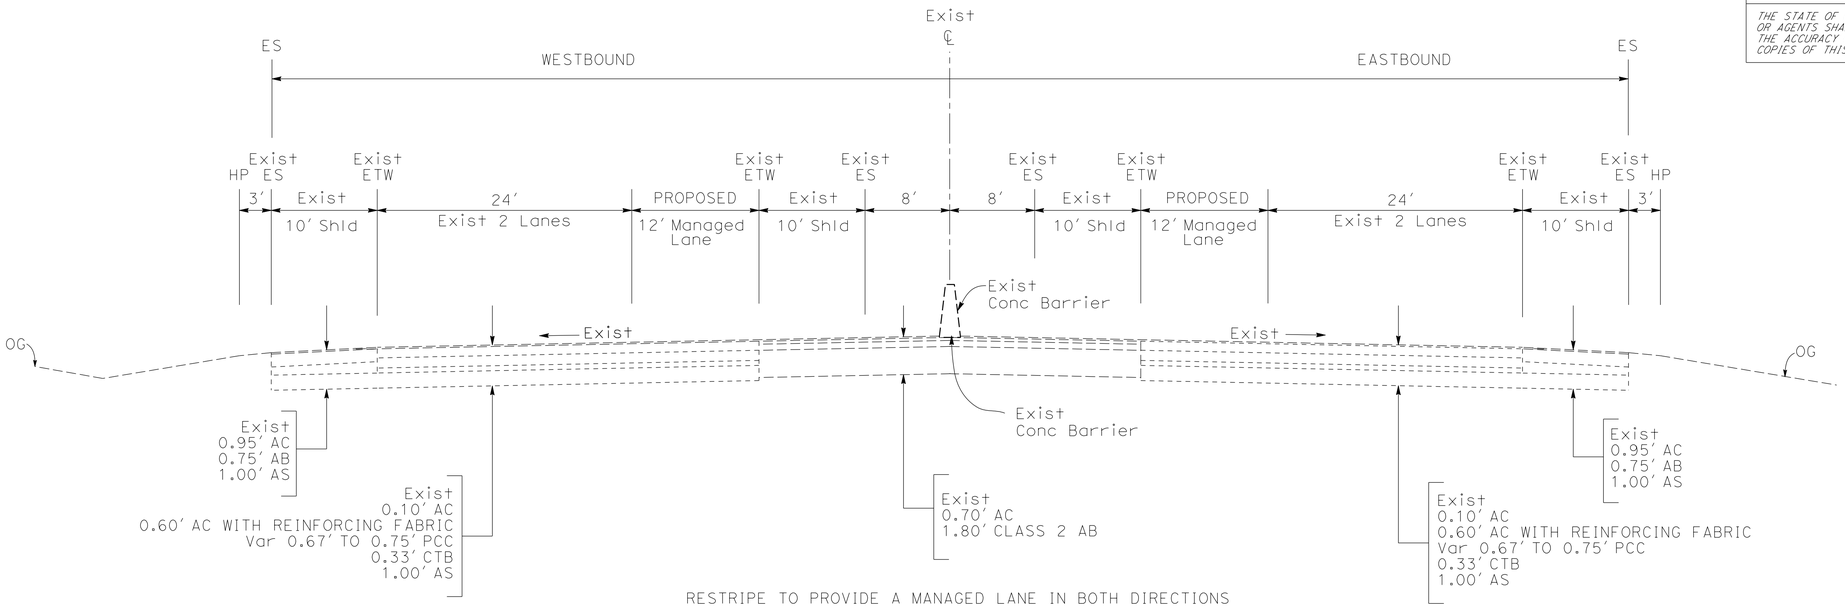

RESTRIPE TO PROVIDE A MANAGED LANE IN BOTH DIRECTIONS

YOLO ROUTE 80
(PM 4.10 - 4.30)
Sta 505+70 TO 515+00

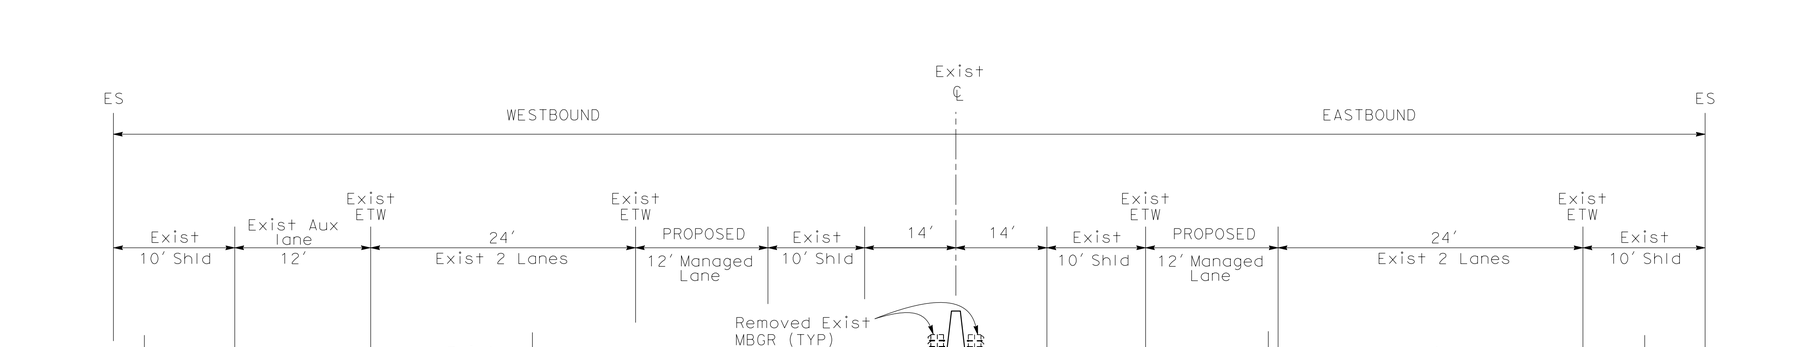

WIDEN INSIDE TO PROVIDE MANAGED LANES IN BOTH DIRECTION

YOLO ROUTE 80
(PM 3.06 - 3.36)
Sta 443+00 TO 459+00

TYPICAL CROSS SECTIONS ALTERNATIVE 7B

NO SCALE

X-3

CALCULATED-DESIGNED BY	CHECKED BY	REVISED BY	DATE REVISED
JOEY MORRISON	AARON DANIELS		

FUNCTIONAL SUPERVISOR: MONIKA PEDIGO

STATE OF CALIFORNIA - DEPARTMENT OF TRANSPORTATION
03 DESIGN

LAST REVISION 2-11-19
DATE PLOTTED => 4/5/2023
TIME PLOTTED => 10:22:28 AM

BORDER LAST REVISED 7/2/2010

USERNAME =>
DGN FILE => ...\0318000085ca_7B.dgn

RELATIVE BORDER SCALE IS IN INCHES 0 1 2 3

UNIT 0301 | 03-3H900K | 00000000001

Dist	COUNTY	ROUTE	POST MILES TOTAL PROJECT	SHEET No.	TOTAL SHEETS
04 03	Sol Yol,Sac	80 80,50	40.7/R44.7 VAR		

REGISTERED CIVIL ENGINEER DATE


PLANS APPROVAL DATE

REGISTERED PROFESSIONAL ENGINEER — No. — Exp. — CIVIL — STATE OF CALIFORNIA

THE STATE OF CALIFORNIA OR ITS OFFICERS OR AGENTS SHALL NOT BE RESPONSIBLE FOR THE ACCURACY OR COMPLETENESS OF SCANNED COPIES OF THIS PLAN SHEET.


NOTES:

1. DIMENSIONS OF THE STRUCTURAL SECTIONS ARE SUBJECT TO TOLERANCES SPECIFIED IN THE STANDARD SPECIFICATIONS.

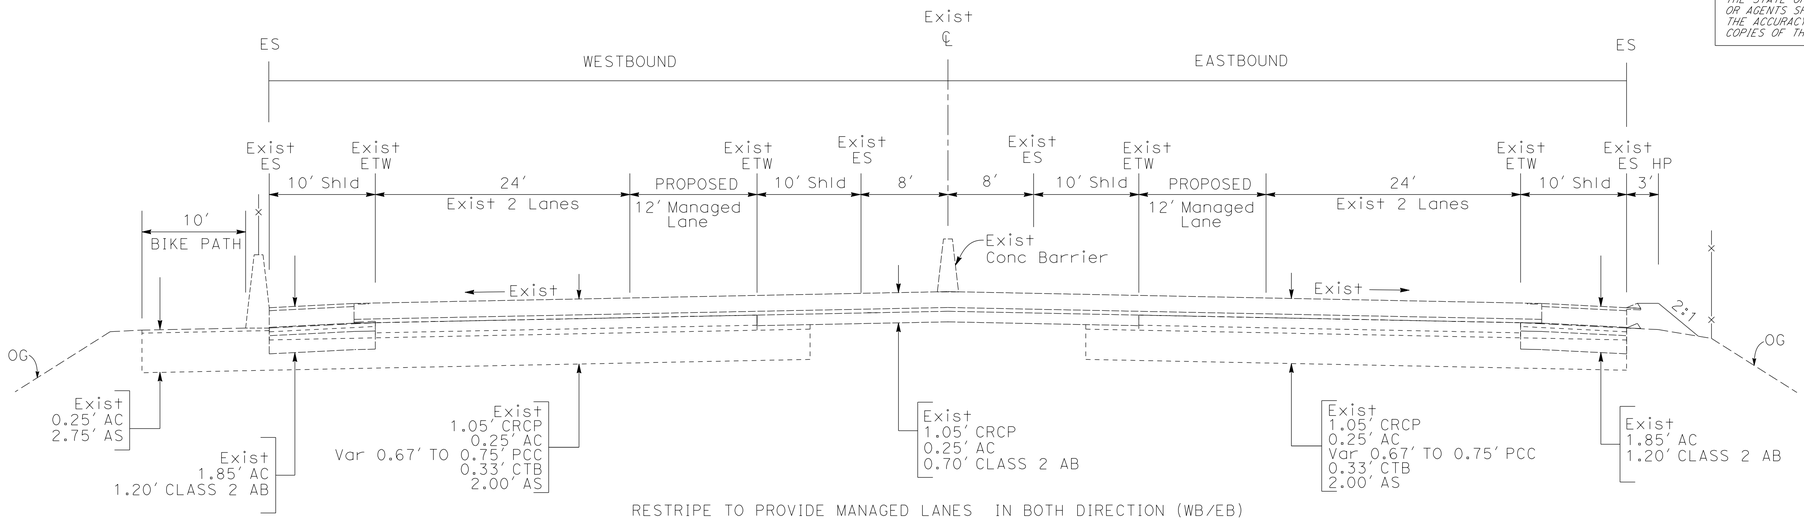

RESTRIPE TO PROVIDE MANAGED LANES IN BOTH DIRECTION (WB/EB)

YOLO CAUSEWAY ROUTE 80 (PM 6.36 TO 7.25)
Sta 623+960 TO 670+86

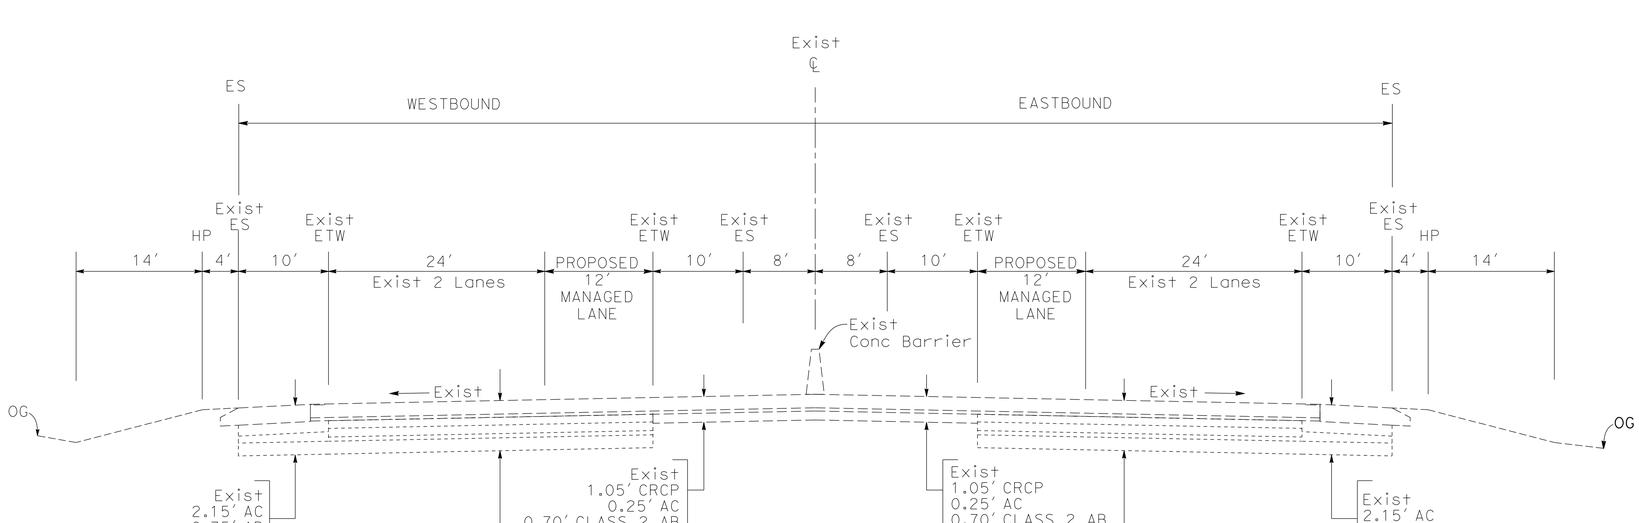

RESTRIPE MEDIAN TO PROVIDE A MANAGED LANE IN BOTH DIRECTIONS

YOLO ROUTE 80
(PM 4.30 - 5.81)
Sta 515+00 TO 593+00

TYPICAL CROSS SECTIONS ALTERNATIVE 7B

NO SCALE

X-4

REVISED BY	DATE REVISED
JOEY MORRISON	AARON DANIELS

CALCULATED-DESIGNED BY

CHECKED BY

FUNCTIONAL SUPERVISOR: MONIKA PEDIGO

STATE OF CALIFORNIA - DEPARTMENT OF TRANSPORTATION

03 DESIGN

Caltrans

LAST REVISION 2-11-19

DATE PLOTTED => 4/5/2023
TIME PLOTTED => 10:23:25 AM

BORDER LAST REVISED 7/2/2010

USERNAME =>
DGN FILE => ...\0318000085ca_7B.dgn

RELATIVE BORDER SCALE IS IN INCHES 0 1 2 3

UNIT 0301

03-3H900K

00000000001

Dist	COUNTY	ROUTE	POST MILES TOTAL PROJECT	SHEET No.	TOTAL SHEETS
04 03	Sol Yol,Sac	80 80,50	40.7/R44.7 VAR		

REGISTERED CIVIL ENGINEER DATE


PLANS APPROVAL DATE

REGISTERED PROFESSIONAL ENGINEER No. Exp. CIVIL STATE OF CALIFORNIA

THE STATE OF CALIFORNIA OR ITS OFFICERS OR AGENTS SHALL NOT BE RESPONSIBLE FOR THE ACCURACY OR COMPLETENESS OF SCANNED COPIES OF THIS PLAN SHEET.


NOTES:

1. DIMENSIONS OF THE STRUCTURAL SECTIONS ARE SUBJECT TO TOLERANCES SPECIFIED IN THE STANDARD SPECIFICATIONS.

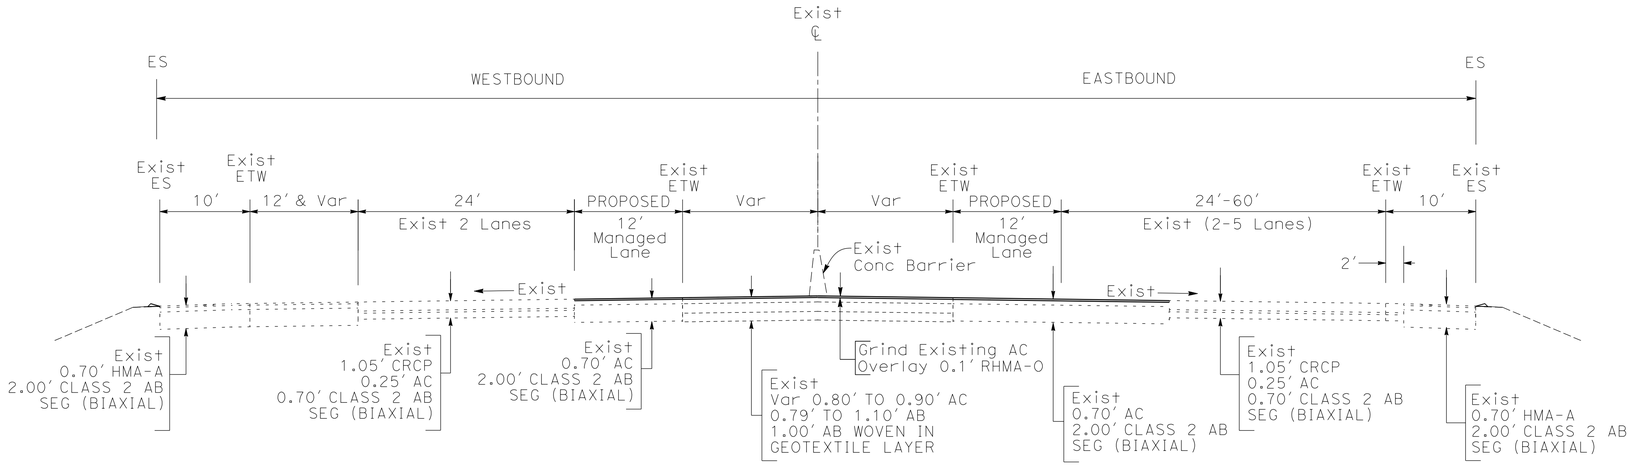

RESTRIPE TO PROVIDE ONE MANAGED LANE IN WB DIRECTION
CONVERTING #1 LANE TO MANAGE LANE IN EB DIRECTION

YOLO 80 PM 8.92 - YOLO 80 PM 9.34
Sta 759+00 TO 784+00

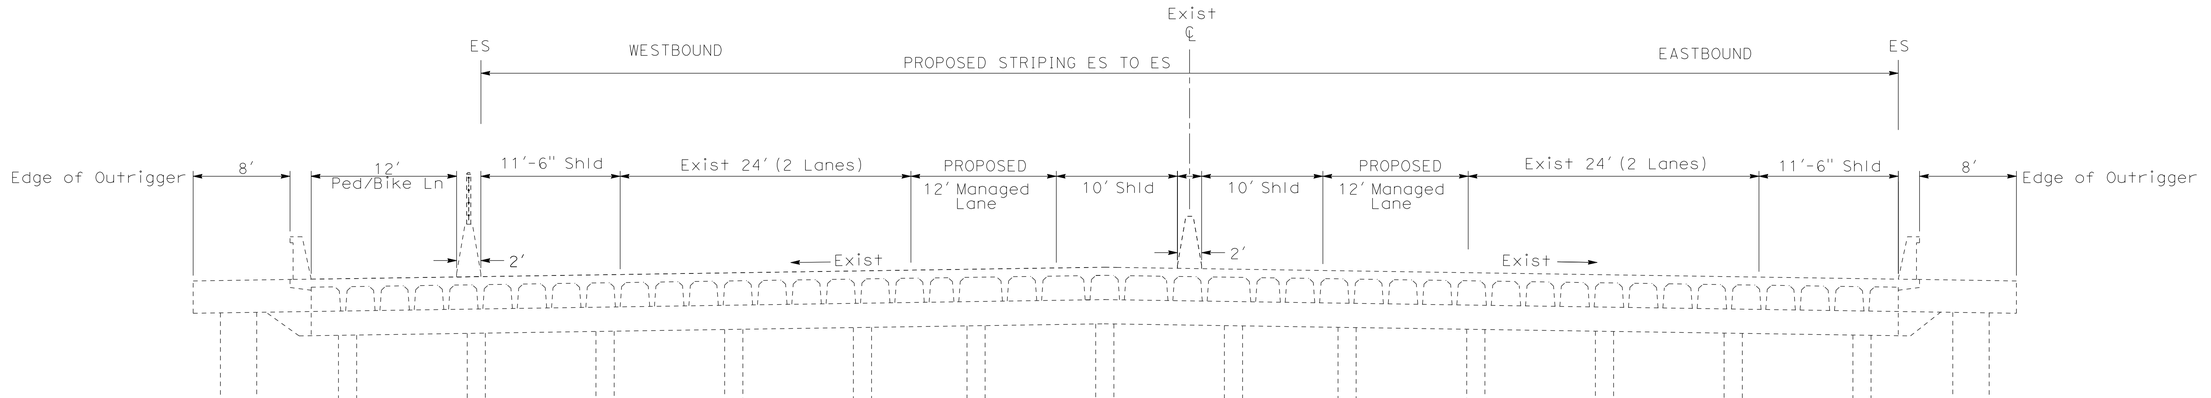

RESTRIPE TO PROVIDE MANAGED LANES IN BOTH DIRECTION (WB / EB)

YOLO CAUSEWAY WEST/EAST
ROUTE 80
Br No. 22-0044 (PM 5.81-6.36)
Sta 593+00 TO 623+96
Br No. 22-0045 (PM 7.25-8.92)
Sta 670+86 TO 759+00

TYPICAL CROSS SECTIONS ALTERNATIVE 7B

NO SCALE

X-5

REVISED BY	DATE REVISED
JOEY MORRISON	AARON DANIELS

CALCULATED-DESIGNED BY
CHECKED BY

FUNCTIONAL SUPERVISOR: MONIKA PEDIGO

STATE OF CALIFORNIA - DEPARTMENT OF TRANSPORTATION
03 DESIGN
Caltrans

LAST REVISION 2-11-19
DATE PLOTTED => 4/5/2023
TIME PLOTTED => 10:24:28 AM

BORDER LAST REVISED 7/2/2010

USERNAME =>
DGN FILE => ...\0318000085ca_7B.dgn

RELATIVE BORDER SCALE IS IN INCHES 0 1 2 3

UNIT 0301

03-3H900K

00000000001

Dist	COUNTY	ROUTE	POST MILES TOTAL PROJECT	SHEET No.	TOTAL SHEETS
04 03	Sol Yol,Sac	80 80,50	40.7/R44.7 VAR		

REGISTERED CIVIL ENGINEER DATE


PLANS APPROVAL DATE

REGISTERED PROFESSIONAL ENGINEER — No. — Exp. — CIVIL — STATE OF CALIFORNIA

THE STATE OF CALIFORNIA OR ITS OFFICERS OR AGENTS SHALL NOT BE RESPONSIBLE FOR THE ACCURACY OR COMPLETENESS OF SCANNED COPIES OF THIS PLAN SHEET.

NOTES:


1. DIMENSIONS OF THE STRUCTURAL SECTIONS ARE SUBJECT TO TOLERANCES SPECIFIED IN THE STANDARD SPECIFICATIONS.

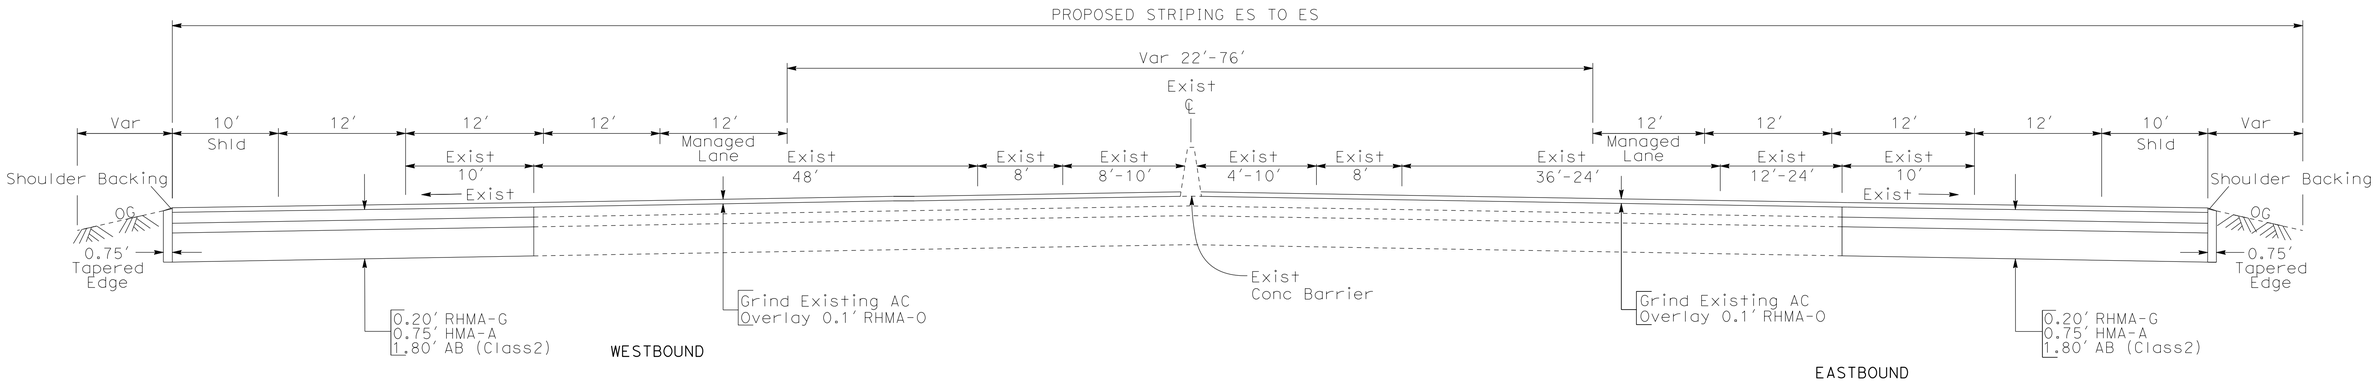

RECONFIGURE ONE MIXED FLOW LANE TO MANAGED LANE IN EACH DIRECTION (WB/EB)

Sta 805+00 to 807+00

YOLO ROUTE 50

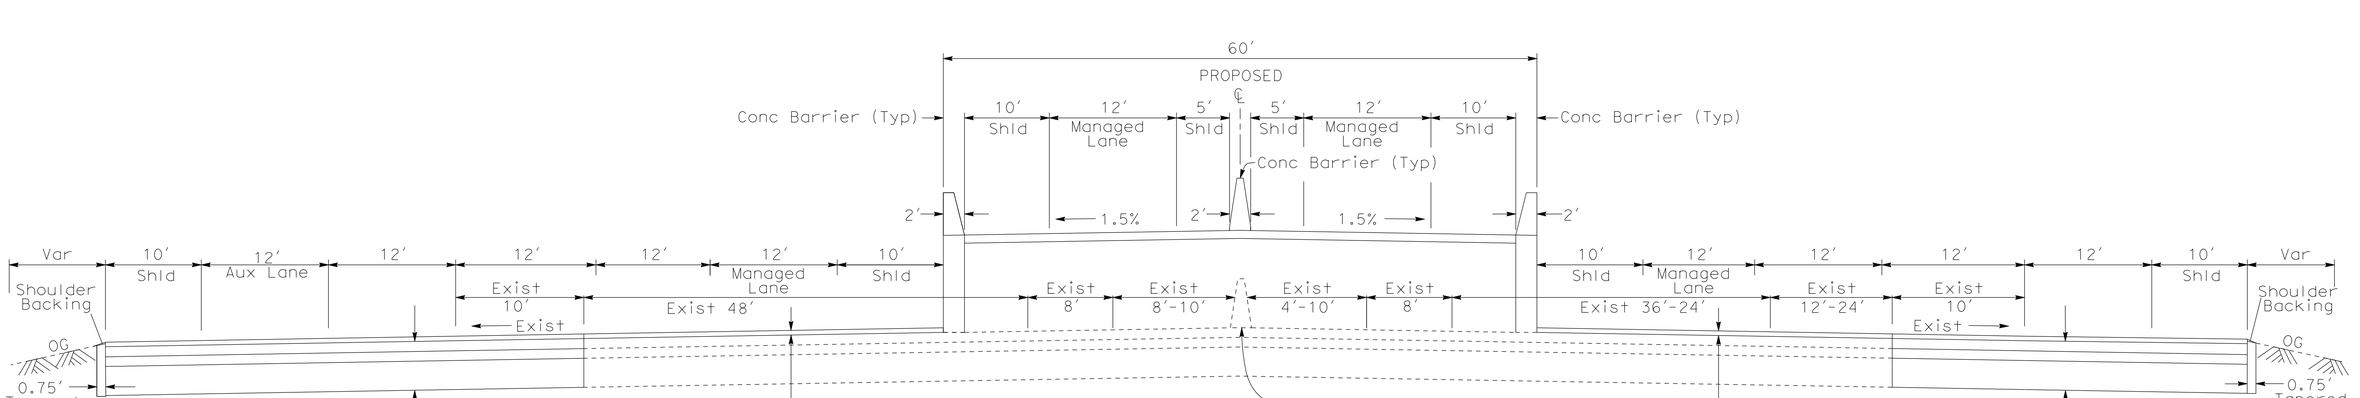

RESTRIPE TO PROVIDE ONE MANAGED LANE IN EACH DIRECTION (WB/EB)

MANAGED LANE DROP RAMP TO

"HV" Sta 789+00 to "HV" Sta 805+00

JCT RTE 80 EB

JCT RTE 80 WB

PROPOSED STRIPING ES TO ES

TYPICAL CROSS SECTIONS ALTERNATIVE 7B OPTION 2

NO SCALE

X-6

STATE OF CALIFORNIA - DEPARTMENT OF TRANSPORTATION
03 DESIGN
Caltrans

FUNCTIONAL SUPERVISOR: MONIKA PEDIGO

CALCULATED-DESIGNED BY | CHECKED BY

JOEY MORRISON | AARON DANIELS

REVISED BY | DATE REVISED

LAST REVISION 2-11-19

DATE PLOTTED => 4/5/2023
TIME PLOTTED => 10:25:19 AM

BORDER LAST REVISED 7/2/2010

USERNAME =>
DGN FILE => ...\0318000085ca_7B.dgn

RELATIVE BORDER SCALE IS IN INCHES 0 1 2 3

UNIT 0301

03-3H900K

00000000001

Dist	COUNTY	ROUTE	POST MILES TOTAL PROJECT	SHEET No.	TOTAL SHEETS
04 03	Sol Yol,Sac	80 80,50	40.7/R44.7 VAR		

REGISTERED CIVIL ENGINEER DATE


PLANS APPROVAL DATE

REGISTERED PROFESSIONAL ENGINEER
No.
Exp.
CIVIL
STATE OF CALIFORNIA

THE STATE OF CALIFORNIA OR ITS OFFICERS OR AGENTS SHALL NOT BE RESPONSIBLE FOR THE ACCURACY OR COMPLETENESS OF SCANNED COPIES OF THIS PLAN SHEET.


NOTES:

1. DIMENSIONS OF THE STRUCTURAL SECTIONS ARE SUBJECT TO TOLERANCES SPECIFIED IN THE STANDARD SPECIFICATIONS.

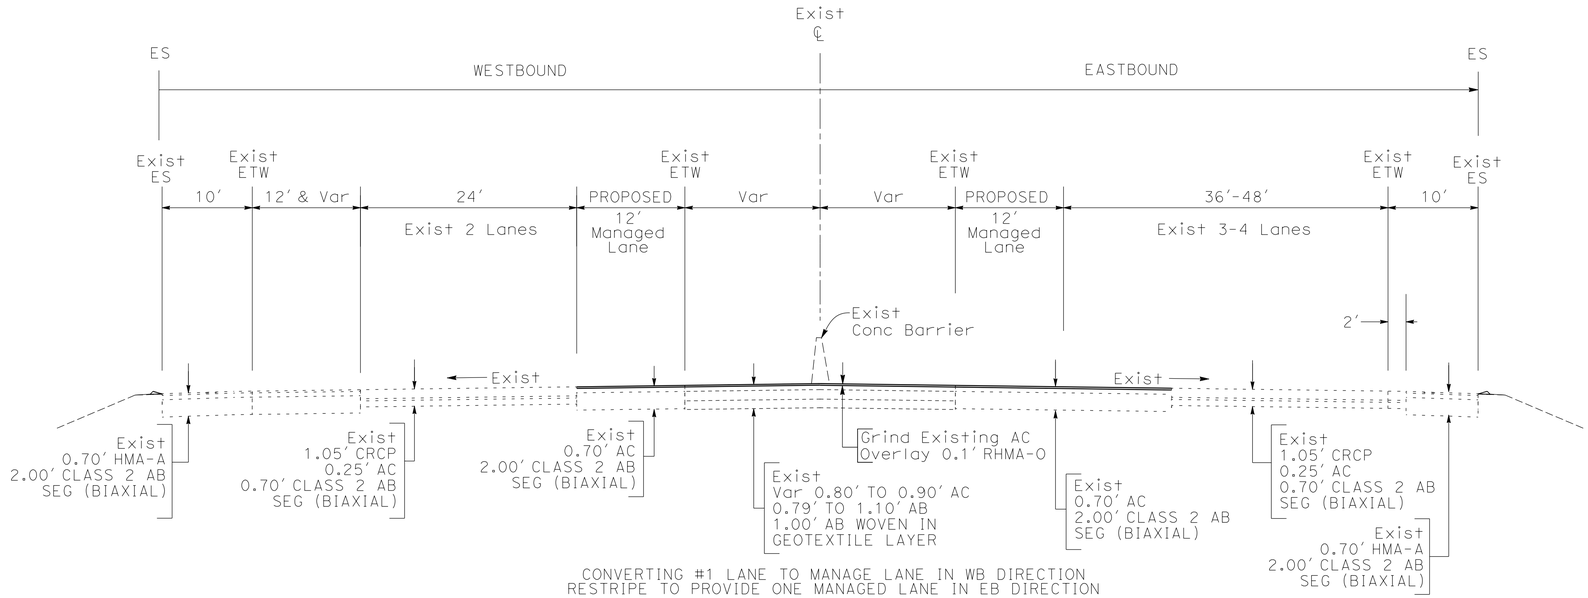

CONVERTING #1 LANE TO MANAGE LANE IN WB DIRECTION
RESTRIPE TO PROVIDE ONE MANAGED LANE IN EB DIRECTION

YOLO 50 PM 0.70 - YOLO 50 PM 1.80
Sta 807+00 TO 814+00

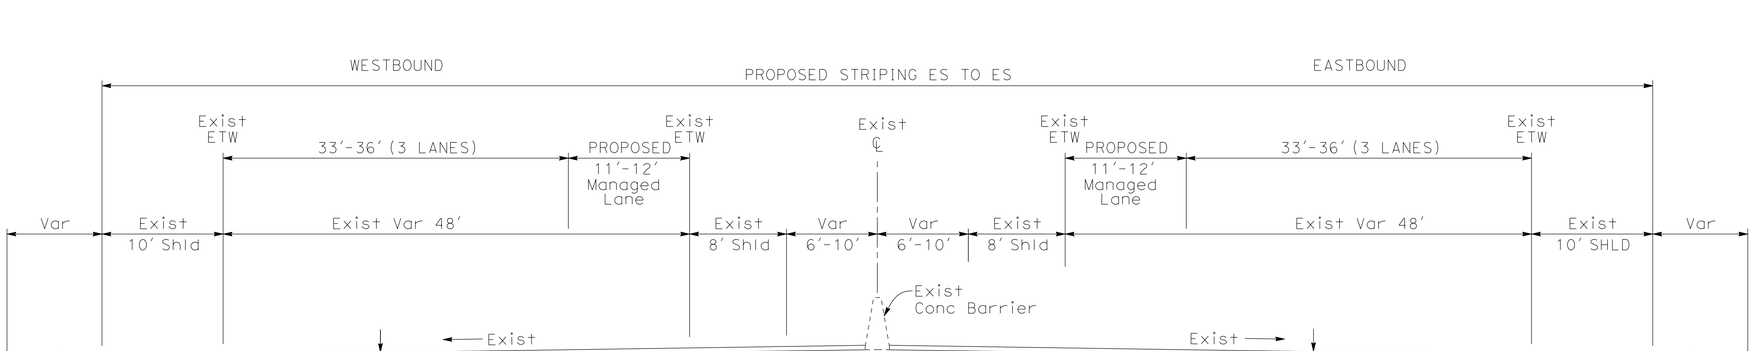

Sta 814+00 to 825+0
YOLO ROUTE 50

TYPICAL CROSS SECTIONS ALTERNATIVE 7B

NO SCALE

X-7

REVISED BY | DATE REVISED
JOEY MORRISON | AARON DANIELS
CALCULATED-DESIGNED BY | CHECKED BY
FUNCTIONAL SUPERVISOR: MONIKA PEDIGO
STATE OF CALIFORNIA - DEPARTMENT OF TRANSPORTATION
03 DESIGN
Caltrans

LAST REVISION 2-11-19
DATE PLOTTED => 4/5/2023
TIME PLOTTED => 10:26:02 AM

BORDER LAST REVISED 7/2/2010
USERNAME =>
DGN FILE => ...\0318000085ca_7B.dgn
RELATIVE BORDER SCALE IS IN INCHES 0 1 2 3
UNIT 0301
03-3H900K
00000000001

Dist	COUNTY	ROUTE	POST MILES TOTAL PROJECT	SHEET No.	TOTAL SHEETS
04 03	Sol Yol,Sac	80 80,50	40.7/R44.7 VAR		

REGISTERED CIVIL ENGINEER DATE


PLANS APPROVAL DATE

REGISTERED PROFESSIONAL ENGINEER
No.
Exp.
CIVIL
STATE OF CALIFORNIA


THE STATE OF CALIFORNIA OR ITS OFFICERS OR AGENTS SHALL NOT BE RESPONSIBLE FOR THE ACCURACY OR COMPLETENESS OF SCANNED COPIES OF THIS PLAN SHEET.

NOTES:

1. DIMENSIONS OF THE STRUCTURAL SECTIONS ARE SUBJECT TO TOLERANCES SPECIFIED IN THE STANDARD SPECIFICATIONS.

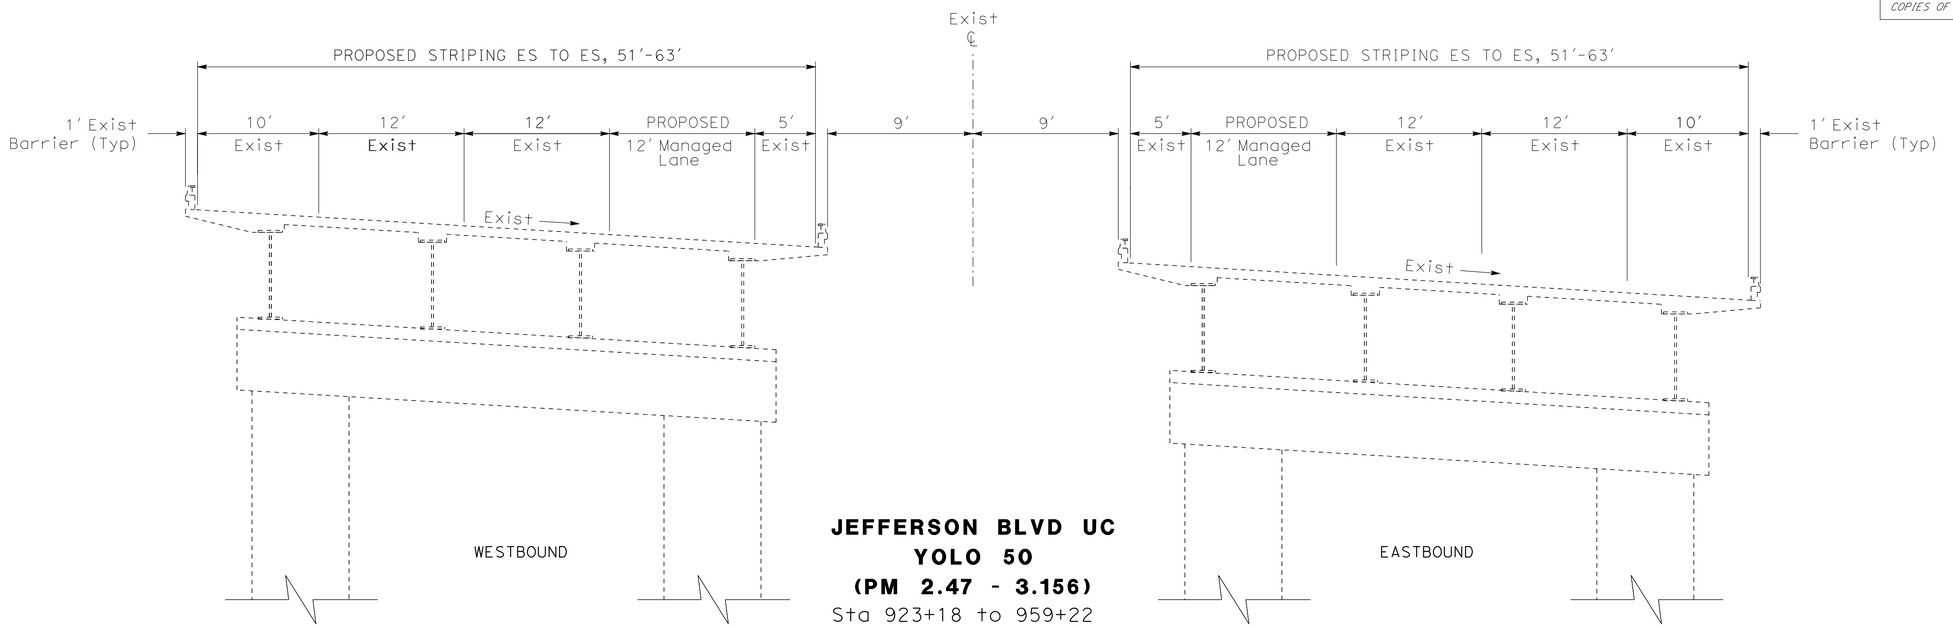

JEFFERSON BLVD UC
YOLO 50
(PM 2.47 - 3.156)
Sta 923+18 to 959+22

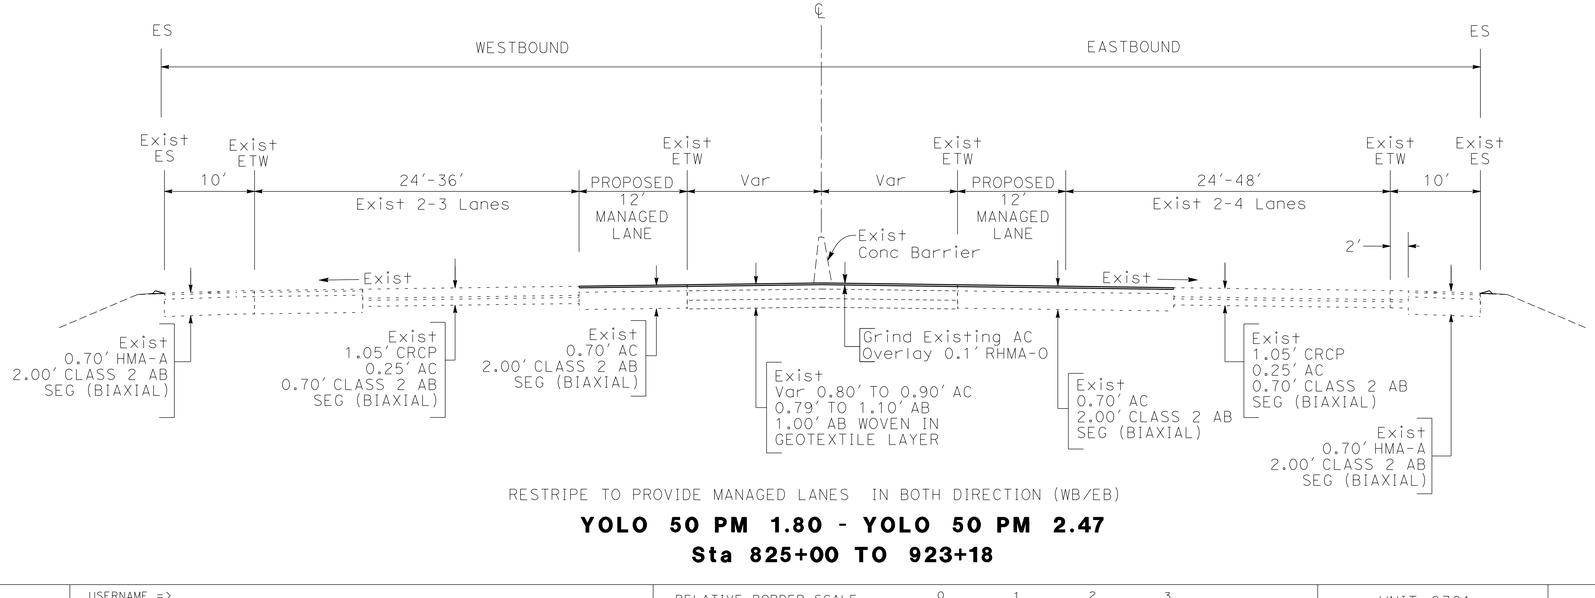

RESTRIPE TO PROVIDE MANAGED LANES IN BOTH DIRECTION (WB/EB)

YOLO 50 PM 1.80 - YOLO 50 PM 2.47
Sta 825+00 TO 923+18

TYPICAL CROSS SECTIONS ALTERNATIVE 7B

NO SCALE

X-8

REVISED BY	DATE REVISED

CALCULATED-DESIGNED BY	CHECKED BY
JOEY MORRISON	AARON DANIELS

FUNCTIONAL SUPERVISOR: MONIKA PEDIGO

STATE OF CALIFORNIA - DEPARTMENT OF TRANSPORTATION
03 DESIGN
Caltrans

LAST REVISION 2-11-19
DATE PLOTTED => 4/5/2023
TIME PLOTTED => 10:26:57 AM

BORDER LAST REVISED 7/2/2010 | USERNAME => DGN FILE => ...\0318000085ca_7B.dgn | RELATIVE BORDER SCALE IS IN INCHES 0 1 2 3 | UNIT 0301 | 03-3H900K | 00000000001

Dist	COUNTY	ROUTE	POST MILES TOTAL PROJECT	SHEET No.	TOTAL SHEETS
04 03	Sol Yol,Sac	80 80,50	40.7/R44.7 VAR		

REGISTERED CIVIL ENGINEER DATE


PLANS APPROVAL DATE

REGISTERED PROFESSIONAL ENGINEER
No.
Exp.
CIVIL
STATE OF CALIFORNIA

THE STATE OF CALIFORNIA OR ITS OFFICERS OR AGENTS SHALL NOT BE RESPONSIBLE FOR THE ACCURACY OR COMPLETENESS OF SCANNED COPIES OF THIS PLAN SHEET.

NOTES:

1. DIMENSIONS OF THE STRUCTURAL SECTIONS ARE SUBJECT TO TOLERANCES SPECIFIED IN THE STANDARD SPECIFICATIONS.

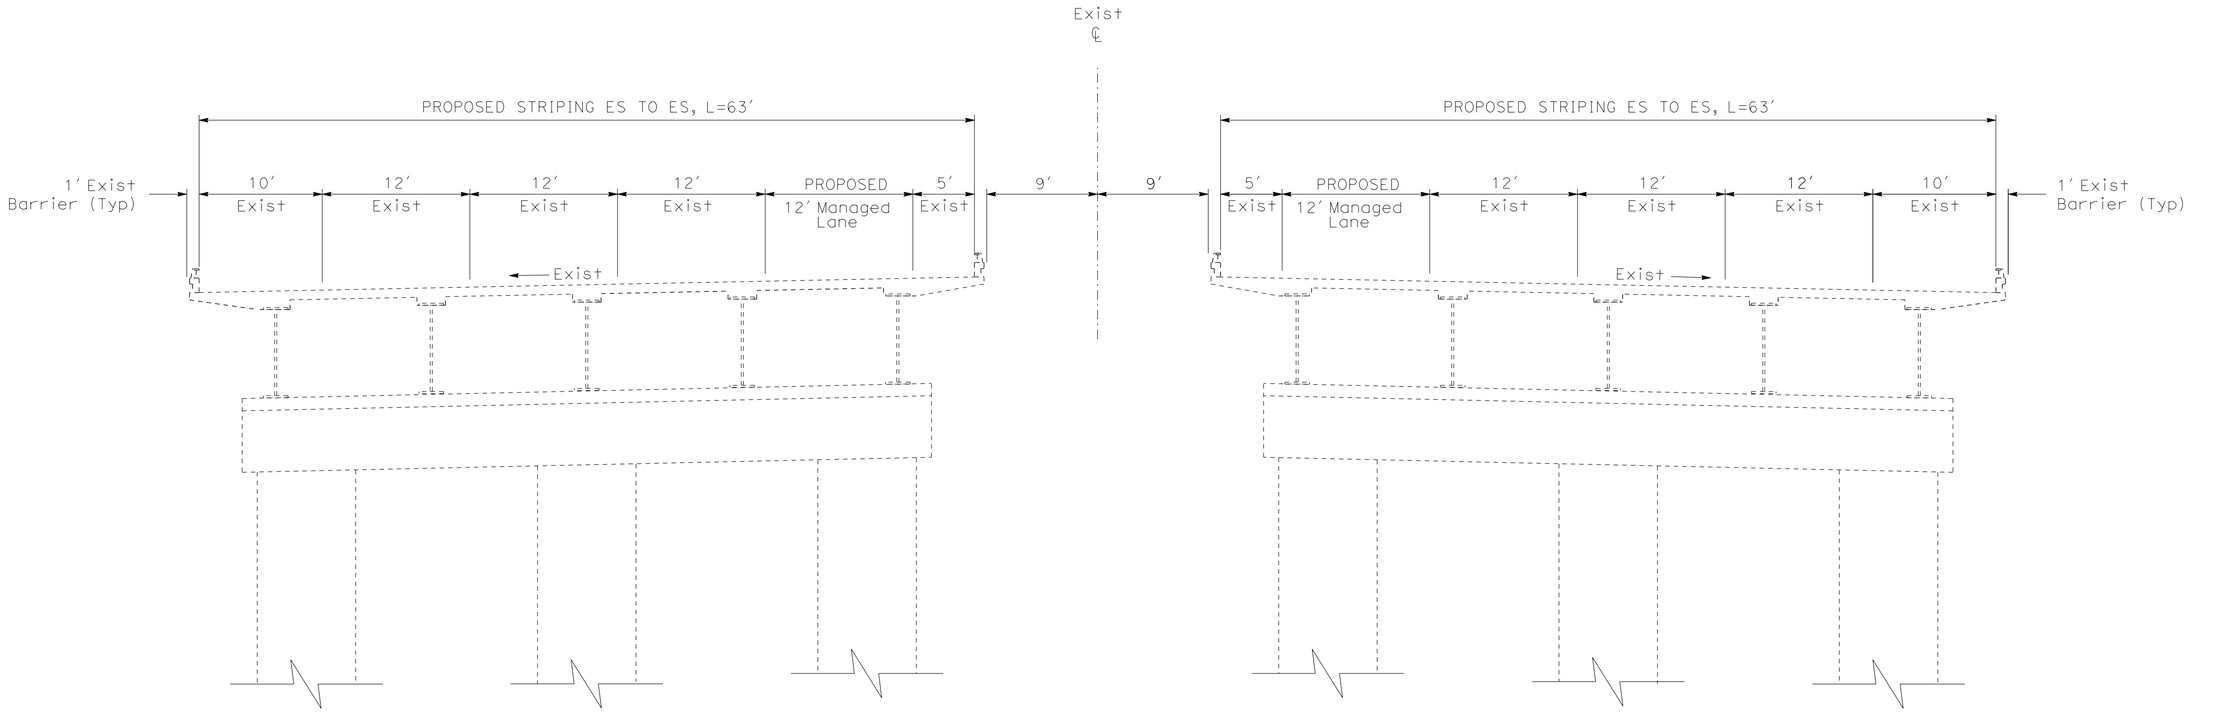

WESTBOUND

EASTBOUND

RESTRIPE TO PROVIDE ONE MANAGED LANE IN EACH DIRECTION (WB/EB)

SACRAMENTO RIVER VIADUCT (PIONEER BRIDGE)
SACRAMENTO ROUTE 50
(PM L0.00 - L0.617)
Sta 959+22 to 999+86

TYPICAL CROSS SECTIONS ALTERNATIVE 7B

NO SCALE

X-9

REVISED BY | DATE REVISED
JOEY MORRISON | AARON DANIELS
CALCULATED-DESIGNED BY | CHECKED BY
FUNCTIONAL SUPERVISOR: MONIKA PEDIGO
STATE OF CALIFORNIA - DEPARTMENT OF TRANSPORTATION
03 DESIGN
Caltrans

LAST REVISION 2-11-19 | DATE PLOTTED => 4/5/2023 | TIME PLOTTED => 10:28:08 AM

BORDER LAST REVISED 7/2/2010 | USERNAME => | DGN FILE => ...\0318000085ca_7B.dgn | RELATIVE BORDER SCALE IS IN INCHES 0 1 2 3 | UNIT 0301 | 03-3H900K | 00000000001

Dist	COUNTY	ROUTE	POST MILES TOTAL PROJECT	SHEET No.	TOTAL SHEETS
03	Yol, Sol Sac	80/50	41.2/L0.617		

REGISTERED CIVIL ENGINEER DATE


PLANS APPROVAL DATE

REGISTERED PROFESSIONAL ENGINEER — No. Exp. CIVIL — STATE OF CALIFORNIA

THE STATE OF CALIFORNIA OR ITS OFFICERS OR AGENTS SHALL NOT BE RESPONSIBLE FOR THE ACCURACY OR COMPLETENESS OF SCANNED COPIES OF THIS PLAN SHEET.

NOTE:

1. DIMENSIONS OF THE STRUCTURAL SECTIONS ARE SUBJECT TO TOLERANCES SPECIFIED IN THE STANDARD SPECIFICATIONS.

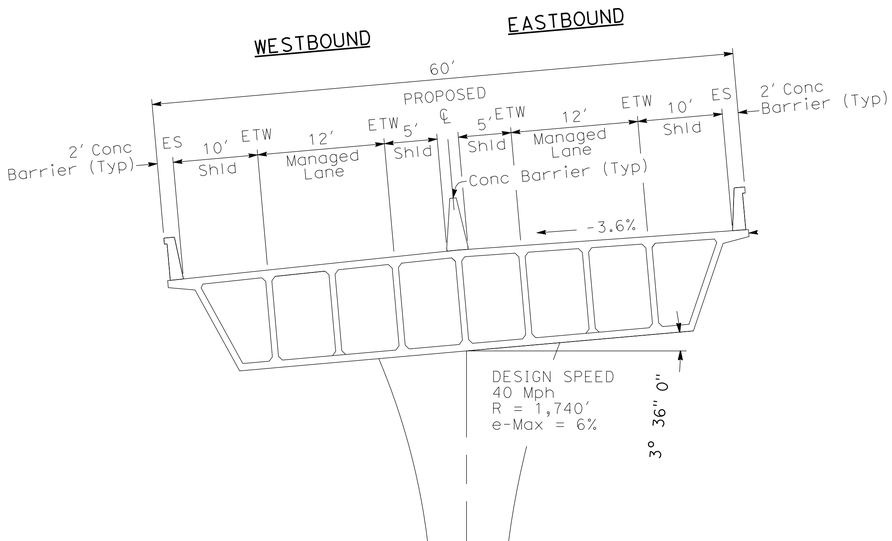

HOV TO HOV CONNECTOR

"HV" Sta 789+00 to "HV" Sta 816+50

YOLO 80

TYPICAL CROSS SECTIONS ALTERNATIVE 7B OPTION 2

NO SCALE

X-10

STATE OF CALIFORNIA - DEPARTMENT OF TRANSPORTATION
03 DESIGN
Caltrans

FUNCTIONAL SUPERVISOR: MONIKA PEDIGO
CALCULATED-DESIGNED BY
CHECKED BY
REVISED BY
DATE REVISED

LAST REVISION 06-24-22
DATE PLOTTED => 4/5/2023
TIME PLOTTED => 10:29:23 AM

BORDER LAST REVISED 7/2/2010
USERNAME =>
DGN FILE => ...\0318000085ca_7B.dgn
RELATIVE BORDER SCALE IS IN INCHES 0 1 2 3
UNIT 0328
03-3H9001
0318000851

Dist	COUNTY	ROUTE	POST MILES TOTAL PROJECT	SHEET No.	TOTAL SHEETS
04 03	Sol Yol,Sac	80 80,50	40.7/R44.7 VAR		

REGISTERED CIVIL ENGINEER DATE


PLANS APPROVAL DATE

REGISTERED PROFESSIONAL ENGINEER No. Exp. CIVIL STATE OF CALIFORNIA

THE STATE OF CALIFORNIA OR ITS OFFICERS OR AGENTS SHALL NOT BE RESPONSIBLE FOR THE ACCURACY OR COMPLETENESS OF SCANNED COPIES OF THIS PLAN SHEET.


NOTES:

1. DIMENSIONS OF THE STRUCTURAL SECTIONS ARE SUBJECT TO TOLERANCES SPECIFIED IN THE STANDARD SPECIFICATIONS.

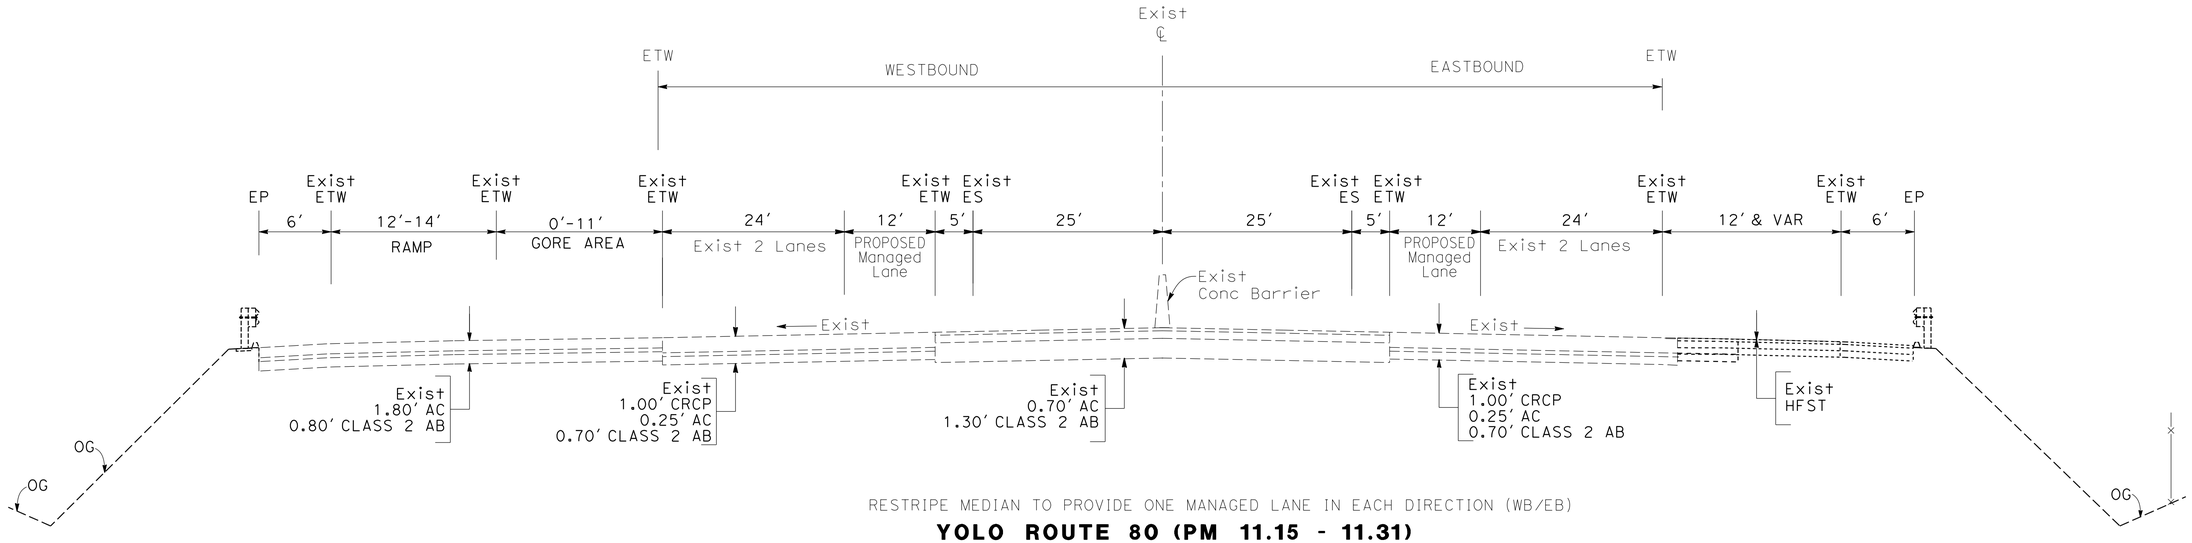

RESTRIPE MEDIAN TO PROVIDE ONE MANAGED LANE IN EACH DIRECTION (WB/EB)

YOLO ROUTE 80 (PM 11.15 - 11.31)
Sta 878+62 TO 884+20

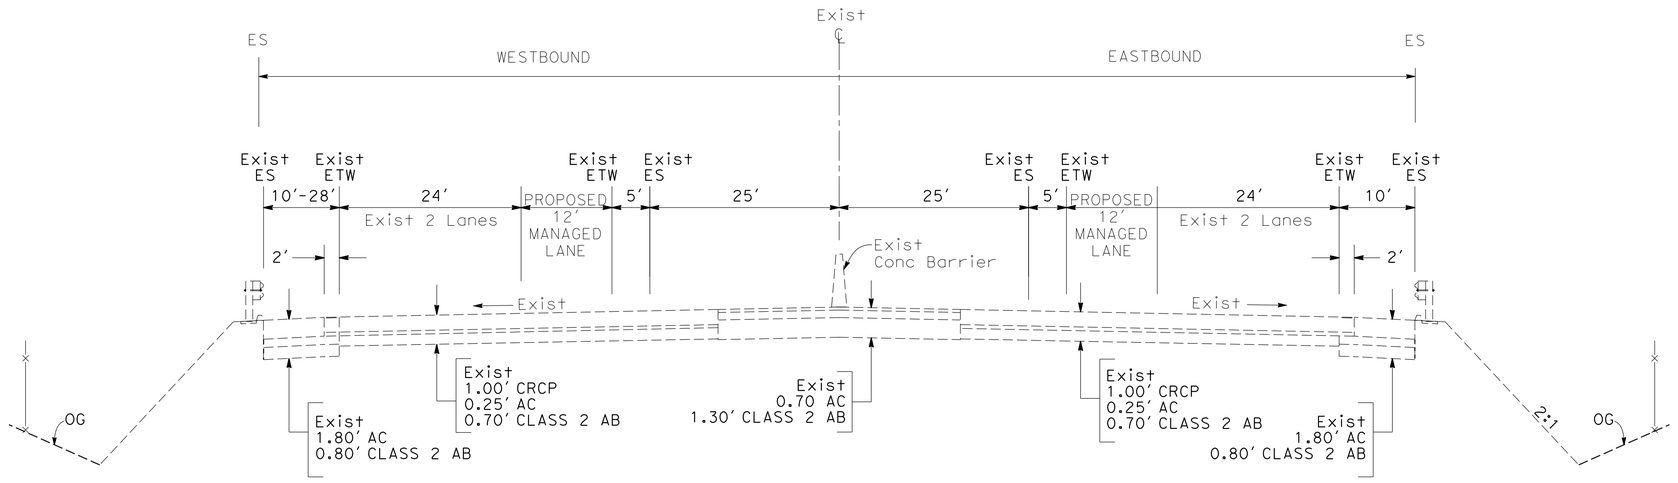

RESTRIPE MEDIAN TO PROVIDE ONE MANAGED LANE IN EACH DIRECTION (WB/EB)

YOLO ROUTE 80 (PM 10.15 - 11.15)
Sta 821+00 TO 847+00
Sta 849+50 TO 878+62

TYPICAL CROSS SECTIONS ALTERNATIVE 7B

NO SCALE

X-11

REVISED BY	DATE REVISED
JOEY MORRISON	AARON DANIELS

CALCULATED-DESIGNED BY

CHECKED BY

FUNCTIONAL SUPERVISOR: MONIKA PEDIGO

STATE OF CALIFORNIA - DEPARTMENT OF TRANSPORTATION

03 DESIGN

Caltrans

LAST REVISION 2-11-19

DATE PLOTTED => 4/5/2023
TIME PLOTTED => 10:30:08 AM

BORDER LAST REVISED 7/2/2010

USERNAME =>
DGN FILE => ...\0318000085ca_7B.dgn

RELATIVE BORDER SCALE IS IN INCHES 0 1 2 3

UNIT 0301

03-3H900K

00000000001

Dist	COUNTY	ROUTE	POST MILES TOTAL PROJECT	SHEET No.	TOTAL SHEETS
04 03	Sol Yol,Sac	80 80,50	40.7/R44.7 VAR		

REGISTERED CIVIL ENGINEER DATE


PLANS APPROVAL DATE

REGISTERED PROFESSIONAL ENGINEER
No.
Exp.
CIVIL
STATE OF CALIFORNIA

THE STATE OF CALIFORNIA OR ITS OFFICERS OR AGENTS SHALL NOT BE RESPONSIBLE FOR THE ACCURACY OR COMPLETENESS OF SCANNED COPIES OF THIS PLAN SHEET.

NOTES:

1. DIMENSIONS OF THE STRUCTURAL SECTIONS ARE SUBJECT TO TOLERANCES SPECIFIED IN THE STANDARD SPECIFICATIONS.

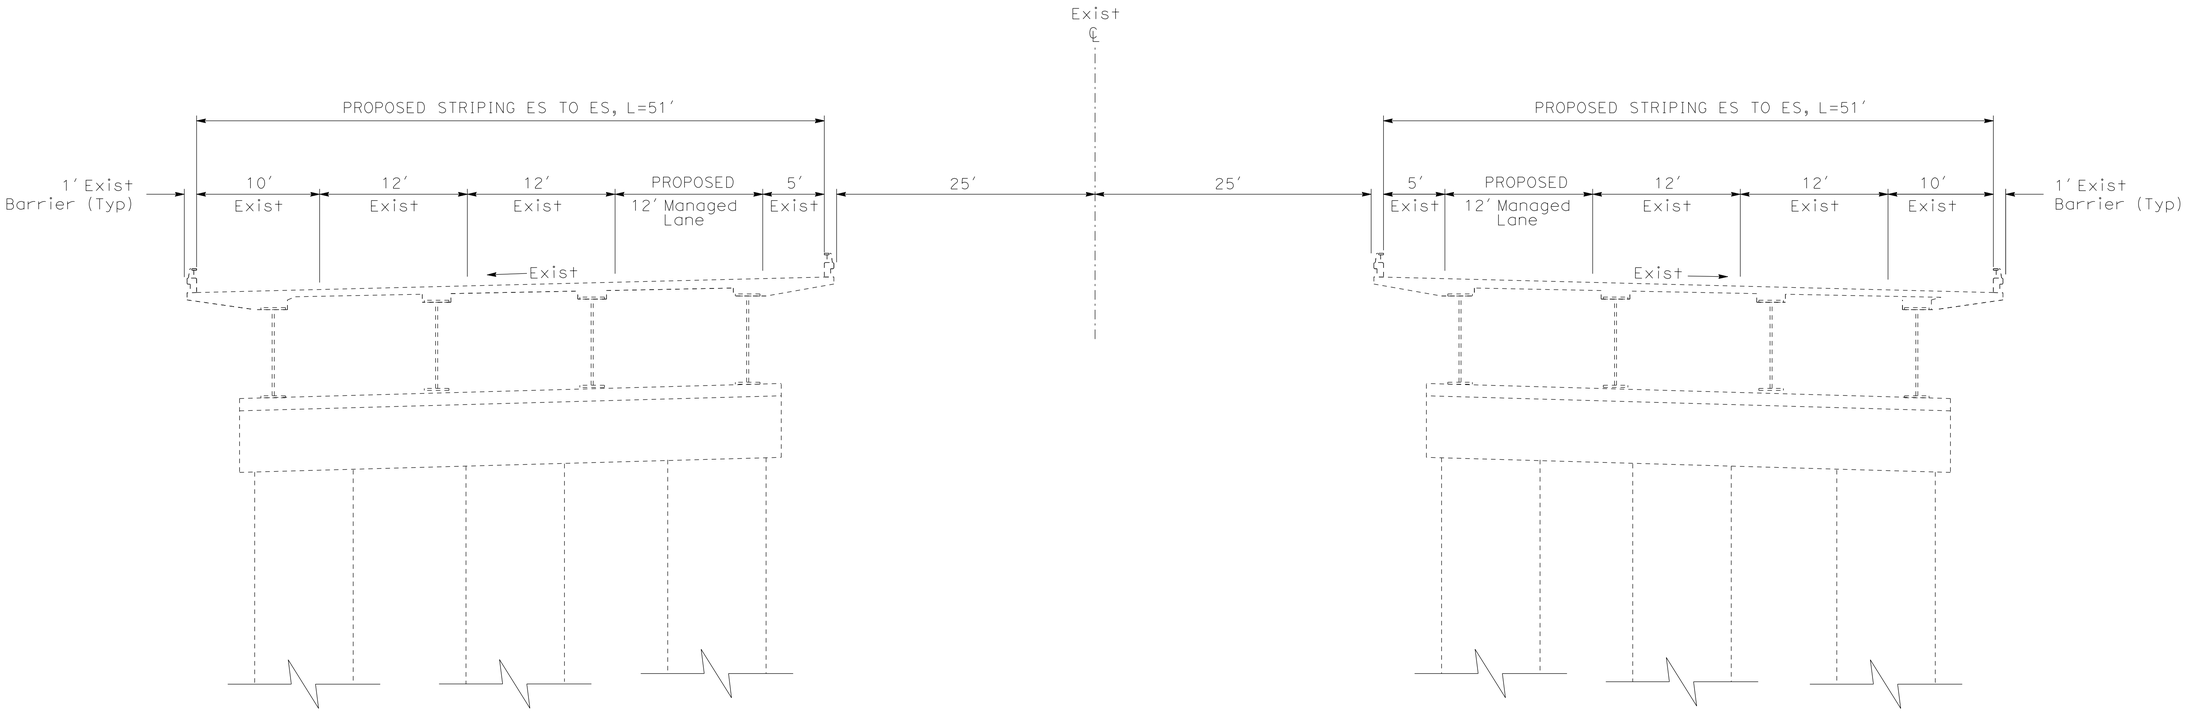

WESTBOUND

EASTBOUND

RESTRIPE TO PROVIDE ONE MANAGED LANE IN EACH DIRECTION (WB/EB)

LAKE WASHINGTON OH (Br No. 22-0131 L/R)
YOLO 80
(PM 10.63 - 10.67)

TYPICAL CROSS SECTIONS ALTERNATIVE 7B

NO SCALE

X-12

JOEY MORRISON — AARON DANIELS — MONIKA PEDIGO

STATE OF CALIFORNIA - DEPARTMENT OF TRANSPORTATION
03 DESIGN

REVISED BY | DATE REVISED
CALCULATED-DESIGNED BY | CHECKED BY
FUNCTIONAL SUPERVISOR

LAST REVISION 2-11-19
DATE PLOTTED => 4/5/2023
TIME PLOTTED => 10:30:53 AM

BORDER LAST REVISED 7/2/2010 | USERNAME => | DGN FILE => ...\0318000085ca_7B.dgn | RELATIVE BORDER SCALE IS IN INCHES 0 1 2 3 | UNIT 0301 | 03-3H900K | 00000000001

Dist	COUNTY	ROUTE	POST MILES TOTAL PROJECT	SHEET No.	TOTAL SHEETS
04 03	Sol Yol,Sac	80 80,50	40.7/R44.7 VAR		

REGISTERED CIVIL ENGINEER DATE


PLANS APPROVAL DATE

REGISTERED PROFESSIONAL ENGINEER
No.
Exp.
CIVIL
STATE OF CALIFORNIA

THE STATE OF CALIFORNIA OR ITS OFFICERS OR AGENTS SHALL NOT BE RESPONSIBLE FOR THE ACCURACY OR COMPLETENESS OF SCANNED COPIES OF THIS PLAN SHEET.

NOTES:

1. DIMENSIONS OF THE STRUCTURAL SECTIONS ARE SUBJECT TO TOLERANCES SPECIFIED IN THE STANDARD SPECIFICATIONS.

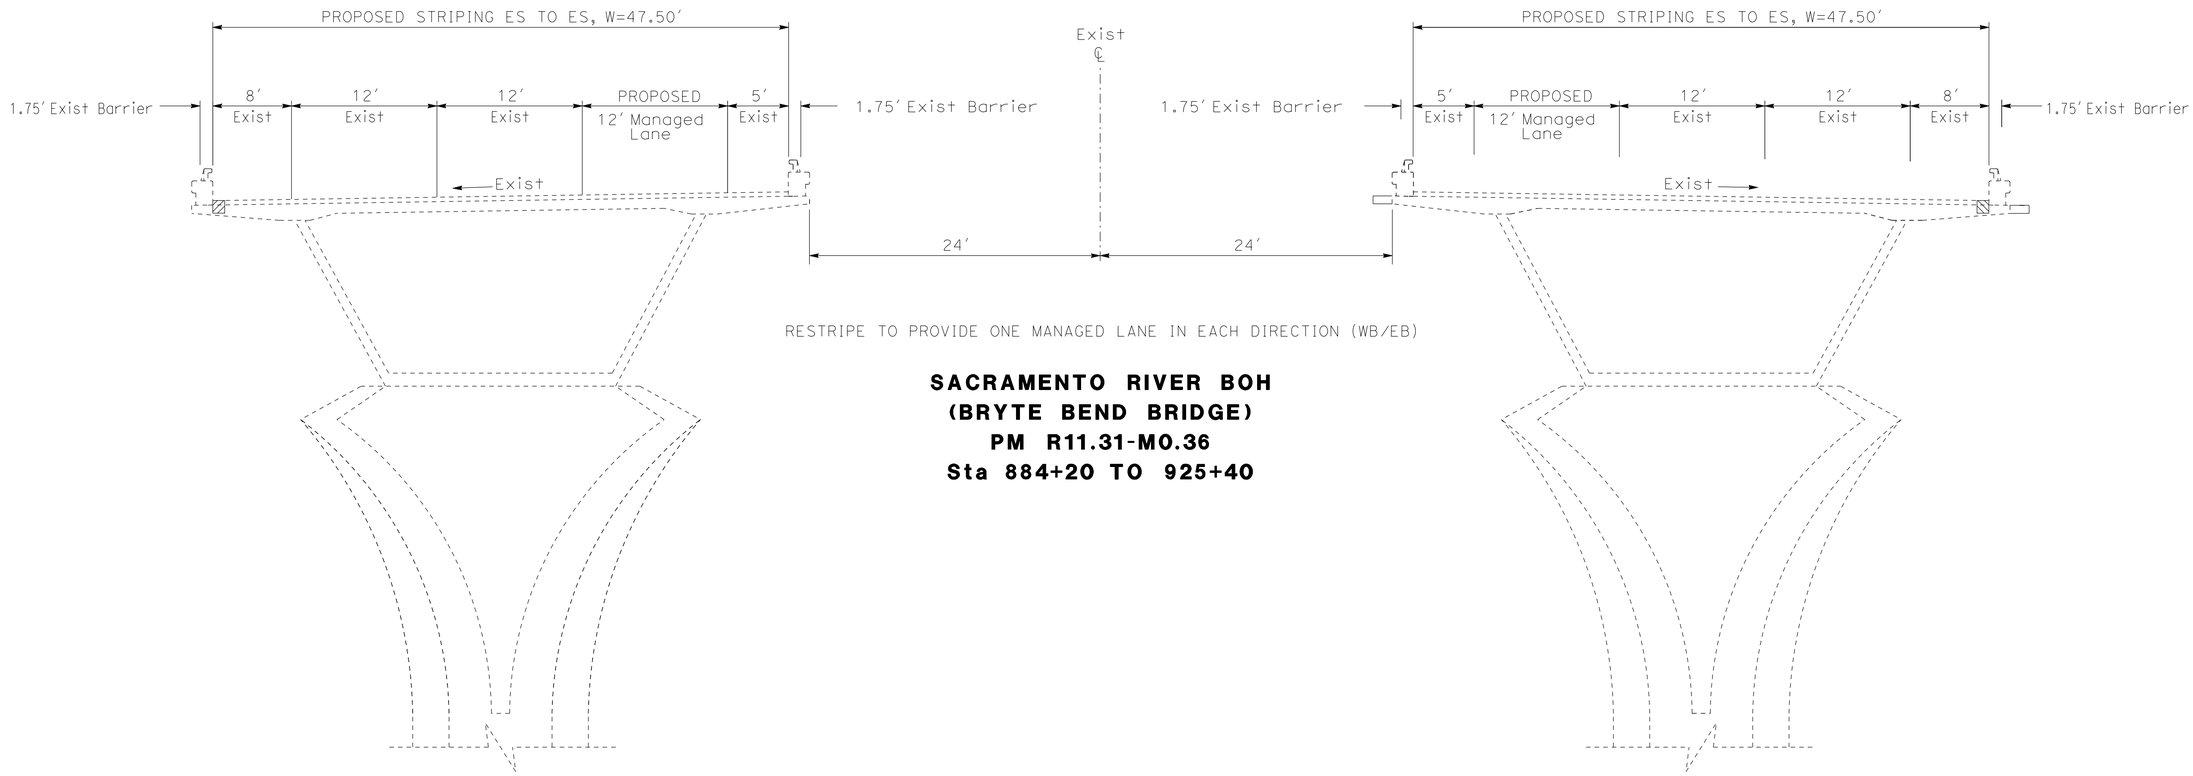

RESTRIPE TO PROVIDE ONE MANAGED LANE IN EACH DIRECTION (WB/EB)

SACRAMENTO RIVER BOH
(BRYTE BEND BRIDGE)
PM R11.31-M0.36
Sta 884+20 TO 925+40

WESTBOUND

EASTBOUND

TYPICAL CROSS SECTIONS ALTERNATIVE 7B

NO SCALE

X-13

LAST REVISION 2-11-19
DATE PLOTTED => 4/5/2023
TIME PLOTTED => 10:31:38 AM

CALCULATED-DESIGNED BY: JOEY MORRISON
CHECKED BY: AARON DANIELS
REVISED BY
DATE REVISED
FUNCTIONAL SUPERVISOR: MONIKA PEDIGO
STATE OF CALIFORNIA - DEPARTMENT OF TRANSPORTATION
03 DESIGN
Caltrans

Dist	COUNTY	ROUTE	POST MILES TOTAL PROJECT	SHEET No.	TOTAL SHEETS
04 03	Sol Yol,Sac	80 80,50	40.7/R44.7 VAR		

REGISTERED CIVIL ENGINEER DATE


PLANS APPROVAL DATE

REGISTERED PROFESSIONAL ENGINEER
No.
Exp.
CIVIL
STATE OF CALIFORNIA

THE STATE OF CALIFORNIA OR ITS OFFICERS OR AGENTS SHALL NOT BE RESPONSIBLE FOR THE ACCURACY OR COMPLETENESS OF SCANNED COPIES OF THIS PLAN SHEET.

NOTES:

1. DIMENSIONS OF THE STRUCTURAL SECTIONS ARE SUBJECT TO TOLERANCES SPECIFIED IN THE STANDARD SPECIFICATIONS.

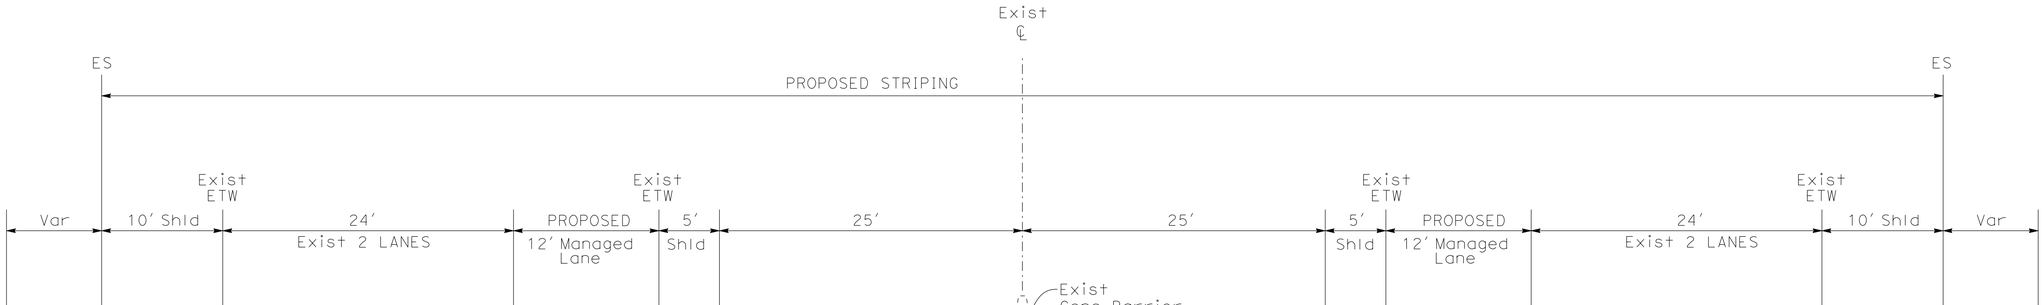

WESTBOUND

RESTRIPE TO PROVIDE ONE MANAGED LANE IN EACH DIRECTION (WB/EB)

EASTBOUND

SACRAMENTO ROUTE 80
SAC PM M0.36-M0.77
Sta 925+40 TO 947+00

TYPICAL CROSS SECTIONS ALTERNATIVE 7B

NO SCALE

X-14

CALCULATED-DESIGNED BY

CHECKED BY

REVISED BY

DATE REVISED

JOEY MORRISON

AARON DANIELS

FUNCTIONAL SUPERVISOR

MONIKA PEDIGO

STATE OF CALIFORNIA - DEPARTMENT OF TRANSPORTATION

03 DESIGN

Caltrans

LAST REVISION 2-11-19

DATE PLOTTED => 4/5/2023
TIME PLOTTED => 10:32:25 AM

BORDER LAST REVISED 7/2/2010

USERNAME =>
DGN FILE => ...\0318000085ca_7B.dgn

RELATIVE BORDER SCALE IS IN INCHES 0 1 2 3

UNIT 0301

03-3H900K

00000000001

Dist	COUNTY	ROUTE	POST MILES TOTAL PROJECT	SHEET No.	TOTAL SHEETS
03	Yol, Sol, Sac	80/50	41.2/L0.617		

REGISTERED CIVIL ENGINEER DATE


PLANS APPROVAL DATE

REGISTERED PROFESSIONAL ENGINEER — No. — Exp. — CIVIL — STATE OF CALIFORNIA

THE STATE OF CALIFORNIA OR ITS OFFICERS OR AGENTS SHALL NOT BE RESPONSIBLE FOR THE ACCURACY OR COMPLETENESS OF SCANNED COPIES OF THIS PLAN SHEET.

NOTES:

1. DIMENSIONS OF THE STRUCTURAL SECTIONS ARE SUBJECT TO TOLERANCES SPECIFIED IN THE STANDARD SPECIFICATIONS.

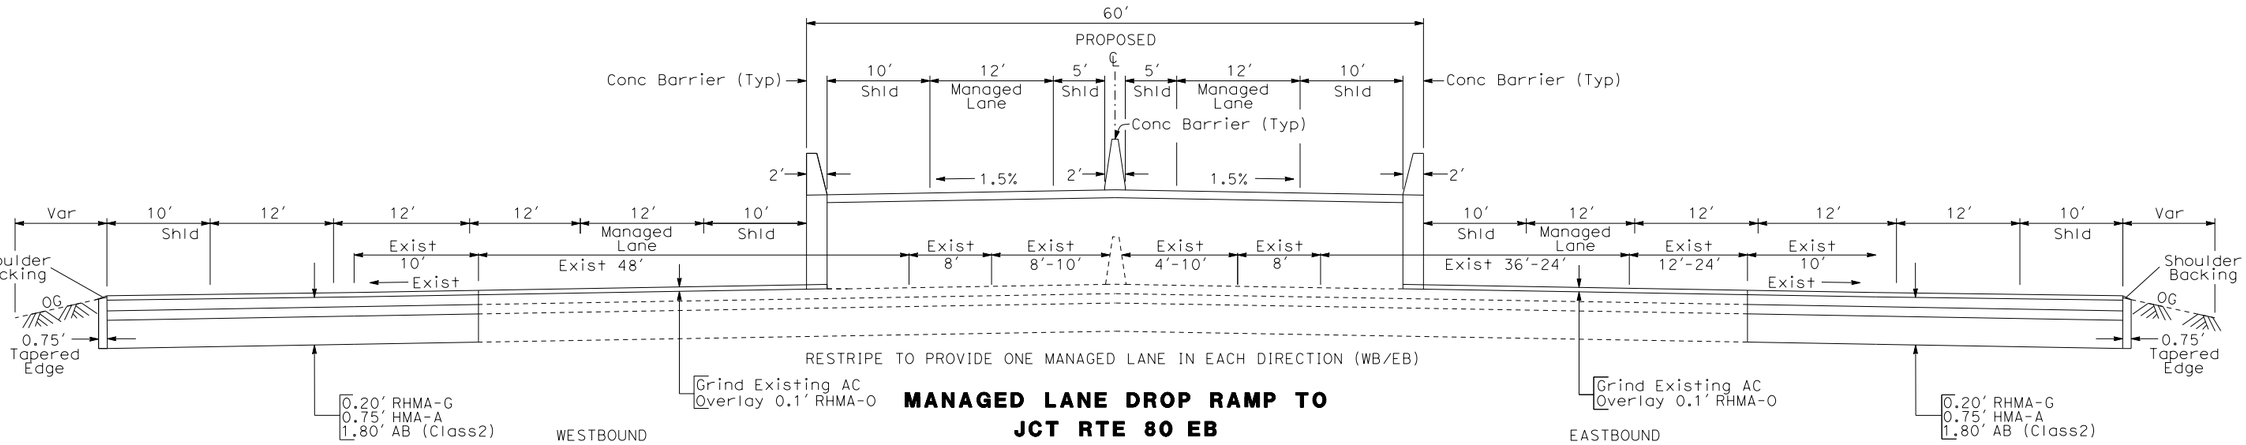

MANAGED LANE DROP RAMP TO
JCT RTE 80 EB
JCT RTE 80 WB

TYPICAL CROSS SECTIONS ALTERNATIVE 2B-6B OPTION 2

NO SCALE

X-6

LAST REVISION 10-26-20 | DATE PLOTTED => 13-MAR-2023 | TIME PLOTTED => 07:07

CALCULATED-DESIGNED BY	JOEY MORRISON	REVISED BY			
CHECKED BY	AARON DANIELS	DATE REVISED			
FUNCTIONAL SUPERVISOR	MONIKA PEDIGO				
STATE OF CALIFORNIA - DEPARTMENT OF TRANSPORTATION	Caltrans® 03 DESIGN				

Dist	COUNTY	ROUTE	POST MILES TOTAL PROJECT	SHEET No.	TOTAL SHEETS
03	Yol, Sol, Sac	80/50	41.2/L0.617		

REGISTERED CIVIL ENGINEER DATE


PLANS APPROVAL DATE

REGISTERED PROFESSIONAL ENGINEER — No. — Exp. — CIVIL — STATE OF CALIFORNIA


THE STATE OF CALIFORNIA OR ITS OFFICERS OR AGENTS SHALL NOT BE RESPONSIBLE FOR THE ACCURACY OR COMPLETENESS OF SCANNED COPIES OF THIS PLAN SHEET.

NOTES:

1. DIMENSIONS OF THE STRUCTURAL SECTIONS ARE SUBJECT TO TOLERANCES SPECIFIED IN THE STANDARD SPECIFICATIONS.

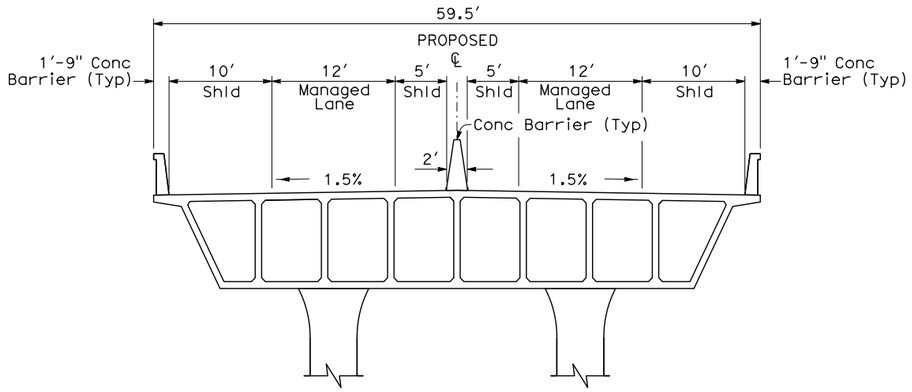

ELEVATED MANAGED LANE RAMP OVER YOLO 50 AT
JCT RTE 50 EB
JCT RTE 50 WB

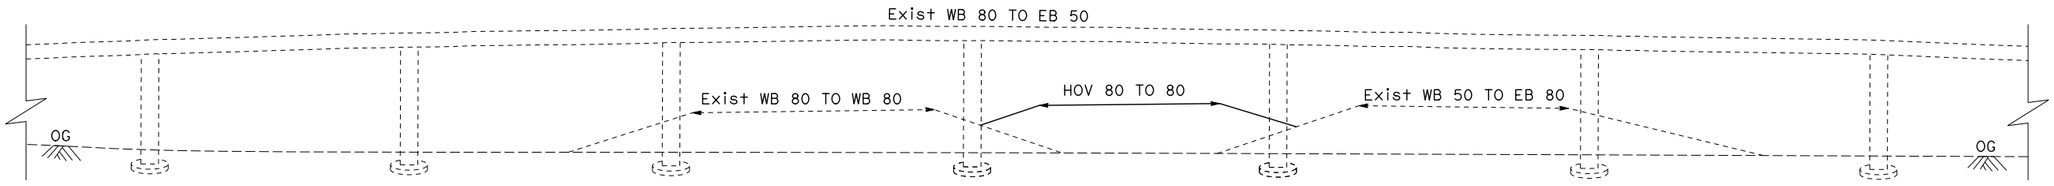

RTE 80 SEPARATION
3.2 Miles MILES WEST OF THE WEST CITY LIMIT OF SACRAMENTO
IN YOLO COUNTY

TYPICAL CROSS SECTIONS
ALTERNATIVE 2B-6B
OPTION 2

NO SCALE

X-9

LAST REVISION 10-26-20 | DATE PLOTTED => 13-MAR-2023 | TIME PLOTTED => 10:29

STATE OF CALIFORNIA - DEPARTMENT OF TRANSPORTATION
Caltrans
03 DESIGN

FUNCTIONAL SUPERVISOR: MONIKA PEDIGO

CALCULATED-DESIGNED BY | CHECKED BY

REVISED BY | DATE REVISED

JOEY MORRISON | AARON DANIELS

BORDER LAST REVISED 7/2/2010

USERNAME => s112973
DGN FILE => PR-0318000085_Typ-X-(MASTER).dgn

RELATIVE BORDER SCALE IS IN INCHES 0 1 2 3

UNIT 0328 | 03-3H9001 | 00000000001

Dist	COUNTY	LOCATION CODE	POST MILES TOTAL PROJECT	SHEET No.	TOTAL SHEETS


REGISTERED CIVIL ENGINEER DATE

PLANS APPROVAL DATE

REGISTERED PROFESSIONAL ENGINEER No. Exp. CIVIL STATE OF CALIFORNIA

THE STATE OF CALIFORNIA OR ITS OFFICERS OR AGENTS SHALL NOT BE RESPONSIBLE FOR THE ACCURACY OR COMPLETENESS OF SCANNED COPIES OF THIS PLAN SHEET.

OPTION 2 OF DIRECT CONNECTOR
DESIGN SPEED = 60 MPH
TYPICAL SECTION:
5′ LT SHLD/12′ LANE/10′ RT SHLD
eMAX = 10%

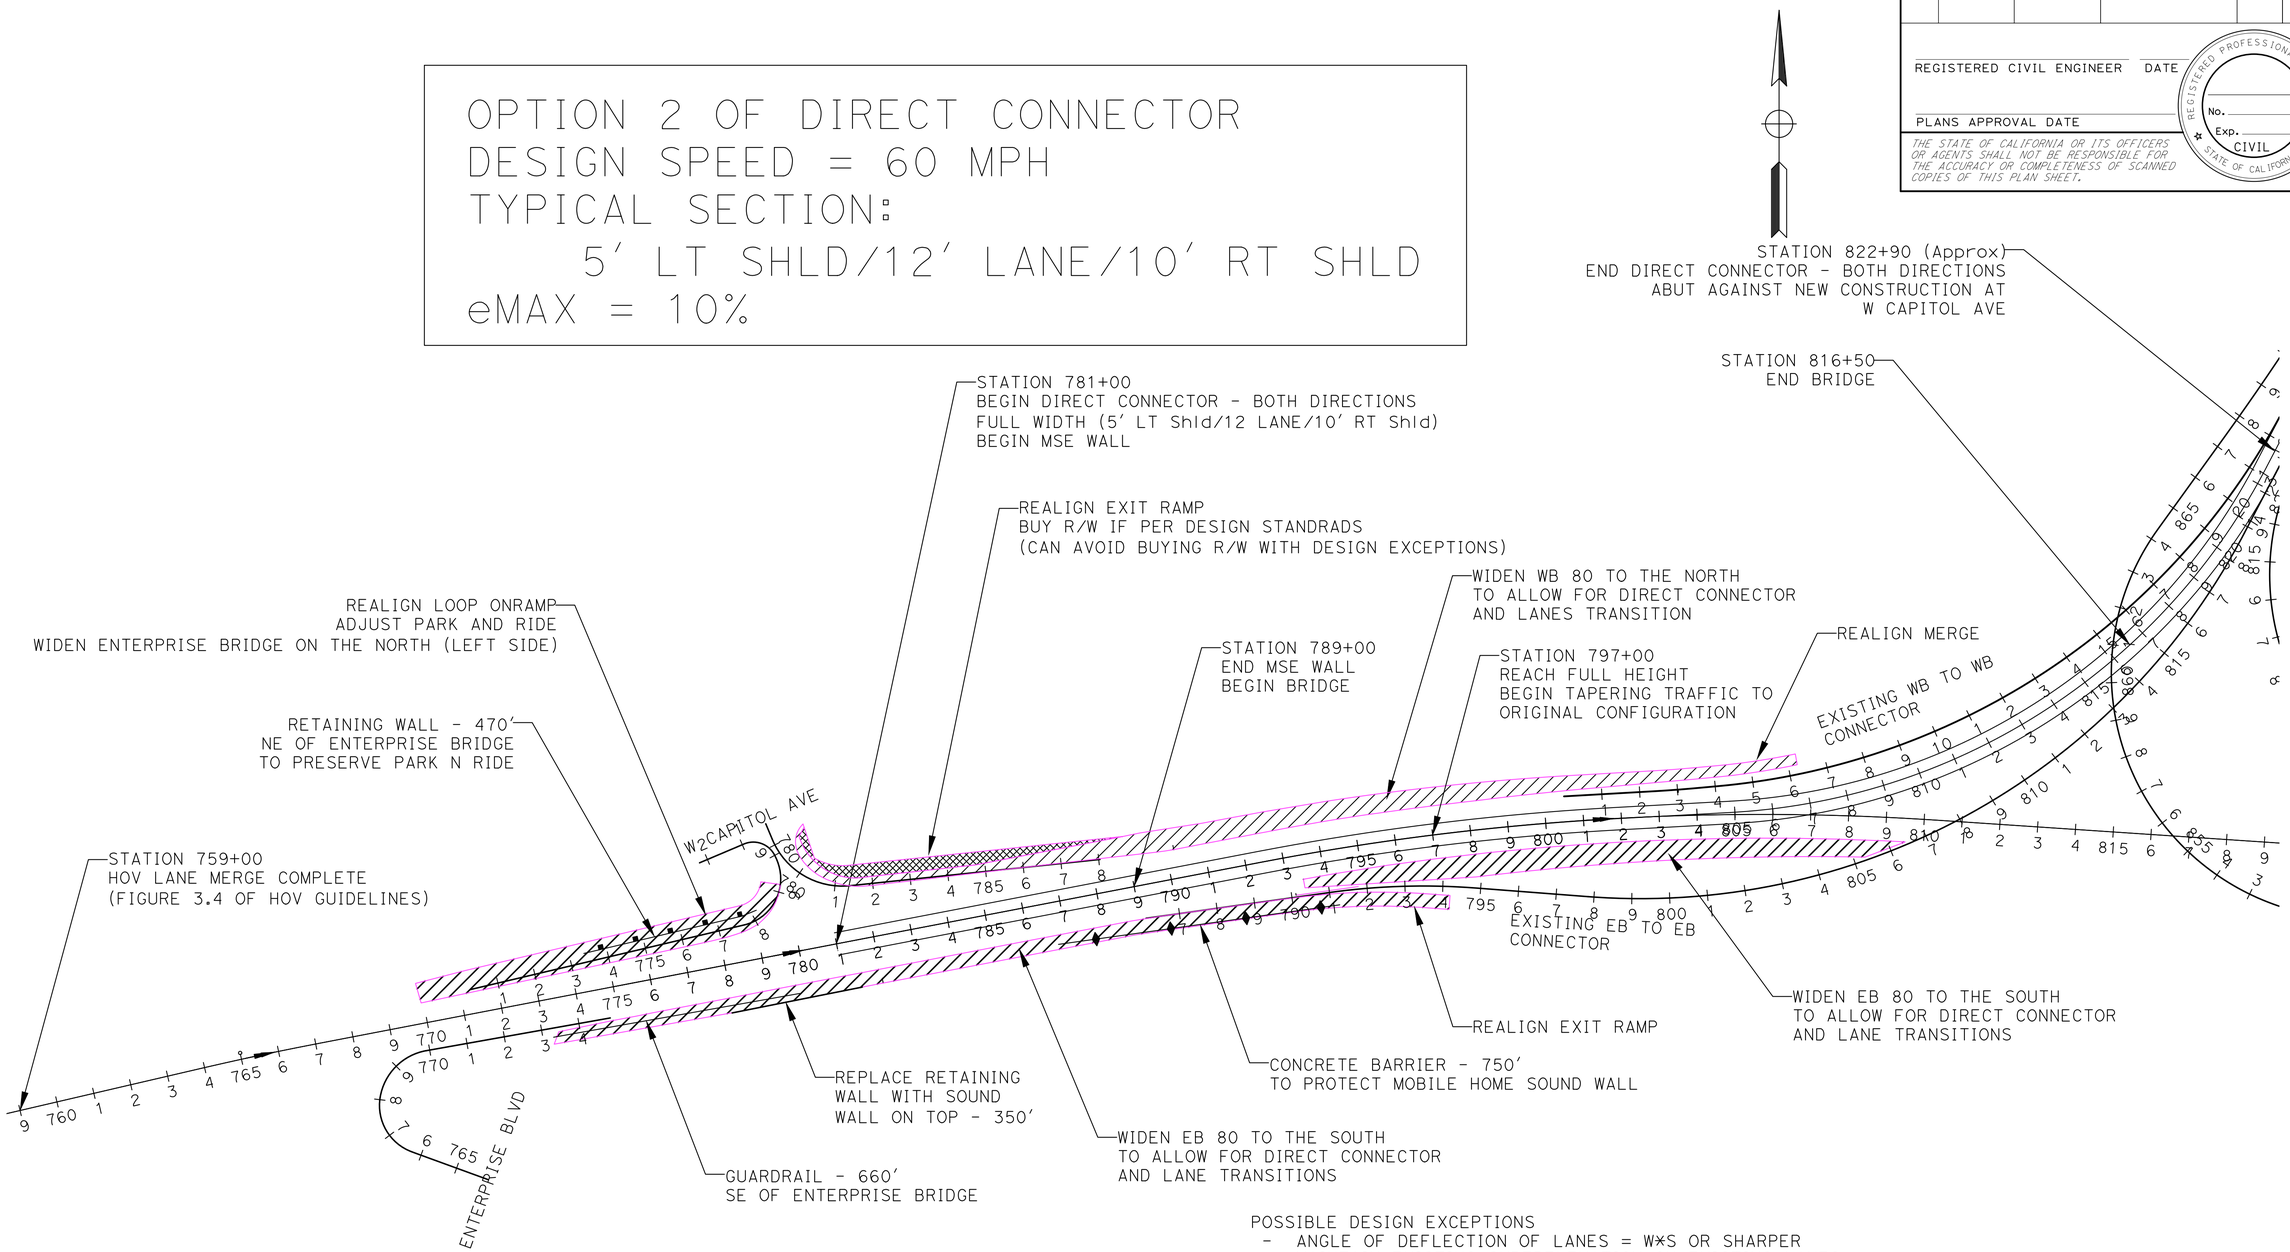

POSSIBLE DESIGN EXCEPTIONS
- ANGLE OF DEFLECTION OF LANES = W*S OR SHARPER
- MAINTAIN EXISTING SUPERELEVATION ON EXISTING LANES
- WB HOV LANE MERGE: CANNOT PROVIDE "MERGE ESCAPE AREA," ETC

REVISED BY | DATE REVISED
CALCULATED-DESIGNED BY | CHECKED BY
FUNCTIONAL SUPERVISOR
STATE OF CALIFORNIA - DEPARTMENT OF TRANSPORTATION
Caltrans

LAST REVISION 00-00-00 | DATE PLOTTED => $DATE | TIME PLOTTED => $TIME

BORDER LAST REVISED 7/2/2010 | USERNAME => $USER | DGN FILE => $REQUEST | RELATIVE BORDER SCALE IS IN INCHES 0 1 2 3 | UNIT 0000 | PROJECT NUMBER & PHASE 00000000001

Dist	COUNTY	ROUTE	POST MILES TOTAL PROJECT	SHEET No.	TOTAL SHEETS
04	Sol	80	40.7/R44.7		
03	Yol,Sac	80,50	VAR		


REGISTERED CIVIL ENGINEER DATE

DRAFT

PLANS APPROVAL DATE

REGISTERED PROFESSIONAL ENGINEER No. Exp. CIVIL STATE OF CALIFORNIA

THE STATE OF CALIFORNIA OR ITS OFFICERS OR AGENTS SHALL NOT BE RESPONSIBLE FOR THE ACCURACY OR COMPLETENESS OF SCANNED COPIES OF THIS PLAN SHEET.

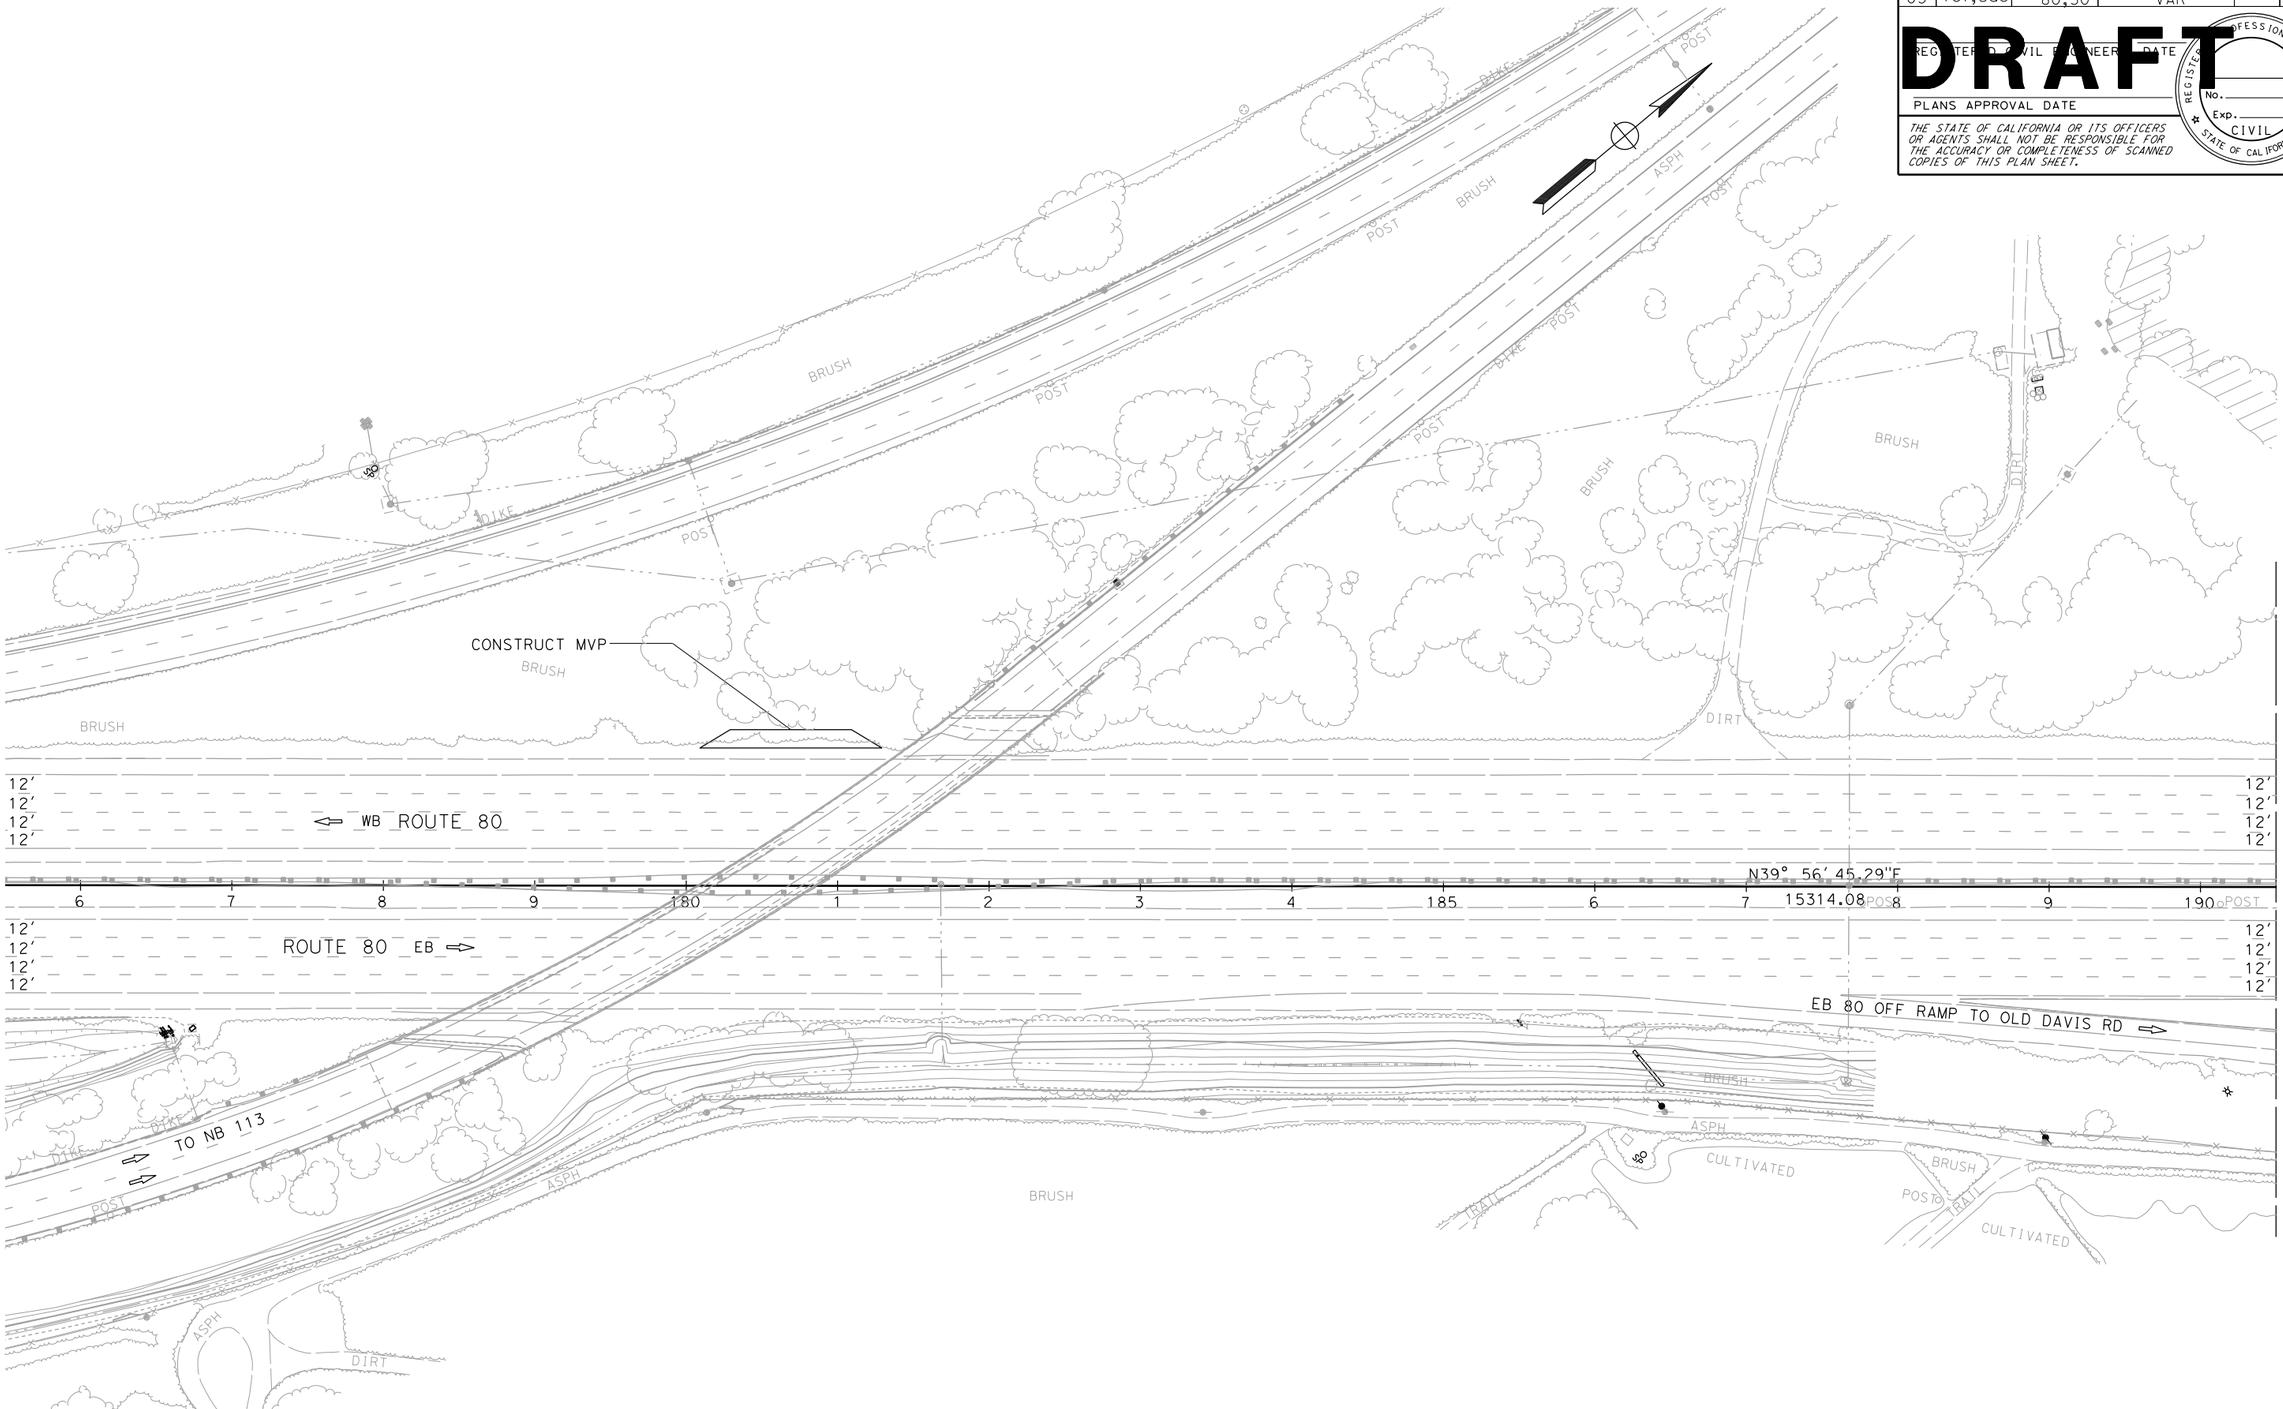

ALTERNATIVE 7B
LAYOUT

SCALE: 1" = 50′

L-1

STATE OF CALIFORNIA - DEPARTMENT OF TRANSPORTATION
Caltrans®
03 DESIGN

FUNCTIONAL SUPERVISOR: MONIKA PEDIGO

CALCULATED-DESIGNED BY	CHECKED BY	REVISED BY	DATE REVISED
XXXX - XXXX	XXXX - XXXX		

LAST REVISION 01-26-23
DATE PLOTTED => 4/4/2023
TIME PLOTTED => 8:49:08 AM

BORDER LAST REVISED 7/2/2010

USERNAME =>
DGN FILE => ...\3H900-Alt-7B_LayOut-01.dgn

RELATIVE BORDER SCALE IS IN INCHES 0 1 2 3

UNIT 0328

PROJECT NUMBER & PHASE 00000000001

Dist	COUNTY	ROUTE	POST MILES TOTAL PROJECT	SHEET No.	TOTAL SHEETS
04	Sol	80	40.7/R44.7		
03	Yol,Sac	80,50	VAR		

REGISTERED CIVIL ENGINEER DATE

PLANS APPROVAL DATE

DRAFT

REGISTERED PROFESSIONAL ENGINEER No. Exp. CIVIL STATE OF CALIFORNIA

THE STATE OF CALIFORNIA OR ITS OFFICERS OR AGENTS SHALL NOT BE RESPONSIBLE FOR THE ACCURACY OR COMPLETENESS OF SCANNED COPIES OF THIS PLAN SHEET.

W/L 27.7

EB 80 ON RAMP CONNECTOR FROM 113

TRAIL

DIKE

ASPH

POST

SOL - 80/113

BRUSH

"A" 191+55.24 BC

12′ 12′ 12′ 12′

WB ROUTE 80

ROUTE 80 EB

1 2 3 4 195 6 7 8 9 200 1 2 3

MATCH LINE (L-1)

MATCH LINE (L-3)

EB 80 OFF RAMP TO OLD DAVIS RD

ORCHARD

TRAIL

VC

ALTERNATIVE 7B LAYOUT

SCALE: 1" = 50′

L-2

STATE OF CALIFORNIA - DEPARTMENT OF TRANSPORTATION

Caltrans

03 DESIGN

FUNCTIONAL SUPERVISOR: MONIKA PEDIGO

CALCULATED-DESIGNED BY

CHECKED BY

DATE REVISED	REVISED BY
XXXX - XXXX	
XXXX - XXXX	

LAST REVISION 01-26-23

DATE PLOTTED => 4/4/2023

TIME PLOTTED => 8:49:09 AM

BORDER LAST REVISED 7/2/2010

USERNAME =>

DGN FILE => ...\3H900-Alt-7B_LayOut-02.dgn

RELATIVE BORDER SCALE IS IN INCHES 0 1 2 3

UNIT 0328

PROJECT NUMBER & PHASE 00000000001

Dist	COUNTY	ROUTE	POST MILES TOTAL PROJECT	SHEET No.	TOTAL SHEETS
04	Sol	80	40.7/R44.7		
03	Yol,Sac	80,50	VAR		

REGISTERED CIVIL ENGINEER DATE

PLANS APPROVAL DATE

THE STATE OF CALIFORNIA OR ITS OFFICERS OR AGENTS SHALL NOT BE RESPONSIBLE FOR THE ACCURACY OR COMPLETENESS OF SCANNED COPIES OF THIS PLAN SHEET.

REGISTERED PROFESSIONAL ENGINEER No. Exp. CIVIL STATE OF CALIFORNIA

DRAFT

MATCH LINE (L-2)

MATCH LINE (L-4)

TO NB ROUTE 113

SOL - 80/113

FROM OLD DAVIS Rd 12′

WB ROUTE 80

"A" LINE

ROUTE 80 EB

TO EB ROUTE 80 12′ 12′ 8′

TO OLD DAVIS Rd

Beg OLD DAVIS Rd RAMP RE-STRIPE

CONSTRUCT MVP

INSTALL RAMP METER

ASPH

BRUSH

DIKE

POST

PIPE

CONC

12′

ALTERNATIVE 7B LAYOUT

SCALE: 1" = 50′

L-3

REVISED BY	DATE REVISED
XXXX - XXXX	XXXX - XXXX

CALCULATED-DESIGNED BY

CHECKED BY

FUNCTIONAL SUPERVISOR: MONIKA PEDIGO

STATE OF CALIFORNIA - DEPARTMENT OF TRANSPORTATION

03 DESIGN

Caltrans

LAST REVISION 01-26-23

DATE PLOTTED => 4/4/2023

TIME PLOTTED => 8:49:12 AM

BORDER LAST REVISED 7/2/2010

USERNAME =>

DGN FILE => ...\3H900-Alt-7B_LayOut-03.dgn

RELATIVE BORDER SCALE IS IN INCHES 0 1 2 3

UNIT 0328

PROJECT NUMBER & PHASE 00000000001

Dist	COUNTY	ROUTE	POST MILES TOTAL PROJECT	SHEET No.	TOTAL SHEETS
04	Sol	80	40.7/R44.7		
03	Yol,Sac	80,50	VAR		


REGISTERED CIVIL ENGINEER DATE

PLANS APPROVAL DATE

DRAFT

REGISTERED PROFESSIONAL ENGINEER No. Exp. CIVIL STATE OF CALIFORNIA

THE STATE OF CALIFORNIA OR ITS OFFICERS OR AGENTS SHALL NOT BE RESPONSIBLE FOR THE ACCURACY OR COMPLETENESS OF SCANNED COPIES OF THIS PLAN SHEET.

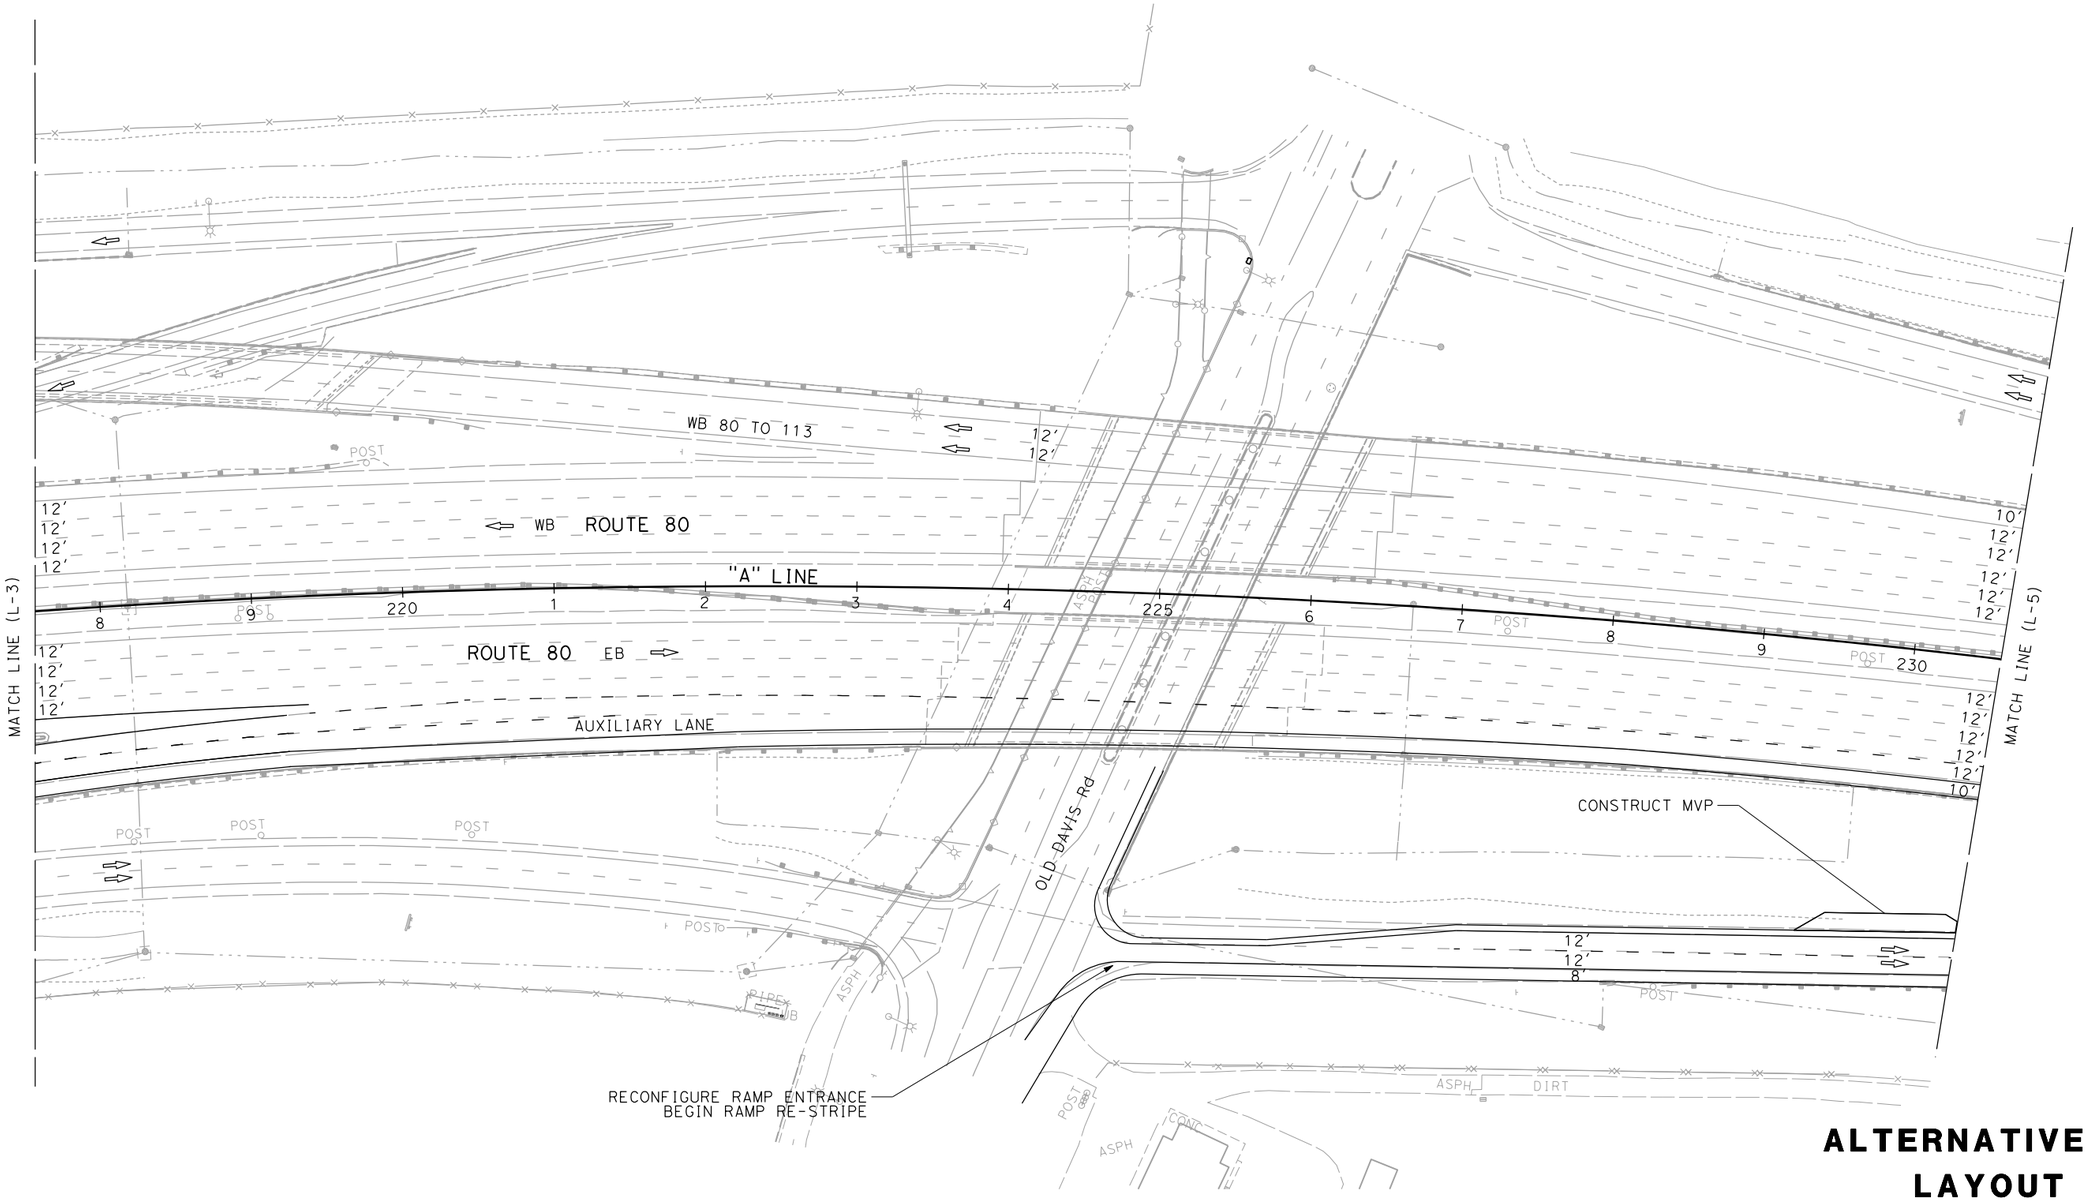

ALTERNATIVE 7B
LAYOUT

SCALE: 1" = 50′

L-4

STATE OF CALIFORNIA - DEPARTMENT OF TRANSPORTATION
03 DESIGN
Caltrans

FUNCTIONAL SUPERVISOR: MONIKA PEDIGO

CALCULATED-DESIGNED BY
CHECKED BY

xxxx - xxxx
xxxx - xxxx

REVISED BY
DATE REVISED

LAST REVISION | DATE PLOTTED => 4/4/2023
01-26-23 | TIME PLOTTED => 8:49:16 AM

BORDER LAST REVISED 7/2/2010

USERNAME =>
DGN FILE => ...\3H900-Alt-7B_LayOut-04.dgn

RELATIVE BORDER SCALE IS IN INCHES 0 1 2 3

UNIT 0328

PROJECT NUMBER & PHASE 00000000001

Dist	COUNTY	ROUTE	POST MILES TOTAL PROJECT	SHEET No.	TOTAL SHEETS
04	Sol	80	40.7/R44.7		
03	Yol,Sac	80,50	VAR		


REGISTERED CIVIL ENGINEER DATE

DRAFT

PLANS APPROVAL DATE

REGISTERED PROFESSIONAL ENGINEER No. Exp. CIVIL STATE OF CALIFORNIA

THE STATE OF CALIFORNIA OR ITS OFFICERS OR AGENTS SHALL NOT BE RESPONSIBLE FOR THE ACCURACY OR COMPLETENESS OF SCANNED COPIES OF THIS PLAN SHEET.

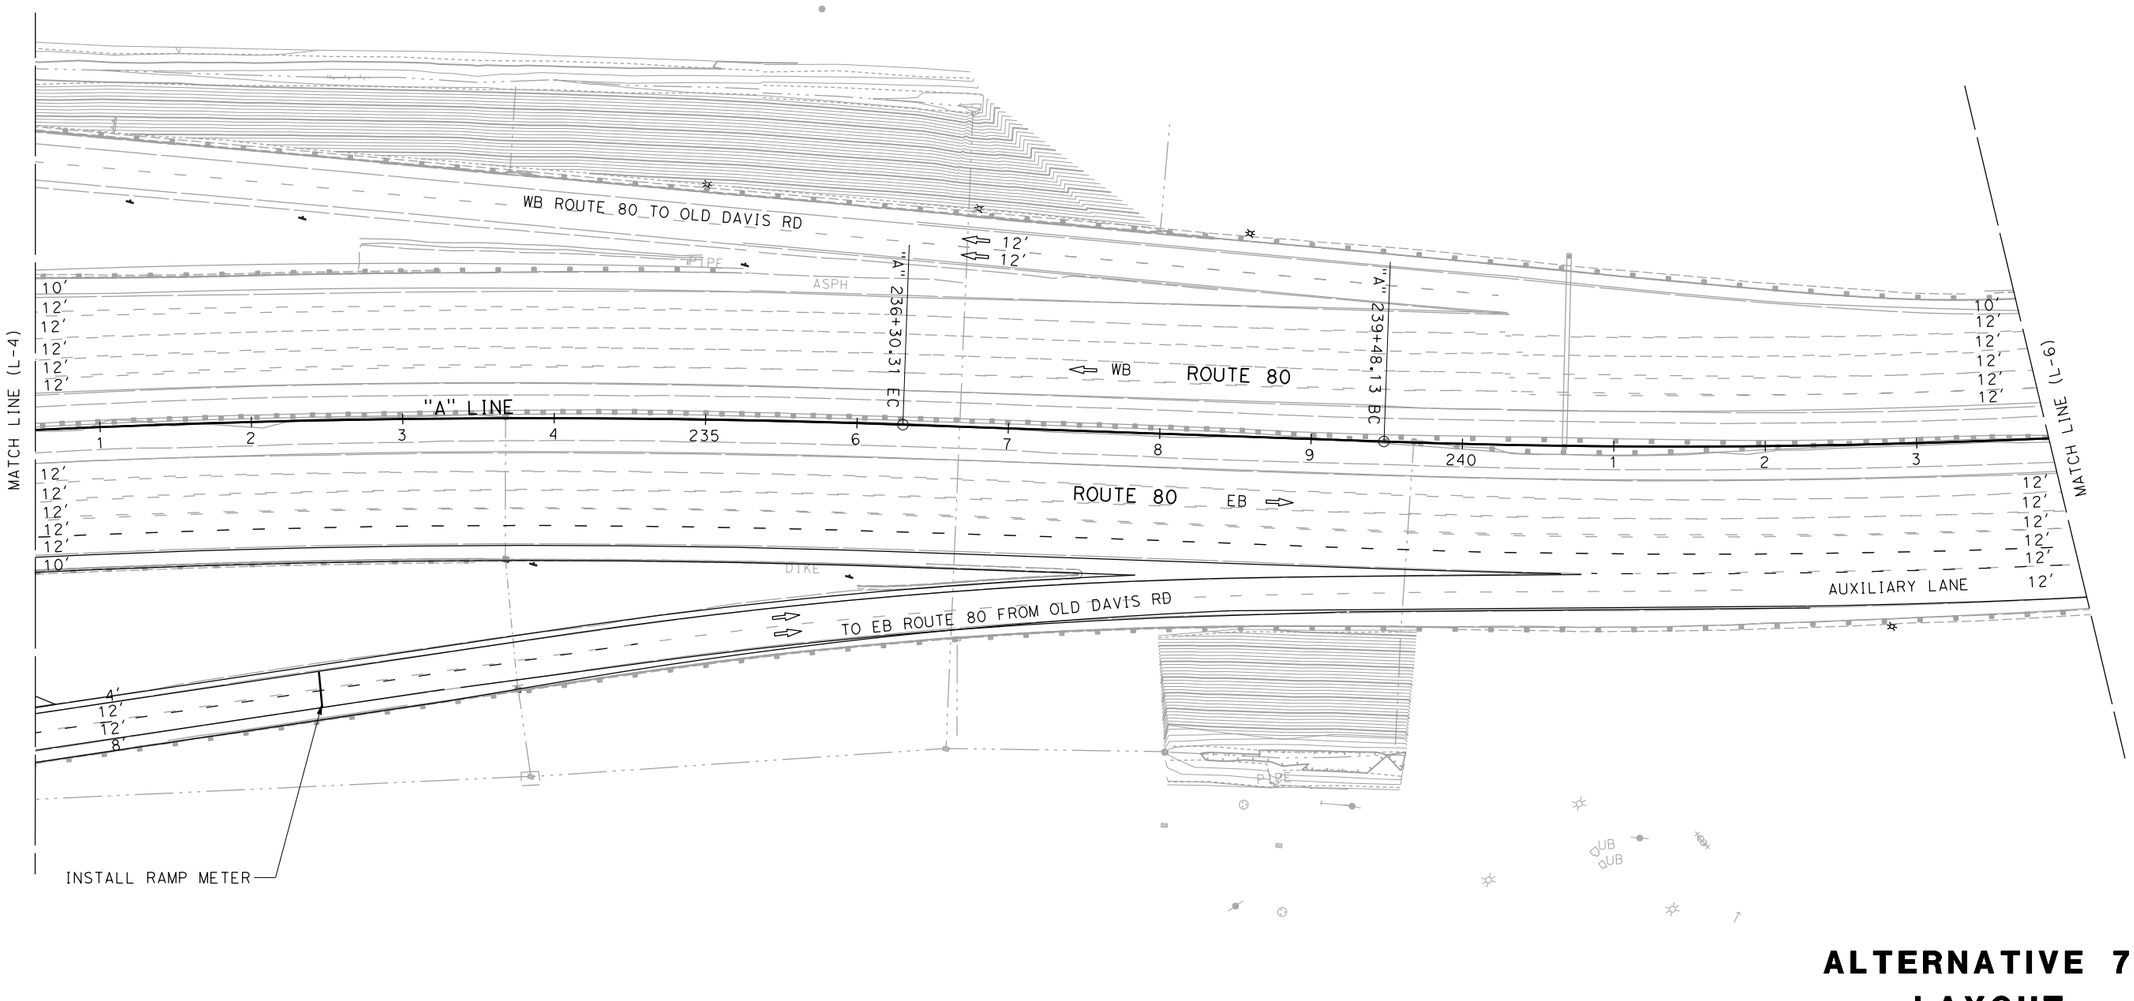

ALTERNATIVE 7B
LAYOUT

SCALE: 1" = 50'

L-5

STATE OF CALIFORNIA - DEPARTMENT OF TRANSPORTATION
03 DESIGN

FUNCTIONAL SUPERVISOR: MONIKA PEDIGO

CALCULATED-DESIGNED BY

CHECKED BY

xxxx - xxxx

xxxx - xxxx

REVISED BY

DATE REVISED

LAST REVISION 01-26-23

DATE PLOTTED => 4/4/2023
TIME PLOTTED => 8:49:18 AM

BORDER LAST REVISED 7/2/2010

USERNAME =>
DGN FILE => ...\3H900-Alt-7B_LayOut-05.dgn

RELATIVE BORDER SCALE IS IN INCHES 0 1 2 3

UNIT 0328

PROJECT NUMBER & PHASE 00000000001

Dist	COUNTY	ROUTE	POST MILES TOTAL PROJECT	SHEET No.	TOTAL SHEETS


DRAFT

REGISTERED CIVIL ENGINEER — DATE

PLANS APPROVAL DATE

REGISTERED PROFESSIONAL ENGINEER — No. — Exp. — CIVIL — STATE OF CALIFORNIA

THE STATE OF CALIFORNIA OR ITS OFFICERS OR AGENTS SHALL NOT BE RESPONSIBLE FOR THE ACCURACY OR COMPLETENESS OF SCANNED COPIES OF THIS PLAN SHEET.

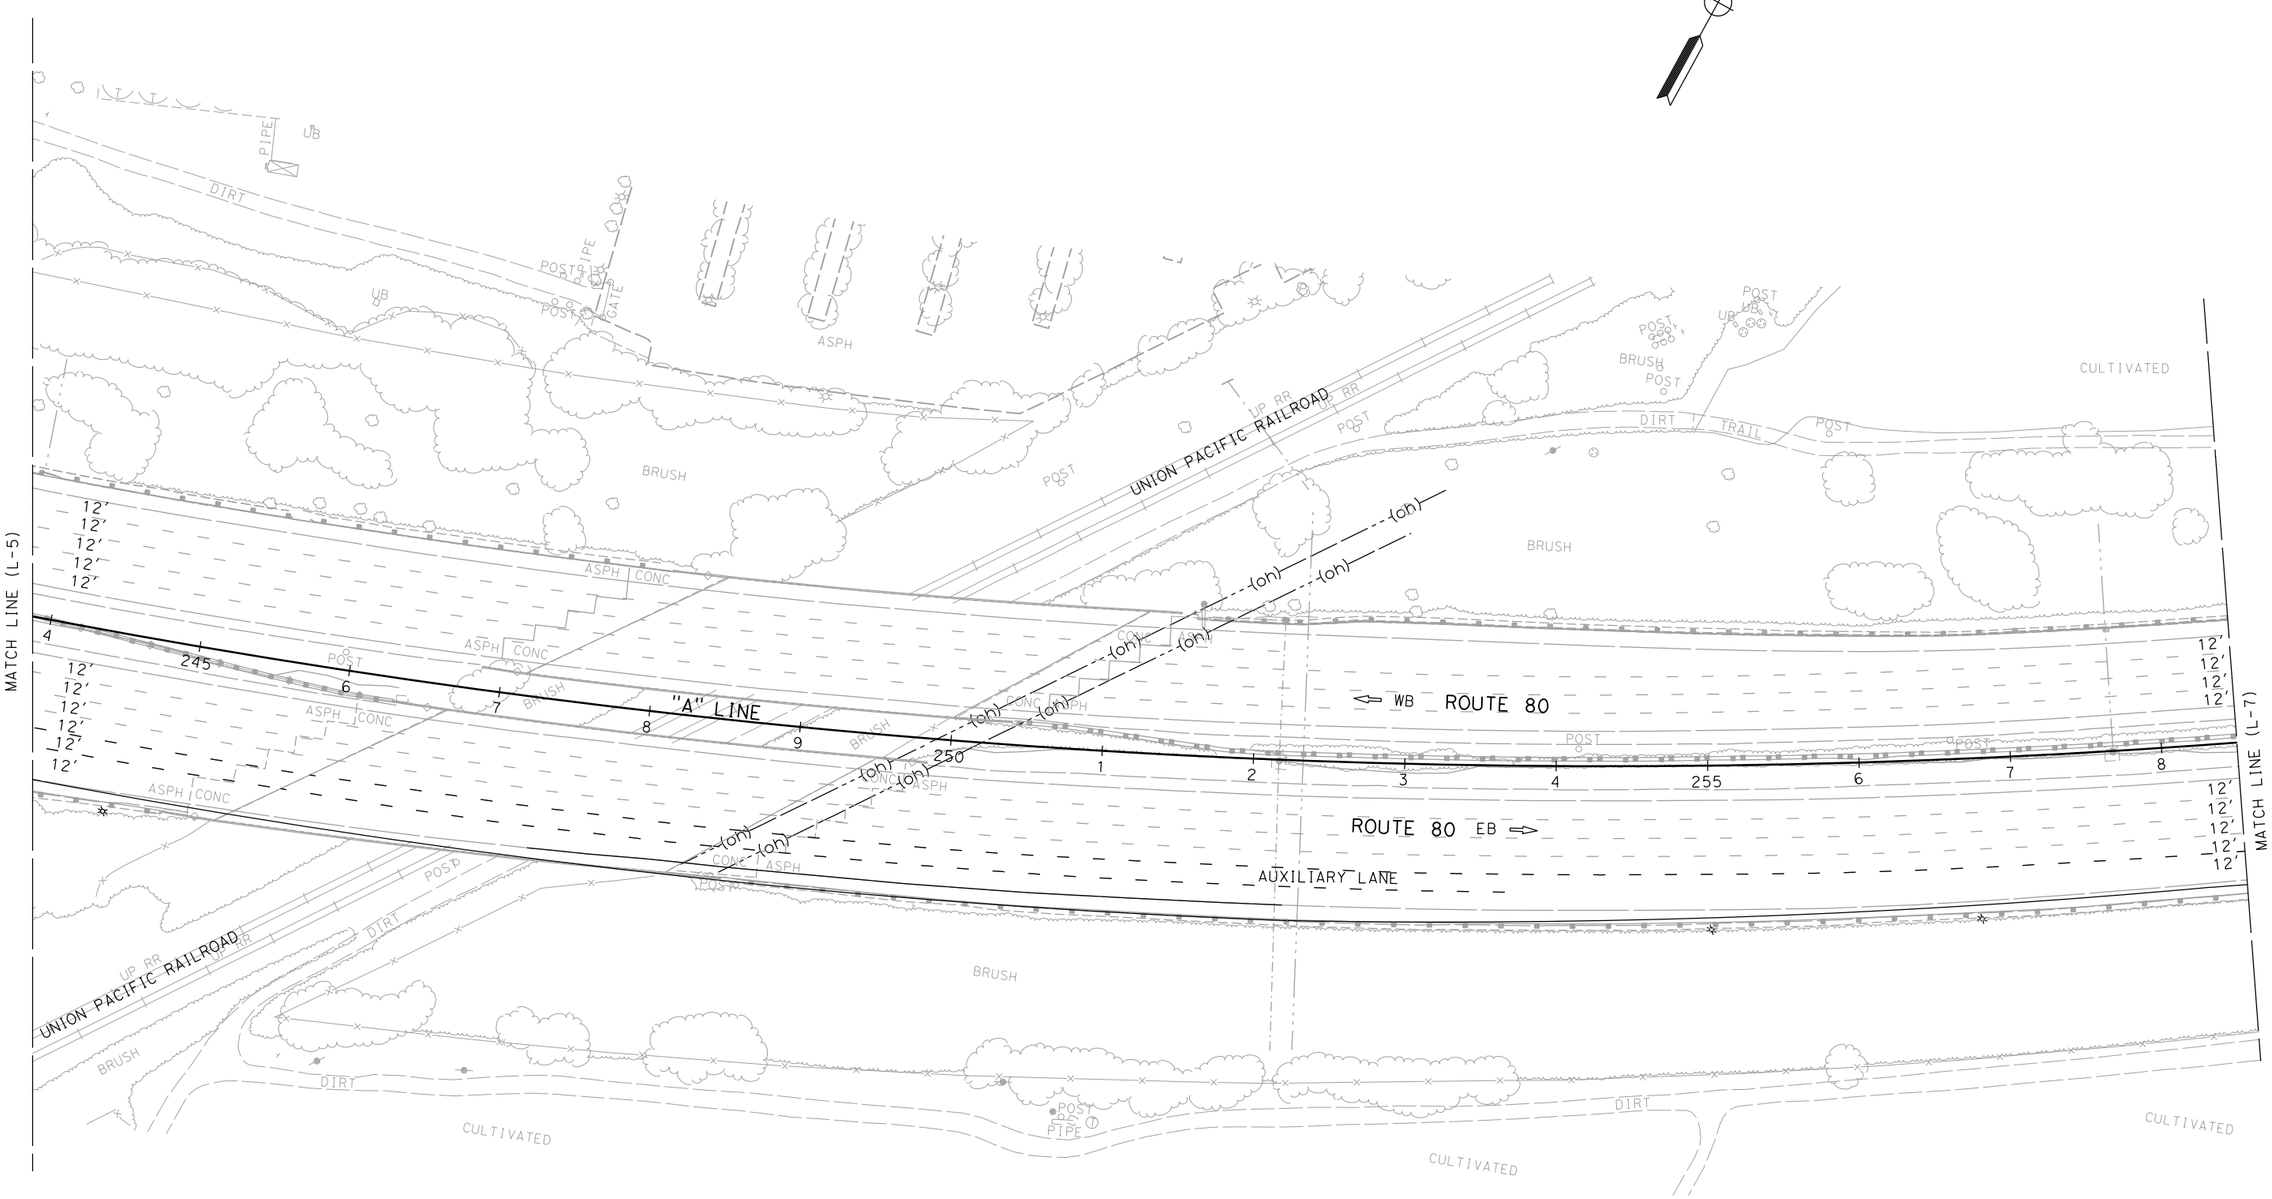

ALTERNATIVE 7B
LAYOUT

SCALE: 1" = 50'

L-6

STATE OF CALIFORNIA - DEPARTMENT OF TRANSPORTATION
Caltrans
03 DESIGN

FUNCTIONAL SUPERVISOR: MONIKA PEDIGO

CALCULATED-DESIGNED BY

CHECKED BY

REVISED BY	DATE REVISED
XXXX - XXXX	XXXX - XXXX

LAST REVISION 01-26-23 | DATE PLOTTED => 4/4/2023 | TIME PLOTTED => 8:49:19 AM

BORDER LAST REVISED 7/2/2010 | USERNAME => | DGN FILE => ...\3H900-Alt-7B_LayOut-06.dgn | RELATIVE BORDER SCALE IS IN INCHES 0 1 2 3 | UNIT 0328 | PROJECT NUMBER & PHASE 00000000001

Dist	COUNTY	ROUTE	POST MILES TOTAL PROJECT	SHEET No.	TOTAL SHEETS
04	Sol	80	40.7/R44.7		
03	Yol,Sac	80,50	VAR		


DRAFT

REGISTERED CIVIL ENGINEER — DATE

PLANS APPROVAL DATE

REGISTERED PROFESSIONAL ENGINEER — No. — Exp. — CIVIL — STATE OF CALIFORNIA

THE STATE OF CALIFORNIA OR ITS OFFICERS OR AGENTS SHALL NOT BE RESPONSIBLE FOR THE ACCURACY OR COMPLETENESS OF SCANNED COPIES OF THIS PLAN SHEET.

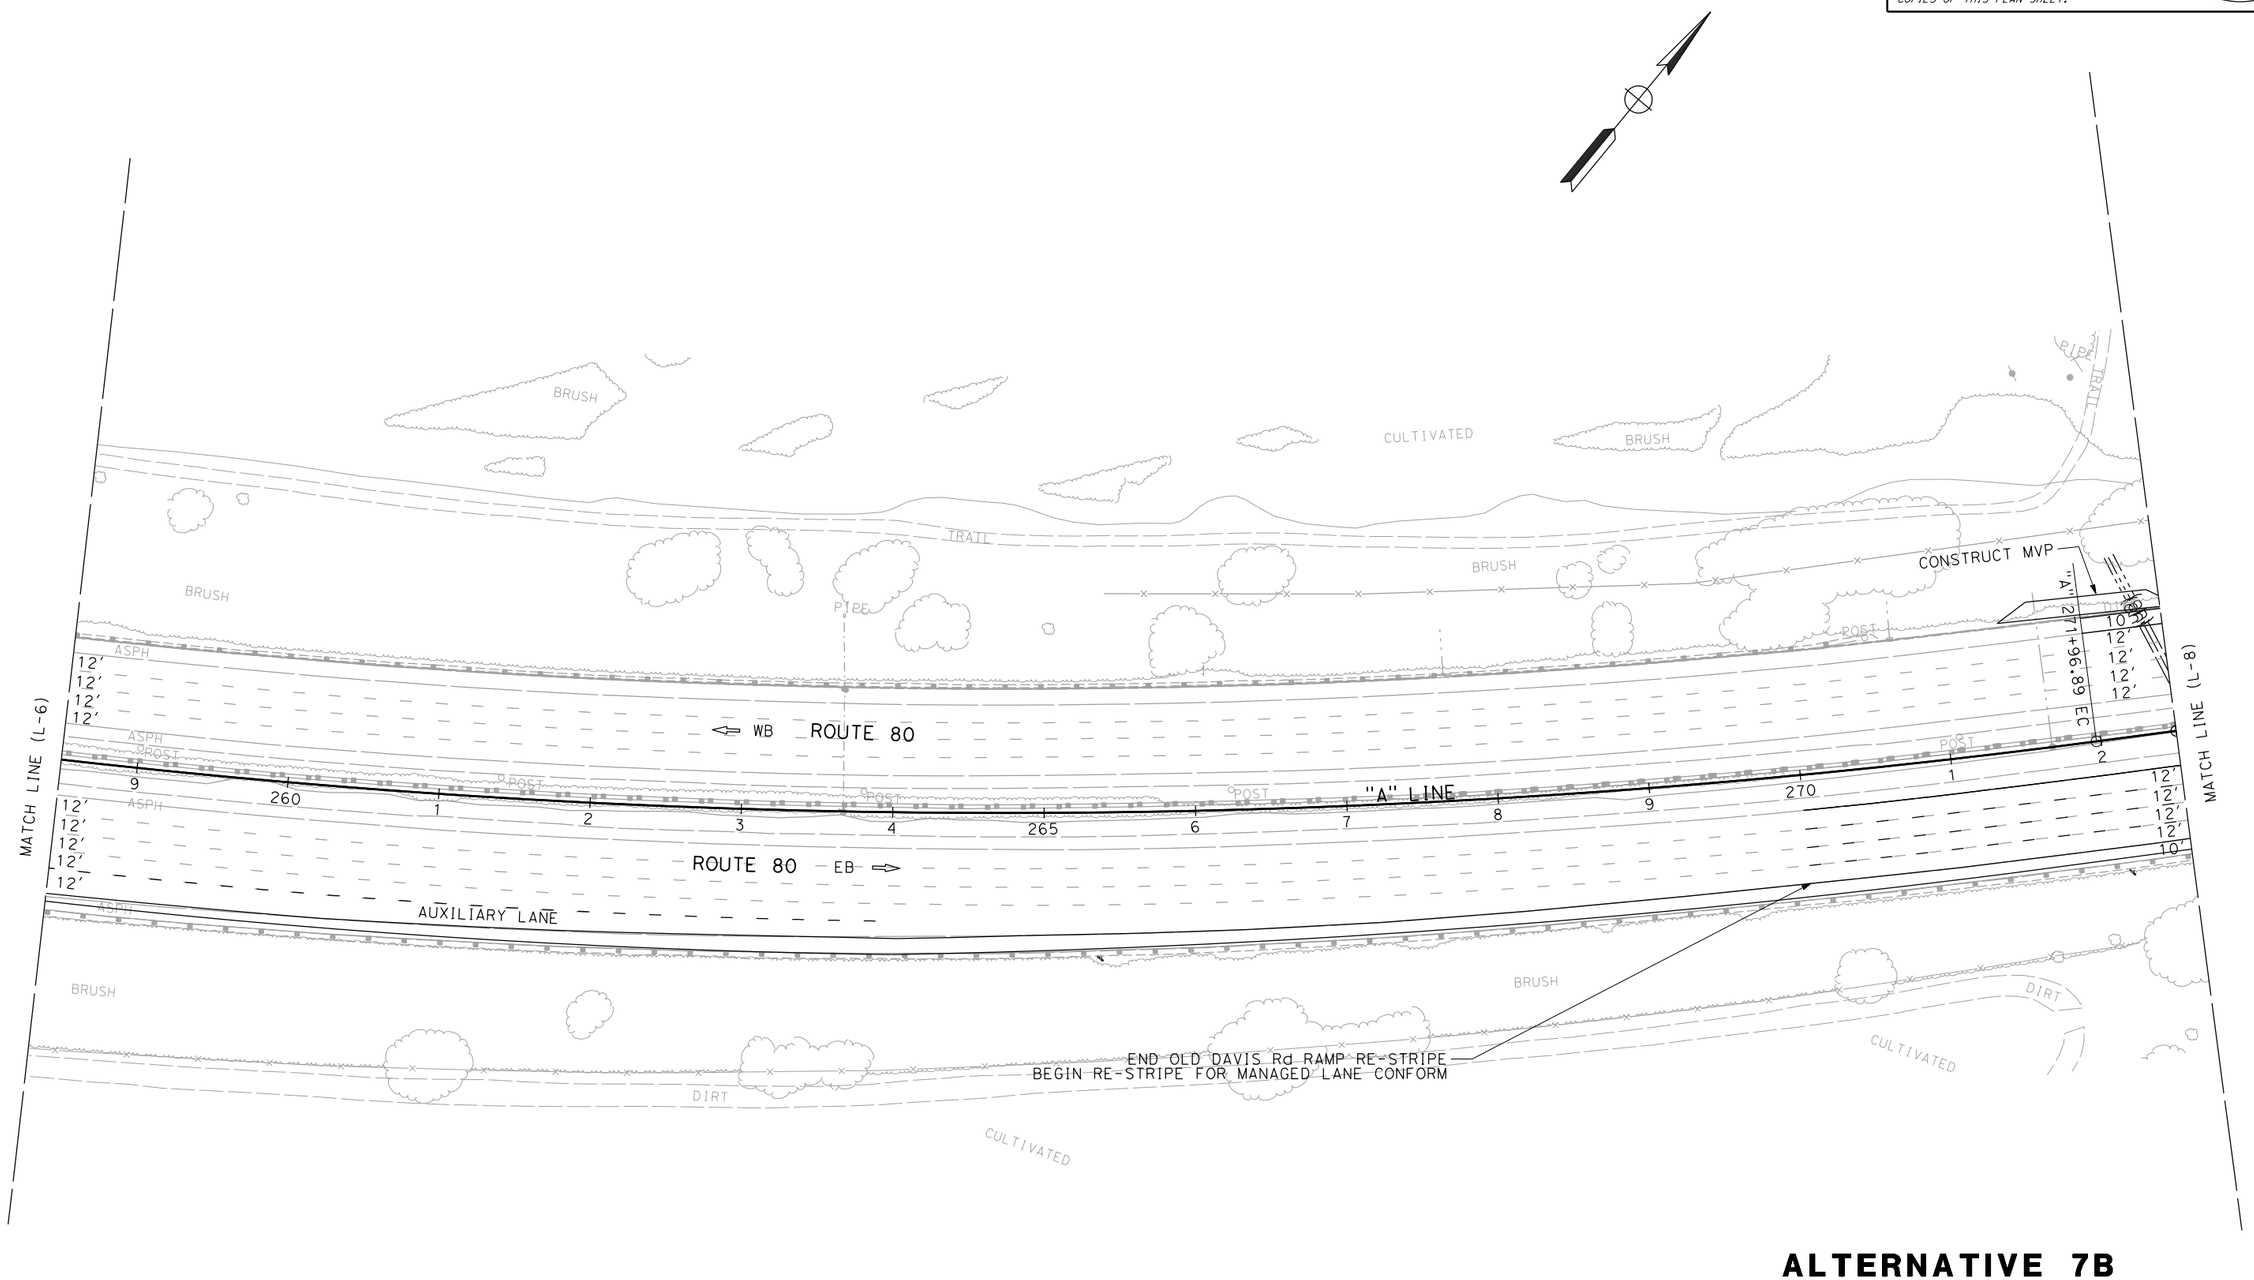

ALTERNATIVE 7B
LAYOUT

SCALE: 1" = 50'

L-7

CALCULATED-DESIGNED BY	REVISED BY
CHECKED BY	DATE REVISED
xxxx - xxxx	
xxxx - xxxx	

FUNCTIONAL SUPERVISOR: MONIKA PEDIGO

STATE OF CALIFORNIA - DEPARTMENT OF TRANSPORTATION

03 DESIGN

Caltrans

LAST REVISION 01-26-23

DATE PLOTTED => 4/4/2023
TIME PLOTTED => 8:49:20 AM

BORDER LAST REVISED 7/2/2010

USERNAME =>
DGN FILE => ...\3H900-Alt-7B_LayOut-07.dgn

RELATIVE BORDER SCALE IS IN INCHES 0 1 2 3

UNIT 0328

PROJECT NUMBER & PHASE 00000000001

Dist	COUNTY	ROUTE	POST MILES TOTAL PROJECT	SHEET No.	TOTAL SHEETS
04	Sol	80	40.7/R44.7		
03	Yol,Sac	80,50	VAR		


REGISTERED CIVIL ENGINEER DATE

PLANS APPROVAL DATE

REGISTERED PROFESSIONAL ENGINEER No. Exp. CIVIL STATE OF CALIFORNIA

DRAFT

THE STATE OF CALIFORNIA OR ITS OFFICERS OR AGENTS SHALL NOT BE RESPONSIBLE FOR THE ACCURACY OR COMPLETENESS OF SCANNED COPIES OF THIS PLAN SHEET.

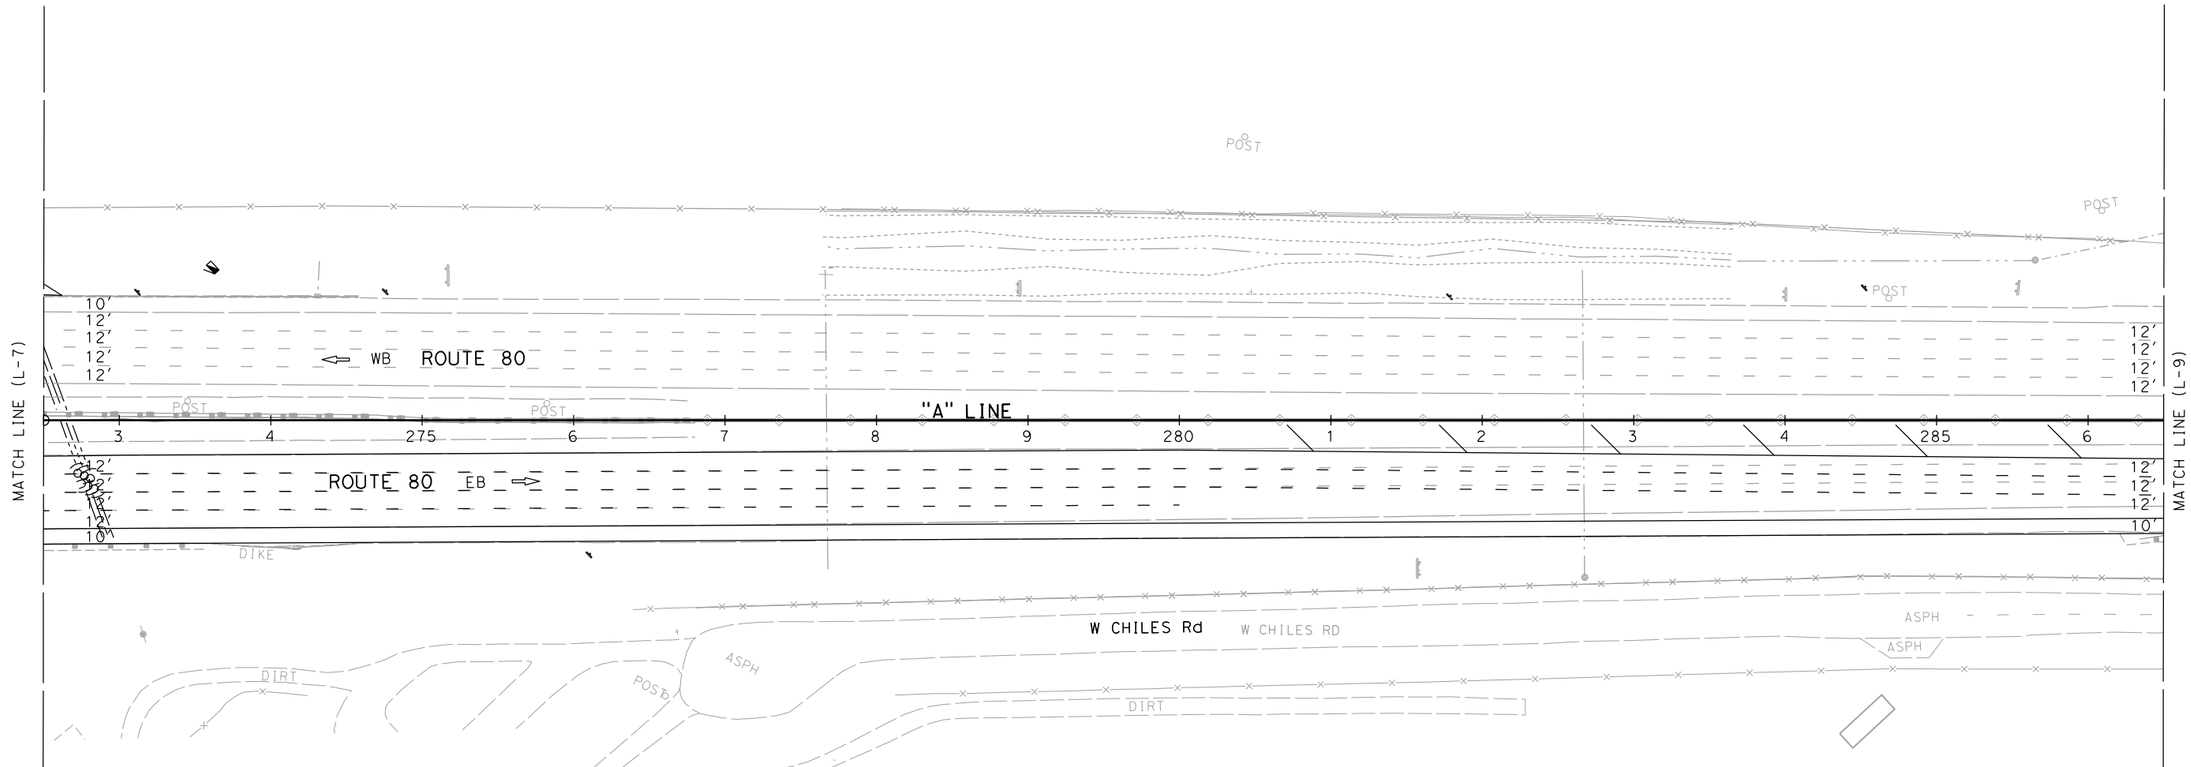

ALTERNATIVE 7B
LAYOUT

SCALE: 1" = 50'

L-8

CALCULATED-DESIGNED BY	xxxx - xxxx
CHECKED BY	xxxx - xxxx
REVISED BY	
DATE REVISED	

FUNCTIONAL SUPERVISOR: MONIKA PEDIGO

STATE OF CALIFORNIA - DEPARTMENT OF TRANSPORTATION

Caltrans®

03 DESIGN

LAST REVISION 01-26-23

DATE PLOTTED => 4/4/2023
TIME PLOTTED => 8:49:22 AM

BORDER LAST REVISED 7/2/2010

USERNAME =>
DGN FILE => ...\3H900-Alt-7B_LayOut-08.dgn

RELATIVE BORDER SCALE IS IN INCHES 0 1 2 3

UNIT 0328

PROJECT NUMBER & PHASE 00000000001

Dist	COUNTY	ROUTE	POST MILES TOTAL PROJECT	SHEET No.	TOTAL SHEETS
04	Sol	80	40.7/R44.7		
03	Yol,Sac	80,50	VAR		


REGISTERED CIVIL ENGINEER — DATE

DRAFT

PLANS APPROVAL DATE

REGISTERED PROFESSIONAL ENGINEER No. Exp. CIVIL STATE OF CALIFORNIA

THE STATE OF CALIFORNIA OR ITS OFFICERS OR AGENTS SHALL NOT BE RESPONSIBLE FOR THE ACCURACY OR COMPLETENESS OF SCANNED COPIES OF THIS PLAN SHEET.

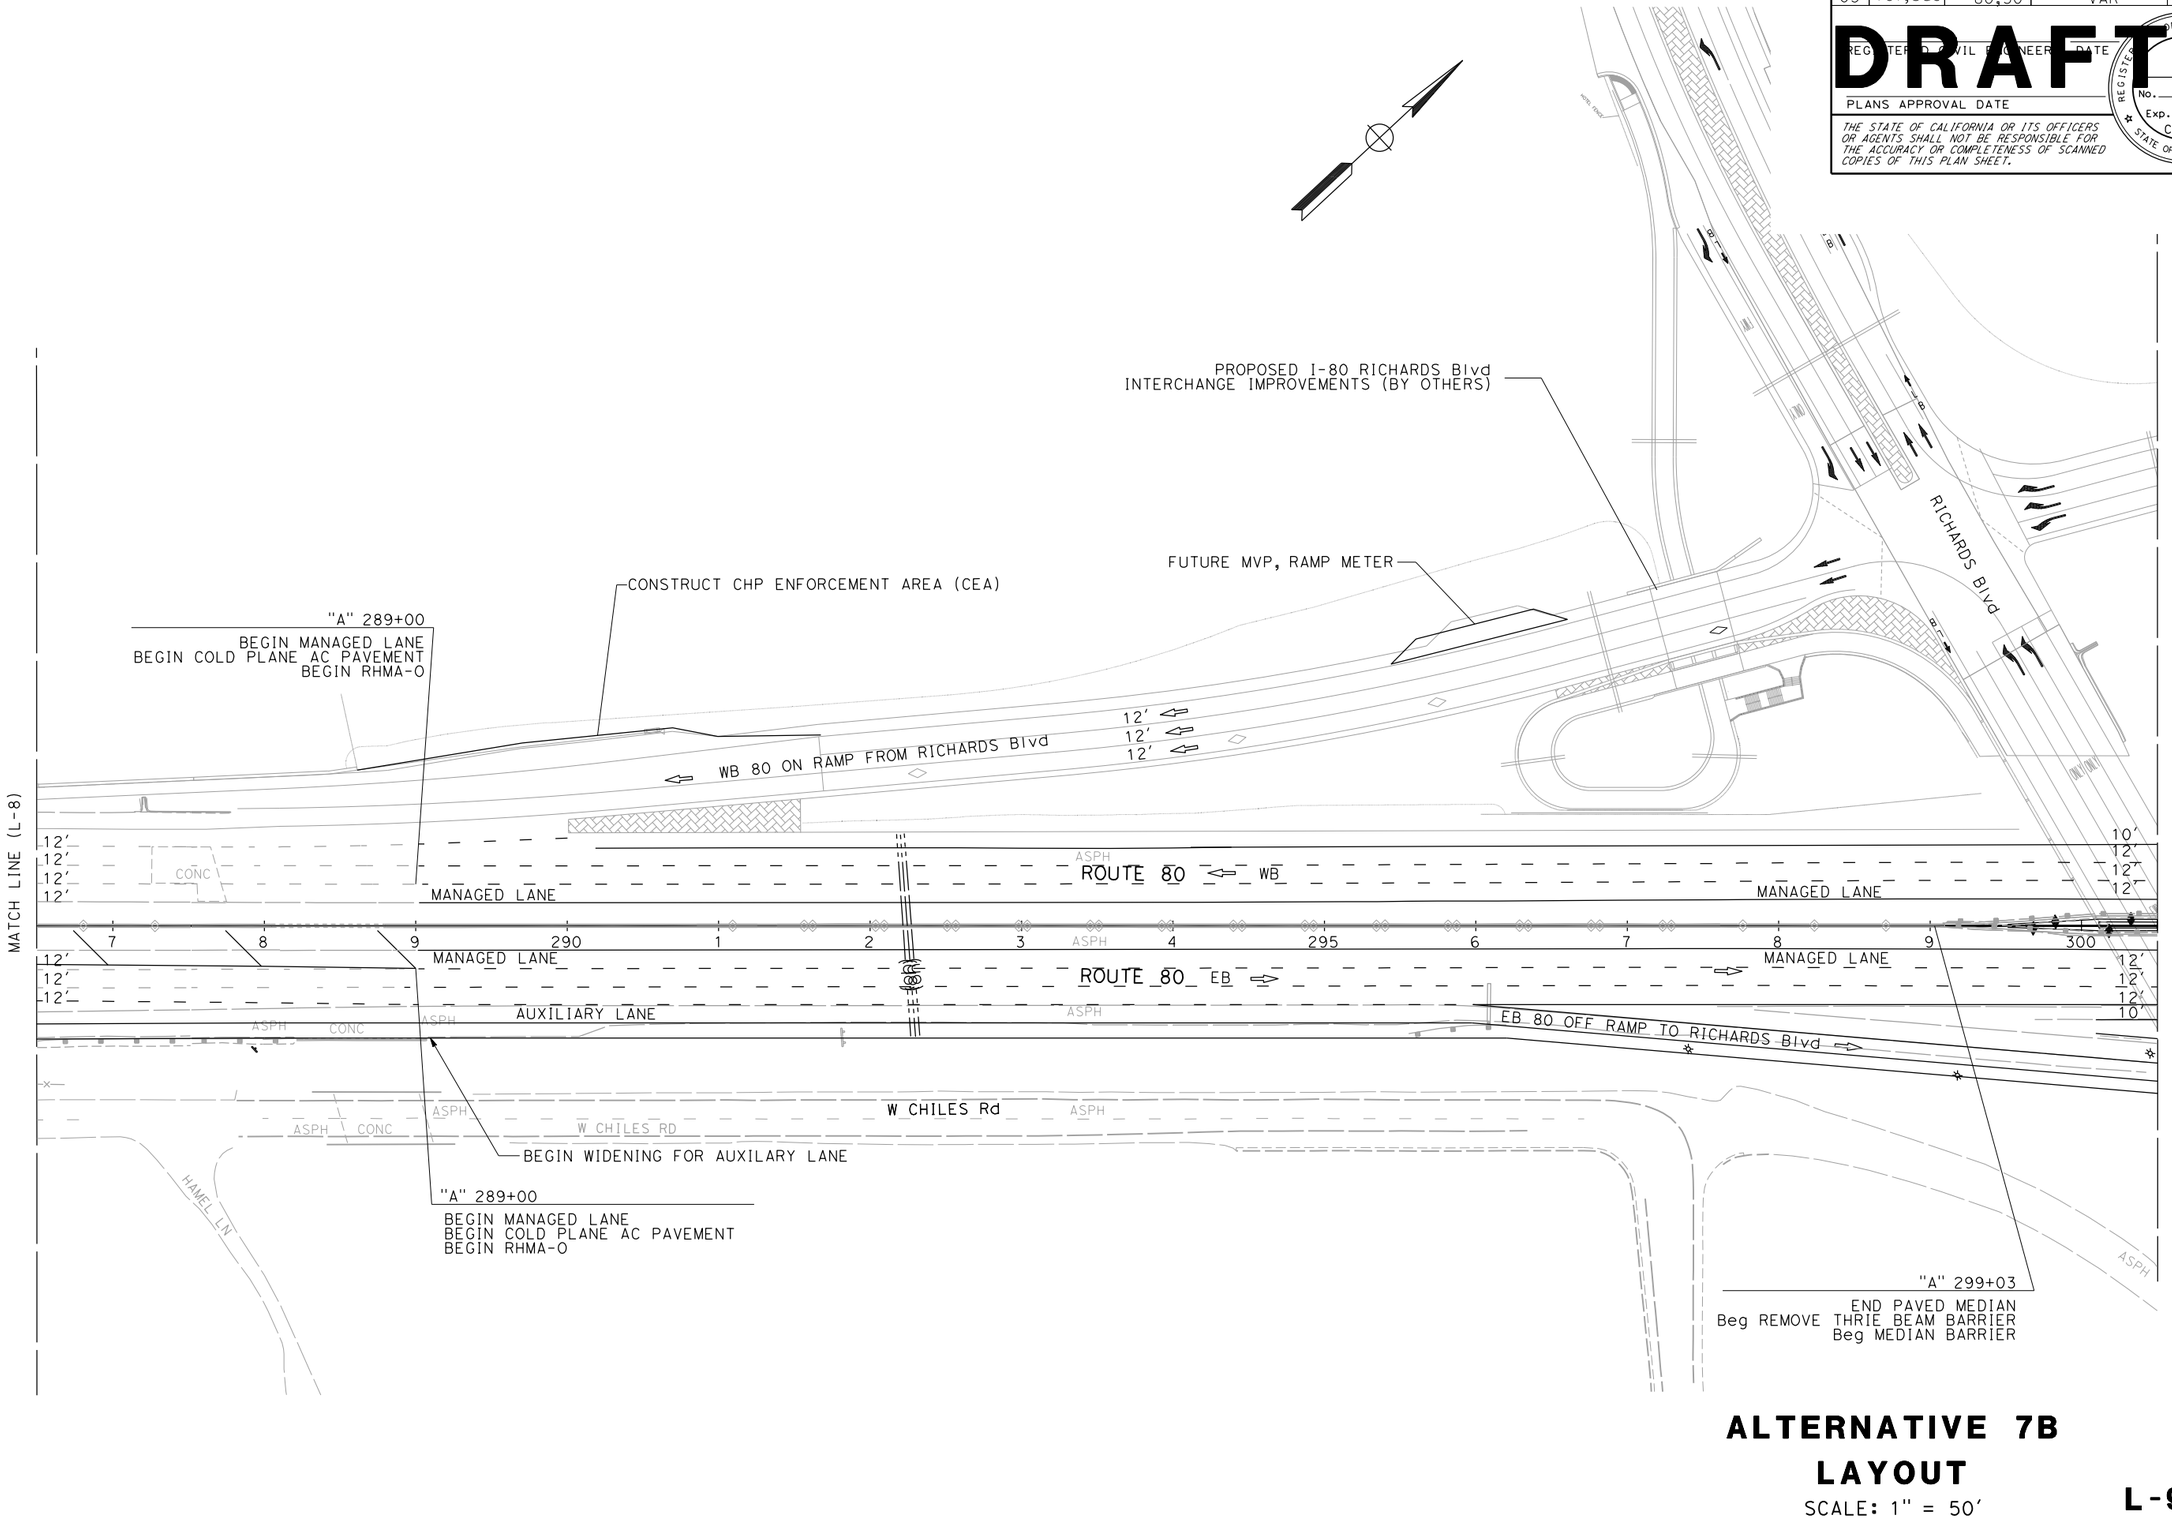

ALTERNATIVE 7B
LAYOUT

SCALE: 1" = 50'

L-9

REVISED BY	DATE REVISED
XXXX - XXXX	XXXX - XXXX

CALCULATED-DESIGNED BY

CHECKED BY

FUNCTIONAL SUPERVISOR: MONIKA PEDIGO

STATE OF CALIFORNIA - DEPARTMENT OF TRANSPORTATION

03 DESIGN

Caltrans

LAST REVISION 01-26-23

DATE PLOTTED => 4/4/2023

TIME PLOTTED => 8:49:25 AM

BORDER LAST REVISED 7/2/2010

USERNAME =>

DGN FILE => ...\3H900-Alt-7B_LayOut-09.dgn

RELATIVE BORDER SCALE IS IN INCHES 0 1 2 3

UNIT 0328

PROJECT NUMBER & PHASE 00000000001

Dist	COUNTY	ROUTE	POST MILES TOTAL PROJECT	SHEET No.	TOTAL SHEETS
04	Sol	80	40.7/R44.7		
03	Yol,Sac	80,50	VAR		


DRAFT

REGISTERED CIVIL ENGINEER DATE

PLANS APPROVAL DATE

REGISTERED PROFESSIONAL ENGINEER No. Exp. CIVIL STATE OF CALIFORNIA

THE STATE OF CALIFORNIA OR ITS OFFICERS OR AGENTS SHALL NOT BE RESPONSIBLE FOR THE ACCURACY OR COMPLETENESS OF SCANNED COPIES OF THIS PLAN SHEET.

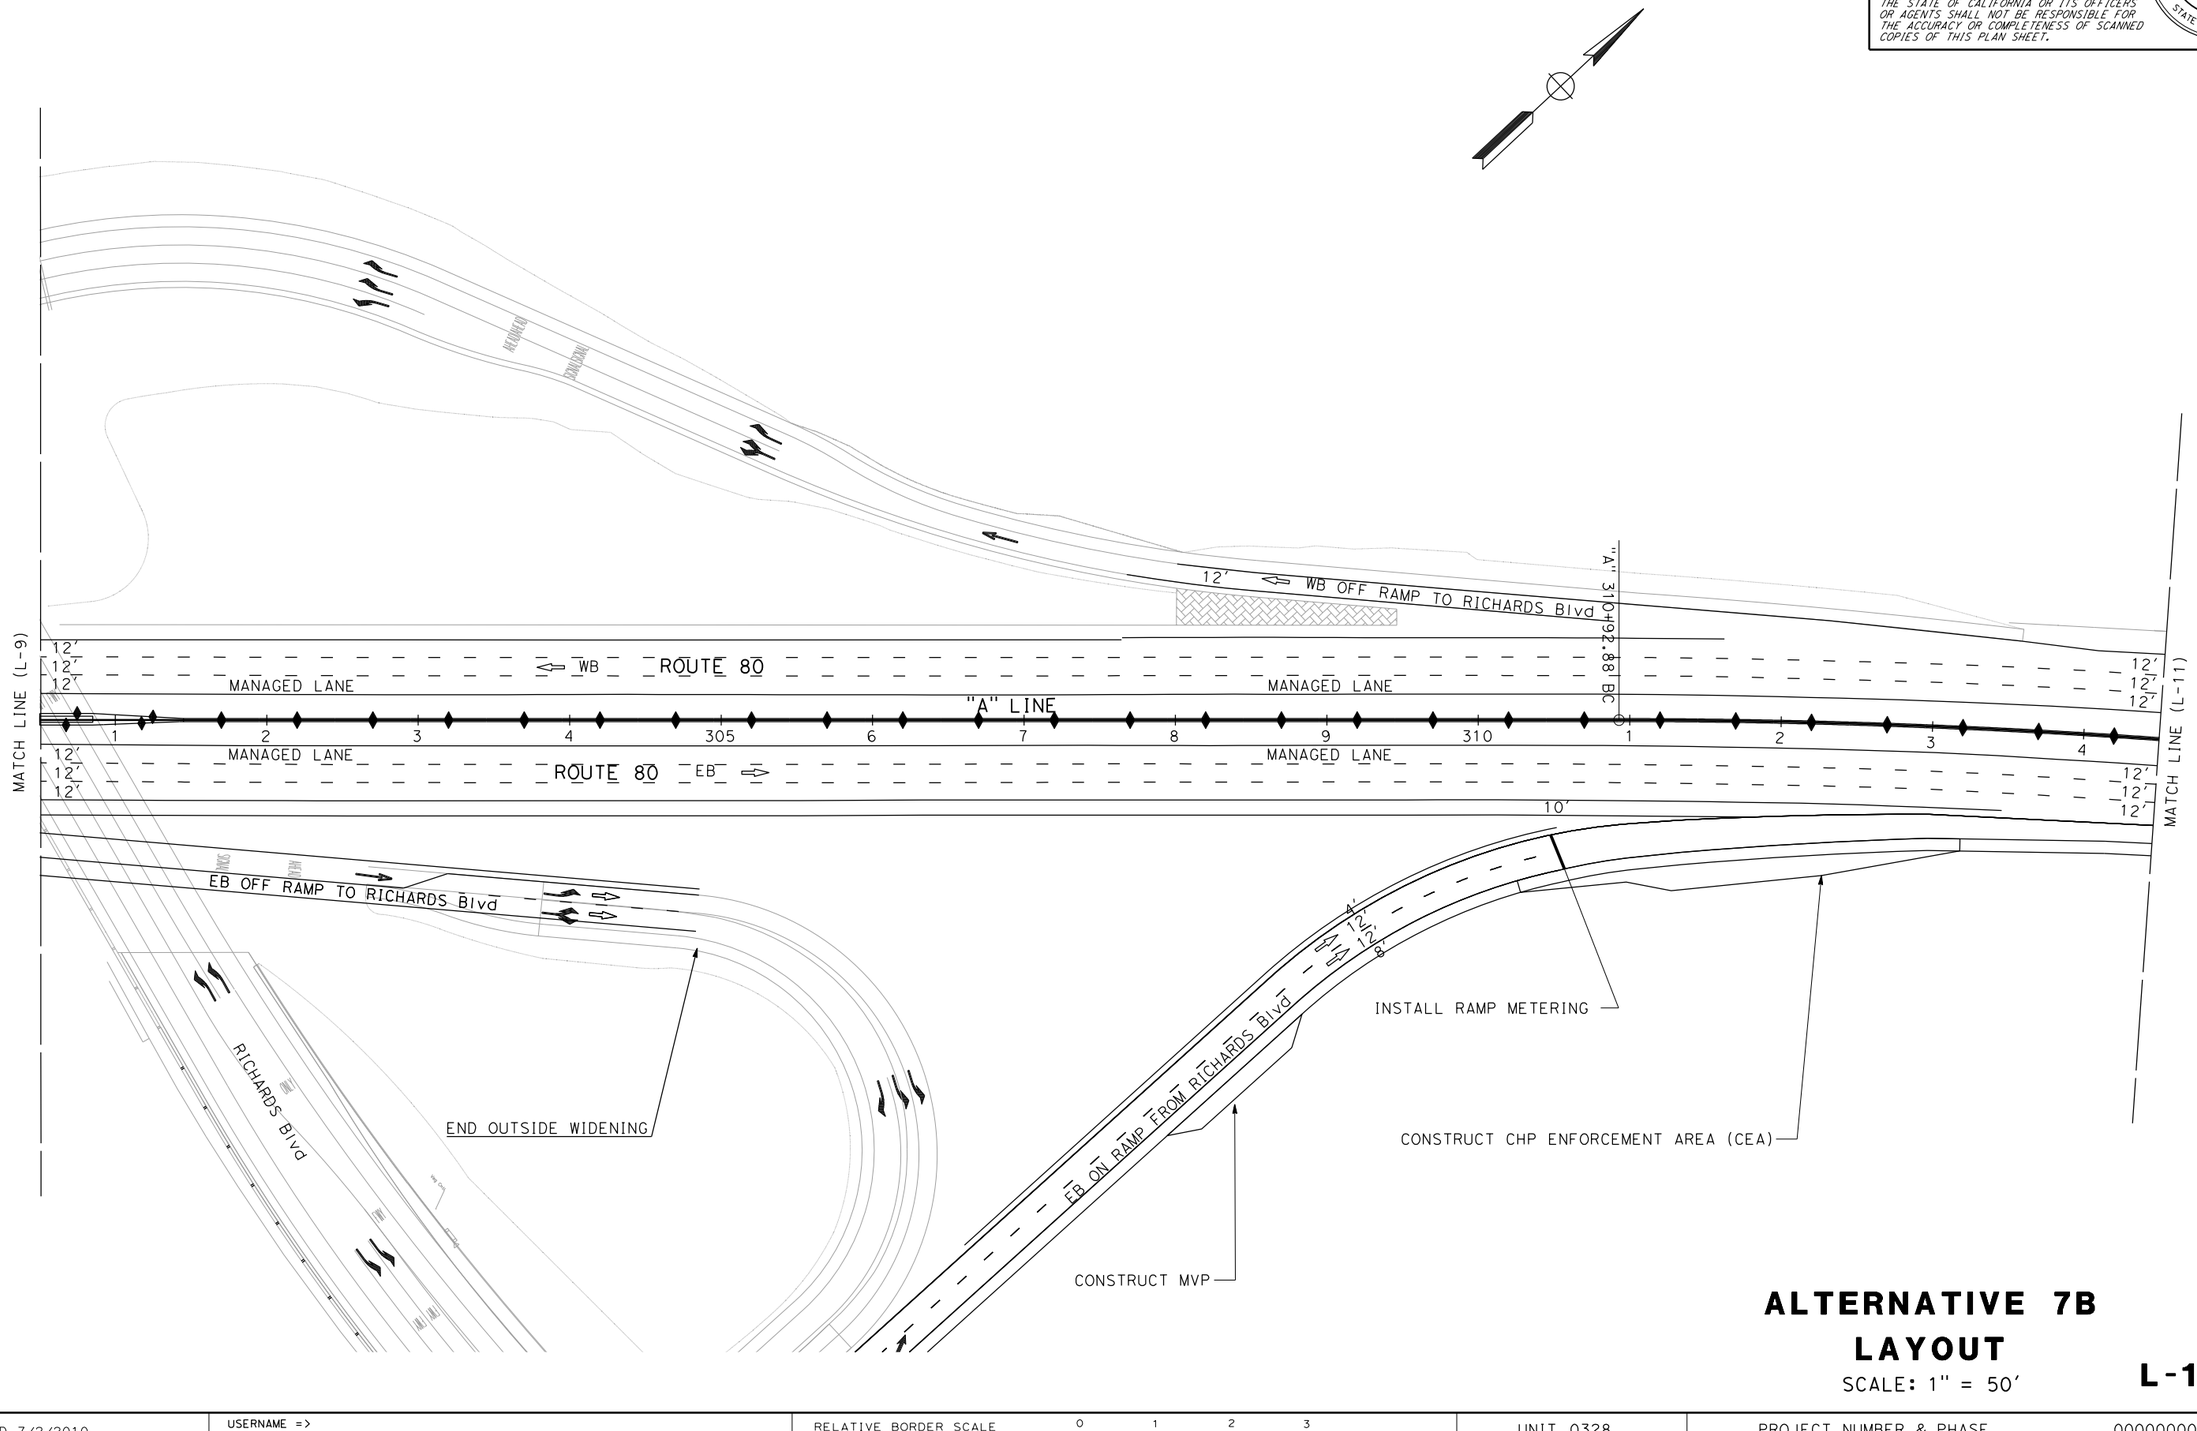

ALTERNATIVE 7B LAYOUT

SCALE: 1" = 50'

L-10

REVISED BY	xxxx - xxxx
DATE REVISED	xxxx - xxxx
CALCULATED-DESIGNED BY	
CHECKED BY	
FUNCTIONAL SUPERVISOR	MONIKA PEDIGO

STATE OF CALIFORNIA - DEPARTMENT OF TRANSPORTATION

03 DESIGN

Caltrans

LAST REVISION 01-26-23

DATE PLOTTED => 4/4/2023
TIME PLOTTED => 8:49:27 AM

BORDER LAST REVISED 7/2/2010

USERNAME =>
DGN FILE => ...\3H900-Alt-7B_LayOut-10.dgn

RELATIVE BORDER SCALE IS IN INCHES 0 1 2 3

UNIT 0328

PROJECT NUMBER & PHASE 00000000001

Dist	COUNTY	ROUTE	POST MILES TOTAL PROJECT	SHEET No.	TOTAL SHEETS
04	Sol	80	40.7/R44.7		
03	Yol,Sac	80,50	VAR		


REGISTERED CIVIL ENGINEER — DATE

DRAFT

PLANS APPROVAL DATE

REGISTERED PROFESSIONAL ENGINEER No. Exp. CIVIL STATE OF CALIFORNIA

THE STATE OF CALIFORNIA OR ITS OFFICERS OR AGENTS SHALL NOT BE RESPONSIBLE FOR THE ACCURACY OR COMPLETENESS OF SCANNED COPIES OF THIS PLAN SHEET.

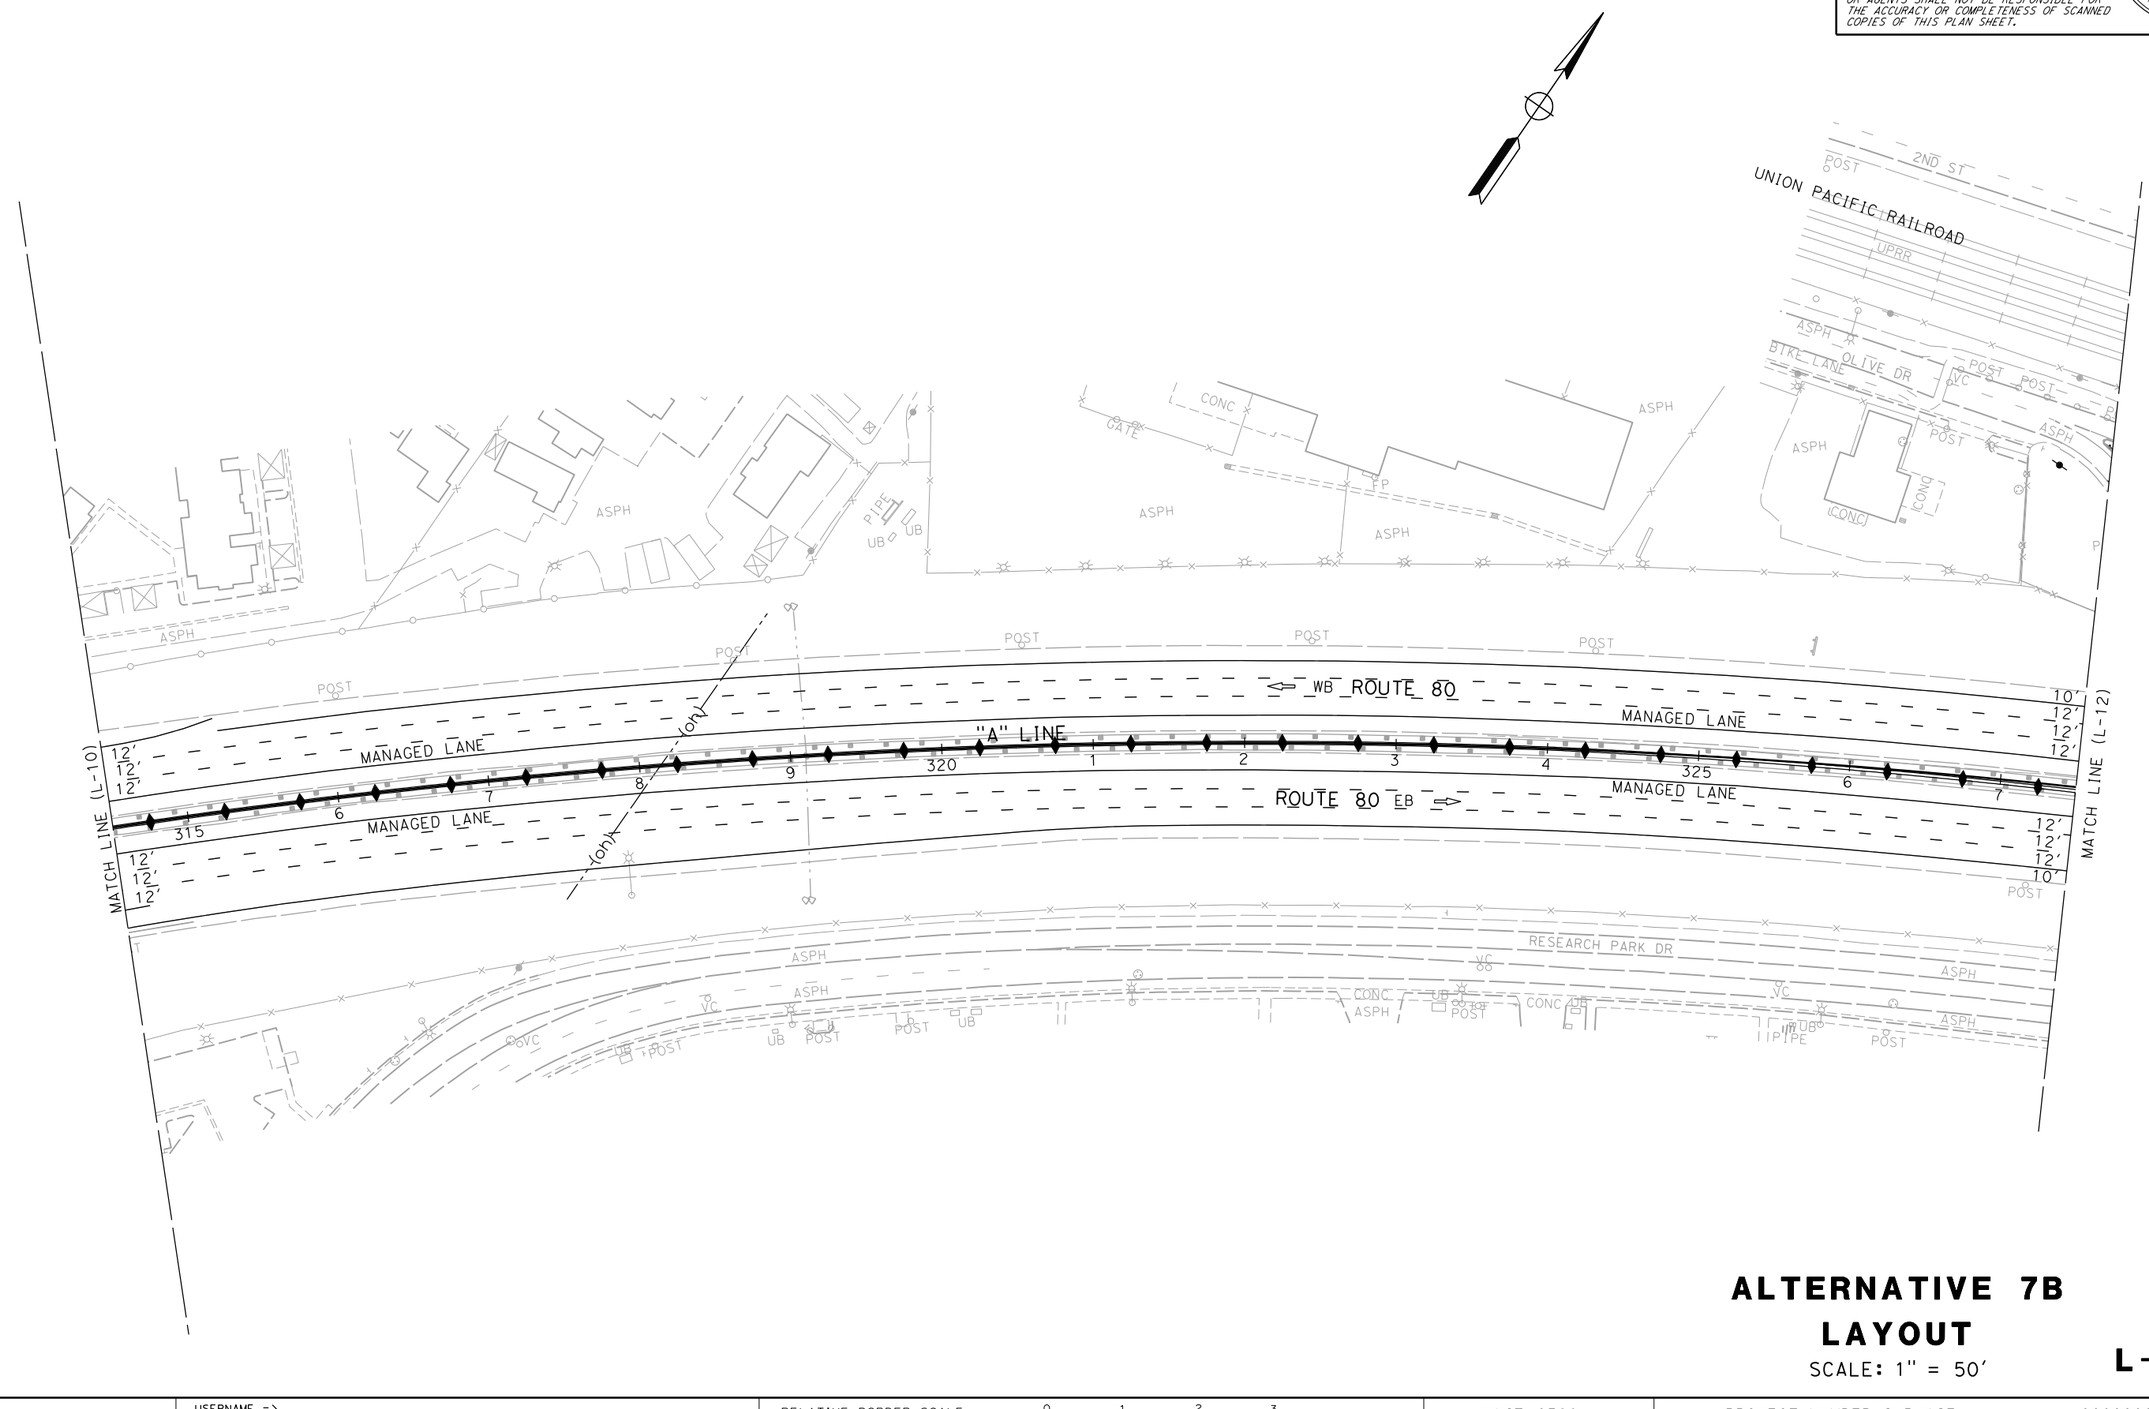

ALTERNATIVE 7B
LAYOUT

SCALE: 1" = 50'

L-11

REVISED BY	DATE REVISED
CALCULATED-DESIGNED BY	xxxx - xxxx
CHECKED BY	xxxx - xxxx

FUNCTIONAL SUPERVISOR: MONIKA PEDIGO

STATE OF CALIFORNIA - DEPARTMENT OF TRANSPORTATION

Caltrans®

03 DESIGN

LAST REVISION 01-26-23 | DATE PLOTTED => 4/4/2023 | TIME PLOTTED => 8:49:41 AM

BORDER LAST REVISED 7/2/2010 | USERNAME => | DGN FILE => ...\3H900-Alt-7B_LayOut-11.dgn | RELATIVE BORDER SCALE IS IN INCHES 0 1 2 3 | UNIT 0328 | PROJECT NUMBER & PHASE 00000000001

Dist	COUNTY	ROUTE	POST MILES TOTAL PROJECT	SHEET No.	TOTAL SHEETS
04	Sol	80	40.7/R44.7		
03	Yol,Sac	80,50	VAR		


REGISTERED CIVIL ENGINEER — DATE

PLANS APPROVAL DATE

THE STATE OF CALIFORNIA OR ITS OFFICERS OR AGENTS SHALL NOT BE RESPONSIBLE FOR THE ACCURACY OR COMPLETENESS OF SCANNED COPIES OF THIS PLAN SHEET.

REGISTERED PROFESSIONAL ENGINEER — No. — Exp. — CIVIL — STATE OF CALIFORNIA

DRAFT

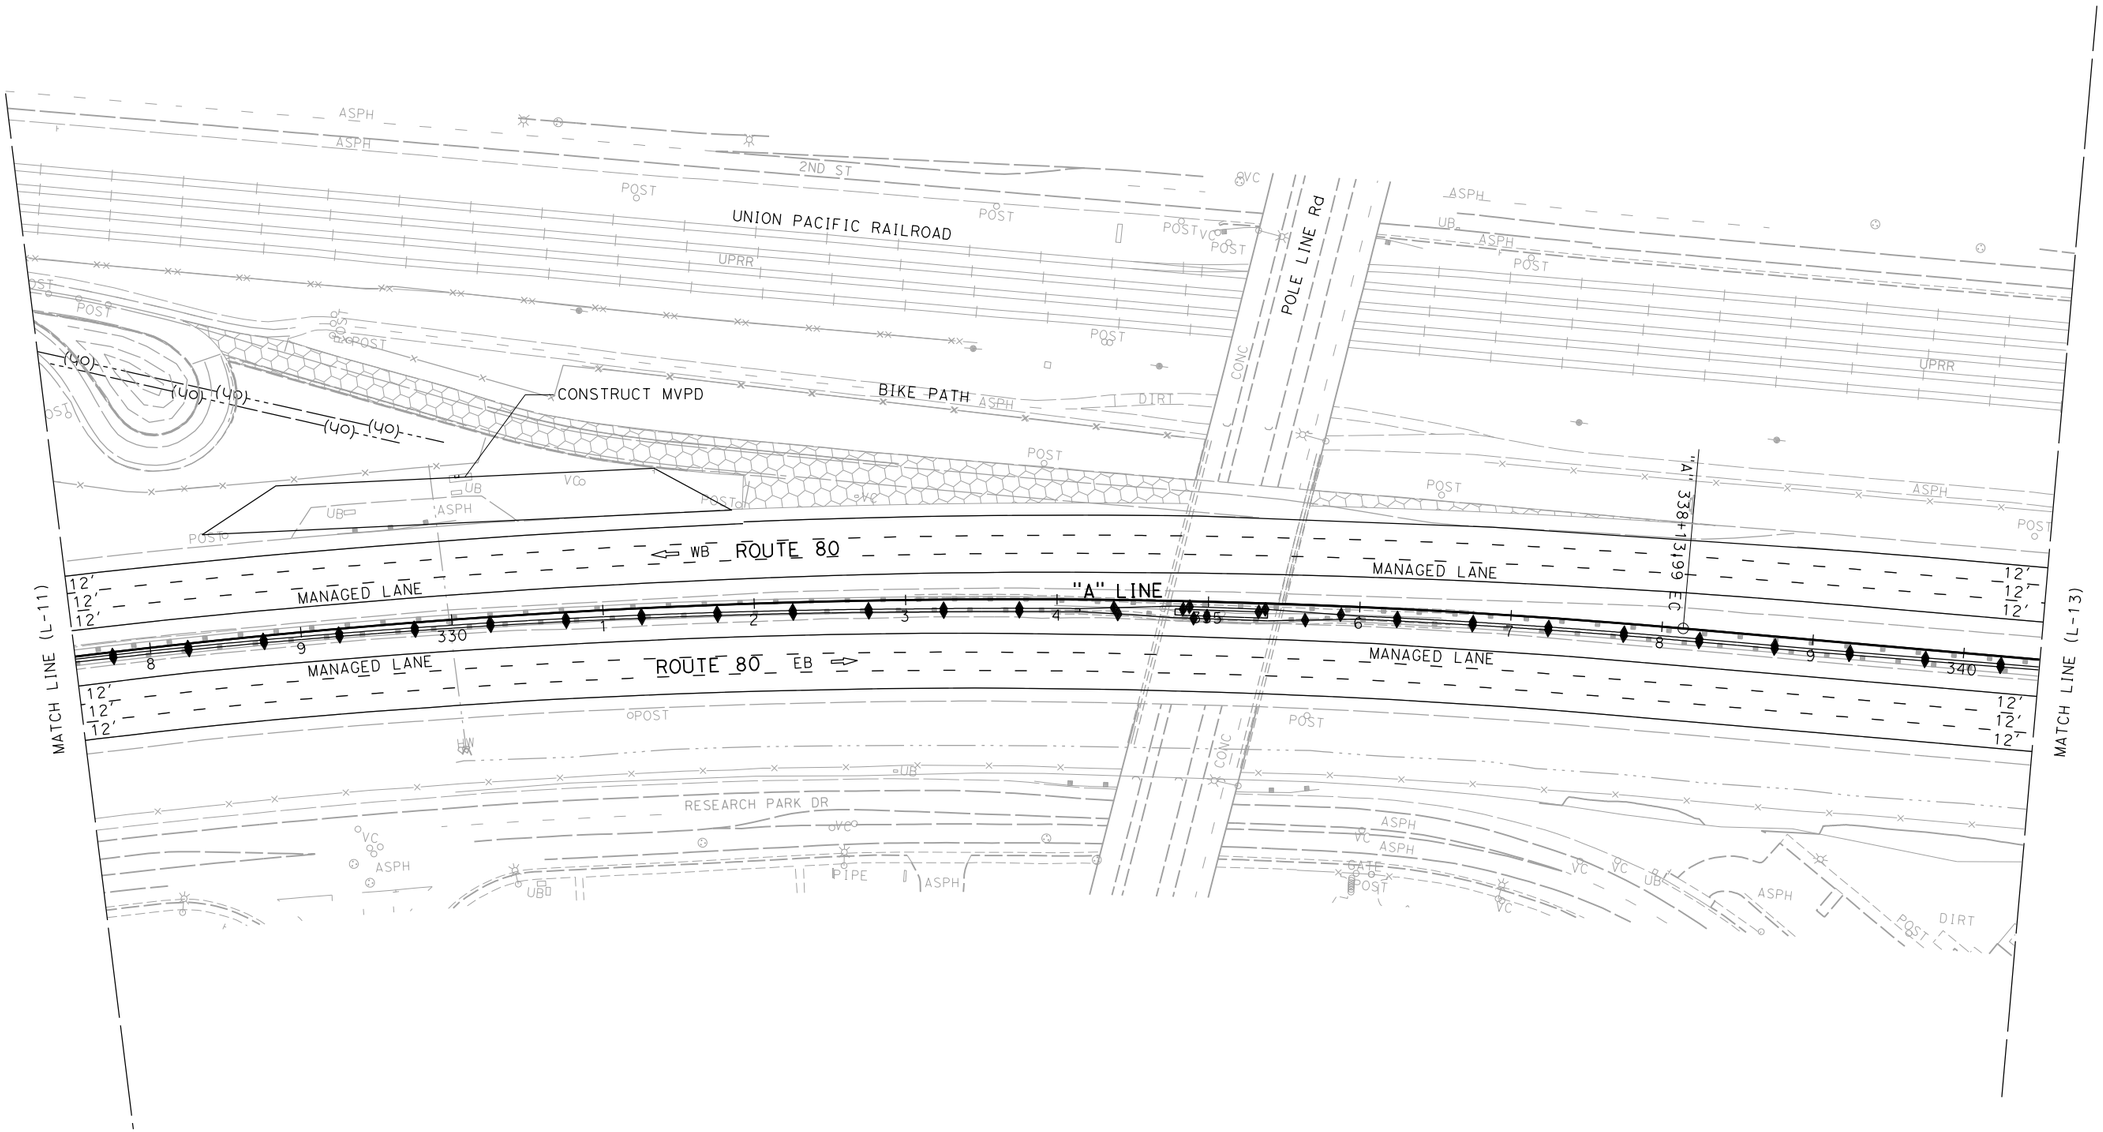

ALTERNATIVE 7B
LAYOUT

SCALE: 1" = 50'

L-12

REVISED BY	DATE REVISED
XXXX - XXXX	XXXX - XXXX
CALCULATED-DESIGNED BY	
CHECKED BY	

STATE OF CALIFORNIA - DEPARTMENT OF TRANSPORTATION

Caltrans®

03 DESIGN

FUNCTIONAL SUPERVISOR

MONIKA PEDIGO

LAST REVISION 01-26-23

DATE PLOTTED => 4/4/2023
TIME PLOTTED => 8:49:43 AM

BORDER LAST REVISED 7/2/2010

USERNAME =>
DGN FILE => ...\3H900-Alt-7B_LayOut-12.dgn

RELATIVE BORDER SCALE IS IN INCHES 0 1 2 3

UNIT 0328

PROJECT NUMBER & PHASE 00000000001

Dist	COUNTY	ROUTE	POST MILES TOTAL PROJECT	SHEET No.	TOTAL SHEETS
04	SOL	80	40.7/R44.7		
03	Yol,Sac	80,50	VAR		


REGISTERED CIVIL ENGINEER DATE

PLANS APPROVAL DATE

REGISTERED PROFESSIONAL ENGINEER No. Exp. CIVIL STATE OF CALIFORNIA

THE STATE OF CALIFORNIA OR ITS OFFICERS OR AGENTS SHALL NOT BE RESPONSIBLE FOR THE ACCURACY OR COMPLETENESS OF SCANNED COPIES OF THIS PLAN SHEET.

DRAFT

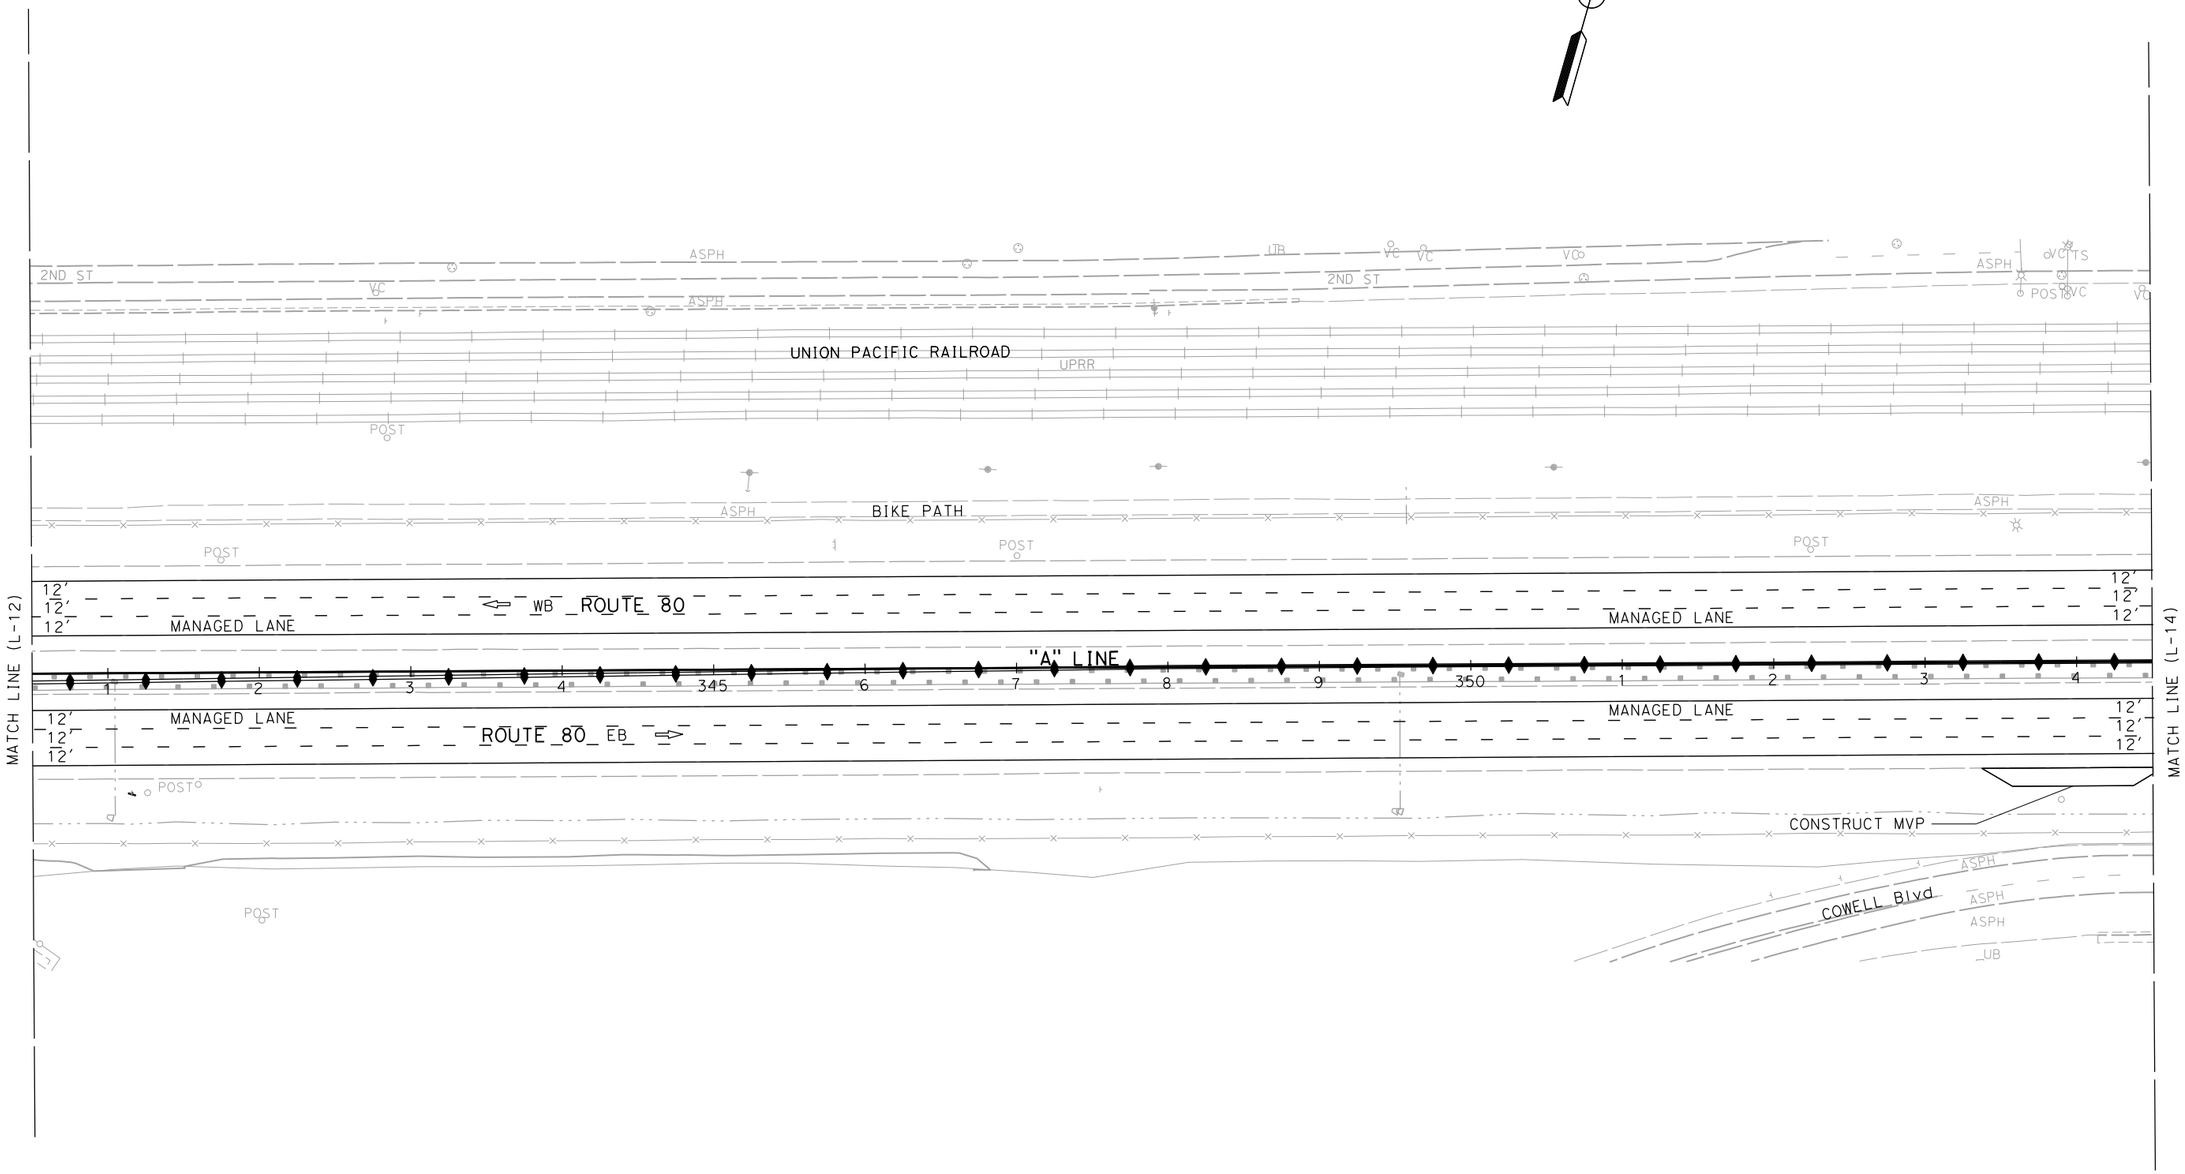

ALTERNATIVE 7B
LAYOUT

SCALE: 1" = 50'

L-13

STATE OF CALIFORNIA - DEPARTMENT OF TRANSPORTATION
03 DESIGN

FUNCTIONAL SUPERVISOR: MONIKA PEDIGO

CALCULATED-DESIGNED BY

CHECKED BY

REVISED BY	DATE REVISED
XXXX - XXXX	XXXX - XXXX

LAST REVISION 01-26-23

DATE PLOTTED => 4/4/2023
TIME PLOTTED => 8:49:44 AM

BORDER LAST REVISED 7/2/2010

USERNAME =>
DGN FILE => ...\3H900-Alt-7B_LayOut-13.dgn

RELATIVE BORDER SCALE IS IN INCHES 0 1 2 3

UNIT 0328

PROJECT NUMBER & PHASE 00000000001


Dist	COUNTY	ROUTE	POST MILES TOTAL PROJECT	SHEET No.	TOTAL SHEETS
04	Sol	80	40.7/R44.7		
03	Yol,Sac	80,50	VAR		

REGISTERED CIVIL ENGINEER — DATE

PLANS APPROVAL DATE

REGISTERED PROFESSIONAL ENGINEER — No. — Exp. — CIVIL — STATE OF CALIFORNIA

THE STATE OF CALIFORNIA OR ITS OFFICERS OR AGENTS SHALL NOT BE RESPONSIBLE FOR THE ACCURACY OR COMPLETENESS OF SCANNED COPIES OF THIS PLAN SHEET.

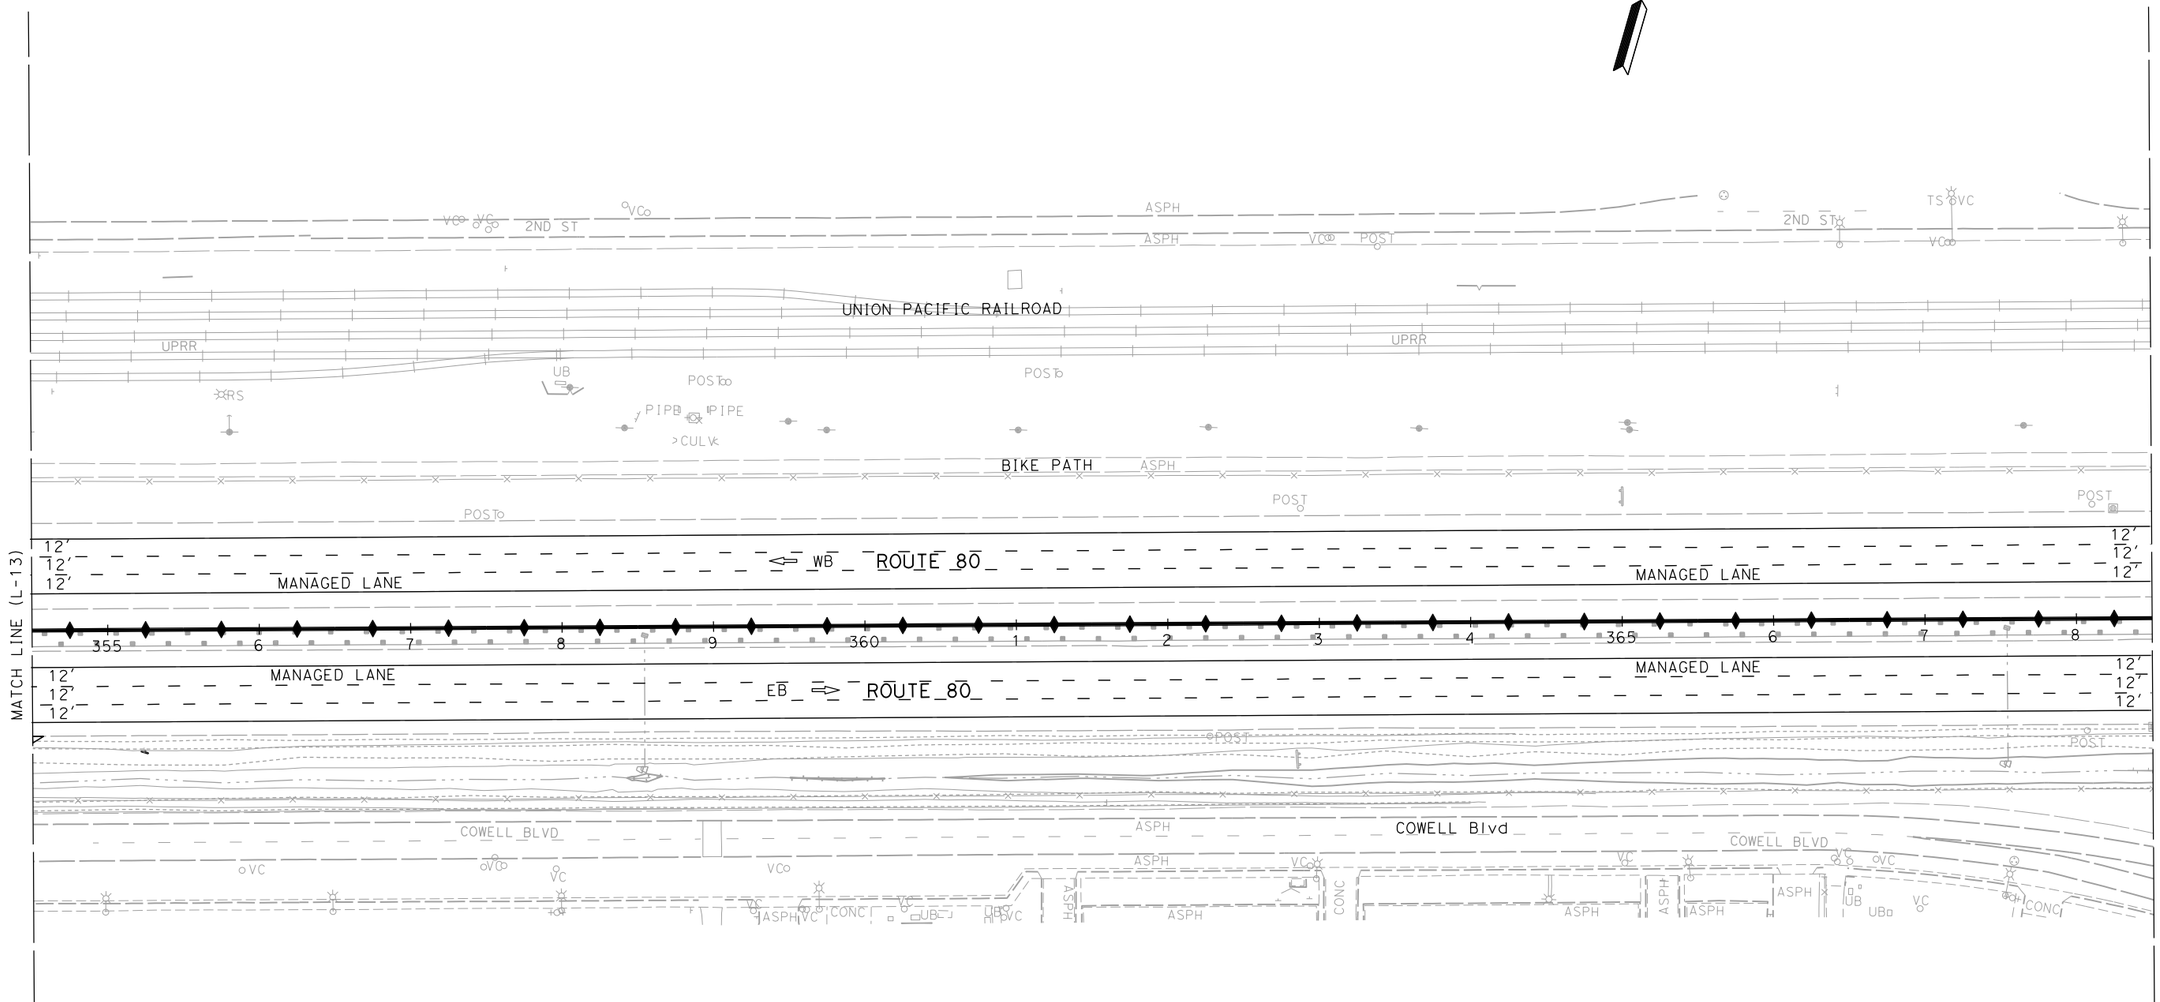

ALTERNATIVE 7B
LAYOUT

SCALE: 1" = 50'

L-14

STATE OF CALIFORNIA - DEPARTMENT OF TRANSPORTATION

03 DESIGN

Caltrans

FUNCTIONAL SUPERVISOR: MONIKA PEDIGO

CALCULATED-DESIGNED BY

CHECKED BY

DATE REVISED	REVISED BY
XXXX - XXXX	XXXX - XXXX

LAST REVISION 01-26-23

DATE PLOTTED => 4/4/2023
TIME PLOTTED => 8:49:45 AM

BORDER LAST REVISED 7/2/2010

USERNAME =>
DGN FILE => ...\3H900-Alt-7B_LayOut-14.dgn

RELATIVE BORDER SCALE IS IN INCHES 0 1 2 3

UNIT 0328

PROJECT NUMBER & PHASE 00000000001

Dist	COUNTY	ROUTE	POST MILES TOTAL PROJECT	SHEET No.	TOTAL SHEETS
04	Sol	80	40.7/R44.7		
03	Yol,Sac	80,50	VAR		


DRAFT

REGISTERED CIVIL ENGINEER — DATE

PLANS APPROVAL DATE

REGISTERED PROFESSIONAL ENGINEER — No. — Exp. — CIVIL — STATE OF CALIFORNIA

THE STATE OF CALIFORNIA OR ITS OFFICERS OR AGENTS SHALL NOT BE RESPONSIBLE FOR THE ACCURACY OR COMPLETENESS OF SCANNED COPIES OF THIS PLAN SHEET.

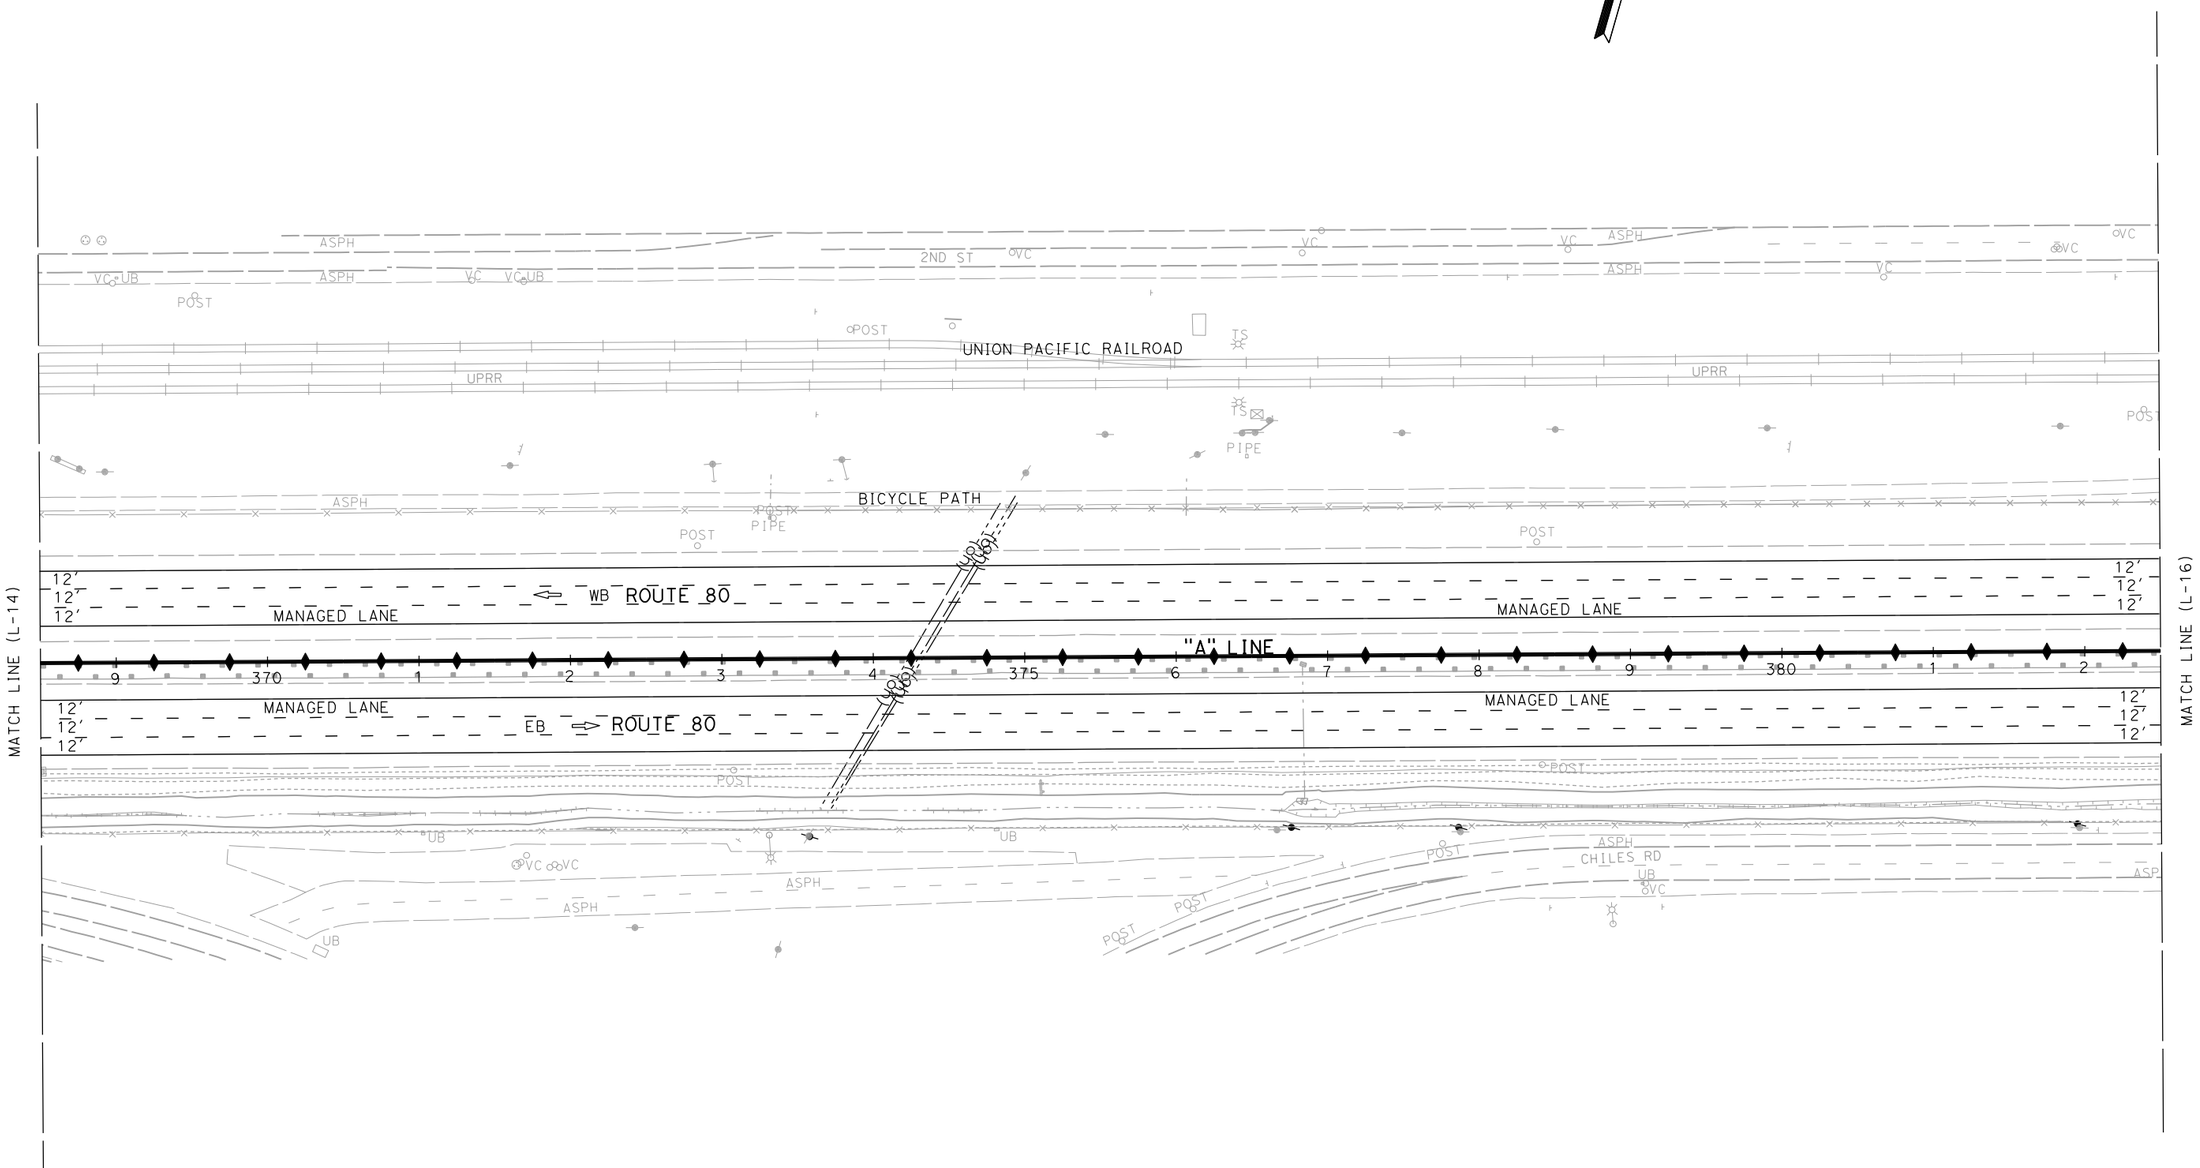

ALTERNATIVE 7B
LAYOUT

SCALE: 1" = 50'

L-15

REVISED BY | DATE REVISED
XXXX - XXXX | XXXX - XXXX
CALCULATED-DESIGNED BY
CHECKED BY
FUNCTIONAL SUPERVISOR: MONIKA PEDIGO

STATE OF CALIFORNIA - DEPARTMENT OF TRANSPORTATION
03 DESIGN
Caltrans

LAST REVISION: 01-26-23
DATE PLOTTED => 4/4/2023
TIME PLOTTED => 8:49:47 AM

BORDER LAST REVISED 7/2/2010

USERNAME =>
DGN FILE => ...\3H900-Alt-7B_LayOut-15.dgn

RELATIVE BORDER SCALE IS IN INCHES 0 1 2 3

UNIT 0328

PROJECT NUMBER & PHASE 00000000001

Dist	COUNTY	ROUTE	POST MILES TOTAL PROJECT	SHEET No.	TOTAL SHEETS
04	SOL	80	40.7/R44.7		
03	YOL,SAC	80,50	VAR		


REGISTERED CIVIL ENGINEER — DATE

PLANS APPROVAL DATE

REGISTERED PROFESSIONAL ENGINEER — No. — Exp. — CIVIL — STATE OF CALIFORNIA

THE STATE OF CALIFORNIA OR ITS OFFICERS OR AGENTS SHALL NOT BE RESPONSIBLE FOR THE ACCURACY OR COMPLETENESS OF SCANNED COPIES OF THIS PLAN SHEET.

DRAFT

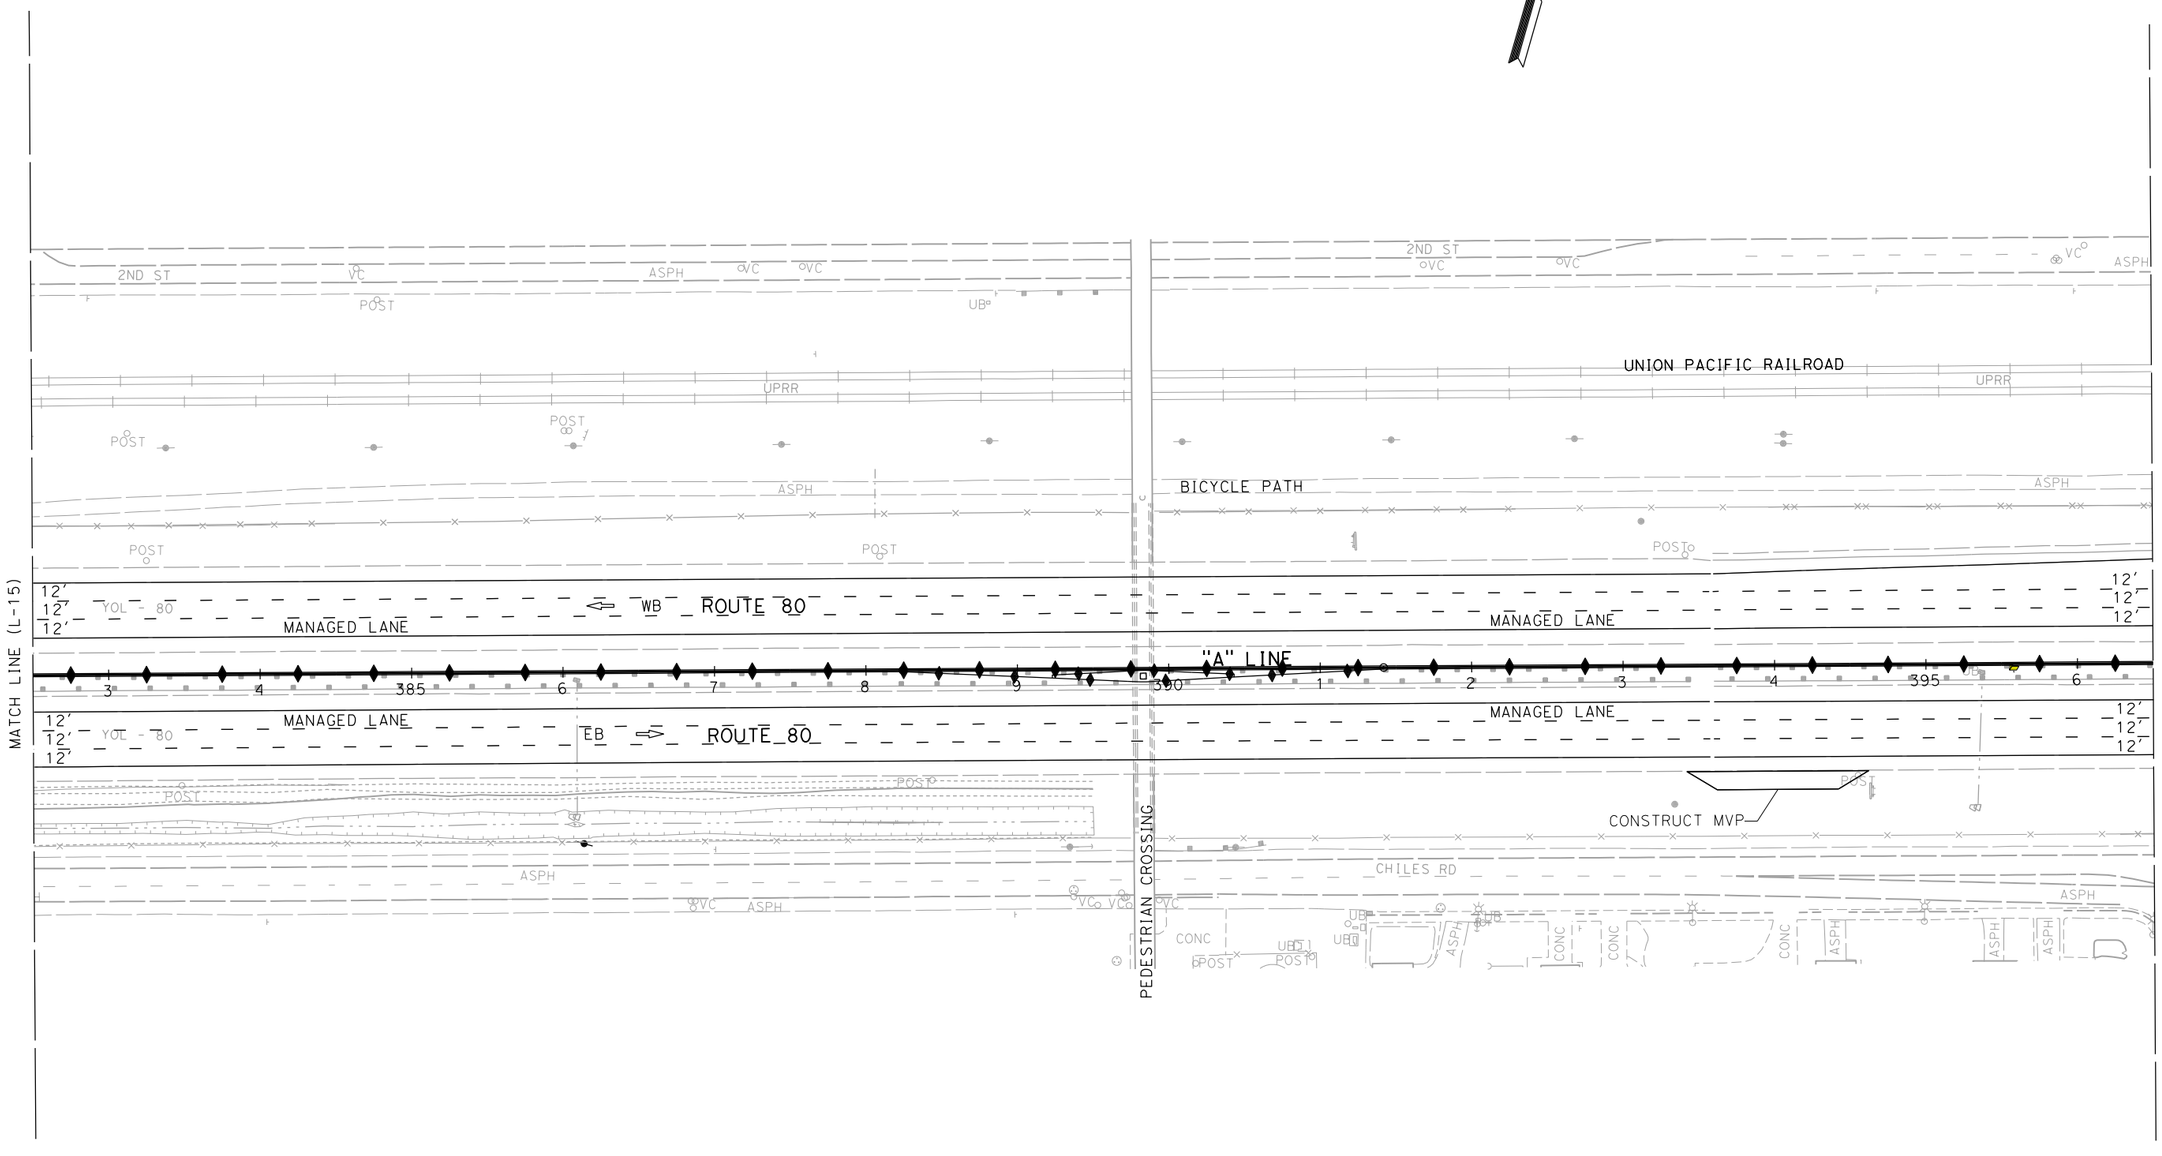

ALTERNATIVE 7B
LAYOUT

SCALE: 1" = 50'

L-16

REVISED BY | DATE REVISED
XXXX - XXXX | XXXX - XXXX
CALCULATED-DESIGNED BY | CHECKED BY

FUNCTIONAL SUPERVISOR: MONIKA PEDIGO

STATE OF CALIFORNIA - DEPARTMENT OF TRANSPORTATION

Caltrans® **03 DESIGN**

LAST REVISION 01-26-23 | DATE PLOTTED => 4/4/2023 | TIME PLOTTED => 8:49:48 AM

BORDER LAST REVISED 7/2/2010 | USERNAME => | DGN FILE => ...\3H900-Alt-7B_LayOut-16.dgn | RELATIVE BORDER SCALE IS IN INCHES 0 1 2 3 | UNIT 0328 | PROJECT NUMBER & PHASE 00000000001

Dist	COUNTY	ROUTE	POST MILES TOTAL PROJECT	SHEET No.	TOTAL SHEETS
04	Sol	80	40.7/R44.7		
03	Yol,Sac	80,50	VAR		


REGISTERED CIVIL ENGINEER — DATE

PLANS APPROVAL DATE

REGISTERED PROFESSIONAL ENGINEER — No. — Exp. — CIVIL — STATE OF CALIFORNIA

THE STATE OF CALIFORNIA OR ITS OFFICERS OR AGENTS SHALL NOT BE RESPONSIBLE FOR THE ACCURACY OR COMPLETENESS OF SCANNED COPIES OF THIS PLAN SHEET.

DRAFT

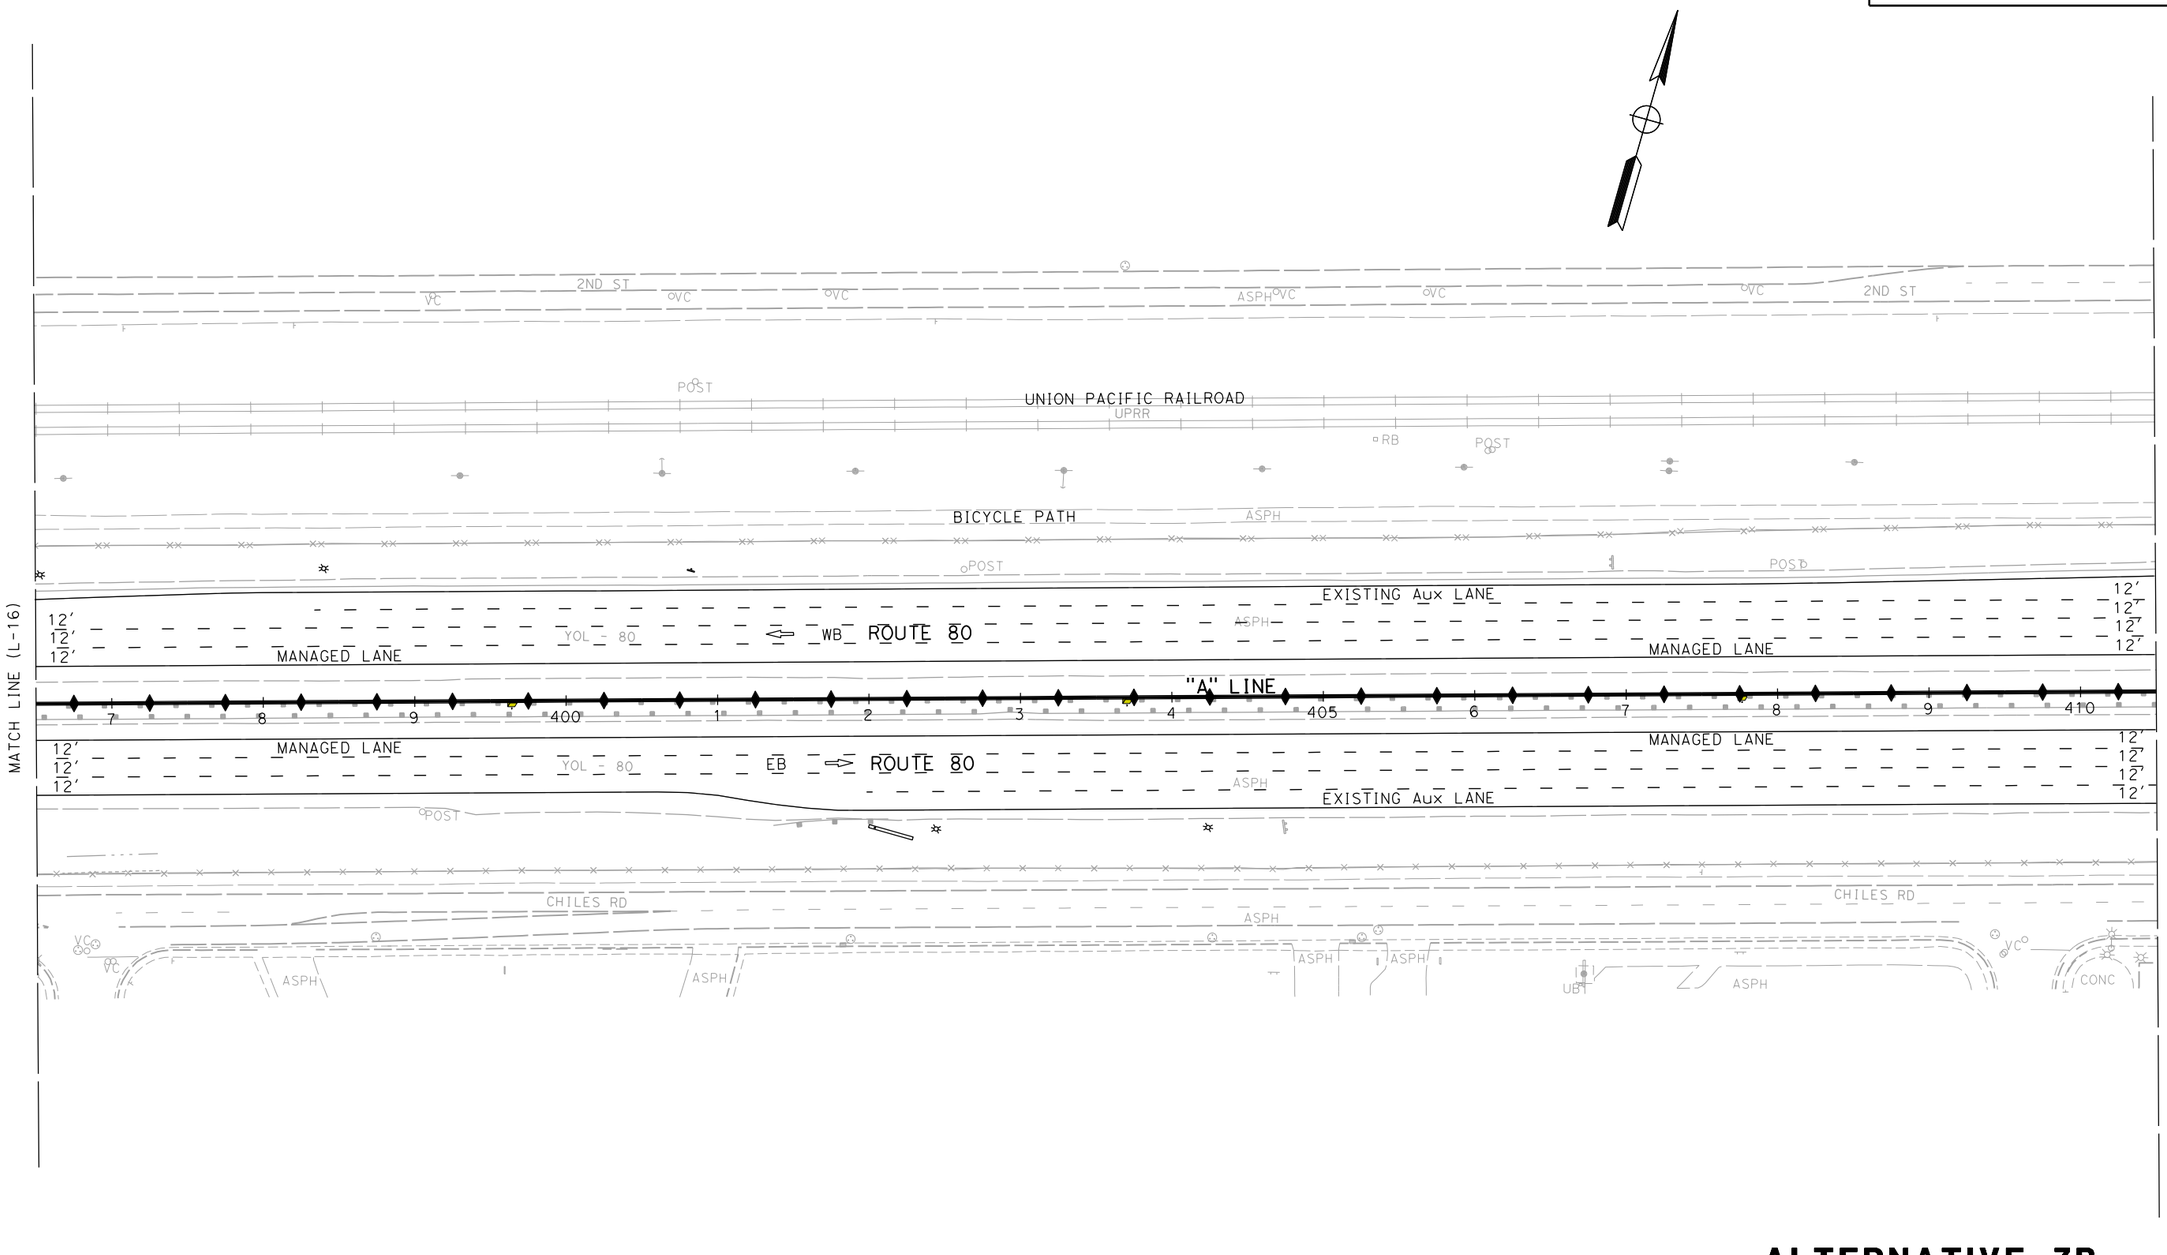

ALTERNATIVE 7B LAYOUT

SCALE: 1" = 50'

L-17

STATE OF CALIFORNIA - DEPARTMENT OF TRANSPORTATION
03 DESIGN
Caltrans

FUNCTIONAL SUPERVISOR: MONIKA PEDIGO

CALCULATED-DESIGNED BY

CHECKED BY

REVISED BY	DATE REVISED
XXXX - XXXX	XXXX - XXXX

LAST REVISION 01-26-23

DATE PLOTTED => 4/4/2023
TIME PLOTTED => 8:49:50 AM

BORDER LAST REVISED 7/2/2010

USERNAME =>
DGN FILE => ...\3H900-Alt-7B_LayOut-17.dgn

RELATIVE BORDER SCALE IS IN INCHES 0 1 2 3

UNIT 0328

PROJECT NUMBER & PHASE 00000000001

Dist	COUNTY	ROUTE	POST MILES TOTAL PROJECT	SHEET No.	TOTAL SHEETS
04	Sol	80	40.7/R44.7		
03	Yol,Sac	80,50	VAR		


DRAFT

REGISTERED CIVIL ENGINEER — DATE

PLANS APPROVAL DATE

REGISTERED PROFESSIONAL ENGINEER — No. — Exp. — CIVIL — STATE OF CALIFORNIA

THE STATE OF CALIFORNIA OR ITS OFFICERS OR AGENTS SHALL NOT BE RESPONSIBLE FOR THE ACCURACY OR COMPLETENESS OF SCANNED COPIES OF THIS PLAN SHEET.

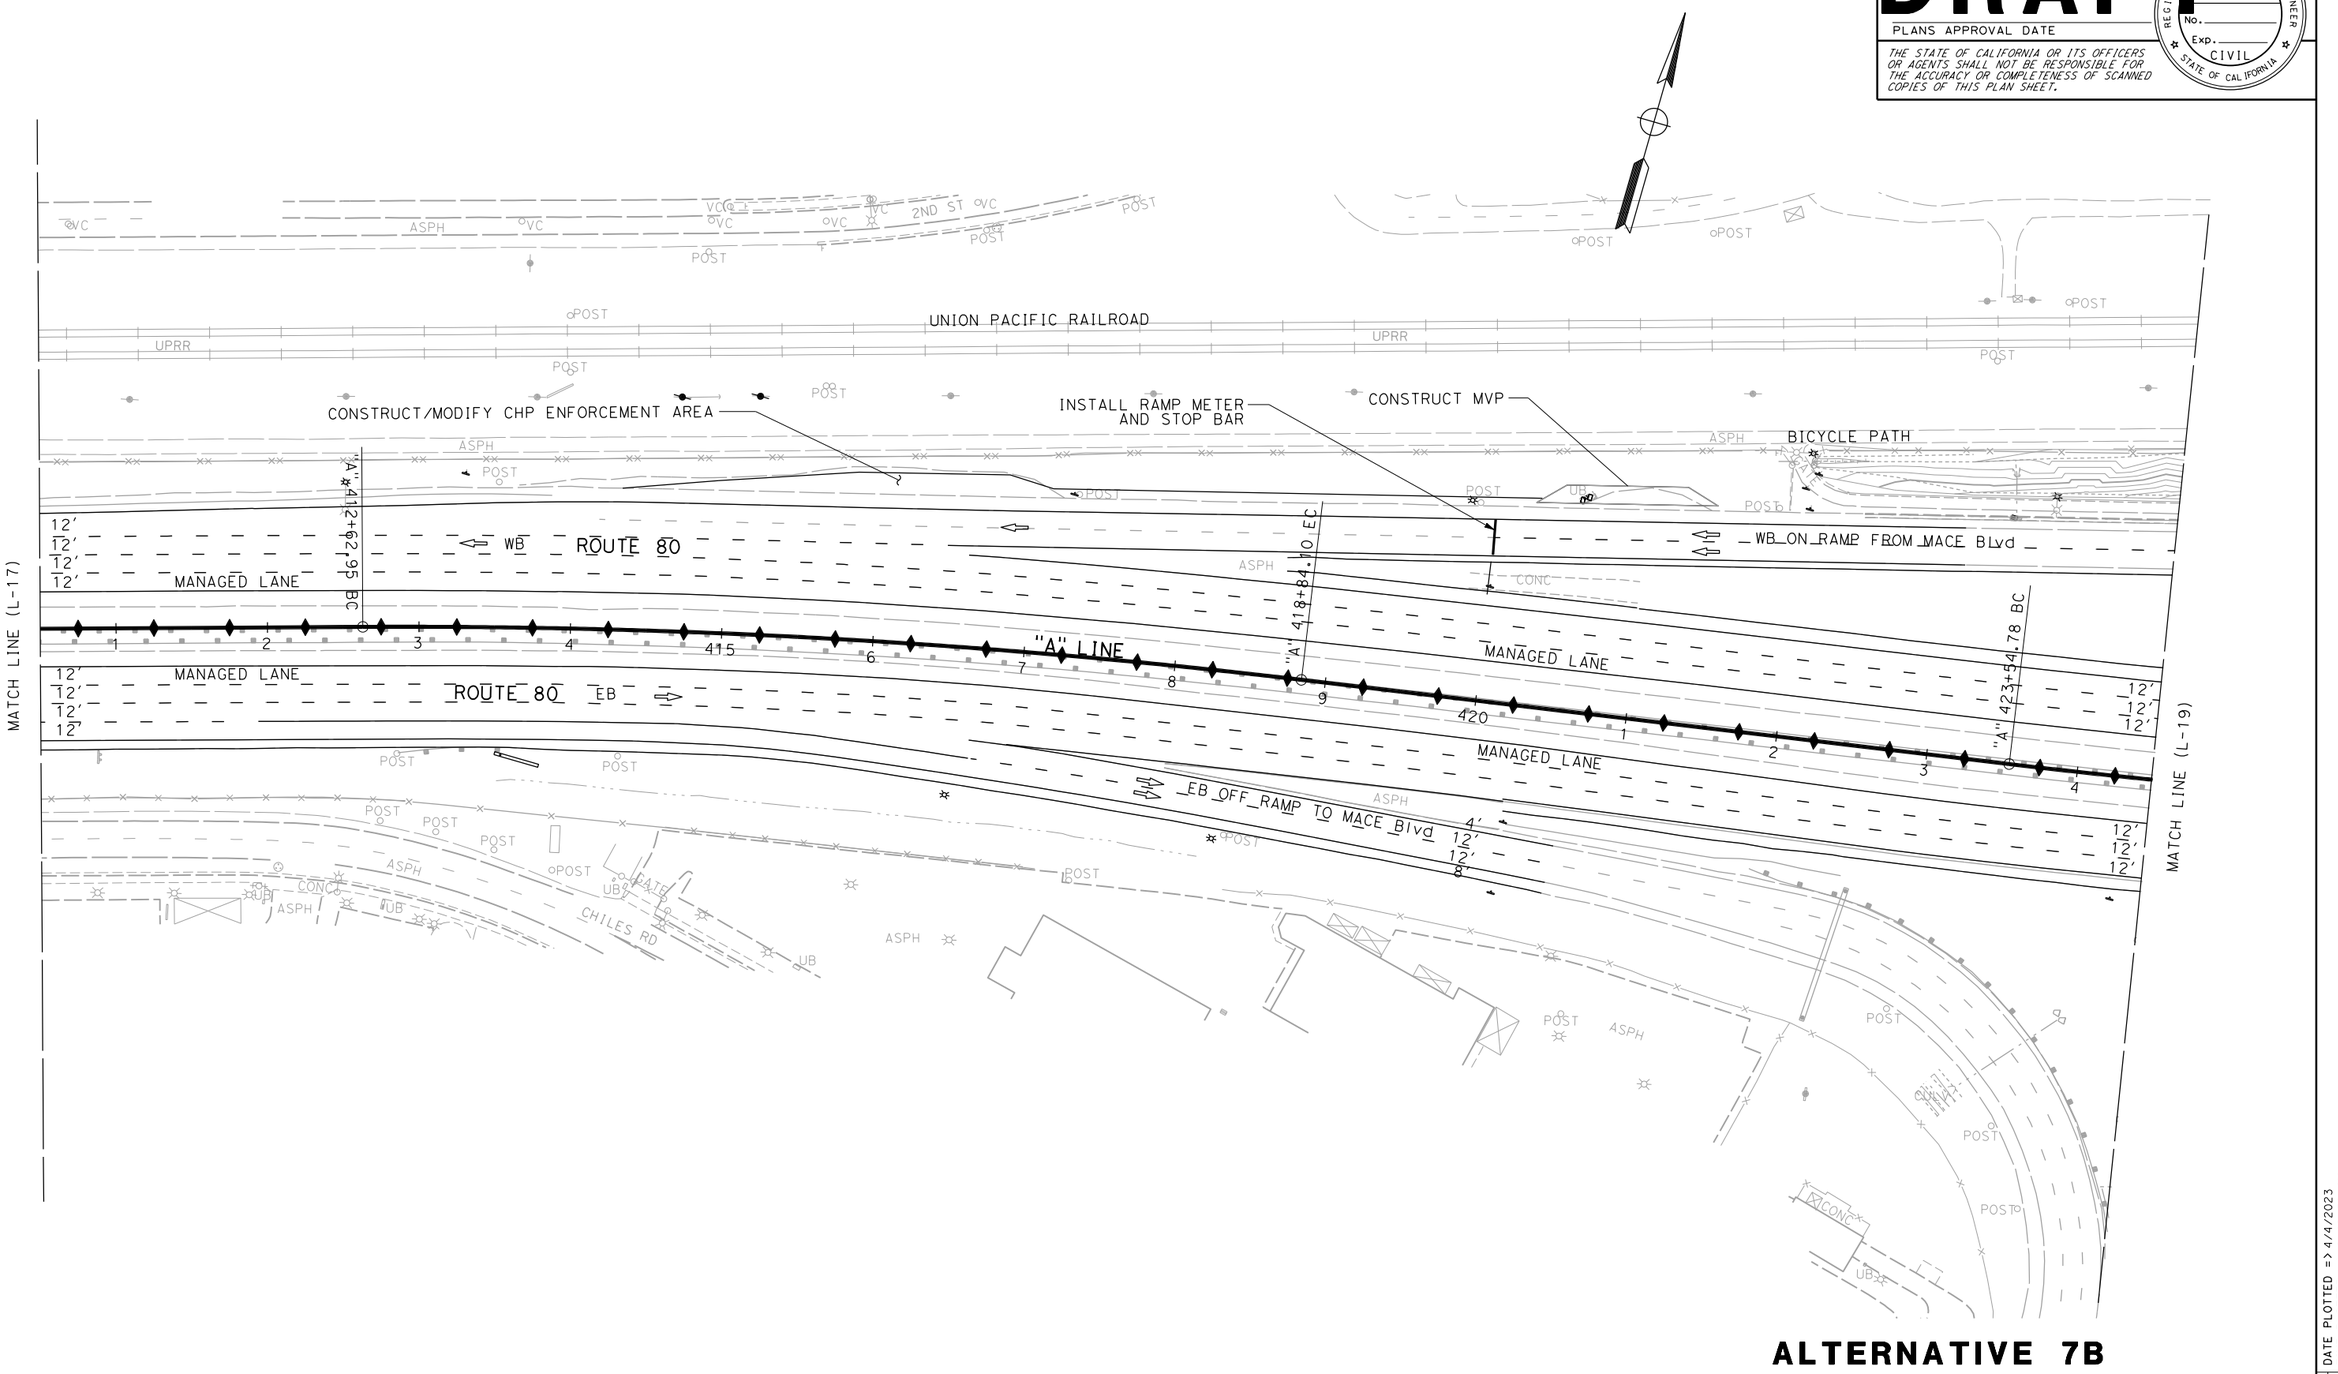

ALTERNATIVE 7B LAYOUT

SCALE: 1" = 50'

L-18

STATE OF CALIFORNIA - DEPARTMENT OF TRANSPORTATION
Caltrans
03 DESIGN

FUNCTIONAL SUPERVISOR: MONIKA PEDIGO

CALCULATED-DESIGNED BY

CHECKED BY

DATE REVISED	REVISED BY
XXXX - XXXX	XXXX - XXXX

LAST REVISION 01-26-23

DATE PLOTTED => 4/4/2023
TIME PLOTTED => 8:49:51 AM

BORDER LAST REVISED 7/2/2010

USERNAME =>
DGN FILE => ...\3H900-Alt-7B_LayOut-18.dgn

RELATIVE BORDER SCALE IS IN INCHES 0 1 2 3

UNIT 0328

PROJECT NUMBER & PHASE 00000000001

Dist	COUNTY	ROUTE	POST MILES TOTAL PROJECT	SHEET No.	TOTAL SHEETS
04	Sol	80	40.7/R44.7		
03	Yol,Sac	80,50	VAR		


REGISTERED CIVIL ENGINEER — DATE

DRAFT

PLANS APPROVAL DATE

REGISTERED PROFESSIONAL ENGINEER No. Exp. CIVIL STATE OF CALIFORNIA

THE STATE OF CALIFORNIA OR ITS OFFICERS OR AGENTS SHALL NOT BE RESPONSIBLE FOR THE ACCURACY OR COMPLETENESS OF SCANNED COPIES OF THIS PLAN SHEET.

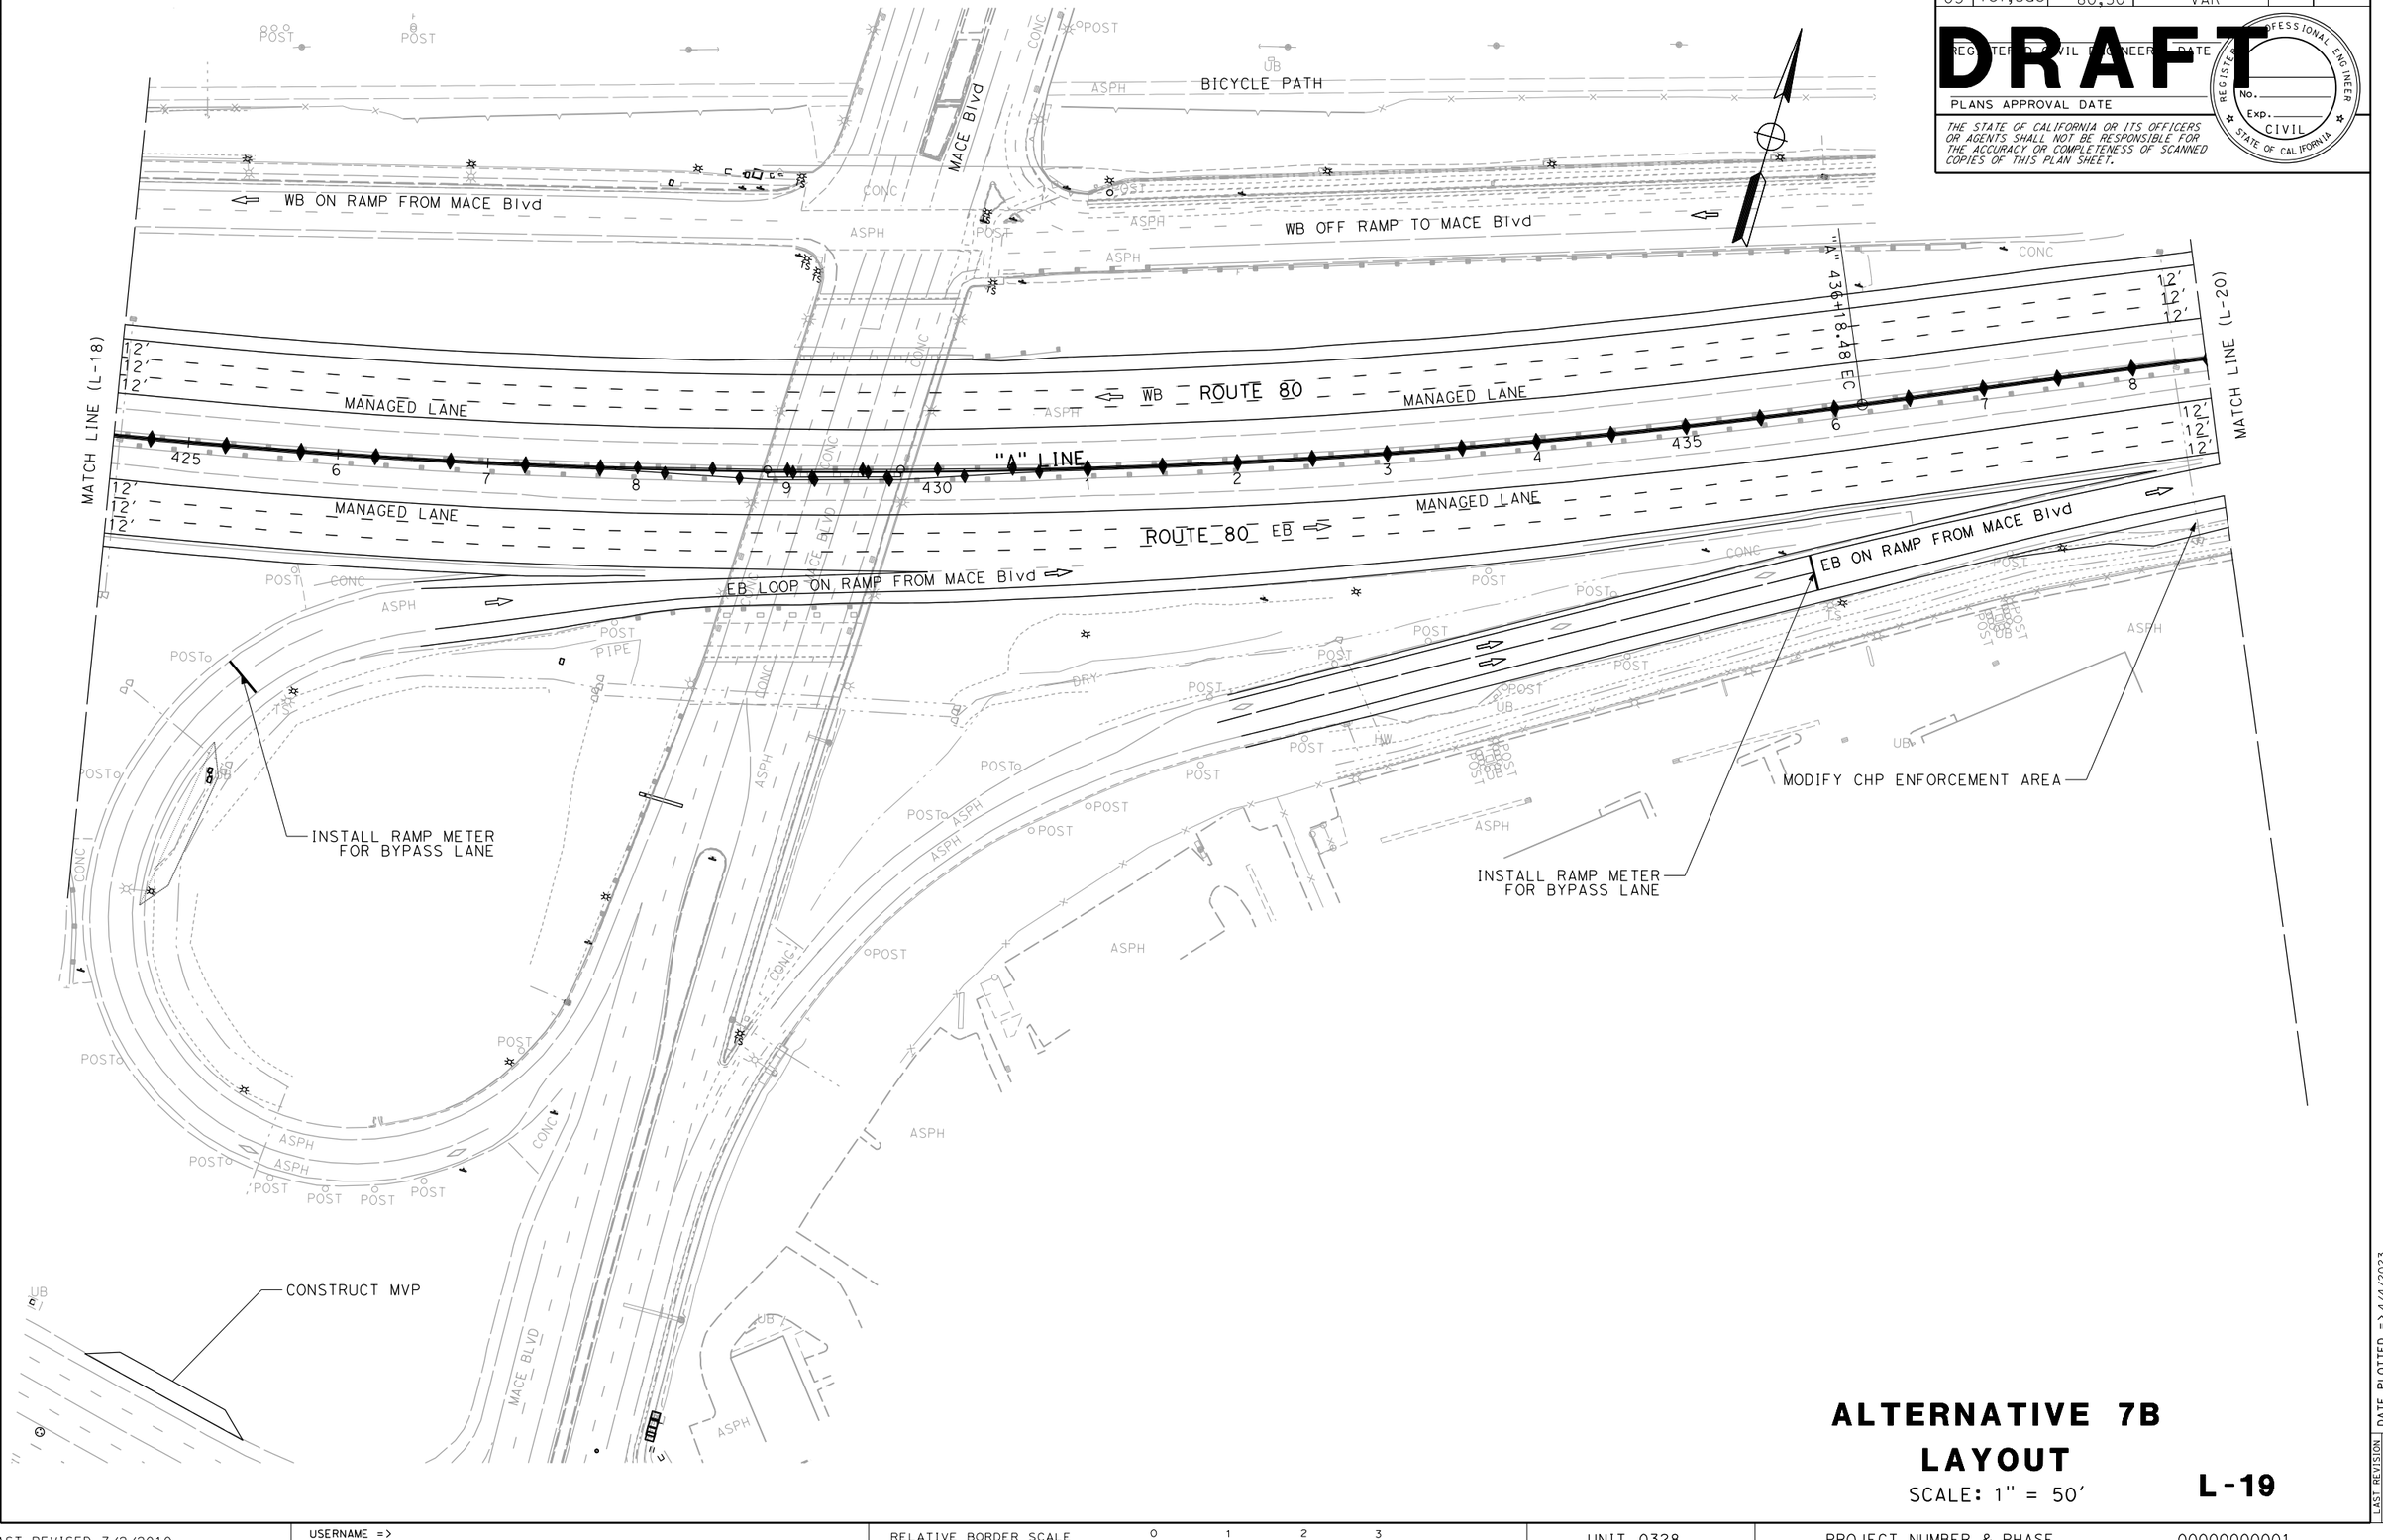

ALTERNATIVE 7B
LAYOUT

SCALE: 1" = 50'

L-19

STATE OF CALIFORNIA - DEPARTMENT OF TRANSPORTATION	FUNCTIONAL SUPERVISOR	REVISED BY	XXXX - XXXX	CALCULATED-DESIGNED BY	
Caltrans® 03 DESIGN	MONIKA PEDIGO	DATE REVISED	XXXX - XXXX	CHECKED BY	

LAST REVISION 01-26-23 | DATE PLOTTED => 4/4/2023 | TIME PLOTTED => 8:49:53 AM

BORDER LAST REVISED 7/2/2010 | USERNAME => | DGN FILE => ...\3H900-Alt-7B_LayOut-19.dgn | RELATIVE BORDER SCALE IS IN INCHES 0 1 2 3 | UNIT 0328 | PROJECT NUMBER & PHASE 00000000001

Dist	COUNTY	ROUTE	POST MILES TOTAL PROJECT	SHEET No.	TOTAL SHEETS
04	Sol	80	40.7/R44.7		
03	Yol,Sac	80,50	VAR		


REGISTERED CIVIL ENGINEER DATE

PLANS APPROVAL DATE

DRAFT

REGISTERED PROFESSIONAL ENGINEER No. Exp. CIVIL STATE OF CALIFORNIA

THE STATE OF CALIFORNIA OR ITS OFFICERS OR AGENTS SHALL NOT BE RESPONSIBLE FOR THE ACCURACY OR COMPLETENESS OF SCANNED COPIES OF THIS PLAN SHEET.

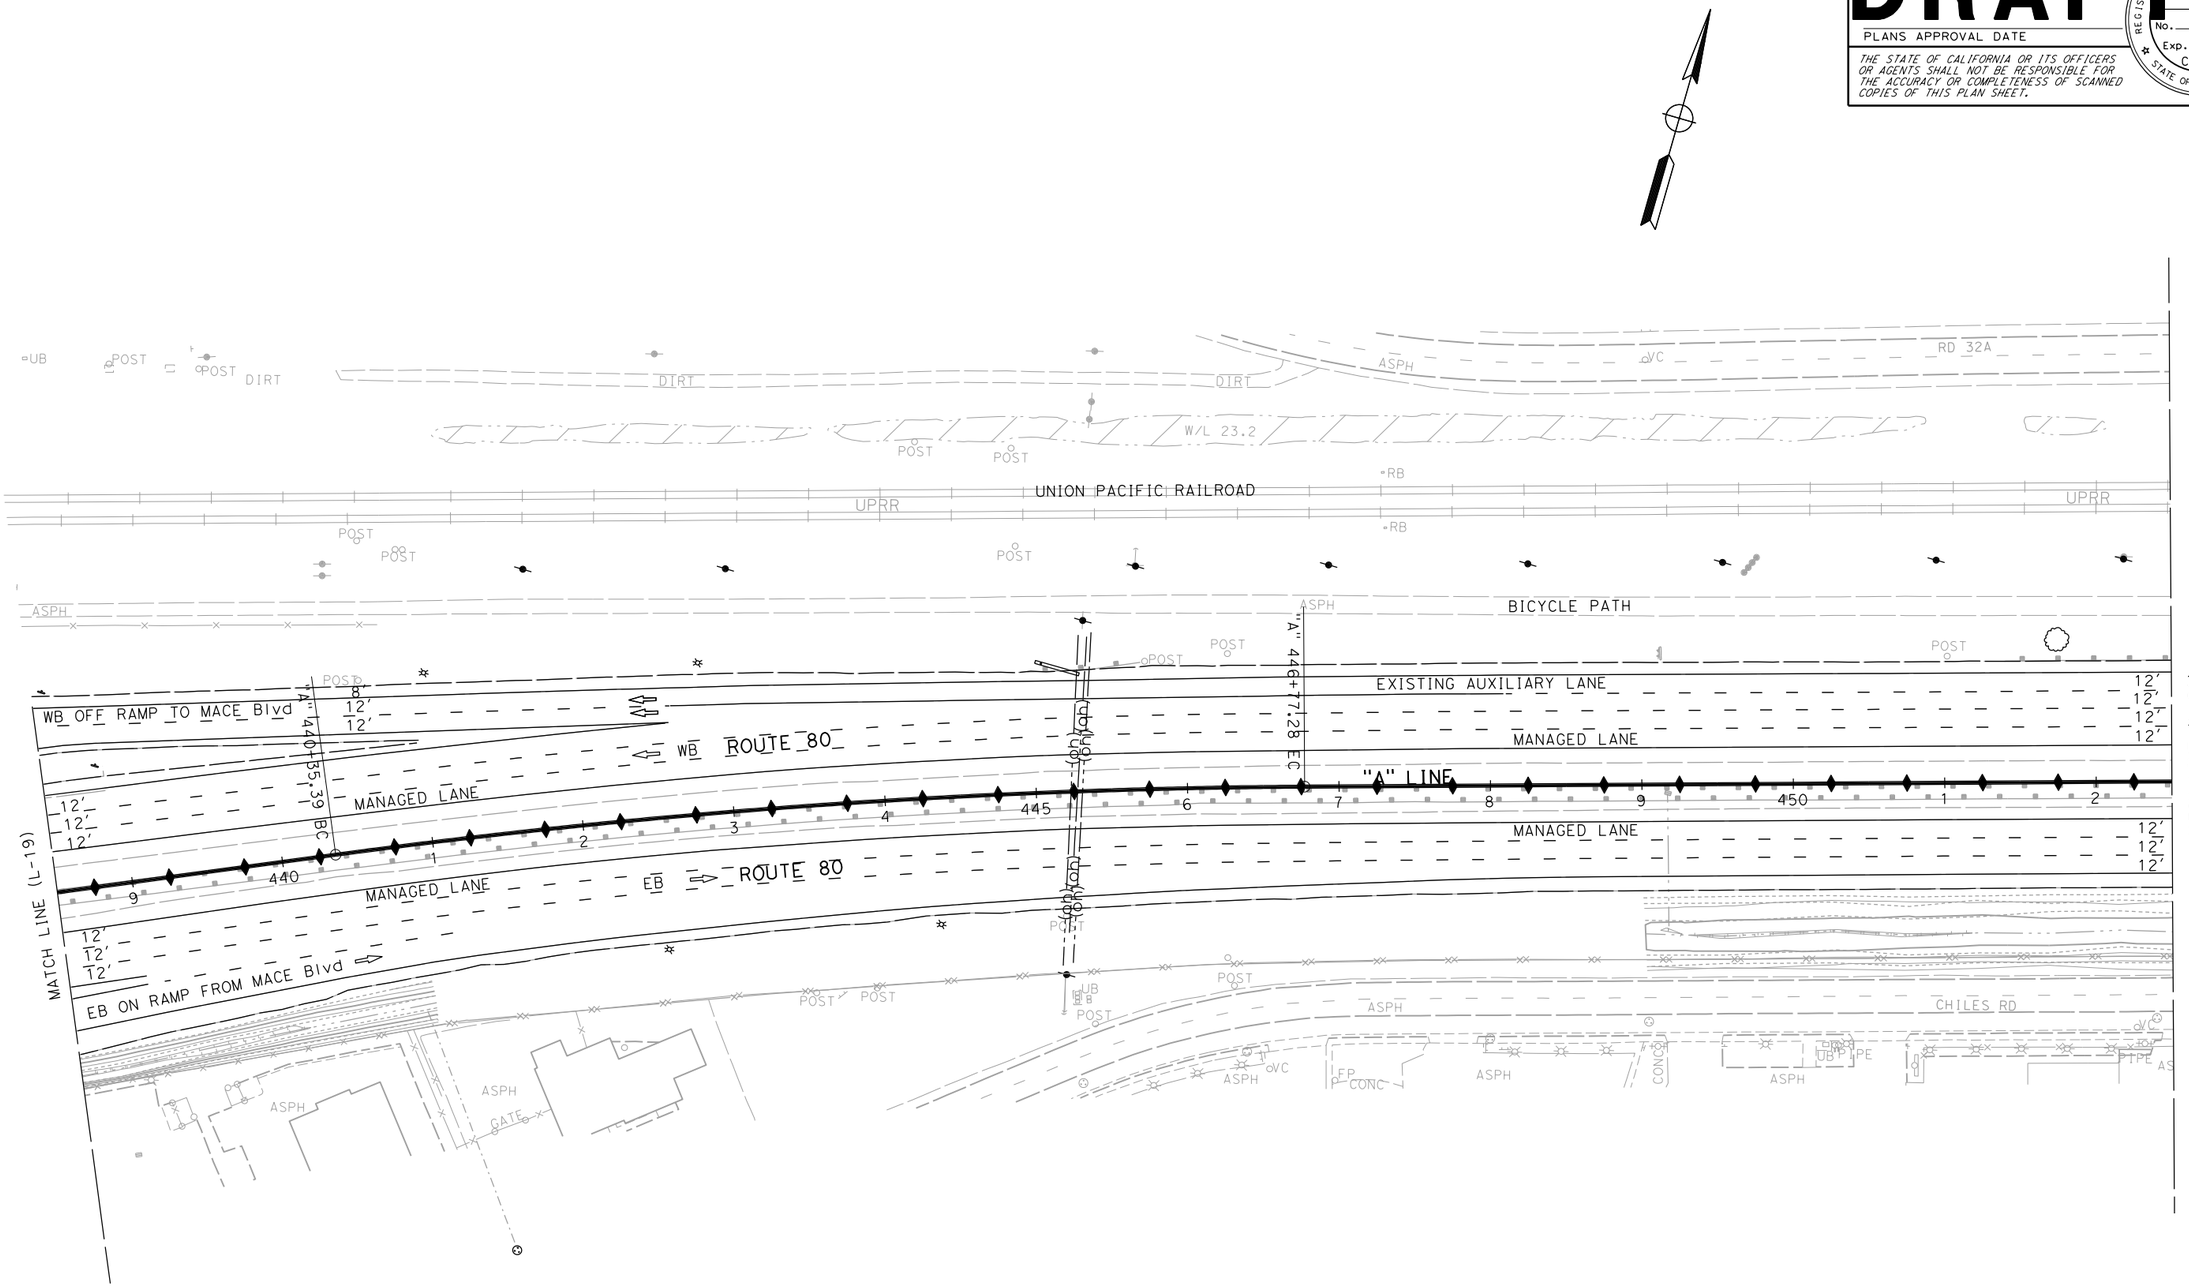

ALTERNATIVE 7B
LAYOUT

SCALE: 1" = 50'

L-20

CALCULATED-DESIGNED BY	CHECKED BY	REVISED BY	DATE REVISED
xxxx - xxxx	xxxx - xxxx		

FUNCTIONAL SUPERVISOR: MONIKA PEDIGO

STATE OF CALIFORNIA - DEPARTMENT OF TRANSPORTATION

Caltrans® 03 DESIGN

LAST REVISION 01-26-23 | DATE PLOTTED => 4/4/2023 TIME PLOTTED => 8:49:54 AM

BORDER LAST REVISED 7/2/2010 | USERNAME => | DGN FILE => ...\3H900-Alt-7B_LayOut-20.dgn | RELATIVE BORDER SCALE IS IN INCHES 0 1 2 3 | UNIT 0328 | PROJECT NUMBER & PHASE 00000000001

Dist	COUNTY	ROUTE	POST MILES TOTAL PROJECT	SHEET No.	TOTAL SHEETS
04	Sol	80	40.7/R44.7		
03	Yol,Sac	80,50	VAR		


REGISTERED CIVIL ENGINEER — DATE

PLANS APPROVAL DATE

REGISTERED PROFESSIONAL ENGINEER — No. — Exp. — CIVIL — STATE OF CALIFORNIA

THE STATE OF CALIFORNIA OR ITS OFFICERS OR AGENTS SHALL NOT BE RESPONSIBLE FOR THE ACCURACY OR COMPLETENESS OF SCANNED COPIES OF THIS PLAN SHEET.

DRAFT

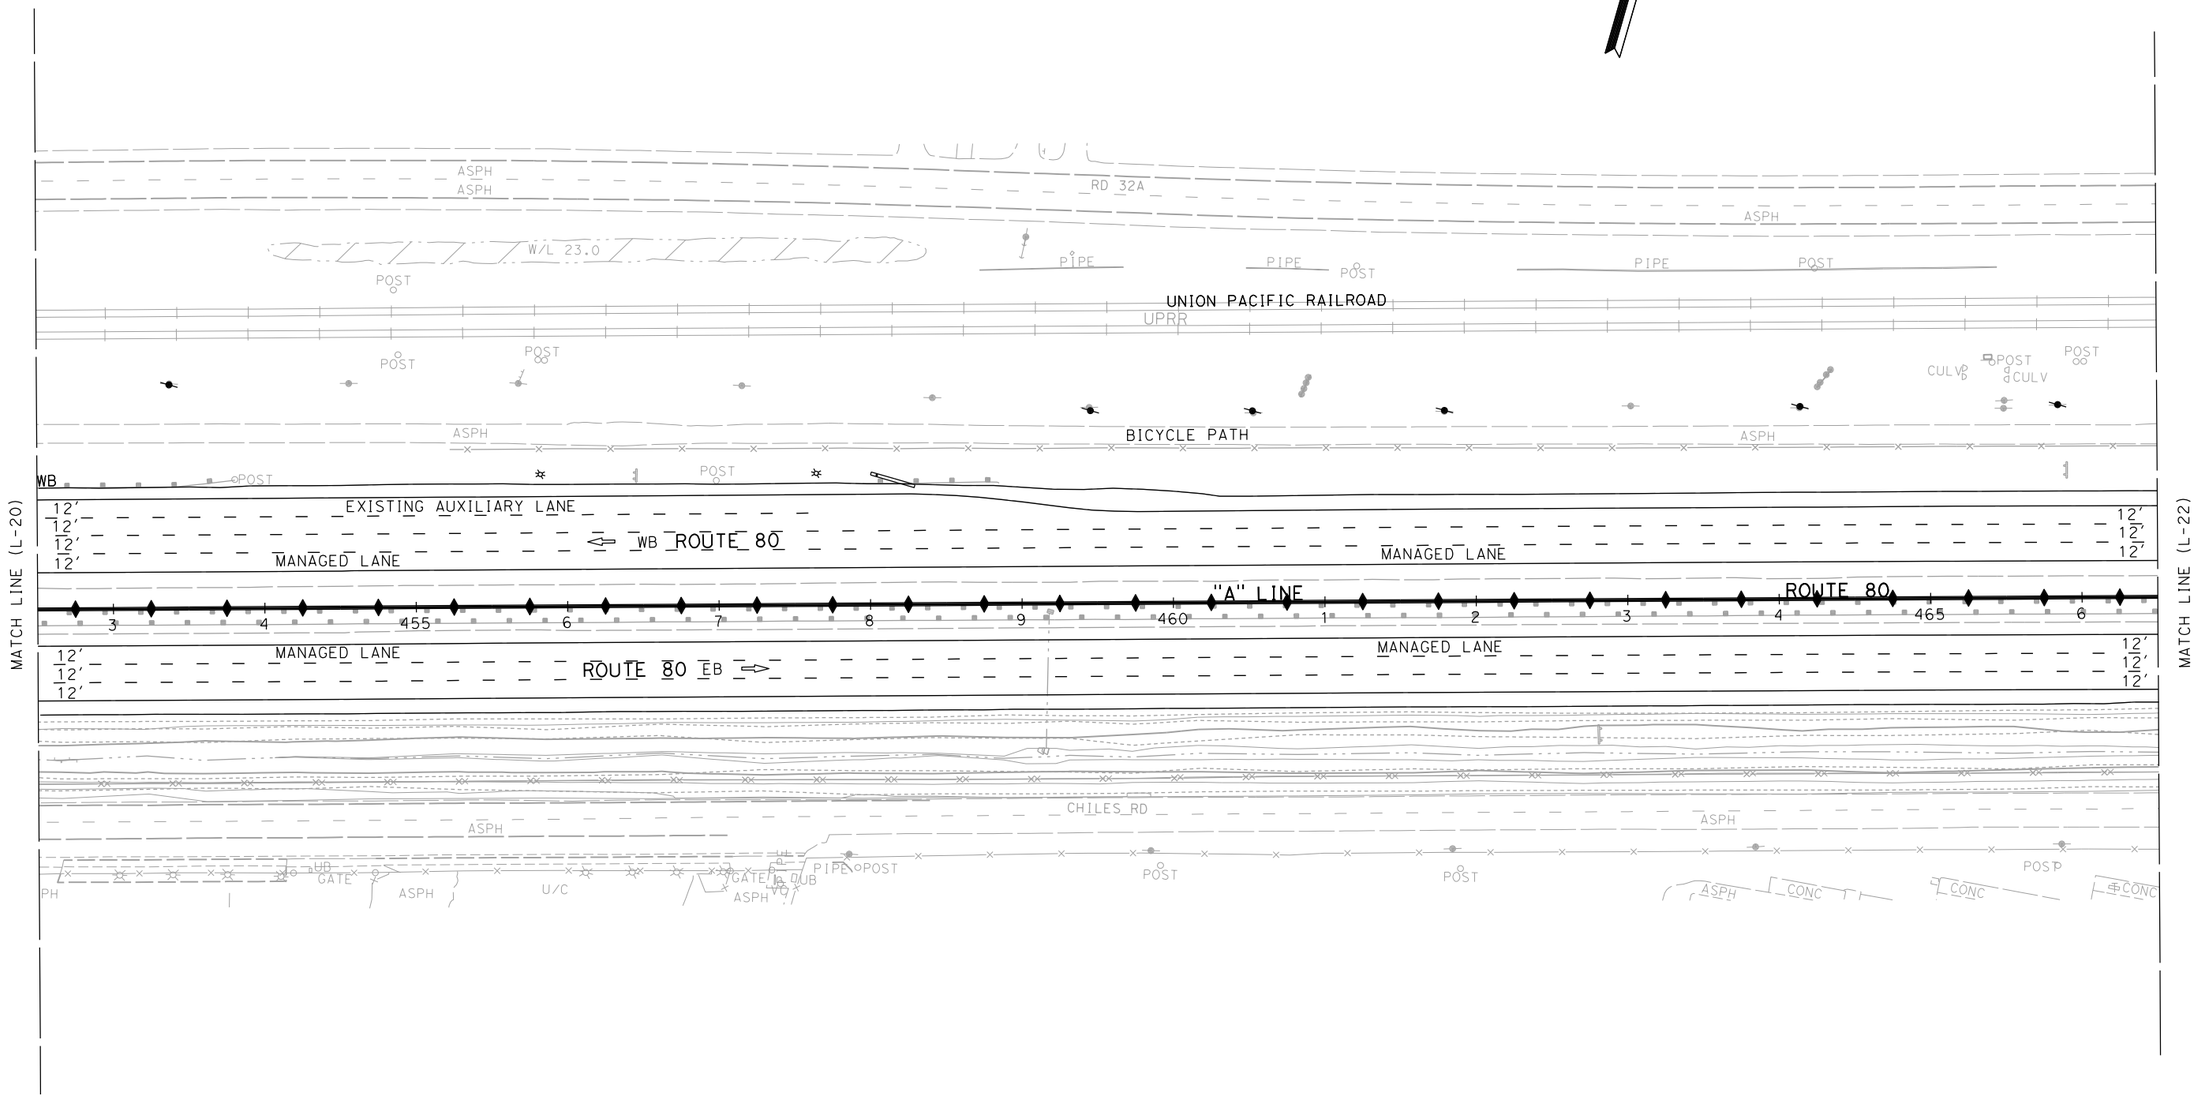

ALTERNATIVE 7B
LAYOUT

SCALE: 1" = 50'

L-21

STATE OF CALIFORNIA - DEPARTMENT OF TRANSPORTATION	FUNCTIONAL SUPERVISOR	CALCULATED-DESIGNED BY	REVISED BY	DATE REVISED	CHECKED BY
03 DESIGN	MONIKA PEDIGO	XXXX - XXXX		XXXX - XXXX	

LAST REVISION 01-26-23
DATE PLOTTED => 4/4/2023
TIME PLOTTED => 8:49:56 AM

BORDER LAST REVISED 7/2/2010

USERNAME =>
DGN FILE => ...\3H900-Alt-7B_LayOut-21.dgn

RELATIVE BORDER SCALE IS IN INCHES 0 1 2 3

UNIT 0328

PROJECT NUMBER & PHASE 00000000001

Dist	COUNTY	ROUTE	POST MILES TOTAL PROJECT	SHEET No.	TOTAL SHEETS
04	Sol	80	40.7/R44.7		
03	Yol,Sac	80,50	VAR		


REGISTERED CIVIL ENGINEER DATE

PLANS APPROVAL DATE

REGISTERED PROFESSIONAL ENGINEER No. Exp. CIVIL STATE OF CALIFORNIA

THE STATE OF CALIFORNIA OR ITS OFFICERS OR AGENTS SHALL NOT BE RESPONSIBLE FOR THE ACCURACY OR COMPLETENESS OF SCANNED COPIES OF THIS PLAN SHEET.

DRAFT

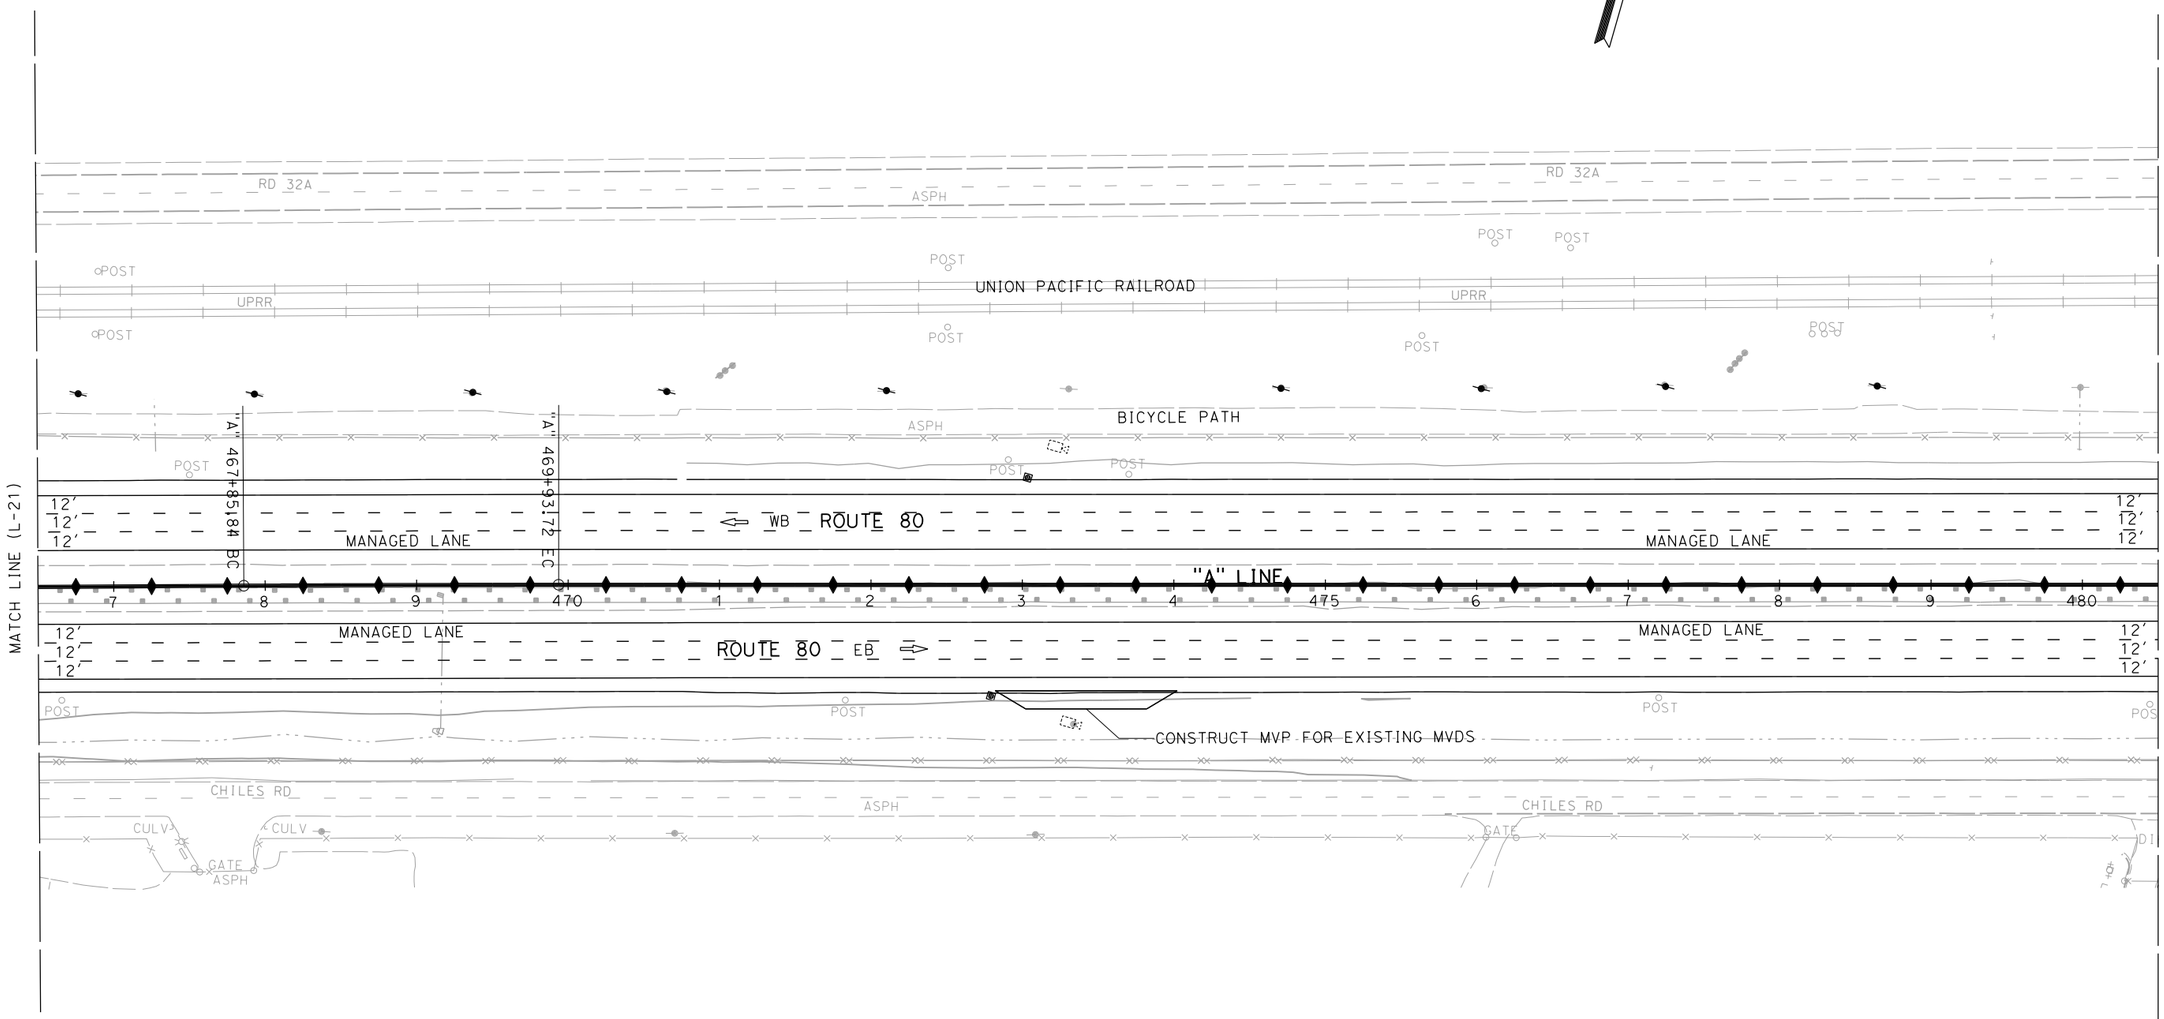

ALTERNATIVE 7B
LAYOUT

SCALE: 1" = 50'

L-22

CALCULATED-DESIGNED BY

CHECKED BY

REVISED BY

DATE REVISED

xxxx - xxxx

xxxx - xxxx

FUNCTIONAL SUPERVISOR

MONIKA PEDIGO

STATE OF CALIFORNIA - DEPARTMENT OF TRANSPORTATION

03 DESIGN

Caltrans

LAST REVISION 01-26-23

DATE PLOTTED => 4/4/2023

TIME PLOTTED => 8:49:57 AM

BORDER LAST REVISED 7/2/2010

USERNAME =>

DGN FILE => ...\3H900-Alt-7B_LayOut-22.dgn

RELATIVE BORDER SCALE IS IN INCHES 0 1 2 3

UNIT 0328

PROJECT NUMBER & PHASE 00000000001

Dist	COUNTY	ROUTE	POST MILES TOTAL PROJECT	SHEET No.	TOTAL SHEETS
04	Sol	80	40.7/R44.7		
03	Yol,Sac	80,50	VAR		


REGISTERED CIVIL ENGINEER — DATE

PLANS APPROVAL DATE

DRAFT

REGISTERED PROFESSIONAL ENGINEER — No. — Exp. — CIVIL — STATE OF CALIFORNIA

THE STATE OF CALIFORNIA OR ITS OFFICERS OR AGENTS SHALL NOT BE RESPONSIBLE FOR THE ACCURACY OR COMPLETENESS OF SCANNED COPIES OF THIS PLAN SHEET.

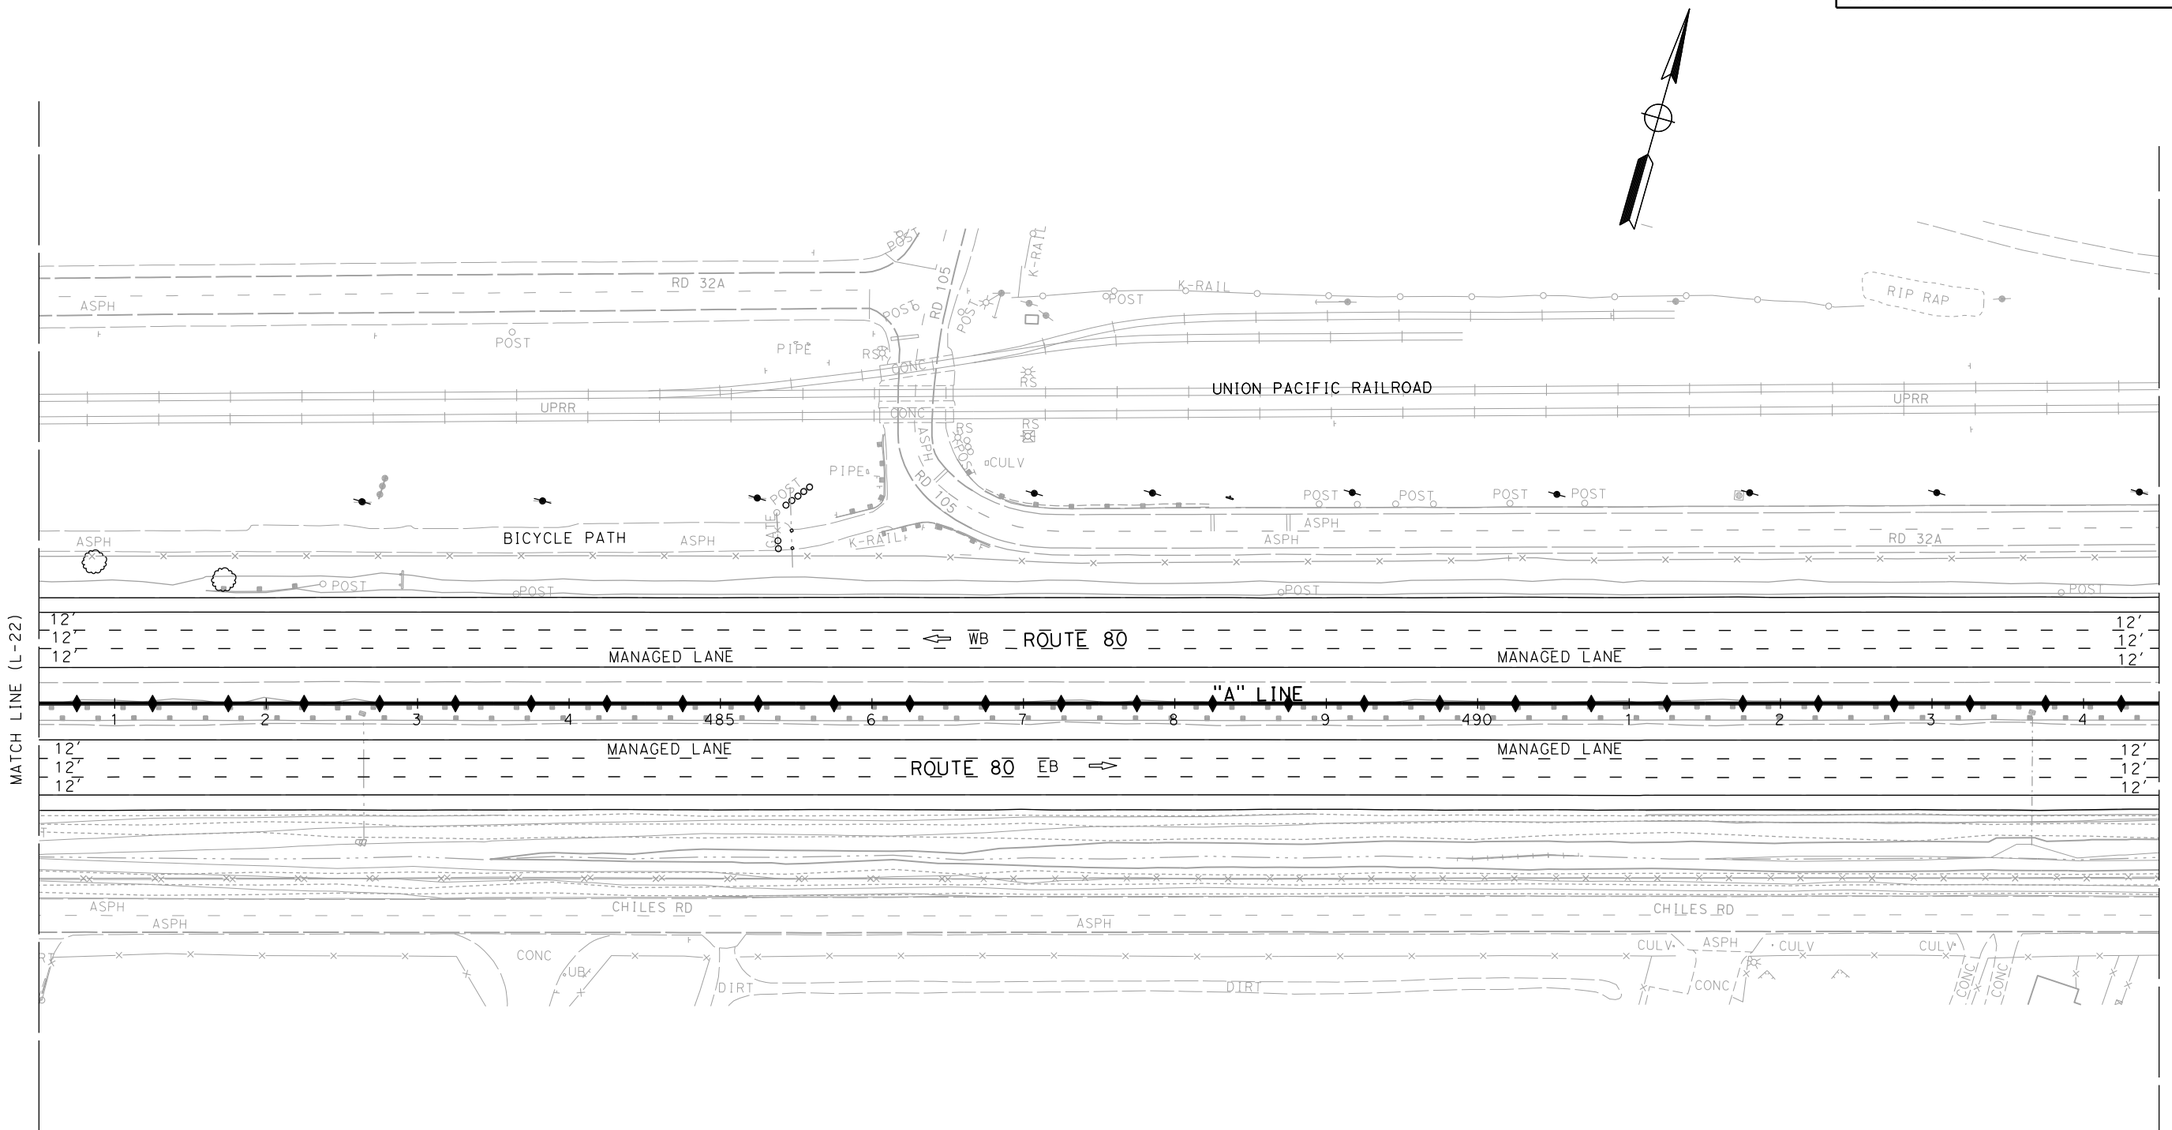

ALTERNATIVE 7B
LAYOUT

SCALE: 1" = 50'

L-23

STATE OF CALIFORNIA - DEPARTMENT OF TRANSPORTATION	FUNCTIONAL SUPERVISOR	CALCULATED-DESIGNED BY	REVISED BY	DATE REVISED	LAST REVISION 01-26-23
03 DESIGN	MONIKA PEDIGO	CHECKED BY	XXXX - XXXX	XXXX - XXXX	DATE PLOTTED => 4/4/2023 TIME PLOTTED => 8:49:58 AM

Caltrans

BORDER LAST REVISED 7/2/2010 | USERNAME => | DGN FILE => ...\3H900-Alt-7B_LayOut-23.dgn | RELATIVE BORDER SCALE IS IN INCHES 0 1 2 3 | UNIT 0328 | PROJECT NUMBER & PHASE 00000000001

Dist	COUNTY	ROUTE	POST MILES TOTAL PROJECT	SHEET No.	TOTAL SHEETS
04	Sol	80	40.7/R44.7		
03	Yol,Sac	80,50	VAR		


REGISTERED CIVIL ENGINEER — DATE

PLANS APPROVAL DATE

THE STATE OF CALIFORNIA OR ITS OFFICERS OR AGENTS SHALL NOT BE RESPONSIBLE FOR THE ACCURACY OR COMPLETENESS OF SCANNED COPIES OF THIS PLAN SHEET.

REGISTERED PROFESSIONAL ENGINEER — No. — Exp. — CIVIL — STATE OF CALIFORNIA

DRAFT

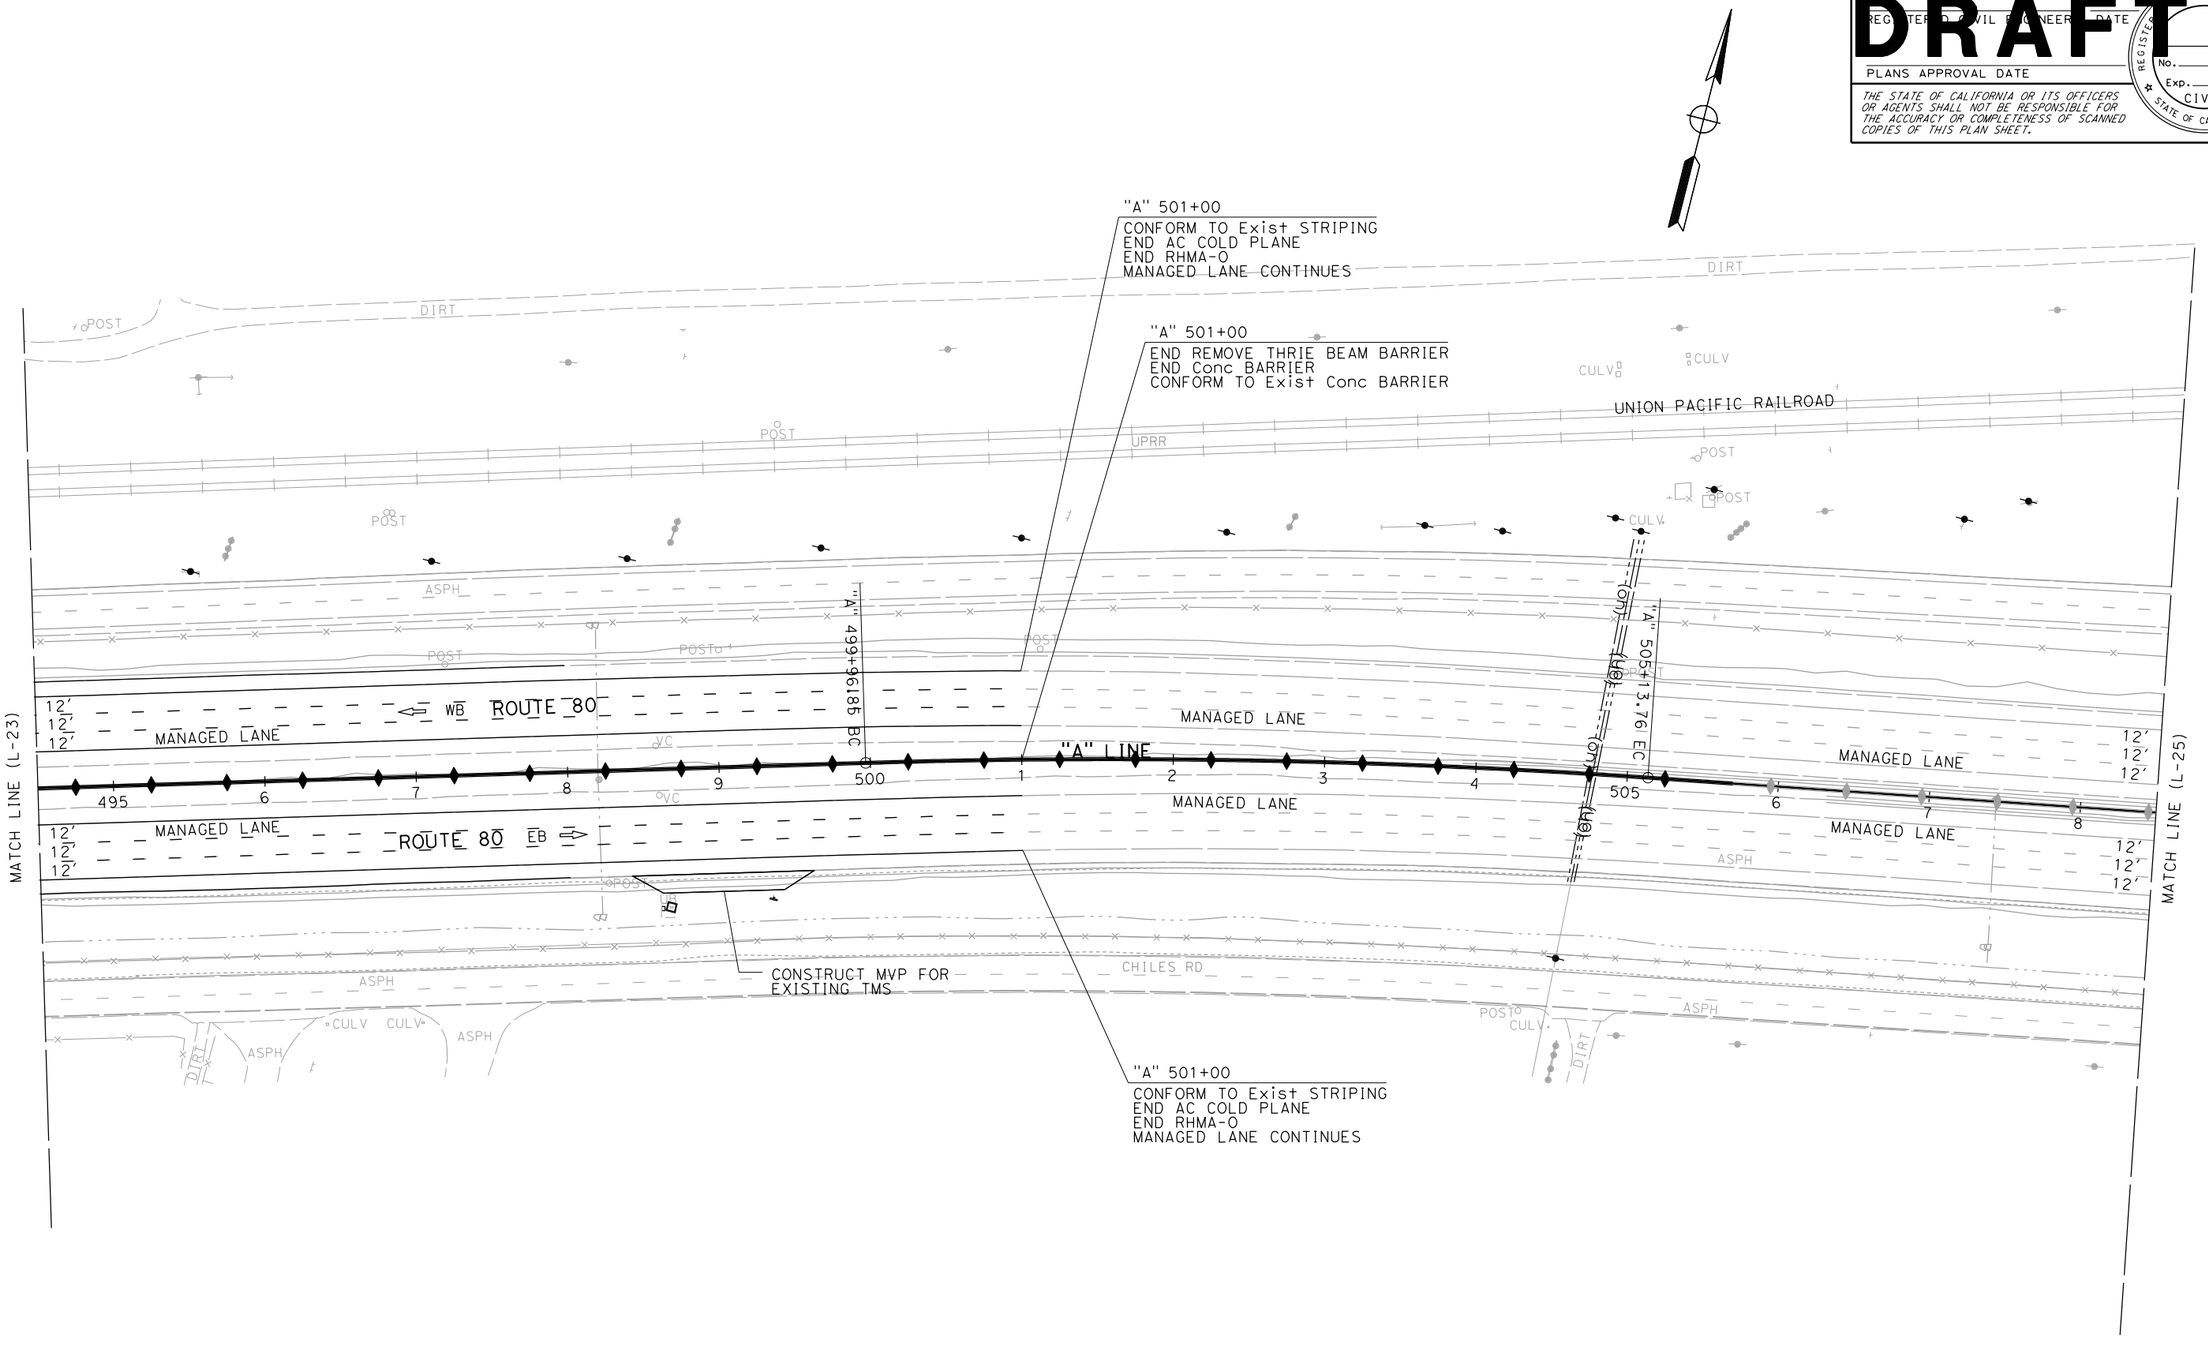

ALTERNATIVE 7B
LAYOUT

SCALE: 1" = 50'

L-24

REVISED BY	DATE REVISED	CALCULATED-DESIGNED BY	CHECKED BY
XXXX - XXXX	XXXX - XXXX		

FUNCTIONAL SUPERVISOR: MONIKA PEDIGO

STATE OF CALIFORNIA - DEPARTMENT OF TRANSPORTATION — **03 DESIGN**

Caltrans

LAST REVISION 01-26-23 | DATE PLOTTED => 4/4/2023 | TIME PLOTTED => 8:50:00 AM

BORDER LAST REVISED 7/2/2010 | USERNAME => | DGN FILE => ...\3H900-Alt-7B_LayOut-24.dgn | RELATIVE BORDER SCALE IS IN INCHES 0 1 2 3 | UNIT 0328 | PROJECT NUMBER & PHASE 00000000001

Dist	COUNTY	ROUTE	POST MILES TOTAL PROJECT	SHEET No.	TOTAL SHEETS
04	Sol	80	40.7/R44.7		
03	Yol,Sac	80,50	VAR		


REGISTERED CIVIL ENGINEER DATE

PLANS APPROVAL DATE

DRAFT

REGISTERED PROFESSIONAL ENGINEER No. Exp. CIVIL STATE OF CALIFORNIA

THE STATE OF CALIFORNIA OR ITS OFFICERS OR AGENTS SHALL NOT BE RESPONSIBLE FOR THE ACCURACY OR COMPLETENESS OF SCANNED COPIES OF THIS PLAN SHEET.

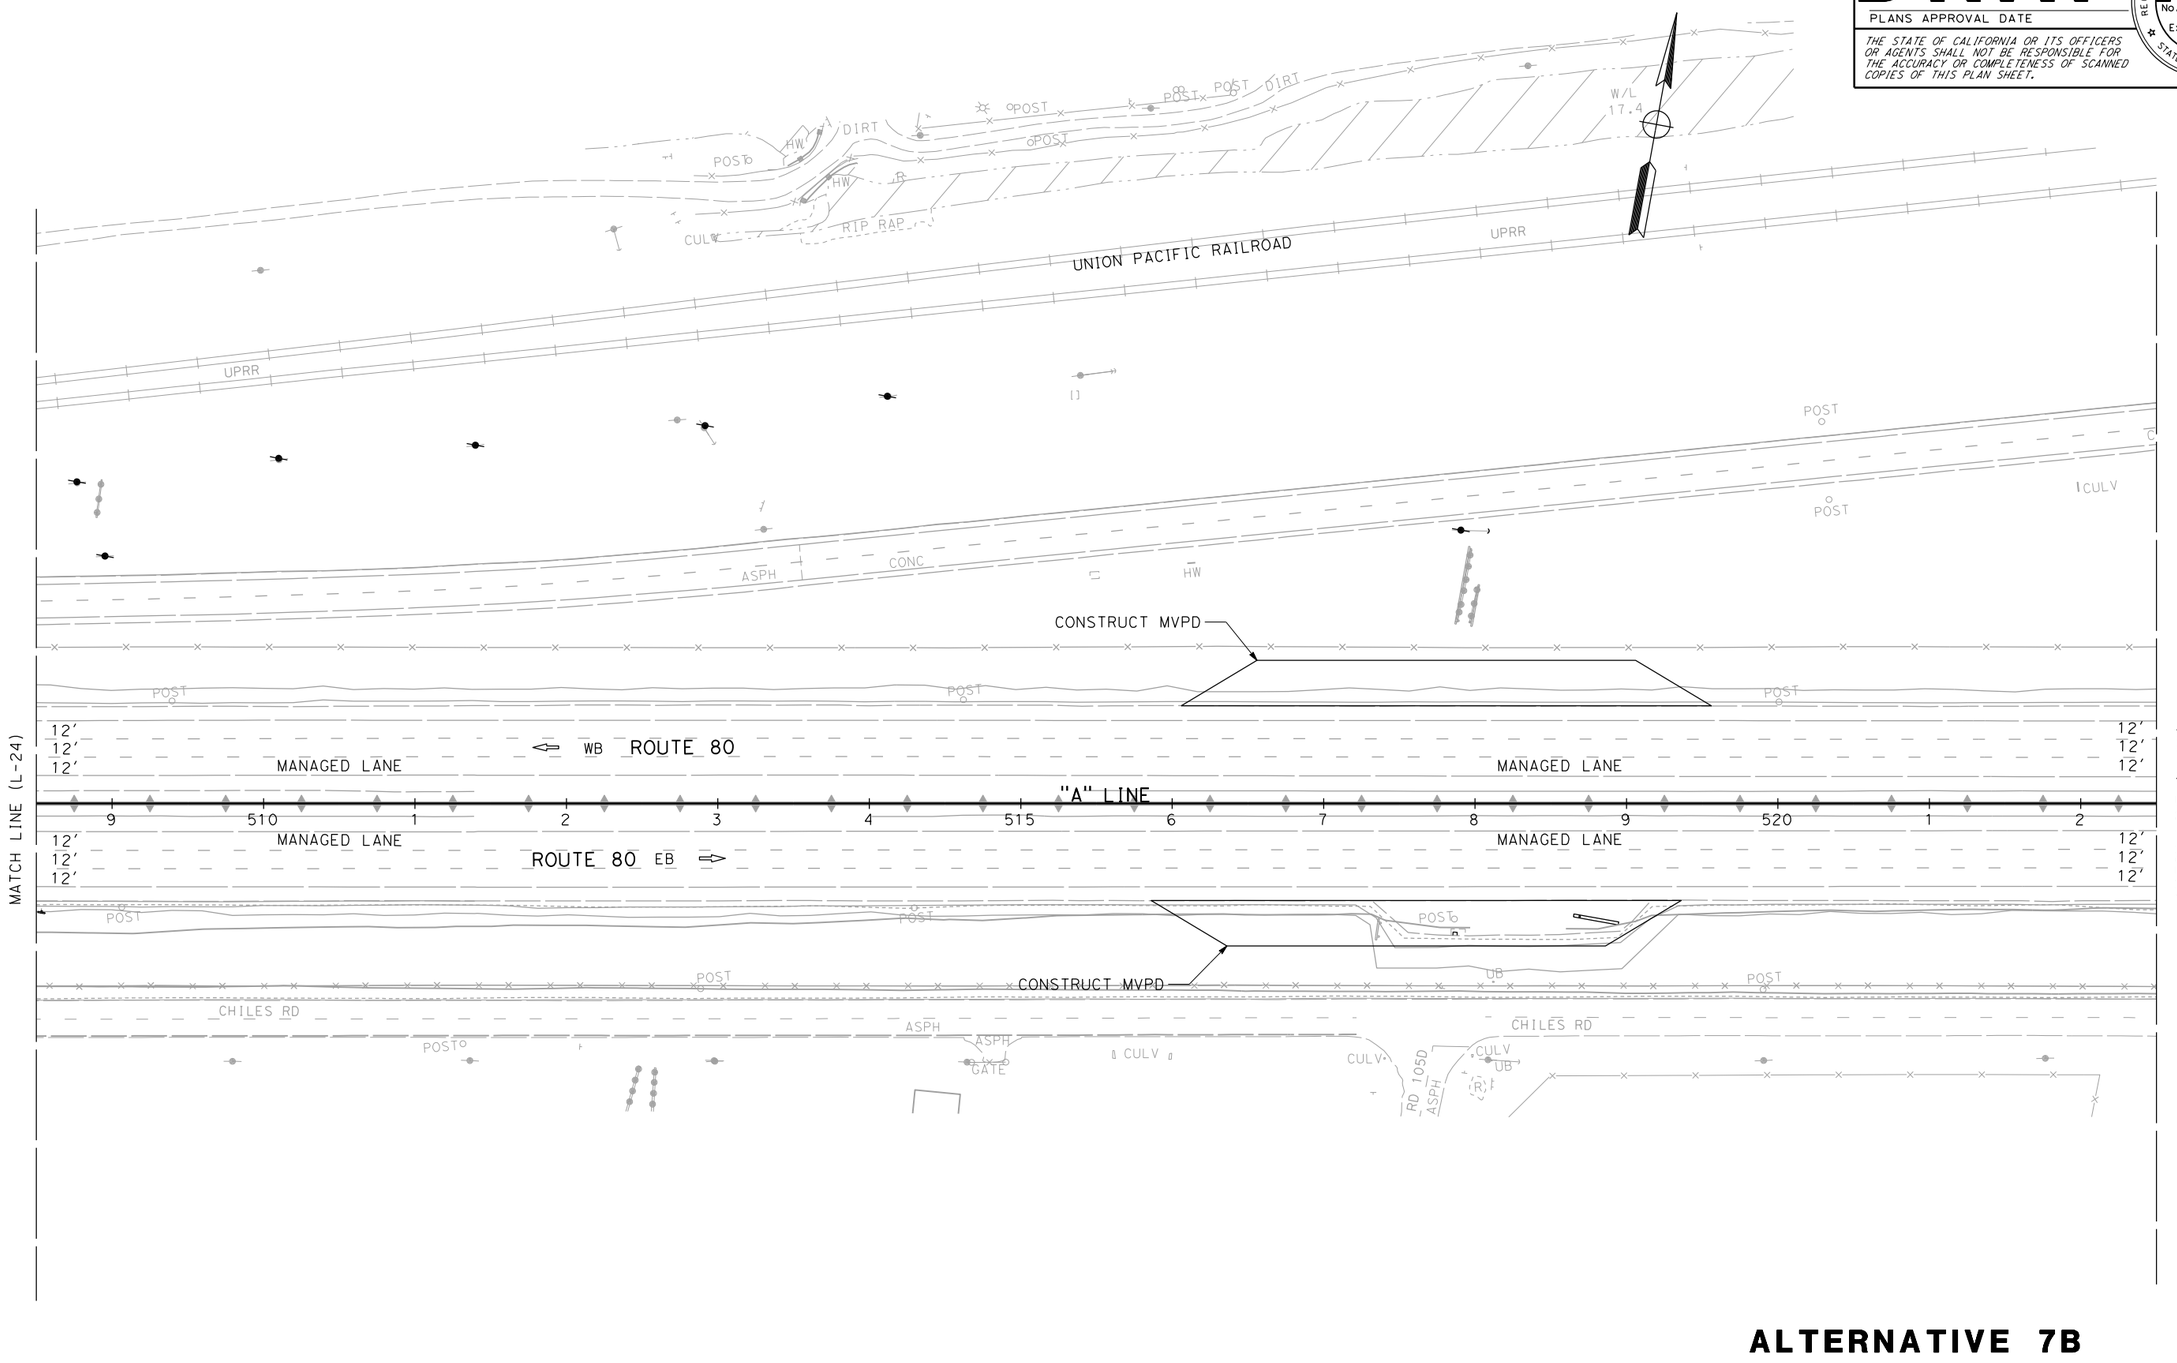

ALTERNATIVE 7B
LAYOUT

SCALE: 1" = 50'

L-25

REVISED BY	DATE REVISED
XXXX - XXXX	XXXX - XXXX

CALCULATED-DESIGNED BY

CHECKED BY

FUNCTIONAL SUPERVISOR: MONIKA PEDIGO

STATE OF CALIFORNIA - DEPARTMENT OF TRANSPORTATION

03 DESIGN

Caltrans

LAST REVISION 01-26-23

DATE PLOTTED => 4/4/2023
TIME PLOTTED => 8:50:01 AM

BORDER LAST REVISED 7/2/2010

USERNAME =>
DGN FILE => ...\3H900-Alt-7B_LayOut-25.dgn

RELATIVE BORDER SCALE IS IN INCHES 0 1 2 3

UNIT 0328

PROJECT NUMBER & PHASE 00000000001

Dist	COUNTY	ROUTE	POST MILES TOTAL PROJECT	SHEET No.	TOTAL SHEETS
04	Sol	80	40.7/R44.7		
03	Yol,Sac	80,50	VAR		


REGISTERED CIVIL ENGINEER DATE

PLANS APPROVAL DATE

DRAFT

REGISTERED PROFESSIONAL ENGINEER No. Exp. CIVIL STATE OF CALIFORNIA

THE STATE OF CALIFORNIA OR ITS OFFICERS OR AGENTS SHALL NOT BE RESPONSIBLE FOR THE ACCURACY OR COMPLETENESS OF SCANNED COPIES OF THIS PLAN SHEET.

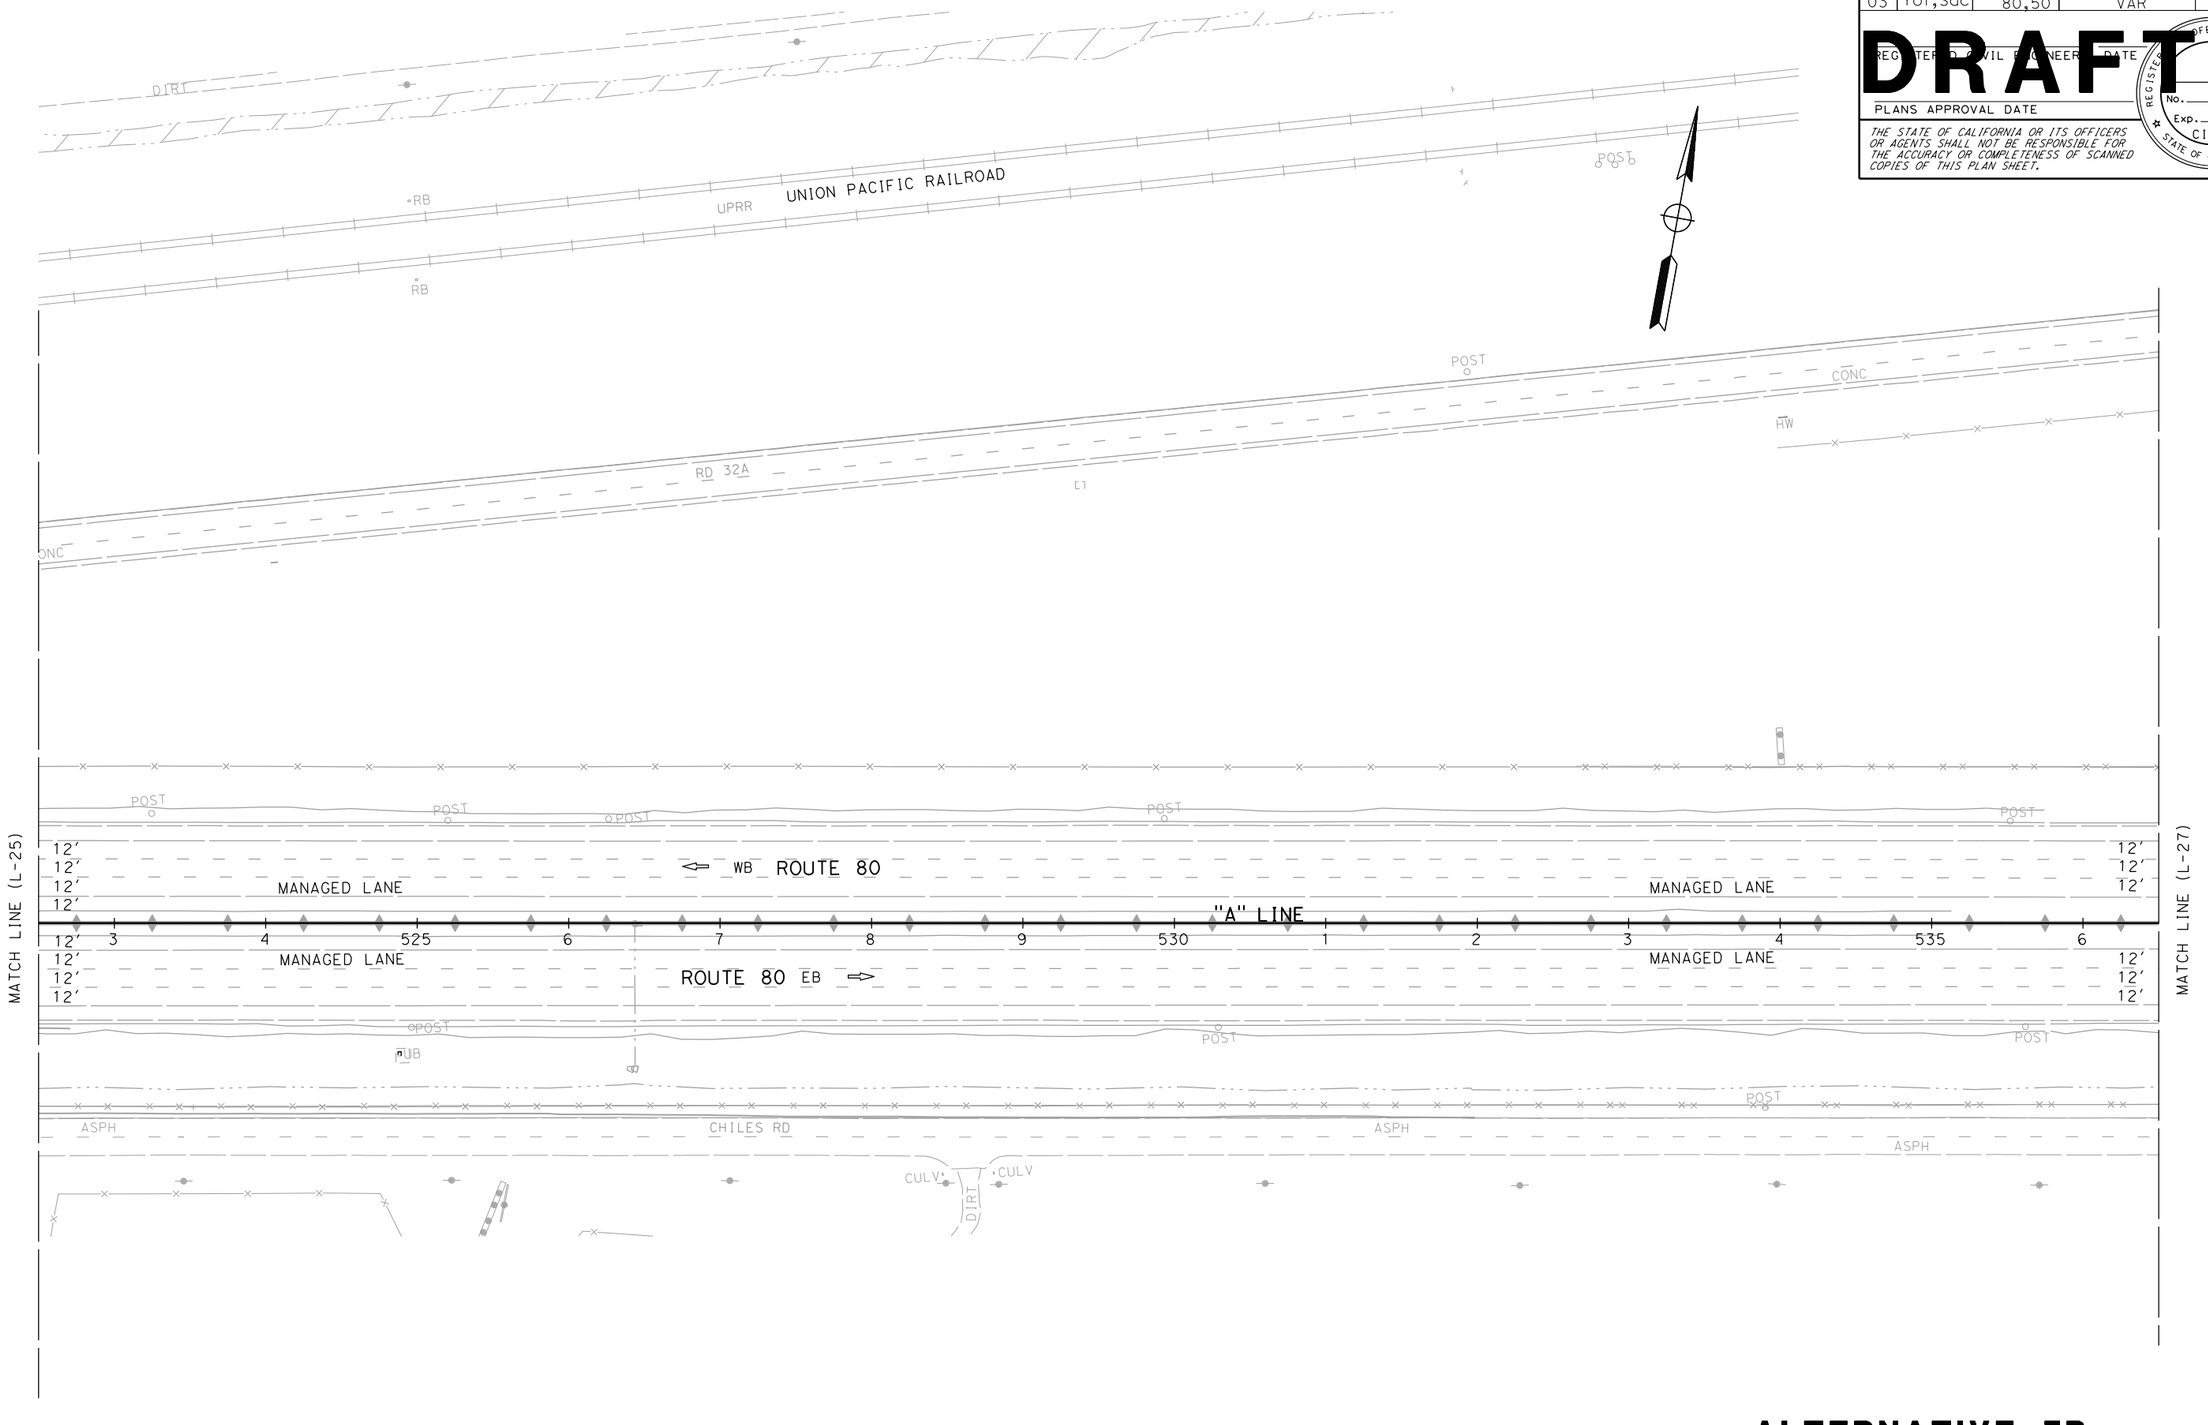

ALTERNATIVE 7B LAYOUT

SCALE: 1" = 50'

L-26

REVISED BY	xxxx - xxxx
DATE REVISED	xxxx - xxxx
CALCULATED-DESIGNED BY	
CHECKED BY	
FUNCTIONAL SUPERVISOR	MONIKA PEDIGO
STATE OF CALIFORNIA - DEPARTMENT OF TRANSPORTATION	**03 DESIGN**

LAST REVISION 01-26-23 | DATE PLOTTED => 4/4/2023 | TIME PLOTTED => 8:50:03 AM

BORDER LAST REVISED 7/2/2010 | USERNAME => | DGN FILE => ...\3H900-Alt-7B_LayOut-26.dgn | RELATIVE BORDER SCALE IS IN INCHES 0 1 2 3 | UNIT 0328 | PROJECT NUMBER & PHASE 00000000001

Dist	COUNTY	ROUTE	POST MILES TOTAL PROJECT	SHEET No.	TOTAL SHEETS
04	Sol	80	40.7/R44.7		
03	Yol,Sac	80,50	VAR		


REGISTERED CIVIL ENGINEER — DATE

PLANS APPROVAL DATE

DRAFT

REGISTERED PROFESSIONAL ENGINEER — No. — Exp. — CIVIL — STATE OF CALIFORNIA

THE STATE OF CALIFORNIA OR ITS OFFICERS OR AGENTS SHALL NOT BE RESPONSIBLE FOR THE ACCURACY OR COMPLETENESS OF SCANNED COPIES OF THIS PLAN SHEET.

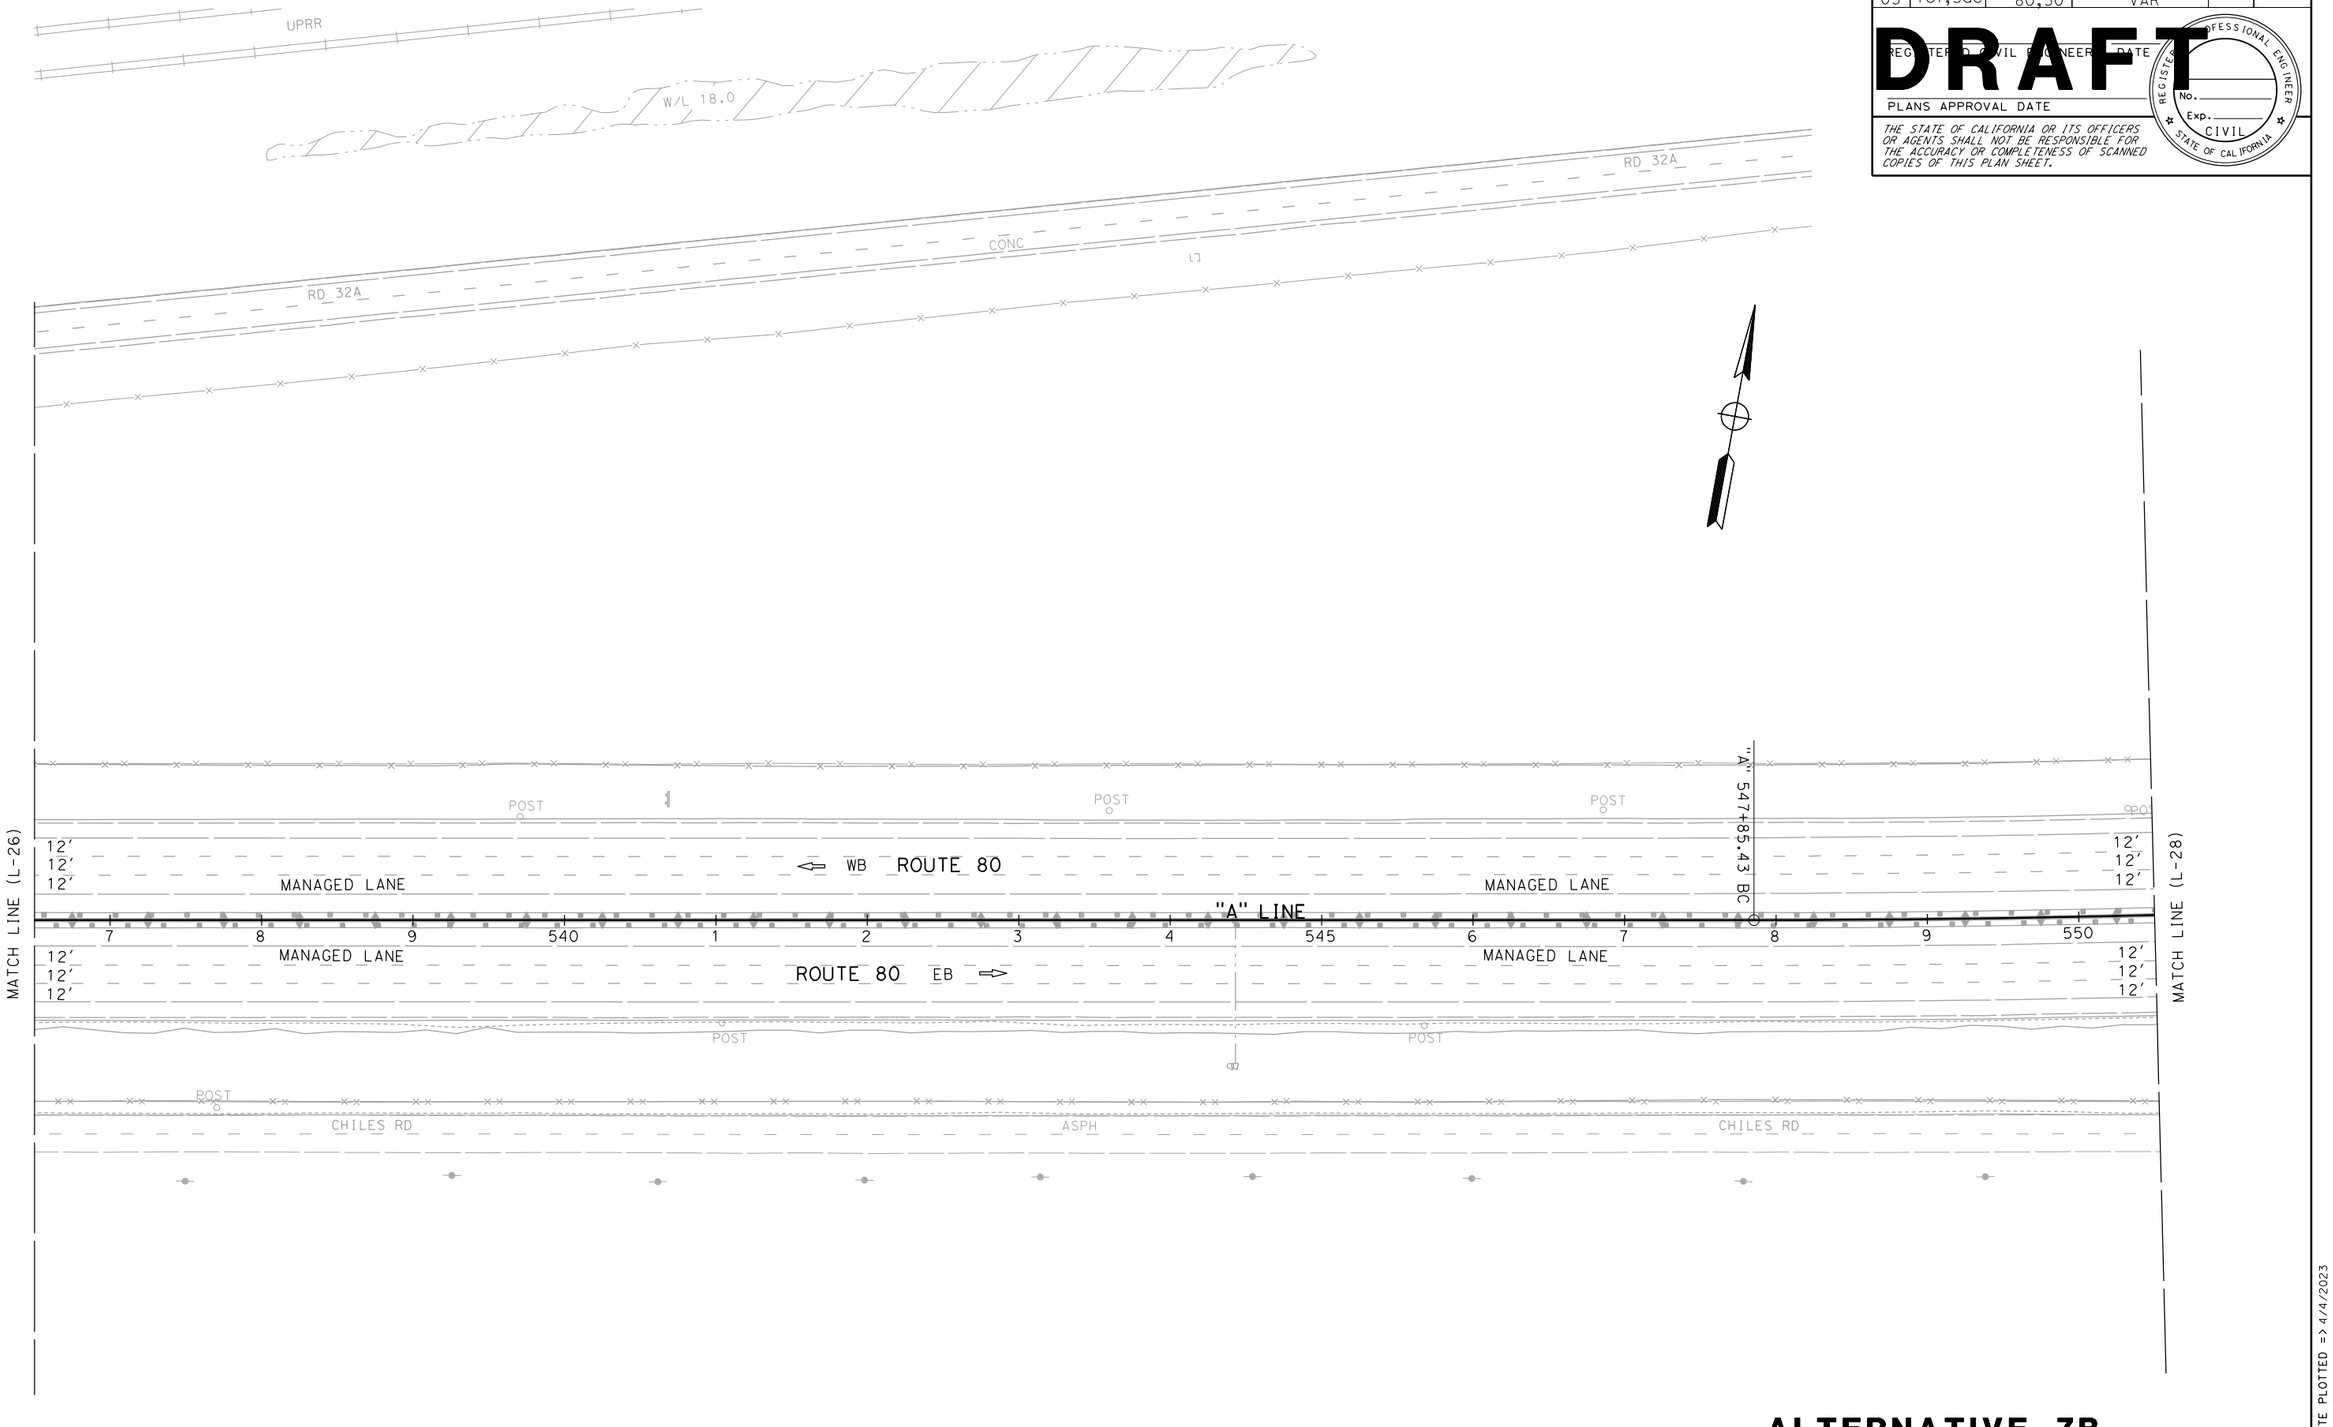

ALTERNATIVE 7B
LAYOUT

SCALE: 1" = 50'

L-27

STATE OF CALIFORNIA - DEPARTMENT OF TRANSPORTATION
03 DESIGN
Caltrans

FUNCTIONAL SUPERVISOR: MONIKA PEDIGO

CALCULATED-DESIGNED BY
CHECKED BY

REVISED BY	DATE REVISED
XXXX - XXXX	XXXX - XXXX

LAST REVISION 01-26-23
DATE PLOTTED => 4/4/2023
TIME PLOTTED => 8:50:04 AM

BORDER LAST REVISED 7/2/2010

USERNAME =>
DGN FILE => ...\3H900-Alt-7B_LayOut-27.dgn

RELATIVE BORDER SCALE IS IN INCHES 0 1 2 3

UNIT 0328

PROJECT NUMBER & PHASE 00000000001

Dist	COUNTY	ROUTE	POST MILES TOTAL PROJECT	SHEET No.	TOTAL SHEETS
04	Sol	80	40.7/R44.7		
03	Yol,Sac	80,50	VAR		


DRAFT

REGISTERED CIVIL ENGINEER DATE

PLANS APPROVAL DATE

REGISTERED PROFESSIONAL ENGINEER No. Exp. CIVIL STATE OF CALIFORNIA

THE STATE OF CALIFORNIA OR ITS OFFICERS OR AGENTS SHALL NOT BE RESPONSIBLE FOR THE ACCURACY OR COMPLETENESS OF SCANNED COPIES OF THIS PLAN SHEET.

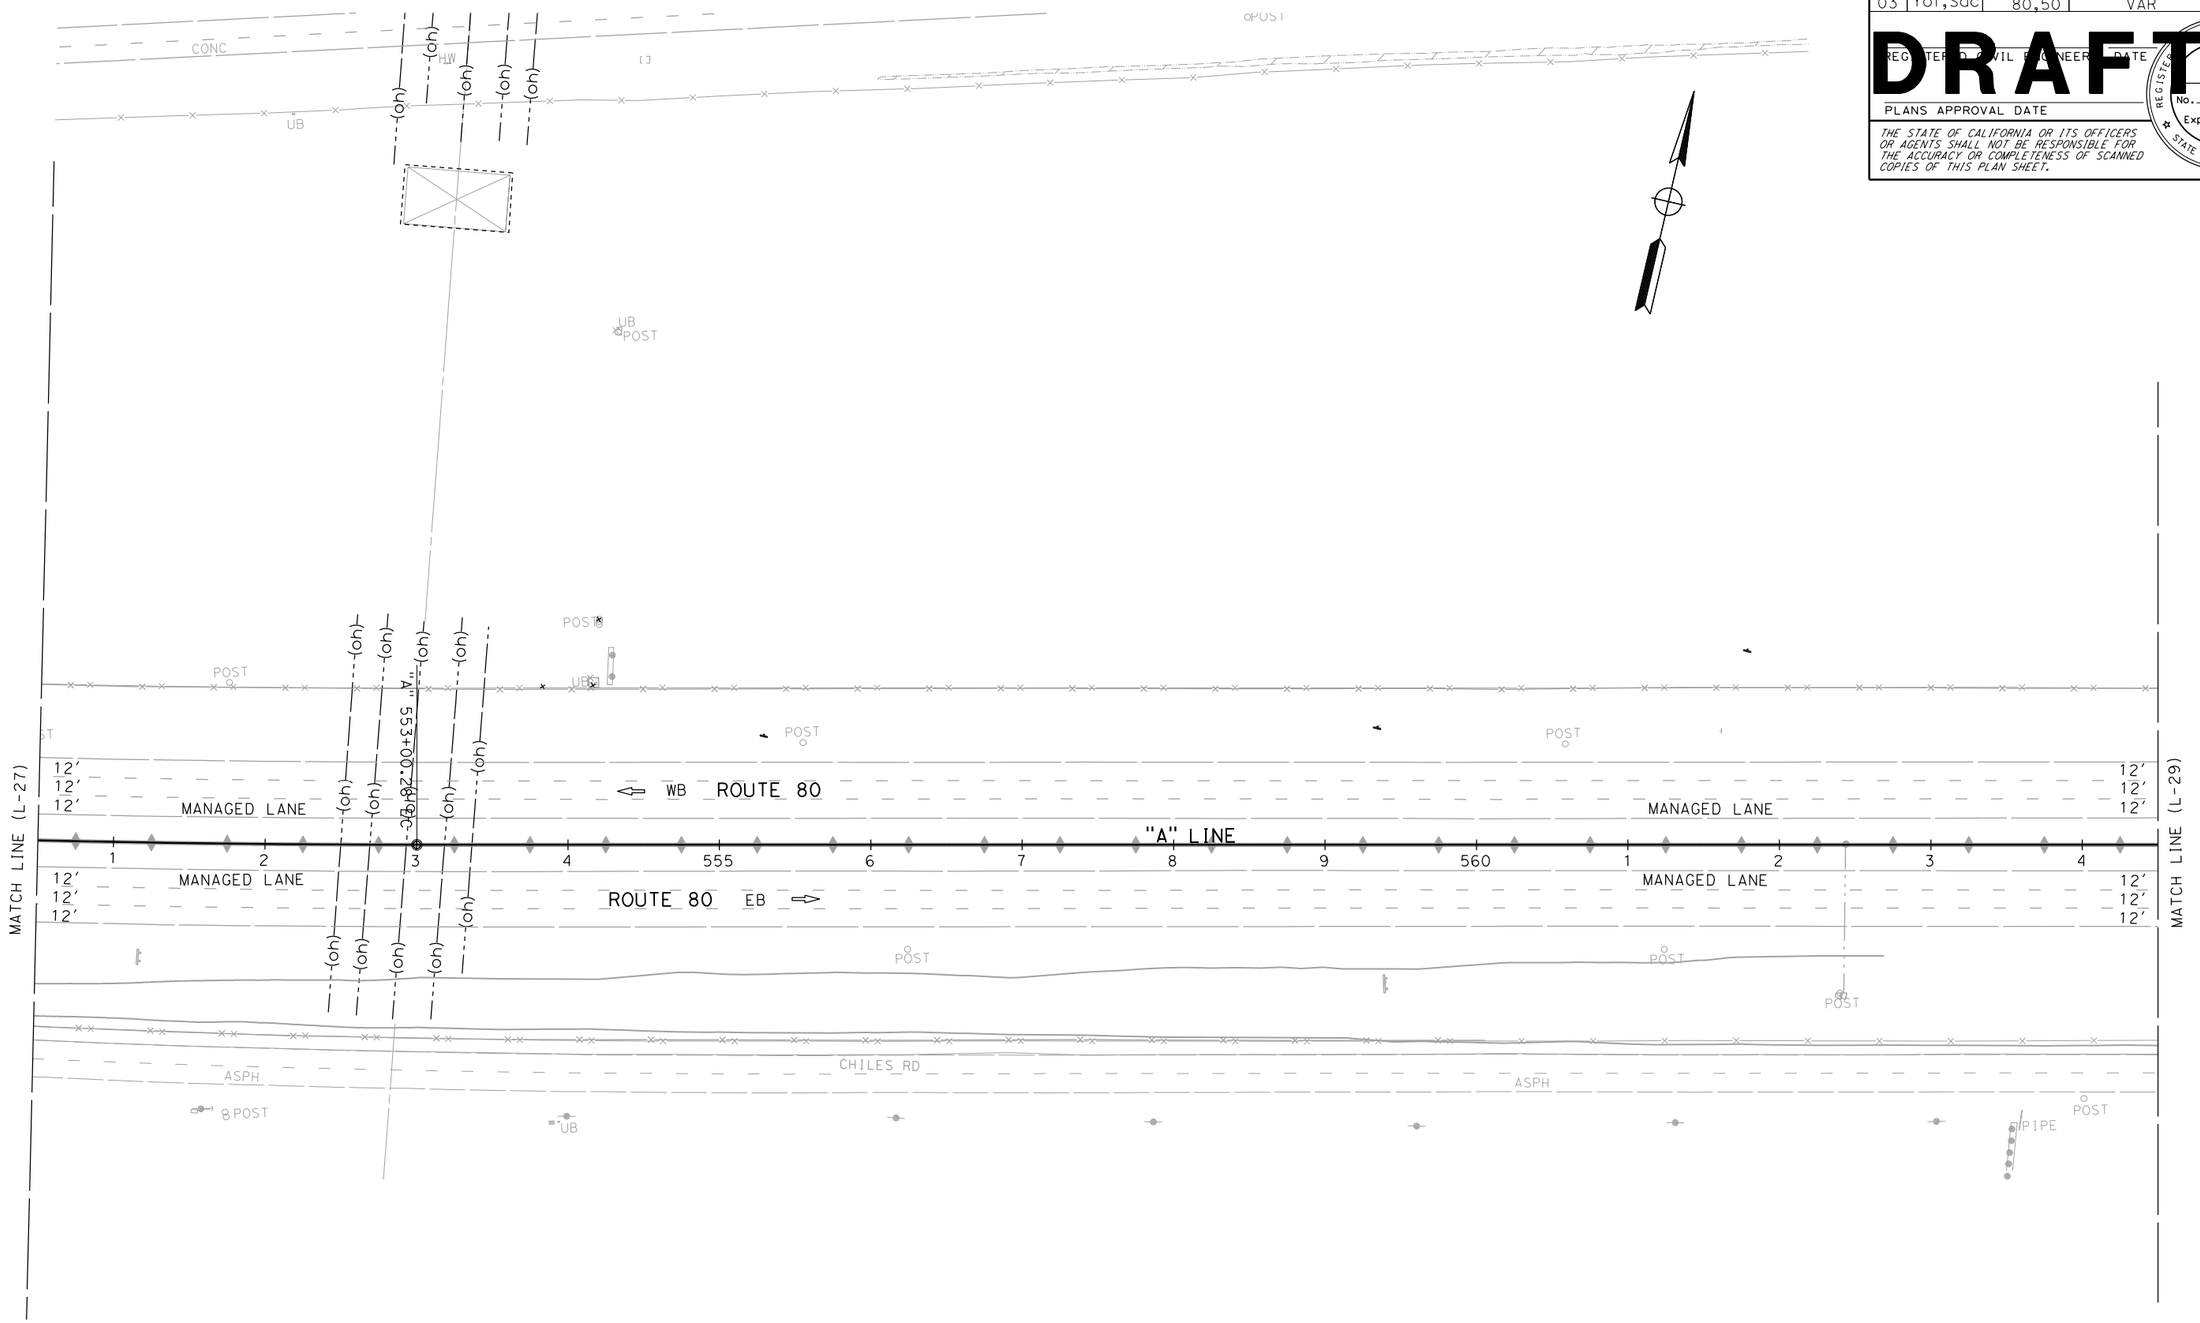

ALTERNATIVE 7B
LAYOUT

SCALE: 1" = 50'

L-28

STATE OF CALIFORNIA - DEPARTMENT OF TRANSPORTATION
03 DESIGN
Caltrans

FUNCTIONAL SUPERVISOR: MONIKA PEDIGO

CALCULATED-DESIGNED BY
CHECKED BY
xxxx - xxxx
xxxx - xxxx
REVISED BY
DATE REVISED

LAST REVISION 01-26-23
DATE PLOTTED => 4/4/2023
TIME PLOTTED => 8:50:06 AM

BORDER LAST REVISED 7/2/2010
USERNAME =>
DGN FILE => ...\3H900-Alt-7B_LayOut-28.dgn
RELATIVE BORDER SCALE IS IN INCHES 0 1 2 3
UNIT 0328
PROJECT NUMBER & PHASE 00000000001

Dist	COUNTY	ROUTE	POST MILES TOTAL PROJECT	SHEET No.	TOTAL SHEETS
04	Sol	80	40.7/R44.7		
03	Yol,Sac	80,50	VAR		


DRAFT

REGISTERED CIVIL ENGINEER — DATE

PLANS APPROVAL DATE

REGISTERED PROFESSIONAL ENGINEER No. Exp. CIVIL STATE OF CALIFORNIA

THE STATE OF CALIFORNIA OR ITS OFFICERS OR AGENTS SHALL NOT BE RESPONSIBLE FOR THE ACCURACY OR COMPLETENESS OF SCANNED COPIES OF THIS PLAN SHEET.

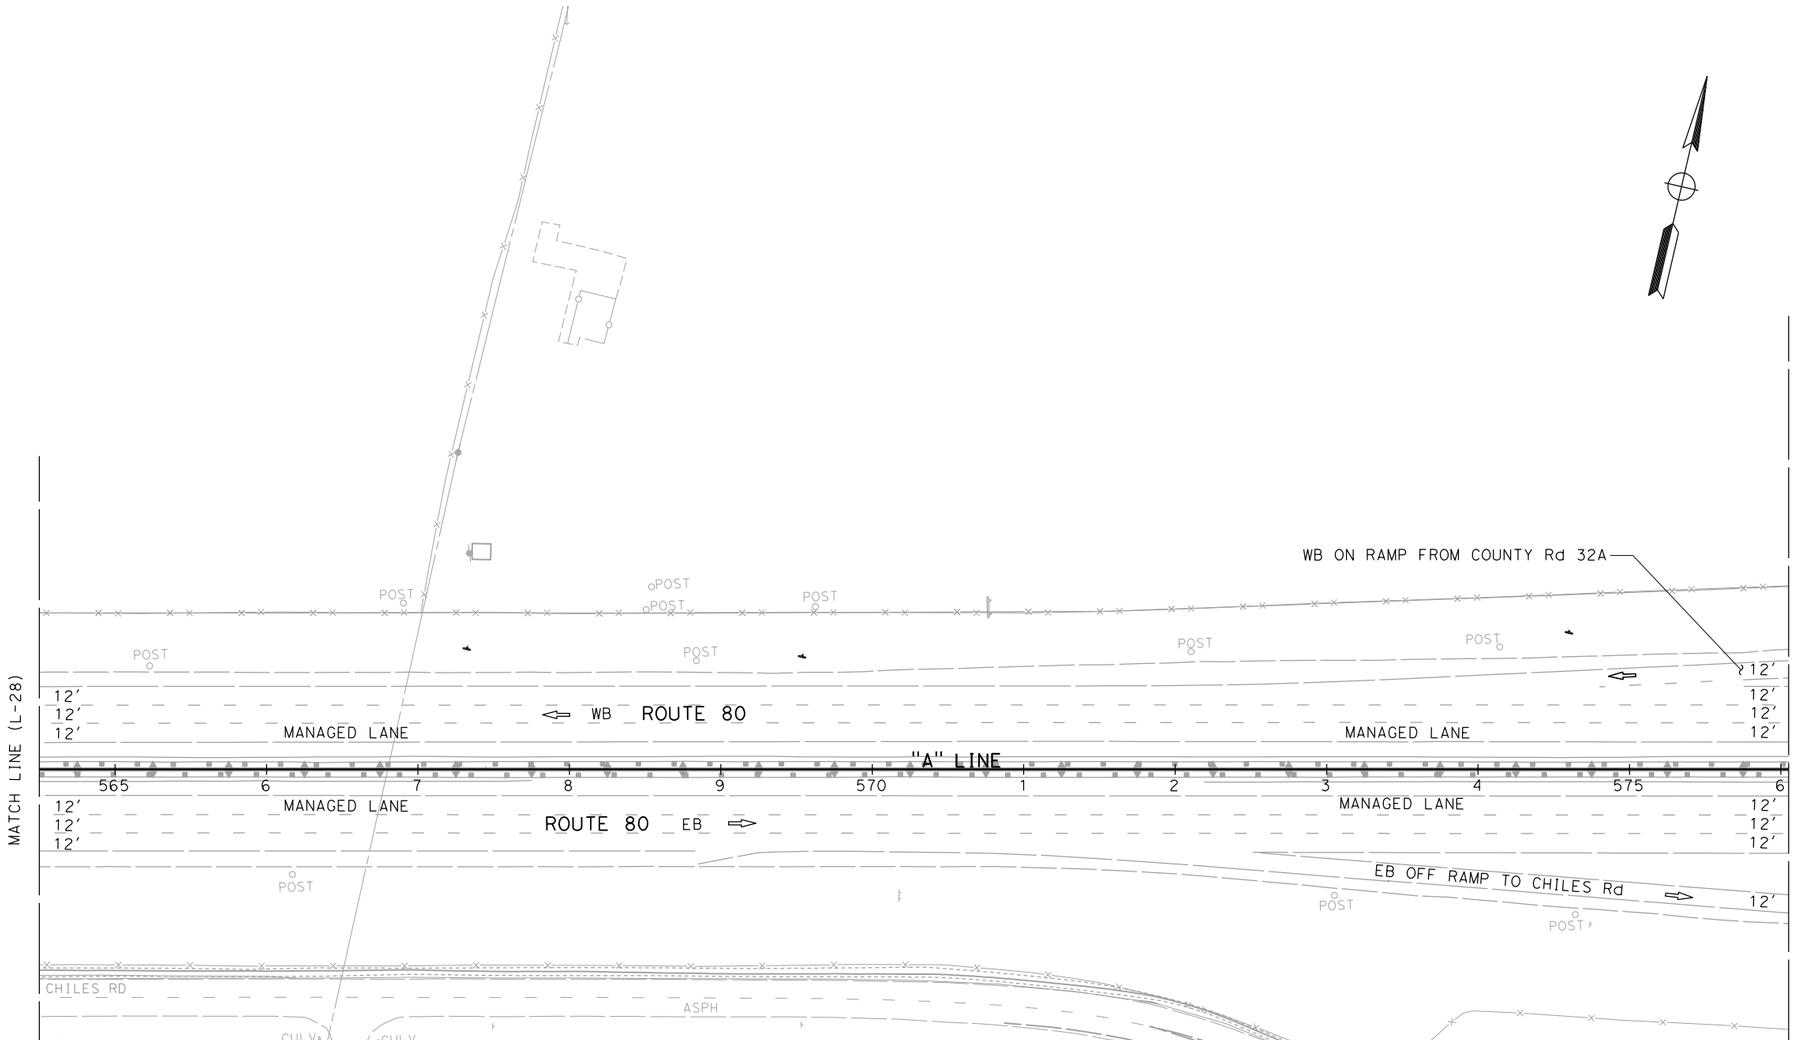

ALTERNATIVE 7B
LAYOUT

SCALE: 1" = 50'

L-29

STATE OF CALIFORNIA - DEPARTMENT OF TRANSPORTATION	CALCULATED-DESIGNED BY	xxxx - xxxx	REVISED BY		
03 DESIGN	CHECKED BY	xxxx - xxxx	DATE REVISED		
Caltrans	FUNCTIONAL SUPERVISOR	MONIKA PEDIGO			

LAST REVISION 01-26-23 | DATE PLOTTED => 4/4/2023 | TIME PLOTTED => 8:50:07 AM

BORDER LAST REVISED 7/2/2010 | USERNAME => | DGN FILE => ...\3H900-Alt-7B_LayOut-29.dgn | RELATIVE BORDER SCALE IS IN INCHES 0 1 2 3 | UNIT 0328 | PROJECT NUMBER & PHASE 00000000001

Dist	COUNTY	ROUTE	POST MILES TOTAL PROJECT	SHEET No.	TOTAL SHEETS
04	Sol	80	40.7/R44.7		
03	Yol,Sac	80,50	VAR		


DRAFT

REGISTERED CIVIL ENGINEER — DATE

PLANS APPROVAL DATE

REGISTERED PROFESSIONAL ENGINEER No. Exp. CIVIL STATE OF CALIFORNIA

THE STATE OF CALIFORNIA OR ITS OFFICERS OR AGENTS SHALL NOT BE RESPONSIBLE FOR THE ACCURACY OR COMPLETENESS OF SCANNED COPIES OF THIS PLAN SHEET.

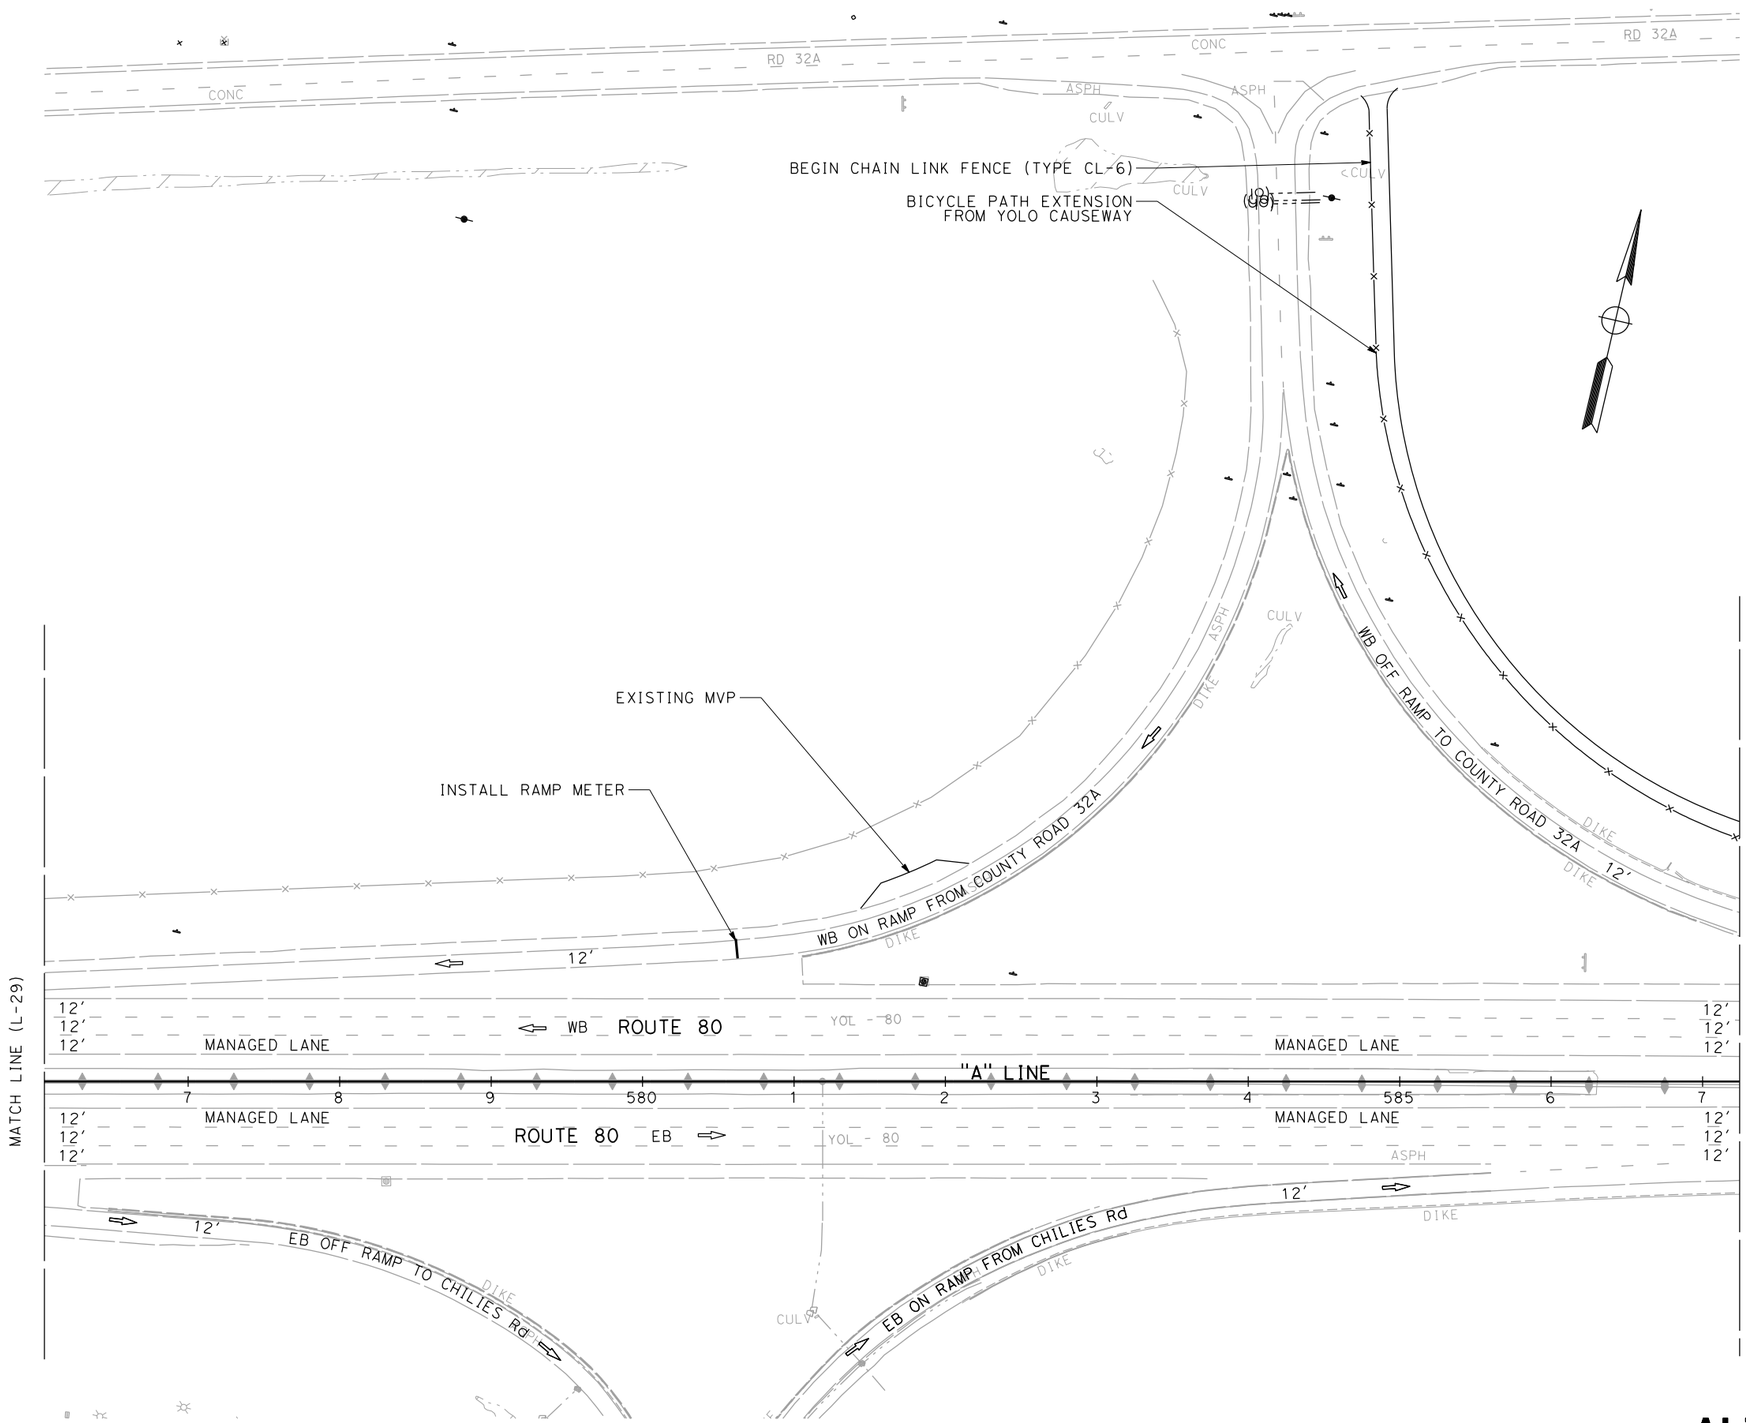

ALTERNATIVE 7B LAYOUT

SCALE: 1" = 50′

L-30

STATE OF CALIFORNIA - DEPARTMENT OF TRANSPORTATION
Caltrans
03 DESIGN

FUNCTIONAL SUPERVISOR: MONIKA PEDIGO

CALCULATED-DESIGNED BY

CHECKED BY

DATE REVISED	REVISED BY
XXXX - XXXX	XXXX - XXXX

LAST REVISION 01-26-23
DATE PLOTTED => 4/4/2023
TIME PLOTTED => 8:50:09 AM

BORDER LAST REVISED 7/2/2010

USERNAME =>
DGN FILE => ...\3H900-Alt-7B_LayOut-30.dgn

RELATIVE BORDER SCALE IS IN INCHES 0 1 2 3

UNIT 0328

PROJECT NUMBER & PHASE 00000000001

Dist	COUNTY	ROUTE	POST MILES TOTAL PROJECT	SHEET No.	TOTAL SHEETS
04	Sol	80	40.7/R44.7		
03	Yol,Sac	80,50	VAR		

DRAFT

REGISTERED CIVIL ENGINEER — DATE

PLANS APPROVAL DATE

THE STATE OF CALIFORNIA OR ITS OFFICERS OR AGENTS SHALL NOT BE RESPONSIBLE FOR THE ACCURACY OR COMPLETENESS OF SCANNED COPIES OF THIS PLAN SHEET.

REGISTERED PROFESSIONAL ENGINEER — No. — Exp. — CIVIL — STATE OF CALIFORNIA

REPAVE EXISTING BIKE PATH

PROPOSED CAUSEWAY BIKEPATH EXTENSION

130.95 Lt "A" 588+59.13
END CHAIN LINK FENCE (TYPE CL-6)
Beg Conc BARRIER (TYPE 60)

50.70 Lt "A" 593+50.74
END Conc BARRIER (TYPE 60)
CONFORM TO EXISTING BARRIER

WEBSTER UC
Br No. 22-0043

YOLO CAUSEWAY WEST
Br No. 22-0044

COUNTY ROAD 32A

12' WB 80 OFF RAMP TO 32A

WB ROUTE 80

ROUTE 80 EB

MANAGED LANE

"A" LINE

MATCH LINE (L-30)

MATCH LINE (L-32)

BRUSH

POST

DIRT

ASPH

CONC

RIPRAP

DIKE

CULV

W/L 14.0

W/L 13.9

RD 32A

ALTERNATIVE 7B
LAYOUT

SCALE: 1" = 50'

L-31

REVISED BY	DATE REVISED
XXXX - XXXX	XXXX - XXXX

CALCULATED-DESIGNED BY

CHECKED BY

FUNCTIONAL SUPERVISOR: MONIKA PEDIGO

STATE OF CALIFORNIA - DEPARTMENT OF TRANSPORTATION

03 DESIGN

Caltrans

LAST REVISION 01-26-23

DATE PLOTTED => 4/4/2023
TIME PLOTTED => 8:50:11 AM

BORDER LAST REVISED 7/2/2010

USERNAME =>
DGN FILE => ...\3H900-Alt-7B_LayOut-31.dgn

RELATIVE BORDER SCALE IS IN INCHES 0 1 2 3

UNIT 0328

PROJECT NUMBER & PHASE 00000000001

Dist	COUNTY	ROUTE	POST MILES TOTAL PROJECT	SHEET No.	TOTAL SHEETS
04	Sol	80	40.7/R44.7		
03	Yol,Sac	80,50	VAR		


REGISTERED CIVIL ENGINEER DATE

PLANS APPROVAL DATE

DRAFT

REGISTERED PROFESSIONAL ENGINEER No. Exp. CIVIL STATE OF CALIFORNIA

THE STATE OF CALIFORNIA OR ITS OFFICERS OR AGENTS SHALL NOT BE RESPONSIBLE FOR THE ACCURACY OR COMPLETENESS OF SCANNED COPIES OF THIS PLAN SHEET.

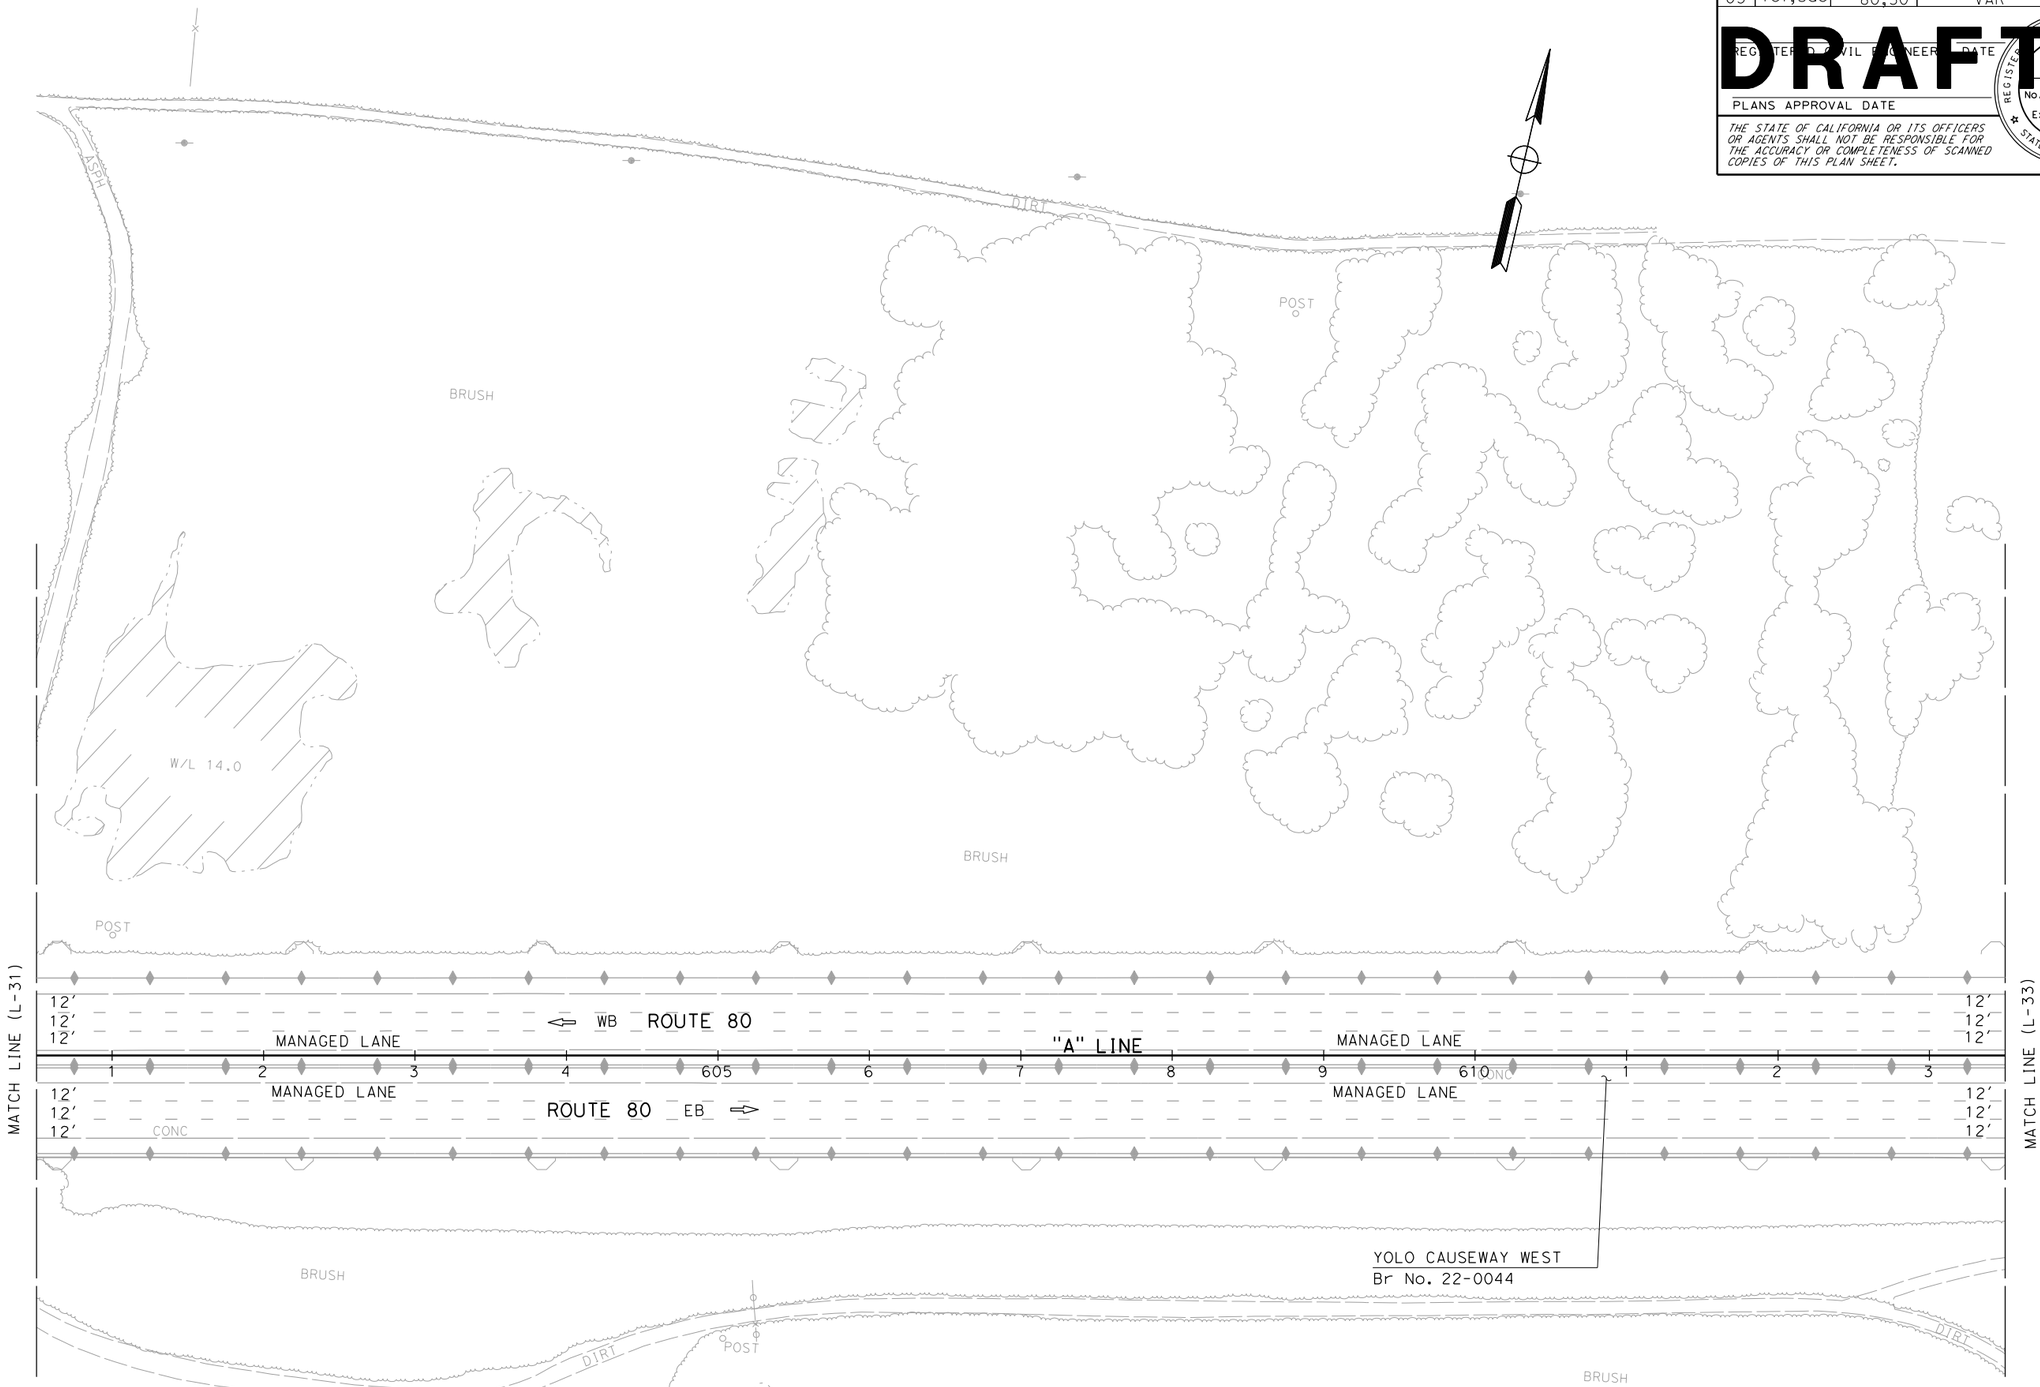

ALTERNATIVE 7B
LAYOUT

SCALE: 1" = 50'

L-32

STATE OF CALIFORNIA - DEPARTMENT OF TRANSPORTATION
Caltrans
03 DESIGN

FUNCTIONAL SUPERVISOR: MONIKA PEDIGO

CALCULATED-DESIGNED BY
CHECKED BY

REVISED BY	DATE REVISED
XXXX - XXXX	XXXX - XXXX

LAST REVISION 01-26-23
DATE PLOTTED => 4/4/2023
TIME PLOTTED => 8:50:13 AM

BORDER LAST REVISED 7/2/2010

USERNAME =>
DGN FILE => ...\3H900-Alt-7B_LayOut-32.dgn

RELATIVE BORDER SCALE IS IN INCHES 0 1 2 3

UNIT 0328

PROJECT NUMBER & PHASE 00000000001

Dist	COUNTY	ROUTE	POST MILES TOTAL PROJECT	SHEET No.	TOTAL SHEETS
04	Sol	80	40.7/R44.7		
03	Yol,Sac	80,50	VAR		

REGISTERED CIVIL ENGINEER — DATE

PLANS APPROVAL DATE

REGISTERED PROFESSIONAL ENGINEER — No. — Exp. — CIVIL — STATE OF CALIFORNIA

THE STATE OF CALIFORNIA OR ITS OFFICERS OR AGENTS SHALL NOT BE RESPONSIBLE FOR THE ACCURACY OR COMPLETENESS OF SCANNED COPIES OF THIS PLAN SHEET.

DRAFT



ALTERNATIVE 7B
LAYOUT

SCALE: 1" = 50′

L-33

STATE OF CALIFORNIA - DEPARTMENT OF TRANSPORTATION
Caltrans
03 DESIGN

FUNCTIONAL SUPERVISOR: MONIKA PEDIGO

CALCULATED-DESIGNED BY: xxxx - xxxx

CHECKED BY: xxxx - xxxx

REVISED BY	DATE REVISED

LAST REVISION: 01-26-23

DATE PLOTTED => 4/4/2023
TIME PLOTTED => 8:50:14 AM

BORDER LAST REVISED 7/2/2010

USERNAME =>
DGN FILE => ...\3H900-Alt-7B_LayOut-33.dgn

RELATIVE BORDER SCALE IS IN INCHES 0 1 2 3

UNIT 0328

PROJECT NUMBER & PHASE 00000000001

Dist	COUNTY	ROUTE	POST MILES TOTAL PROJECT	SHEET No.	TOTAL SHEETS
04	Sol	80	40.7/R44.7		
03	Yol,Sac	80,50	VAR		

REGISTERED CIVIL ENGINEER DATE

PLANS APPROVAL DATE

THE STATE OF CALIFORNIA OR ITS OFFICERS OR AGENTS SHALL NOT BE RESPONSIBLE FOR THE ACCURACY OR COMPLETENESS OF SCANNED COPIES OF THIS PLAN SHEET.

REGISTERED PROFESSIONAL ENGINEER No. Exp. CIVIL STATE OF CALIFORNIA

DRAFT

POST
POST
DIRT
DIRT
W/L 13.9
BRUSH
BRUSH
BRUSH
MATCH LINE (L-33)
12'
12'
12'
MANAGED LANE
WB ROUTE 80
"A" LINE
8
9
630
1
2
3
4
635
6
POST
7
8
9
640
1
MANAGED LANE
ROUTE 80 EB
ASPH
DIKE
DIKE
DIKE
POST
RIPRAP
PIPE
RIPRAP
BRUSH
W/L 14.5
DIRT
W/L 14.8
DIRT
DIRT
BRUSH
BRUSH
MATCH LINE (L-35)

ALTERNATIVE 7B LAYOUT

SCALE: 1" = 50'

L-34

REVISED BY	DATE REVISED
XXXX - XXXX	XXXX - XXXX

CALCULATED-DESIGNED BY

CHECKED BY

FUNCTIONAL SUPERVISOR
MONIKA PEDIGO

STATE OF CALIFORNIA - DEPARTMENT OF TRANSPORTATION
03 DESIGN
Caltrans

LAST REVISION 01-26-23
DATE PLOTTED => 4/4/2023
TIME PLOTTED => 8:50:16 AM

BORDER LAST REVISED 7/2/2010

USERNAME =>
DGN FILE => ...\3H900-Alt-7B_LayOut-34.dgn

RELATIVE BORDER SCALE IS IN INCHES 0 1 2 3

UNIT 0328

PROJECT NUMBER & PHASE 00000000001

Dist	COUNTY	ROUTE	POST MILES TOTAL PROJECT	SHEET No.	TOTAL SHEETS
04	Sol	80	40.7/R44.7		
03	Yol,Sac	80,50	VAR		


REGISTERED CIVIL ENGINEER DATE

PLANS APPROVAL DATE

REGISTERED PROFESSIONAL ENGINEER No. Exp. CIVIL STATE OF CALIFORNIA

DRAFT

THE STATE OF CALIFORNIA OR ITS OFFICERS OR AGENTS SHALL NOT BE RESPONSIBLE FOR THE ACCURACY OR COMPLETENESS OF SCANNED COPIES OF THIS PLAN SHEET.

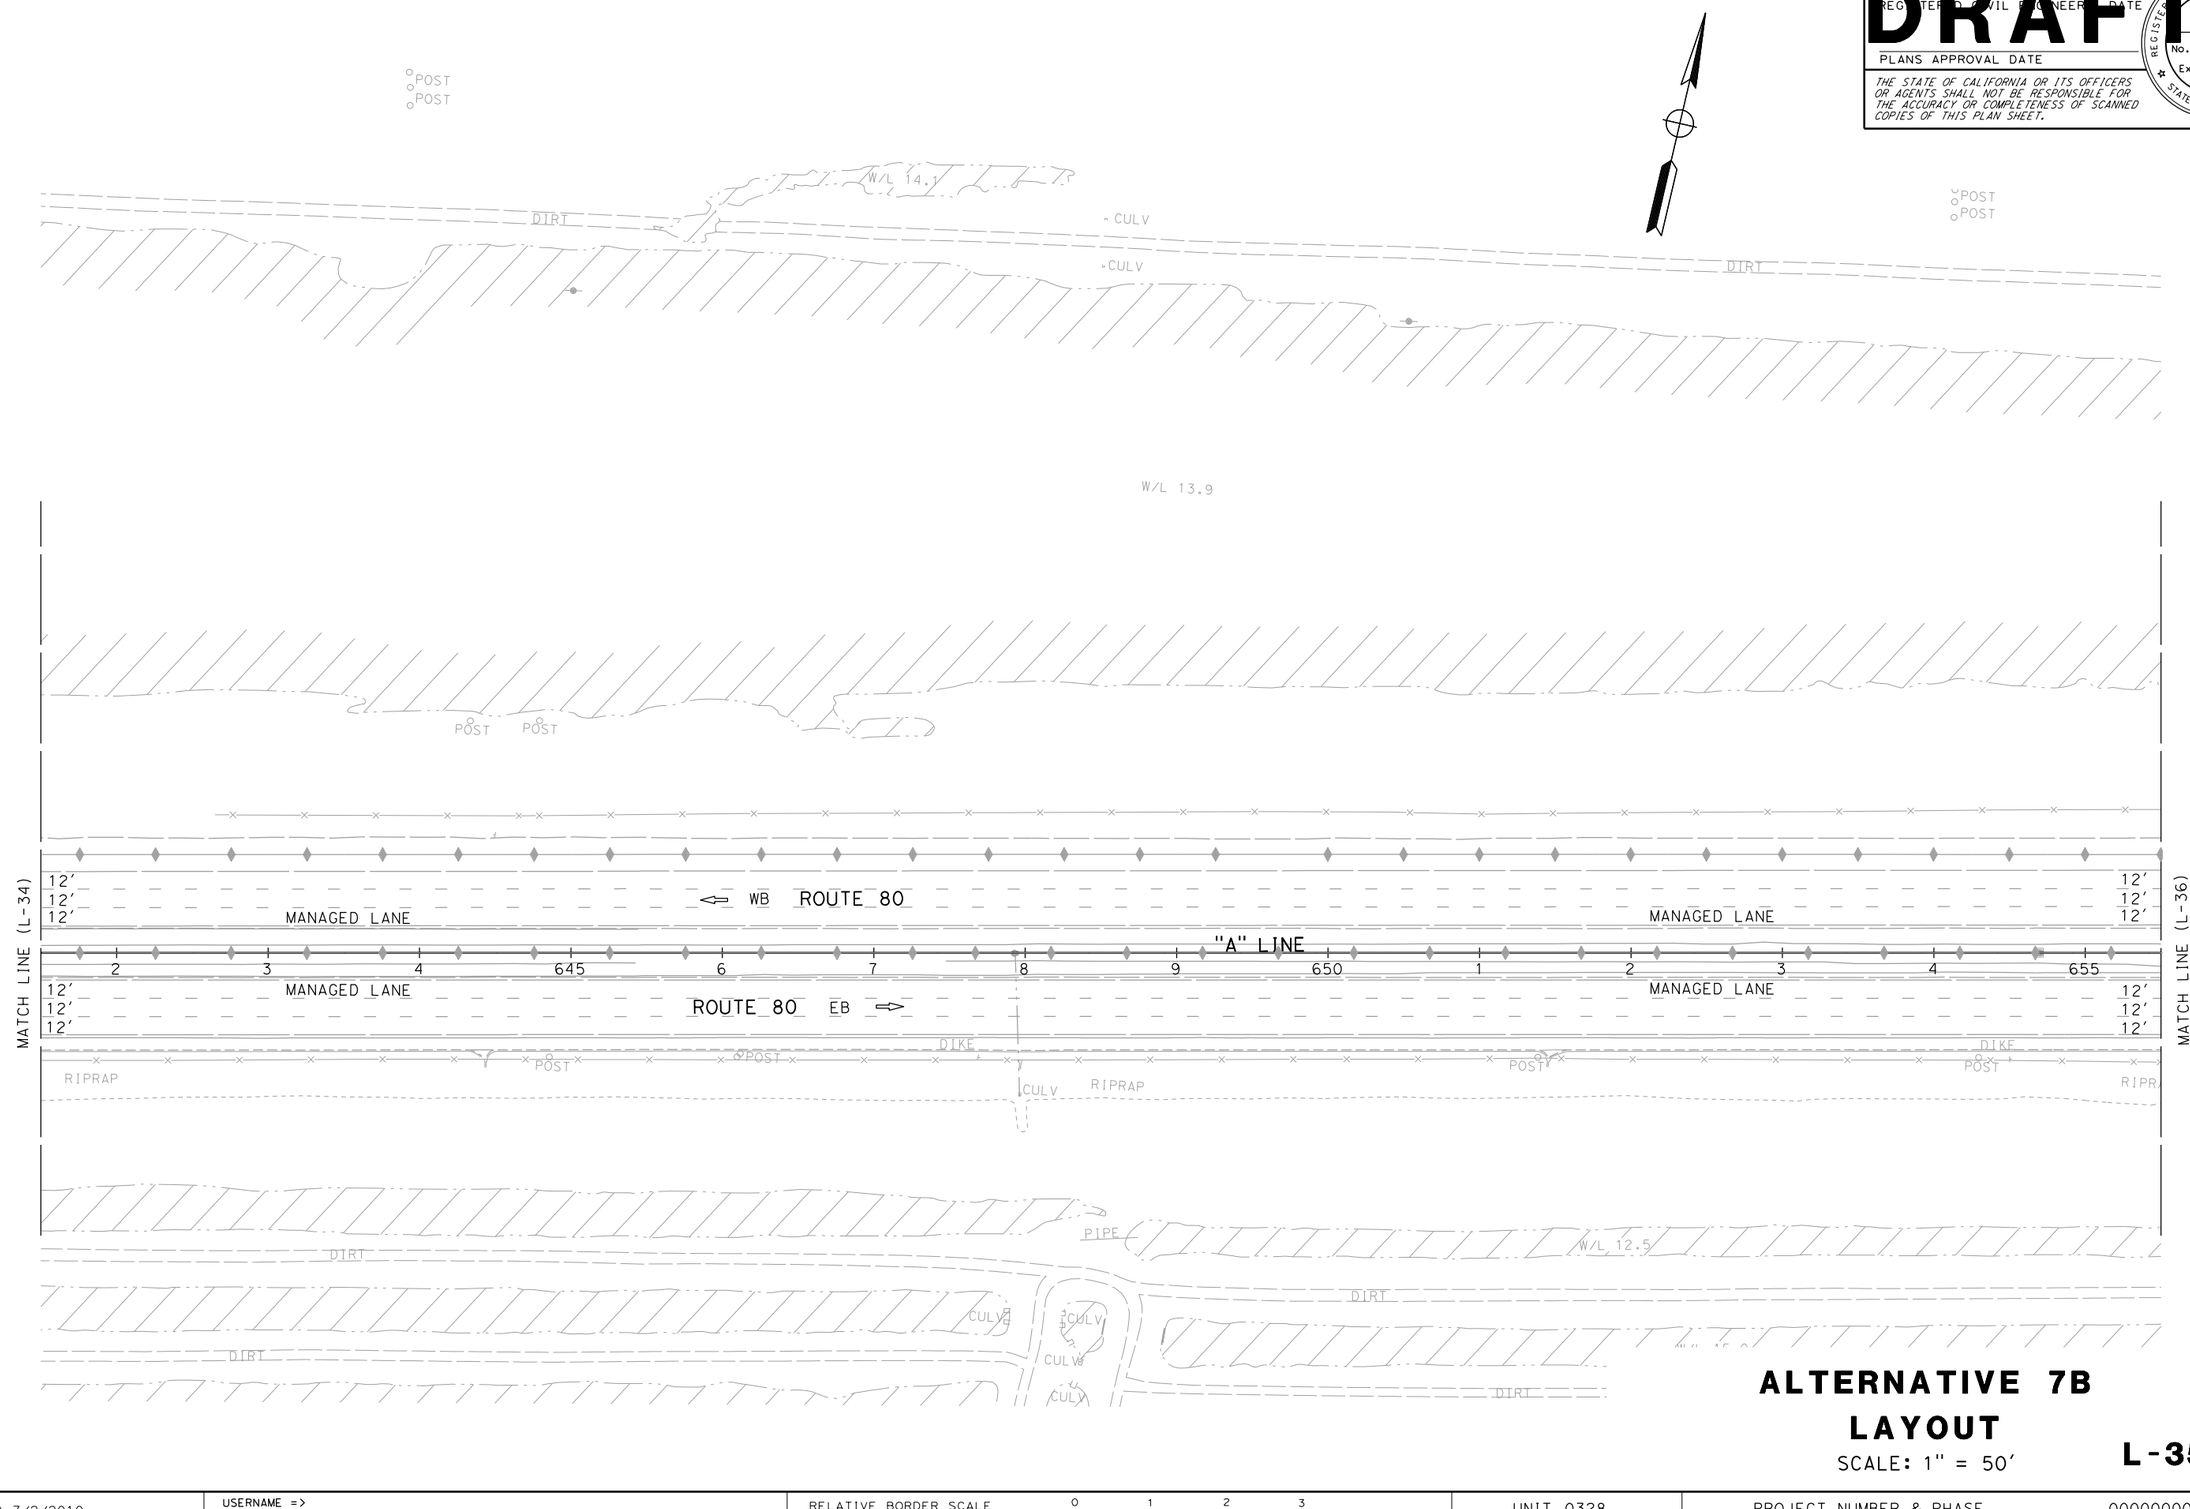

ALTERNATIVE 7B
LAYOUT

SCALE: 1" = 50'

L-35

STATE OF CALIFORNIA - DEPARTMENT OF TRANSPORTATION

03 DESIGN

FUNCTIONAL SUPERVISOR: MONIKA PEDIGO

CALCULATED-DESIGNED BY

CHECKED BY

DATE REVISED	REVISED BY
XXXX - XXXX	XXXX - XXXX

LAST REVISION 01-26-23

DATE PLOTTED => 4/4/2023
TIME PLOTTED => 8:50:17 AM

BORDER LAST REVISED 7/2/2010

USERNAME =>
DGN FILE => ...\3H900-Alt-7B_LayOut-35.dgn

RELATIVE BORDER SCALE IS IN INCHES 0 1 2 3

UNIT 0328

PROJECT NUMBER & PHASE 00000000001

Dist	COUNTY	ROUTE	POST MILES TOTAL PROJECT	SHEET No.	TOTAL SHEETS
04	Sol	80	40.7/R44.7		
03	Yol,Sac	80,50	VAR		


REGISTERED CIVIL ENGINEER DATE

PLANS APPROVAL DATE

DRAFT

REGISTERED PROFESSIONAL ENGINEER No. Exp. CIVIL STATE OF CALIFORNIA

THE STATE OF CALIFORNIA OR ITS OFFICERS OR AGENTS SHALL NOT BE RESPONSIBLE FOR THE ACCURACY OR COMPLETENESS OF SCANNED COPIES OF THIS PLAN SHEET.

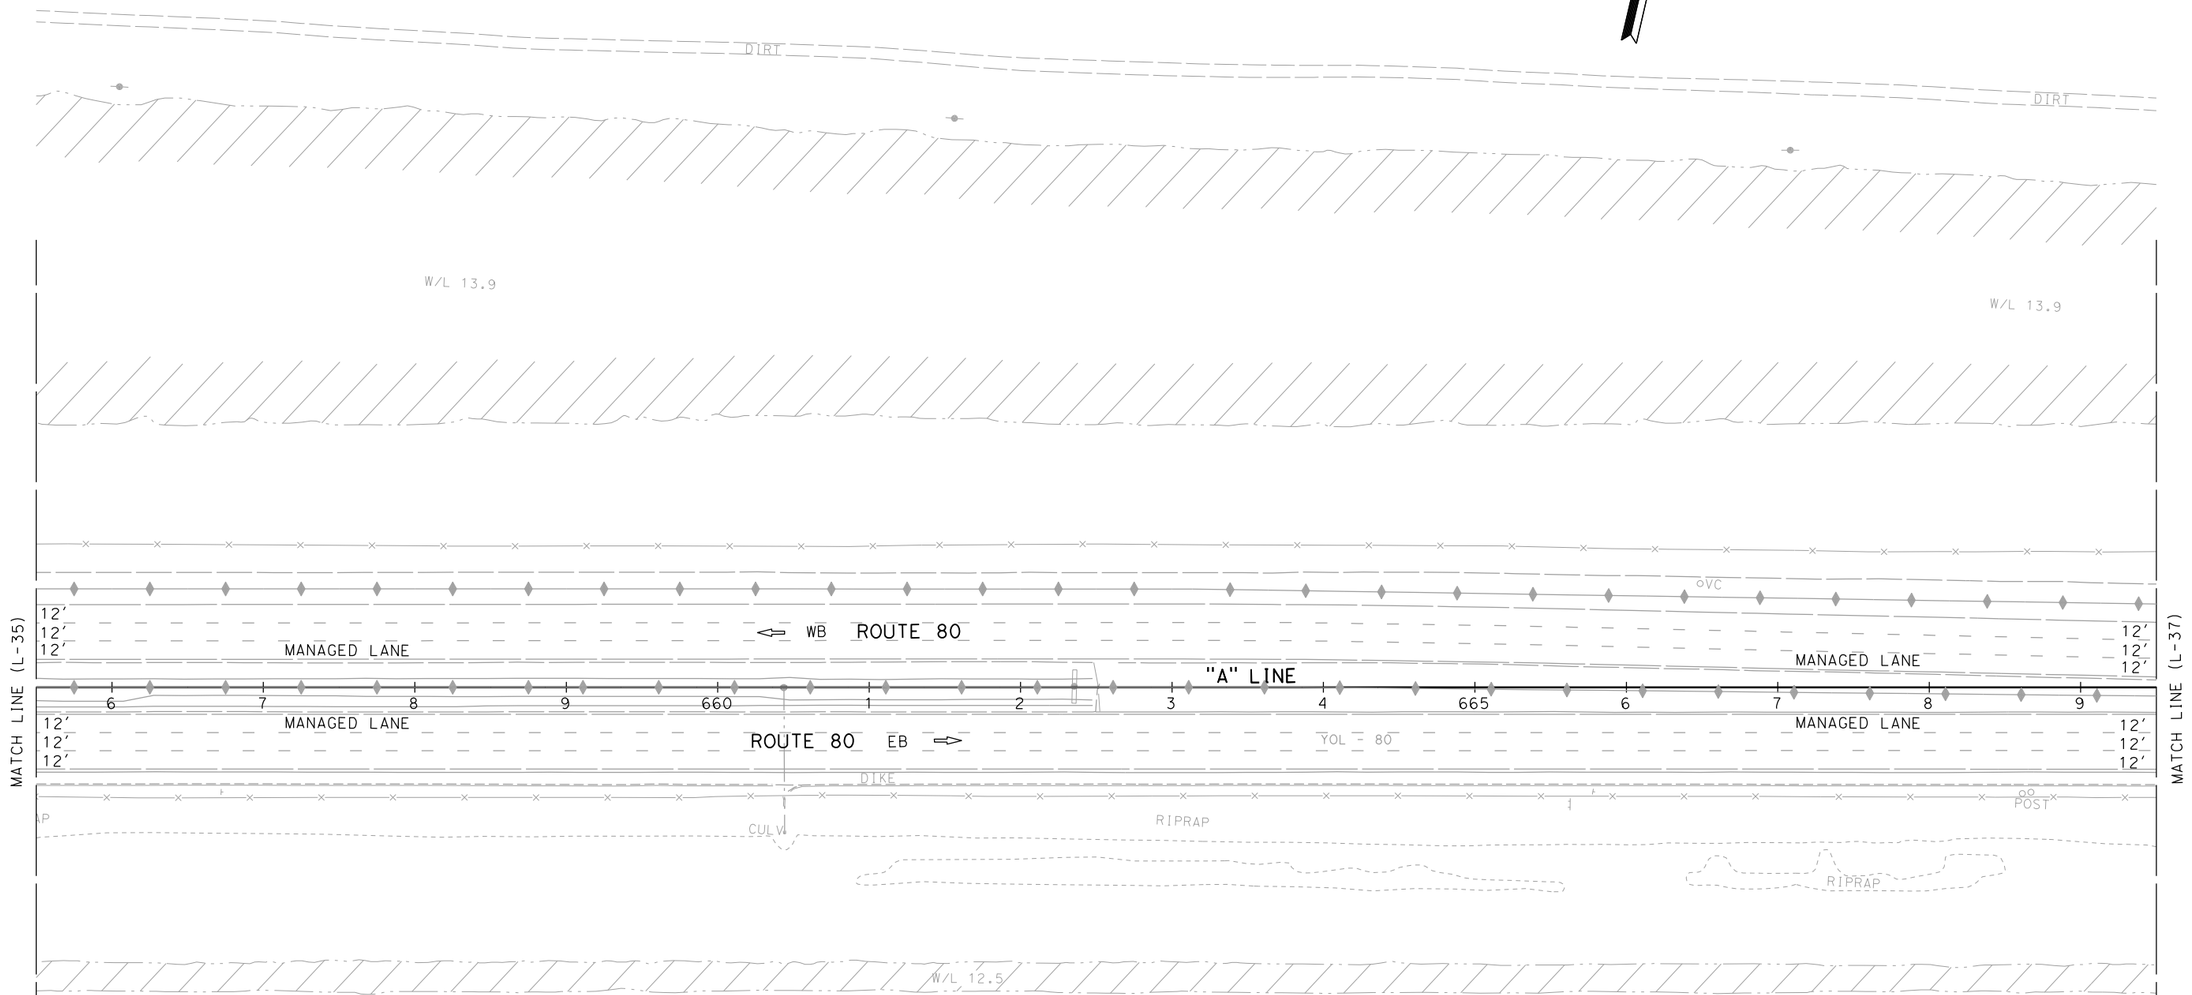

ALTERNATIVE 7B
LAYOUT

SCALE: 1" = 50′

L-36

REVISED BY	DATE REVISED
XXXX - XXXX	XXXX - XXXX

CALCULATED-DESIGNED BY

CHECKED BY

FUNCTIONAL SUPERVISOR: MONIKA PEDIGO

STATE OF CALIFORNIA - DEPARTMENT OF TRANSPORTATION

Caltrans®

03 DESIGN

LAST REVISION: 01-26-23

DATE PLOTTED => 4/4/2023

TIME PLOTTED => 8:50:19 AM

BORDER LAST REVISED 7/2/2010

USERNAME =>

DGN FILE => ...\3H900-Alt-7B_LayOut-36.dgn

RELATIVE BORDER SCALE IS IN INCHES 0 1 2 3

UNIT 0328

PROJECT NUMBER & PHASE 00000000001

Dist	COUNTY	ROUTE	POST MILES TOTAL PROJECT	SHEET No.	TOTAL SHEETS
04	Sol	80	40.7/R44.7		
03	Yol,Sac	80,50	VAR		


DRAFT

REGISTERED CIVIL ENGINEER DATE

PLANS APPROVAL DATE

REGISTERED PROFESSIONAL ENGINEER No. Exp. CIVIL STATE OF CALIFORNIA

THE STATE OF CALIFORNIA OR ITS OFFICERS OR AGENTS SHALL NOT BE RESPONSIBLE FOR THE ACCURACY OR COMPLETENESS OF SCANNED COPIES OF THIS PLAN SHEET.

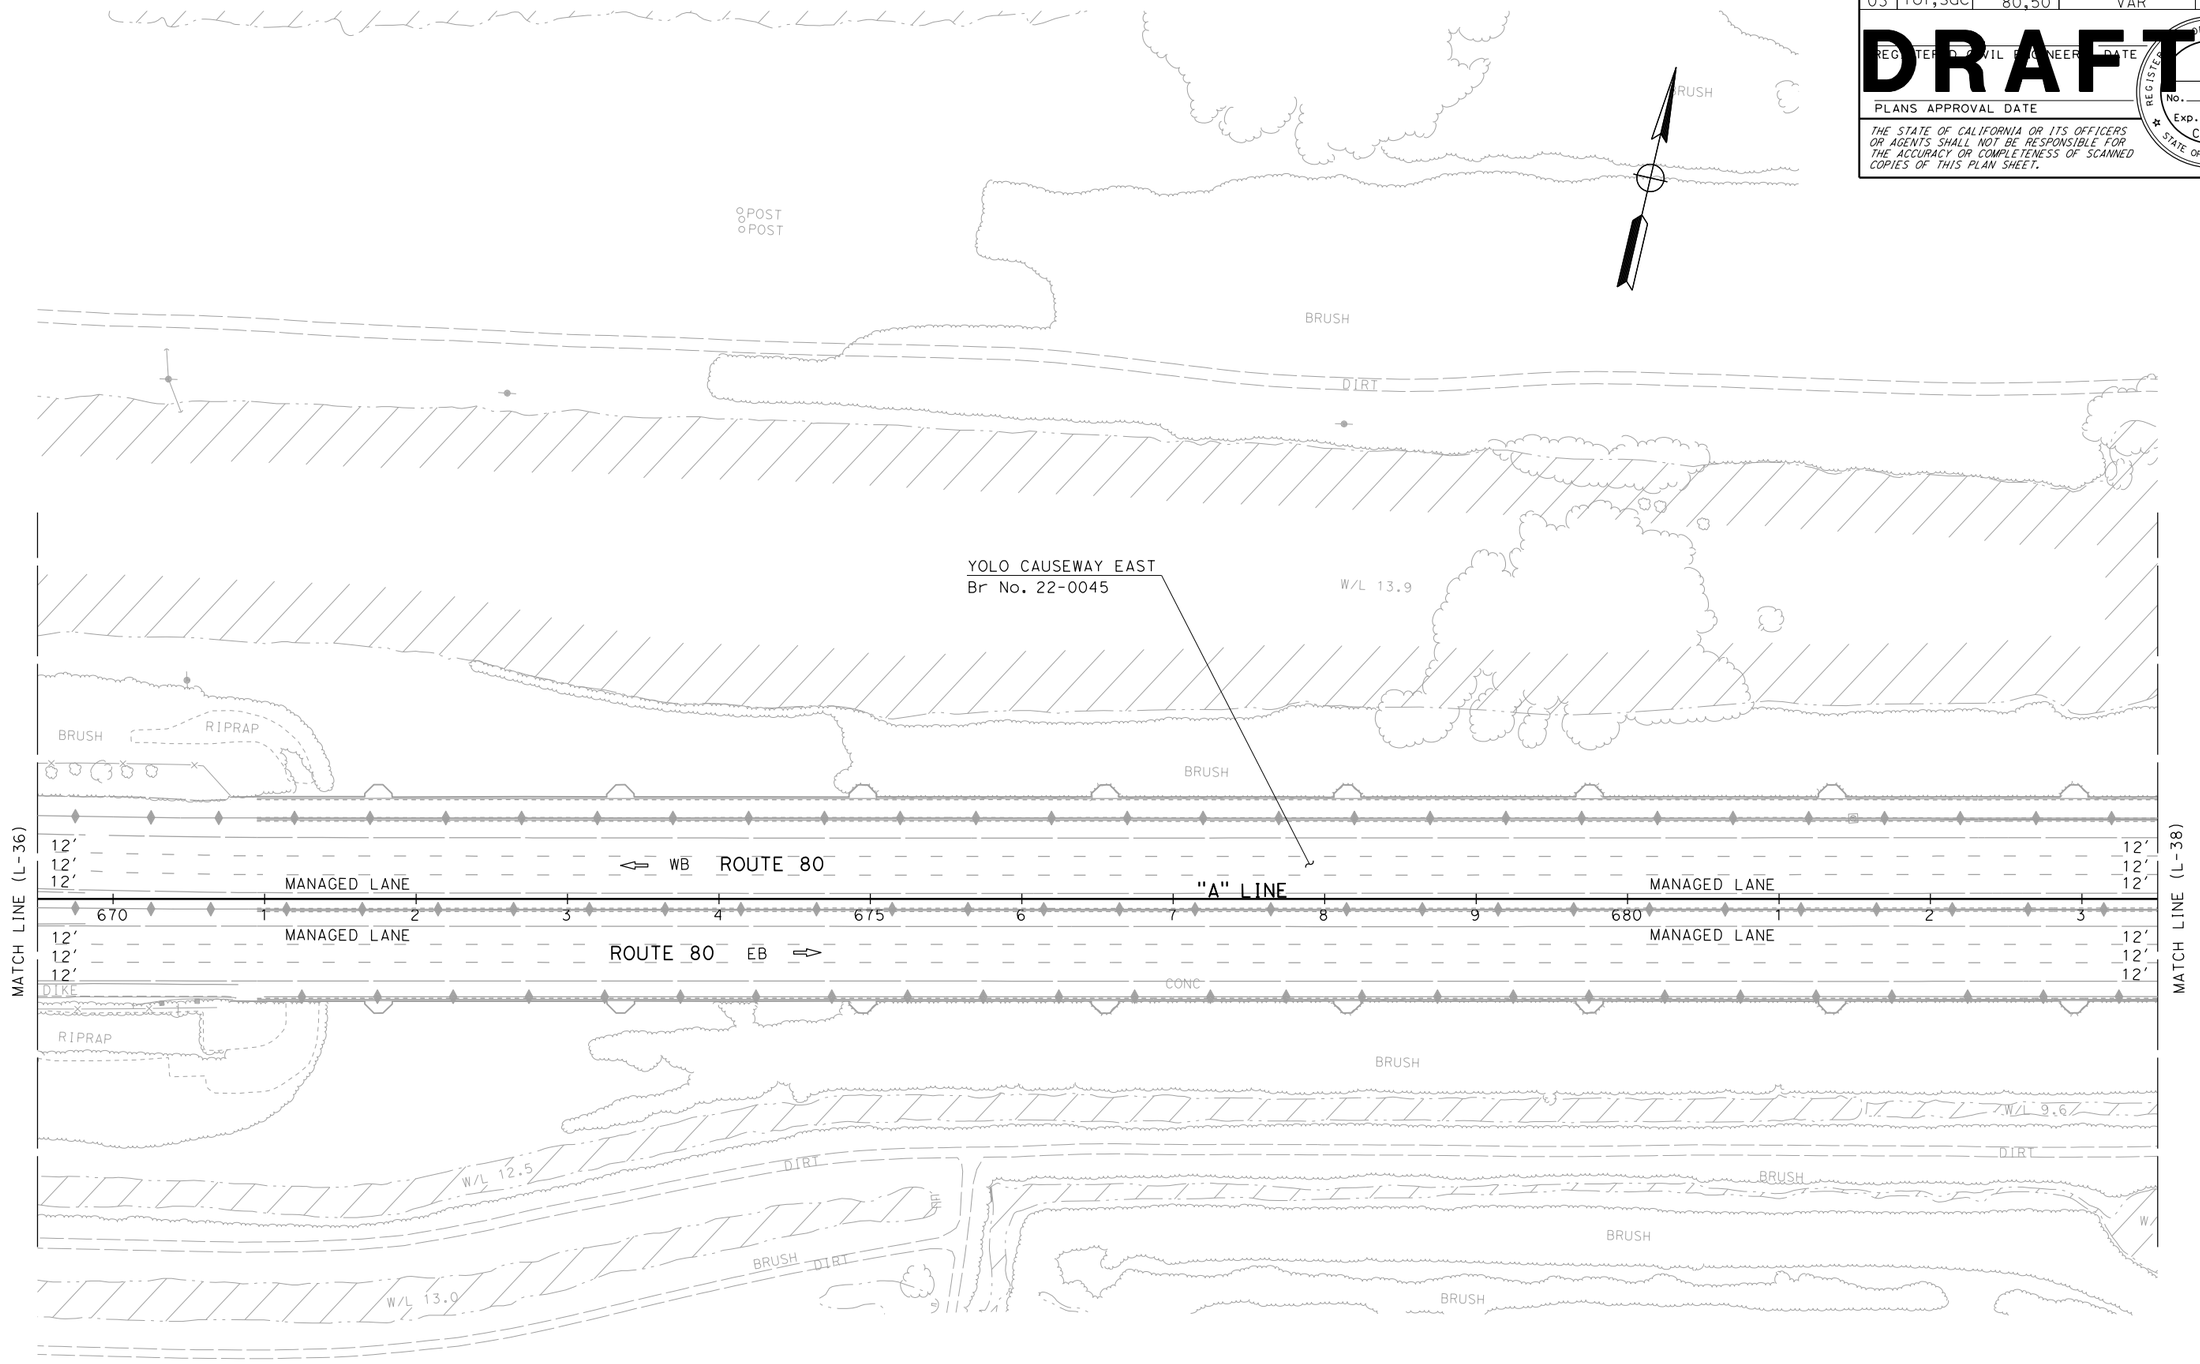

ALTERNATIVE 7B
LAYOUT

SCALE: 1" = 50'

L-37

STATE OF CALIFORNIA - DEPARTMENT OF TRANSPORTATION
03 DESIGN
Caltrans

CALCULATED-DESIGNED BY
CHECKED BY
FUNCTIONAL SUPERVISOR
MONIKA PEDIGO

REVISED BY	DATE REVISED
XXXX - XXXX	XXXX - XXXX

LAST REVISION 01-26-23
DATE PLOTTED => 4/4/2023
TIME PLOTTED => 8:50:20 AM

BORDER LAST REVISED 7/2/2010

USERNAME =>
DGN FILE => ...\3H900-Alt-7B_LayOut-37.dgn

RELATIVE BORDER SCALE IS IN INCHES 0 1 2 3

UNIT 0328

PROJECT NUMBER & PHASE 00000000001

Dist	COUNTY	ROUTE	POST MILES TOTAL PROJECT	SHEET No.	TOTAL SHEETS
04	Sol	80	40.7/R44.7		
03	Yol,Sac	80,50	VAR		


REGISTERED CIVIL ENGINEER DATE

PLANS APPROVAL DATE

THE STATE OF CALIFORNIA OR ITS OFFICERS OR AGENTS SHALL NOT BE RESPONSIBLE FOR THE ACCURACY OR COMPLETENESS OF SCANNED COPIES OF THIS PLAN SHEET.

REGISTERED PROFESSIONAL ENGINEER No. Exp. CIVIL STATE OF CALIFORNIA

DRAFT

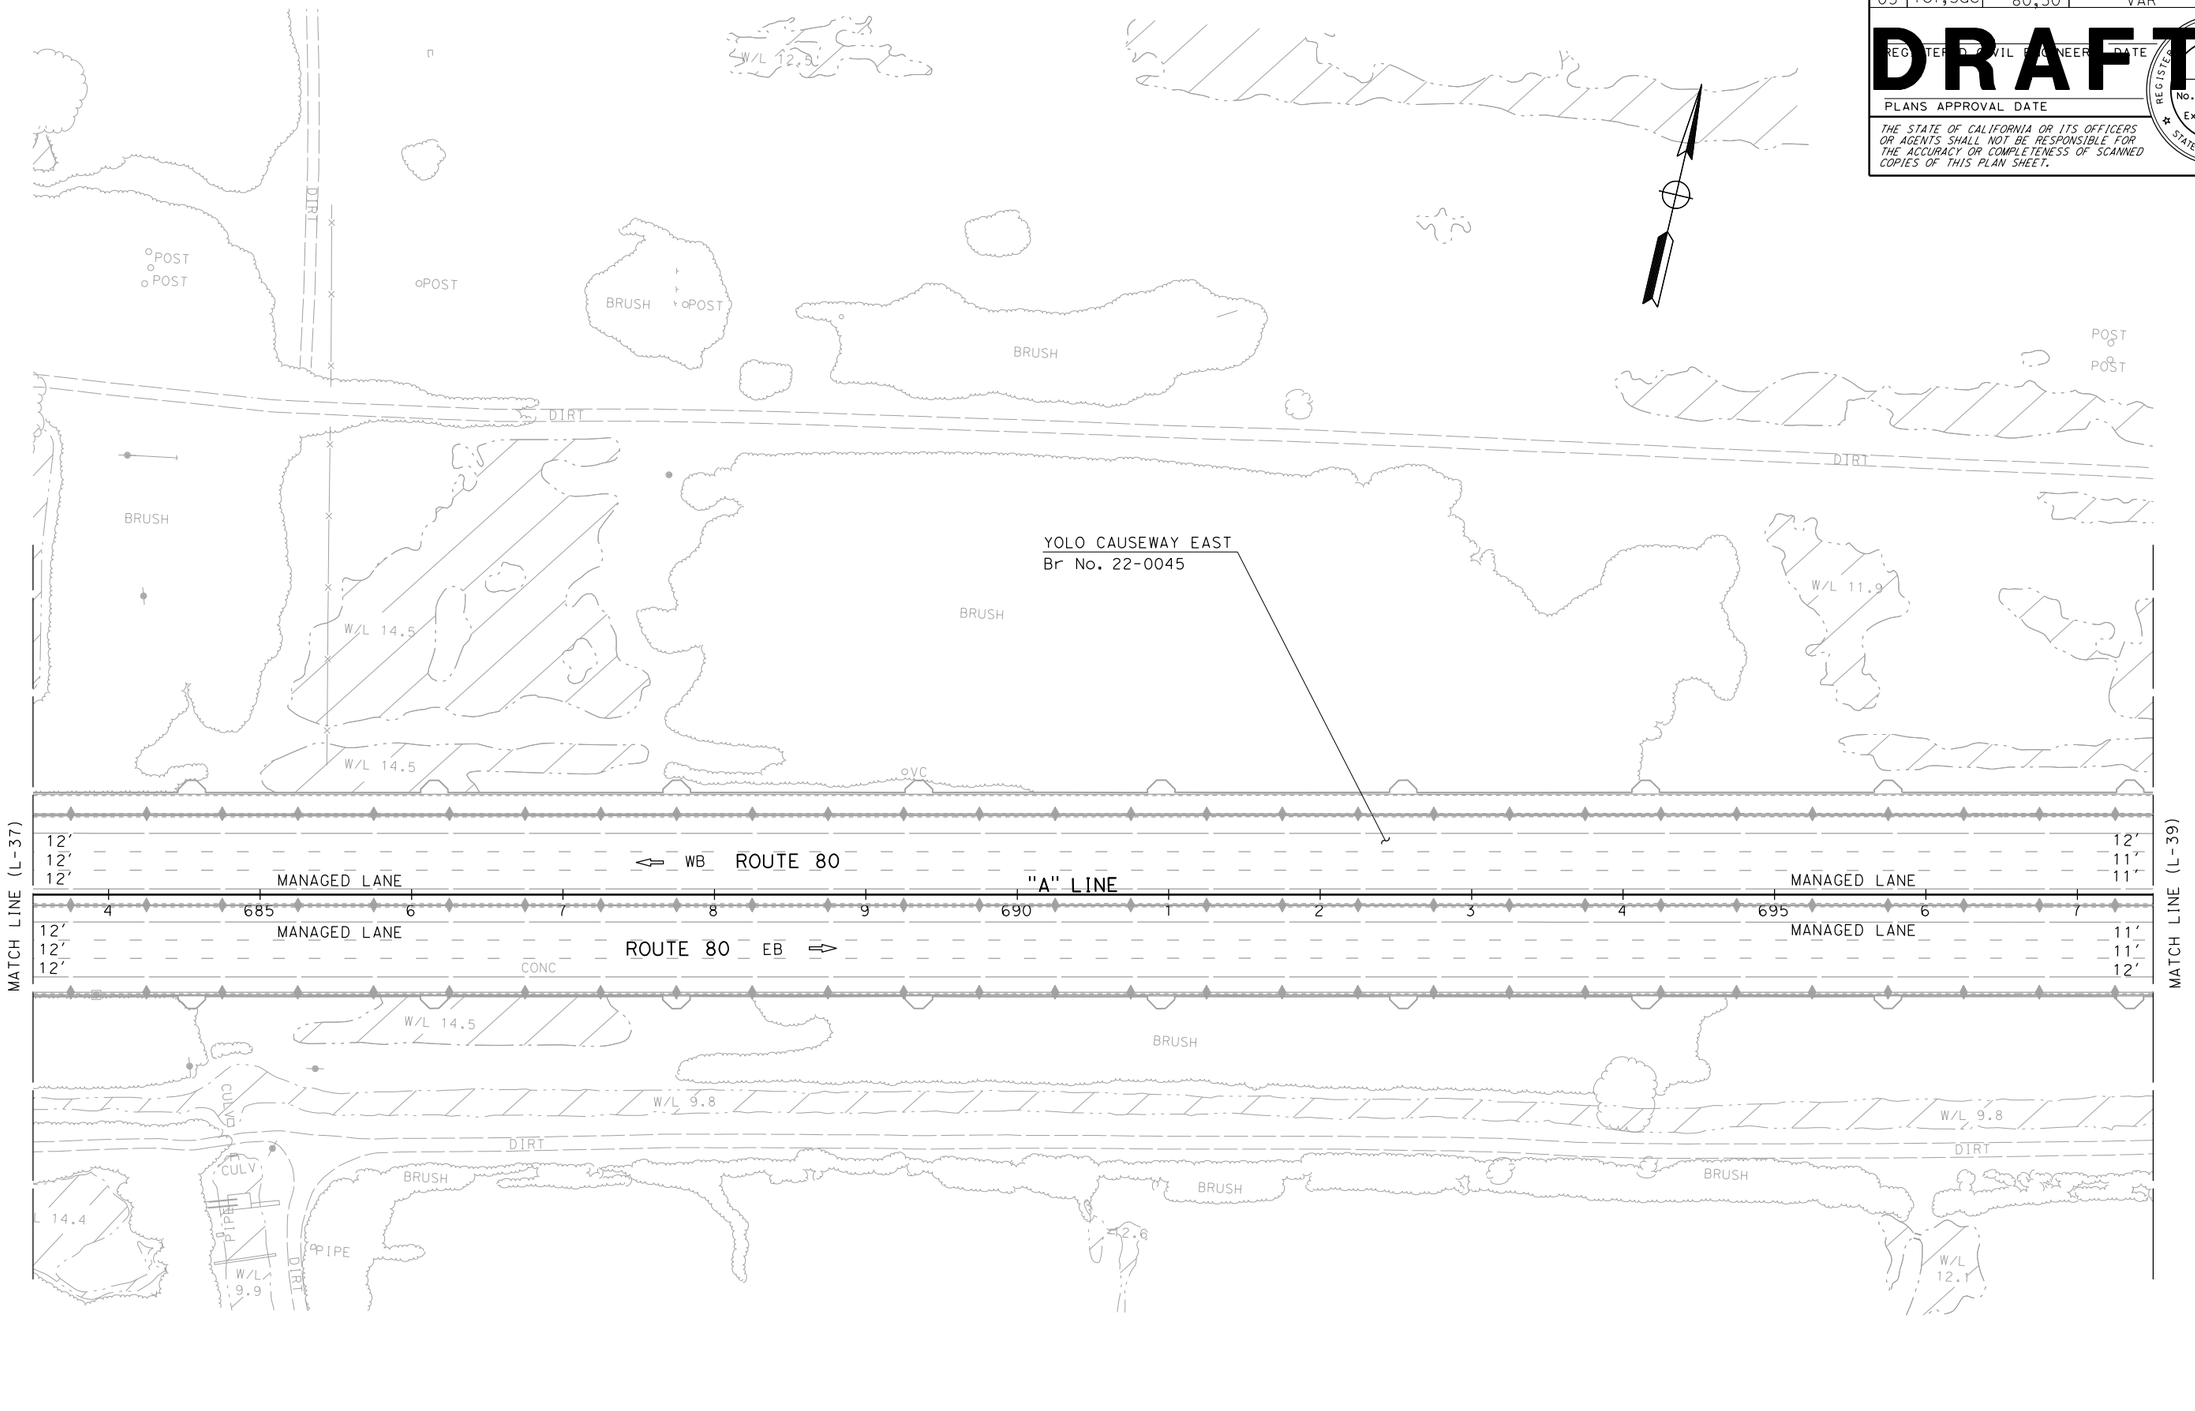

ALTERNATIVE 7B
LAYOUT

SCALE: 1" = 50'

L-38

STATE OF CALIFORNIA - DEPARTMENT OF TRANSPORTATION
03 DESIGN
Caltrans

FUNCTIONAL SUPERVISOR: MONIKA PEDIGO

REVISED BY	DATE REVISED
XXXX - XXXX	XXXX - XXXX

CALCULATED-DESIGNED BY

CHECKED BY

LAST REVISION 01-26-23
DATE PLOTTED => 4/4/2023
TIME PLOTTED => 8:50:23 AM

BORDER LAST REVISED 7/2/2010

USERNAME =>
DGN FILE => ...\3H900-Alt-7B_LayOut-38.dgn

RELATIVE BORDER SCALE IS IN INCHES 0 1 2 3

UNIT 0328

PROJECT NUMBER & PHASE 00000000001

Dist	COUNTY	ROUTE	POST MILES TOTAL PROJECT	SHEET No.	TOTAL SHEETS
04	Sol	80	40.7/R44.7		
03	Yol,Sac	80,50	VAR		


REGISTERED CIVIL ENGINEER — DATE

PLANS APPROVAL DATE

DRAFT

REGISTERED PROFESSIONAL ENGINEER — No. — Exp. — CIVIL — STATE OF CALIFORNIA

THE STATE OF CALIFORNIA OR ITS OFFICERS OR AGENTS SHALL NOT BE RESPONSIBLE FOR THE ACCURACY OR COMPLETENESS OF SCANNED COPIES OF THIS PLAN SHEET.

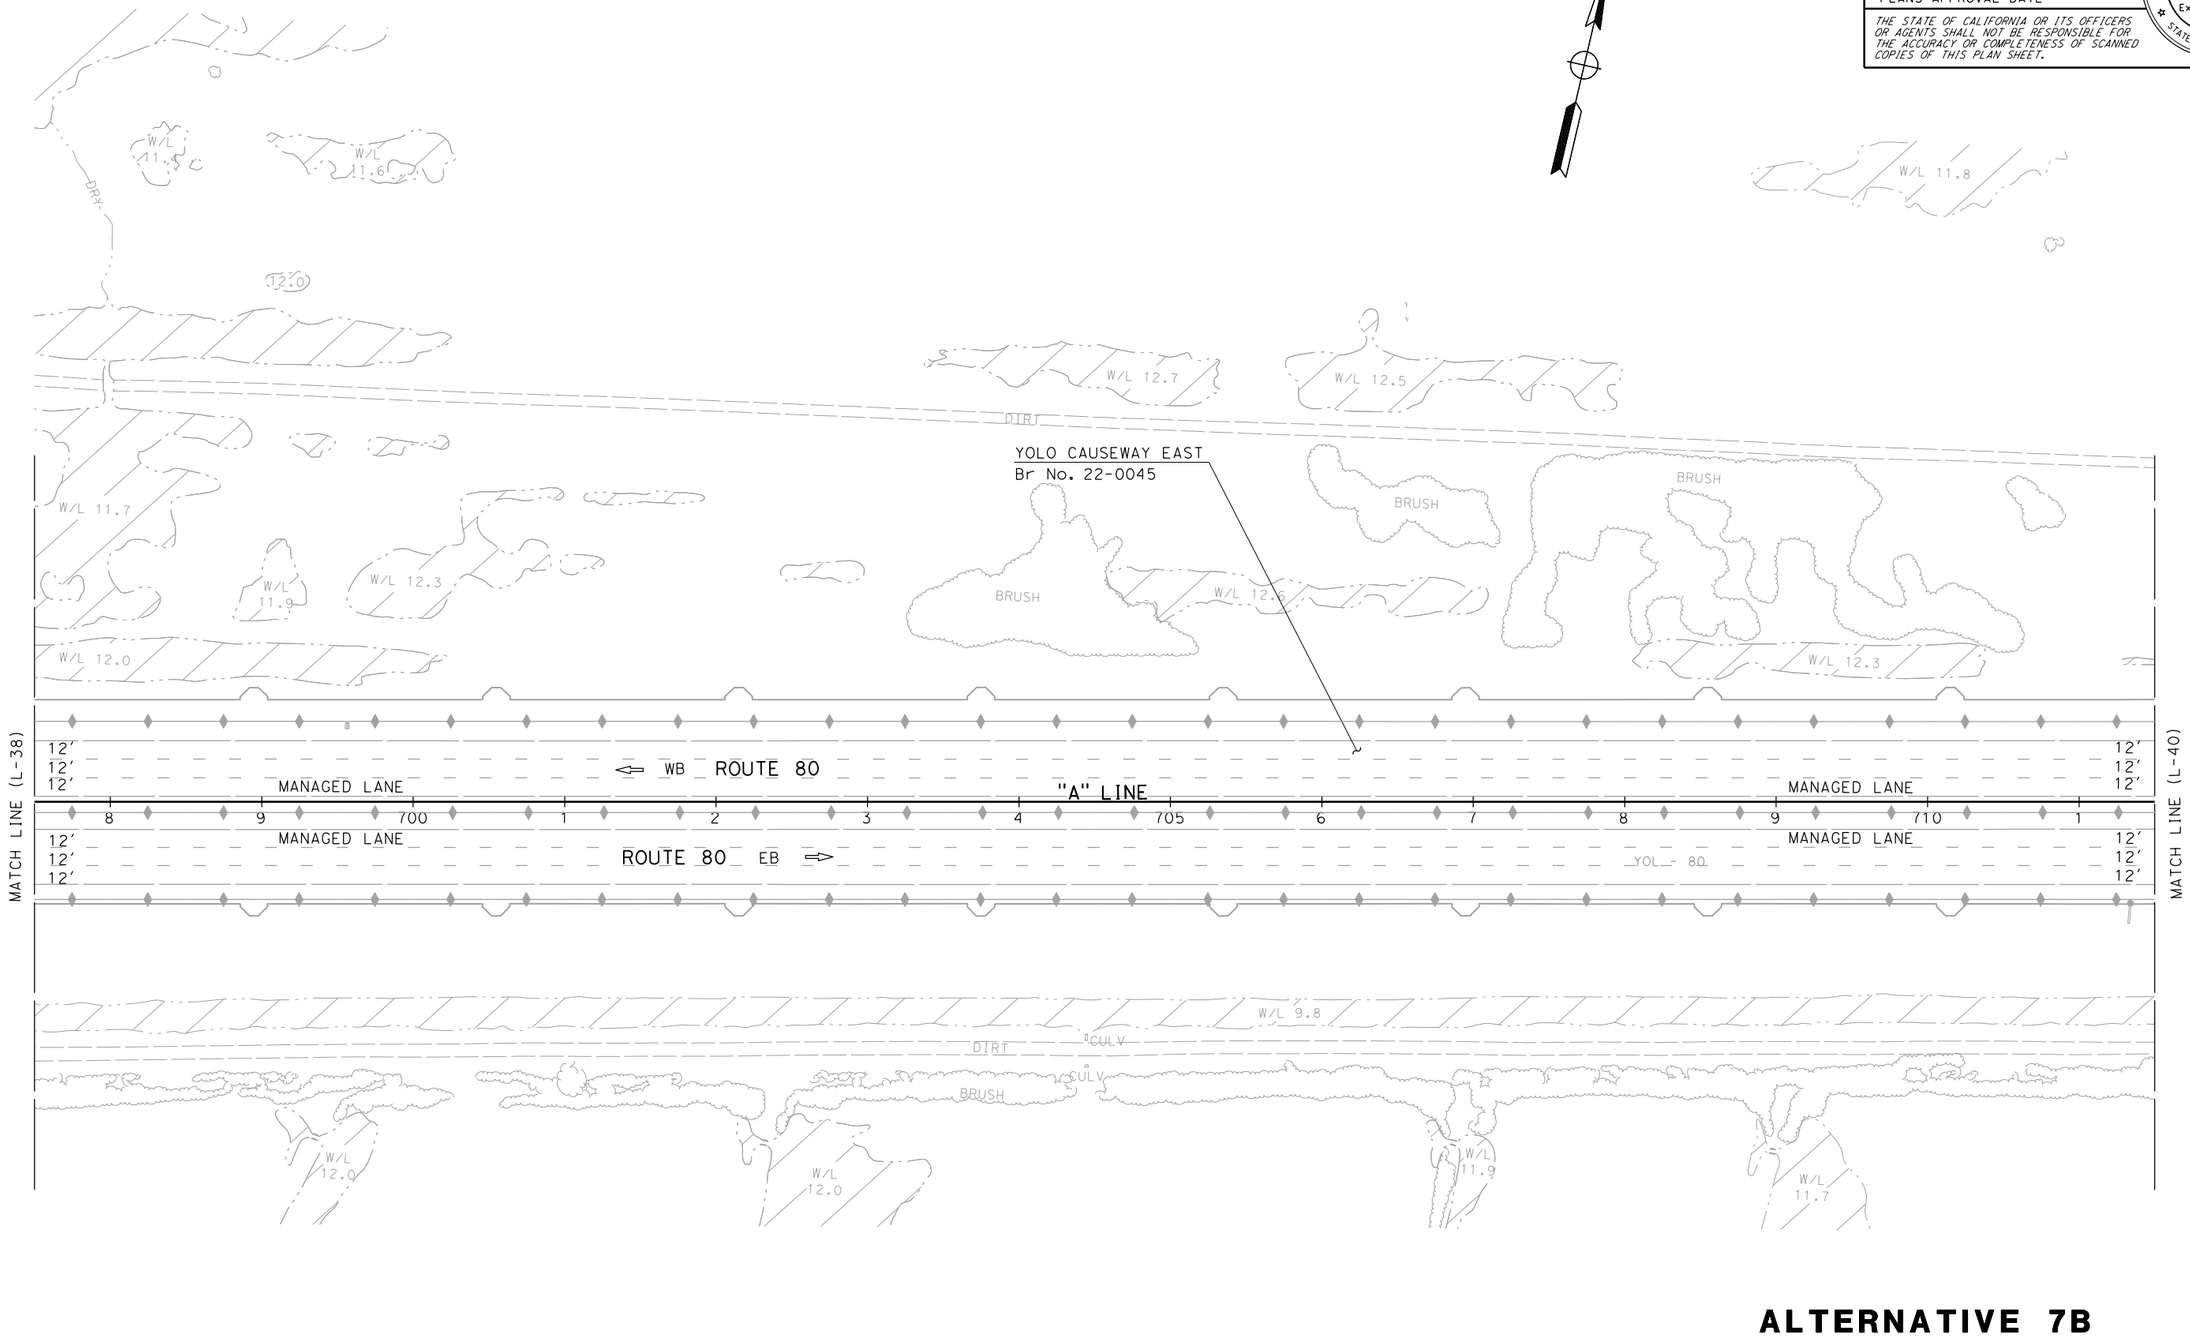

ALTERNATIVE 7B
LAYOUT

SCALE: 1" = 50'

L-39

STATE OF CALIFORNIA - DEPARTMENT OF TRANSPORTATION
03 DESIGN
Caltrans

FUNCTIONAL SUPERVISOR: MONIKA PEDIGO

CALCULATED-DESIGNED BY
CHECKED BY

REVISED BY | DATE REVISED
xxxx - xxxx | xxxx - xxxx

LAST REVISION: 01-26-23
DATE PLOTTED => 4/4/2023
TIME PLOTTED => 8:50:25 AM

BORDER LAST REVISED 7/2/2010

USERNAME =>
DGN FILE => ...\3H900-Alt-7B_LayOut-39.dgn

RELATIVE BORDER SCALE IS IN INCHES 0 1 2 3

UNIT 0328

PROJECT NUMBER & PHASE 00000000001

Dist	COUNTY	ROUTE	POST MILES TOTAL PROJECT	SHEET No.	TOTAL SHEETS
04	Sol	80	40.7/R44.7		
03	Yol,Sac	80,50	VAR		


REGISTERED CIVIL ENGINEER DATE

PLANS APPROVAL DATE

DRAFT

REGISTERED PROFESSIONAL ENGINEER No. Exp. CIVIL STATE OF CALIFORNIA

THE STATE OF CALIFORNIA OR ITS OFFICERS OR AGENTS SHALL NOT BE RESPONSIBLE FOR THE ACCURACY OR COMPLETENESS OF SCANNED COPIES OF THIS PLAN SHEET.

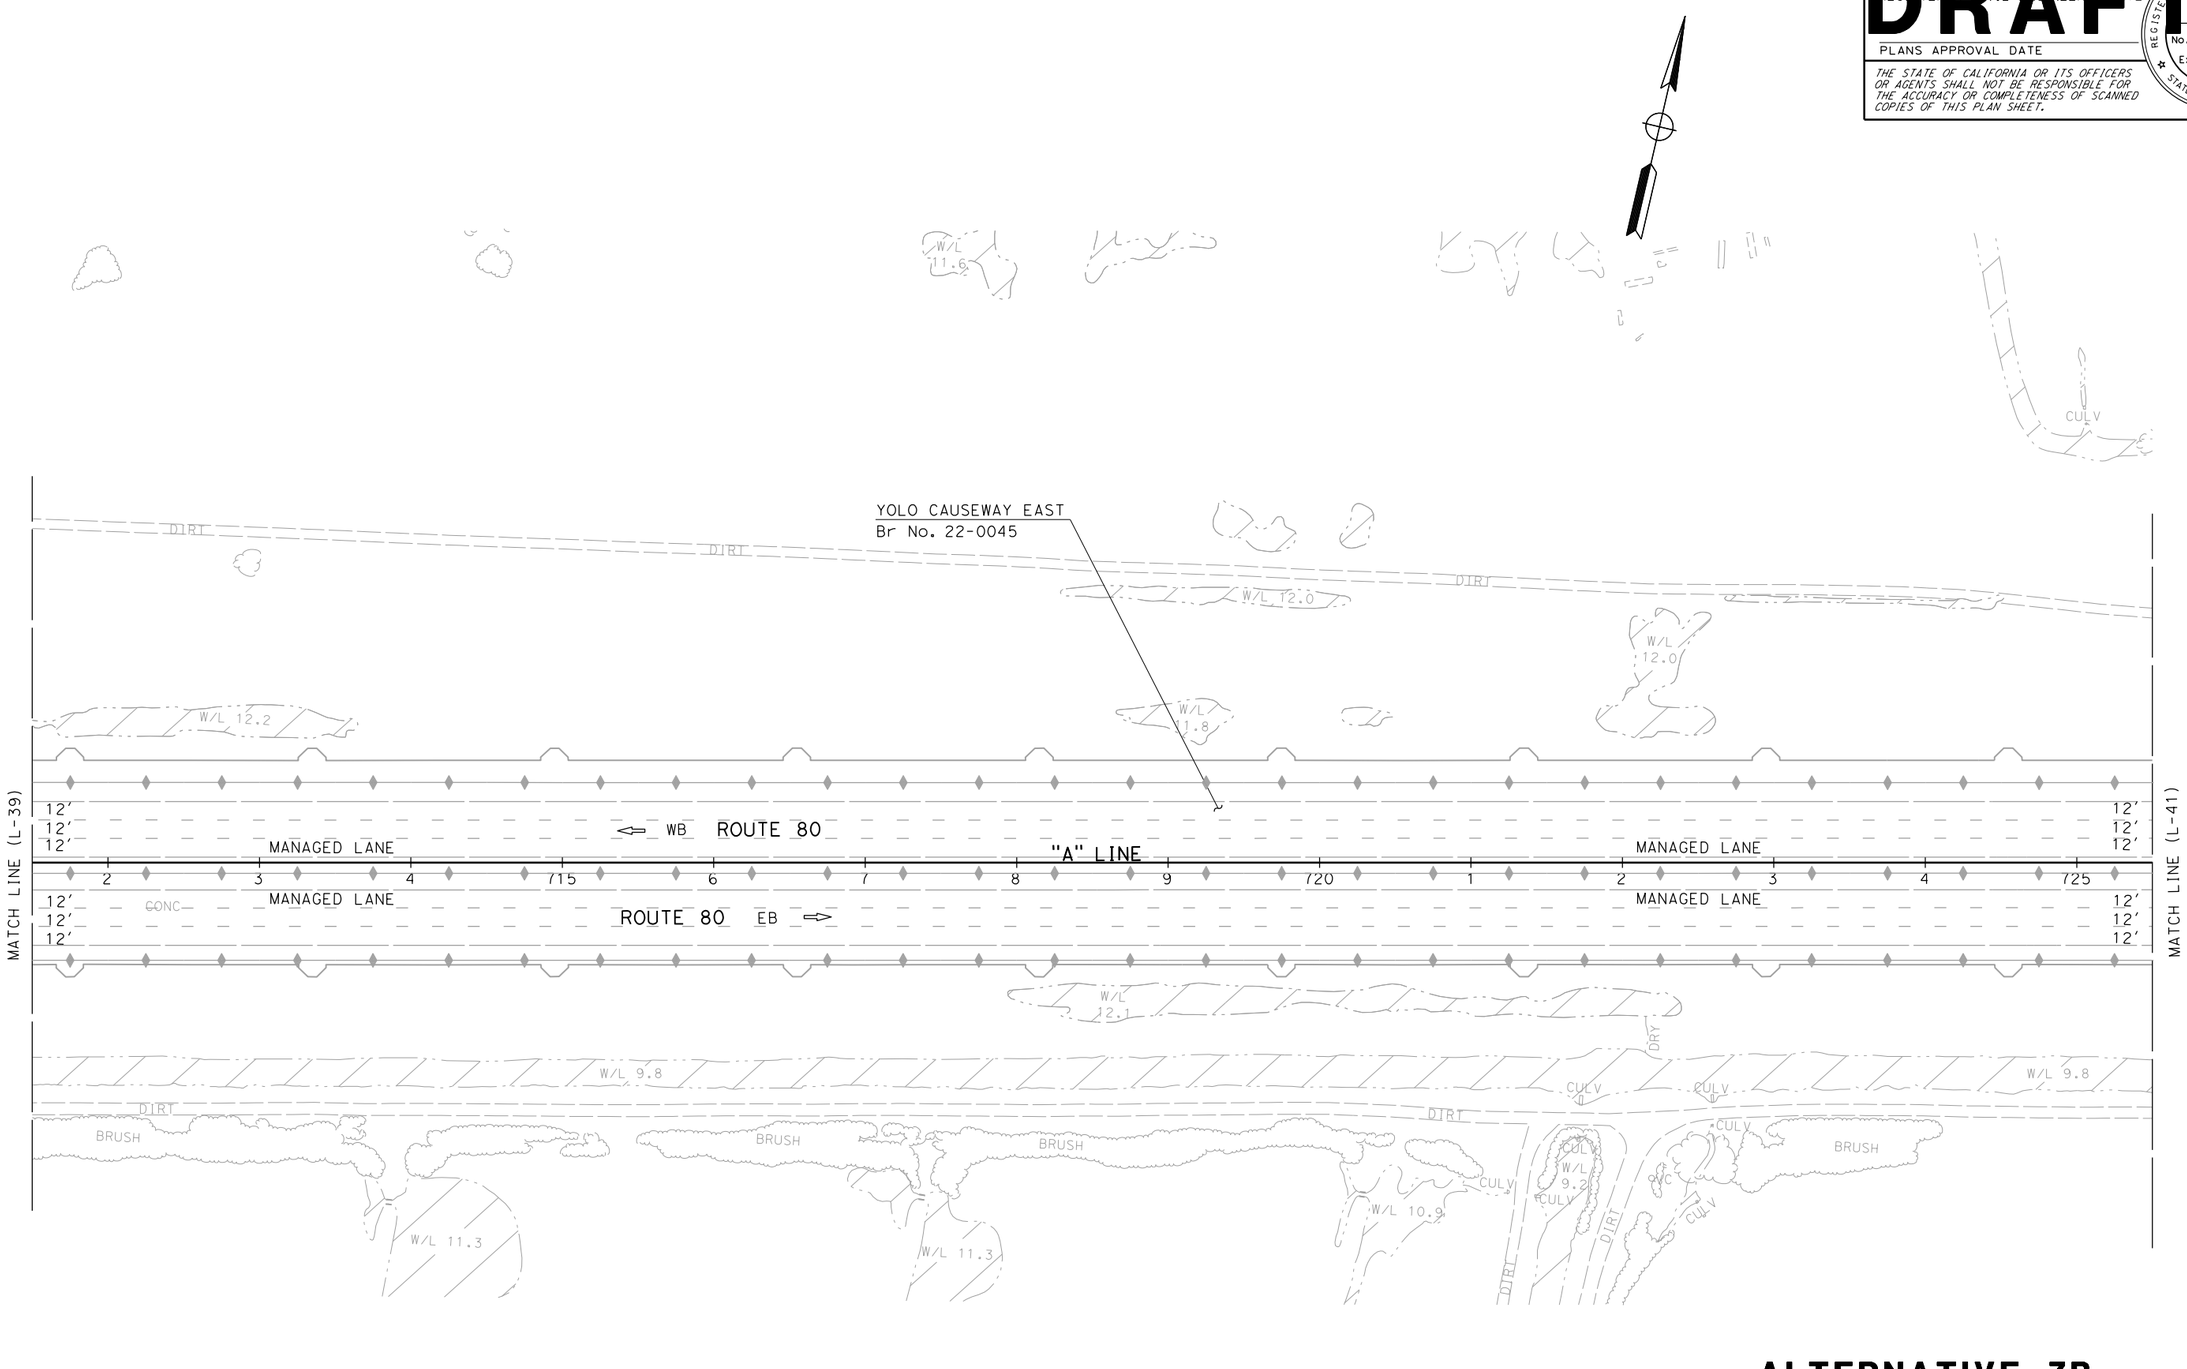

ALTERNATIVE 7B
LAYOUT

SCALE: 1" = 50'

L-40

STATE OF CALIFORNIA - DEPARTMENT OF TRANSPORTATION
03 DESIGN
Caltrans

FUNCTIONAL SUPERVISOR: MONIKA PEDIGO

CALCULATED-DESIGNED BY

CHECKED BY

REVISED BY	DATE REVISED
XXXX - XXXX	XXXX - XXXX

LAST REVISION 01-26-23

DATE PLOTTED => 4/4/2023
TIME PLOTTED => 8:50:28 AM

BORDER LAST REVISED 7/2/2010

USERNAME =>
DGN FILE => ...\3H900-Alt-7B_LayOut-40.dgn

RELATIVE BORDER SCALE IS IN INCHES 0 1 2 3

UNIT 0328

PROJECT NUMBER & PHASE 00000000001

Dist	COUNTY	ROUTE	POST MILES TOTAL PROJECT	SHEET No.	TOTAL SHEETS
04	Sol	80	40.7/R44.7		
03	Yol,Sac	80,50	VAR		


REGISTERED CIVIL ENGINEER DATE

PLANS APPROVAL DATE

DRAFT

REGISTERED PROFESSIONAL ENGINEER No. Exp. CIVIL STATE OF CALIFORNIA

THE STATE OF CALIFORNIA OR ITS OFFICERS OR AGENTS SHALL NOT BE RESPONSIBLE FOR THE ACCURACY OR COMPLETENESS OF SCANNED COPIES OF THIS PLAN SHEET.

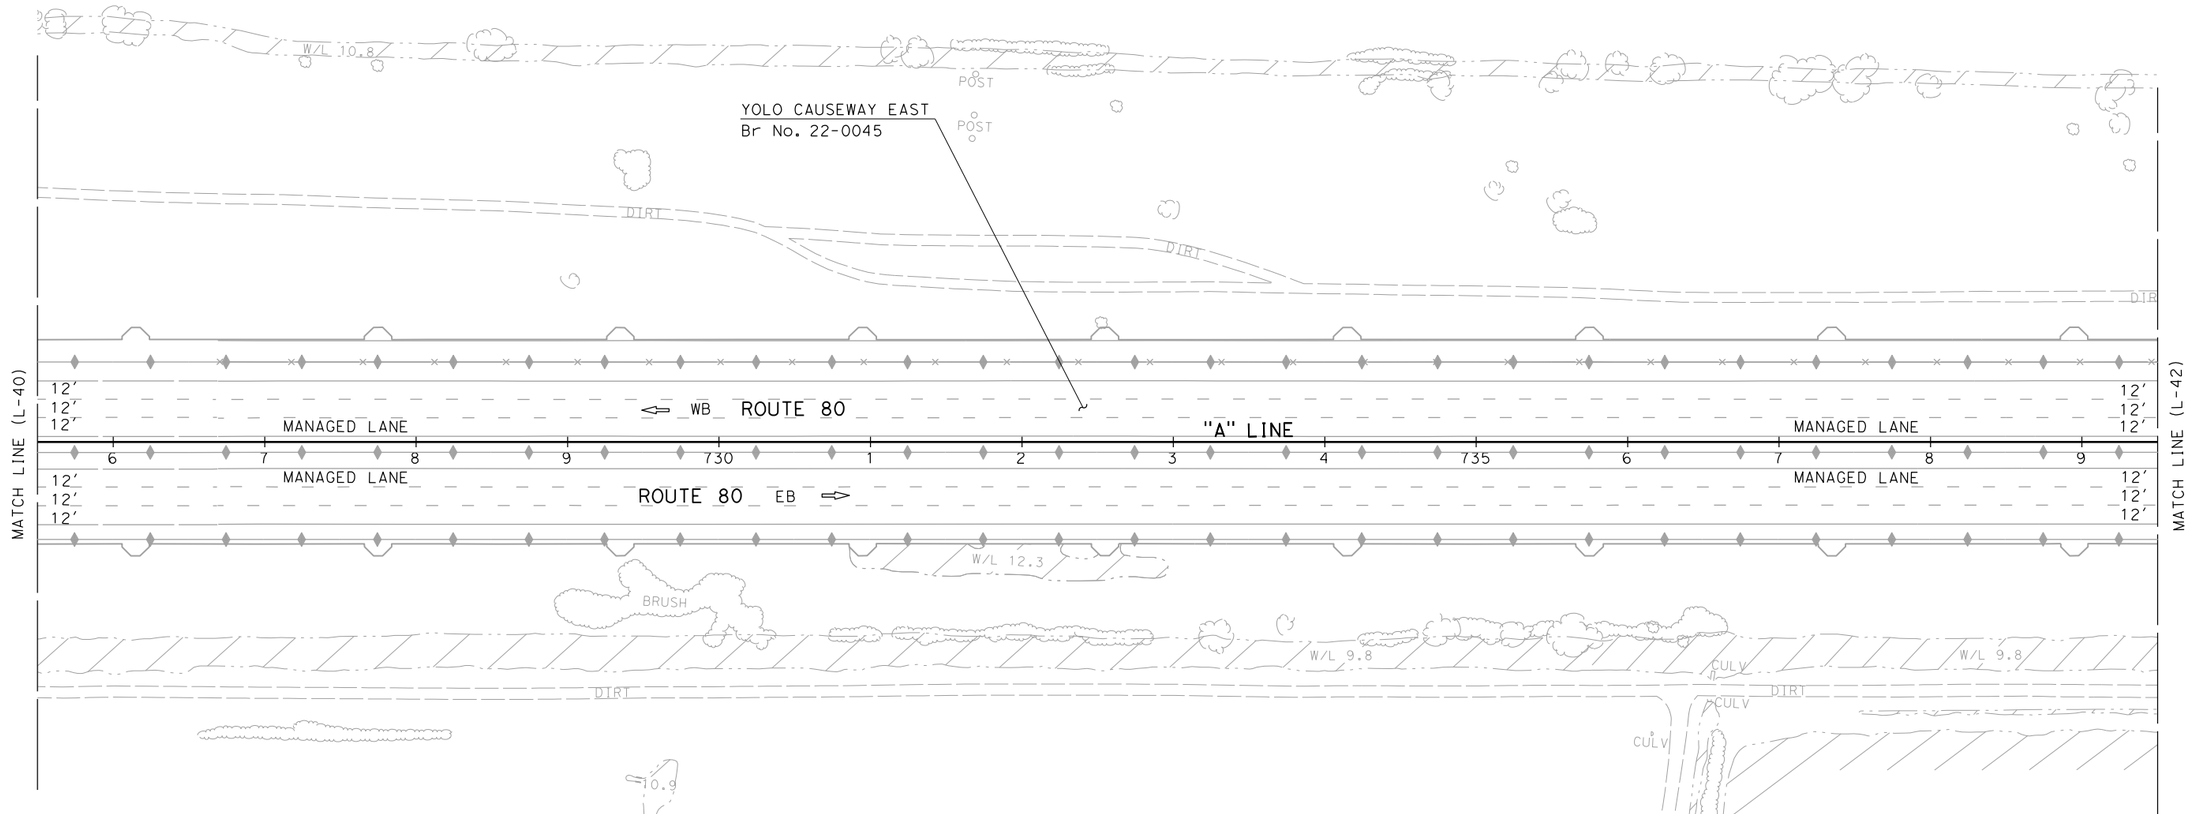

ALTERNATIVE 7B
LAYOUT

SCALE: 1" = 50'

L-41

CALCULATED-DESIGNED BY	xxxx - xxxx	REVISED BY			
CHECKED BY	xxxx - xxxx	DATE REVISED			

FUNCTIONAL SUPERVISOR: MONIKA PEDIGO

STATE OF CALIFORNIA - DEPARTMENT OF TRANSPORTATION

03 DESIGN

Caltrans

LAST REVISION 01-26-23

DATE PLOTTED => 4/4/2023
TIME PLOTTED => 8:50:31 AM

BORDER LAST REVISED 7/2/2010

USERNAME =>
DGN FILE => ...\3H900-Alt-7B_LayOut-41.dgn

RELATIVE BORDER SCALE IS IN INCHES 0 1 2 3

UNIT 0328

PROJECT NUMBER & PHASE 00000000001

Dist	COUNTY	ROUTE	POST MILES TOTAL PROJECT	SHEET No.	TOTAL SHEETS
04	Sol	80	40.7/R44.7		
03	Yol,Sac	80,50	VAR		


REGISTERED CIVIL ENGINEER DATE

PLANS APPROVAL DATE

THE STATE OF CALIFORNIA OR ITS OFFICERS OR AGENTS SHALL NOT BE RESPONSIBLE FOR THE ACCURACY OR COMPLETENESS OF SCANNED COPIES OF THIS PLAN SHEET.

REGISTERED PROFESSIONAL ENGINEER No. Exp. CIVIL STATE OF CALIFORNIA

DRAFT

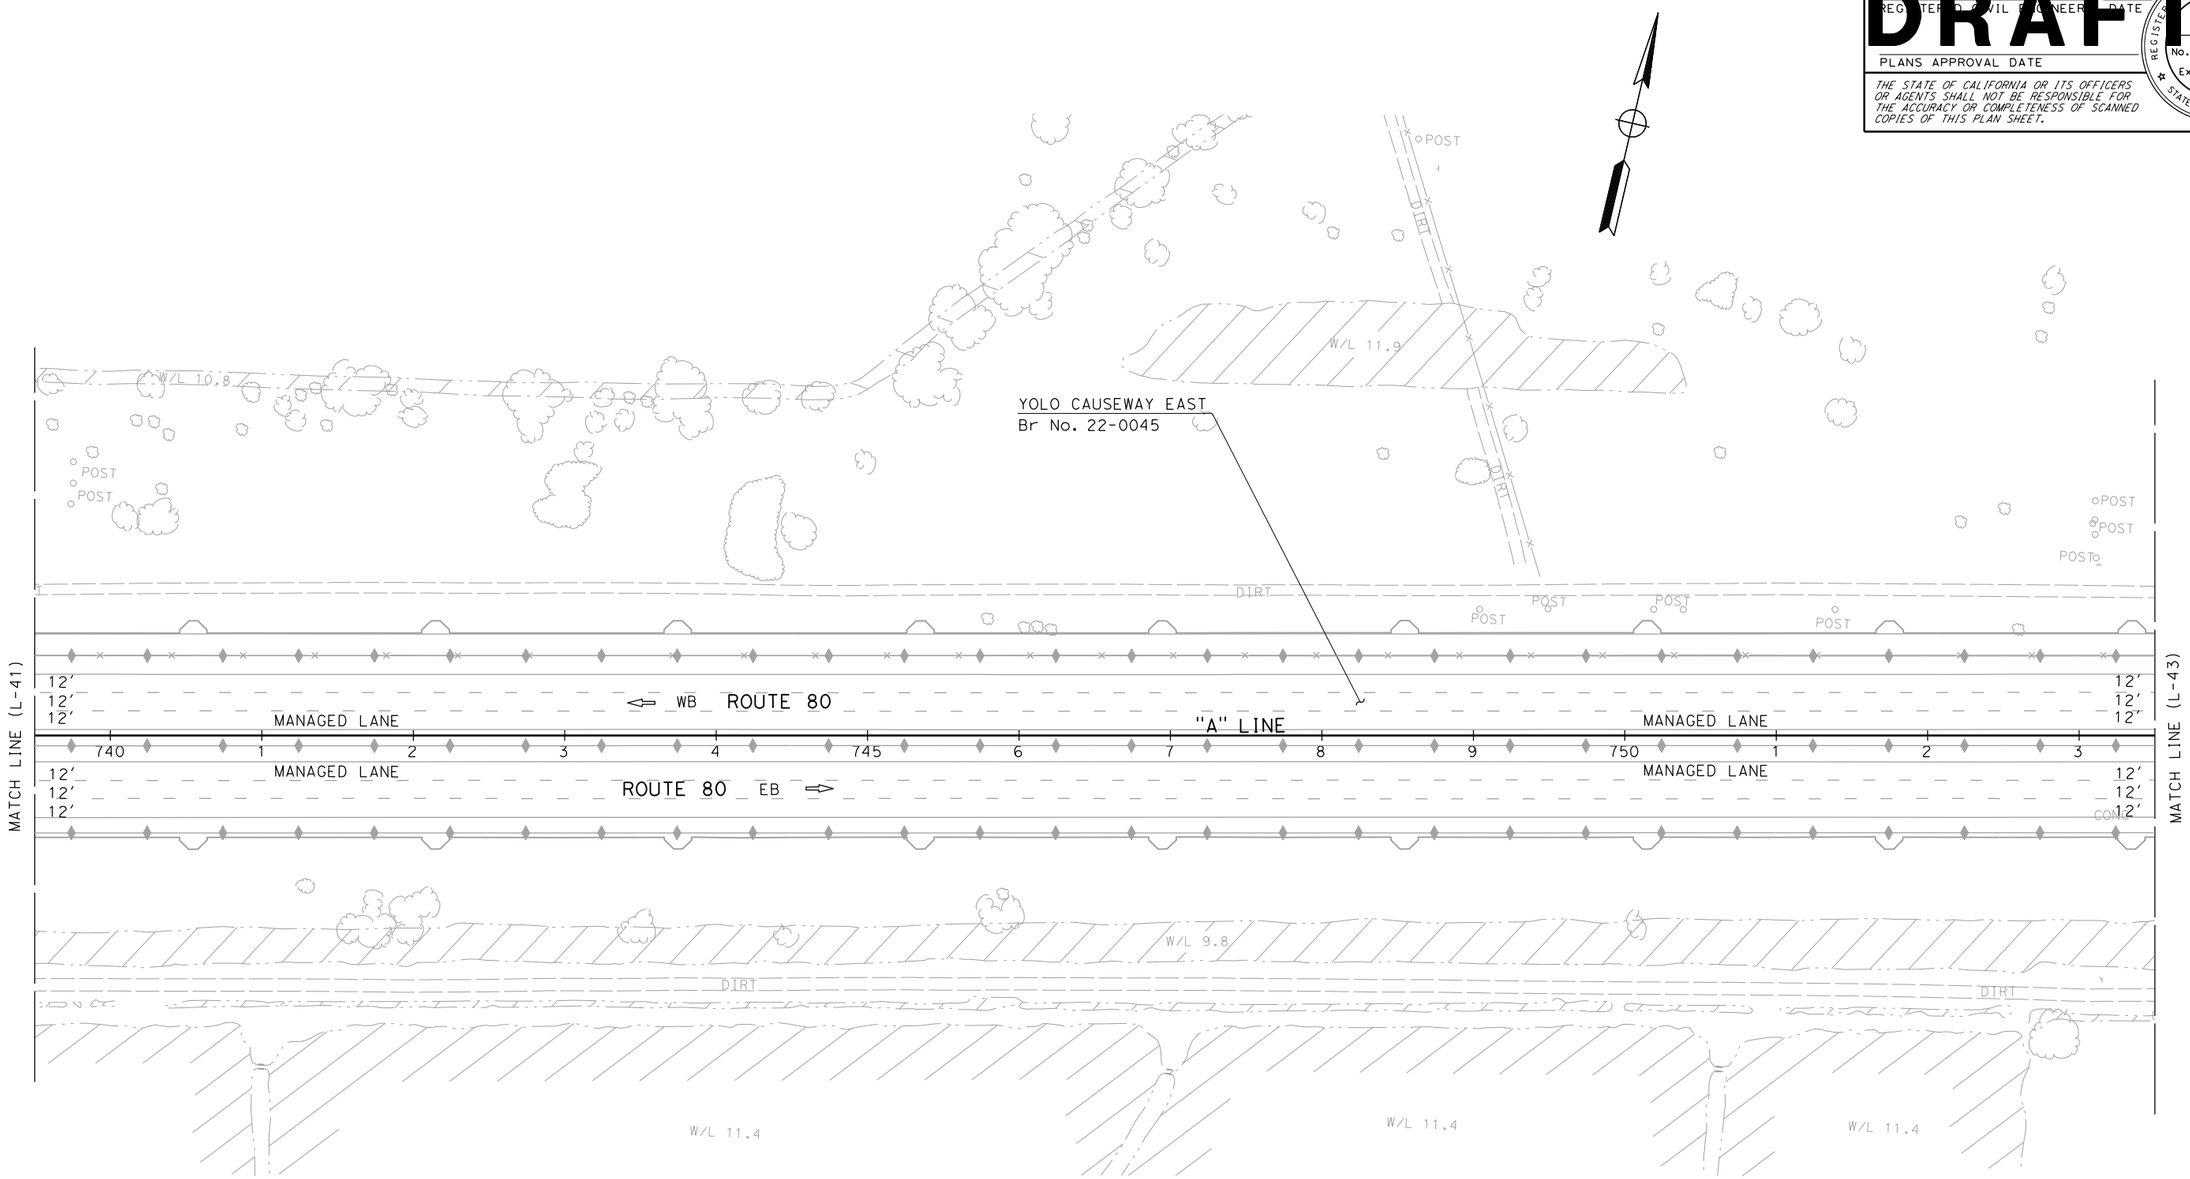

ALTERNATIVE 7B
LAYOUT

SCALE: 1" = 50′

L-42

STATE OF CALIFORNIA - DEPARTMENT OF TRANSPORTATION
03 DESIGN
Caltrans

FUNCTIONAL SUPERVISOR: MONIKA PEDIGO
CALCULATED-DESIGNED BY:
CHECKED BY:

DATE REVISED	REVISED BY
XXXX - XXXX	XXXX - XXXX

LAST REVISION 01-26-23
DATE PLOTTED => 4/4/2023
TIME PLOTTED => 8:50:34 AM

BORDER LAST REVISED 7/2/2010

USERNAME =>
DGN FILE => ...\3H900-Alt-7B_LayOut-42.dgn

RELATIVE BORDER SCALE IS IN INCHES 0 1 2 3

UNIT 0328

PROJECT NUMBER & PHASE 00000000001

Dist	COUNTY	ROUTE	POST MILES TOTAL PROJECT	SHEET No.	TOTAL SHEETS
04	Sol	80	40.7/R44.7		
03	Yol,Sac	80,50	VAR		


REGISTERED CIVIL ENGINEER — DATE

PLANS APPROVAL DATE

REGISTERED PROFESSIONAL ENGINEER No. Exp. CIVIL STATE OF CALIFORNIA

THE STATE OF CALIFORNIA OR ITS OFFICERS OR AGENTS SHALL NOT BE RESPONSIBLE FOR THE ACCURACY OR COMPLETENESS OF SCANNED COPIES OF THIS PLAN SHEET.

DRAFT

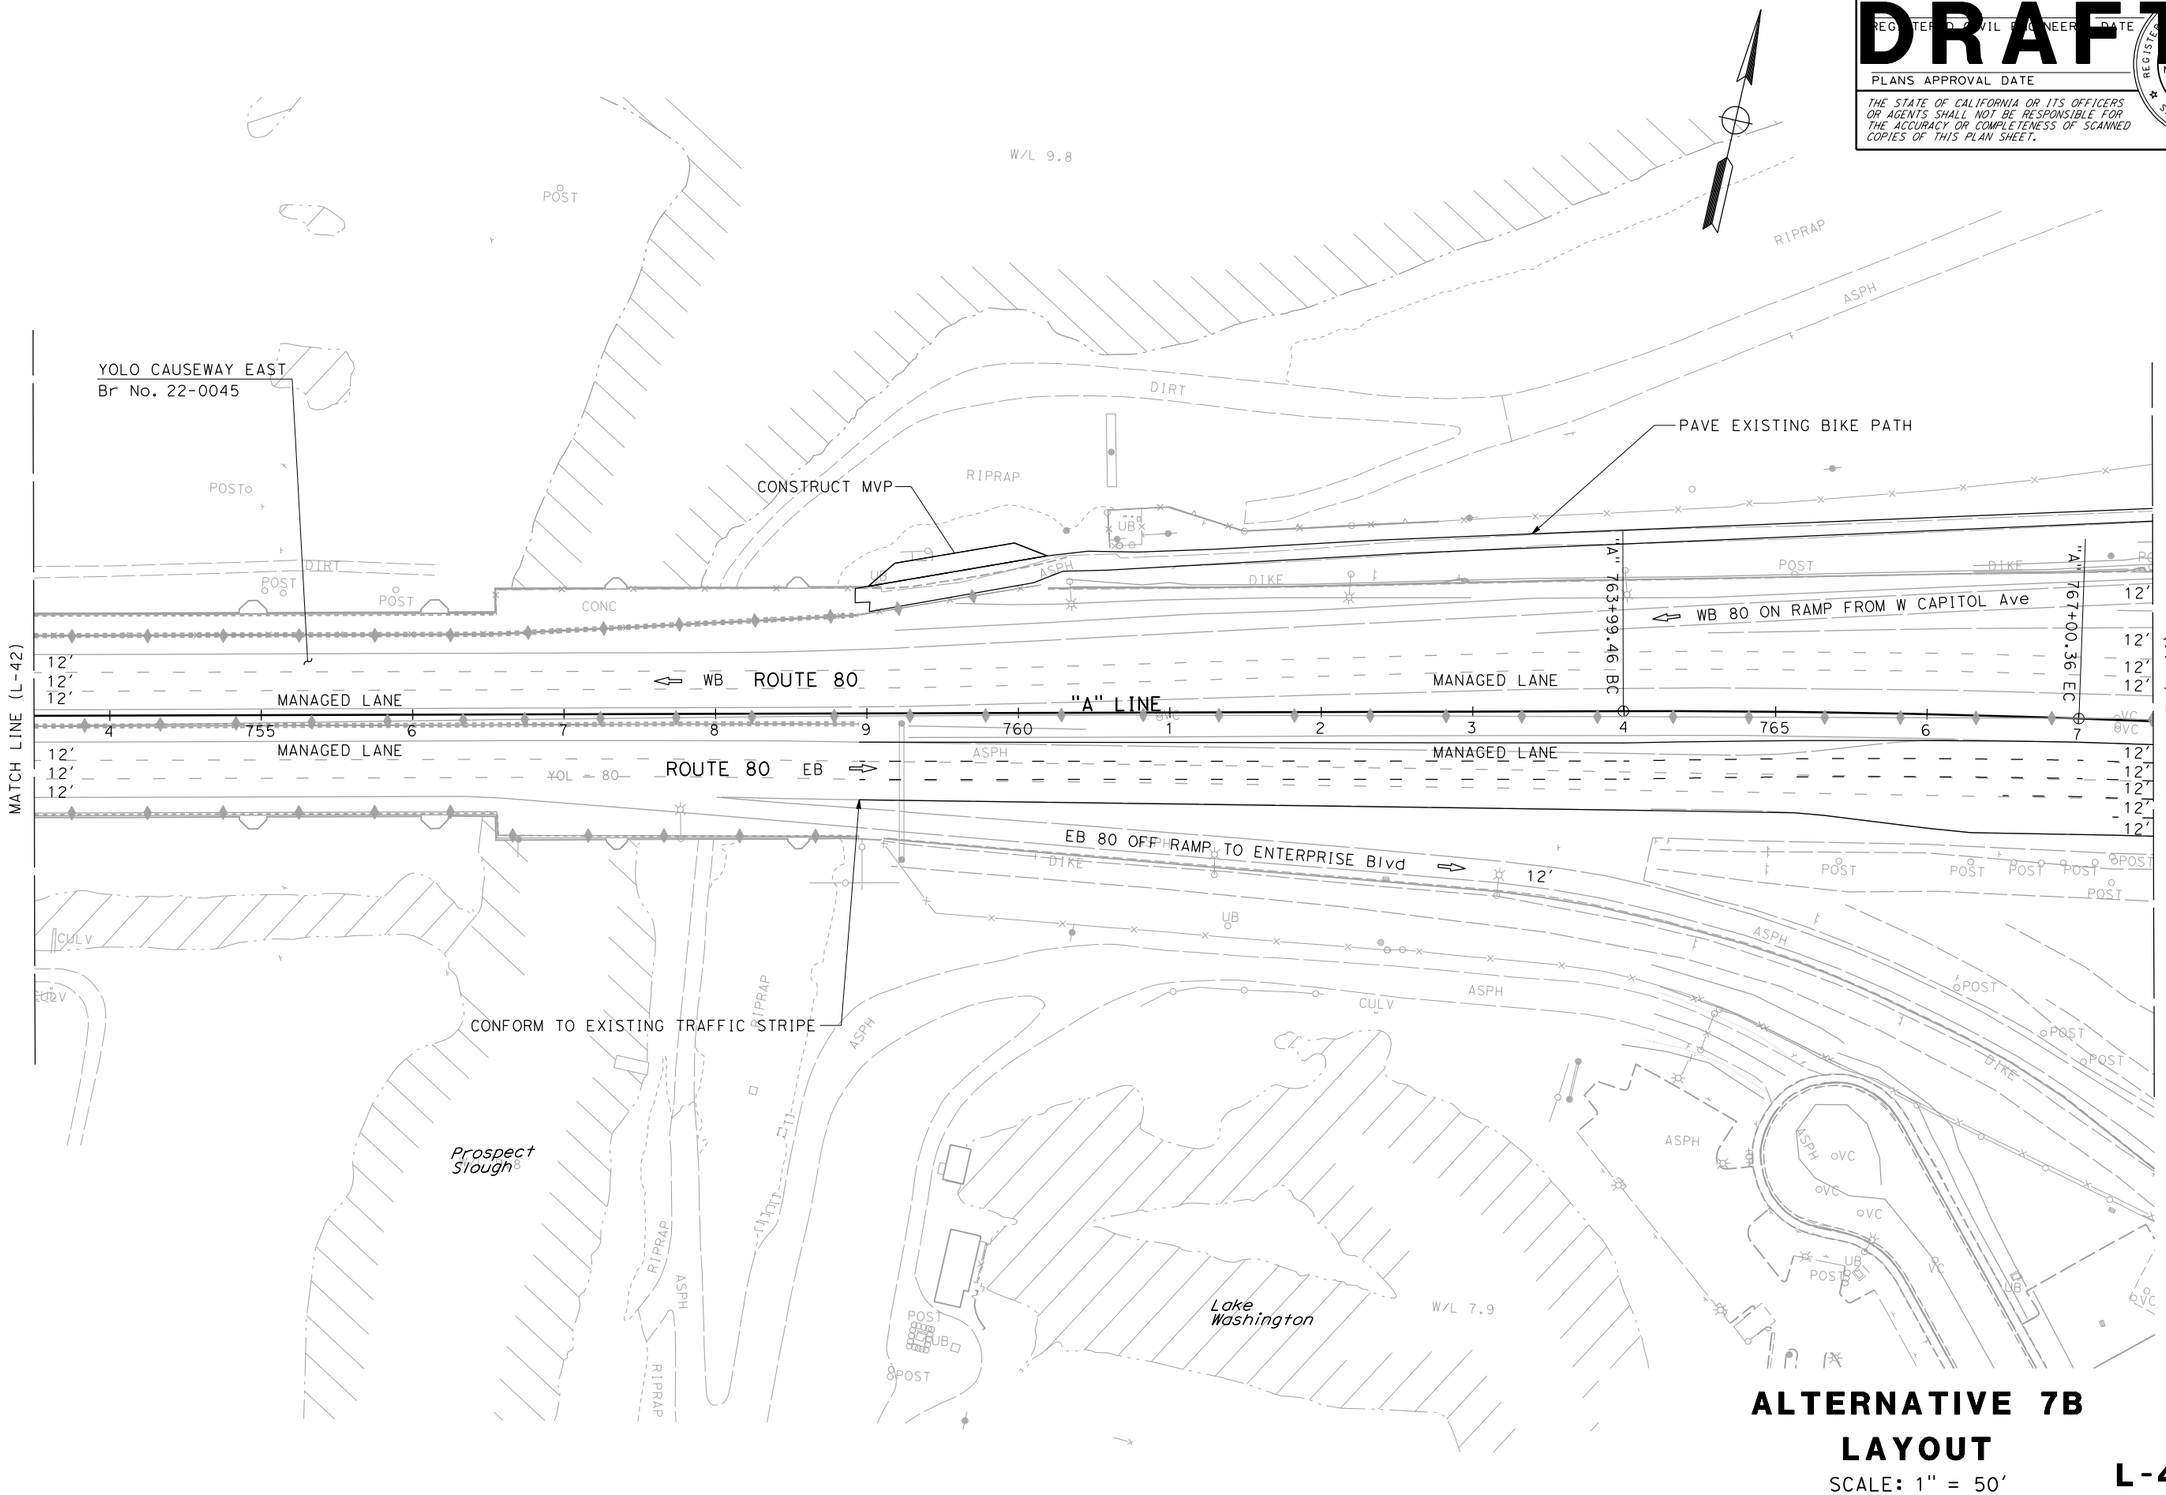

ALTERNATIVE 7B LAYOUT

SCALE: 1" = 50'

L-43

STATE OF CALIFORNIA - DEPARTMENT OF TRANSPORTATION	FUNCTIONAL SUPERVISOR	CALCULATED-DESIGNED BY	CHECKED BY	REVISED BY	DATE REVISED
Caltrans® 03 DESIGN	MONIKA PEDIGO	xxxx - xxxx	xxxx - xxxx		

LAST REVISION 01-26-23 | DATE PLOTTED => 4/4/2023 | TIME PLOTTED => 8:50:37 AM

BORDER LAST REVISED 7/2/2010 | USERNAME => | DGN FILE => ...\3H900-Alt-7B_LayOut-43.dgn | RELATIVE BORDER SCALE IS IN INCHES 0 1 2 3 | UNIT 0328 | PROJECT NUMBER & PHASE 00000000001

Dist	COUNTY	ROUTE	POST MILES TOTAL PROJECT	SHEET No.	TOTAL SHEETS
04	Sol	80	40.7/R44.7		
03	Yol,Sac	80,50	VAR		


REGISTERED CIVIL ENGINEER — DATE

DRAFT

PLANS APPROVAL DATE

REGISTERED PROFESSIONAL ENGINEER No. Exp. CIVIL STATE OF CALIFORNIA

THE STATE OF CALIFORNIA OR ITS OFFICERS OR AGENTS SHALL NOT BE RESPONSIBLE FOR THE ACCURACY OR COMPLETENESS OF SCANNED COPIES OF THIS PLAN SHEET.

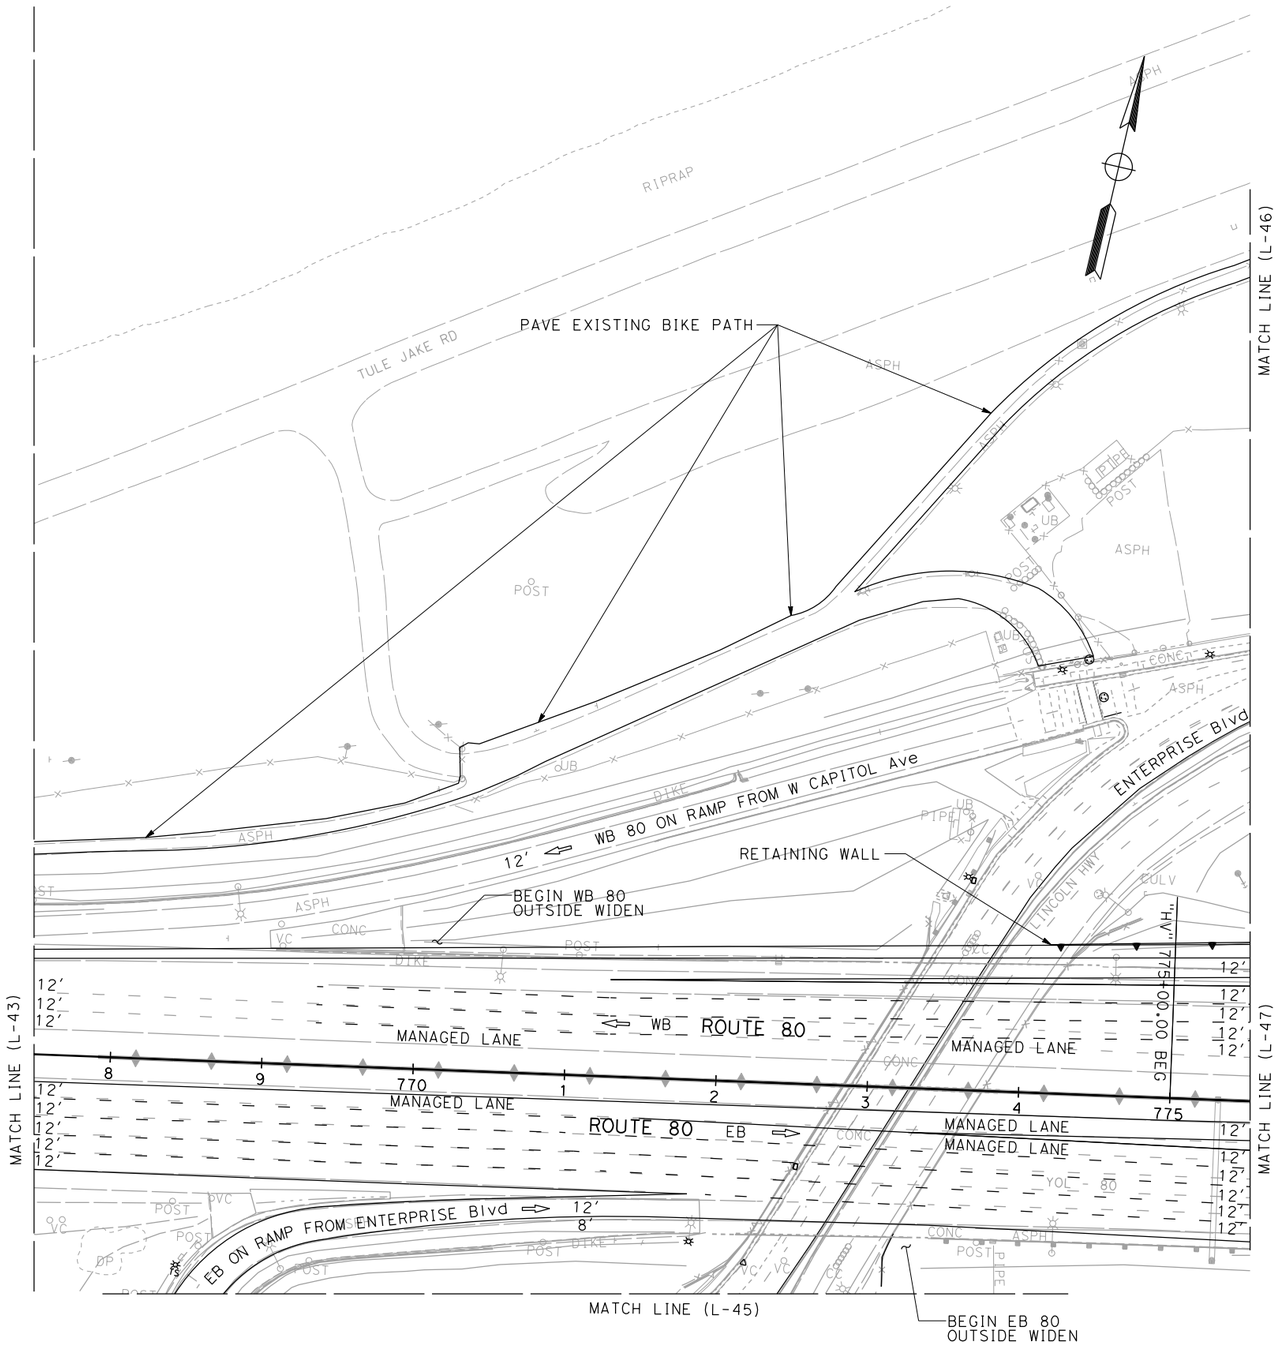

ALTERNATIVE 7B
LAYOUT

SCALE: 1" = 50'

L-44

STATE OF CALIFORNIA - DEPARTMENT OF TRANSPORTATION
03 DESIGN
Caltrans

FUNCTIONAL SUPERVISOR: MONIKA PEDIGO
CALCULATED-DESIGNED BY
CHECKED BY
REVISED BY: xxxx - xxxx
DATE REVISED: xxxx - xxxx

LAST REVISION 01-26-23
DATE PLOTTED => 4/4/2023
TIME PLOTTED => 8:50:43 AM

BORDER LAST REVISED 7/2/2010
USERNAME =>
DGN FILE => ...\3H900-Alt-7B_LayOut-44.dgn
RELATIVE BORDER SCALE IS IN INCHES 0 1 2 3
UNIT 0328
PROJECT NUMBER & PHASE 00000000001

Dist	COUNTY	ROUTE	POST MILES TOTAL PROJECT	SHEET No.	TOTAL SHEETS
04	Sol	80	40.7/R44.7		
03	Yol,Sac	80,50	VAR		


REGISTERED CIVIL ENGINEER — DATE

PLANS APPROVAL DATE

REGISTERED PROFESSIONAL ENGINEER — No. — Exp. — CIVIL — STATE OF CALIFORNIA

THE STATE OF CALIFORNIA OR ITS OFFICERS OR AGENTS SHALL NOT BE RESPONSIBLE FOR THE ACCURACY OR COMPLETENESS OF SCANNED COPIES OF THIS PLAN SHEET.

MATCH LINE (L-44)

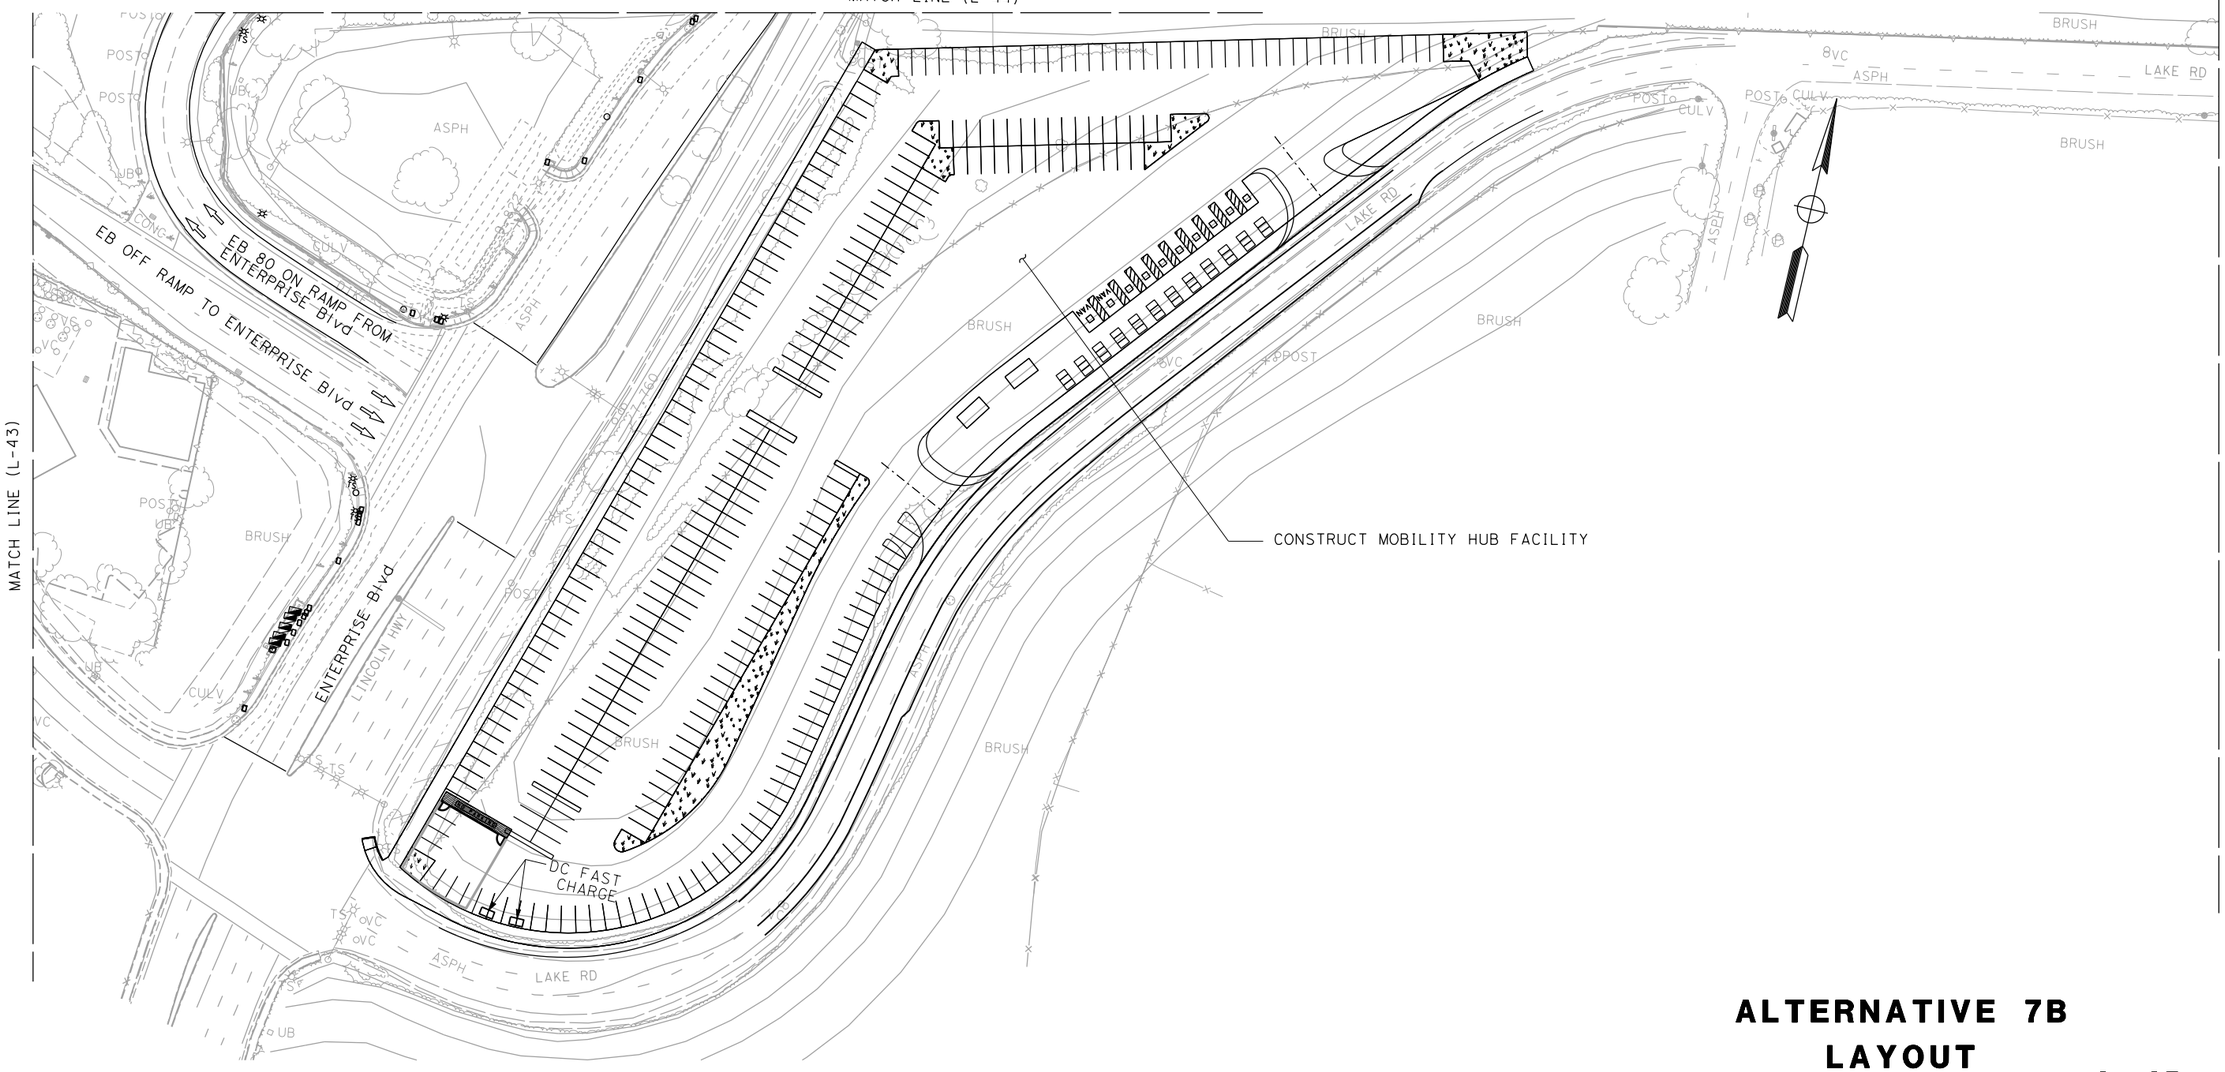

MATCH LINE (L-43)

MATCH LINE (L-47)

ALTERNATIVE 7B LAYOUT

SCALE: 1" = 50'

L-45

REVISED BY						
DATE REVISED						
xxxx - xxxx						
xxxx - xxxx						
CALCULATED-DESIGNED BY						
CHECKED BY						
FUNCTIONAL SUPERVISOR						
MONIKA PEDIGO						

STATE OF CALIFORNIA - DEPARTMENT OF TRANSPORTATION

Caltrans®

03 DESIGN

LAST REVISION 01-26-23

DATE PLOTTED => 4/4/2023
TIME PLOTTED => 8:50:47 AM

BORDER LAST REVISED 7/2/2010

USERNAME =>
DGN FILE => ...\3H900-Alt-7B_LayOut-45.dgn

RELATIVE BORDER SCALE IS IN INCHES 0 1 2 3

UNIT 0328

PROJECT NUMBER & PHASE 00000000001

Dist	COUNTY	ROUTE	POST MILES TOTAL PROJECT	SHEET No.	TOTAL SHEETS
04	Sol	80	40.7/R44.7		
03	Yol,Sac	80,50	VAR		


REGISTERED CIVIL ENGINEER DATE

DRAFT

PLANS APPROVAL DATE

REGISTERED PROFESSIONAL ENGINEER No. Exp. CIVIL STATE OF CALIFORNIA

THE STATE OF CALIFORNIA OR ITS OFFICERS OR AGENTS SHALL NOT BE RESPONSIBLE FOR THE ACCURACY OR COMPLETENESS OF SCANNED COPIES OF THIS PLAN SHEET.

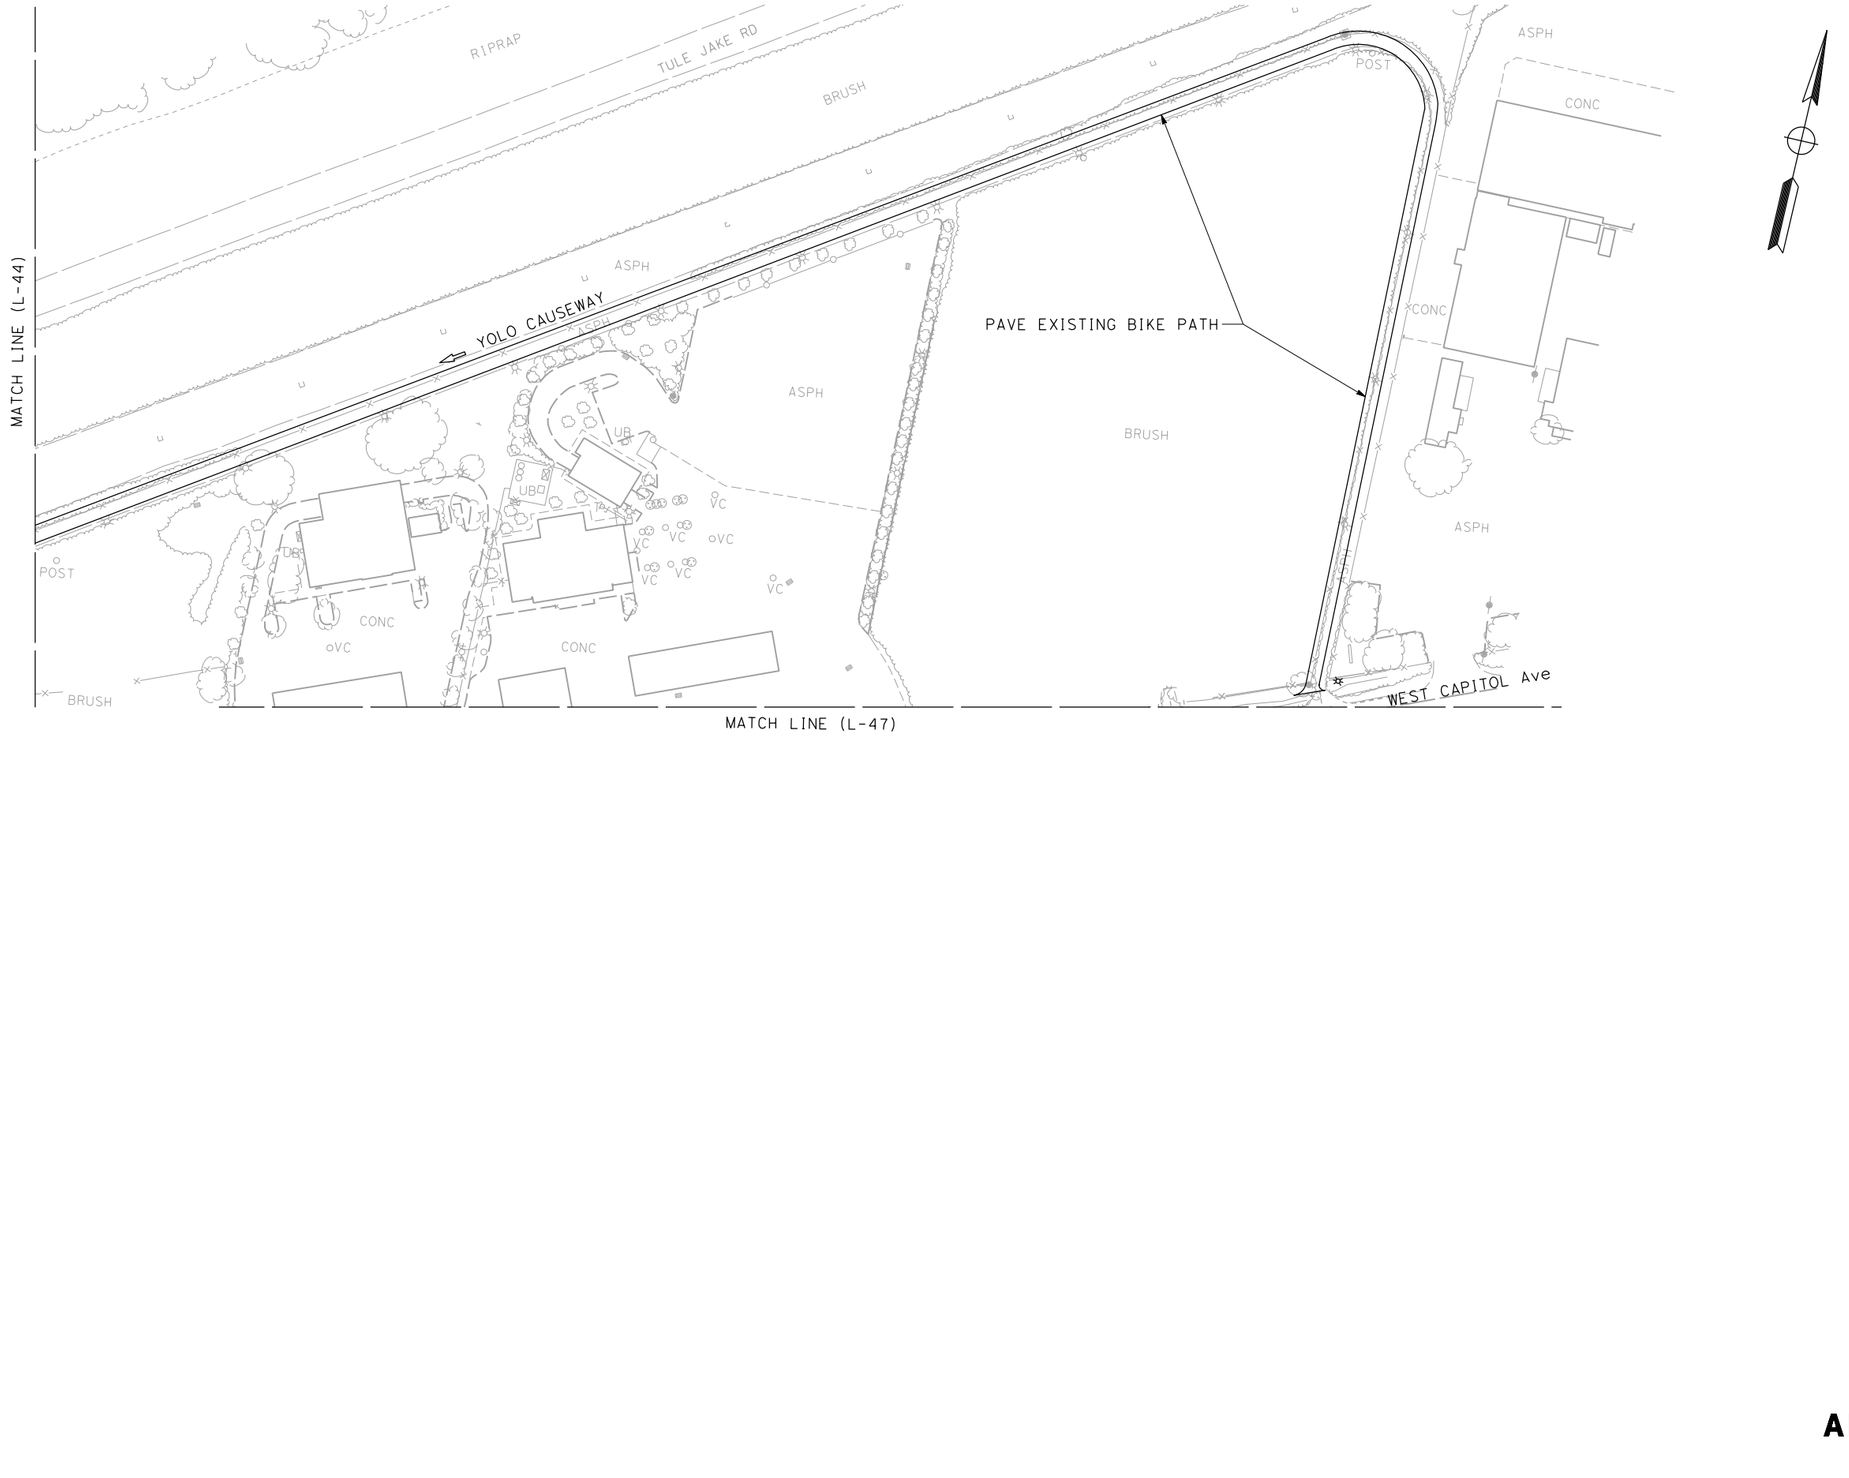

MATCH LINE (L-48)

ALTERNATIVE 7B
LAYOUT

SCALE: 1" = 50'

L-46

REVISED BY	DATE REVISED
XXXX - XXXX	XXXX - XXXX

CALCULATED-DESIGNED BY

CHECKED BY

FUNCTIONAL SUPERVISOR: MONIKA PEDIGO

STATE OF CALIFORNIA - DEPARTMENT OF TRANSPORTATION

Caltrans® **03 DESIGN**

LAST REVISION 01-26-23

DATE PLOTTED => 4/4/2023
TIME PLOTTED => 8:50:50 AM

BORDER LAST REVISED 7/2/2010

USERNAME =>
DGN FILE => ...\3H900-Alt-7B_LayOut-46.dgn

RELATIVE BORDER SCALE IS IN INCHES 0 1 2 3

UNIT 0328

PROJECT NUMBER & PHASE 00000000001

Dist	COUNTY	ROUTE	POST MILES TOTAL PROJECT	SHEET No.	TOTAL SHEETS
04	Sol	80	40.7/R44.7		
03	Yol,Sac	80,50	VAR		

DRAFT

REGISTERED CIVIL ENGINEER — DATE

PLANS APPROVAL DATE

REGISTERED PROFESSIONAL ENGINEER No. Exp. CIVIL STATE OF CALIFORNIA

THE STATE OF CALIFORNIA OR ITS OFFICERS OR AGENTS SHALL NOT BE RESPONSIBLE FOR THE ACCURACY OR COMPLETENESS OF SCANNED COPIES OF THIS PLAN SHEET.

MATCH LINE (L-44)

WEST CAPITOL Ave

LINCOLN HWY

ENTERPRISE Blvd

RETAINING WALL

WB 80 ON RAMP FROM W CAPITOL Ave

WB OFF RAMP TO W CAPITOL Ave

REALIGN WB 80 W CAPITOL Ave ON RAMP

REALIGN WB 80 W CAPITOL Ave OFF RAMP
ADDITIONAL R/W MAY BE NECESSARY

"A" 789+00
END MSE WALL
BEGIN BRIDGE

WB ROUTE 80

MANAGED LANE

"A" LINE

"A" 783+99.99 BEG BRIDGE

ROUTE 80 EB

YOL - 80

EB 80 CONNECTOR FROM EB 80

THOR DR

ODIN DR

PLACE CONCRETE BARRIER

MATCH LINE (L-48)

BEGIN REPLACE RETAINING WALL
WITH SOUND WALL ON TOP

MATCH LINE (L-45)

WIDEN EB 80 TO THE SOUTH
TO ALLOW FOR DIRECT CONNECTOR
AND LANE TRANSITIONS

"A" 781+00
BEGIN DIRECT CONNECTOR
BEGIN MSE WALL

END REPLACE RETAINING WALL
WITH SOUND WALL ON TOP

MATCH LINE (L-45)

REALIGN EB 80 TO
EB 80 CONNECTOR RAMP

ALTERNATIVE 7B
LAYOUT

SCALE: 1" = 50'

L-47

REVISED BY	DATE REVISED
XXXX - XXXX	XXXX - XXXX

CALCULATED-DESIGNED BY

CHECKED BY

FUNCTIONAL SUPERVISOR: MONIKA PEDIGO

STATE OF CALIFORNIA - DEPARTMENT OF TRANSPORTATION

Caltrans®

03 DESIGN

LAST REVISION 01-26-23

DATE PLOTTED => 4/4/2023
TIME PLOTTED => 10:48:58 AM

BORDER LAST REVISED 7/2/2010

USERNAME =>
DGN FILE => ...\3H900-Alt-7B_LayOut-47.dgn

RELATIVE BORDER SCALE IS IN INCHES 0 1 2 3

UNIT 0328

PROJECT NUMBER & PHASE 00000000001

Dist	COUNTY	ROUTE	POST MILES TOTAL PROJECT	SHEET No.	TOTAL SHEETS
04	Sol	80	40.7/R44.7		
03	Yol,Sac	80,50	VAR		


REGISTERED CIVIL ENGINEER — DATE

DRAFT

PLANS APPROVAL DATE

REGISTERED PROFESSIONAL ENGINEER No. Exp. CIVIL STATE OF CALIFORNIA

THE STATE OF CALIFORNIA OR ITS OFFICERS OR AGENTS SHALL NOT BE RESPONSIBLE FOR THE ACCURACY OR COMPLETENESS OF SCANNED COPIES OF THIS PLAN SHEET.

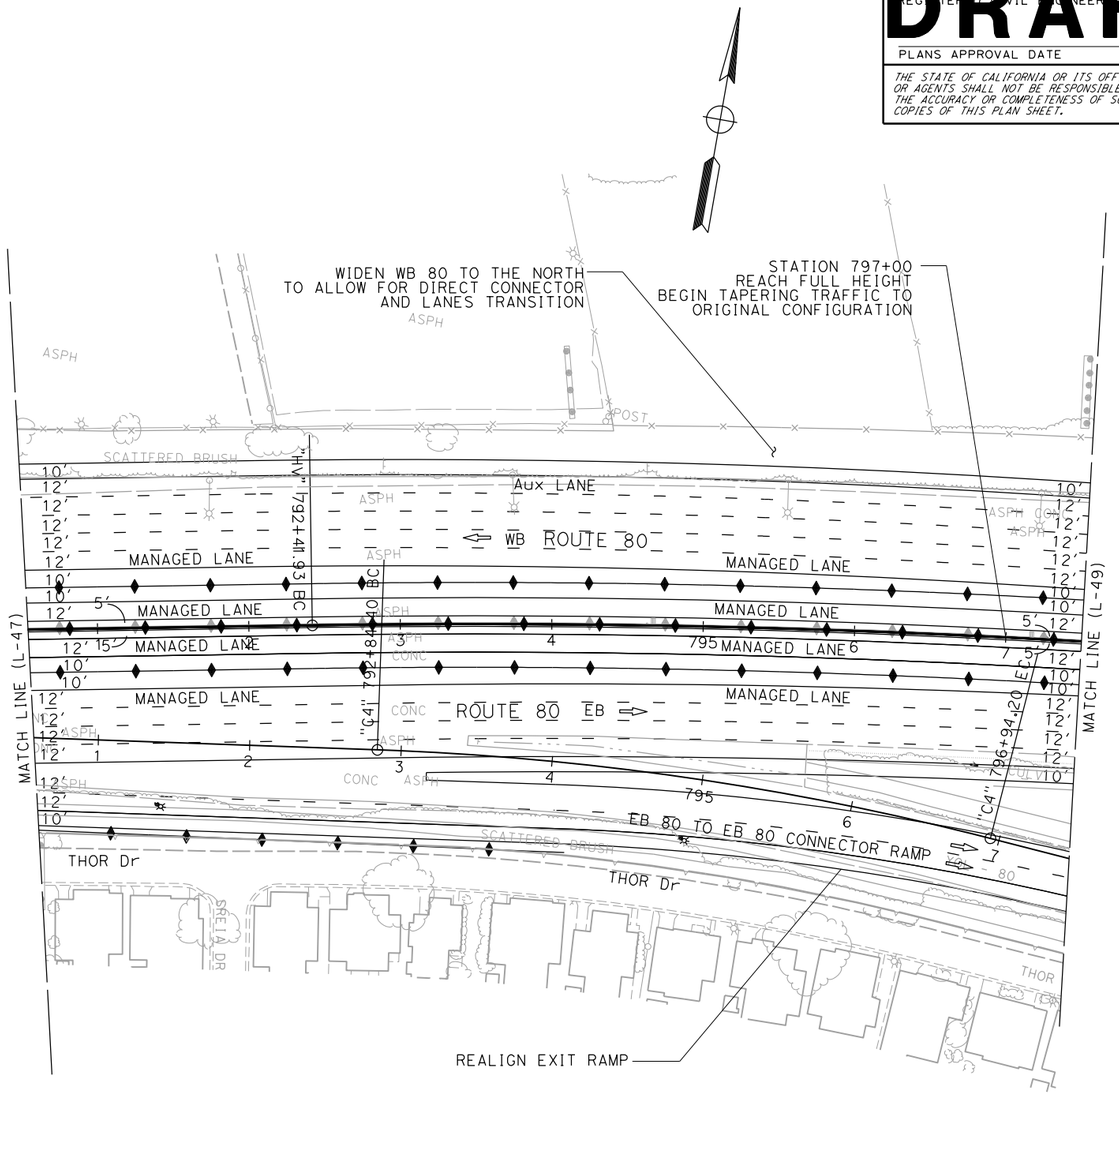

ALTERNATIVE 7B
LAYOUT

SCALE: 1" = 50'

L-48

STATE OF CALIFORNIA - DEPARTMENT OF TRANSPORTATION
Caltrans
03 DESIGN

FUNCTIONAL SUPERVISOR: MONIKA PEDIGO

CALCULATED-DESIGNED BY

CHECKED BY

REVISED BY	DATE REVISED
XXXX - XXXX	XXXX - XXXX

LAST REVISION 01-26-23

DATE PLOTTED => 4/4/2023
TIME PLOTTED => 8:51:32 AM

BORDER LAST REVISED 7/2/2010

USERNAME =>
DGN FILE => ...\3H900-Alt-7B_LayOut-48.dgn

RELATIVE BORDER SCALE IS IN INCHES 0 1 2 3

UNIT 0328

PROJECT NUMBER & PHASE 00000000001

Dist	COUNTY	ROUTE	POST MILES TOTAL PROJECT	SHEET No.	TOTAL SHEETS
04	Sol	80	40.7/R44.7		
03	Yol,Sac	80,50	VAR		


REGISTERED CIVIL ENGINEER — DATE

DRAFT

PLANS APPROVAL DATE

REGISTERED PROFESSIONAL ENGINEER No. Exp. CIVIL STATE OF CALIFORNIA

THE STATE OF CALIFORNIA OR ITS OFFICERS OR AGENTS SHALL NOT BE RESPONSIBLE FOR THE ACCURACY OR COMPLETENESS OF SCANNED COPIES OF THIS PLAN SHEET.

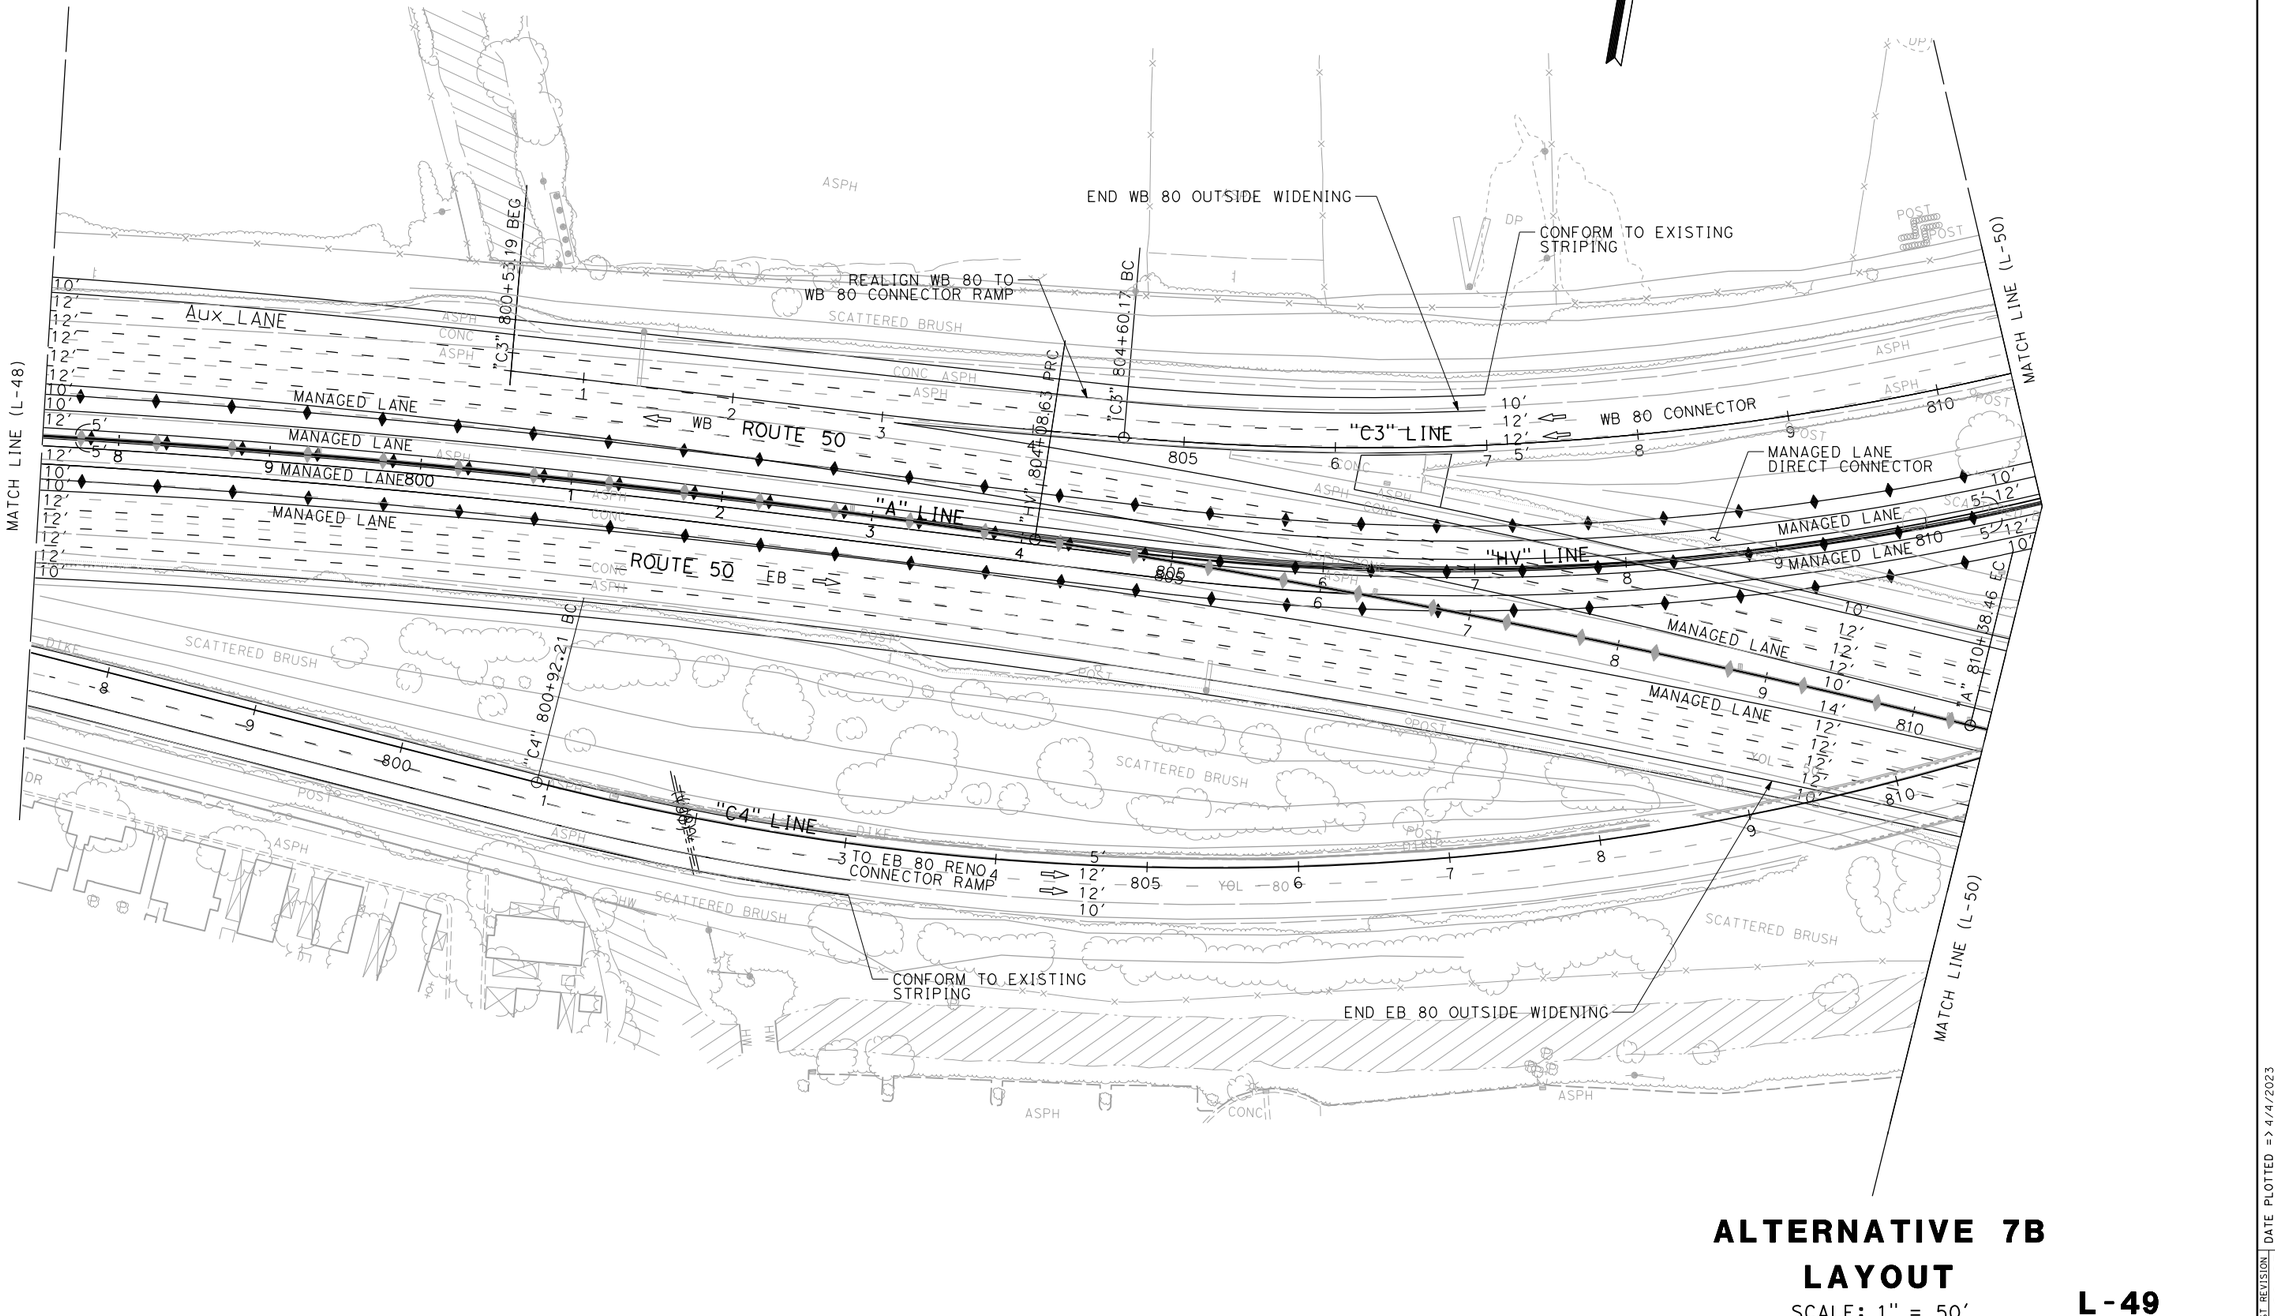

ALTERNATIVE 7B
LAYOUT

SCALE: 1" = 50'

L-49

REVISED BY	DATE REVISED

CALCULATED-DESIGNED BY: xxxx - xxxx

CHECKED BY: xxxx - xxxx

FUNCTIONAL SUPERVISOR: MONIKA PEDIGO

STATE OF CALIFORNIA - DEPARTMENT OF TRANSPORTATION

Caltrans®

03 DESIGN

LAST REVISION 01-26-23 | DATE PLOTTED => 4/4/2023 TIME PLOTTED => 8:51:35 AM

BORDER LAST REVISED 7/2/2010 | USERNAME => | DGN FILE => ...\3H900-Alt-7B_LayOut-49.dgn | RELATIVE BORDER SCALE IS IN INCHES 0 1 2 3 | UNIT 0328 | PROJECT NUMBER & PHASE 00000000001

Dist	COUNTY	ROUTE	POST MILES TOTAL PROJECT	SHEET No.	TOTAL SHEETS
04	Sol	80	40.7/R44.7		
03	Yol,Sac	80,50	VAR		

DRAFT

REGISTERED CIVIL ENGINEER — DATE

PLANS APPROVAL DATE

REGISTERED PROFESSIONAL ENGINEER No. Exp. CIVIL STATE OF CALIFORNIA

THE STATE OF CALIFORNIA OR ITS OFFICERS OR AGENTS SHALL NOT BE RESPONSIBLE FOR THE ACCURACY OR COMPLETENESS OF SCANNED COPIES OF THIS PLAN SHEET.

MATCH LINE (L-49)

MANAGED LANE DIRECT CONNECTOR

WB 80 CONNECTOR

MANAGED LANE

ROUTE 50 WB

ROUTE 50 EB

"C1" LINE

"C1" 864+30.59

EB 50 CONNECTOR FROM WB 80

"C1" 801+24.98 BC

WB-80 CONNECTOR

EB-80 CONNECTOR

STATION 816+50
END BRIDGE

MATCH LINE (L-66)

MATCH LINE (L-51)

"C2" LINE
EB 80 CONNECTOR
FROM WB 50

ASPH

CONC

POST

DIKE

YOL - 80

ALTERNATIVE 7B
LAYOUT

SCALE: 1" = 50'

L-50

REVISED BY	DATE REVISED
xxxx - xxxx	xxxx - xxxx

CALCULATED-DESIGNED BY

CHECKED BY

FUNCTIONAL SUPERVISOR: MONIKA PEDIGO

STATE OF CALIFORNIA - DEPARTMENT OF TRANSPORTATION

Caltrans®

03 DESIGN

LAST REVISION 01-26-23 | DATE PLOTTED => 4/4/2023 | TIME PLOTTED => 8:51:38 AM

BORDER LAST REVISED 7/2/2010

USERNAME =>
DGN FILE => ...\3H900-Alt-7B_LayOut-50.dgn

RELATIVE BORDER SCALE IS IN INCHES 0 1 2 3

UNIT 0328

PROJECT NUMBER & PHASE 00000000001

Dist	COUNTY	ROUTE	POST MILES TOTAL PROJECT	SHEET No.	TOTAL SHEETS
04	Sol	80	40.7/R44.7		
03	Yol,Sac	80,50	VAR		


REGISTERED CIVIL ENGINEER — DATE

PLANS APPROVAL DATE

DRAFT

REGISTERED PROFESSIONAL ENGINEER — No. — Exp. — CIVIL — STATE OF CALIFORNIA

THE STATE OF CALIFORNIA OR ITS OFFICERS OR AGENTS SHALL NOT BE RESPONSIBLE FOR THE ACCURACY OR COMPLETENESS OF SCANNED COPIES OF THIS PLAN SHEET.

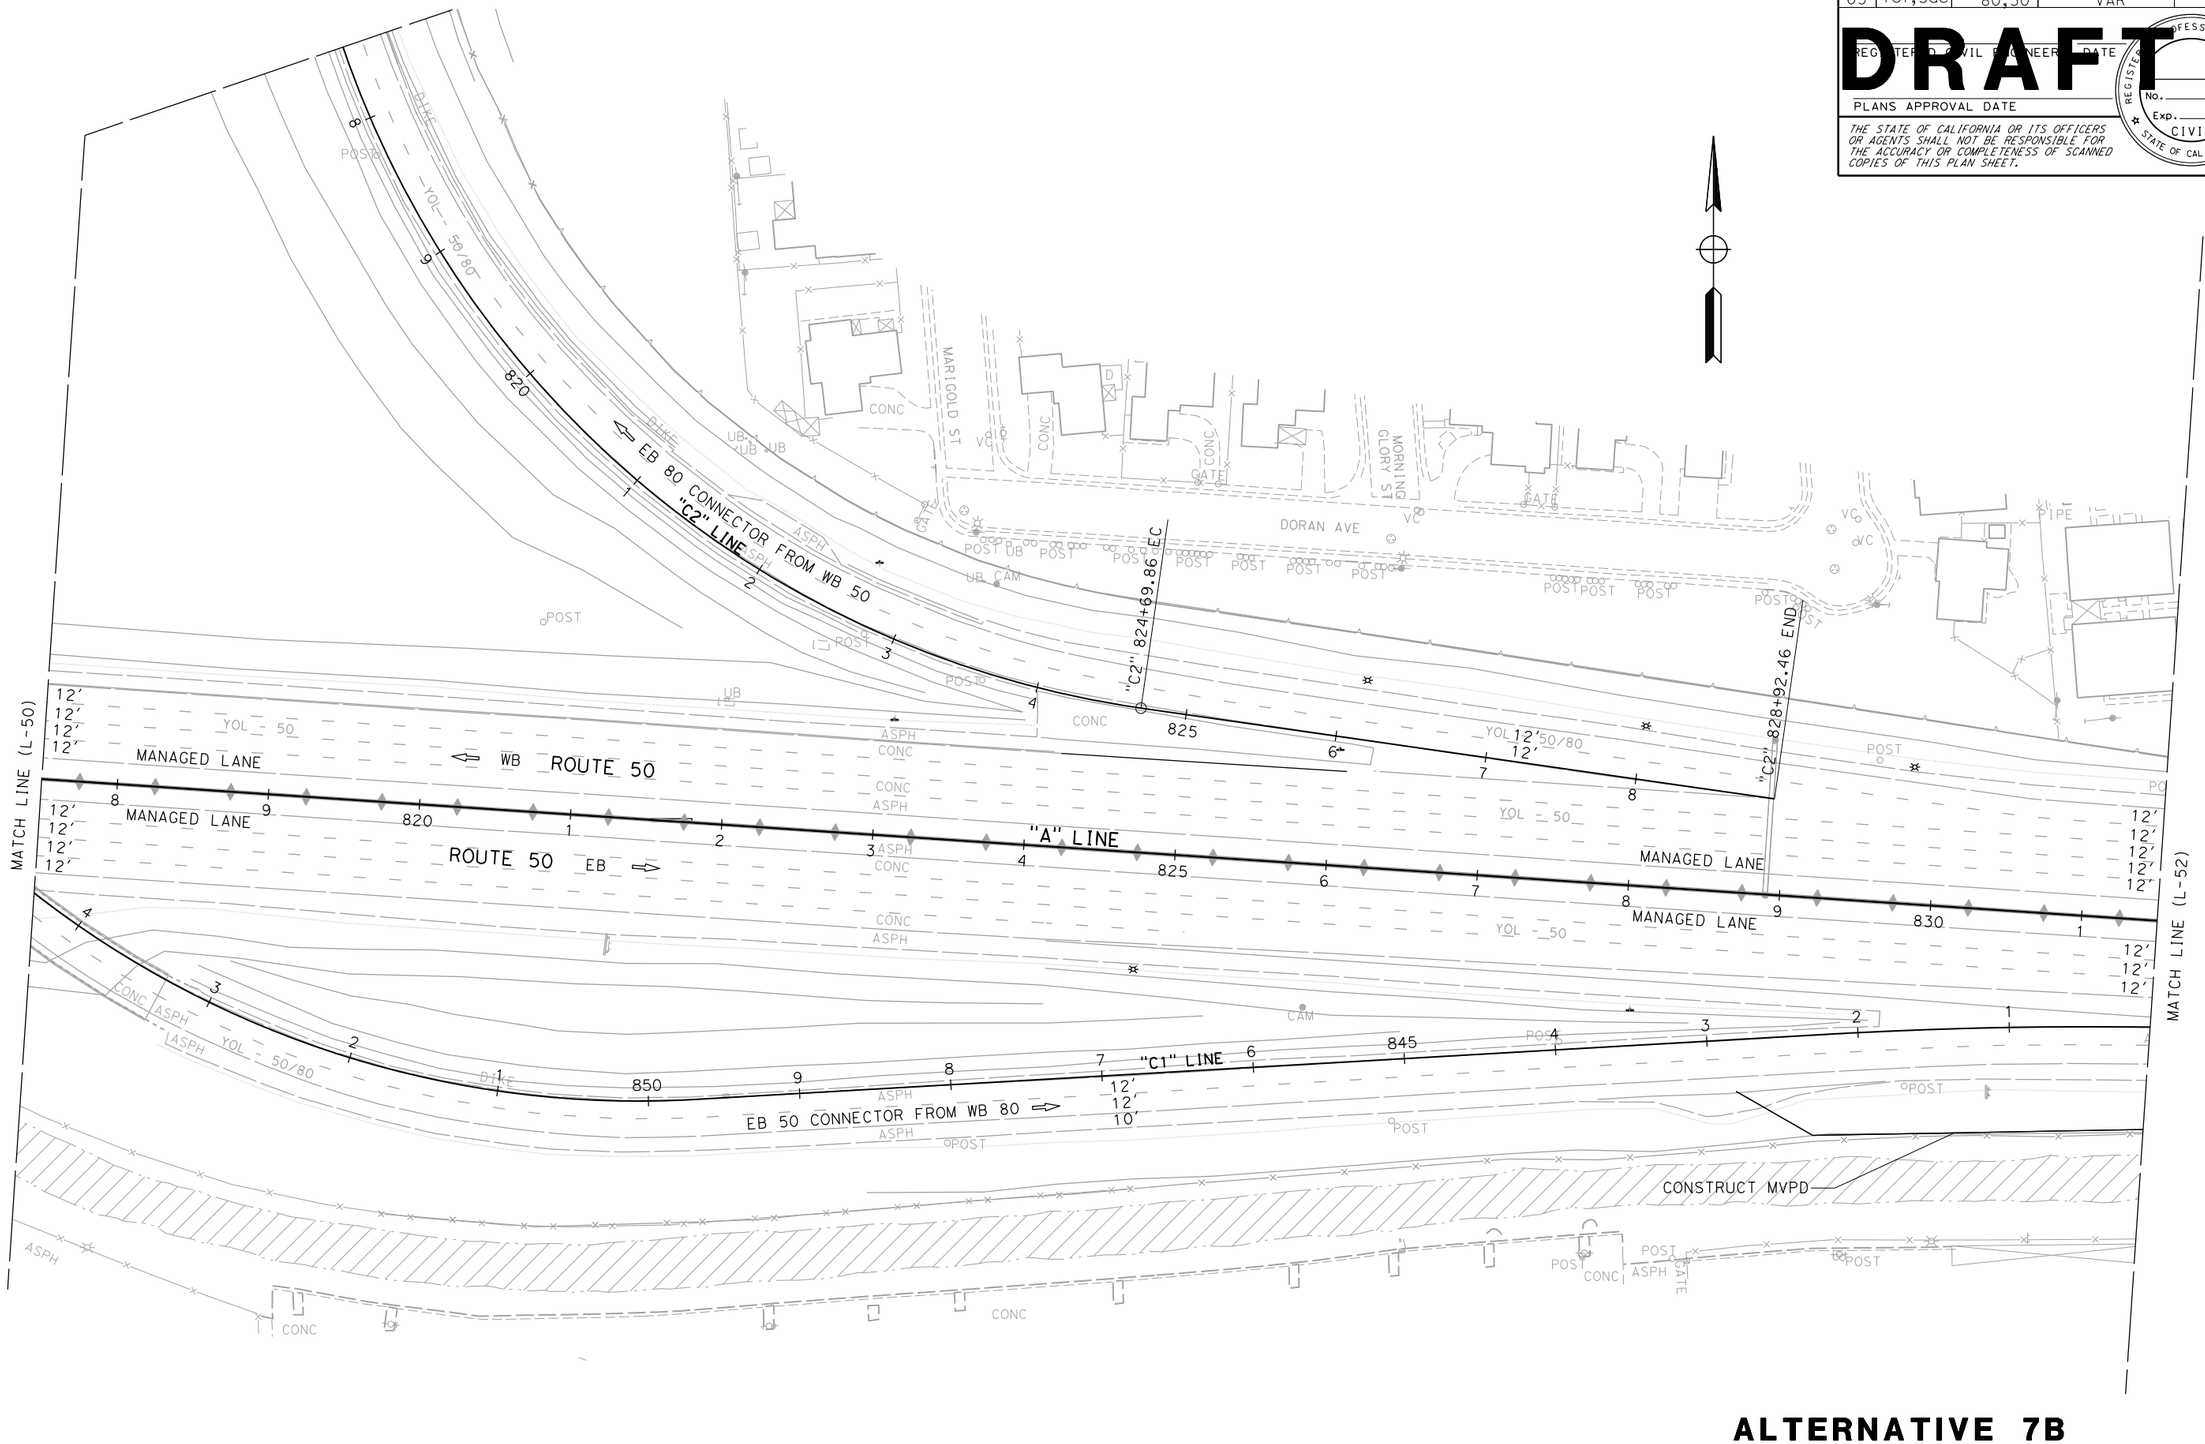

ALTERNATIVE 7B LAYOUT

SCALE: 1" = 50'

L-51

REVISED BY	DATE REVISED
XXXX - XXXX	XXXX - XXXX

CALCULATED-DESIGNED BY

CHECKED BY

FUNCTIONAL SUPERVISOR: MONIKA PEDIGO

STATE OF CALIFORNIA - DEPARTMENT OF TRANSPORTATION

Caltrans

03 DESIGN

LAST REVISION 01-26-23

DATE PLOTTED => 4/4/2023
TIME PLOTTED => 8:51:41 AM

BORDER LAST REVISED 7/2/2010

USERNAME =>
DGN FILE => ...\3H900-Alt-7B_LayOut-51.dgn

RELATIVE BORDER SCALE IS IN INCHES 0 1 2 3

UNIT 0328

PROJECT NUMBER & PHASE 00000000001

Dist	COUNTY	ROUTE	POST MILES TOTAL PROJECT	SHEET No.	TOTAL SHEETS
04	Sol	80	40.7/R44.7		
03	Yol,Sac	80,50	VAR		


REGISTERED CIVIL ENGINEER — DATE

DRAFT

PLANS APPROVAL DATE

REGISTERED PROFESSIONAL ENGINEER — No. — Exp. — CIVIL — STATE OF CALIFORNIA

THE STATE OF CALIFORNIA OR ITS OFFICERS OR AGENTS SHALL NOT BE RESPONSIBLE FOR THE ACCURACY OR COMPLETENESS OF SCANNED COPIES OF THIS PLAN SHEET.

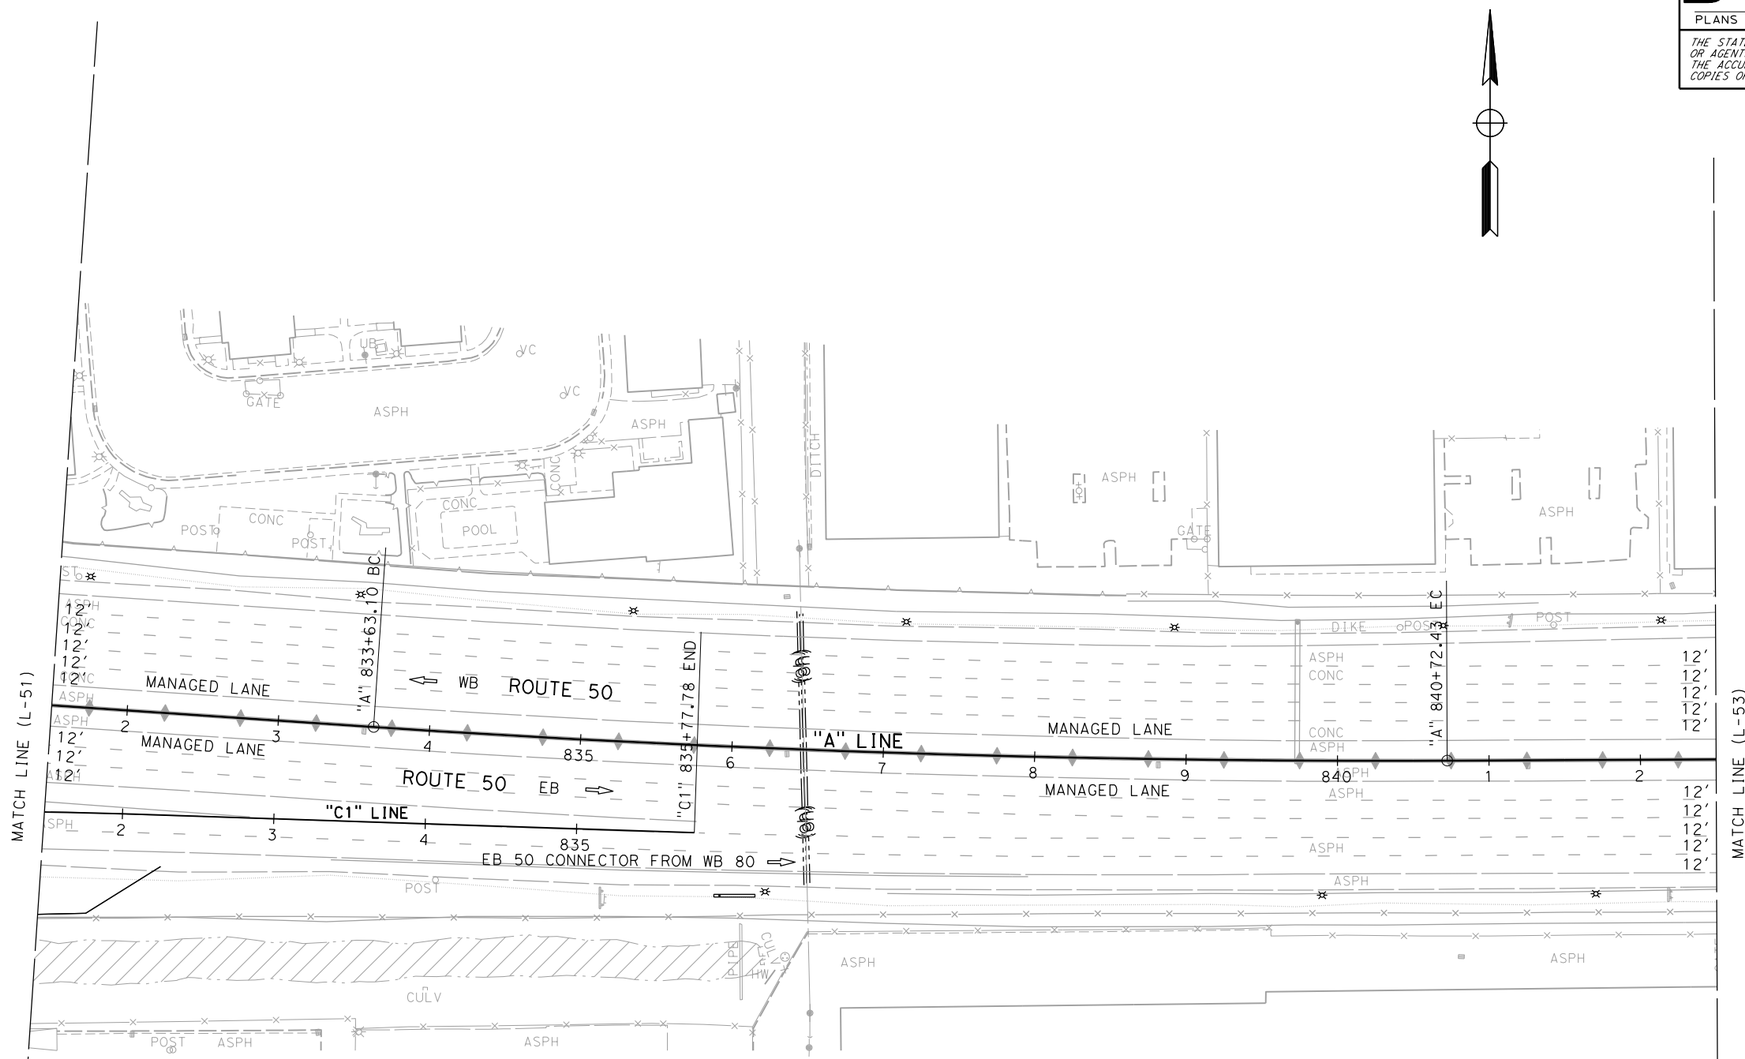

ALTERNATIVE 7B
LAYOUT

SCALE: 1" = 50'

L-52

STATE OF CALIFORNIA - DEPARTMENT OF TRANSPORTATION
Caltrans
03 DESIGN
FUNCTIONAL SUPERVISOR: MONIKA PEDIGO
CALCULATED-DESIGNED BY
CHECKED BY
REVISED BY: XXXX - XXXX
DATE REVISED: XXXX - XXXX

LAST REVISION DATE PLOTTED => 4/4/2023
01-26-23 TIME PLOTTED => 8:51:43 AM

BORDER LAST REVISED 7/2/2010
USERNAME =>
DGN FILE => ...\3H900-Alt-7B_LayOut-52.dgn
RELATIVE BORDER SCALE IS IN INCHES 0 1 2 3
UNIT 0328
PROJECT NUMBER & PHASE 00000000001

Dist	COUNTY	ROUTE	POST MILES TOTAL PROJECT	SHEET No.	TOTAL SHEETS
04 03	Sol Yol,Sac	80 80,50	40.7/R44.7 VAR		


DRAFT

REGISTERED CIVIL ENGINEER DATE

PLANS APPROVAL DATE

THE STATE OF CALIFORNIA OR ITS OFFICERS OR AGENTS SHALL NOT BE RESPONSIBLE FOR THE ACCURACY OR COMPLETENESS OF SCANNED COPIES OF THIS PLAN SHEET.

REGISTERED PROFESSIONAL ENGINEER
No.
Exp.
CIVIL
STATE OF CALIFORNIA

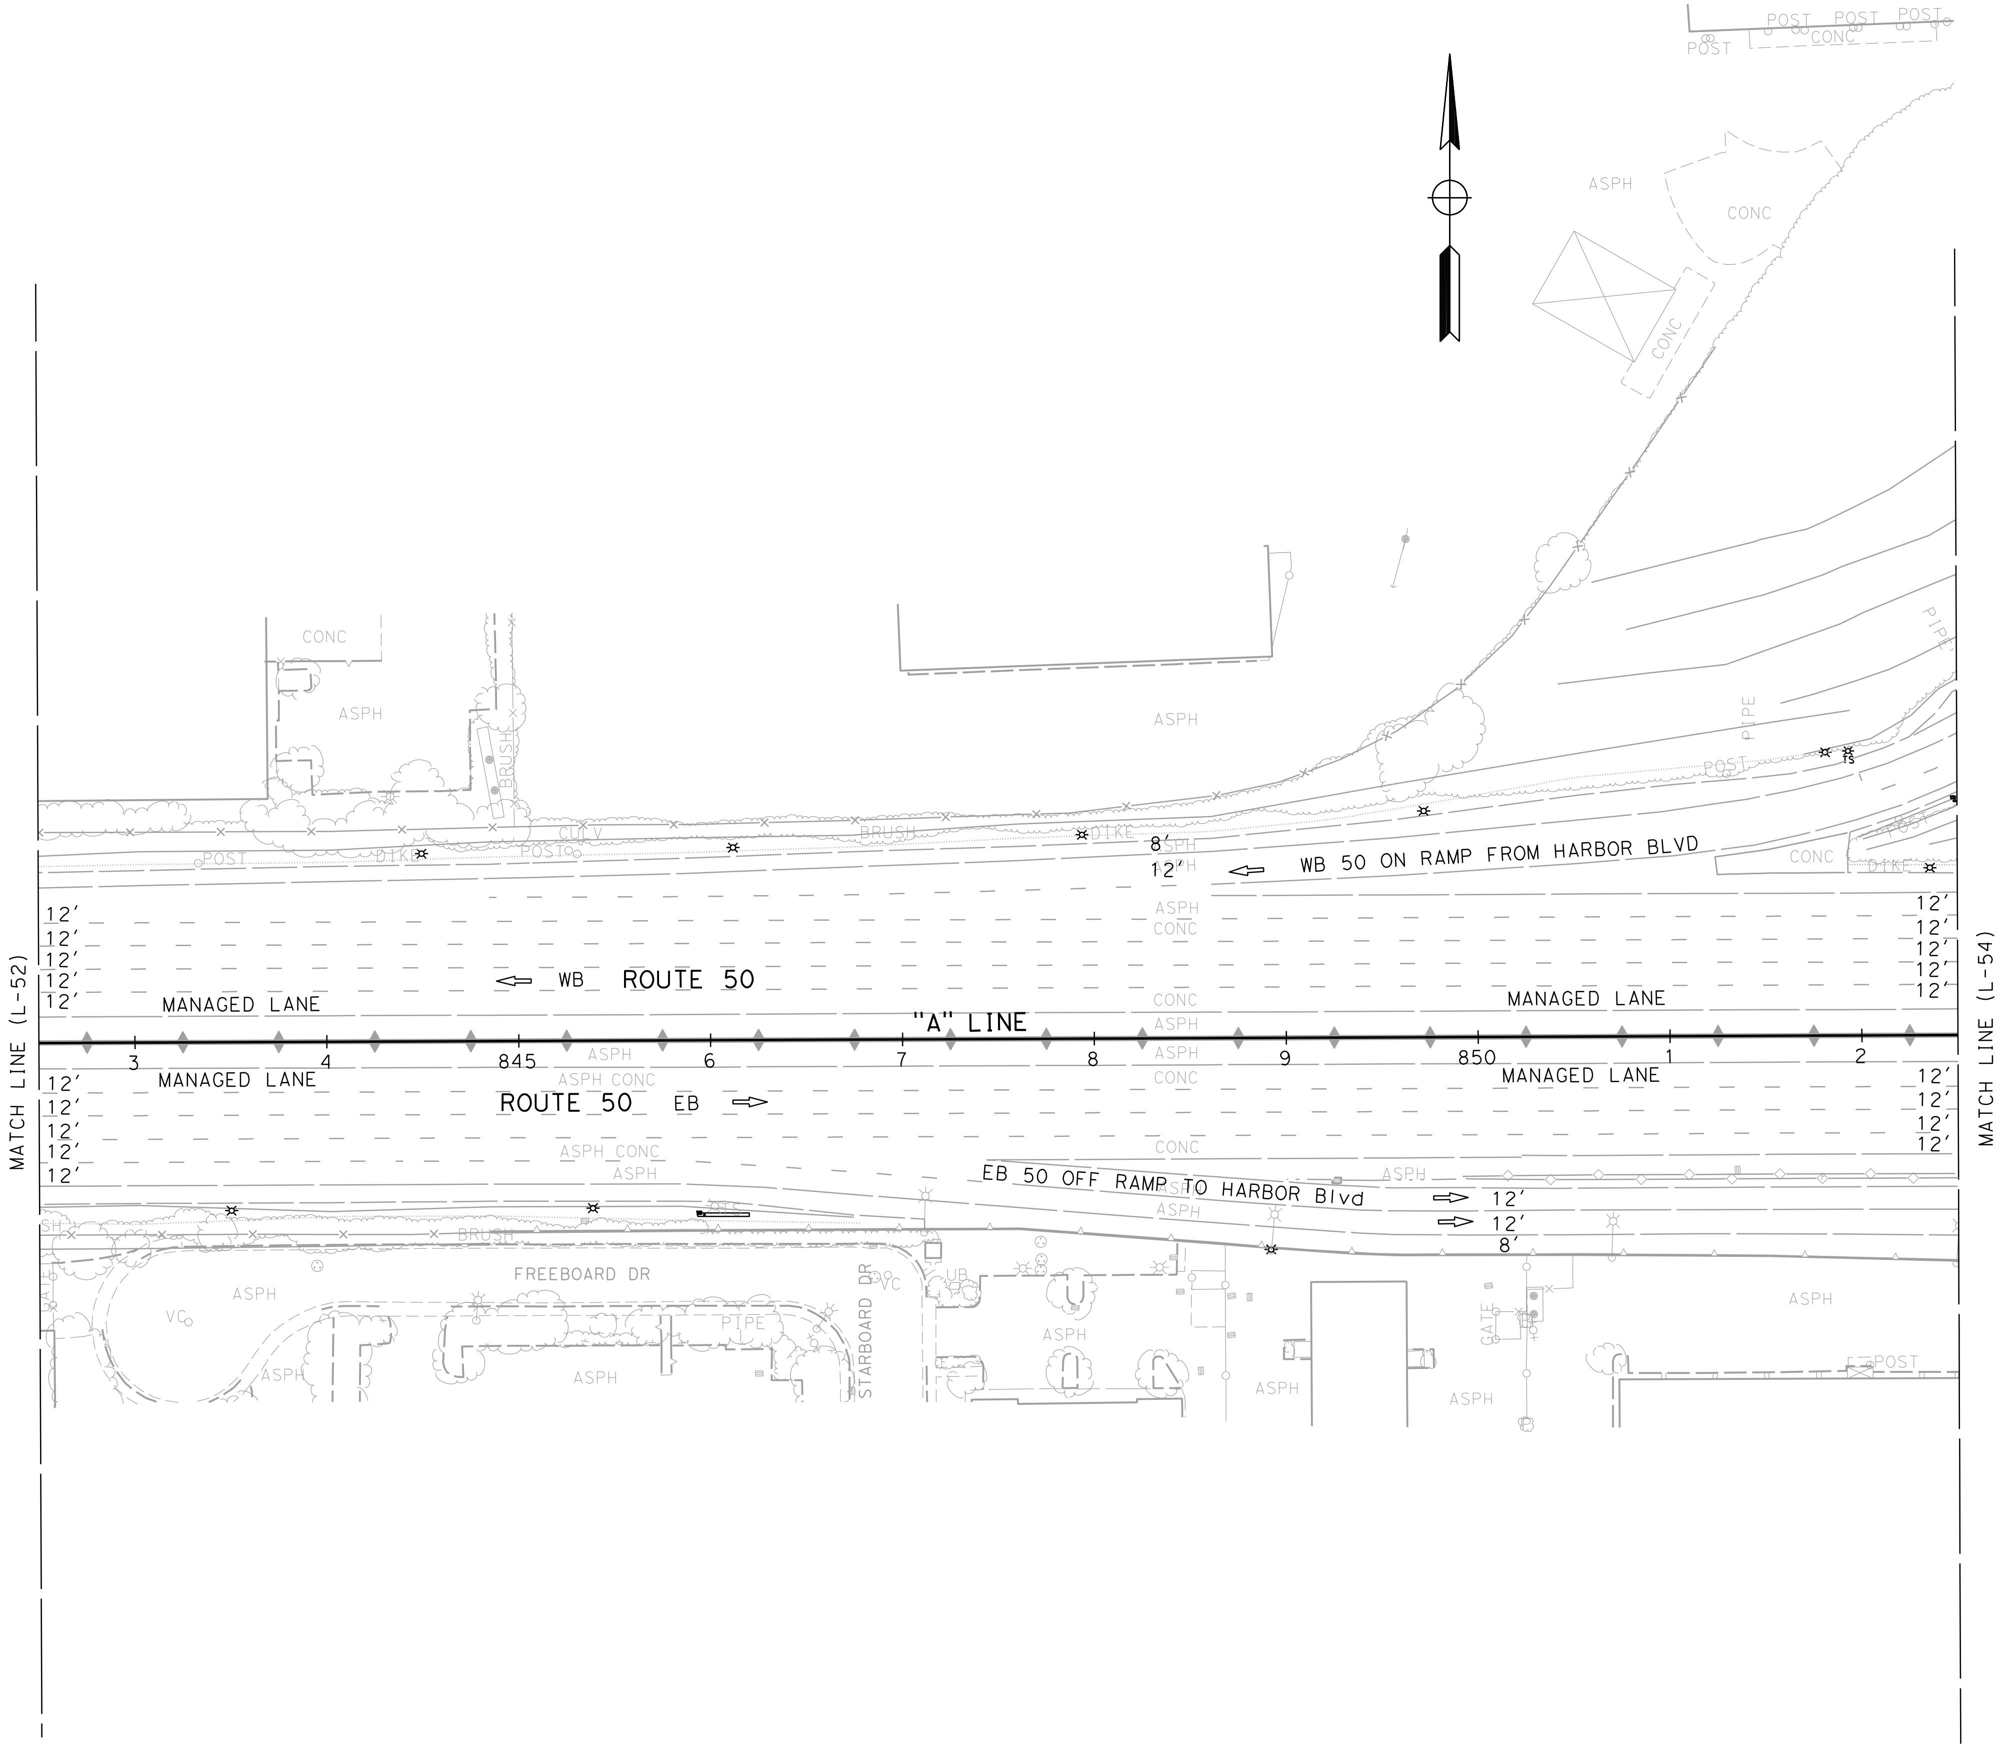

ALTERNATIVE 7B
LAYOUT

SCALE: 1" = 50′

L-53

STATE OF CALIFORNIA - DEPARTMENT OF TRANSPORTATION

Caltrans®

03 DESIGN

FUNCTIONAL SUPERVISOR
MONIKA PEDIGO

CALCULATED-DESIGNED BY
CHECKED BY

xxxx - xxxx
xxxx - xxxx

REVISED BY
DATE REVISED

LAST REVISION
01-26-23

DATE PLOTTED => 4/4/2023
TIME PLOTTED => 8:51:44 AM

BORDER LAST REVISED 7/2/2010

USERNAME =>
DGN FILE => ...\3H900-Alt-7B_LayOut-53.dgn

RELATIVE BORDER SCALE IS IN INCHES

0 1 2 3

UNIT 0328

PROJECT NUMBER & PHASE

00000000001

Dist	COUNTY	ROUTE	POST MILES TOTAL PROJECT	SHEET No.	TOTAL SHEETS
04	Sol	80	40.7/R44.7		
03	Yol,Sac	80,50	VAR		


REGISTERED CIVIL ENGINEER — DATE

PLANS APPROVAL DATE

THE STATE OF CALIFORNIA OR ITS OFFICERS OR AGENTS SHALL NOT BE RESPONSIBLE FOR THE ACCURACY OR COMPLETENESS OF SCANNED COPIES OF THIS PLAN SHEET.

PROFESSIONAL ENGINEER — REGISTERED — No. — Exp. — CIVIL — STATE OF CALIFORNIA

DRAFT

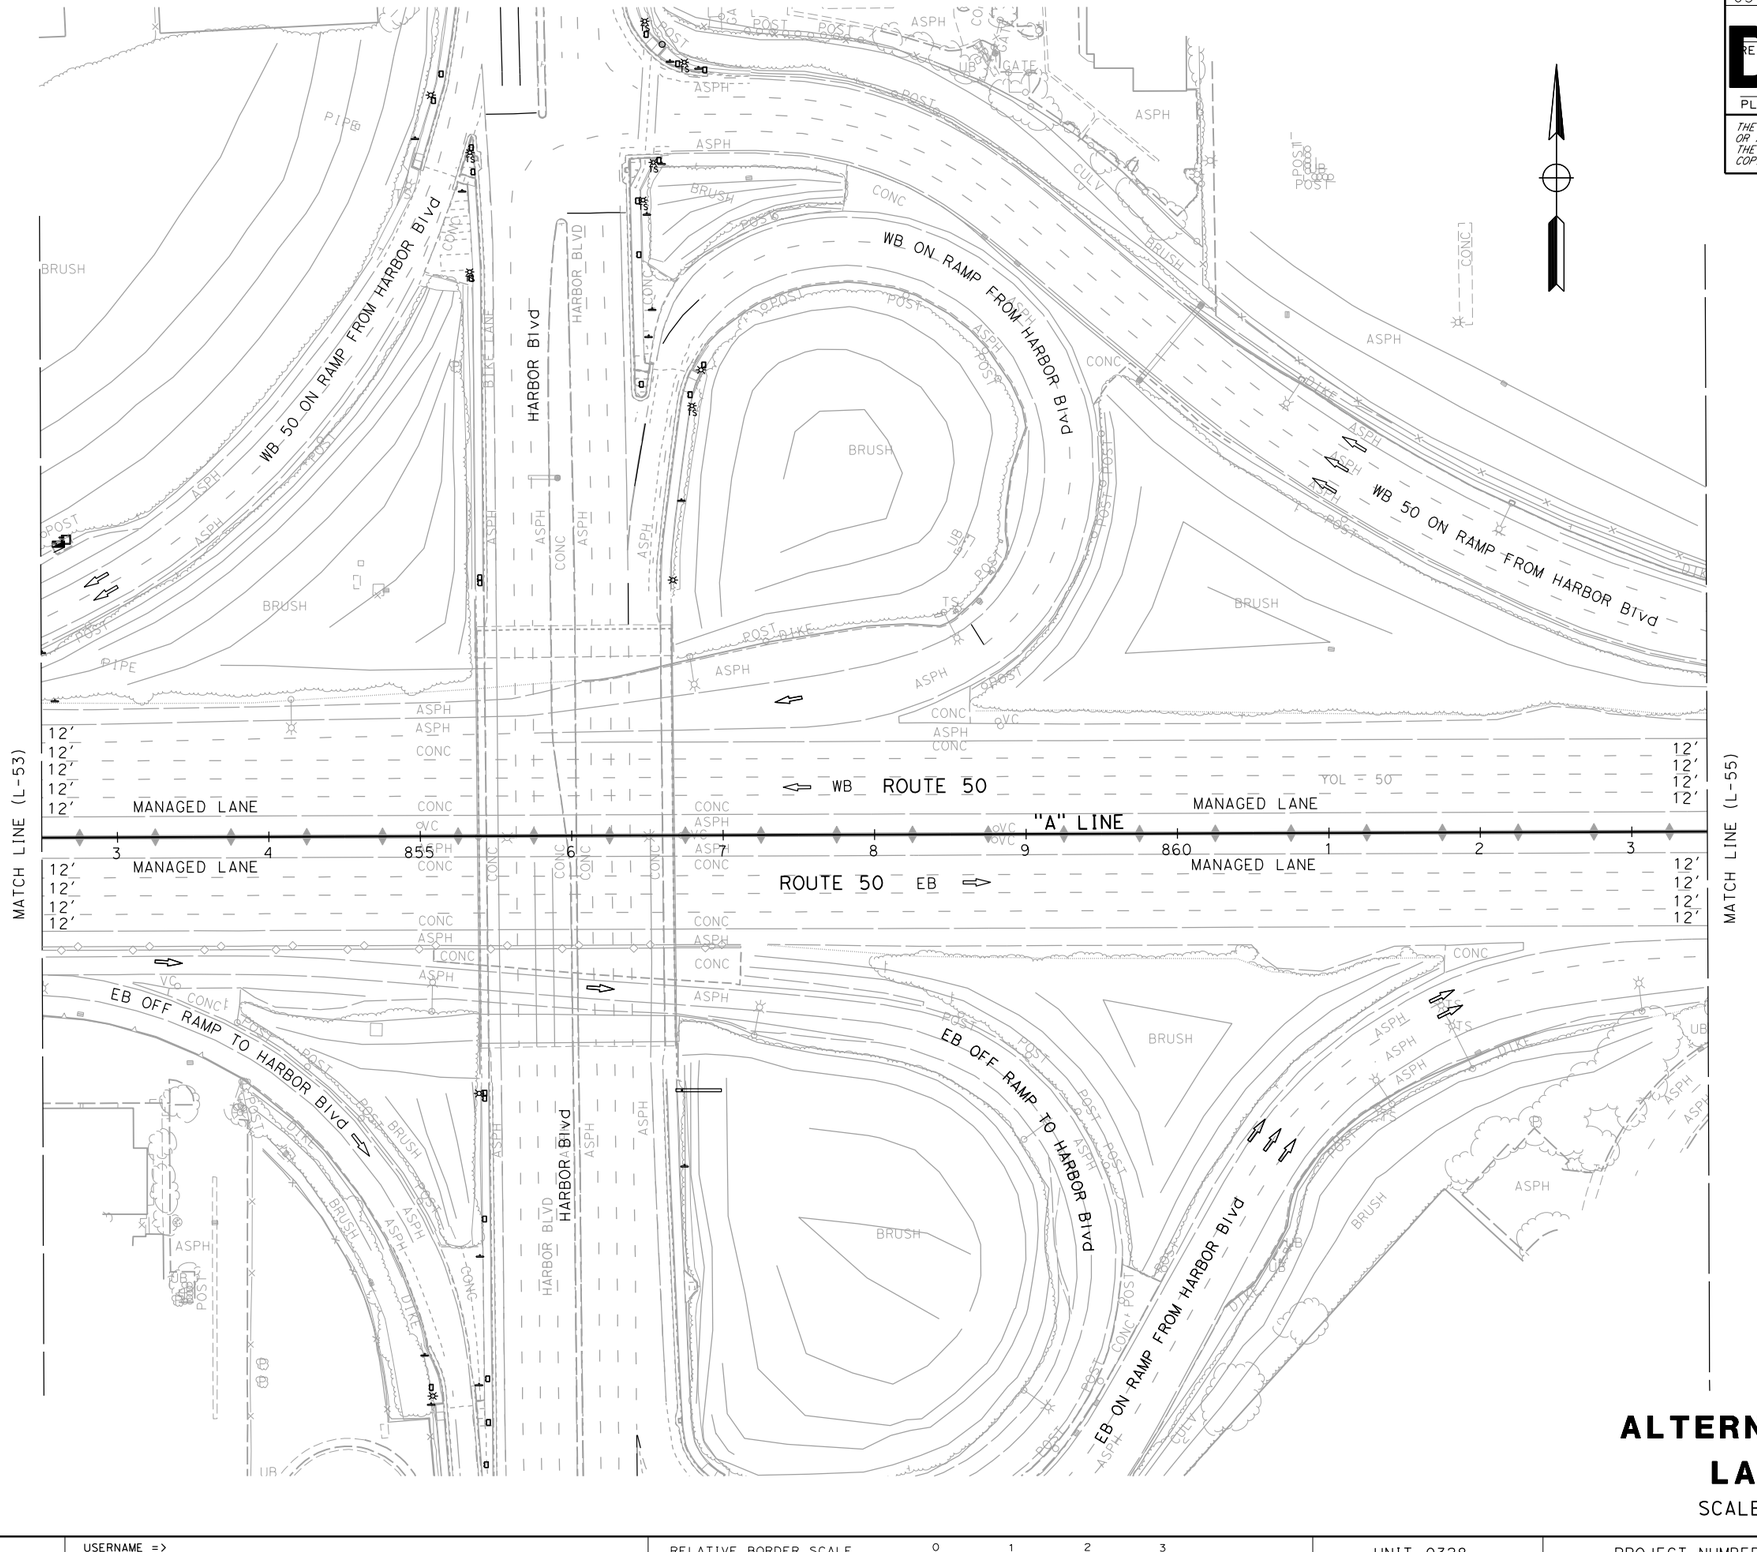

ALTERNATIVE 7B
LAYOUT

SCALE: 1" = 50'

L-54

STATE OF CALIFORNIA - DEPARTMENT OF TRANSPORTATION

03 DESIGN

Caltrans

FUNCTIONAL SUPERVISOR: MONIKA PEDIGO

CALCULATED-DESIGNED BY

CHECKED BY

REVISED BY	DATE REVISED
XXXX - XXXX	XXXX - XXXX

LAST REVISION: 01-26-23

DATE PLOTTED => 4/4/2023
TIME PLOTTED => 8:51:46 AM

BORDER LAST REVISED 7/2/2010

USERNAME =>
DGN FILE => ...\3H900-Alt-7B_LayOut-54.dgn

RELATIVE BORDER SCALE IS IN INCHES 0 1 2 3

UNIT 0328

PROJECT NUMBER & PHASE 00000000001

Dist	COUNTY	ROUTE	POST MILES TOTAL PROJECT	SHEET No.	TOTAL SHEETS
04	Sol	80	40.7/R44.7		
03	Yol,Sac	80,50	VAR		


DRAFT

REGISTERED CIVIL ENGINEER — DATE

PLANS APPROVAL DATE

REGISTERED PROFESSIONAL ENGINEER No. Exp. CIVIL STATE OF CALIFORNIA

THE STATE OF CALIFORNIA OR ITS OFFICERS OR AGENTS SHALL NOT BE RESPONSIBLE FOR THE ACCURACY OR COMPLETENESS OF SCANNED COPIES OF THIS PLAN SHEET.

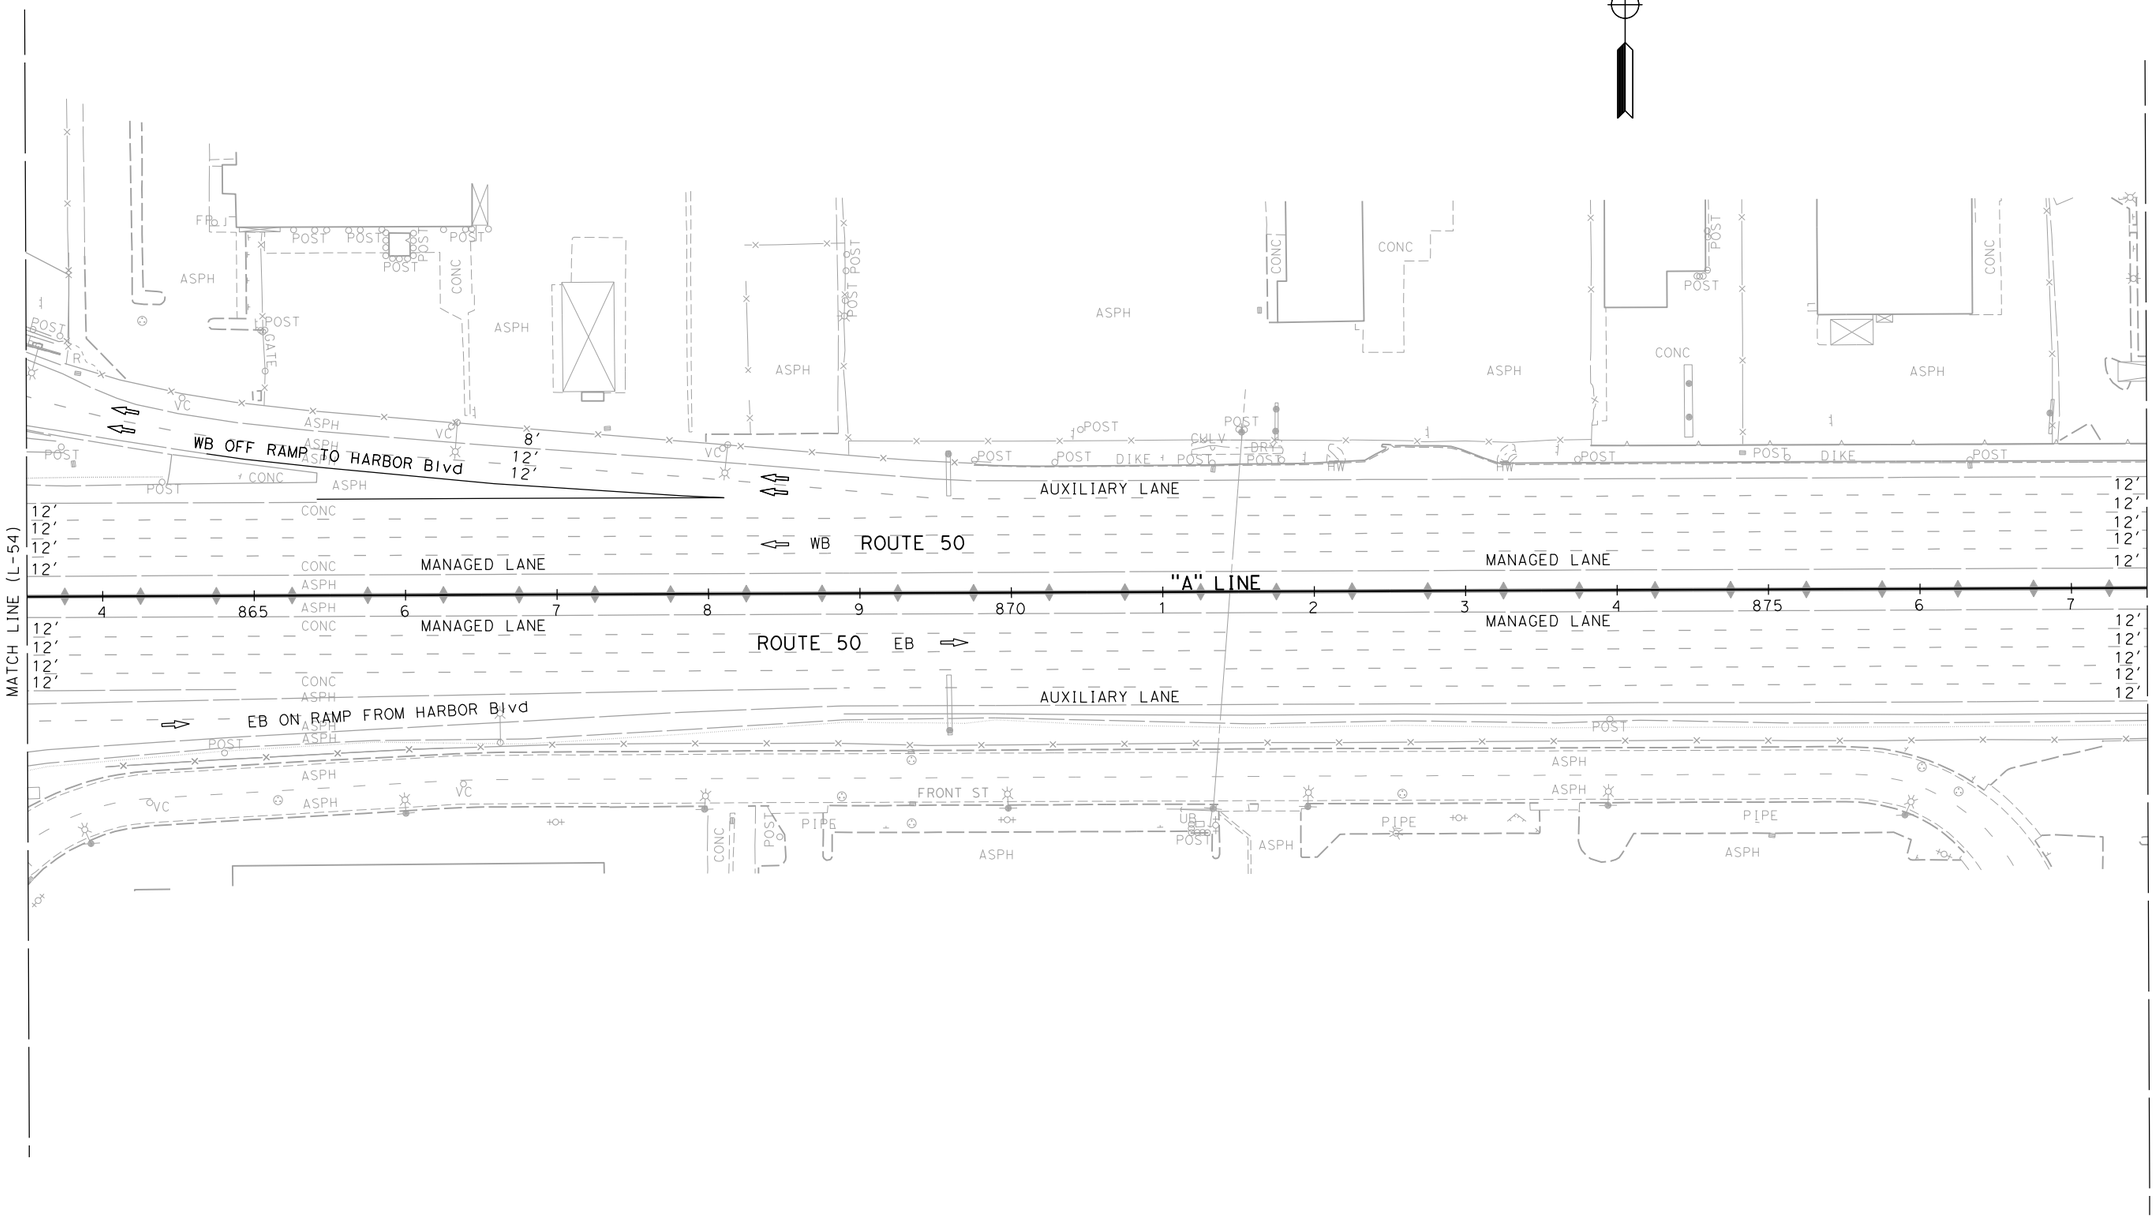

ALTERNATIVE 7B
LAYOUT

SCALE: 1" = 50'

L-55

STATE OF CALIFORNIA - DEPARTMENT OF TRANSPORTATION
03 DESIGN
Caltrans

FUNCTIONAL SUPERVISOR: MONIKA PEDIGO

CALCULATED-DESIGNED BY

CHECKED BY

REVISED BY	DATE REVISED
XXXX - XXXX	XXXX - XXXX

LAST REVISION 01-26-23
DATE PLOTTED => 4/4/2023
TIME PLOTTED => 8:51:47 AM

BORDER LAST REVISED 7/2/2010

USERNAME =>
DGN FILE => ...\3H900-Alt-7B_LayOut-55.dgn

RELATIVE BORDER SCALE IS IN INCHES 0 1 2 3

UNIT 0328

PROJECT NUMBER & PHASE 00000000001

Dist	COUNTY	ROUTE	POST MILES TOTAL PROJECT	SHEET No.	TOTAL SHEETS
04	Sol	80	40.7/R44.7		
03	Yol,Sac	80,50	VAR		


REGISTERED CIVIL ENGINEER DATE

PLANS APPROVAL DATE

THE STATE OF CALIFORNIA OR ITS OFFICERS OR AGENTS SHALL NOT BE RESPONSIBLE FOR THE ACCURACY OR COMPLETENESS OF SCANNED COPIES OF THIS PLAN SHEET.

REGISTERED PROFESSIONAL ENGINEER No. Exp. CIVIL STATE OF CALIFORNIA

DRAFT

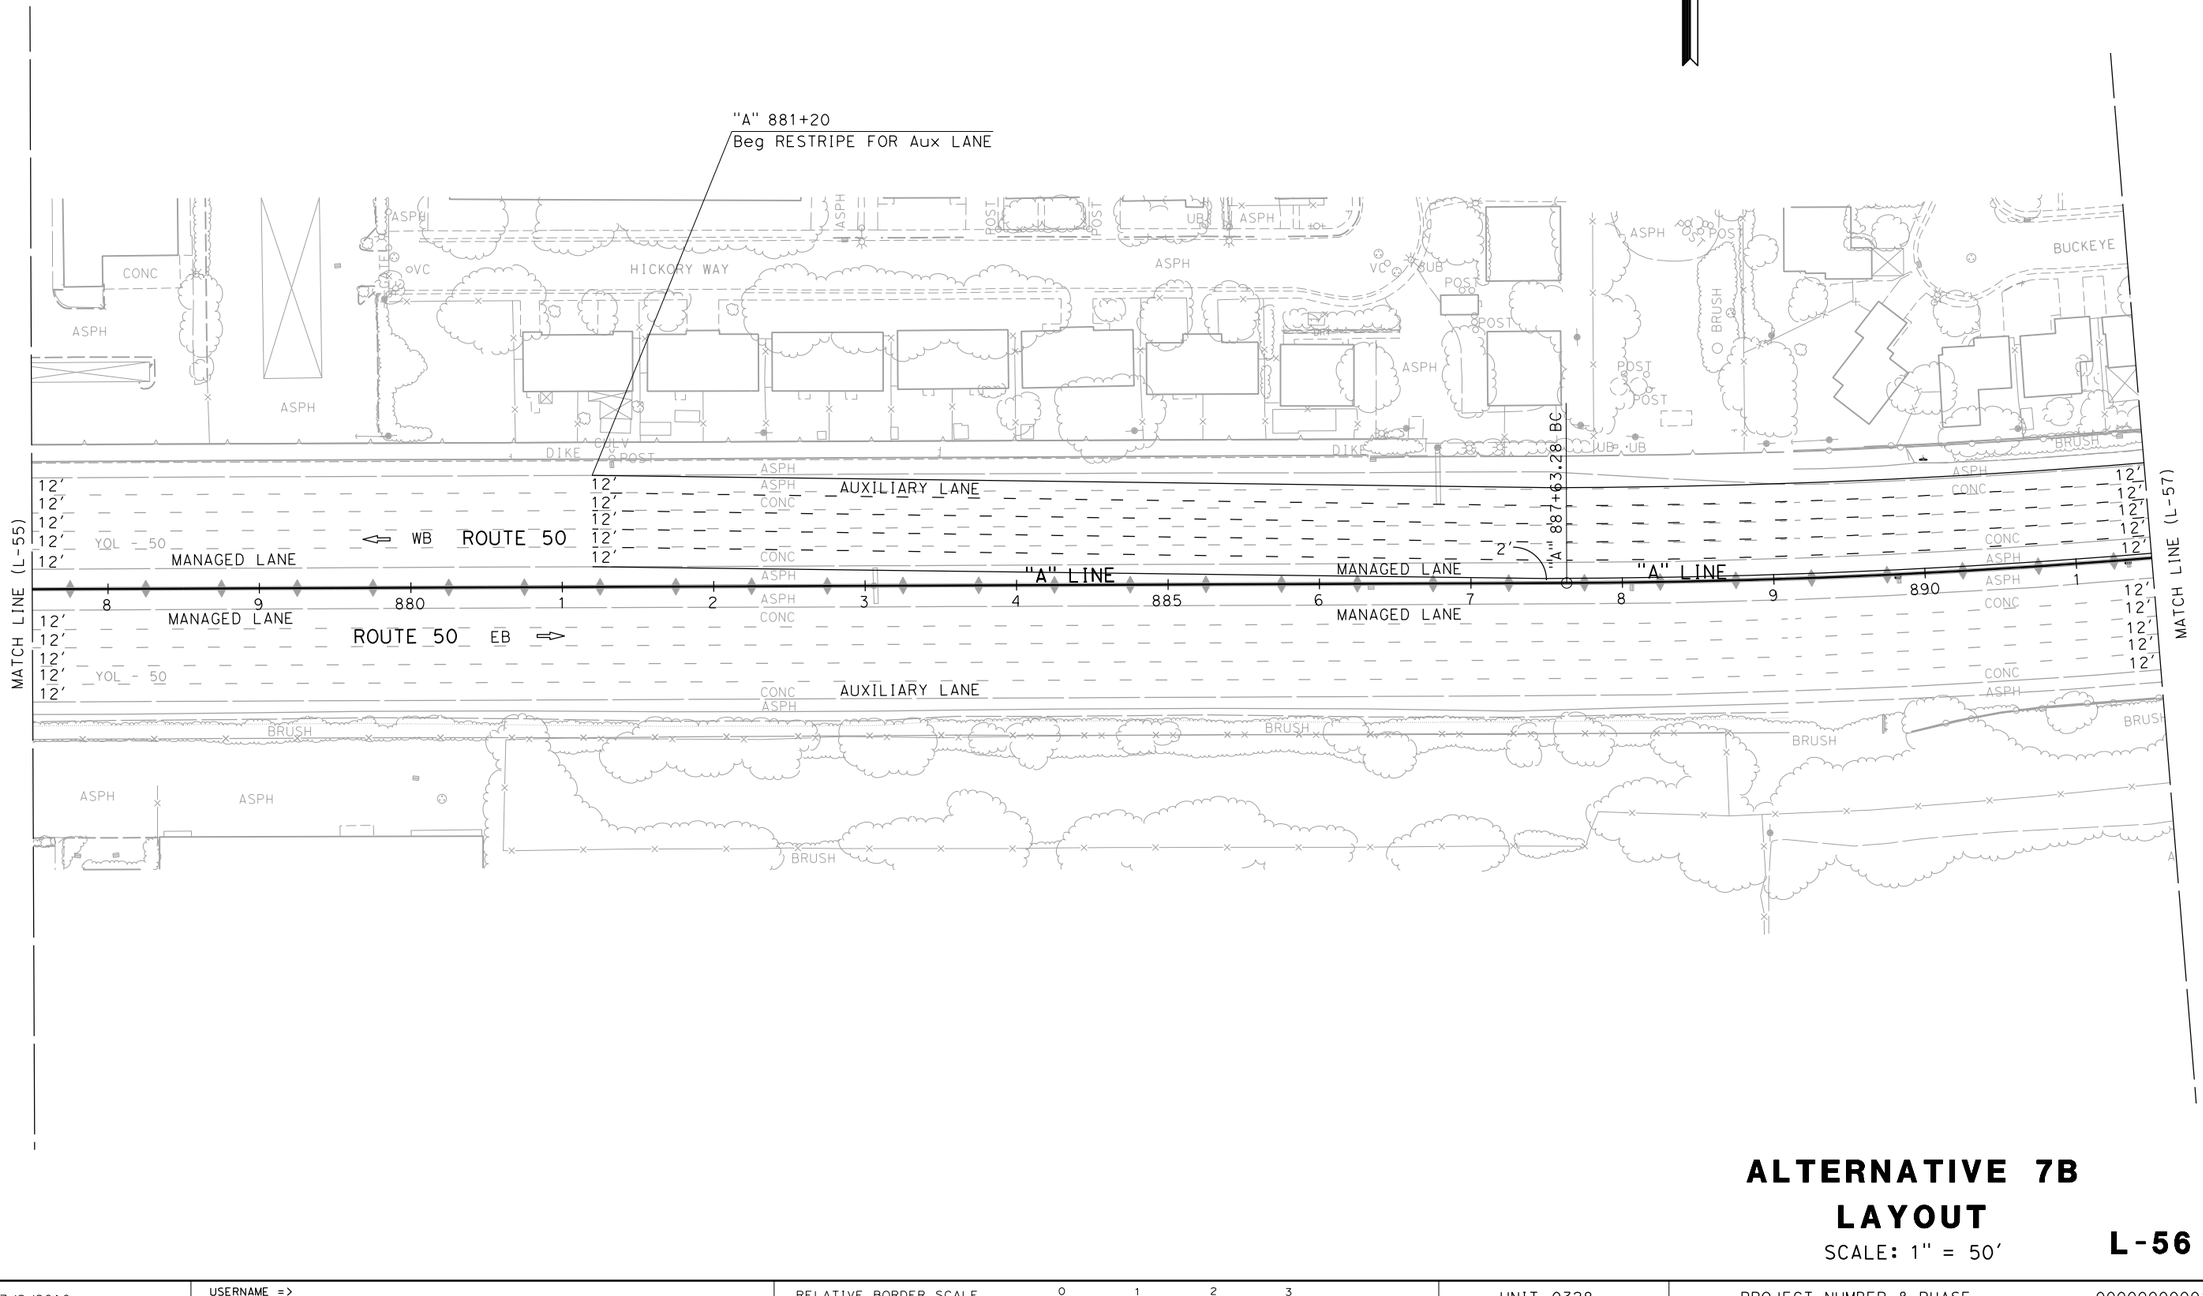

ALTERNATIVE 7B
LAYOUT

SCALE: 1" = 50'

L-56

STATE OF CALIFORNIA - DEPARTMENT OF TRANSPORTATION
03 DESIGN
Caltrans

FUNCTIONAL SUPERVISOR: MONIKA PEDIGO

CALCULATED-DESIGNED BY
CHECKED BY

REVISED BY	DATE REVISED
XXXX - XXXX	XXXX - XXXX

LAST REVISION 01-26-23
DATE PLOTTED => 4/4/2023
TIME PLOTTED => 8:51:49 AM

BORDER LAST REVISED 7/2/2010

USERNAME =>
DGN FILE => ...\3H900-Alt-7B_LayOut-56.dgn

RELATIVE BORDER SCALE IS IN INCHES 0 1 2 3

UNIT 0328

PROJECT NUMBER & PHASE 00000000001

Dist	COUNTY	ROUTE	POST MILES TOTAL PROJECT	SHEET No.	TOTAL SHEETS
04	SOL	80	40.7/R44.7		
03	Yol,Sac	80,50	VAR		


REGISTERED CIVIL ENGINEER — DATE

PLANS APPROVAL DATE

THE STATE OF CALIFORNIA OR ITS OFFICERS OR AGENTS SHALL NOT BE RESPONSIBLE FOR THE ACCURACY OR COMPLETENESS OF SCANNED COPIES OF THIS PLAN SHEET.

REGISTERED PROFESSIONAL ENGINEER — No. — Exp. — CIVIL — STATE OF CALIFORNIA

DRAFT

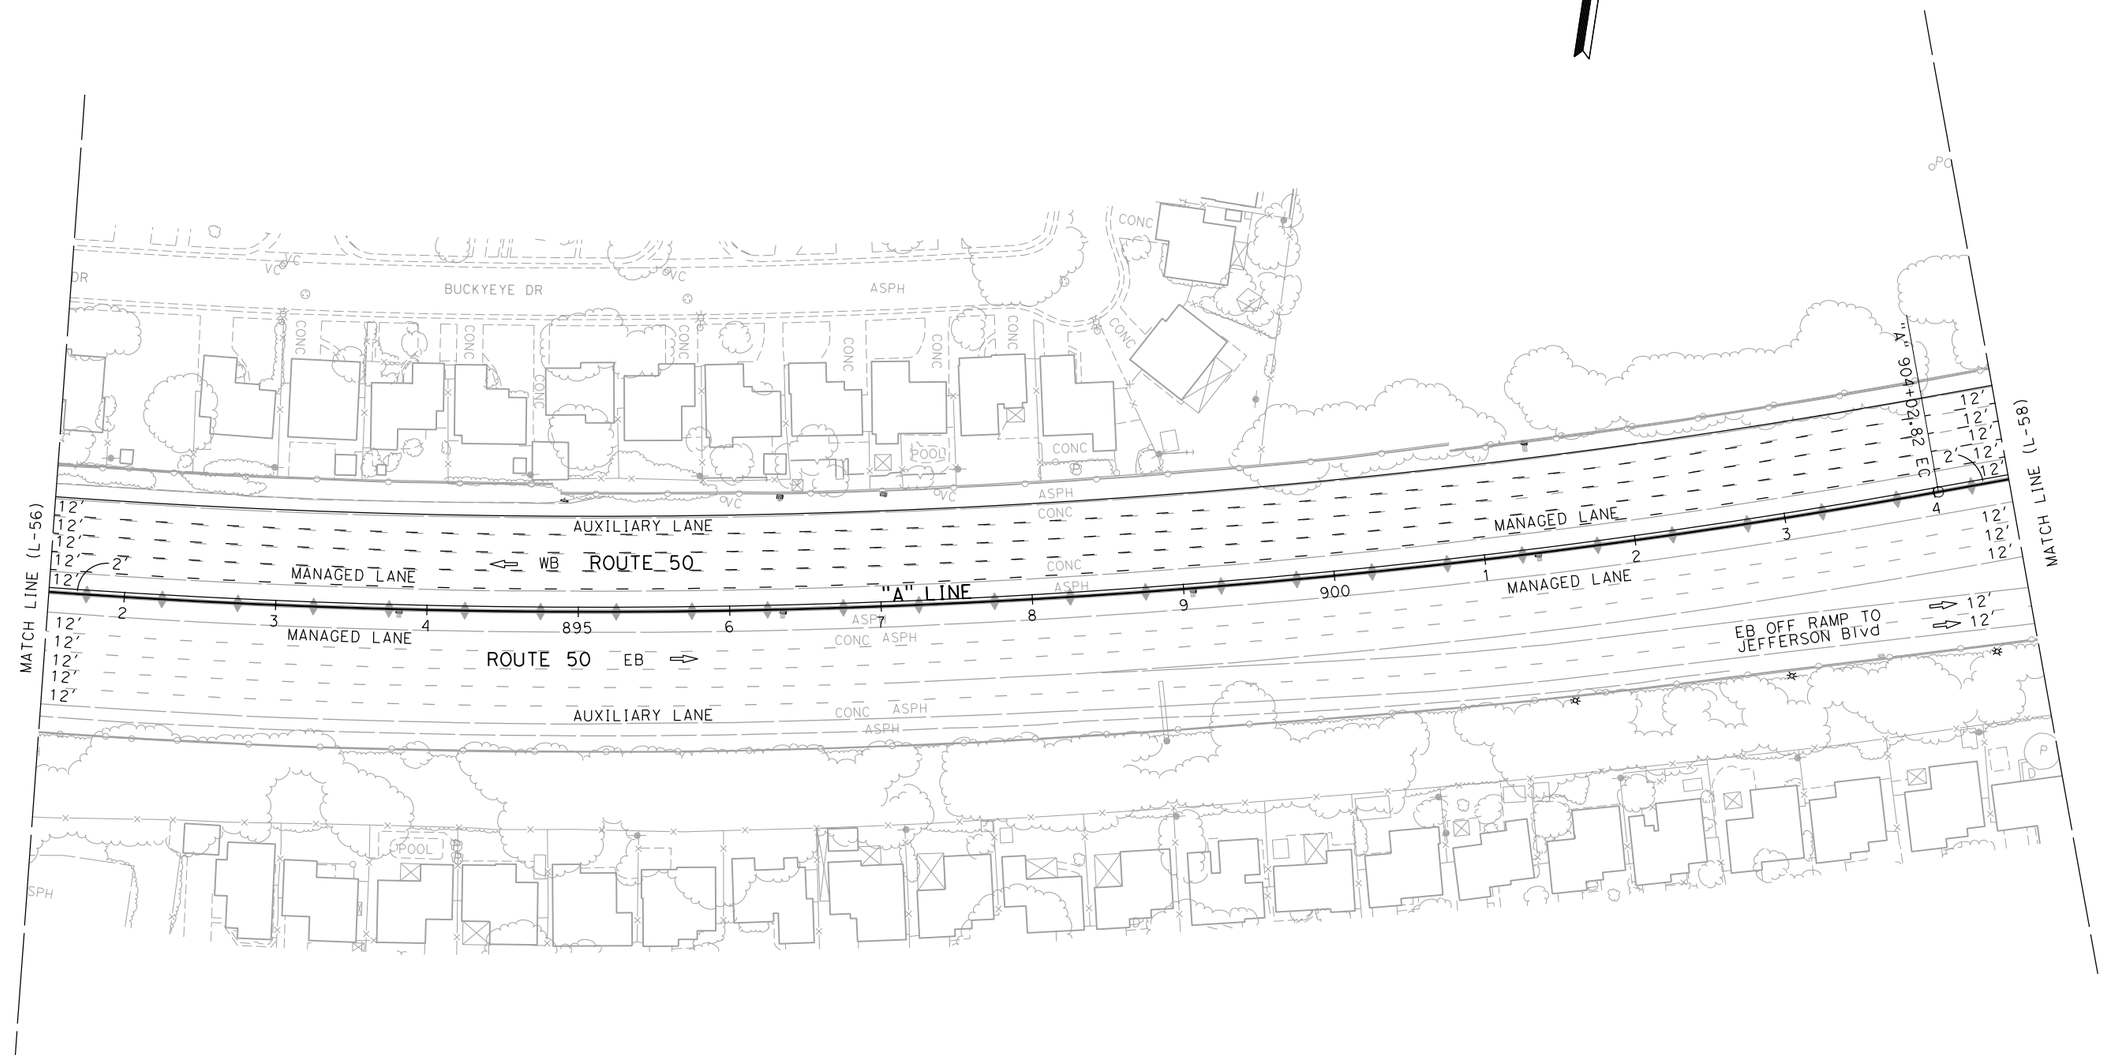

ALTERNATIVE 7B
LAYOUT

SCALE: 1" = 50'

L-57

STATE OF CALIFORNIA - DEPARTMENT OF TRANSPORTATION
Caltrans
03 DESIGN

FUNCTIONAL SUPERVISOR: MONIKA PEDIGO

CALCULATED-DESIGNED BY: XXXX - XXXX

CHECKED BY: XXXX - XXXX

REVISED BY

DATE REVISED

LAST REVISION: 01-26-23

DATE PLOTTED => 4/4/2023
TIME PLOTTED => 8:51:51 AM

BORDER LAST REVISED 7/2/2010

USERNAME =>
DGN FILE => ...\3H900-Alt-7B_LayOut-57.dgn

RELATIVE BORDER SCALE IS IN INCHES 0 1 2 3

UNIT 0328

PROJECT NUMBER & PHASE 00000000001

Dist	COUNTY	ROUTE	POST MILES TOTAL PROJECT	SHEET No.	TOTAL SHEETS
04	Sol	80	40.7/R44.7		
03	Yol,Sac	80,50	VAR		


REGISTERED CIVIL ENGINEER — DATE

DRAFT

PLANS APPROVAL DATE

REGISTERED PROFESSIONAL ENGINEER No. Exp. CIVIL STATE OF CALIFORNIA

THE STATE OF CALIFORNIA OR ITS OFFICERS OR AGENTS SHALL NOT BE RESPONSIBLE FOR THE ACCURACY OR COMPLETENESS OF SCANNED COPIES OF THIS PLAN SHEET.

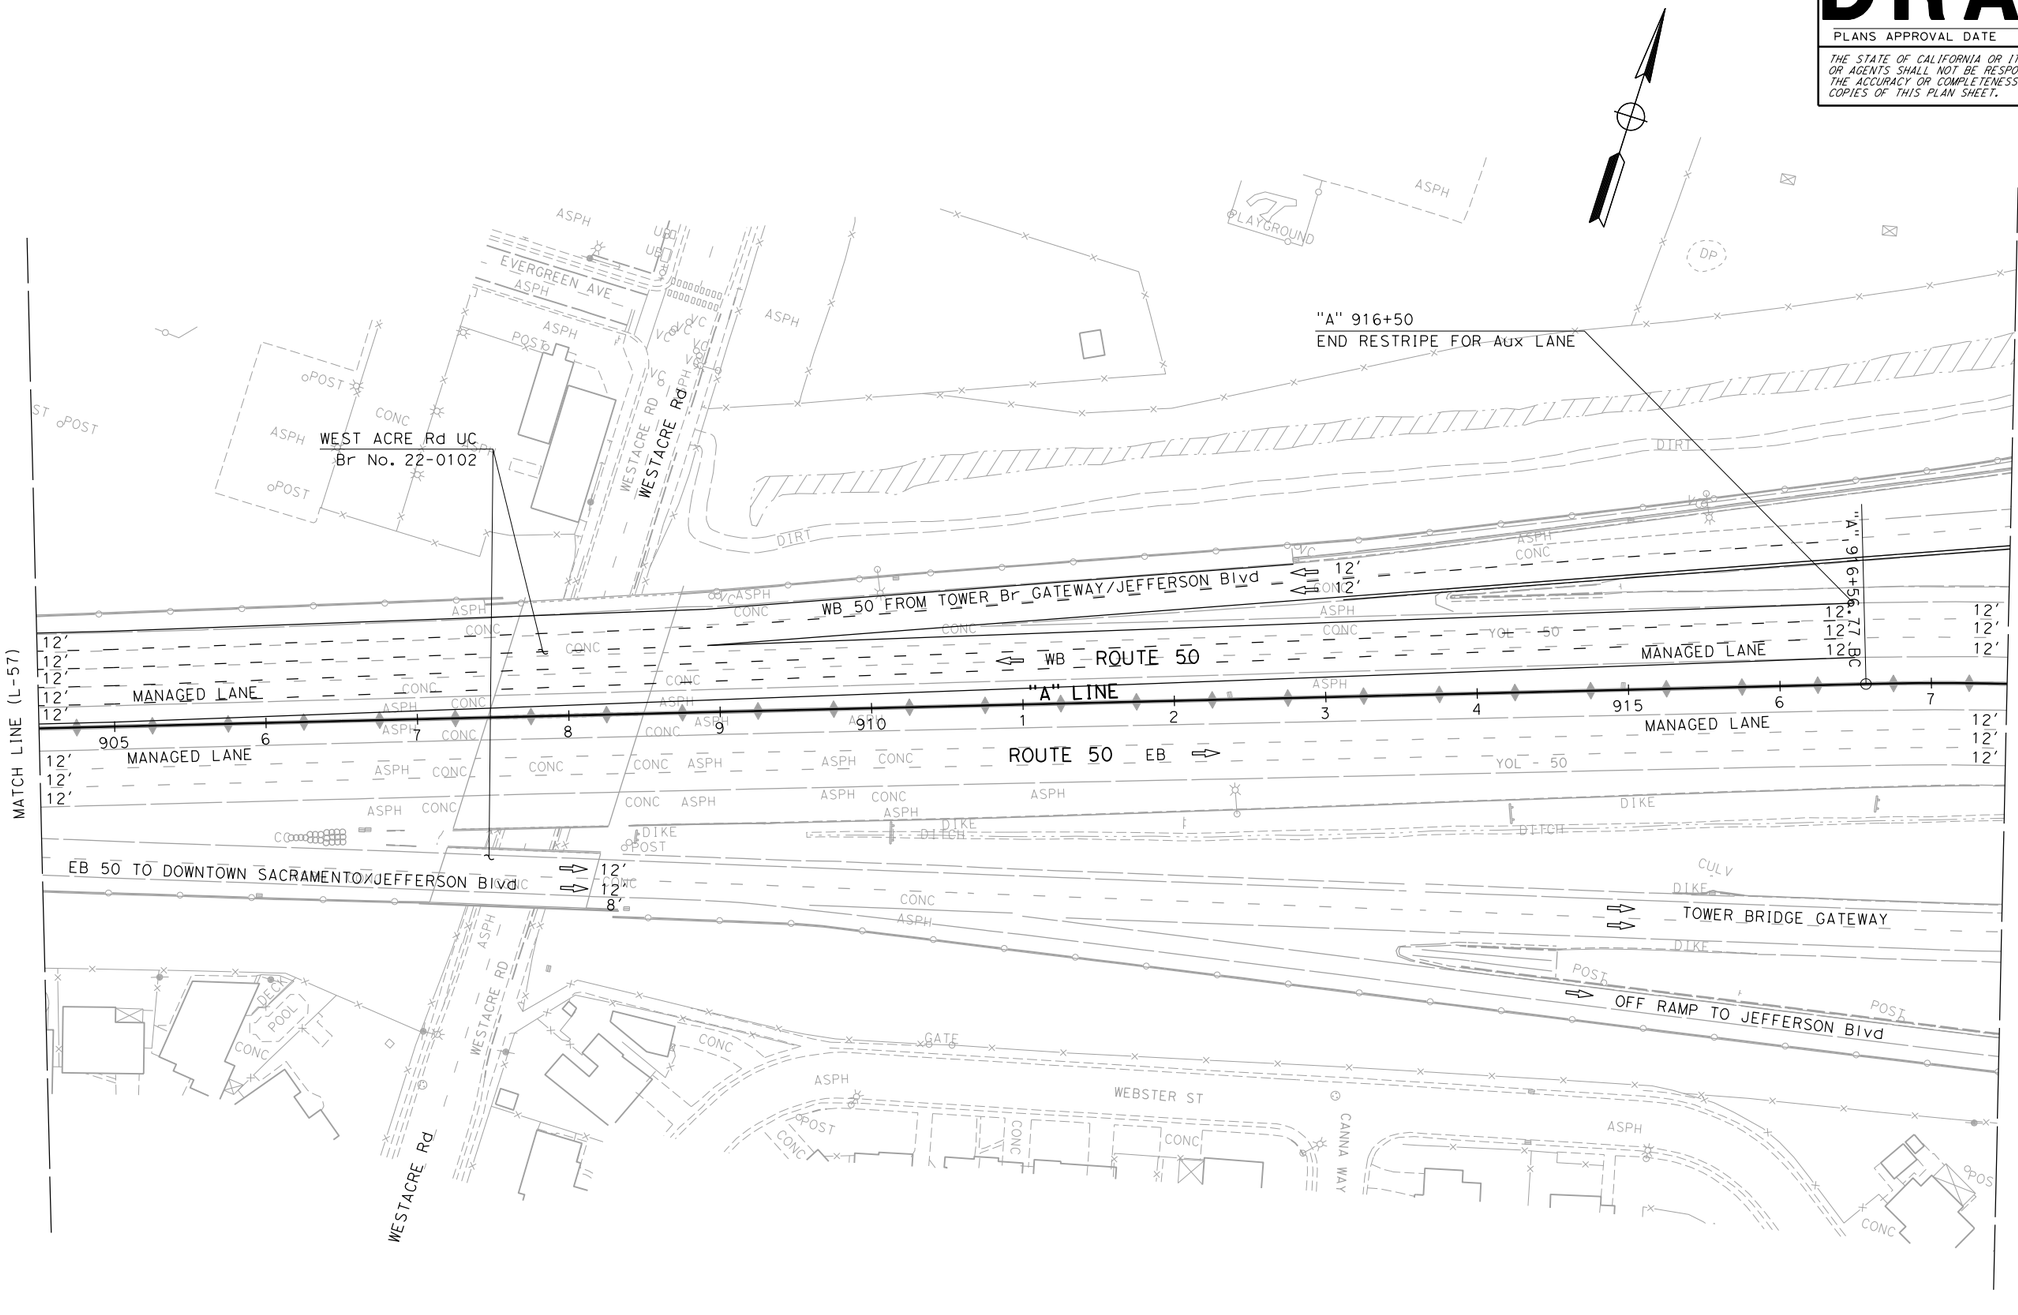

ALTERNATIVE 7B
LAYOUT

SCALE: 1" = 50'

L-58

STATE OF CALIFORNIA - DEPARTMENT OF TRANSPORTATION
03 DESIGN
Caltrans

FUNCTIONAL SUPERVISOR: MONIKA PEDIGO

CALCULATED-DESIGNED BY
CHECKED BY

xxxx - xxxx
xxxx - xxxx

REVISED BY
DATE REVISED

LAST REVISION 01-26-23
DATE PLOTTED => 4/4/2023
TIME PLOTTED => 8:51:52 AM

BORDER LAST REVISED 7/2/2010

USERNAME =>
DGN FILE => ...\3H900-Alt-7B_LayOut-58.dgn

RELATIVE BORDER SCALE IS IN INCHES 0 1 2 3

UNIT 0328

PROJECT NUMBER & PHASE 00000000001

Dist	COUNTY	ROUTE	POST MILES TOTAL PROJECT	SHEET No.	TOTAL SHEETS
04	Sol	80	40.7/R44.7		
03	Yol,Sac	80,50	VAR		


DRAFT

REGISTERED CIVIL ENGINEER — DATE

PLANS APPROVAL DATE

REGISTERED PROFESSIONAL ENGINEER No. Exp. CIVIL STATE OF CALIFORNIA

THE STATE OF CALIFORNIA OR ITS OFFICERS OR AGENTS SHALL NOT BE RESPONSIBLE FOR THE ACCURACY OR COMPLETENESS OF SCANNED COPIES OF THIS PLAN SHEET.

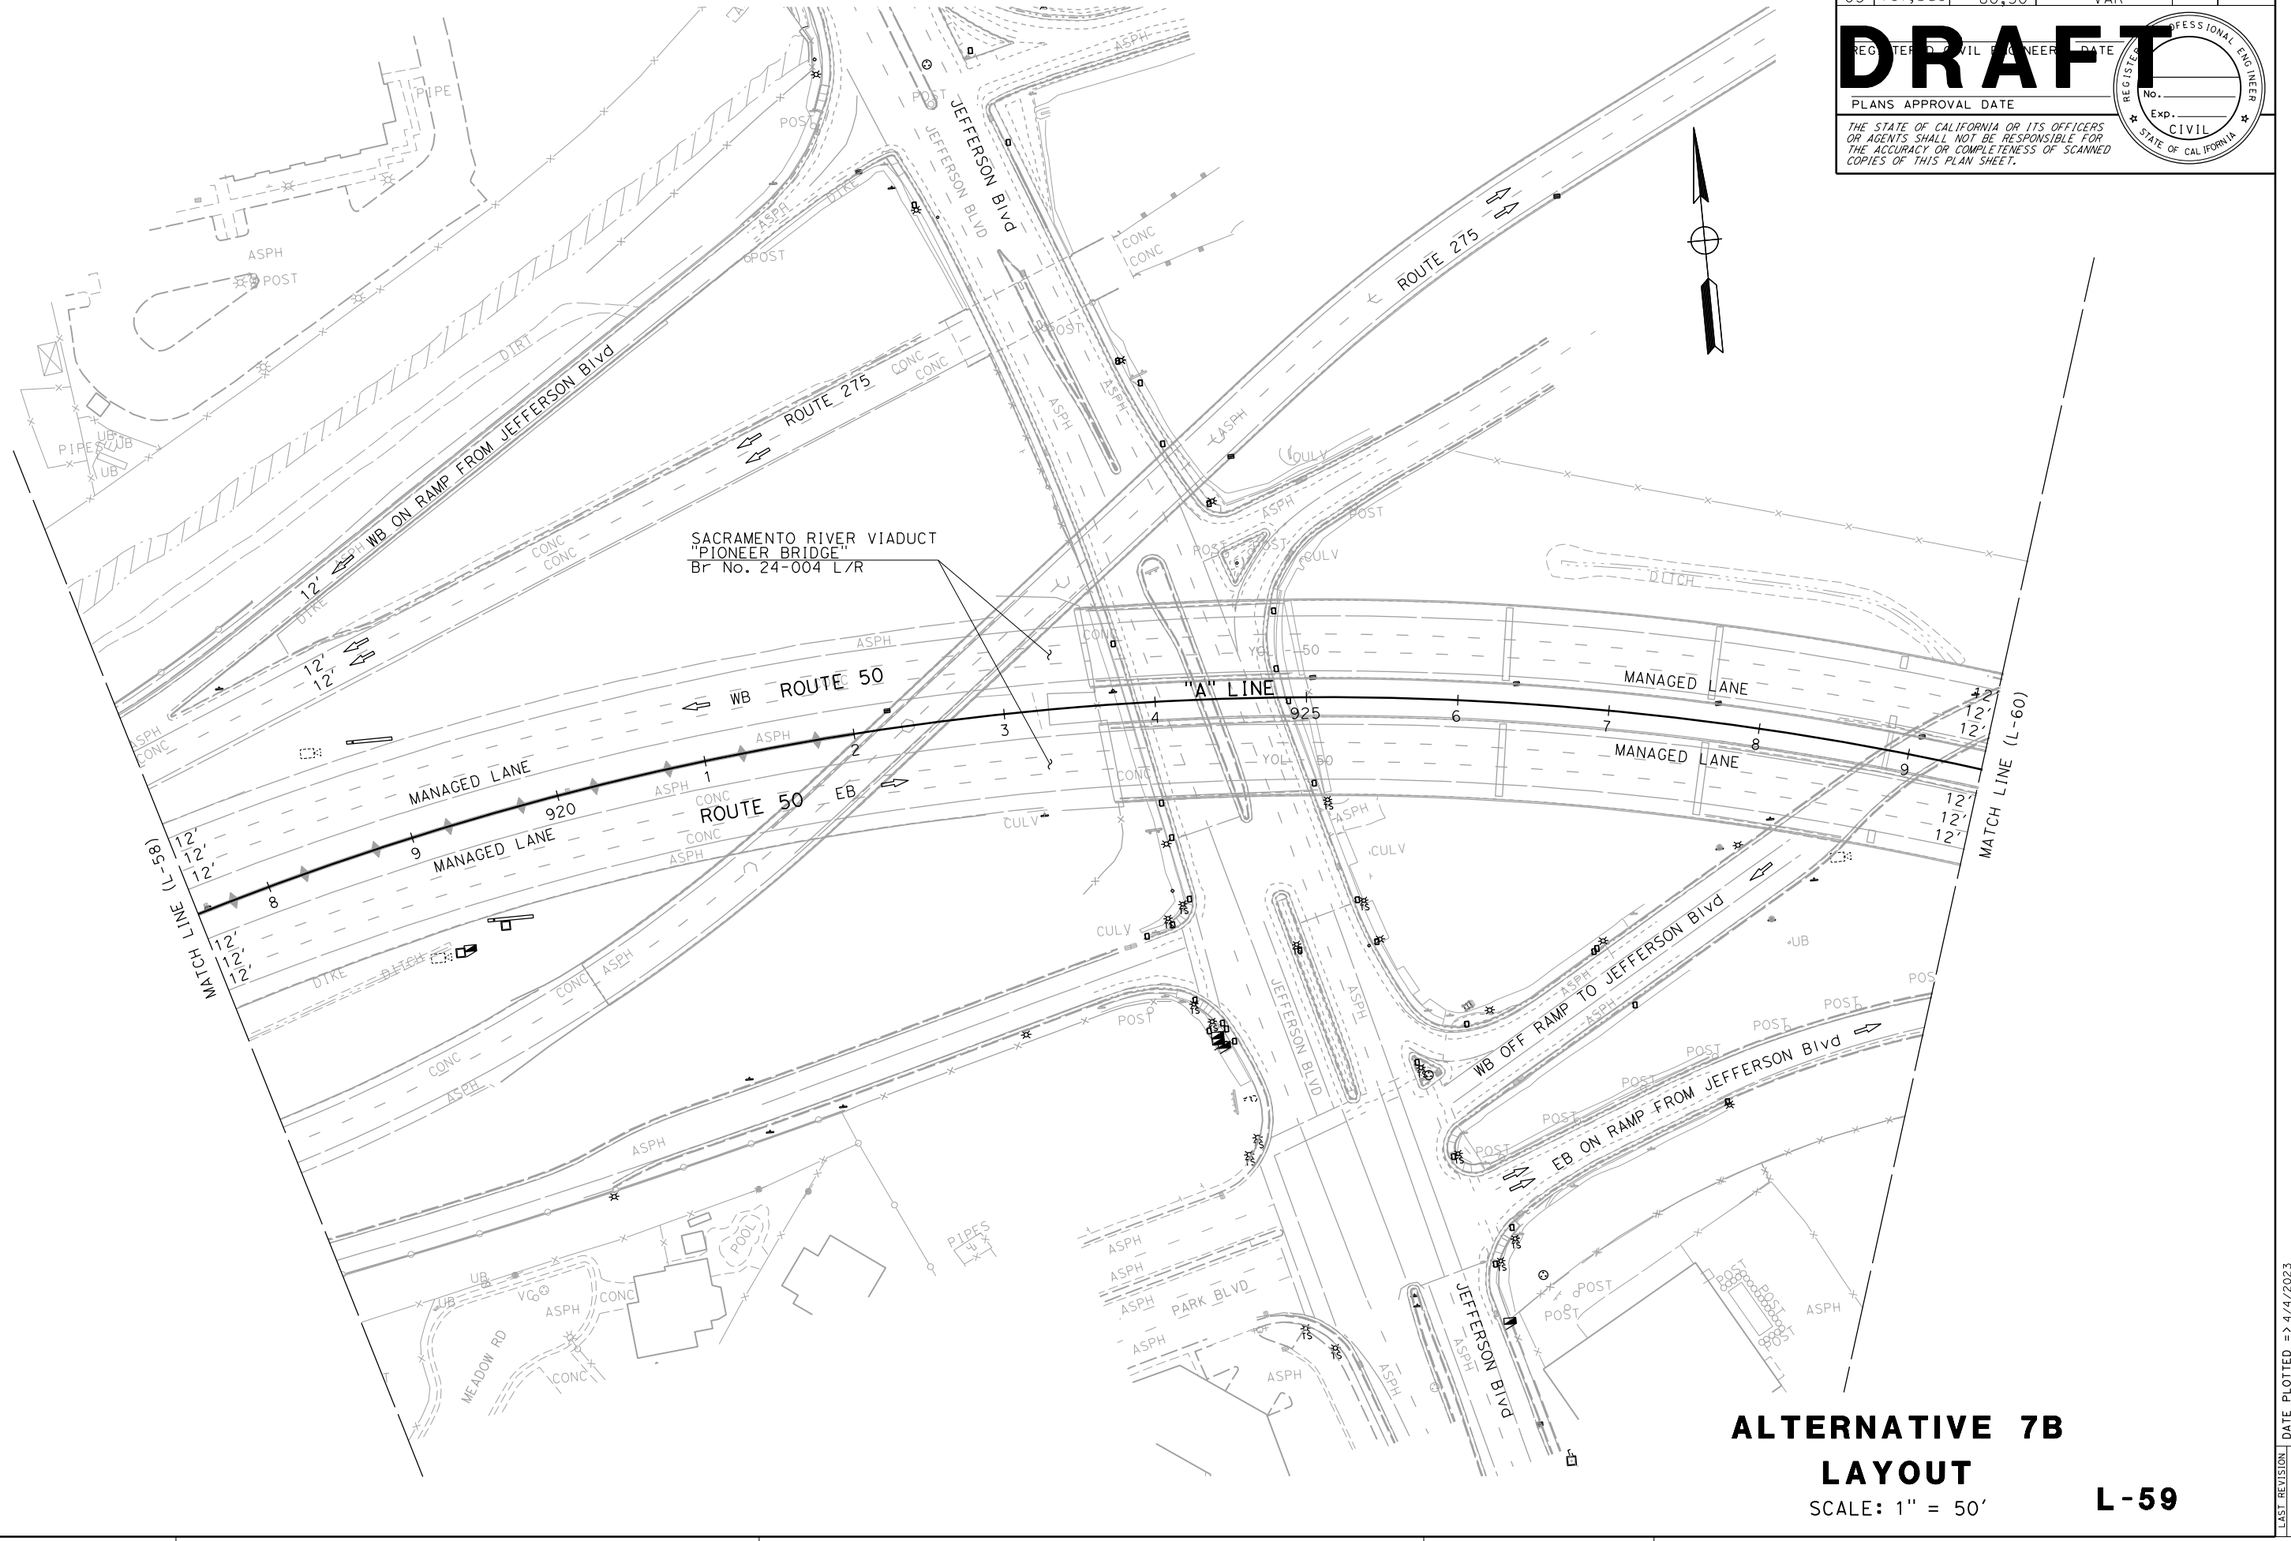

ALTERNATIVE 7B
LAYOUT

SCALE: 1" = 50'

L-59

STATE OF CALIFORNIA - DEPARTMENT OF TRANSPORTATION

Caltrans®

03 DESIGN

FUNCTIONAL SUPERVISOR: MONIKA PEDIGO

CALCULATED-DESIGNED BY

CHECKED BY

REVISED BY	DATE REVISED
XXXX - XXXX	XXXX - XXXX

LAST REVISION 01-26-23

DATE PLOTTED => 4/4/2023
TIME PLOTTED => 8:51:54 AM

BORDER LAST REVISED 7/2/2010

USERNAME =>
DGN FILE => ...\3H900-Alt-7B_LayOut-59.dgn

RELATIVE BORDER SCALE IS IN INCHES 0 1 2 3

UNIT 0328

PROJECT NUMBER & PHASE 00000000001

Dist	COUNTY	ROUTE	POST MILES TOTAL PROJECT	SHEET No.	TOTAL SHEETS
04	Sol	80	40.7/R44.7		
03	Yol,Sac	80,50	VAR		

DRAFT

REGISTERED CIVIL ENGINEER — DATE

PLANS APPROVAL DATE

REGISTERED PROFESSIONAL ENGINEER — No. — Exp. — CIVIL — STATE OF CALIFORNIA

THE STATE OF CALIFORNIA OR ITS OFFICERS OR AGENTS SHALL NOT BE RESPONSIBLE FOR THE ACCURACY OR COMPLETENESS OF SCANNED COPIES OF THIS PLAN SHEET.

SACRAMENTO RIVER VIADUCT
"PIONEER BRIDGE"
Br No. 24-004 L/R

WB OFF RAMP TO JEFFERSON Blvd

WB ROUTE 50

MANAGED LANE

ROUTE 50 EB

MANAGED LANE

"A" LINE

930

935

940

"A" 940+15.27 EC

WB OFF RAMP TO S RIVER Rd

MANAGED LANE

MANAGED LANE

MATCH LINE (L-59)

MATCH LINE (L-61)

12'
12'
12'

5'

EB ON RAMP FROM JEFFERSON Blvd

EB ON RAMP FROM S RIVER Rd

SOULE ST

SOULE ST VC PC

DREVER ST

UNION PACIFIC RAILROAD

UP RR

ASPH

CONC

DIRT

GATE

POST

DP

DITCH

PIPE

COMM

VC

PC

ALTERNATIVE 7B
LAYOUT

SCALE: 1" = 50'

L-60

REVISED BY	DATE REVISED
XXXX - XXXX	XXXX - XXXX

CALCULATED-DESIGNED BY

CHECKED BY

FUNCTIONAL SUPERVISOR: MONIKA PEDIGO

STATE OF CALIFORNIA - DEPARTMENT OF TRANSPORTATION

Caltrans®

03 DESIGN

LAST REVISION 01-26-23

DATE PLOTTED => 4/4/2023
TIME PLOTTED => 8:51:56 AM

BORDER LAST REVISED 7/2/2010

USERNAME =>
DGN FILE => ...\3H900-Alt-7B_LayOut-60.dgn

RELATIVE BORDER SCALE IS IN INCHES 0 1 2 3

UNIT 0328

PROJECT NUMBER & PHASE 00000000001

Dist	COUNTY	ROUTE	POST MILES TOTAL PROJECT	SHEET No.	TOTAL SHEETS
04	Sol	80	40.7/R44.7		
03	Yol,Sac	80,50	VAR		


REGISTERED CIVIL ENGINEER DATE

PLANS APPROVAL DATE

REGISTERED PROFESSIONAL ENGINEER No. Exp. CIVIL STATE OF CALIFORNIA

THE STATE OF CALIFORNIA OR ITS OFFICERS OR AGENTS SHALL NOT BE RESPONSIBLE FOR THE ACCURACY OR COMPLETENESS OF SCANNED COPIES OF THIS PLAN SHEET.

DRAFT

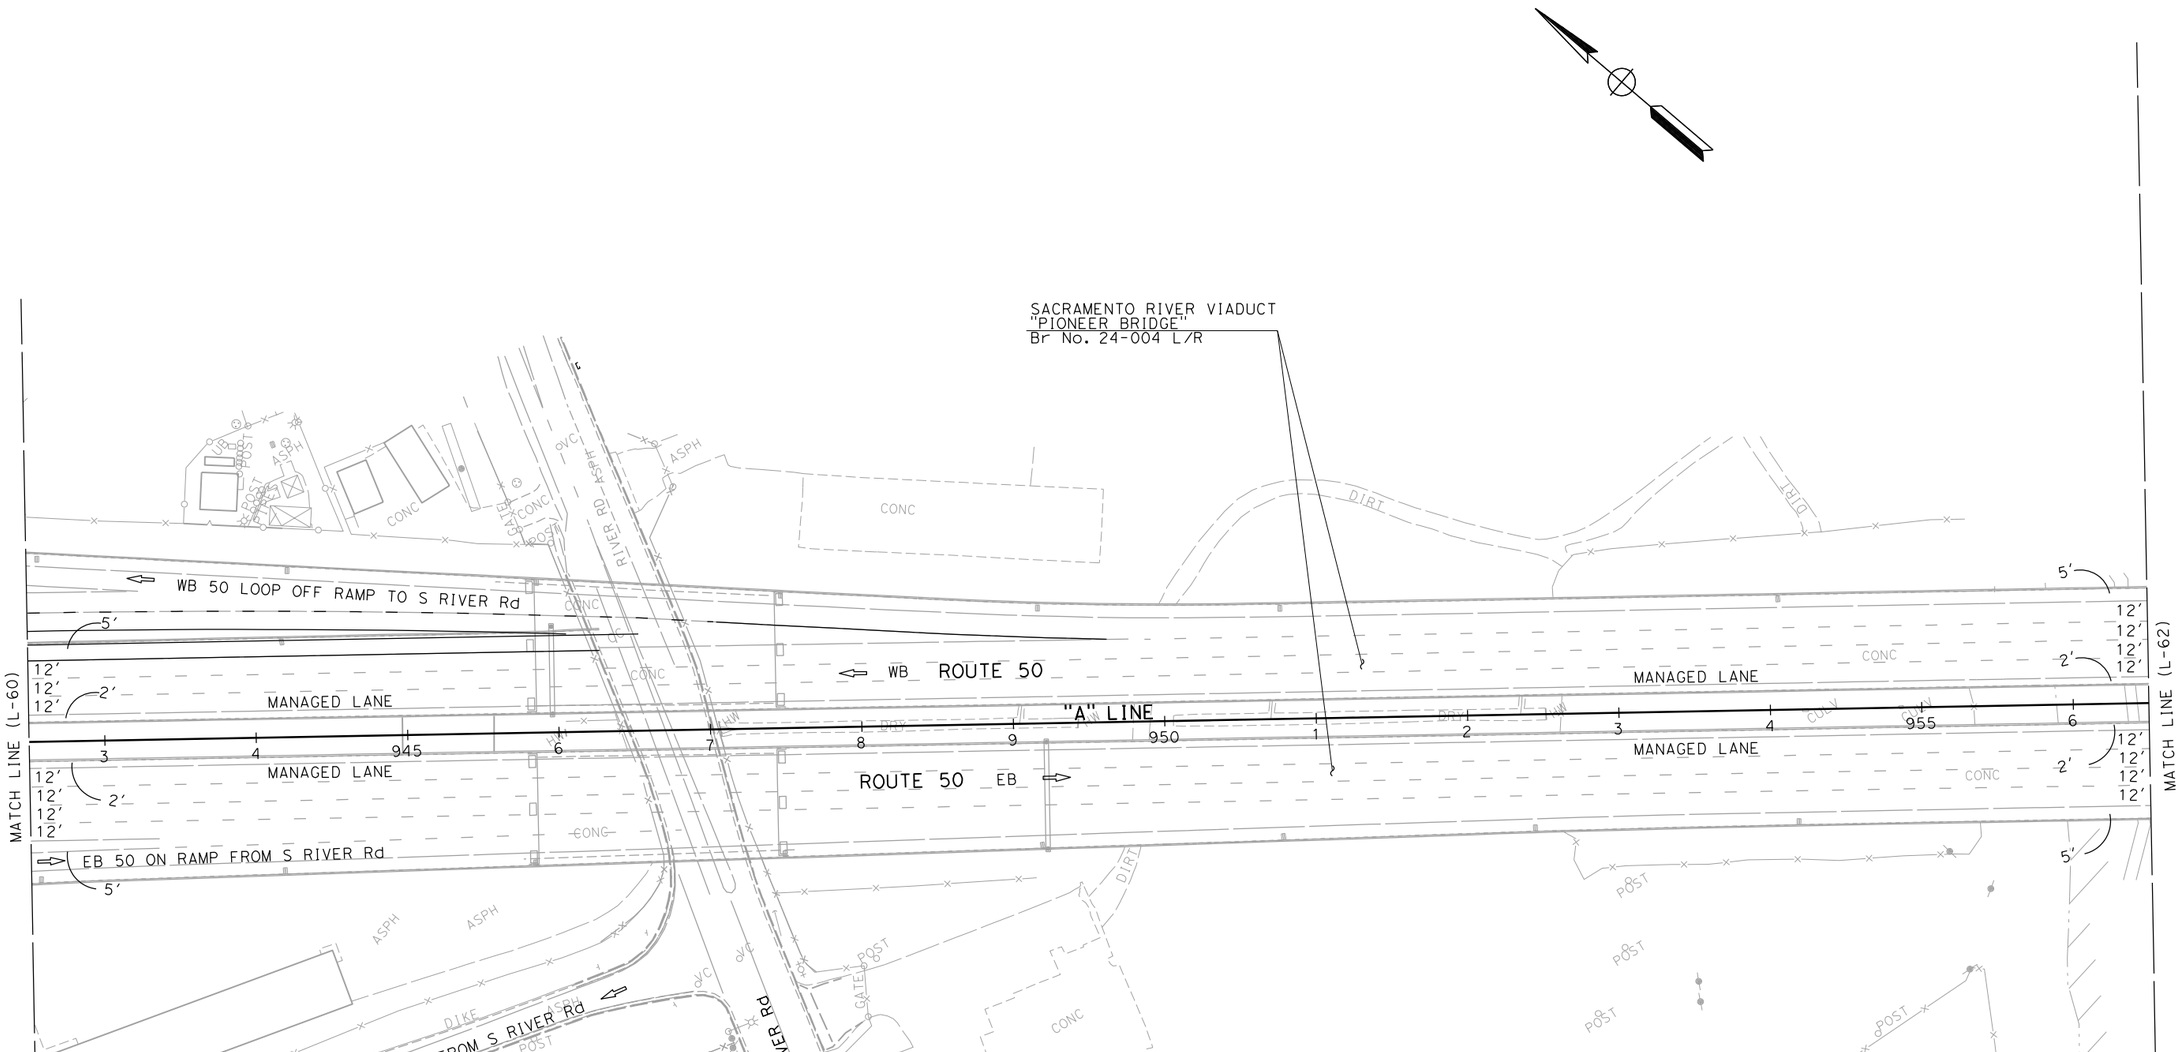

ALTERNATIVE 7B
LAYOUT

SCALE: 1" = 50'

L-61

STATE OF CALIFORNIA - DEPARTMENT OF TRANSPORTATION
Caltrans
03 DESIGN

FUNCTIONAL SUPERVISOR: MONIKA PEDIGO

REVISED BY	DATE REVISED
XXXX - XXXX	XXXX - XXXX

CALCULATED-DESIGNED BY

CHECKED BY

LAST REVISION 01-26-23 | DATE PLOTTED => 4/4/2023 | TIME PLOTTED => 8:51:58 AM

BORDER LAST REVISED 7/2/2010 | USERNAME => | DGN FILE => ...\3H900-Alt-7B_LayOut-61.dgn | RELATIVE BORDER SCALE IS IN INCHES 0 1 2 3 | UNIT 0328 | PROJECT NUMBER & PHASE 00000000001

Dist	COUNTY	ROUTE	POST MILES TOTAL PROJECT	SHEET No.	TOTAL SHEETS
04	Sol	80	40.7/R44.7		
03	Yol,Sac	80,50	VAR		


REGISTERED CIVIL ENGINEER — DATE

PLANS APPROVAL DATE

DRAFT

REGISTERED PROFESSIONAL ENGINEER — No. — Exp. — CIVIL — STATE OF CALIFORNIA

THE STATE OF CALIFORNIA OR ITS OFFICERS OR AGENTS SHALL NOT BE RESPONSIBLE FOR THE ACCURACY OR COMPLETENESS OF SCANNED COPIES OF THIS PLAN SHEET.

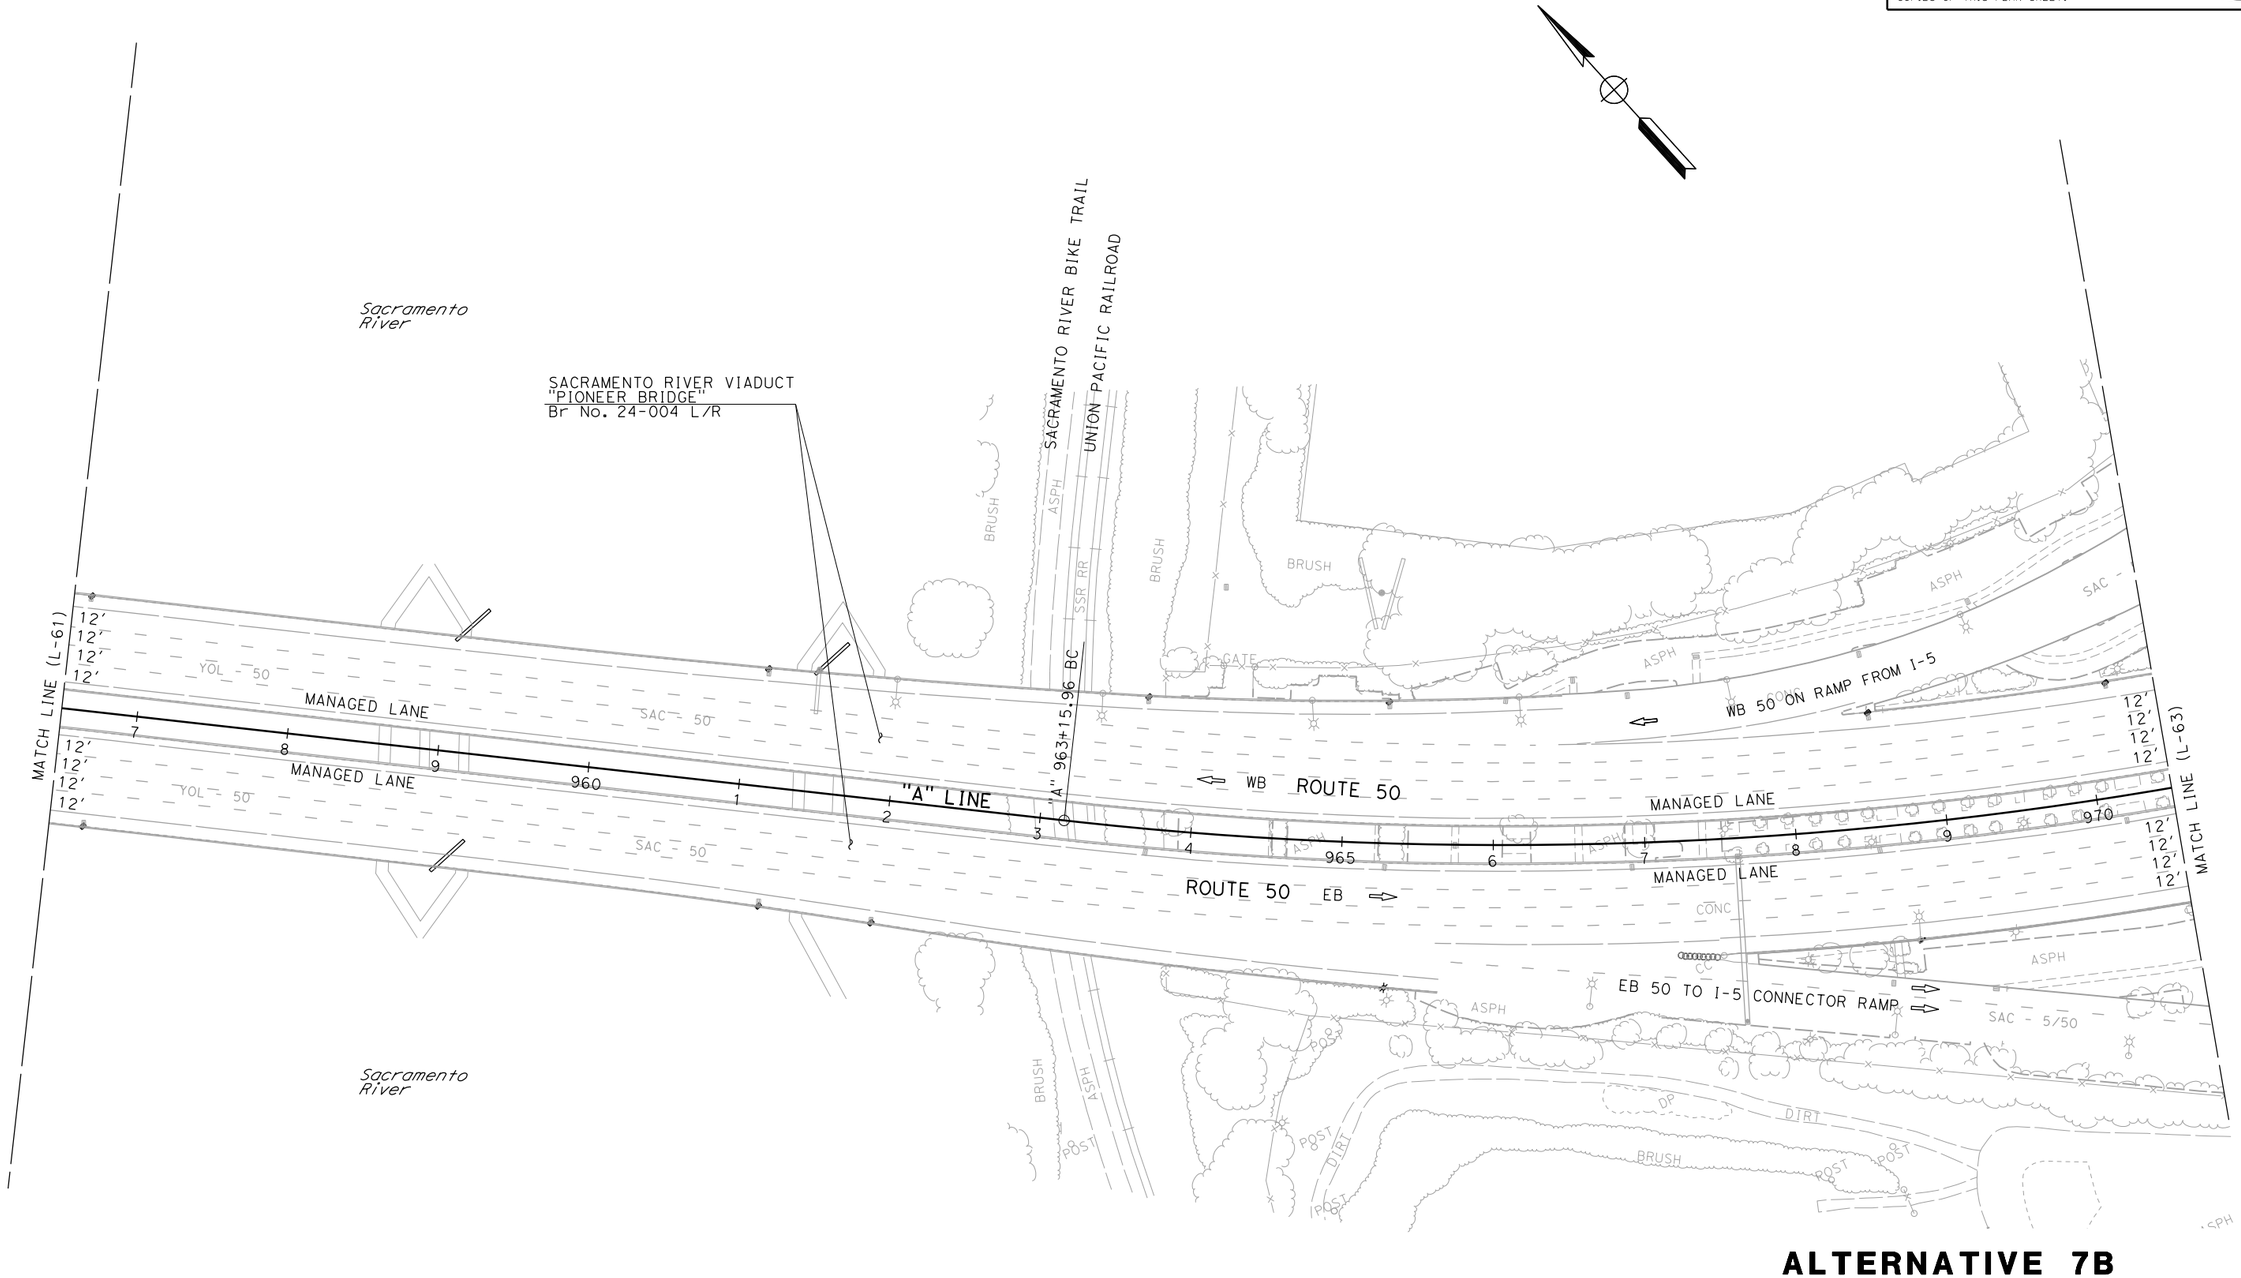

ALTERNATIVE 7B
LAYOUT

SCALE: 1" = 50'

L-62

STATE OF CALIFORNIA - DEPARTMENT OF TRANSPORTATION
Caltrans
03 DESIGN

FUNCTIONAL SUPERVISOR: MONIKA PEDIGO

CALCULATED-DESIGNED BY

CHECKED BY

DATE REVISED	REVISED BY
XXXX - XXXX	XXXX - XXXX

LAST REVISION 01-26-23
DATE PLOTTED => 4/4/2023
TIME PLOTTED => 8:51:59 AM

BORDER LAST REVISED 7/2/2010

USERNAME =>
DGN FILE => ...\3H900-Alt-7B_LayOut-62.dgn

RELATIVE BORDER SCALE IS IN INCHES 0 1 2 3

UNIT 0328

PROJECT NUMBER & PHASE 00000000001

Dist	COUNTY	ROUTE	POST MILES TOTAL PROJECT	SHEET No.	TOTAL SHEETS
04	Sol	80	40.7/R44.7		
03	Yol,Sac	80,50	VAR		


REGISTERED CIVIL ENGINEER DATE

PLANS APPROVAL DATE

DRAFT

REGISTERED PROFESSIONAL ENGINEER No. Exp. CIVIL STATE OF CALIFORNIA

THE STATE OF CALIFORNIA OR ITS OFFICERS OR AGENTS SHALL NOT BE RESPONSIBLE FOR THE ACCURACY OR COMPLETENESS OF SCANNED COPIES OF THIS PLAN SHEET.

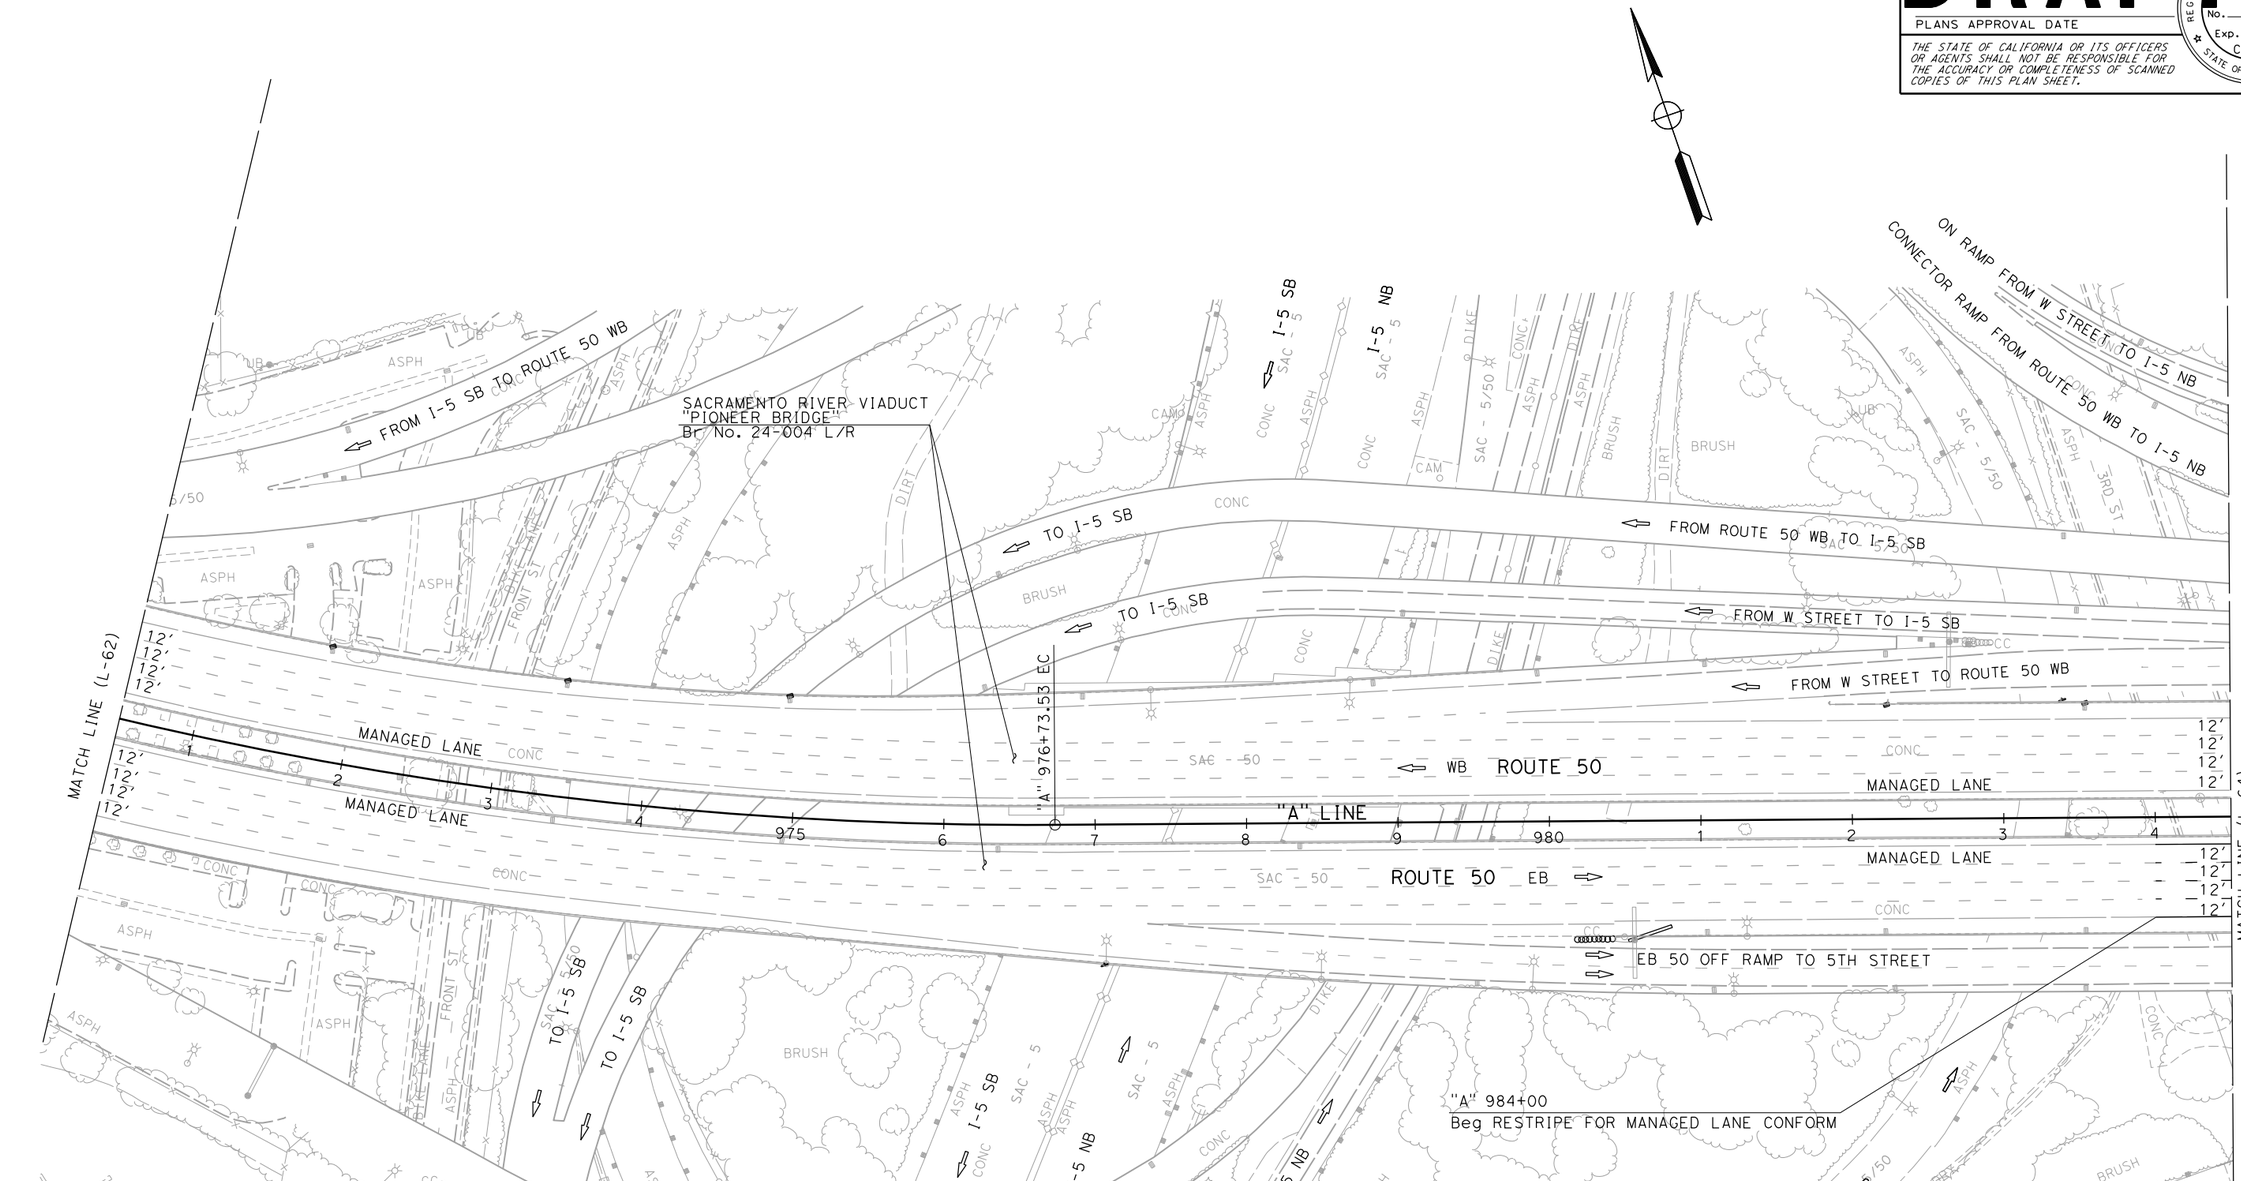

ALTERNATIVE 7B LAYOUT

SCALE: 1" = 50'

L-63

STATE OF CALIFORNIA - DEPARTMENT OF TRANSPORTATION
Caltrans® 03 DESIGN

FUNCTIONAL SUPERVISOR: MONIKA PEDIGO

REVISED BY	DATE REVISED
XXXX - XXXX	XXXX - XXXX

CALCULATED-DESIGNED BY

CHECKED BY

LAST REVISION 01-26-23
DATE PLOTTED => 4/4/2023
TIME PLOTTED => 8:52:01 AM

BORDER LAST REVISED 7/2/2010

USERNAME =>
DGN FILE => ...\3H900-Alt-7B_LayOut-63.dgn

RELATIVE BORDER SCALE IS IN INCHES 0 1 2 3

UNIT 0328

PROJECT NUMBER & PHASE 00000000001

Dist	COUNTY	ROUTE	POST MILES TOTAL PROJECT	SHEET No.	TOTAL SHEETS
04	SOL	80	40.7/R44.7		
03	Yol,Sac	80,50	VAR		


REGISTERED CIVIL ENGINEER — DATE

PLANS APPROVAL DATE

REGISTERED PROFESSIONAL ENGINEER — No. — Exp. — CIVIL — STATE OF CALIFORNIA

THE STATE OF CALIFORNIA OR ITS OFFICERS OR AGENTS SHALL NOT BE RESPONSIBLE FOR THE ACCURACY OR COMPLETENESS OF SCANNED COPIES OF THIS PLAN SHEET.

DRAFT

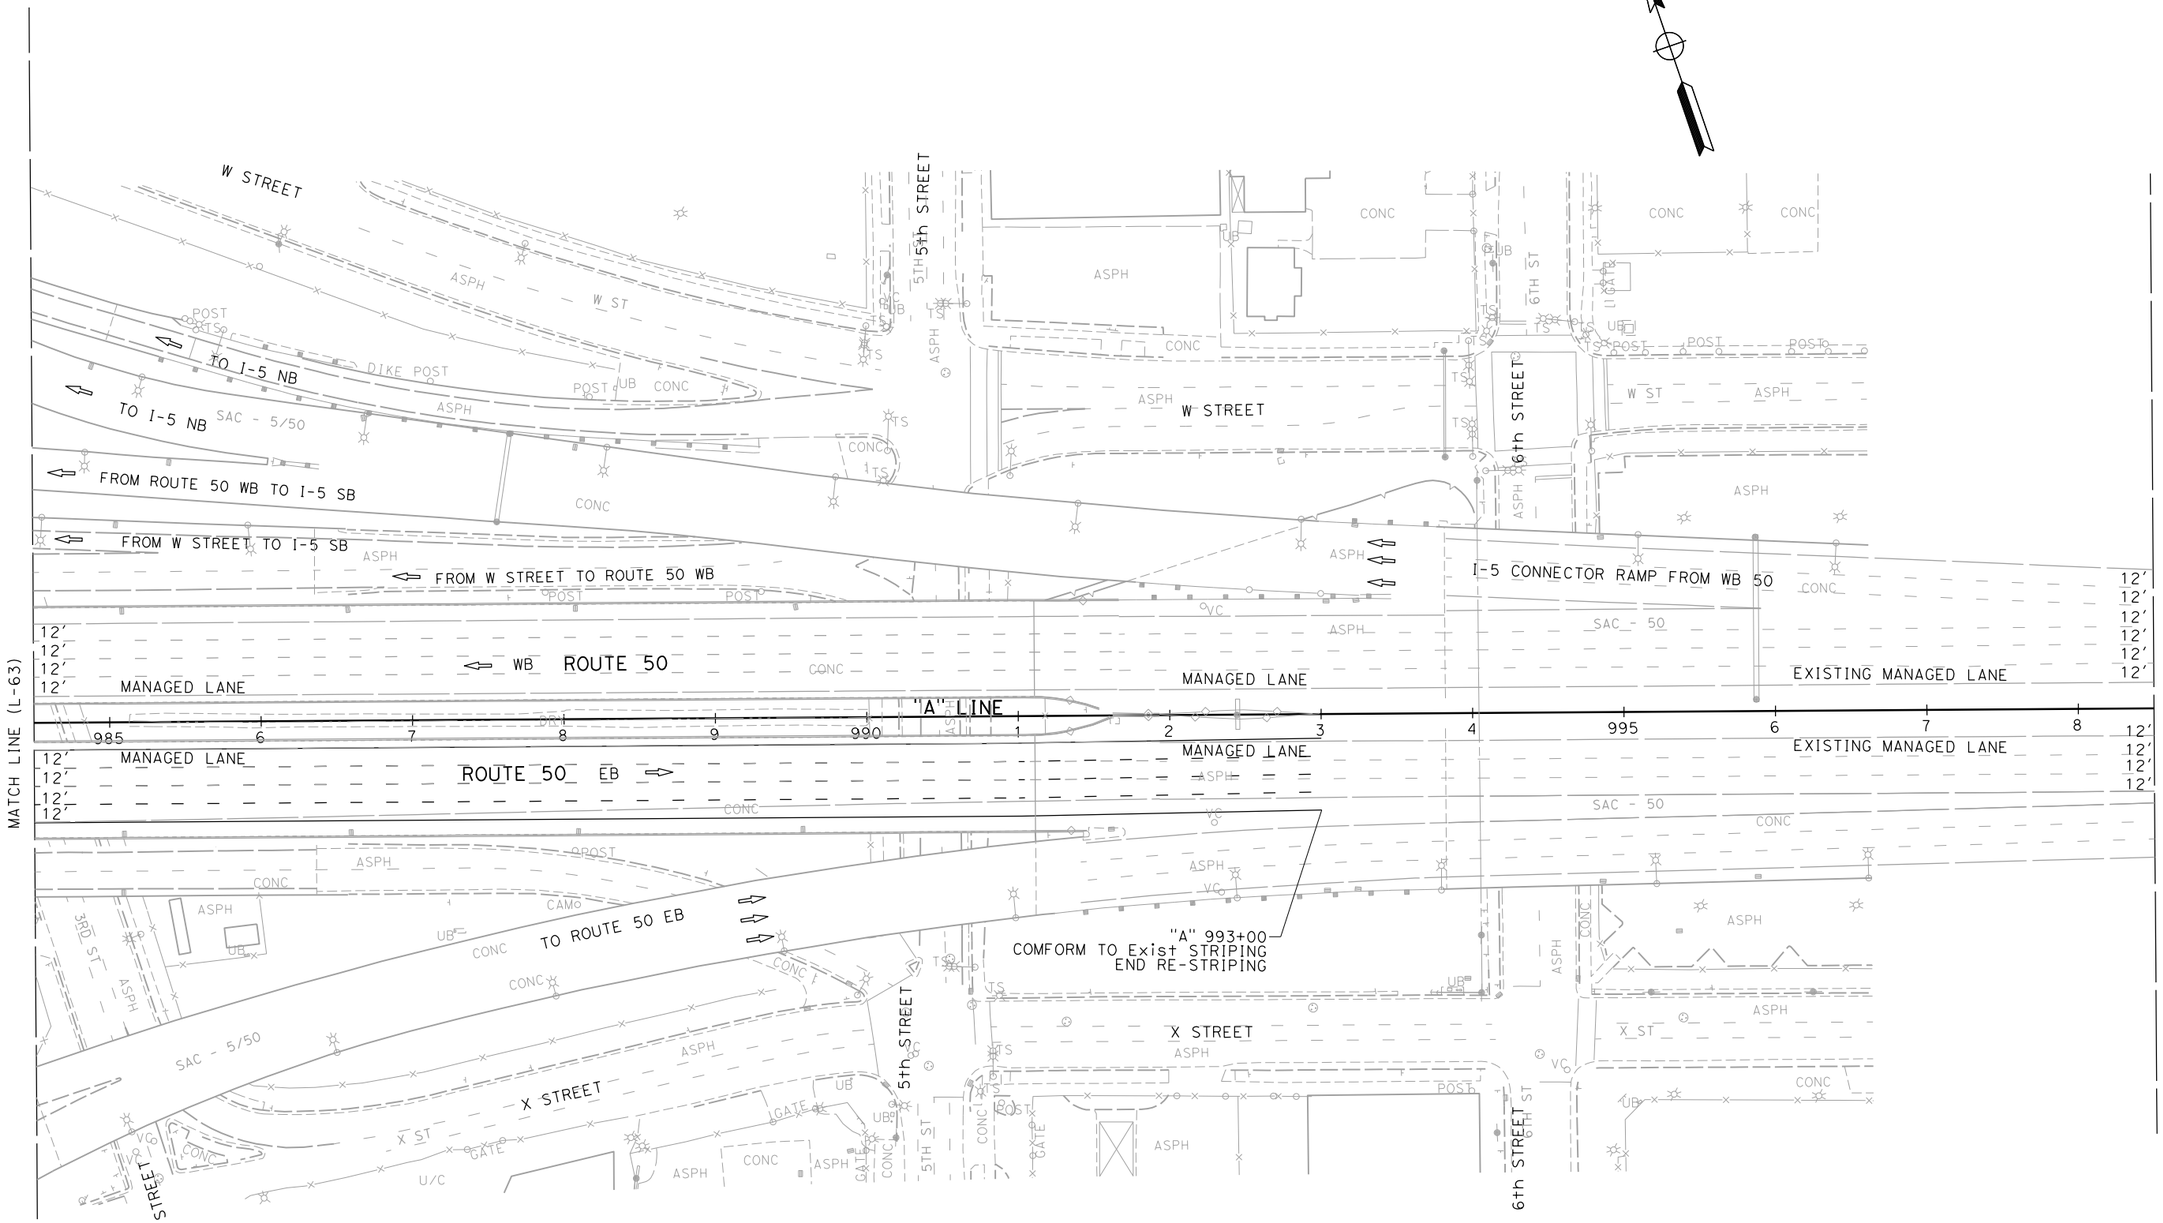

ALTERNATIVE 7B
LAYOUT

SCALE: 1" = 50'

L-64

STATE OF CALIFORNIA - DEPARTMENT OF TRANSPORTATION
Caltrans®
03 DESIGN

FUNCTIONAL SUPERVISOR: MONIKA PEDIGO

REVISED BY	DATE REVISED
XXXX - XXXX	XXXX - XXXX

CALCULATED-DESIGNED BY

CHECKED BY

LAST REVISION: 01-26-23

DATE PLOTTED => 4/4/2023
TIME PLOTTED => 8:52:03 AM

BORDER LAST REVISED 7/2/2010

USERNAME =>
DGN FILE => ...\3H900-Alt-7B_LayOut-64.dgn

RELATIVE BORDER SCALE IS IN INCHES 0 1 2 3

UNIT 0328

PROJECT NUMBER & PHASE 00000000001

Dist	COUNTY	ROUTE	POST MILES TOTAL PROJECT	SHEET No.	TOTAL SHEETS
04	Sol	80	40.7/R44.7		
03	Yol,Sac	80,50	VAR		


REGISTERED CIVIL ENGINEER — DATE

PLANS APPROVAL DATE

REGISTERED PROFESSIONAL ENGINEER — No. — Exp. — CIVIL — STATE OF CALIFORNIA

THE STATE OF CALIFORNIA OR ITS OFFICERS OR AGENTS SHALL NOT BE RESPONSIBLE FOR THE ACCURACY OR COMPLETENESS OF SCANNED COPIES OF THIS PLAN SHEET.

DRAFT

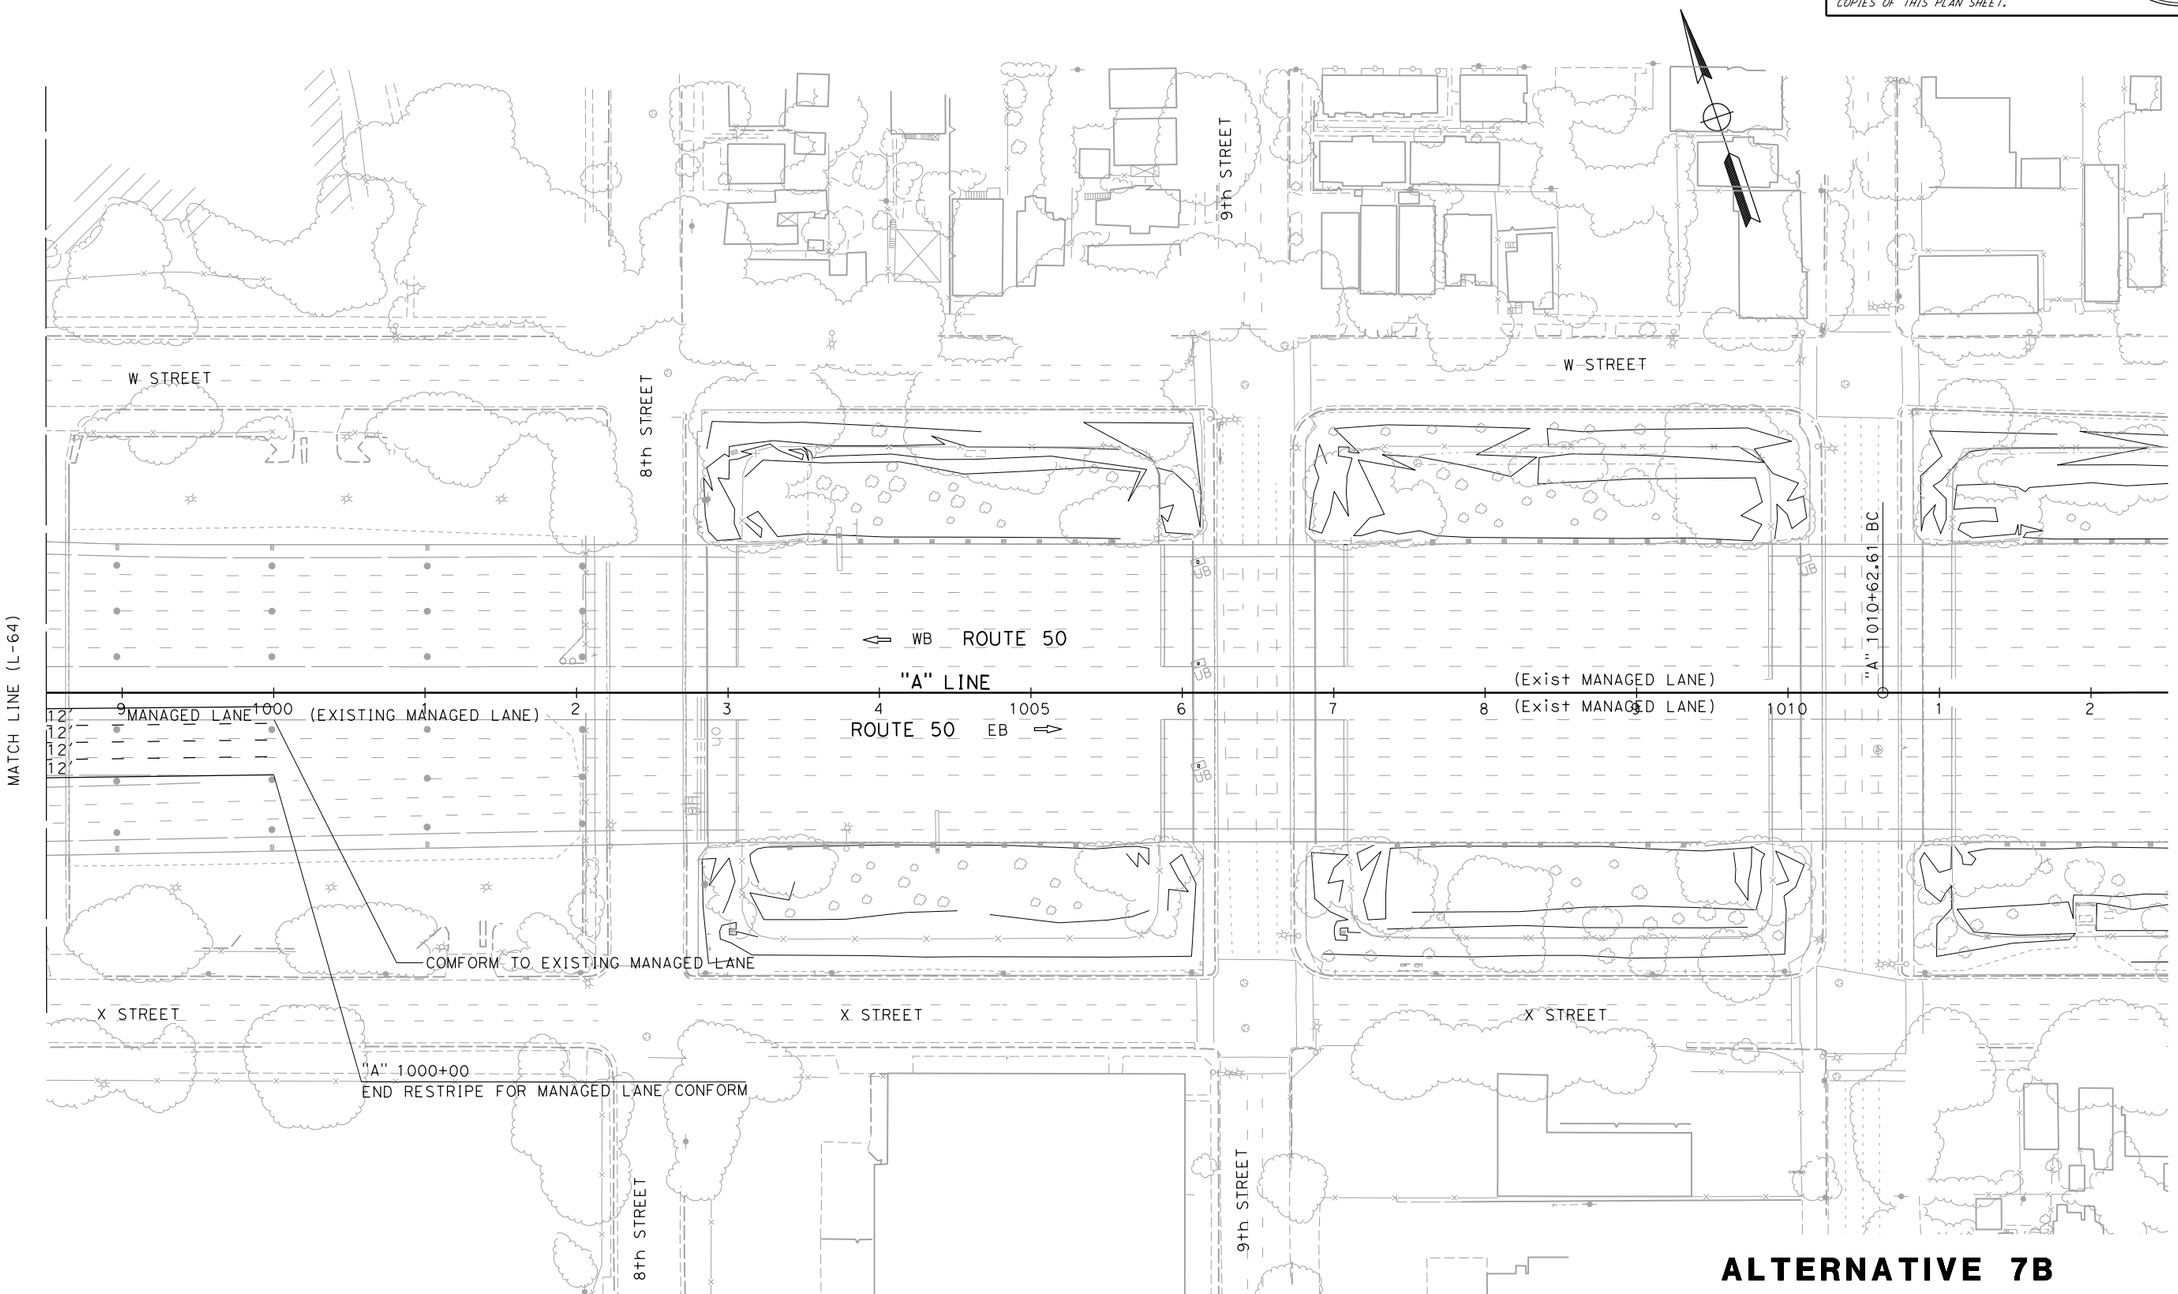

ALTERNATIVE 7B LAYOUT

SCALE: 1" = 50'

L-65

REVISED BY	xxxx - xxxx	CALCULATED-DESIGNED BY	
DATE REVISED	xxxx - xxxx	CHECKED BY	

FUNCTIONAL SUPERVISOR: MONIKA PEDIGO

STATE OF CALIFORNIA - DEPARTMENT OF TRANSPORTATION

03 DESIGN

Caltrans

LAST REVISION | DATE PLOTTED => 4/4/2023
01-26-23 | TIME PLOTTED => 8:52:16 AM

BORDER LAST REVISED 7/2/2010

USERNAME =>
DGN FILE => ...\3H900-Alt-7B_LayOut-65.dgn

RELATIVE BORDER SCALE IS IN INCHES 0 1 2 3

UNIT 0328

PROJECT NUMBER & PHASE 00000000001

Dist	COUNTY	ROUTE	POST MILES TOTAL PROJECT	SHEET No.	TOTAL SHEETS
04	Sol	80	40.7/R44.7		
03	Yol,Sac	80,50	VAR		

REGISTERED CIVIL ENGINEER — DATE

DRAFT

PLANS APPROVAL DATE

REGISTERED PROFESSIONAL ENGINEER No. Exp. CIVIL STATE OF CALIFORNIA

THE STATE OF CALIFORNIA OR ITS OFFICERS OR AGENTS SHALL NOT BE RESPONSIBLE FOR THE ACCURACY OR COMPLETENESS OF SCANNED COPIES OF THIS PLAN SHEET.



ALTERNATIVE 7B
LAYOUT

SCALE: 1" = 50'

L-66

REVISED BY	
DATE REVISED	
CALCULATED-DESIGNED BY	xxxx - xxxx
CHECKED BY	xxxx - xxxx
FUNCTIONAL SUPERVISOR	MONIKA PEDIGO

STATE OF CALIFORNIA - DEPARTMENT OF TRANSPORTATION
Caltrans®
03 DESIGN

LAST REVISION 01-26-23 | DATE PLOTTED => 4/4/2023 | TIME PLOTTED => 8:52:21 AM

BORDER LAST REVISED 7/2/2010 | USERNAME => | DGN FILE => ...\3H900-Alt-7B_LayOut-66.dgn | RELATIVE BORDER SCALE IS IN INCHES 0 1 2 3 | UNIT 0328 | PROJECT NUMBER & PHASE 00000000001

Dist	COUNTY	ROUTE	POST MILES TOTAL PROJECT	SHEET No.	TOTAL SHEETS
04	Sol	80	40.7/R44.7		
03	Yol,Sac	80,50	VAR		


REGISTERED CIVIL ENGINEER — DATE

PLANS APPROVAL DATE

DRAFT

REGISTERED PROFESSIONAL ENGINEER — No. — Exp. — CIVIL — STATE OF CALIFORNIA

THE STATE OF CALIFORNIA OR ITS OFFICERS OR AGENTS SHALL NOT BE RESPONSIBLE FOR THE ACCURACY OR COMPLETENESS OF SCANNED COPIES OF THIS PLAN SHEET.

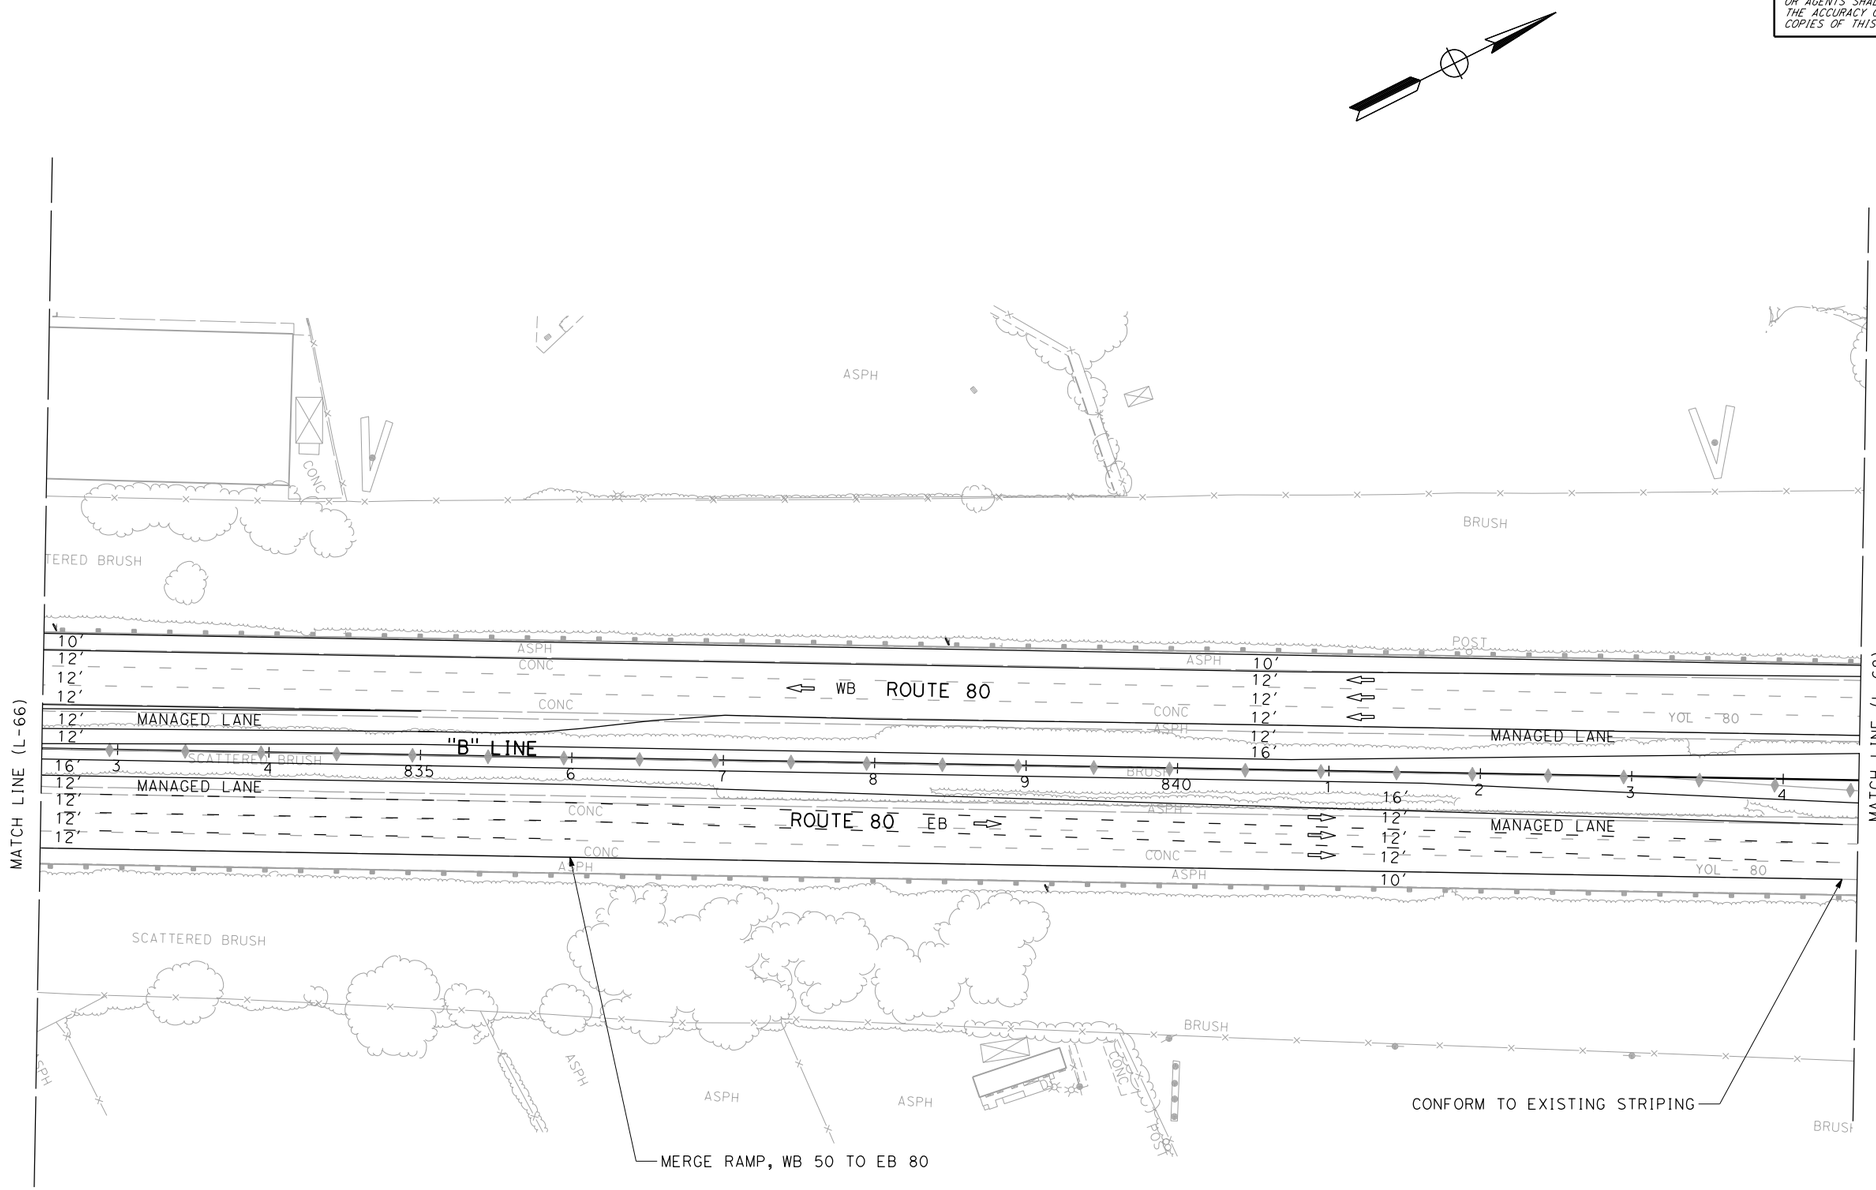

ALTERNATIVE 7B
LAYOUT

SCALE: 1" = 50'

L-67

CALCULATED-DESIGNED BY	CHECKED BY	REVISED BY	DATE REVISED
XXXX - XXXX	XXXX - XXXX		

STATE OF CALIFORNIA - DEPARTMENT OF TRANSPORTATION

Caltrans®

FUNCTIONAL SUPERVISOR: MONIKA PEDIGO

03 DESIGN

LAST REVISION 01-26-23

DATE PLOTTED => 4/4/2023
TIME PLOTTED => 8:52:24 AM

BORDER LAST REVISED 7/2/2010

USERNAME =>
DGN FILE => ...\3H900-Alt-7B_LayOut-67.dgn

RELATIVE BORDER SCALE IS IN INCHES 0 1 2 3

UNIT 0328

PROJECT NUMBER & PHASE 00000000001

Dist	COUNTY	ROUTE	POST MILES TOTAL PROJECT	SHEET No.	TOTAL SHEETS
04	Sol	80	40.7/R44.7		
03	Yol,Sac	80,50	VAR		


DRAFT

REGISTERED CIVIL ENGINEER — DATE

PLANS APPROVAL DATE

REGISTERED PROFESSIONAL ENGINEER No. Exp. CIVIL STATE OF CALIFORNIA

THE STATE OF CALIFORNIA OR ITS OFFICERS OR AGENTS SHALL NOT BE RESPONSIBLE FOR THE ACCURACY OR COMPLETENESS OF SCANNED COPIES OF THIS PLAN SHEET.

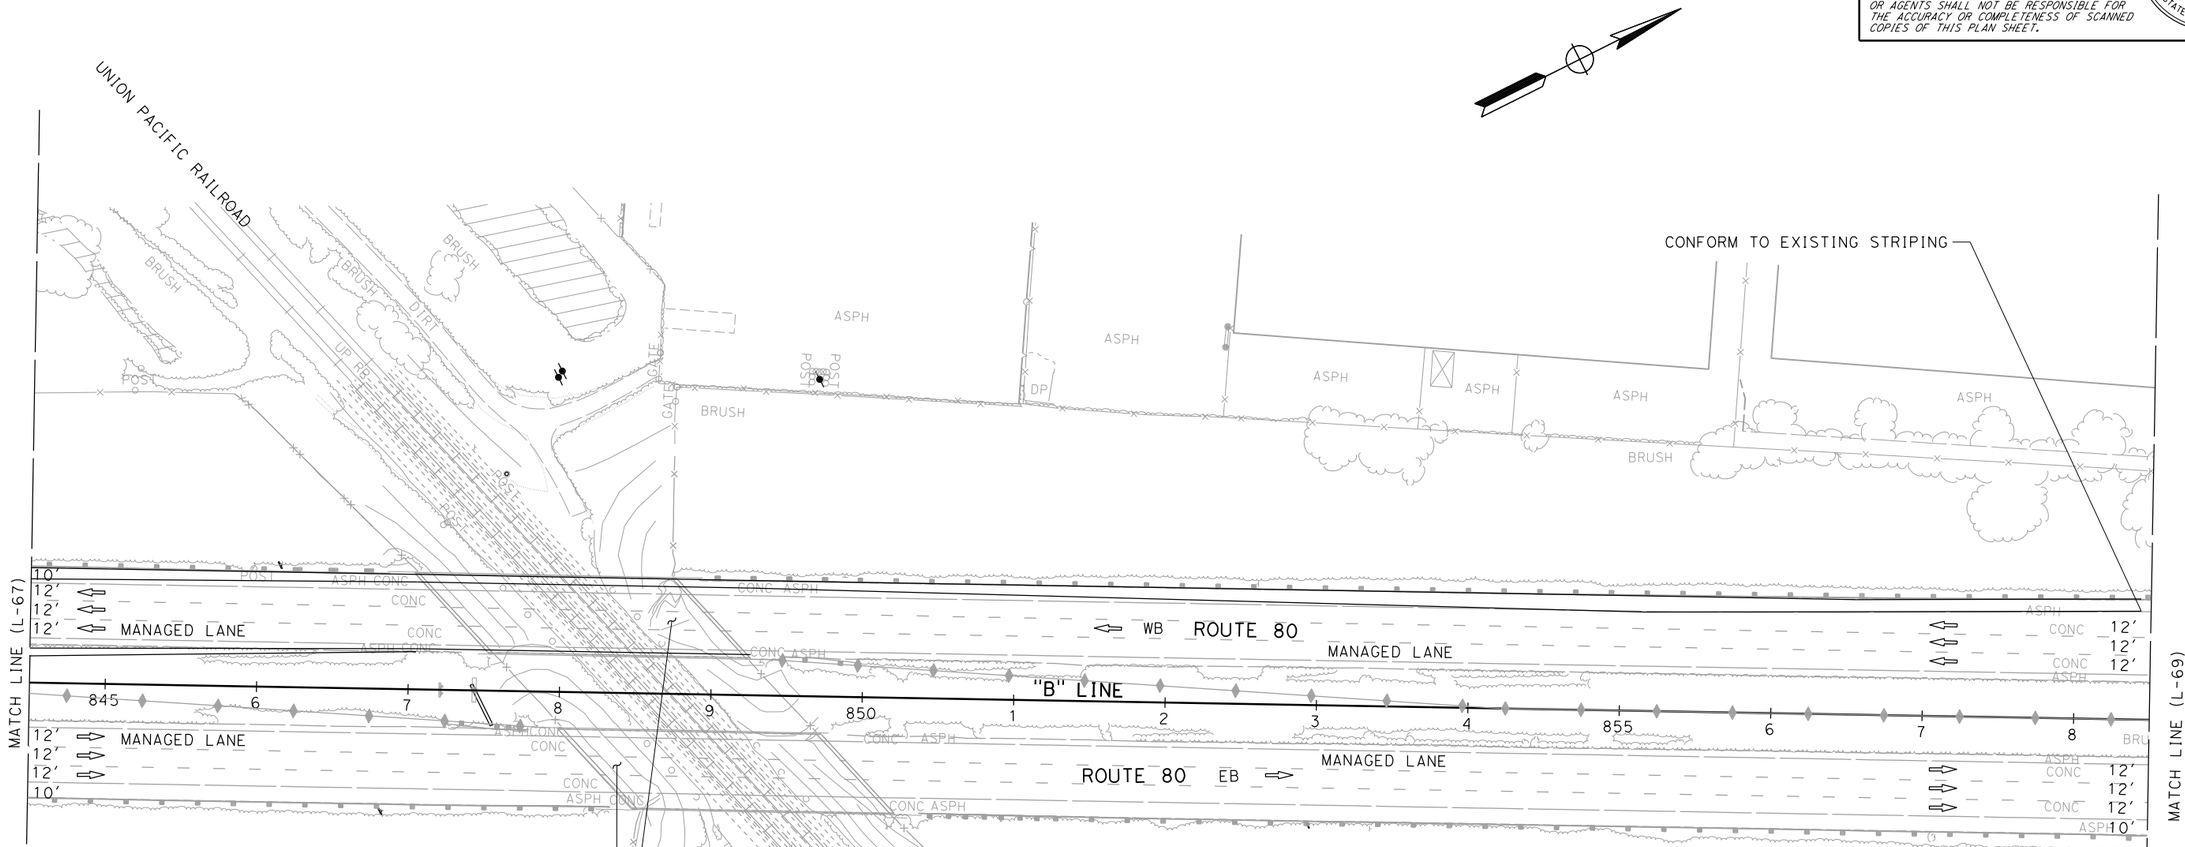

ALTERNATIVE 7B
LAYOUT

SCALE: 1" = 50′

L-68

REVISED BY | DATE REVISED | XXXX - XXXX | XXXX - XXXX

CALCULATED-
DESIGNED BY

CHECKED BY

FUNCTIONAL SUPERVISOR: MONIKA PEDIGO

STATE OF CALIFORNIA - DEPARTMENT OF TRANSPORTATION

03 DESIGN

Caltrans

LAST REVISION 01-26-23

DATE PLOTTED => 4/4/2023
TIME PLOTTED => 8:52:25 AM

BORDER LAST REVISED 7/2/2010

USERNAME =>
DGN FILE => ...\3H900-Alt-7B_LayOut-68.dgn

RELATIVE BORDER SCALE IS IN INCHES 0 1 2 3

UNIT 0328

PROJECT NUMBER & PHASE 00000000001


Dist	COUNTY	ROUTE	POST MILES TOTAL PROJECT	SHEET No.	TOTAL SHEETS
04	Sol	80	40.7/R44.7		
03	Yol,Sac	80,50	VAR		

REGISTERED CIVIL ENGINEER — DATE

PLANS APPROVAL DATE

REGISTERED PROFESSIONAL ENGINEER — No. — Exp. — CIVIL — STATE OF CALIFORNIA

THE STATE OF CALIFORNIA OR ITS OFFICERS OR AGENTS SHALL NOT BE RESPONSIBLE FOR THE ACCURACY OR COMPLETENESS OF SCANNED COPIES OF THIS PLAN SHEET.

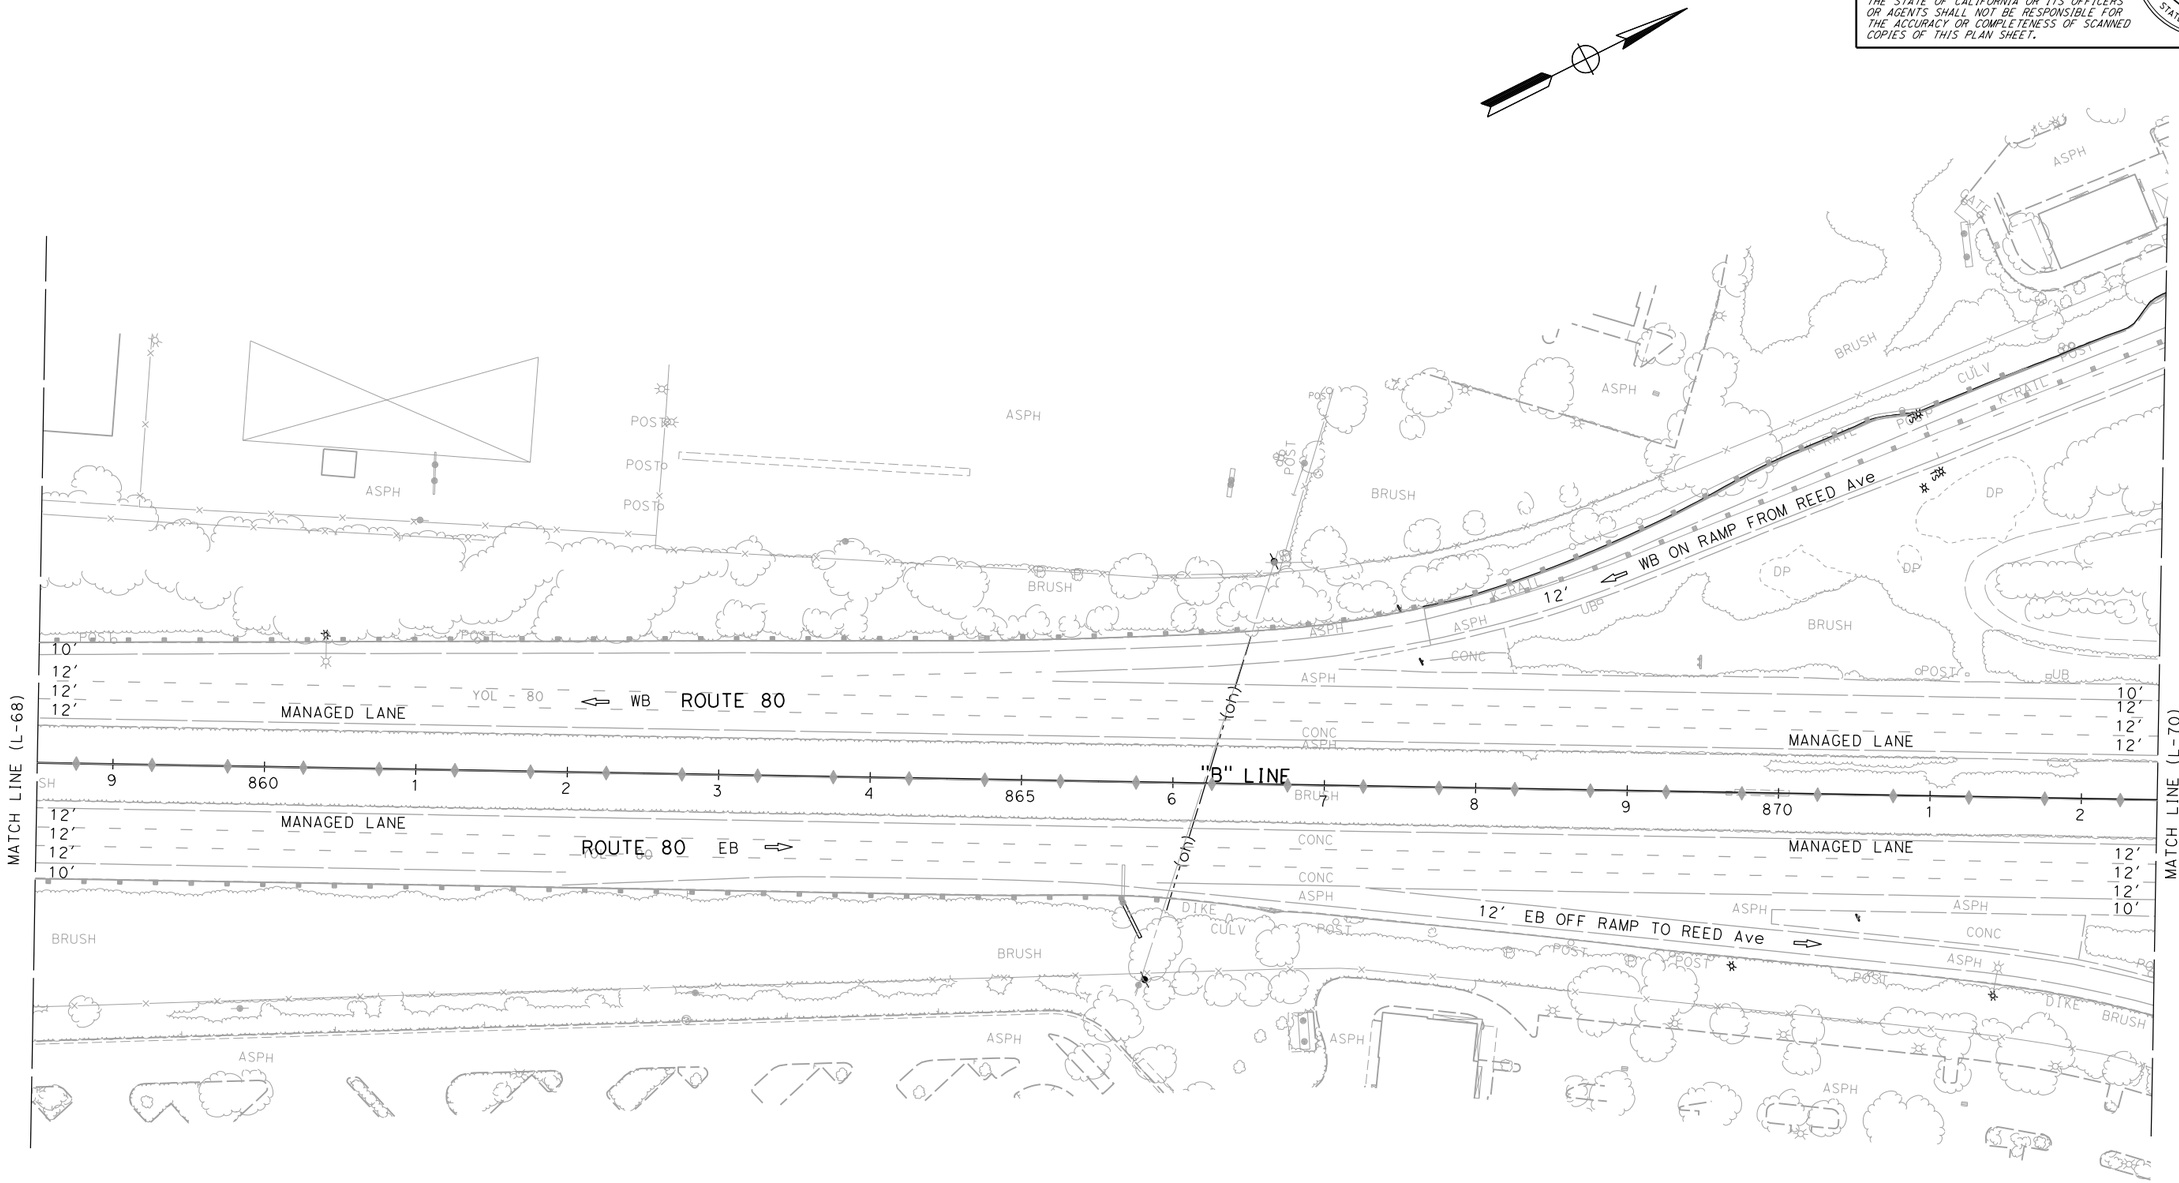

ALTERNATIVE 7B
LAYOUT

SCALE: 1" = 50'

L-69

STATE OF CALIFORNIA - DEPARTMENT OF TRANSPORTATION
03 DESIGN

	CALCULATED-DESIGNED BY	REVISED BY
FUNCTIONAL SUPERVISOR: MONIKA PEDIGO	CHECKED BY	DATE REVISED
	XXXX - XXXX	XXXX - XXXX

LAST REVISION: 01-26-23
DATE PLOTTED => 4/4/2023
TIME PLOTTED => 8:52:27 AM

BORDER LAST REVISED 7/2/2010

USERNAME =>
DGN FILE => ...\3H900-Alt-7B_LayOut-69.dgn

RELATIVE BORDER SCALE IS IN INCHES 0 1 2 3

UNIT 0328

PROJECT NUMBER & PHASE 00000000001

Dist	COUNTY	ROUTE	POST MILES TOTAL PROJECT	SHEET No.	TOTAL SHEETS
04	Sol	80	40.7/R44.7		
03	Yol,Sac	80,50	VAR		

REGISTERED CIVIL ENGINEER — DATE

PLANS APPROVAL DATE

REGISTERED PROFESSIONAL ENGINEER — No. — Exp. — CIVIL — STATE OF CALIFORNIA

THE STATE OF CALIFORNIA OR ITS OFFICERS OR AGENTS SHALL NOT BE RESPONSIBLE FOR THE ACCURACY OR COMPLETENESS OF SCANNED COPIES OF THIS PLAN SHEET.

DRAFT

REVISED BY | DATE REVISED

CALCULATED-DESIGNED BY: xxxx - xxxx

CHECKED BY: xxxx - xxxx

FUNCTIONAL SUPERVISOR: MONIKA PEDIGO

STATE OF CALIFORNIA - DEPARTMENT OF TRANSPORTATION

Caltrans®

03 DESIGN

WB ON RAMP FROM REED Ave

WB OFF RAMP TO REED Ave

REED Ave

REED AVE

REED Ave UC
Br No. 22-0149L/R

SACRAMENTO RIVER BOH
(BRYTE BEND)
Br No. 22-0026L/R

WB ROUTE 80

MANAGED LANE

"B" LINE

ROUTE 80 EB

MANAGED LANE

EB OFF RAMP TO REED Ave

EB ON RAMP FROM REED Ave

MATCH LINE (L-69)

MATCH LINE (L-71)

YOL - 80

ALTERNATIVE 7B
LAYOUT

SCALE: 1" = 50'

L-70

LAST REVISION: DATE PLOTTED => 4/4/2023
01-26-23 TIME PLOTTED => 8:52:29 AM

BORDER LAST REVISED 7/2/2010

USERNAME =>
DGN FILE => ...\3H900-Alt-7B_LayOut-70.dgn

RELATIVE BORDER SCALE IS IN INCHES 0 1 2 3

UNIT 0328

PROJECT NUMBER & PHASE 00000000001

Dist	COUNTY	ROUTE	POST MILES TOTAL PROJECT	SHEET No.	TOTAL SHEETS
04	Sol	80	40.7/R44.7		
03	Yol,Sac	80,50	VAR		


REGISTERED CIVIL ENGINEER — DATE

PLANS APPROVAL DATE

THE STATE OF CALIFORNIA OR ITS OFFICERS OR AGENTS SHALL NOT BE RESPONSIBLE FOR THE ACCURACY OR COMPLETENESS OF SCANNED COPIES OF THIS PLAN SHEET.

REGISTERED PROFESSIONAL ENGINEER — No. — Exp. — CIVIL — STATE OF CALIFORNIA

DRAFT

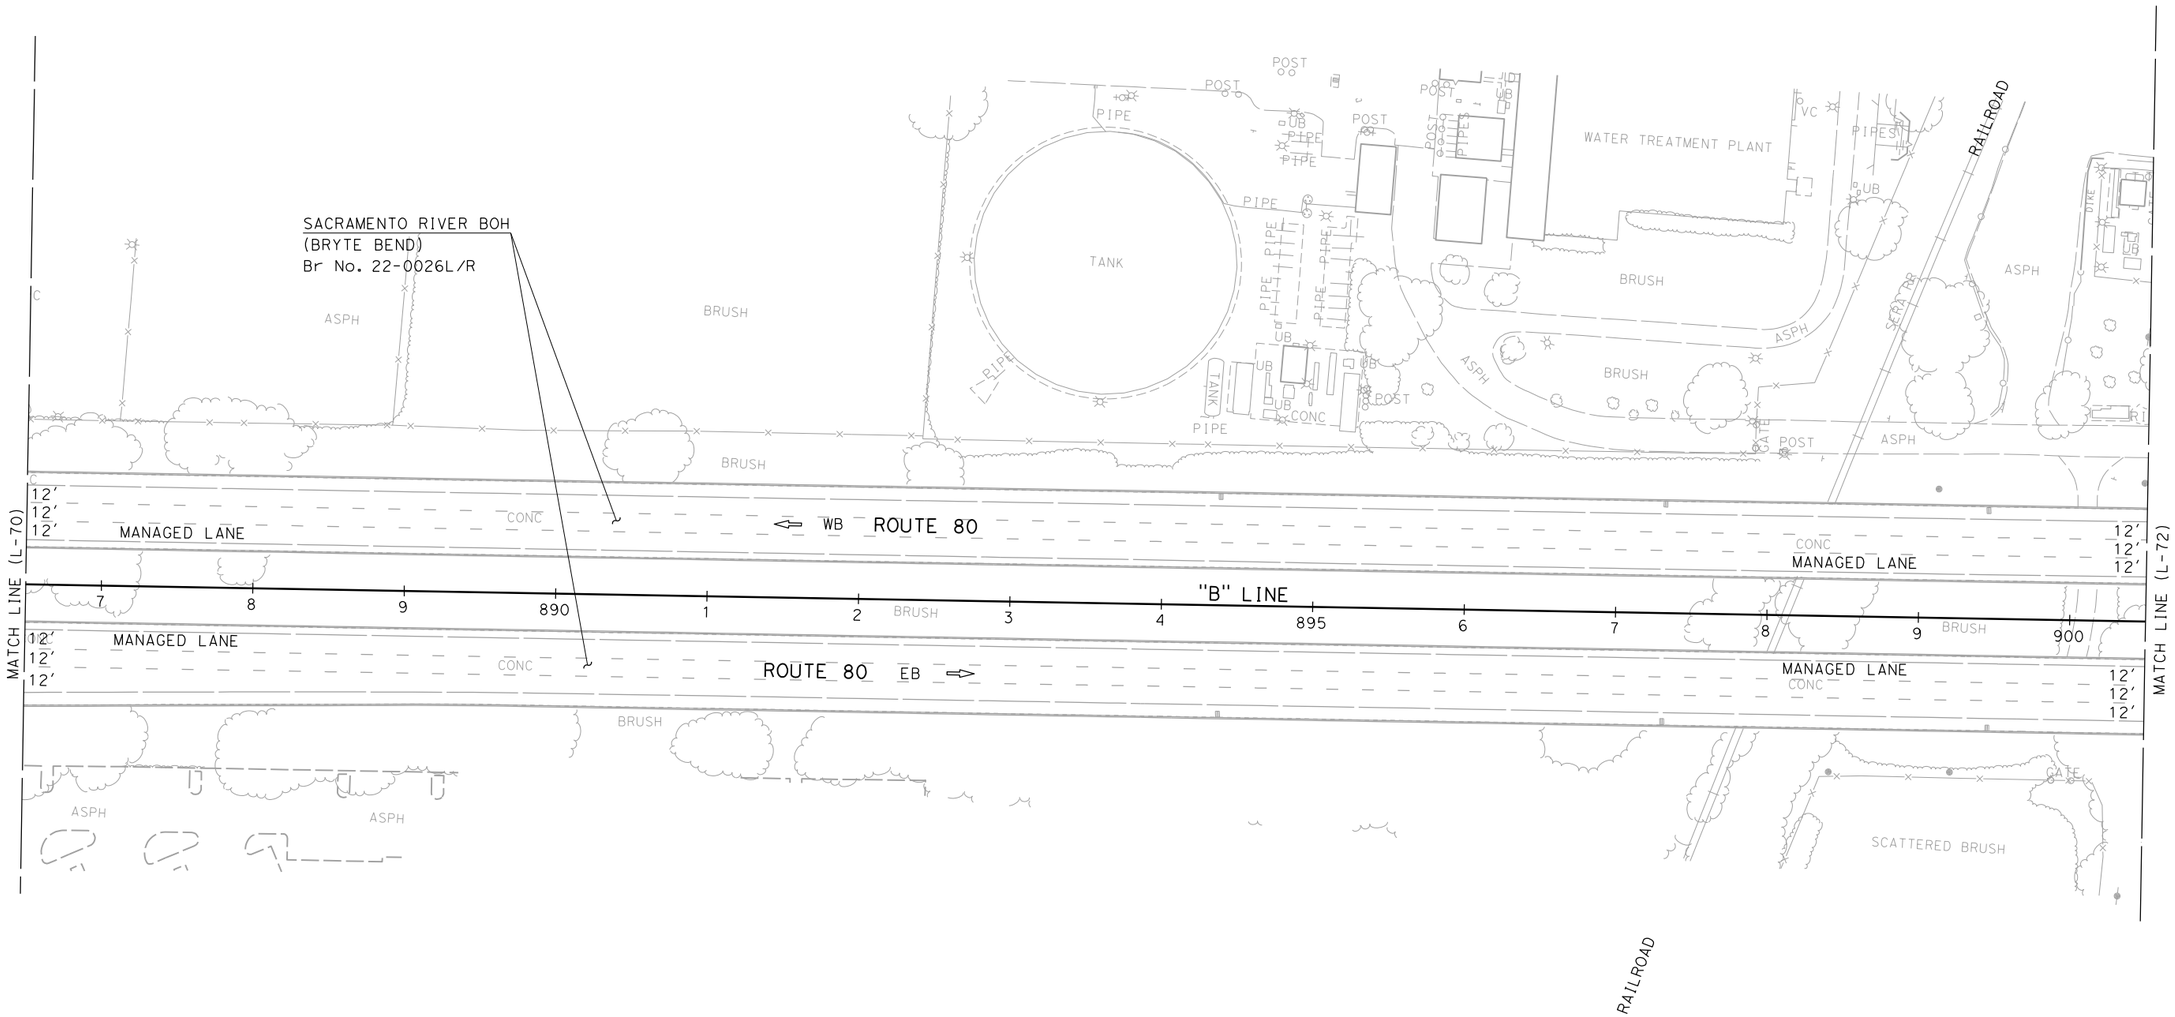

ALTERNATIVE 7B
LAYOUT

SCALE: 1" = 50'

L-71

STATE OF CALIFORNIA - DEPARTMENT OF TRANSPORTATION
03 DESIGN
Caltrans

FUNCTIONAL SUPERVISOR: MONIKA PEDIGO
CALCULATED-DESIGNED BY:
CHECKED BY:

REVISED BY	DATE REVISED
XXXX - XXXX	XXXX - XXXX

LAST REVISION: 01-26-23
DATE PLOTTED => 4/4/2023
TIME PLOTTED => 8:52:31 AM

BORDER LAST REVISED 7/2/2010
USERNAME =>
DGN FILE => ...\3H900-Alt-7B_LayOut-71.dgn
RELATIVE BORDER SCALE IS IN INCHES 0 1 2 3
UNIT 0328
PROJECT NUMBER & PHASE 00000000001

Dist	COUNTY	ROUTE	POST MILES TOTAL PROJECT	SHEET No.	TOTAL SHEETS
04	Sol	80	40.7/R44.7		
03	Yol,Sac	80,50	VAR		


REGISTERED CIVIL ENGINEER — DATE

PLANS APPROVAL DATE

DRAFT

REGISTERED PROFESSIONAL ENGINEER — No. — Exp. — CIVIL — STATE OF CALIFORNIA

THE STATE OF CALIFORNIA OR ITS OFFICERS OR AGENTS SHALL NOT BE RESPONSIBLE FOR THE ACCURACY OR COMPLETENESS OF SCANNED COPIES OF THIS PLAN SHEET.

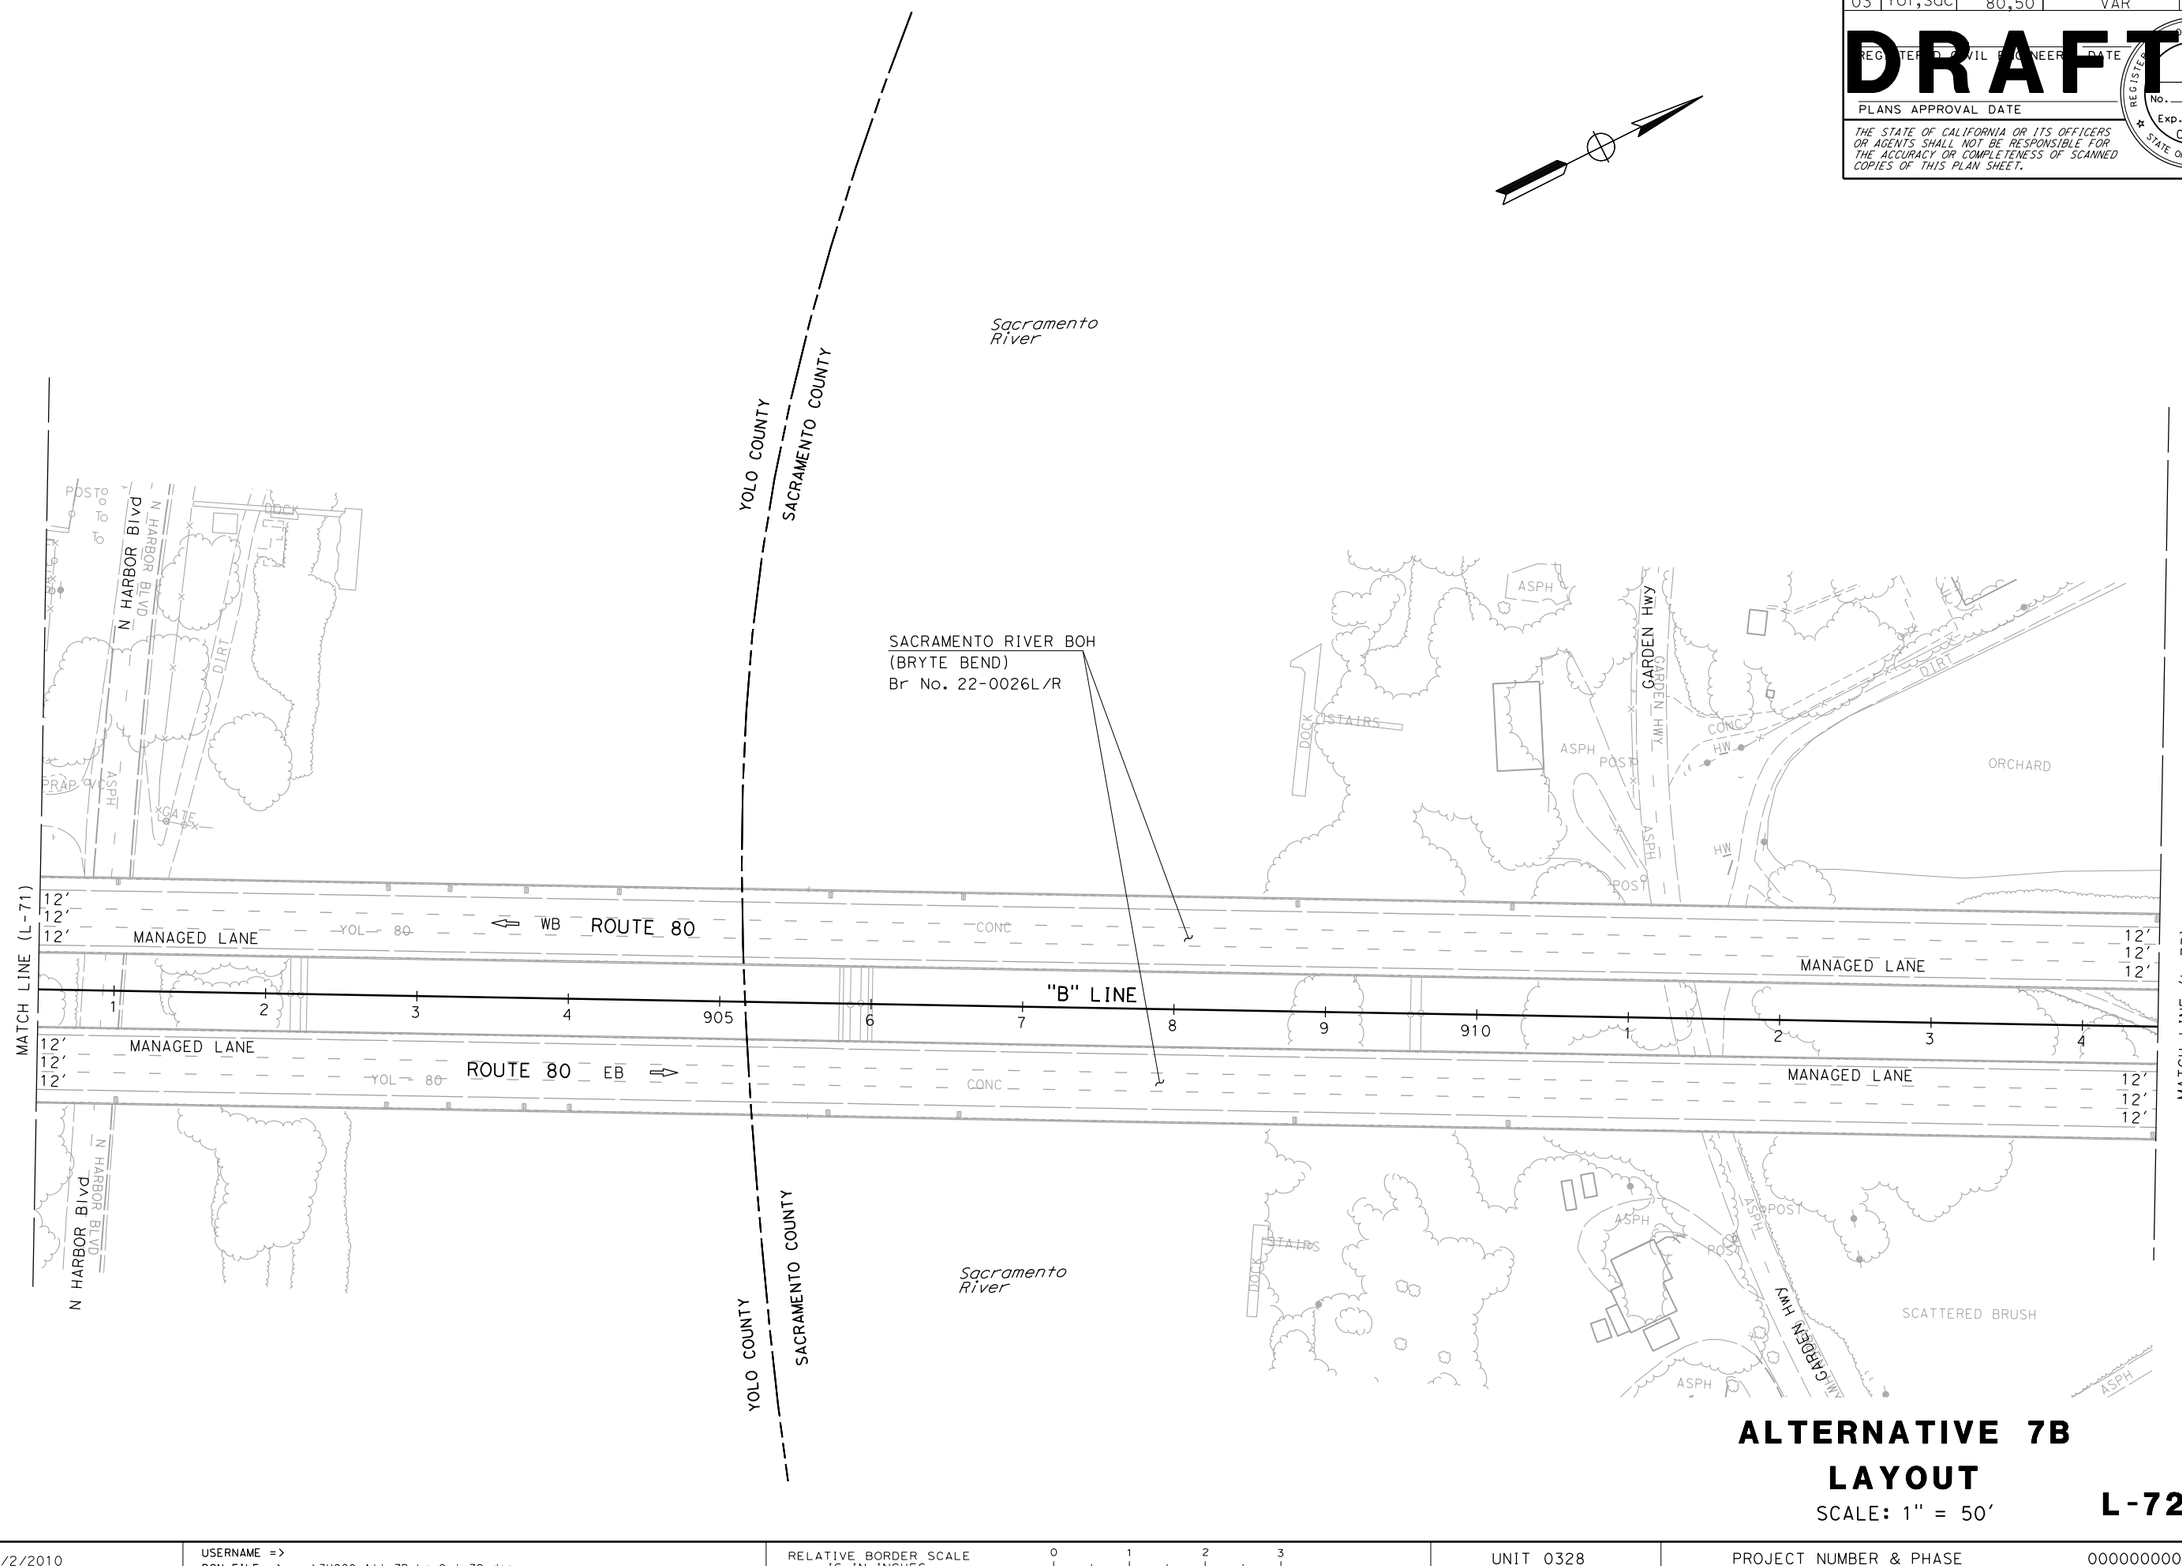

ALTERNATIVE 7B
LAYOUT

SCALE: 1" = 50'

L-72

STATE OF CALIFORNIA - DEPARTMENT OF TRANSPORTATION	FUNCTIONAL SUPERVISOR	CALCULATED-DESIGNED BY	REVISED BY	LAST REVISION
03 DESIGN	MONIKA PEDIGO	CHECKED BY	DATE REVISED	DATE PLOTTED => 4/4/2023 TIME PLOTTED => 8:52:32 AM

BORDER LAST REVISED 7/2/2010	USERNAME => DGN FILE => ...\3H900-Alt-7B_LayOut-72.dgn	RELATIVE BORDER SCALE IS IN INCHES 0 1 2 3	UNIT 0328	PROJECT NUMBER & PHASE	00000000001

Dist	COUNTY	ROUTE	POST MILES TOTAL PROJECT	SHEET No.	TOTAL SHEETS
04	Sol	80	40.7/R44.7		
03	Yol,Sac	80,50	VAR		


DRAFT

REGISTERED CIVIL ENGINEER — DATE

PLANS APPROVAL DATE

REGISTERED PROFESSIONAL ENGINEER — No. — Exp. — CIVIL — STATE OF CALIFORNIA

THE STATE OF CALIFORNIA OR ITS OFFICERS OR AGENTS SHALL NOT BE RESPONSIBLE FOR THE ACCURACY OR COMPLETENESS OF SCANNED COPIES OF THIS PLAN SHEET.

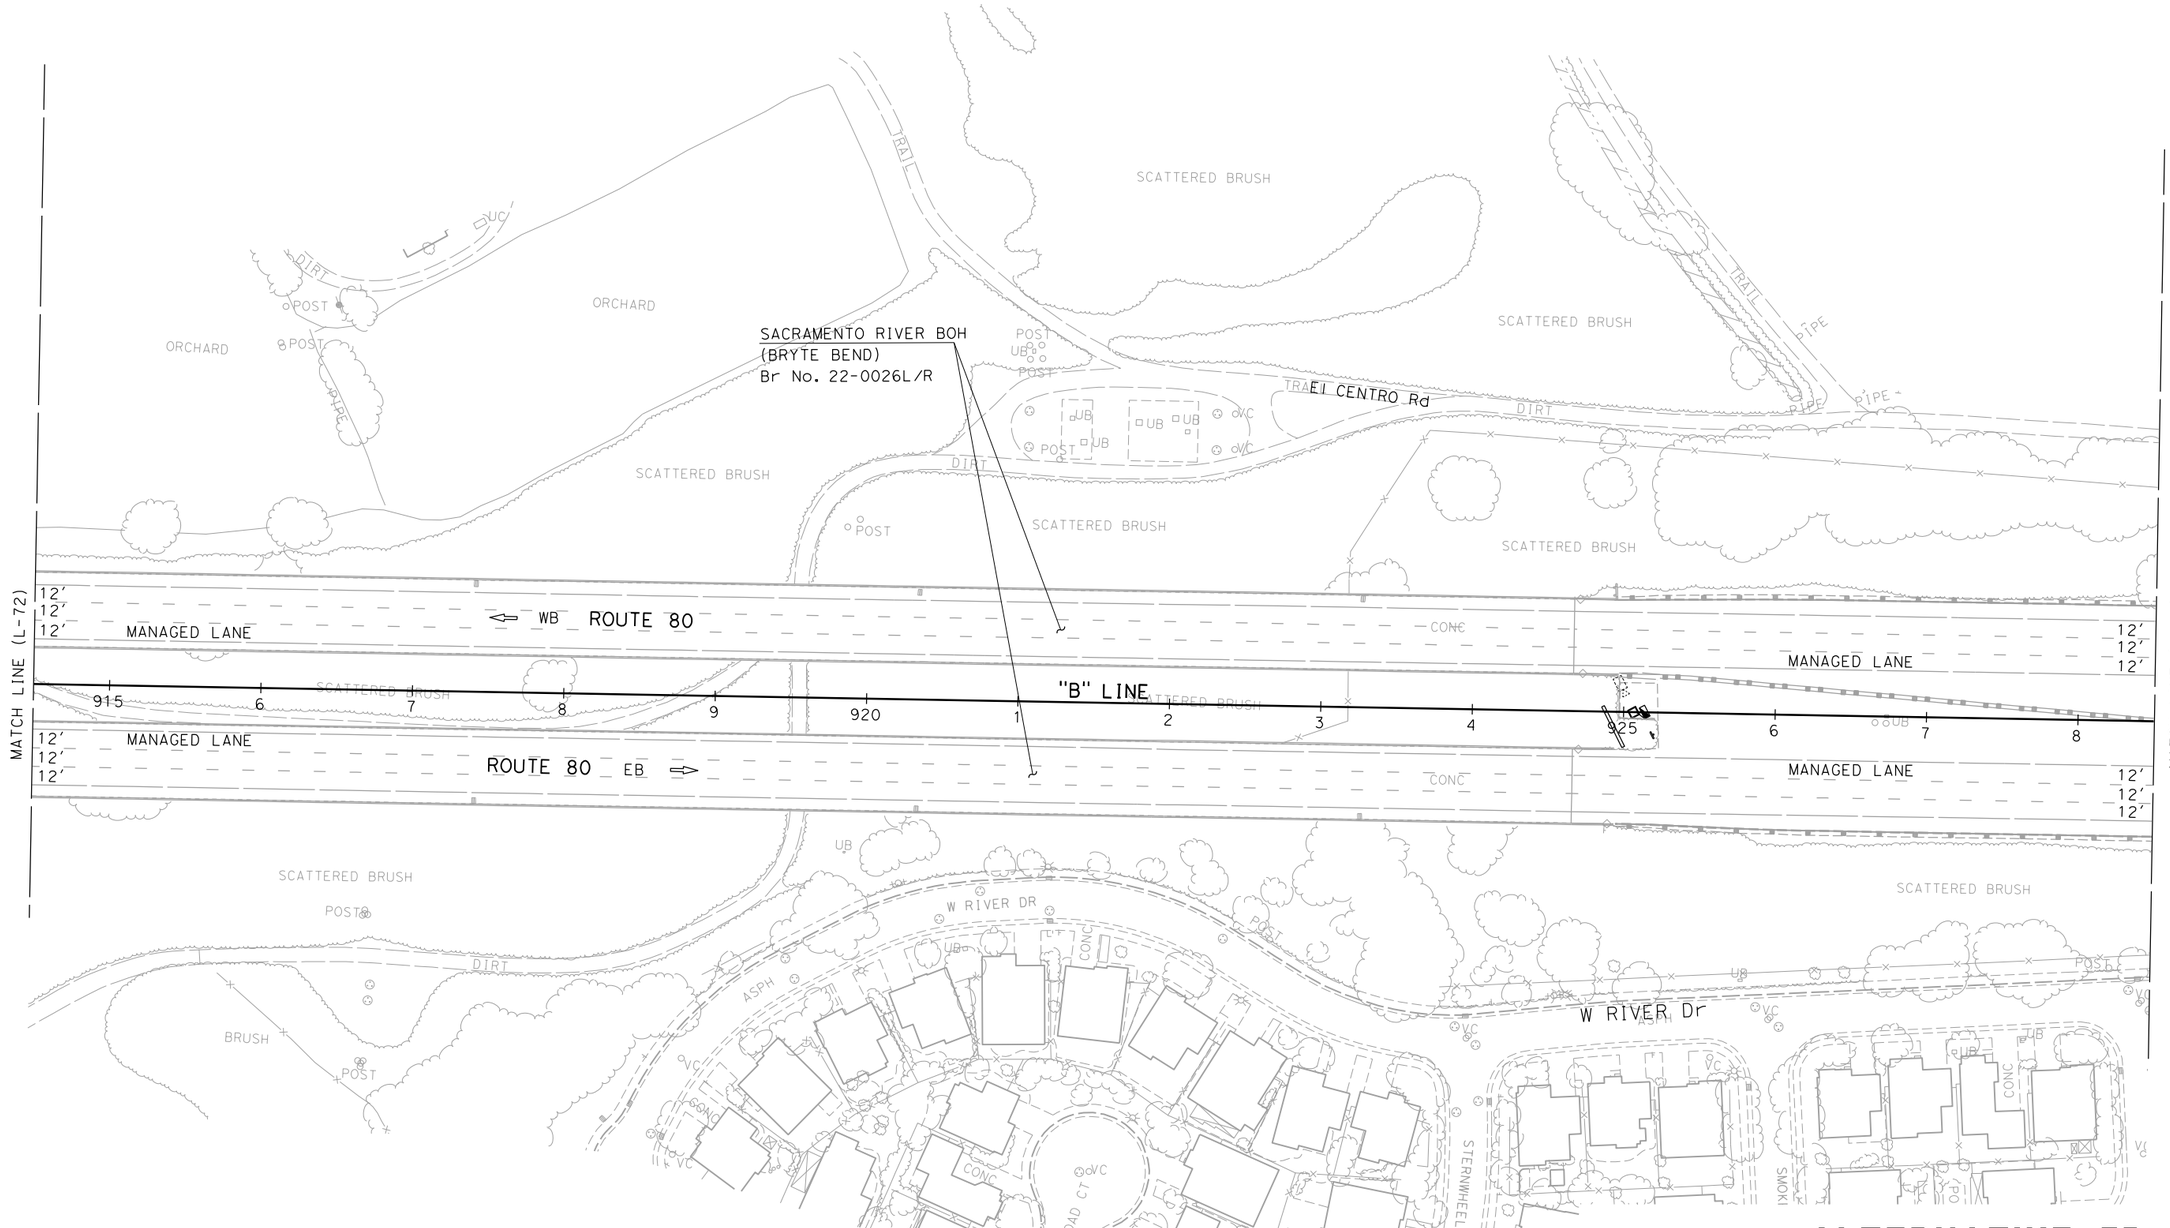

ALTERNATIVE 7B LAYOUT

SCALE: 1" = 50'

L-73

CALCULATED-DESIGNED BY	CHECKED BY	REVISED BY	DATE REVISED
xxxx - xxxx	xxxx - xxxx		

STATE OF CALIFORNIA - DEPARTMENT OF TRANSPORTATION

FUNCTIONAL SUPERVISOR: MONIKA PEDIGO

03 DESIGN

Caltrans

LAST REVISION 01-26-23

DATE PLOTTED => 4/4/2023
TIME PLOTTED => 8:52:34 AM

BORDER LAST REVISED 7/2/2010

USERNAME =>
DGN FILE => ...\3H900-Alt-7B_LayOut-73.dgn

RELATIVE BORDER SCALE IS IN INCHES 0 1 2 3

UNIT 0328

PROJECT NUMBER & PHASE 00000000001

Dist	COUNTY	ROUTE	POST MILES TOTAL PROJECT	SHEET No.	TOTAL SHEETS
04	Sol	80	40.7/R44.7		
03	Yol,Sac	80,50	VAR		


REGISTERED CIVIL ENGINEER DATE

PLANS APPROVAL DATE

DRAFT

REGISTERED PROFESSIONAL ENGINEER No. Exp. CIVIL STATE OF CALIFORNIA

THE STATE OF CALIFORNIA OR ITS OFFICERS OR AGENTS SHALL NOT BE RESPONSIBLE FOR THE ACCURACY OR COMPLETENESS OF SCANNED COPIES OF THIS PLAN SHEET.

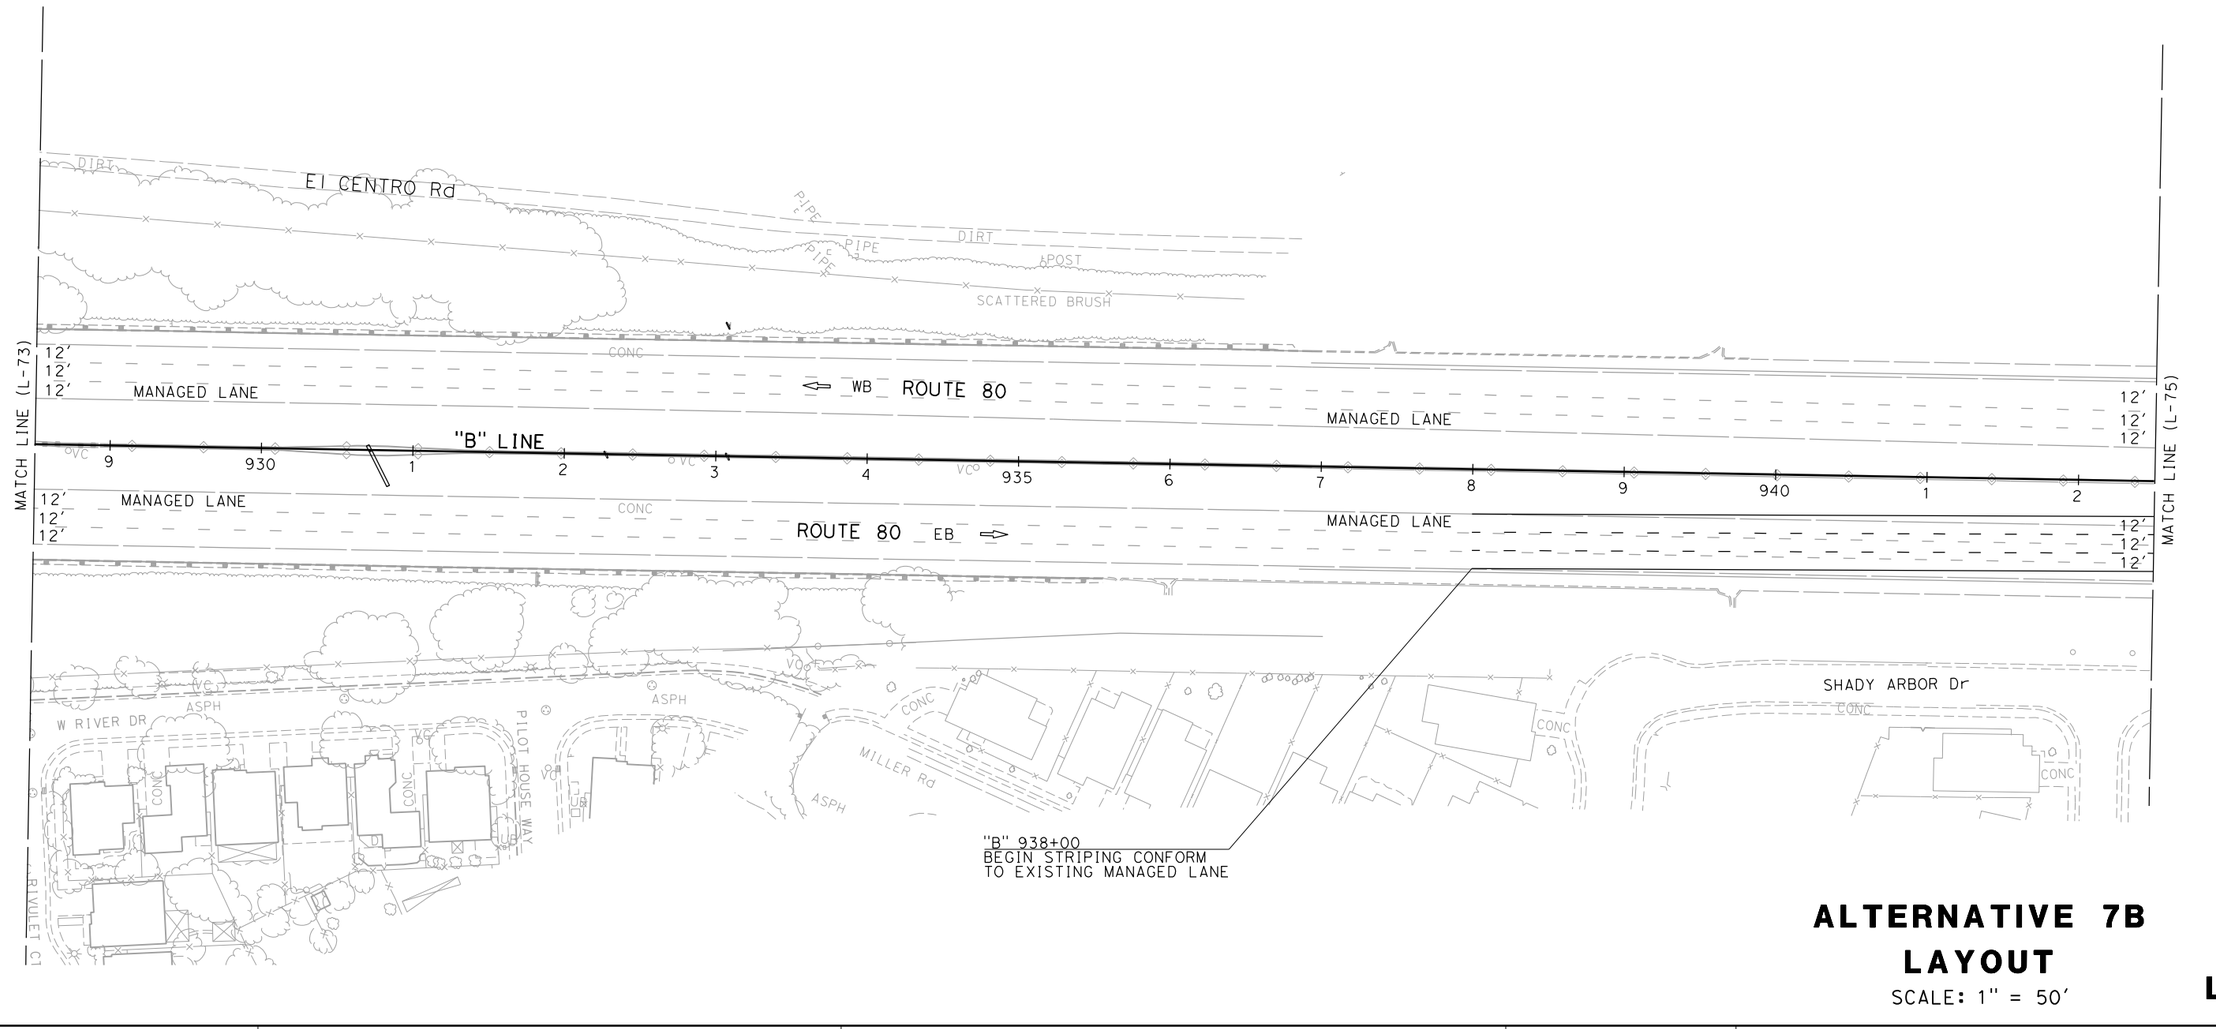

ALTERNATIVE 7B LAYOUT

SCALE: 1" = 50'

L-74

CALCULATED-DESIGNED BY	xxxx - xxxx	REVISED BY	
CHECKED BY	xxxx - xxxx	DATE REVISED	

FUNCTIONAL SUPERVISOR: MONIKA PEDIGO

STATE OF CALIFORNIA - DEPARTMENT OF TRANSPORTATION

03 DESIGN

LAST REVISION 01-26-23

DATE PLOTTED => 4/4/2023
TIME PLOTTED => 8:52:35 AM

BORDER LAST REVISED 7/2/2010

USERNAME =>
DGN FILE => ...\3H900-Alt-7B_LayOut-74.dgn

RELATIVE BORDER SCALE IS IN INCHES 0 1 2 3

UNIT 0328

PROJECT NUMBER & PHASE 00000000001

Dist	COUNTY	ROUTE	POST MILES TOTAL PROJECT	SHEET No.	TOTAL SHEETS
04	Sol	80	40.7/R44.7		
03	Yol,Sac	80,50	VAR		


REGISTERED CIVIL ENGINEER DATE

PLANS APPROVAL DATE

DRAFT

REGISTERED PROFESSIONAL ENGINEER No. Exp. CIVIL STATE OF CALIFORNIA

THE STATE OF CALIFORNIA OR ITS OFFICERS OR AGENTS SHALL NOT BE RESPONSIBLE FOR THE ACCURACY OR COMPLETENESS OF SCANNED COPIES OF THIS PLAN SHEET.

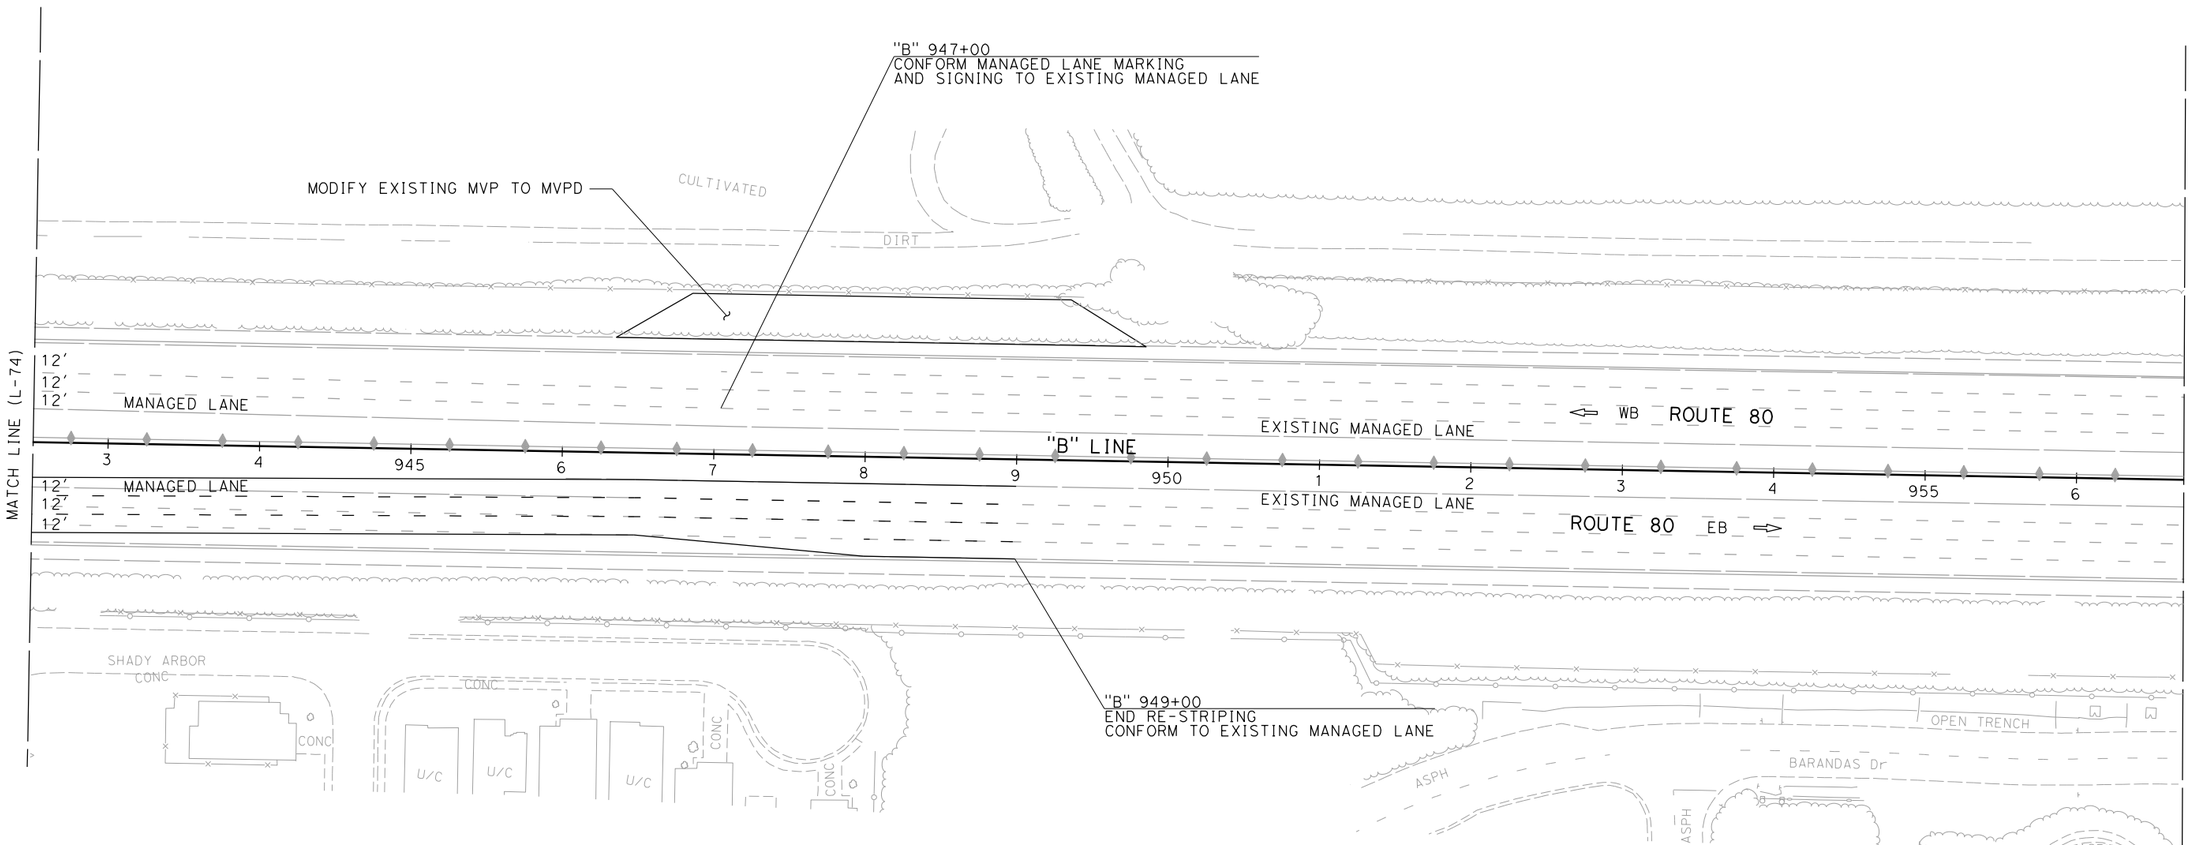

ALTERNATIVE 7B
LAYOUT

SCALE: 1" = 50'

L-75

REVISED BY	DATE REVISED
XXXX - XXXX	XXXX - XXXX
CALCULATED-DESIGNED BY	CHECKED BY

FUNCTIONAL SUPERVISOR: MONIKA PEDIGO

STATE OF CALIFORNIA - DEPARTMENT OF TRANSPORTATION

03 DESIGN

Caltrans

LAST REVISION 01-26-23

DATE PLOTTED => 4/4/2023
TIME PLOTTED => 8:52:37 AM

BORDER LAST REVISED 7/2/2010

USERNAME =>
DGN FILE => ...\3H900-Alt-7B_LayOut-75.dgn

RELATIVE BORDER SCALE IS IN INCHES 0 1 2 3

UNIT 0328

PROJECT NUMBER & PHASE 00000000001

Dist	COUNTY	ROUTE	POST MILES TOTAL PROJECT	SHEET No.	TOTAL SHEETS
04 03	Sol Yol,Sac	80 80,50	40.7/R44.7 VAR		


REGISTERED CIVIL ENGINEER DATE

PLANS APPROVAL DATE

REGISTERED PROFESSIONAL ENGINEER No. Exp. CIVIL STATE OF CALIFORNIA

THE STATE OF CALIFORNIA OR ITS OFFICERS OR AGENTS SHALL NOT BE RESPONSIBLE FOR THE ACCURACY OR COMPLETENESS OF SCANNED COPIES OF THIS PLAN SHEET.

DRAFT

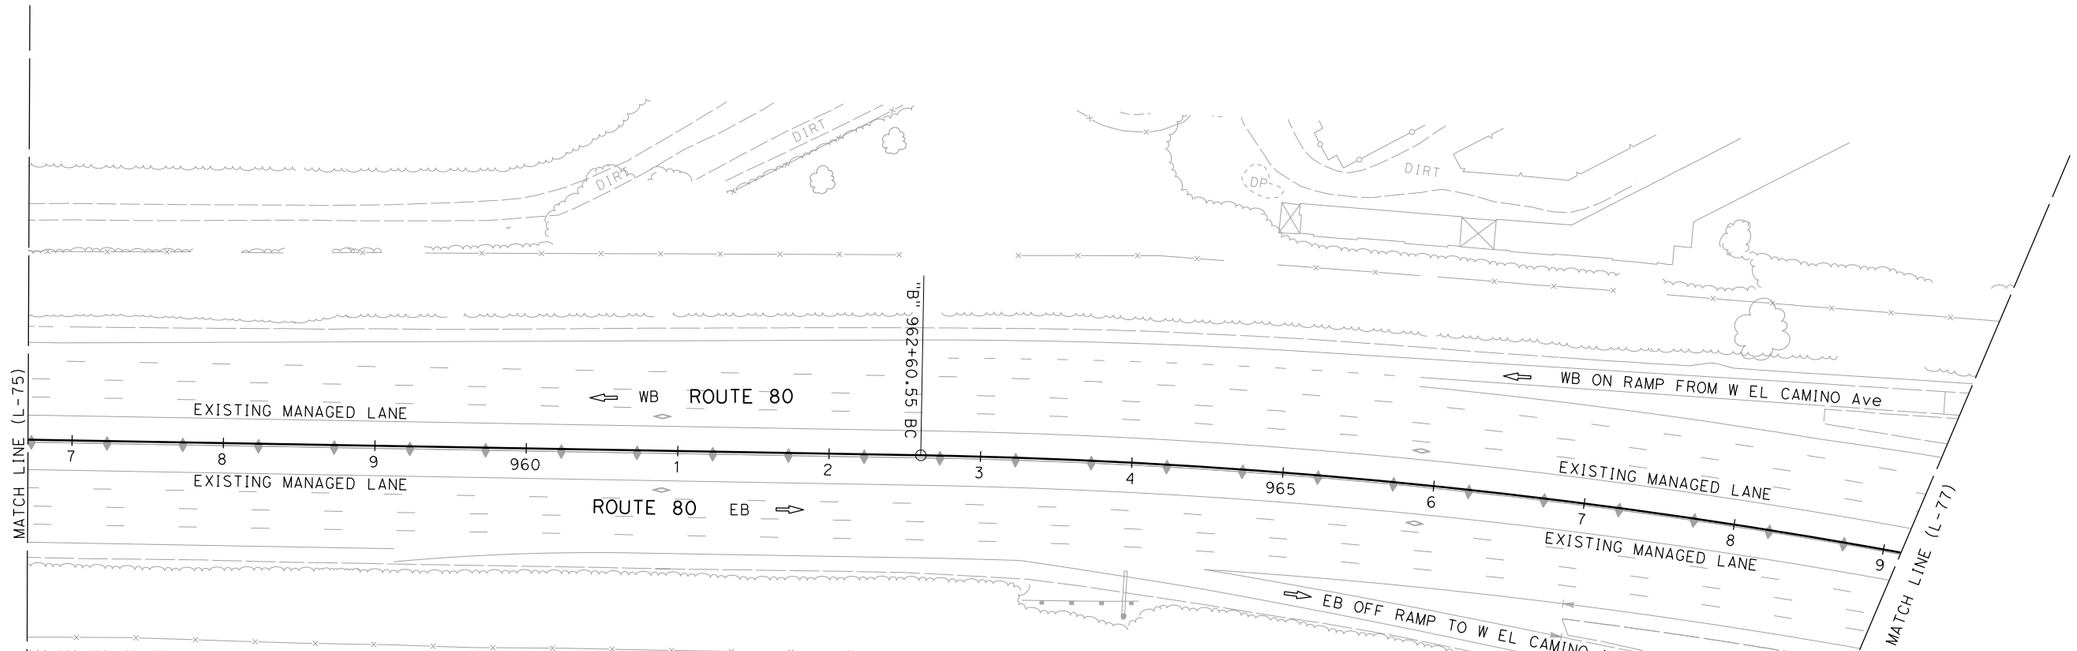

ALTERNATIVE 7B
LAYOUT

SCALE: 1" = 50'

L-76

	REVISED BY	CALCULATED- DESIGNED BY
	DATE REVISED	CHECKED BY
	xxxx - xxxx	
	xxxx - xxxx	

FUNCTIONAL SUPERVISOR: MONIKA PEDIGO

STATE OF CALIFORNIA - DEPARTMENT OF TRANSPORTATION

03 DESIGN

Caltrans

LAST REVISION 01-26-23

DATE PLOTTED => 4/4/2023
TIME PLOTTED => 8:52:42 AM

BORDER LAST REVISED 7/2/2010

USERNAME =>
DGN FILE => ...\3H900-Alt-7B_LayOut-76.dgn

RELATIVE BORDER SCALE IS IN INCHES 0 1 2 3

UNIT 0328

PROJECT NUMBER & PHASE 00000000001

Dist	COUNTY	ROUTE	POST MILES TOTAL PROJECT	SHEET No.	TOTAL SHEETS
04	Sol	80	40.7/R44.7		
03	Yol,Sac	80,50	VAR		

REGISTERED CIVIL ENGINEER DATE

PLANS APPROVAL DATE

THE STATE OF CALIFORNIA OR ITS OFFICERS OR AGENTS SHALL NOT BE RESPONSIBLE FOR THE ACCURACY OR COMPLETENESS OF SCANNED COPIES OF THIS PLAN SHEET.

REGISTERED PROFESSIONAL ENGINEER No. Exp. CIVIL STATE OF CALIFORNIA

DRAFT

WB ON RAMP FROM W ELCAMINO Ave

WEST EL CAMINO Ave

W EL CAMINO Ave

DITCH

CULTIVATED

WB OFF RAMP TO W EL CAMINO Ave

WEST EL CAMINO OC
Br No. 24-0249

CONSTRUCT MVP
RELOCATE RAMP METER CABINET

ASPH

ASPH

WB ON RAMP FROM W EL CAMINO Ave

CONC

"B" 982+30.38 EC

EXISTING MANAGED LANE

970 1 2 3 4 975 6 7 8 9 980 1 2 3

EXISTING MANAGED LANE

EXISTING MANAGED LANE

MATCH LINE (L-76)

CONSTRUCT MVP
RELOCATE RAMP METER CABINET

EB OFF RAMP TO W EL CAMINO Ave

EB ON RAMP FROM W EL CAMINO Ave

DIKE

DIKE

W EL CAMINO Ave

EB ON RAMP FROM W EL CAMINO Ave

CULTIVATED

ALTERNATIVE 7B
LAYOUT

SCALE: 1" = 50'

L-77

REVISED BY	DATE REVISED
XXXX - XXXX	XXXX - XXXX

CALCULATED-DESIGNED BY

CHECKED BY

FUNCTIONAL SUPERVISOR: MONIKA PEDIGO

STATE OF CALIFORNIA - DEPARTMENT OF TRANSPORTATION

03 DESIGN

Caltrans

LAST REVISION 01-26-23

DATE PLOTTED => 4/4/2023
TIME PLOTTED => 8:52:44 AM

BORDER LAST REVISED 7/2/2010

USERNAME =>
DGN FILE => ...\3H900-Alt-7B_LayOut-77.dgn

RELATIVE BORDER SCALE IS IN INCHES 0 1 2 3

UNIT 0328

PROJECT NUMBER & PHASE 00000000001