

Appendix – Revised Plans For Building A Area

This Appendix contains:

- Revised project plans showing elimination of driveway to Building A and inclusion of full size bocce ball court


Page intentionally left blank to facilitate double-sided printing.

9/19/2023 11:49:50 AM
C:\Revit Projects\963117\18-20-PRS-Saratoga-IL-Building-A-Central\963117-18-20-PRS-Saratoga-IL-Building-A-Post.rvt

GENERAL NOTES - FLOOR PLANS

1. REFER TO CIVIL STORMWATER TREATMENT PLAN FOR ACTUAL PLANTER BOX LOCATIONS. LOCATION WILL VARY BY LEVEL IN ARCHITECTURAL DRAWINGS AS CUT PLANE CHANGES.

Building A				
FLOOR AREA	Existing	Proposed	Excluded	Total SF
First Floor	0	17,949	0	17,949
Second Floor	0	17,949	0	17,949
P1	0	16,879	16,879	0
TOTAL	0	52,777	16,879	35,898
NUMBER OF UNITS				22
NUMBER OF PARKING SPOTS				34
HEIGHT ABOVE AVERAGE GRADE				479' - 5 3/8" (36' - 11 3/8")

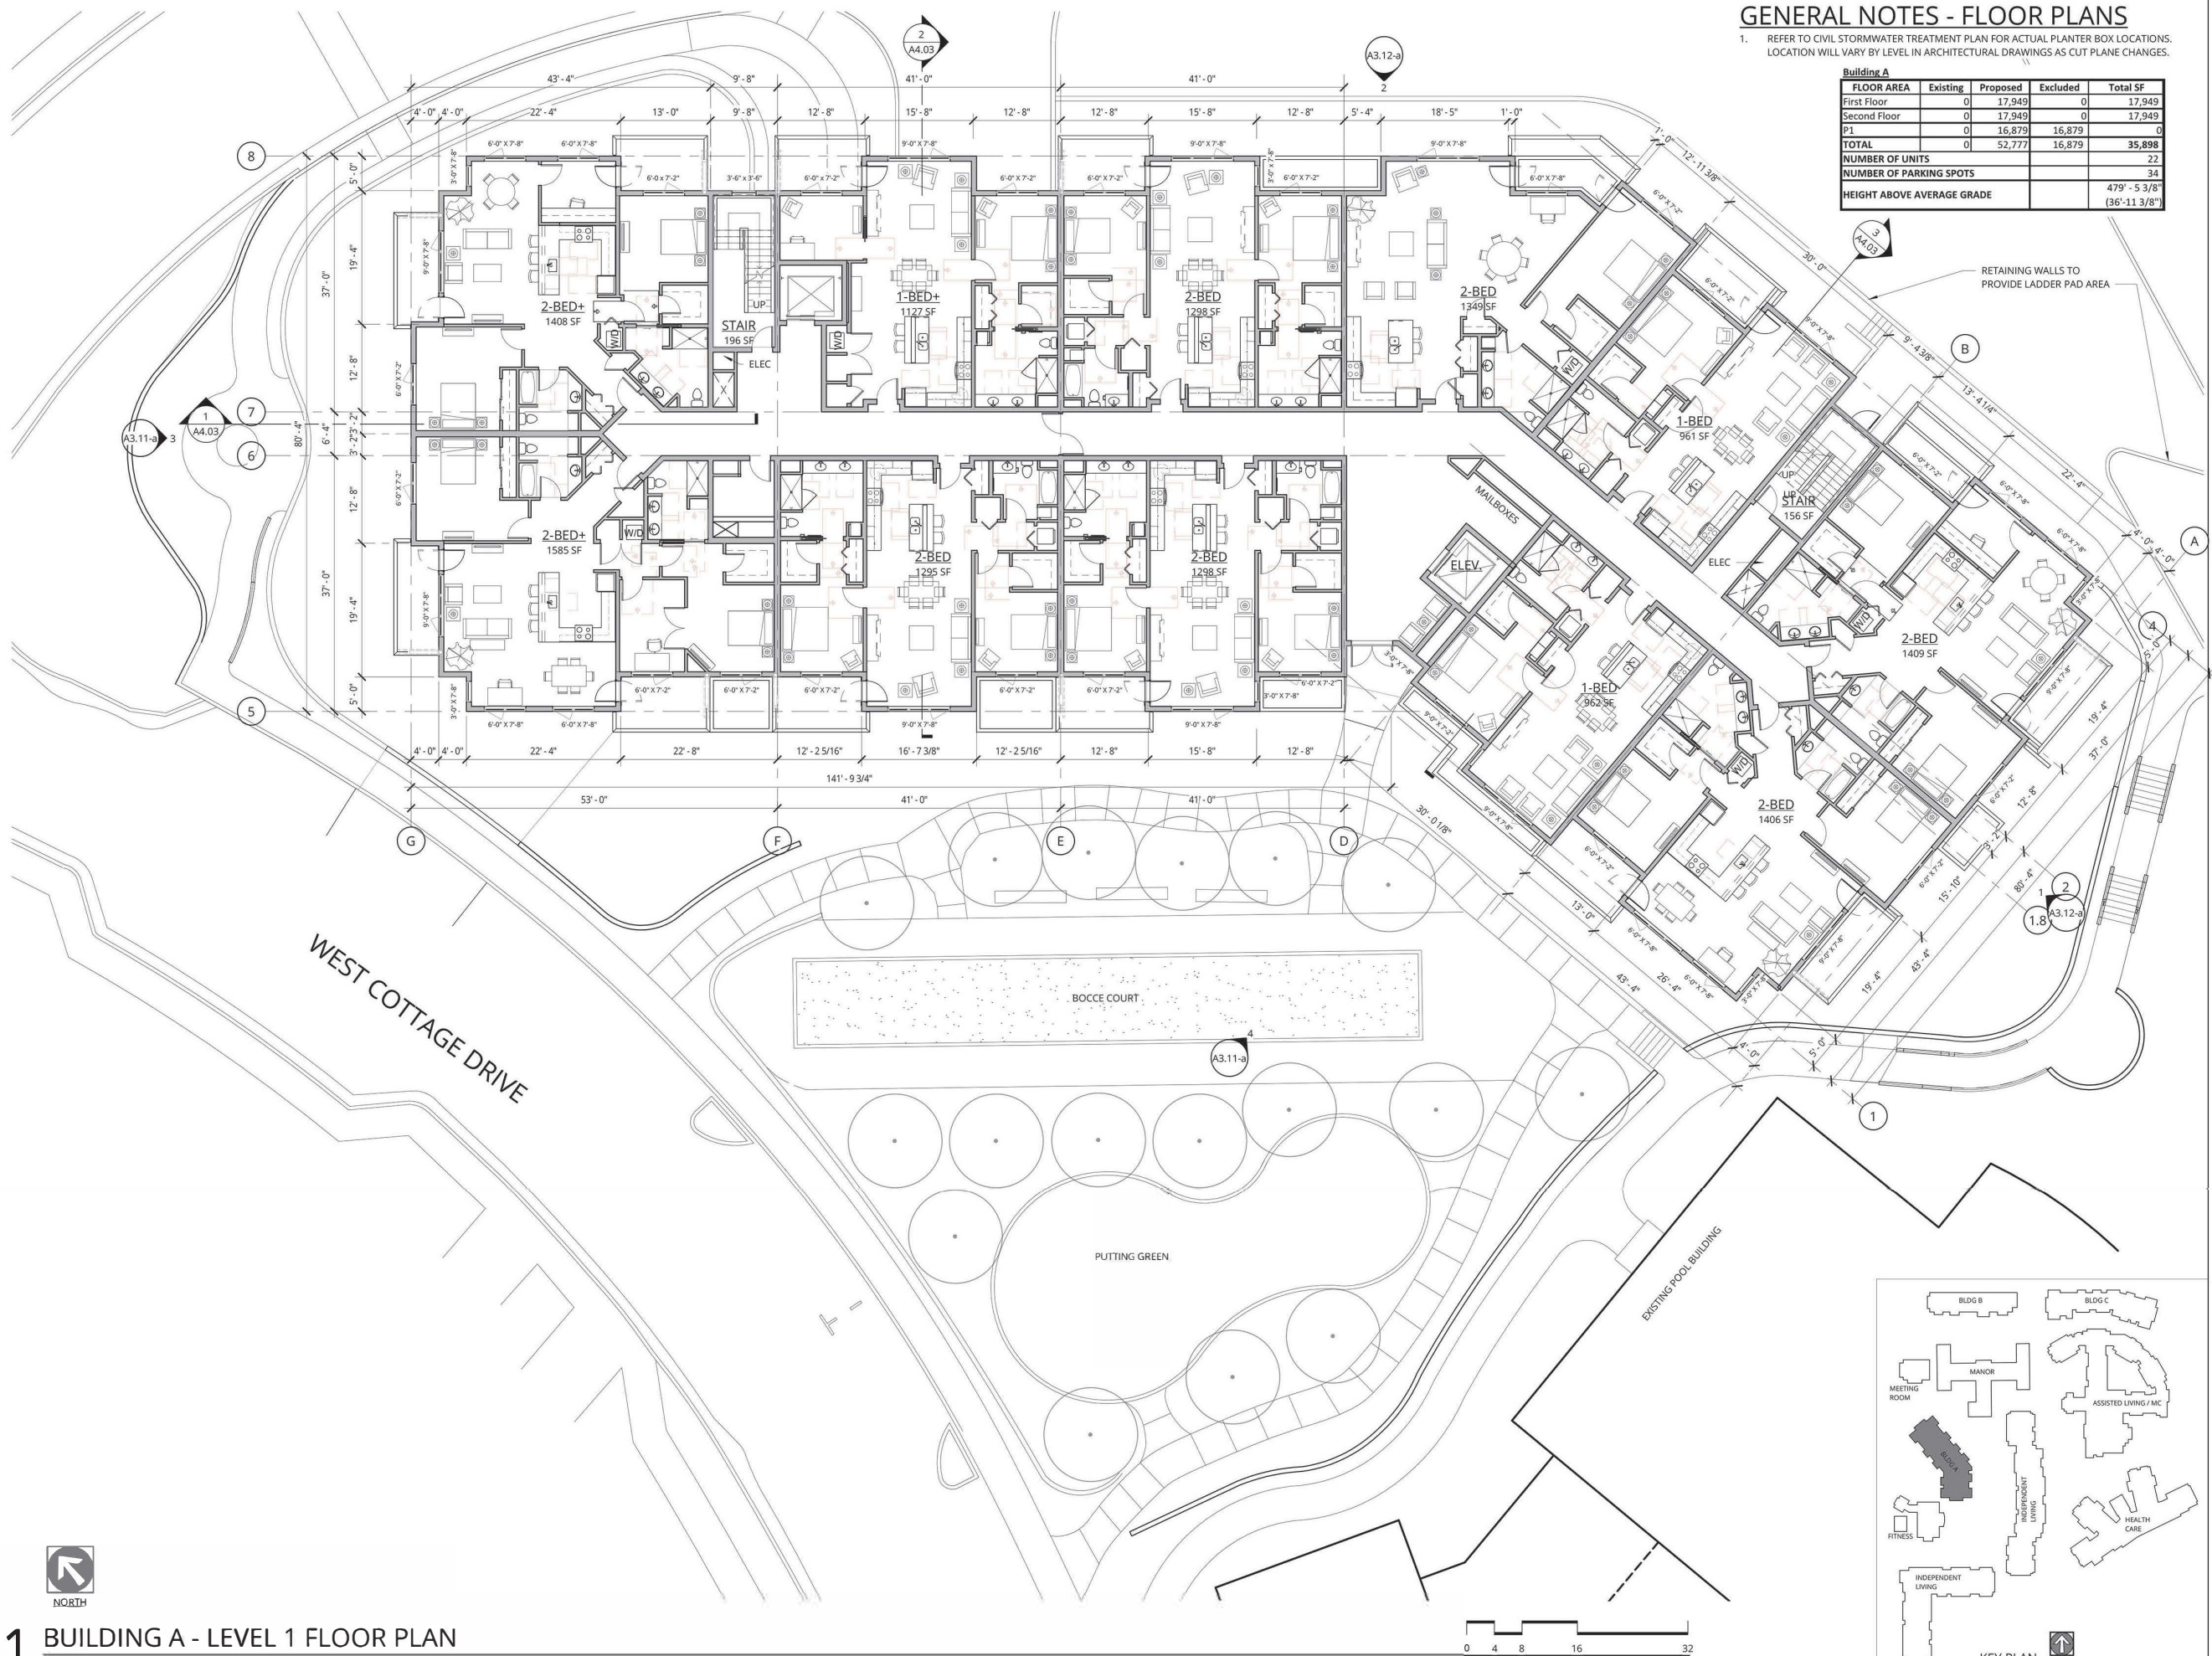

NOT FOR
CONSTRUCTION



Ankrom Moisan

38 NORTHWEST DAVIS, SUITE 300
PORTLAND, OR 97209
503.245.7100

1505 5TH AVE, SUITE 300
SEATTLE, WA 98101
206.576.1600

1014 HOWARD STREET
SAN FRANCISCO, CA 94103
415.252.7063

© ANKROM MOISAN ARCHITECTS, INC.

SARATOGA CCRC - IL EXPANSION - BUILDING A

14500 FRUITVALE AVE
SARATOGA, CA 95070

PACIFIC RETIREMENT SERVICES

REVISION DATE REASON FOR ISSUE

LEVEL 1 FLOOR PLAN

PLANNING
SUBMITTAL

DATE
9.20.2023

PROJECT NUMBER
963117

SHEET NUMBER

A2.01-a

1 BUILDING A - LEVEL 1 FLOOR PLAN
3/32" = 1'-0"

Page intentionally left blank to facilitate double-sided printing.