



E202310000250

County of Fresno

DEPARTMENT OF PUBLIC WORKS AND PLANNING
STEVEN E. WHITE, DIRECTOR

NOTICE OF EXEMPTION

TO: ☐ Office of Planning and Research
1400 Tenth Street, Room 121
Sacramento, CA 95814

☒ County Clerk, County of Fresno
2221 Kern Street
Fresno, CA 93721

FILED

SEP 08 2023

TIME

4:04pm

FRESNO COUNTY CLERK

By

DEPUTY

For County Clerk's Stamp

FROM: Fresno County Department of Public Works and Planning
Development Services and Capital Projects Division
2220 Tulare Street (corner of Tulare and "M") Suite "A", Fresno, CA 93721

PROJECT TITLE: Environmental Review Application No. 8448-- Edge line Striping Project

PROJECT APPLICANT/SPONSOR: Leah Melidonian, Fresno County Public Works and Planning,
Design Division

PROJECT LOCATION – COUNTY: The project is located on multiple roads.

west to east:

- Adams Avenue, from Academy Avenue to Lac Jac Avenue (4.0 miles of road, and 8.0 miles of edgeline)
- Adams Avenue, from Reed Avenue to Anchor Avenue (7.5 miles of road, and 15.0 miles of edgeline)

south to north:

- Alta Avenue, from Floral Avenue to Adams Avenue (4.0 miles of road, and 8.0 miles of edgeline)
- Buttonwillow Avenue, from Manning Avenue to Adams Avenue (1.5 miles of road, and 3.0 miles of edgeline)
- Chestnut Avenue, from Manning Avenue to the CA-99 SB onramp (4.6 miles of road, and 9.2 miles of edgeline)
- Elm Avenue, from Lincoln Avenue to North Avenue (3.0 miles of road, and 6.0 miles of edgeline)
- McCall Avenue, from Dinuba Avenue to Herndon Avenue (17.0 miles of road, and 34.0 miles of edgeline)

DESCRIPTION OF PROJECT: The proposed project consists of installing approximately 83.2 miles of edge line striping on approximately 41.6 miles of various Fresno County roads. The purpose of the proposed project is to reduce the most severe crashes by reducing the number of lane departures. The installation of edge-lines provides a low-cost, high-impact solution.

NAME OF PUBLIC AGENCY APPROVING PROJECT: Fresno County Board of Supervisors

NAME OF PERSON OR AGENCY CARRYING OUT PROJECT: Fresno County Department of Public Works and Planning, Design Division, Contact: Leah Melidonian (559) 600-4532.

EXEMPT STATUS: Categorical exemption: Section 15301(c) – Existing Facilities

REASONS WHY THE PROJECT IS EXEMPT: The project involves minor alterations to existing roadways by installing edge line striping to provide additional safety for motorists.

LEAD AGENCY
CONTACT PERSON:

E202310000250

Elliot Racusin

AREA CODE/TELEPHONE: (559) 600-4245

If filed by the applicant:

1. Attach certified document of exemption finding.
2. Has a Notice of Exemption been filed by the public agency approving the project?
☐ Yes ☐ No

Signature:


David Randall, Planner

Date:


8/1/29

- ☒ Signed by Lead Agency Date received for filing at OPR: _____
☐ Signed by Applicant

G:\4360Devs&PIn\PROJSEC\PROJDOCS\Environmental\Exemptions - Exclusions - CE(N)ST\8000-8999\ER 8448- Edgeline Striping\ER 8448 NOE Edgeline Striping.docx

ATTACHMENT

#	Road	Limit 1	Limit 2	Road Length (miles)	Edge Line Length (miles)
1	Adams	Academy	Lac Jac	4.0	8.0
2	Adams	Reed	Anchor	7.5	15.0
3	Alta	Floral	Adams	4.0	8.0
4	Buttonwillow	Manning	Adams	1.5	3.0
5	Chestnut	Manning	CA-99 SB Onramp	4.6	9.2
6	Elm	Lincoln	North	3.0	6.0
7	McCall	Dinuba	Herndon	17.0	34.0

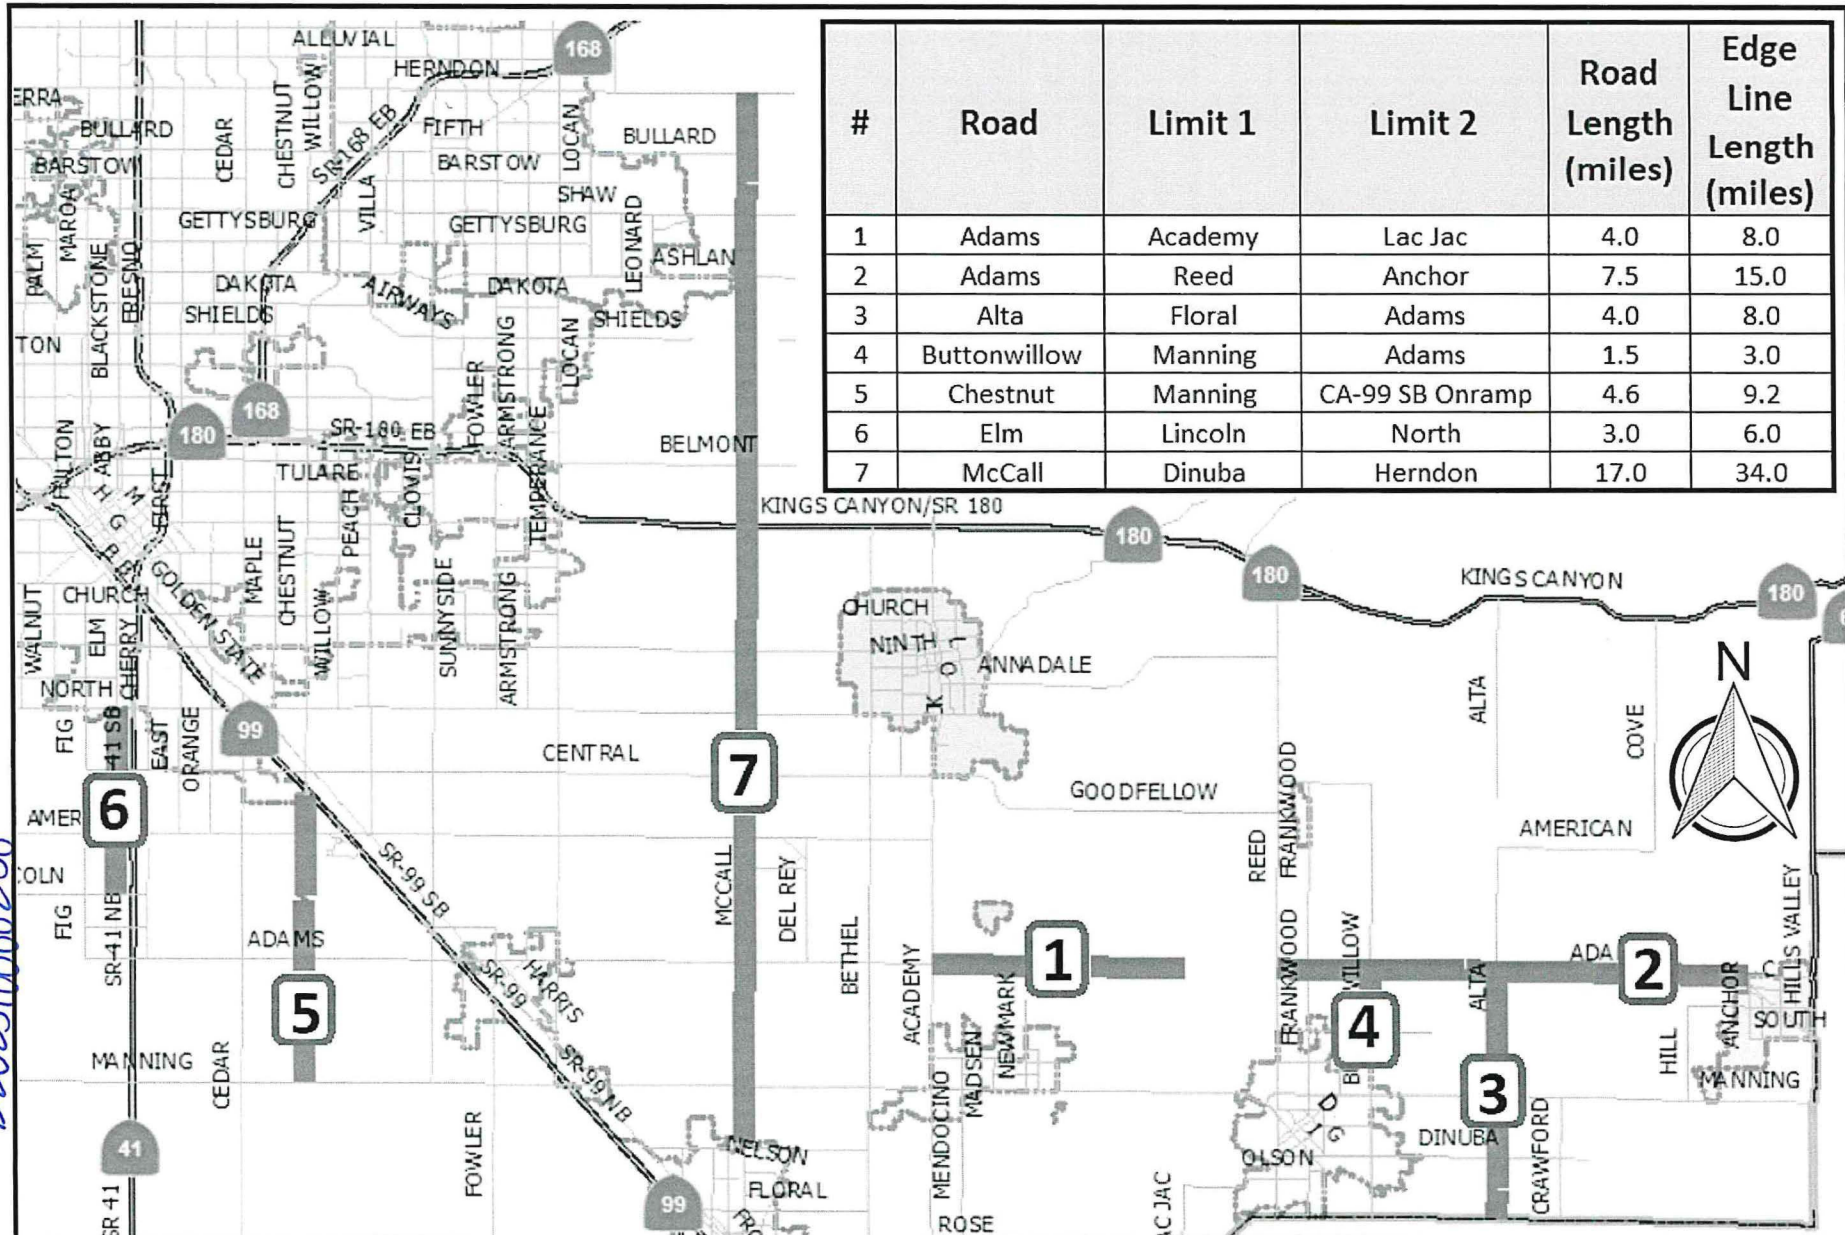

E202310000250

	DATE:	SCALE IN FEET		DEPARTMENT OF PUBLIC WORKS & PLANNING
DESIGNED: R.C.	09/12/22	NO SCALE		EDGE LINE STRIPING LOCATIONS AND PROJECT LIMITS
REVISED: D.N.	09/12/22			
STATE BRIDGE NO. N/A				