

Califlora Farms Cultivation Site Plan

11945 BACHELOR VALLEY ROAD, WITTER SPRINGS CA

APN: 002-024-08 & 002-044-01

CULTIVATION LICENSE

A.P.N.	002-044-01	002-024-08
AREA OF PROPERTY	62.84 ACRES	38.36 ACRES
ZONING	RL	RL

WELL LOCATIONS

	USE	LATITUDE	LONGITUDE
WELL #1 (E)	CULTIVATION IRRIGATION	39°12'23.14" N	122°59'18.90" W
WELL #2 (E)	CULTIVATION IRRIGATION	39°12'15.24" N	122°59'11.62" W

PROPERTY OWNER & APPLICANT

Rayna Pearson
East Potter Valley Holdings LLC
6 Tagua Court
Sacramento, CA 95834
Phone _____
Email _____



LOCATION MAP


LEGEND

	PROPERTY LINE
	SETBACK LINE
	CULTIVATION FENCE (P)
	CREEK/DRAINAGE COURSE
	IRRIGATION WELL
	TRANSFORMER POWER LINE
	SECURITY CAMERA

NOTE:
1.) THIS IS NOT A RECORD OF SURVEY. THE BOUNDARY SHOWN IS APPROXIMATE AND BASED OFF OF ASSESSOR'S PARCEL MAPS. NO SURVEY MONUMENTS ARE FOUND NOR SHOWN.

SITE PLAN INDEX

SHEET 1	COVER SHEET
SHEET 2	SURROUNDING AREA AERIAL
SHEET 3	CANNABIS CULTIVATION SITE
SHEET 4	PHASE I CULTIVATION SITE
SHEET 5	PHASE II CULTIVATION SITE
SHEET 6	DETAIL DRAWINGS 1
SHEET 7	DETAIL DRAWINGS 2

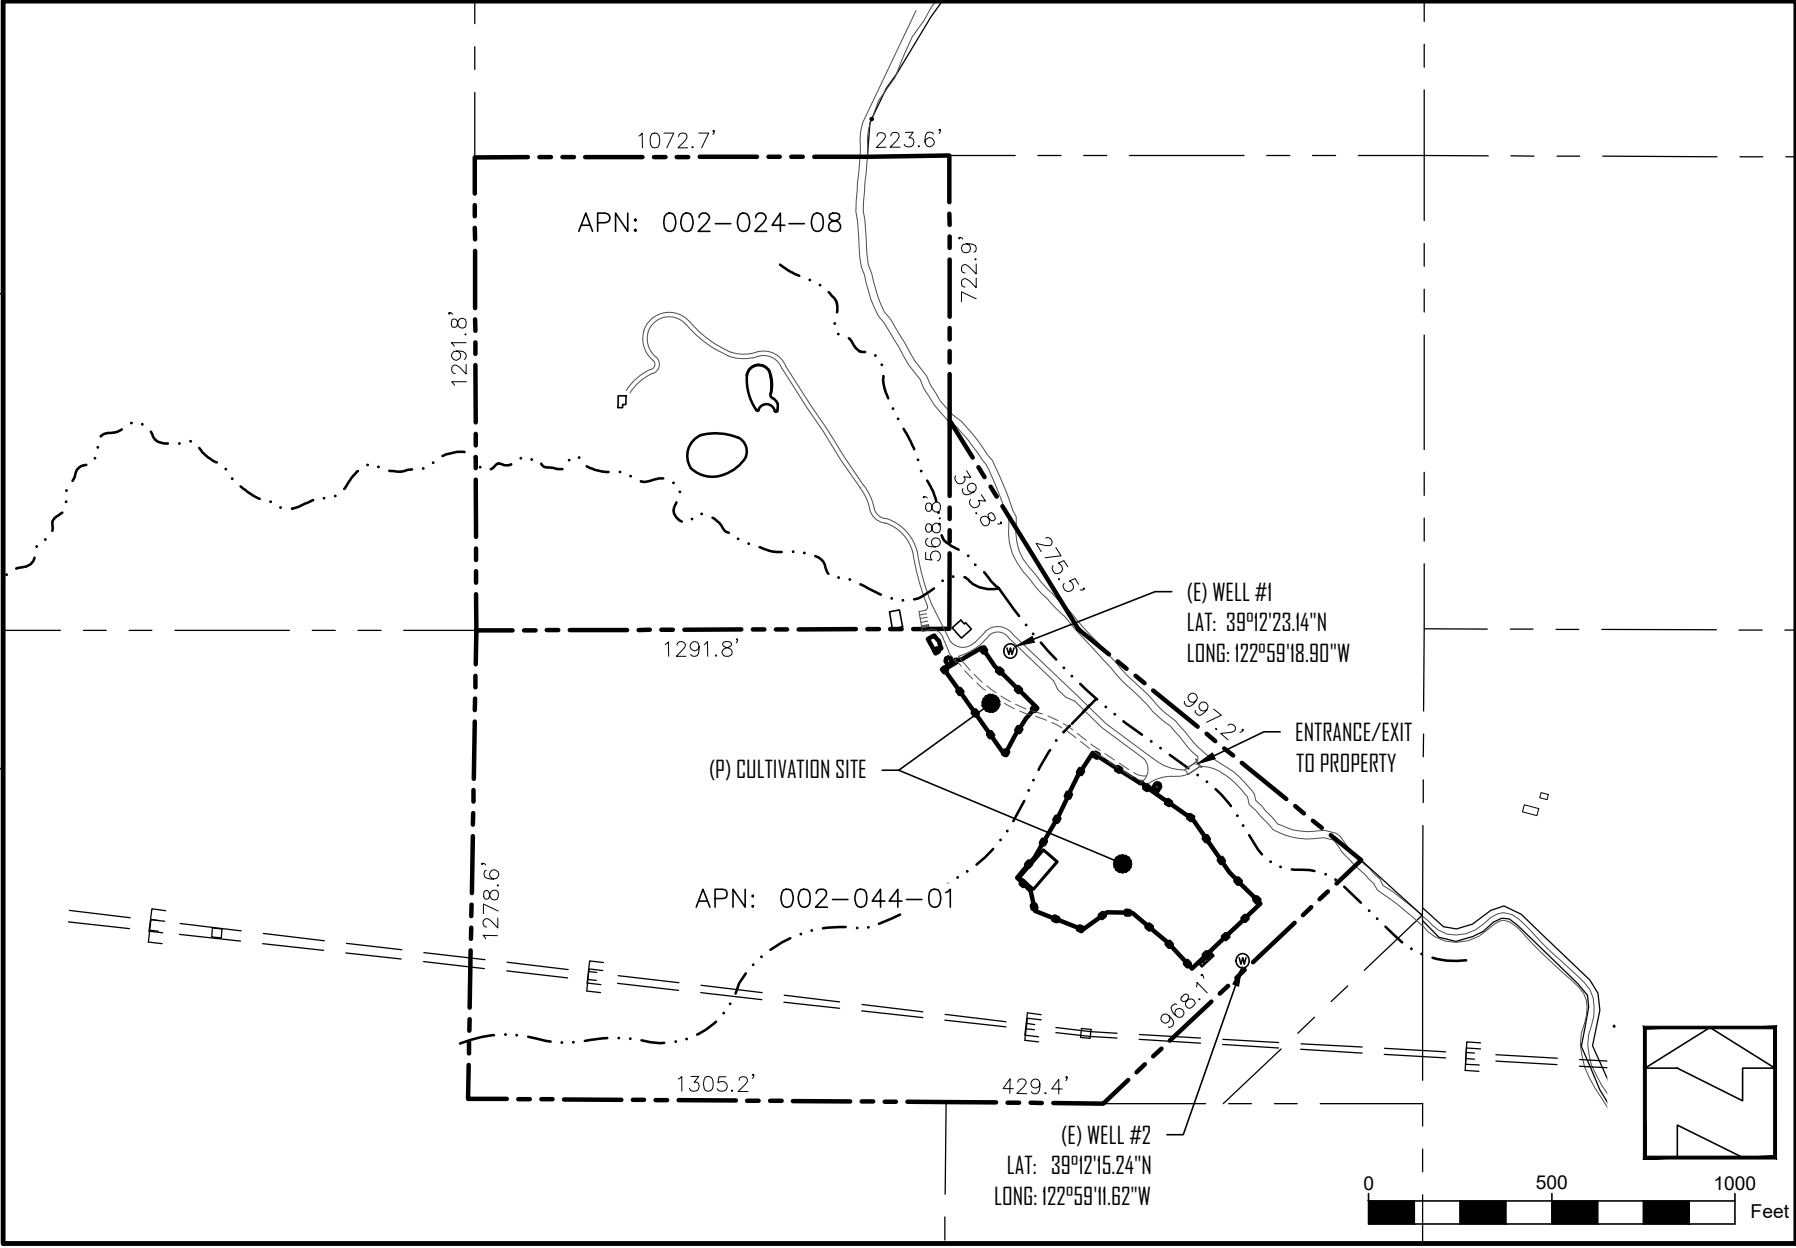


SUBMITTED TO:

LAKE COUNTY COMMUNITY
DEVELOPMENT DEPT.
COUNTY OF LAKE
LAKEPORT, CA


PO BOX 431
KELSEYVILLE, CA 95451
707-279-4887

VanDerWall
Engineering, Inc.


Cover Sheet
Califlora Farms
APN: 002-044-01 & 002-024-08
11945 BACHELOR VALLEY ROAD
WITTER SPRINGS, CALIFORNIA

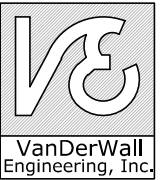


VERIFY SCALE	
BAR IS ONE INCH ON ORIGINAL DRAWING.	
DATE	AUGUST 2021
PROJ	21-37
DWG	
SHEET	1 OF 7

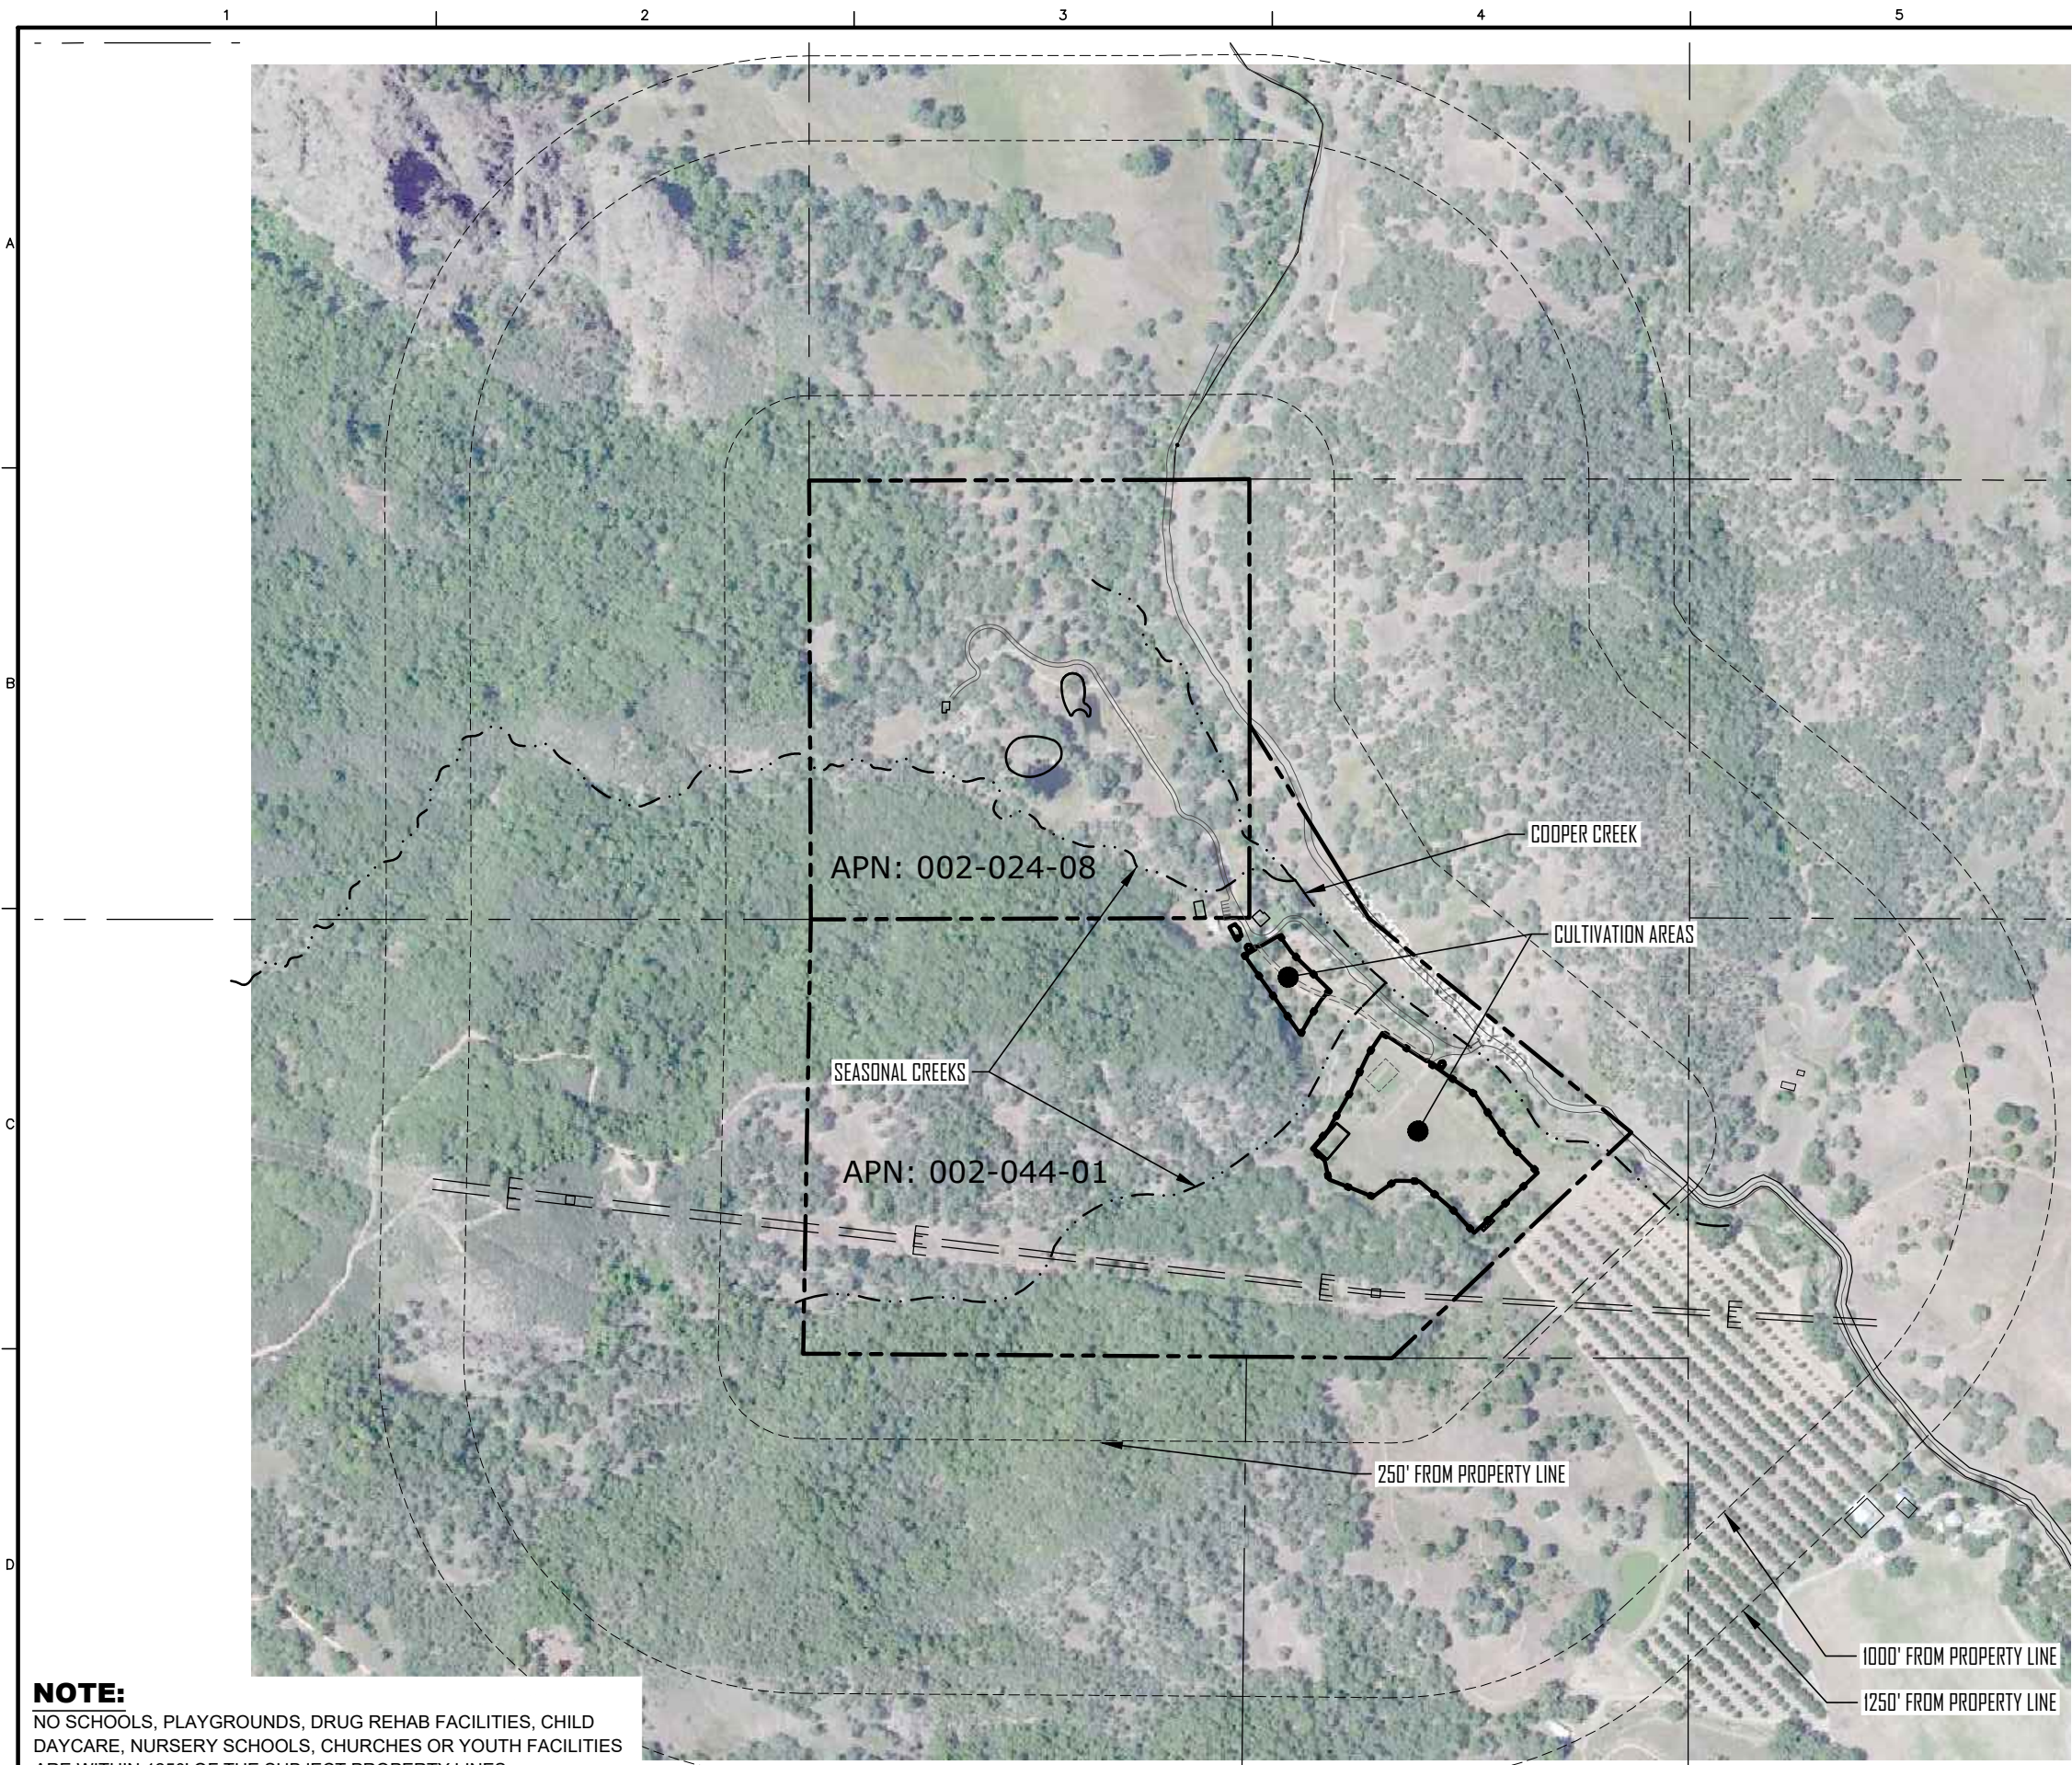

NOTE:
NO SCHOOLS, PLAYGROUNDS, DRUG REHAB FACILITIES, CHILD DAYCARE, NURSERY SCHOOLS, CHURCHES OR YOUTH FACILITIES ARE WITHIN 1250' OF THE SUBJECT PROPERTY LINES.

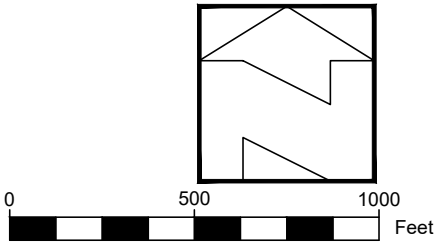

VanDerWall
Engineering, Inc.

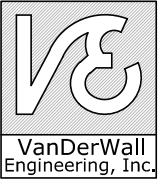

VanDerWall
Engineering, Inc.

PO BOX 431
KELSEYVILLE, CA 95451
707-279-4887

Surrounding Area Aerial


Califlora Farms

APN: 002-044-01 & 002-024-08
11945 BACHELOR VALLEY ROAD
WITTER SPRINGS, CALIFORNIA

SUBMITTED TO:

LAKE COUNTY COMMUNITY
DEVELOPMENT DEPT.
COUNTY OF LAKE
LAKEPORT, CA

VERIFY SCALE	
BAR IS ONE INCH ON ORIGINAL DRAWING. 0 1"	
DATE	AUGUST 2021
PROJ	21-37
DWG	
SHEET	2 OF 7

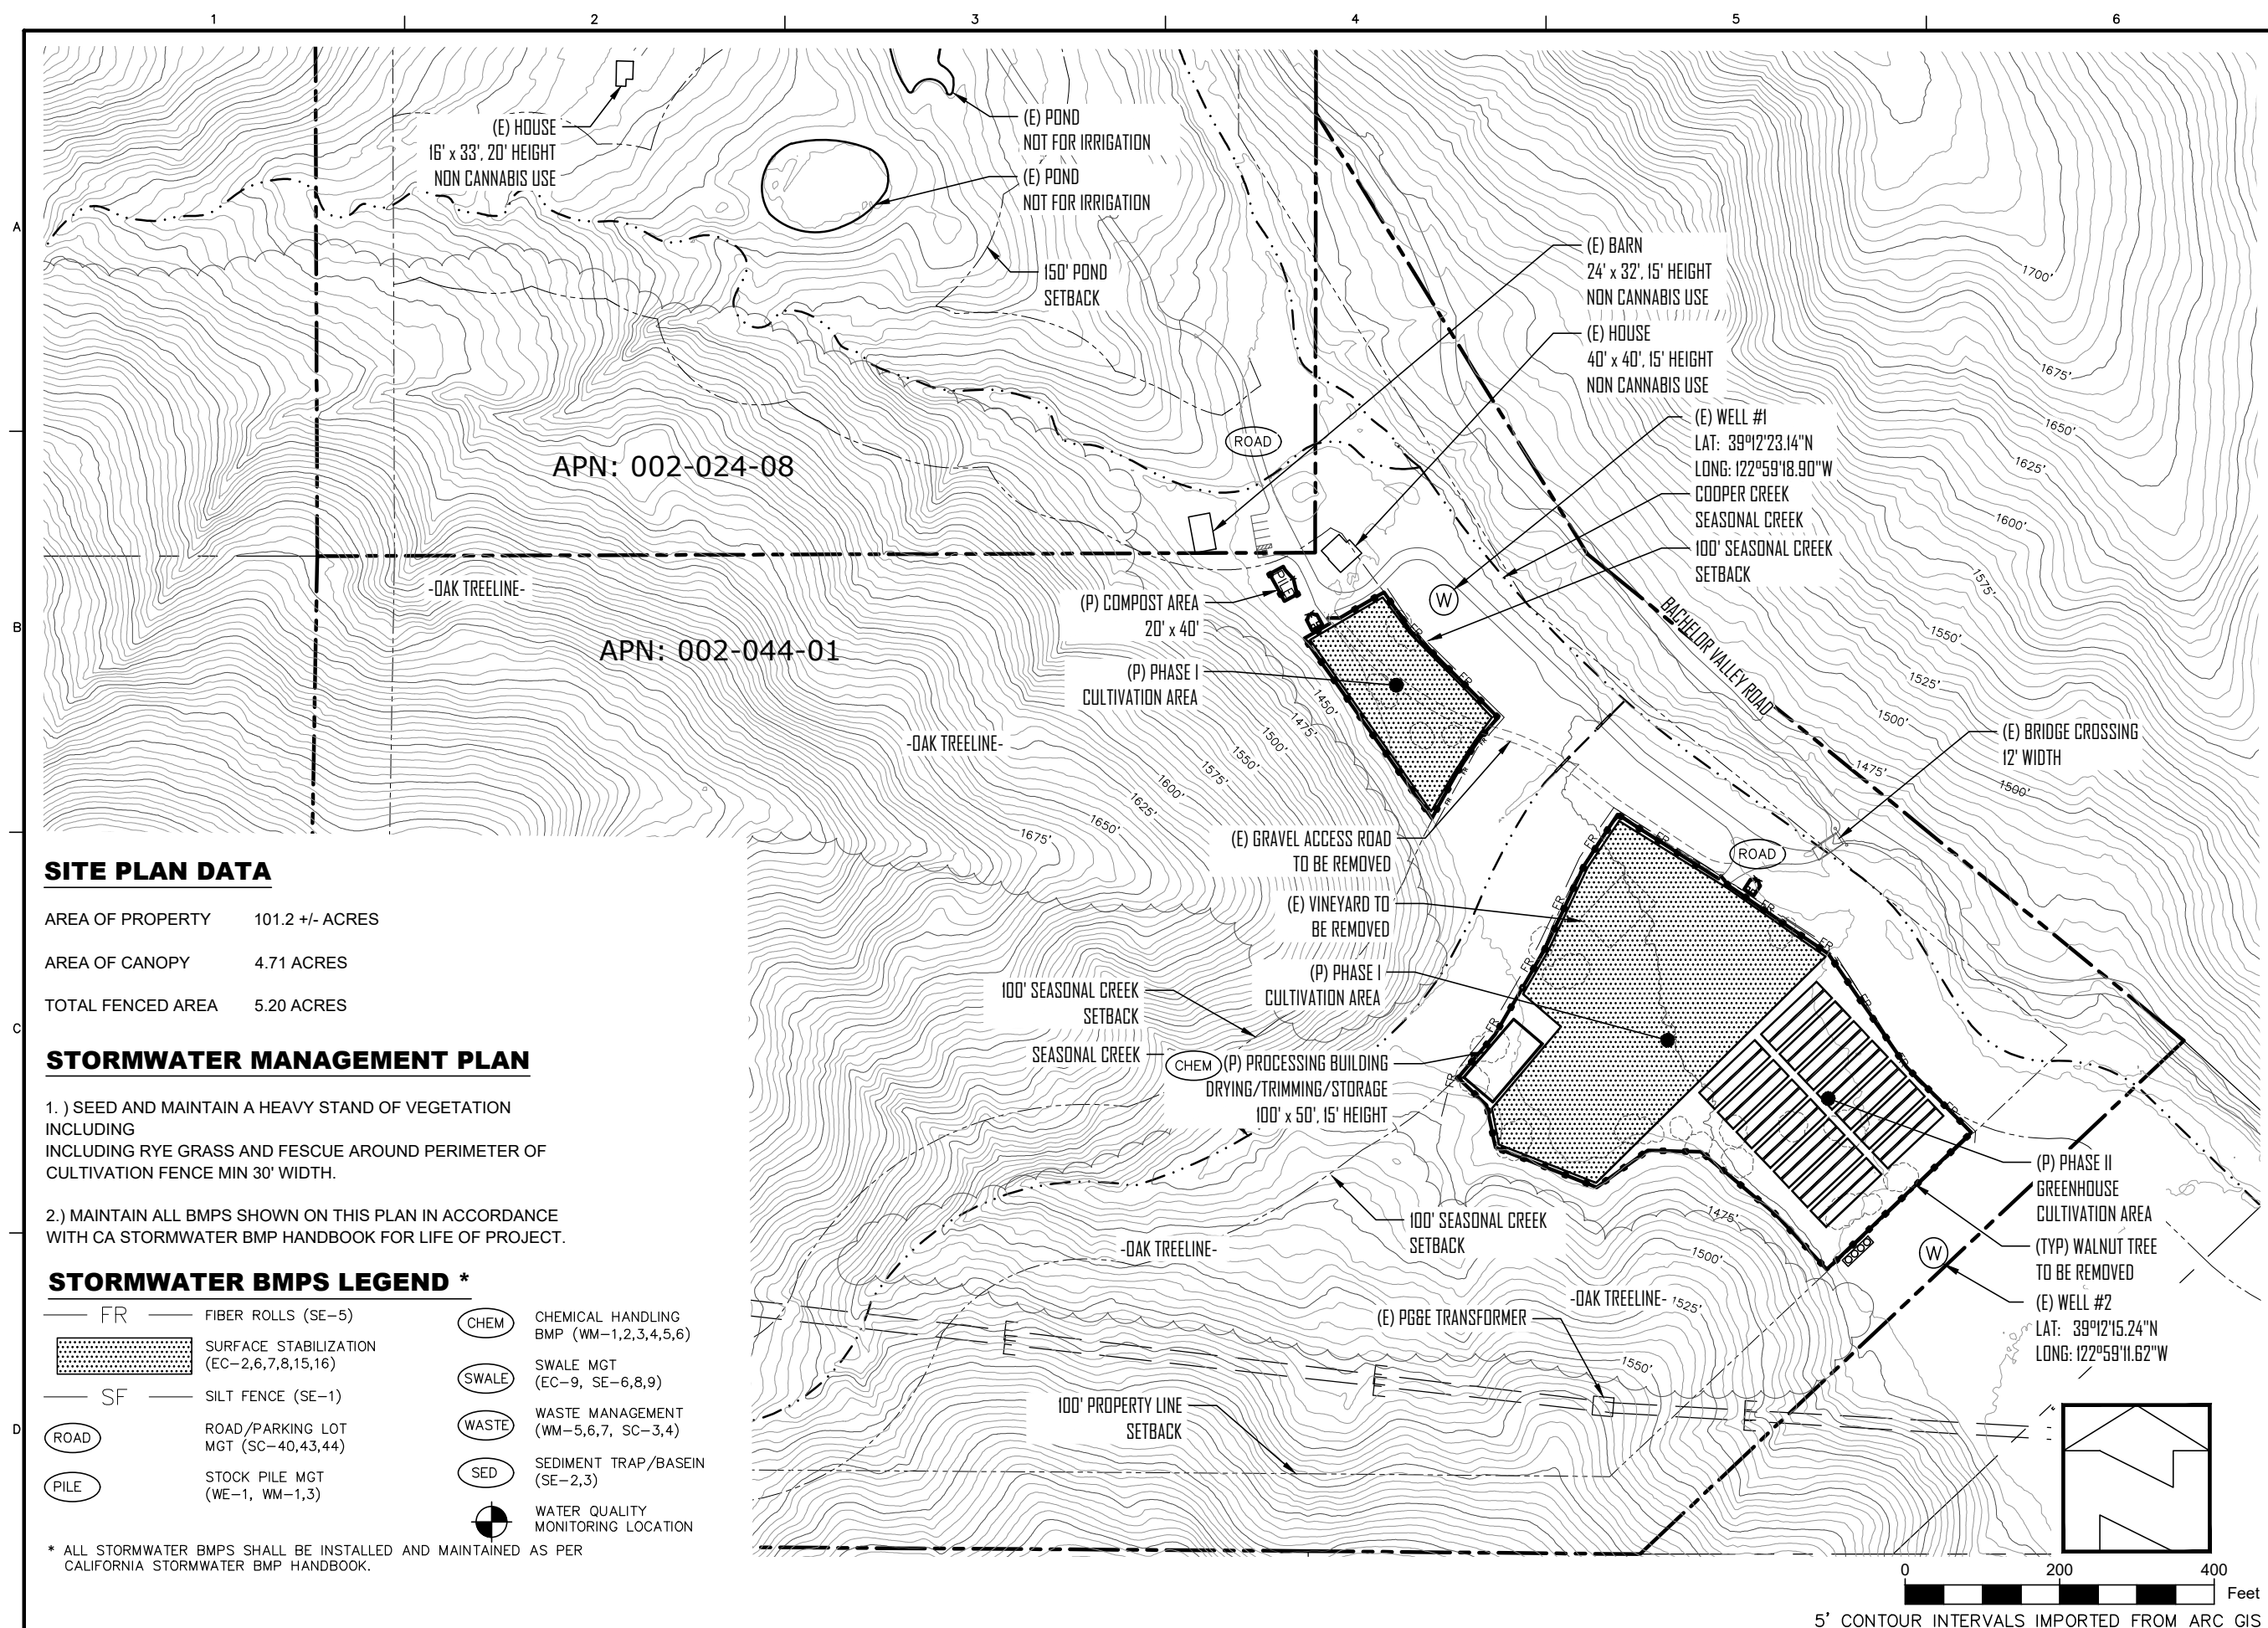

SITE PLAN DATA

AREA OF PROPERTY	101.2 +/- ACRES
AREA OF CANOPY	4.71 ACRES
TOTAL FENCED AREA	5.20 ACRES

STORMWATER MANAGEMENT PLAN

- 1.) SEED AND MAINTAIN A HEAVY STAND OF VEGETATION INCLUDING INCLUDING RYE GRASS AND FESCUE AROUND PERIMETER OF CULTIVATION FENCE MIN 30' WIDTH.
- 2.) MAINTAIN ALL BMPS SHOWN ON THIS PLAN IN ACCORDANCE WITH CA STORMWATER BMP HANDBOOK FOR LIFE OF PROJECT.

STORMWATER BMPS LEGEND *

FR	FIBER ROLLS (SE-5)	CHEM	CHEMICAL HANDLING BMP (WM-1,2,3,4,5,6)
SF	SILT FENCE (SE-1)	SWALE	SWALE MGT (EC-9, SE-6,8,9)
ROAD	ROAD/PARKING LOT MGT (SC-40,43,44)	WASTE	WASTE MANAGEMENT (WM-5,6,7, SC-3,4)
PILE	STOCK PILE MGT (WE-1, WM-1,3)	SED	SEDIMENT TRAP/BASEIN (SE-2,3)
			WATER QUALITY MONITORING LOCATION

* ALL STORMWATER BMPS SHALL BE INSTALLED AND MAINTAINED AS PER CALIFORNIA STORMWATER BMP HANDBOOK.


SUBMITTED TO:

LAKE COUNTY COMMUNITY
DEVELOPMENT DEPT.
COUNTY OF LAKE
LAKEPORT, CA

PO BOX 431
KELSEYVILLE, CA 95451
707-279-4887

VanDerWall
Engineering, Inc.

Cannabis Cultivation Site
Califlora Farms
APN: 002-044-01 & 002-024-09
11945 BACHELOR VALLEY ROAD
WITTER SPRINGS, CALIFORNIA

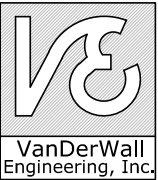

VERIFY SCALE


BAR IS ONE INCH ON
ORIGINAL DRAWING.
0 1"


DATE AUGUST 2021

PROJ 21-37

DWG


SHEET 3 OF 7

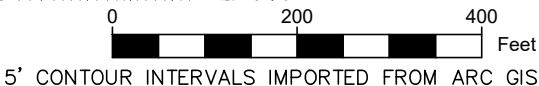

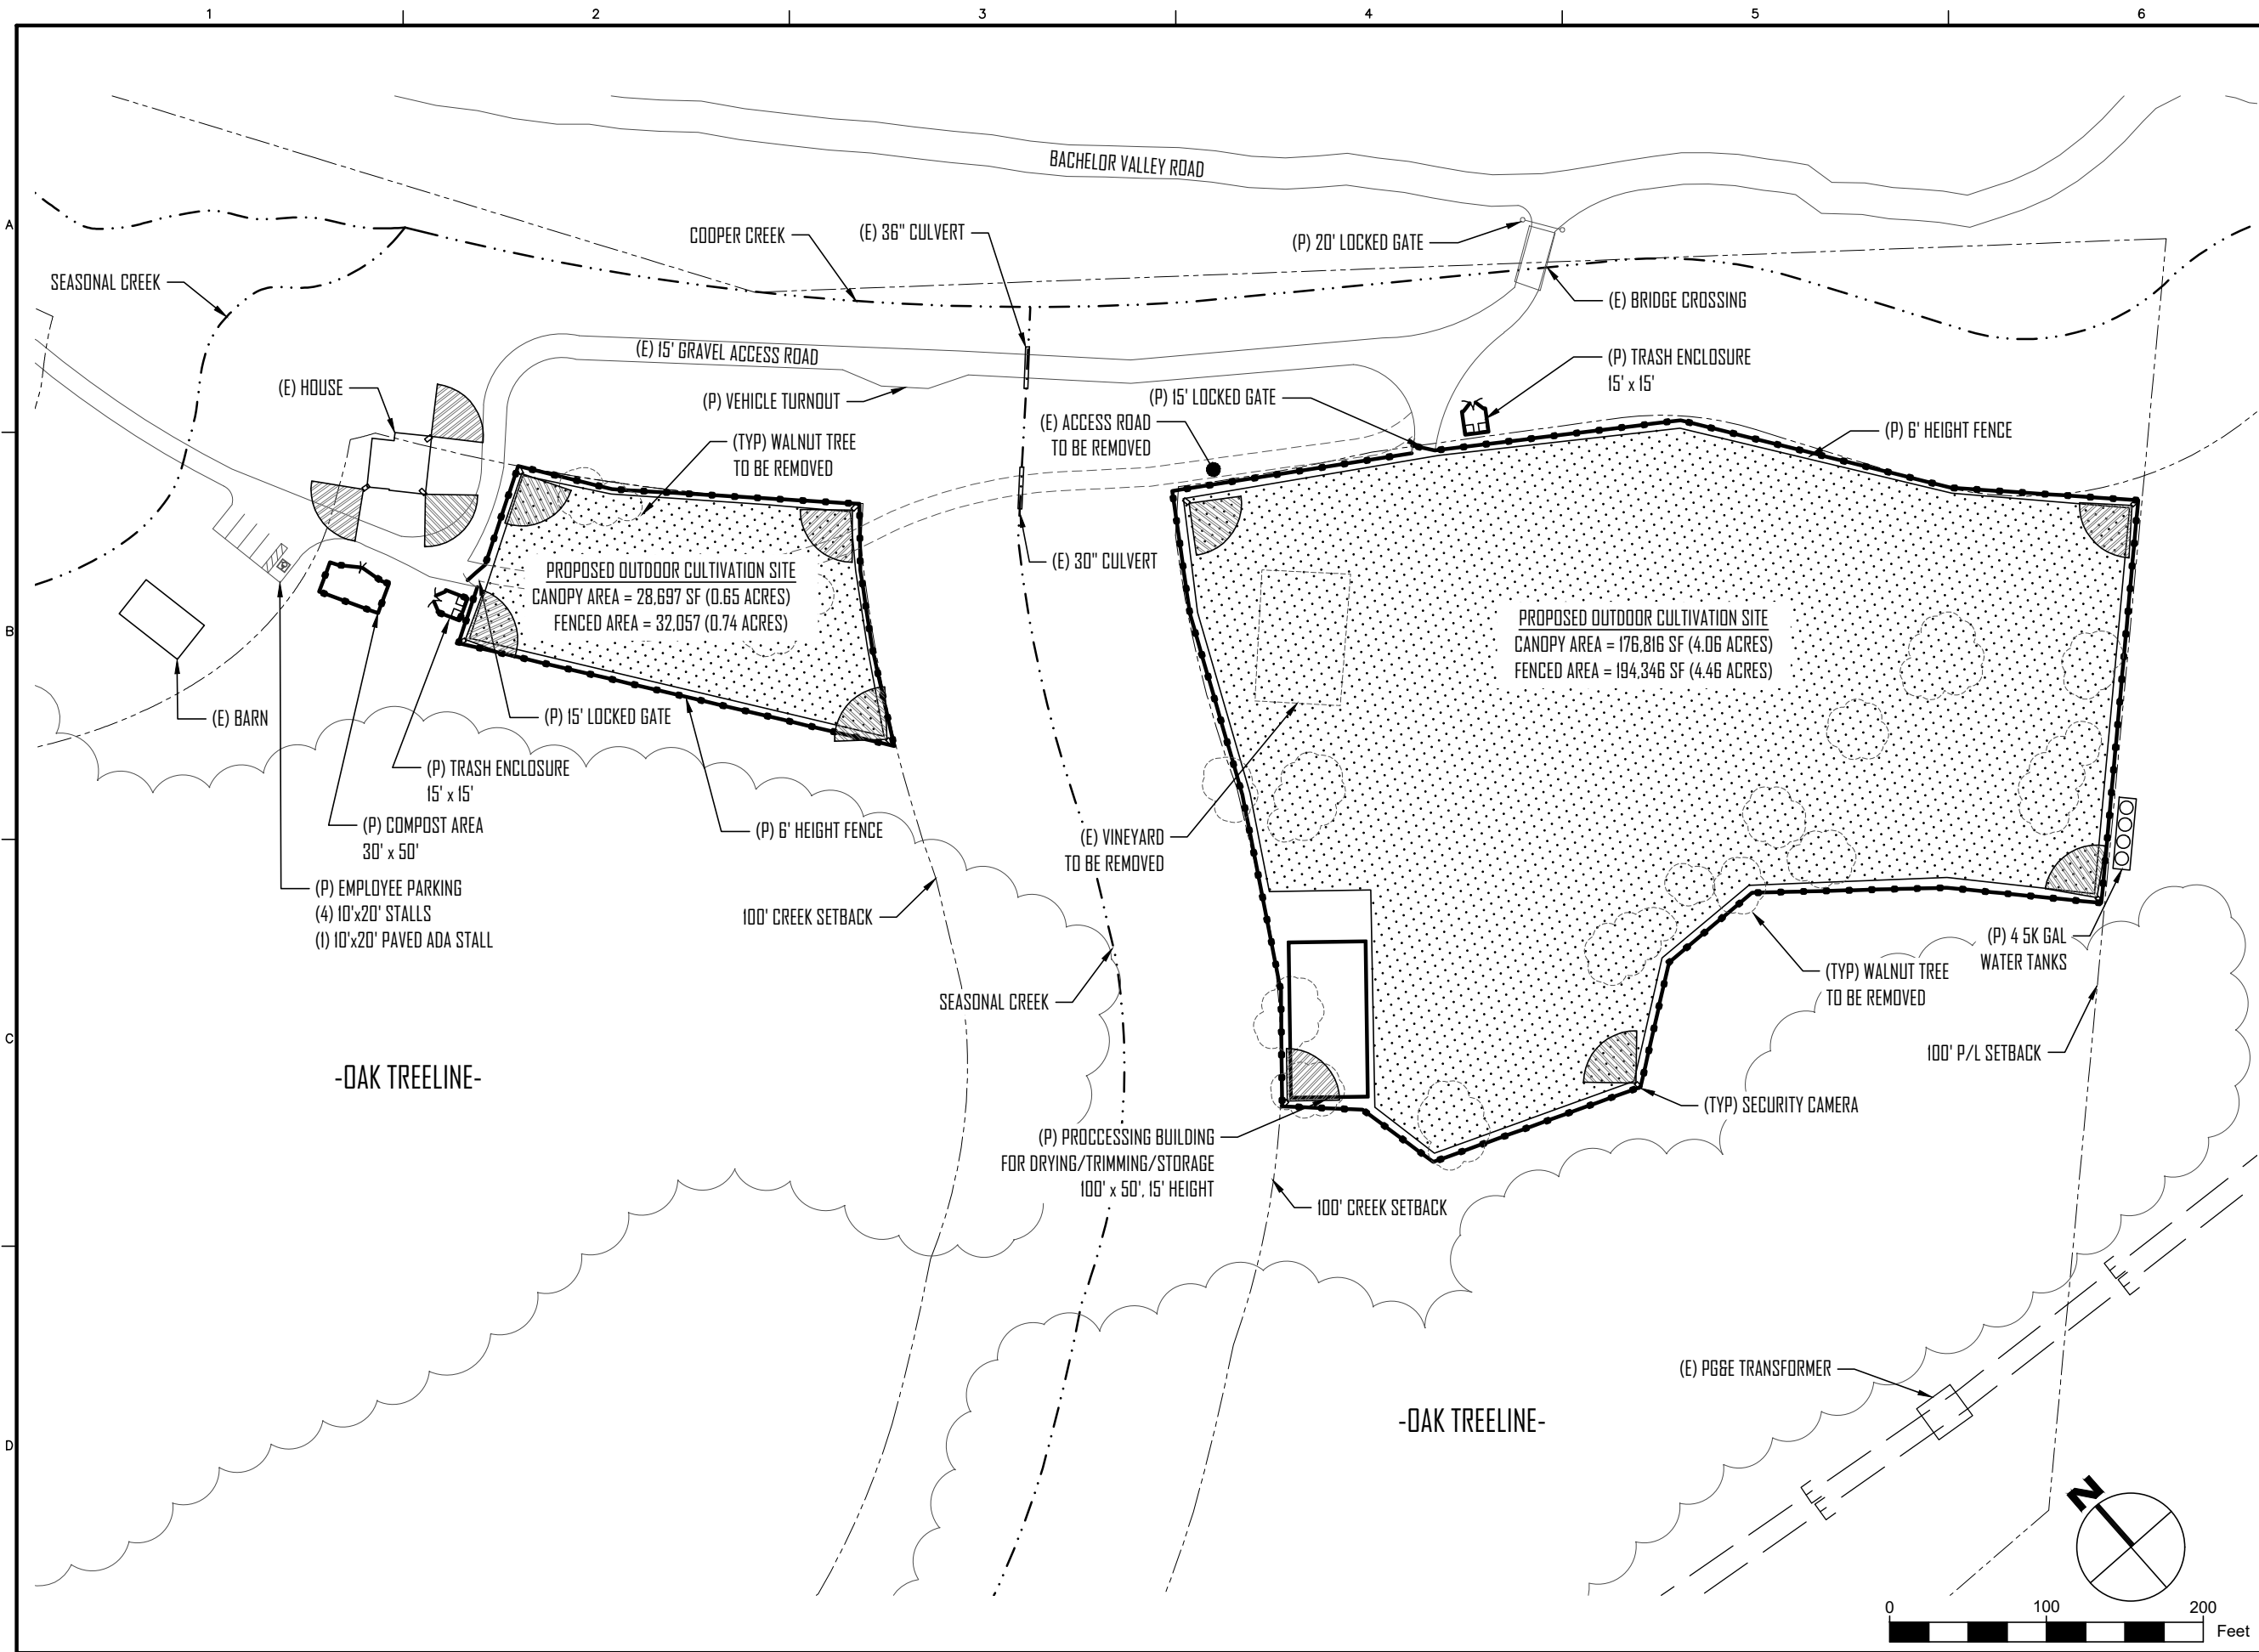

PO BOX 431
KELSEYVILLE, CA 95451
707-279-4887


VanDerWall
Engineering, Inc.

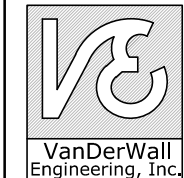


Phase I Cultivation Site Plan
Califlora Farms
APN: 002-044-01 & 002-024-09
11945 BACHELOR VALLEY ROAD
WITTER SPRINGS, CALIFORNIA

SUBMITTED TO:
LAKE COUNTY COMMUNITY
DEVELOPMENT DEPT.
COUNTY OF LAKE
LAKEPORT, CA

VERIFY SCALE	
BAR IS ONE INCH ON ORIGINAL DRAWING.	
DATE	AUGUST 2021
PROJ	21-37
DWG	
SHEET	4 OF 7

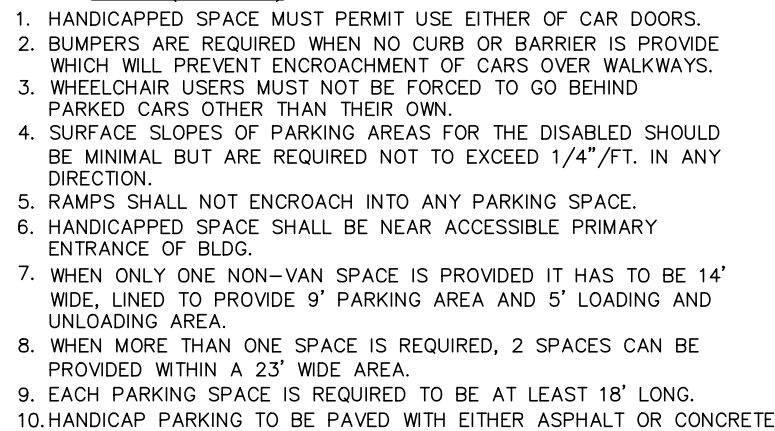

NTS

 


VanDerWall
Engineering, Inc.

LAKE COUNTY COMMUNITY
DEVELOPMENT DEPT.
COUNTY OF LAKE
LAKEPORT, CA

BAR IS ONE INCH ON
ORIGINAL DRAWING.
0 1"

SHEET 6 OF 7

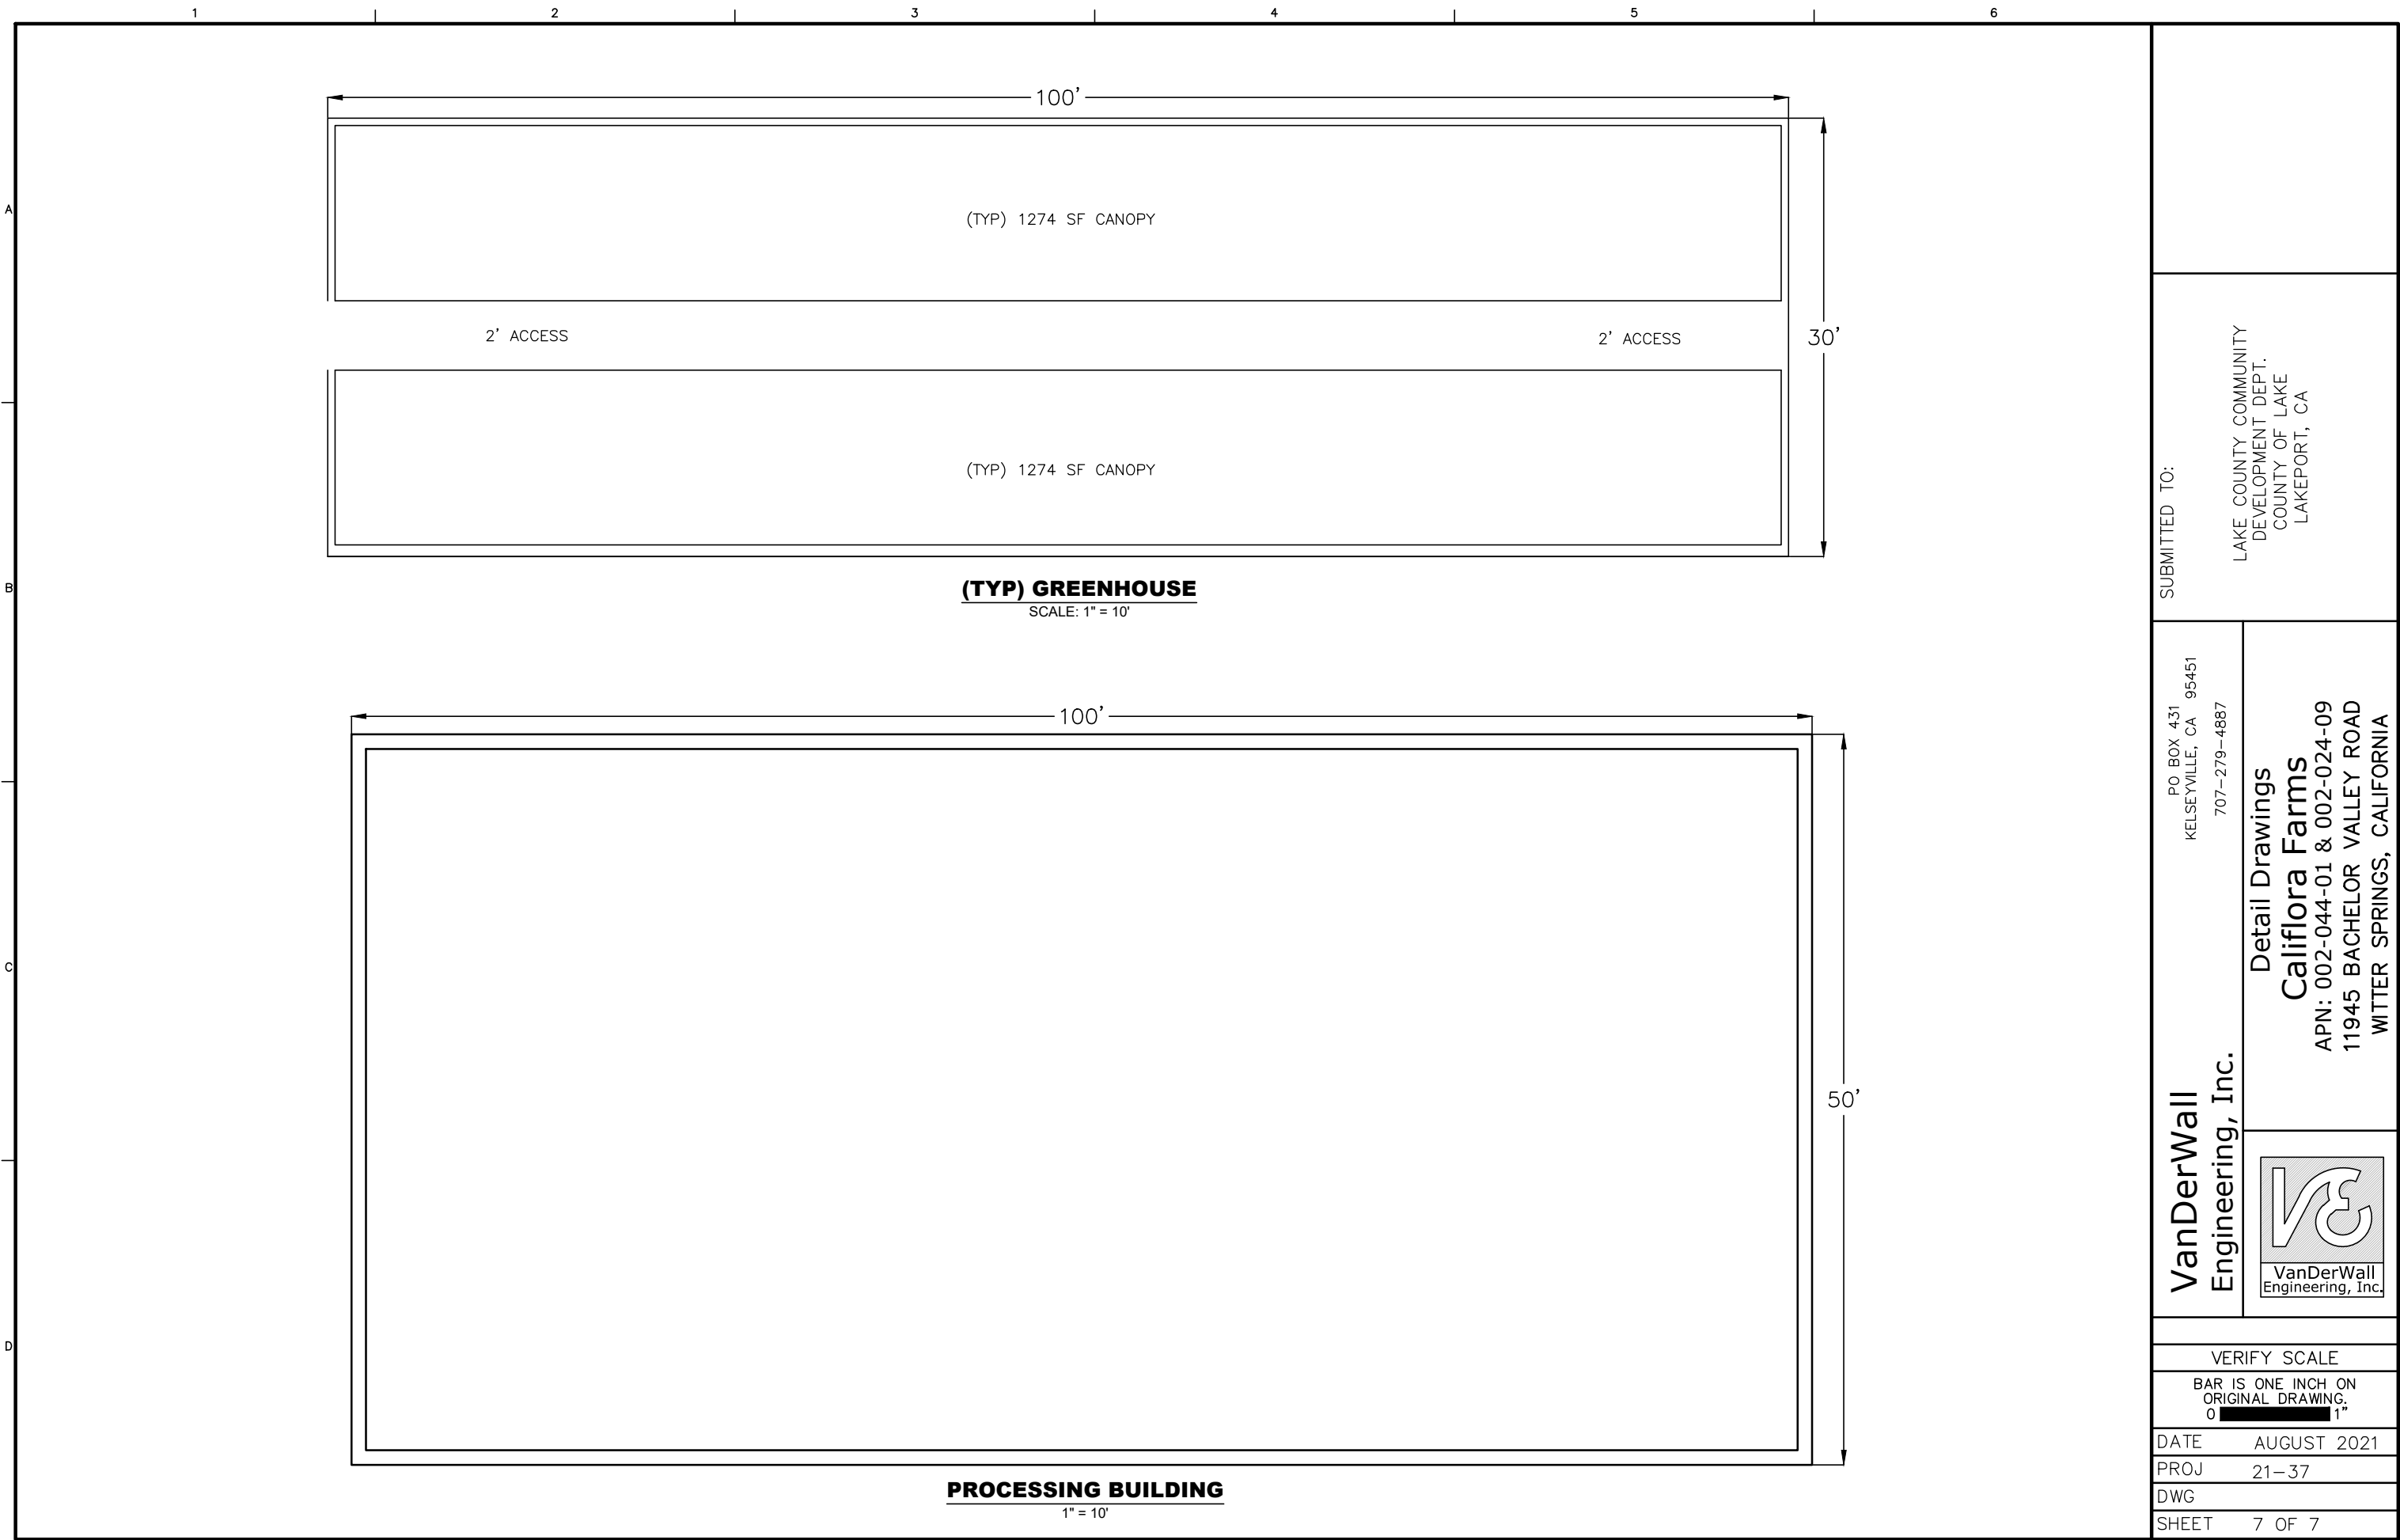

PO BOX 431
KELSEYVILLE, CA 95451
707-279-4887

VanDerWall
Engineering, Inc.

V

E

VanDerWall
Engineering, Inc.

Detail Drawings

Califlora Farms

APN: 002-044-01 & 002-024-09

11945 BACHELOR VALLEY ROAD

WITTER SPRINGS, CALIFORNIA

SUBMITTED TO:

LAKE COUNTY COMMUNITY
DEVELOPMENT DEPT.
COUNTY OF LAKE
LAKEPORT, CA

VERIFY SCALE

BAR IS ONE INCH ON
ORIGINAL DRAWING.
0 1"

DATE AUGUST 2021

PROJ 21-37

DWG

SHEET 7 OF 7