


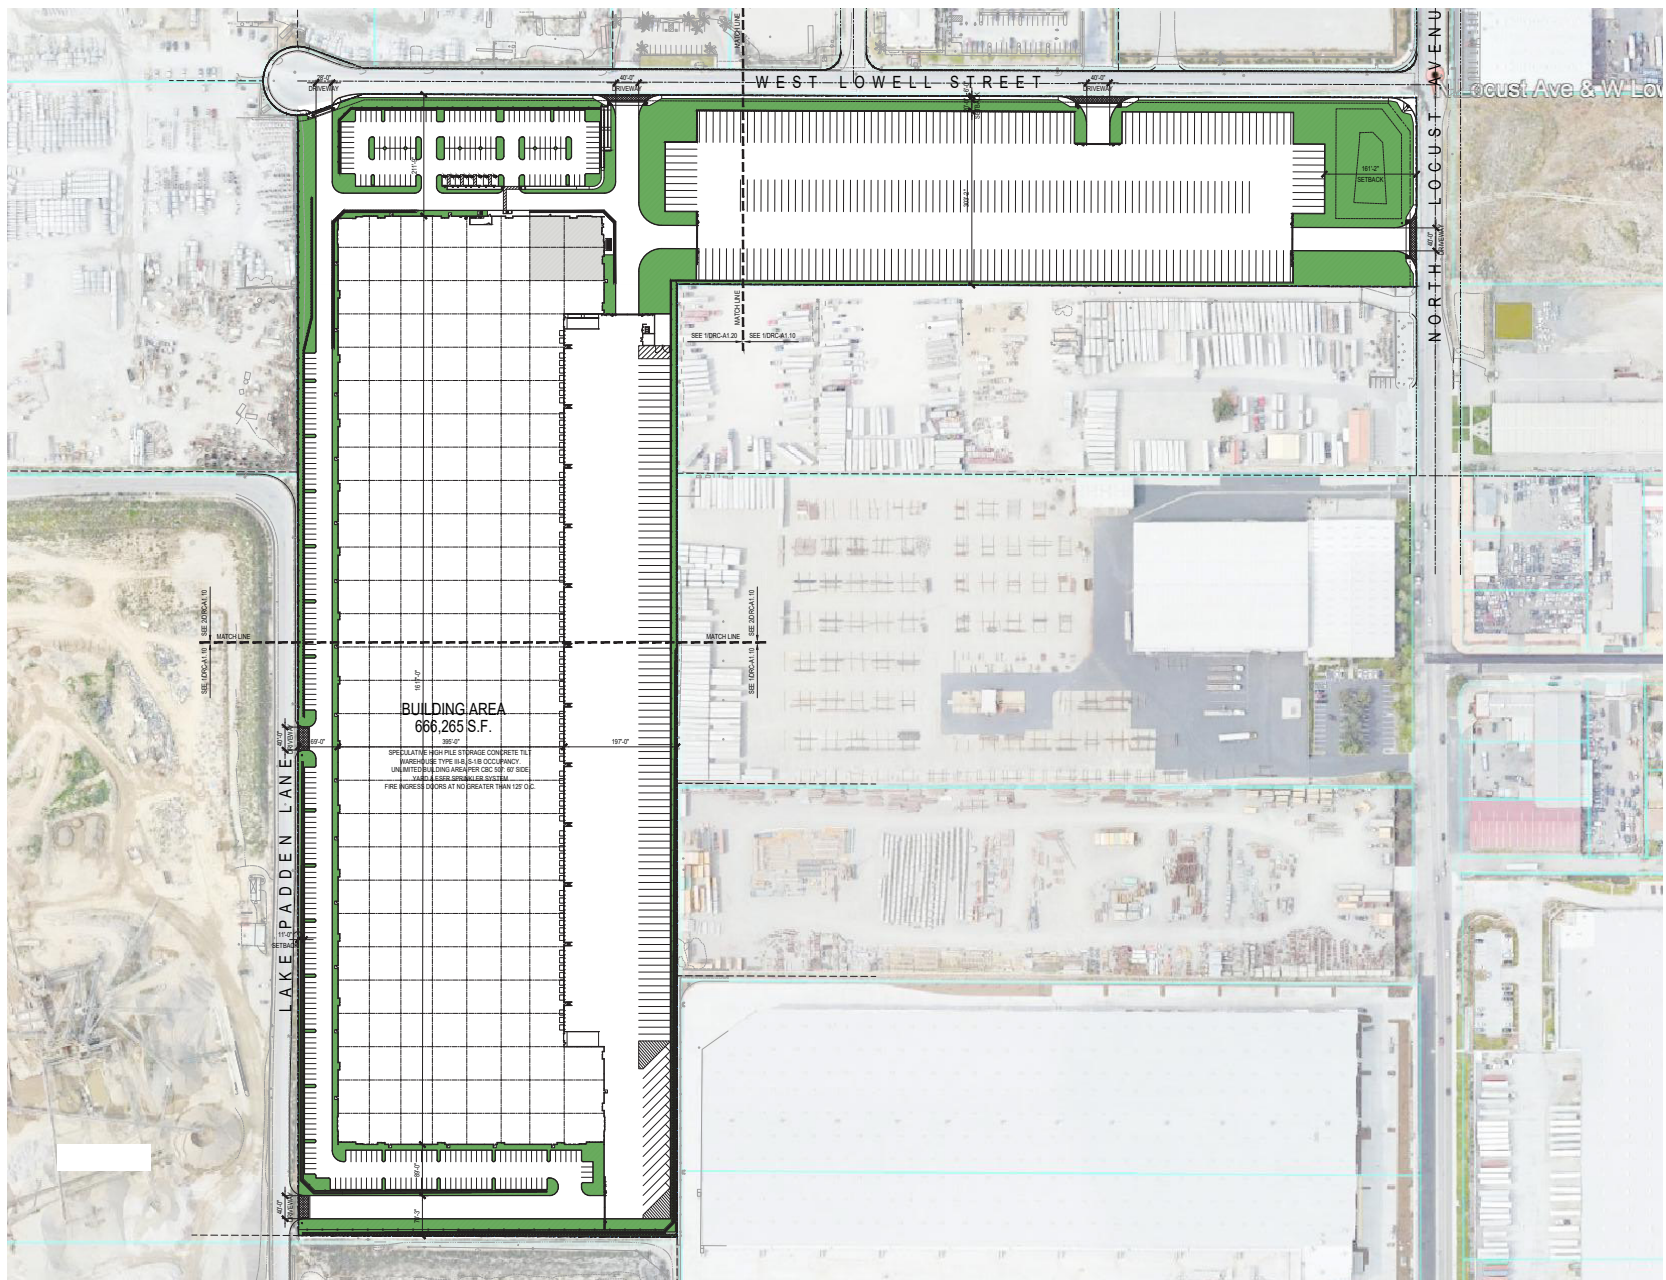

Not to Scale

EXHIBIT 3: Site Plan

Locust Gateway Development Project

Source: SKH Architects, 2024.