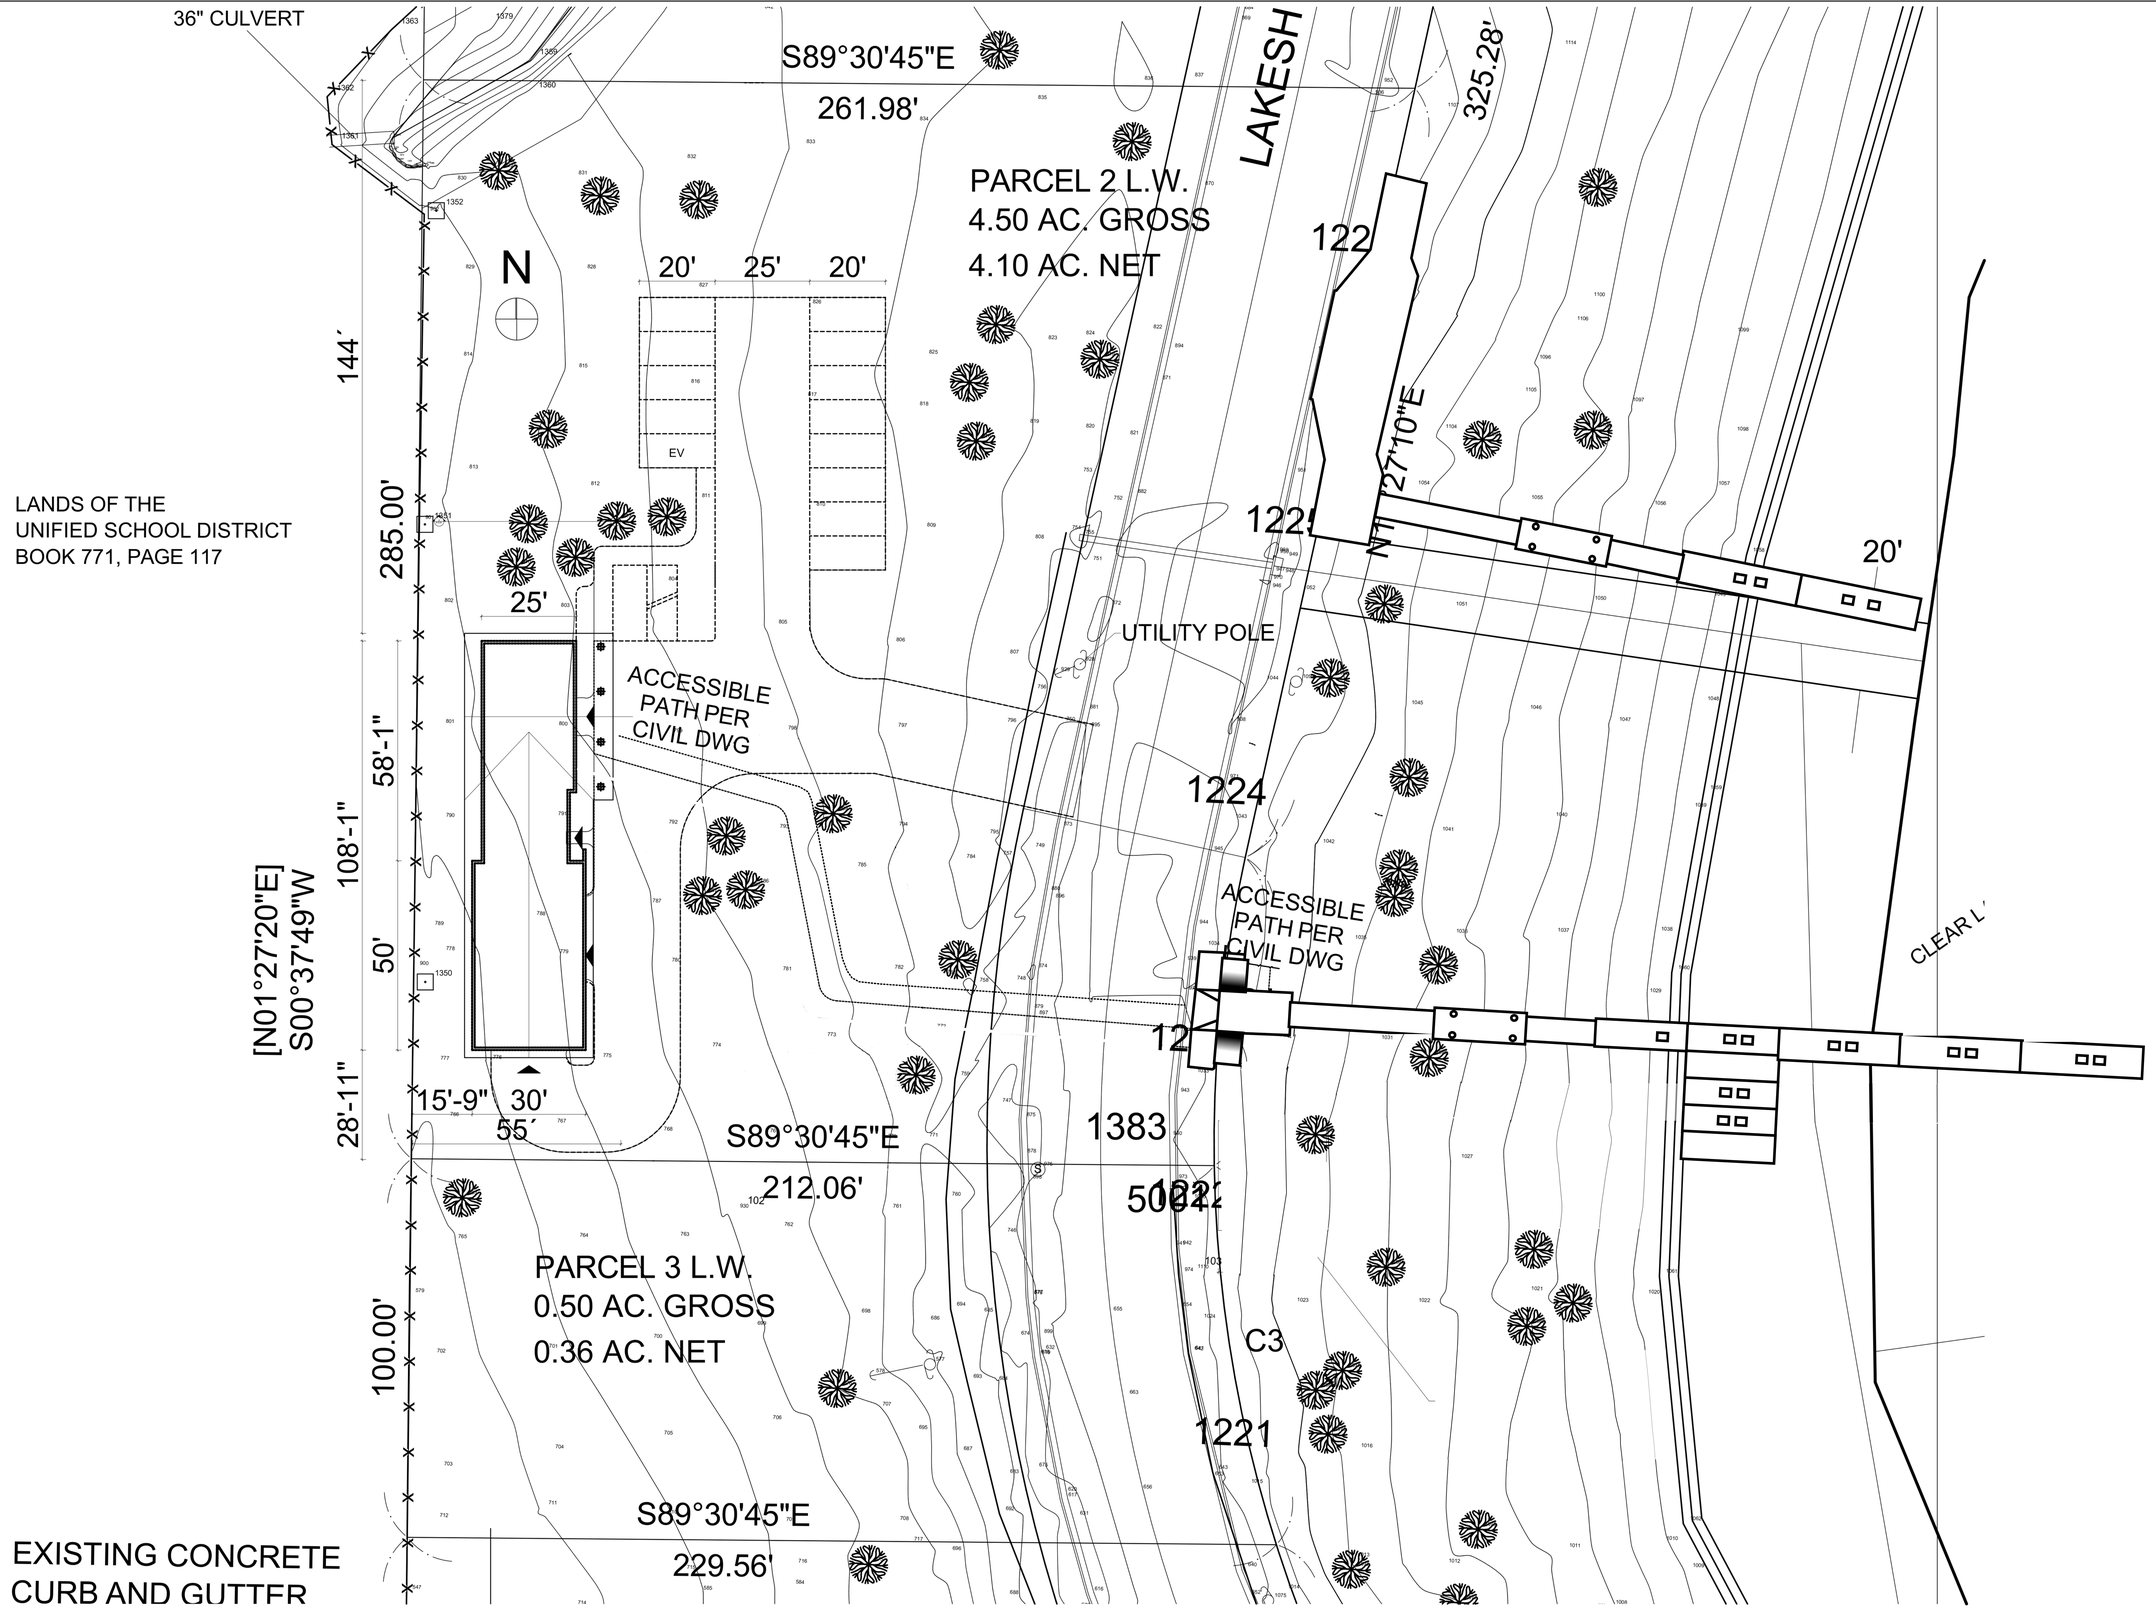

SITEPLAN

1" = 20'

#	REVISIONS	DATE

RUFF + ASSOCIATES

RUFF + ASSOCIATES
Architecture Planning Development
100 West Standley Street, Ukiah, CA 95482
Phone: 707-472-0525 Fax: 707-472-0527
e-mail: richard@ruffarchitect.com

COPYRIGHT © BY RUFF + ASSOCIATES. ALL RIGHTS RESERVED.

LICENSED ARCHITECT
RICHARD RUFF
NO. C11736
REN. 11-30-23
STATE OF CALIFORNIA

DISNEY'S BOAT RENTAL
NEW BOAT
RENTAL &
STORAGE
2200 LAKESHORE BLVD
LAKEPORT CA 95453

SHEET TITLE
SITEPLAN

DRAWN BY	MB
CHECKED BY	RPR
DATE CREATED	10-17-2023
DATE ISSUED	10-17-2023
SCALE	AS NOTED
STATUS	INFORMATION ONLY
PAGE	A-1.01

SHEET 3 OF 10