
# Appendix B

Landscape and Golf Course Layout Drawings

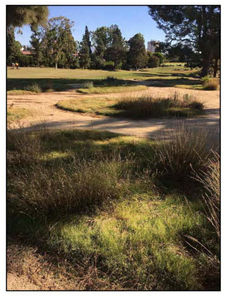

AGROSTIS PALLENS -NATIVE BENTGRASS



BOUTELOUA DACTYLOIDES -BUFFALO GRASS



BOUTELOUS GRACILIS -BLUE GRAMA





CEDAR WOOD RAIL FENCE EXAMPLE



GOLF CART BRIDGE IMAGE



COURSE GROUND COVER EXAMPLE

# SANDPIPER GOLF CLUB OVERALL SITE PRELIMINARY LANDSCAPE PLAN

NORTH

SCALE: 1" = 200'-0"

The landscape architect and his consultants do not warrant or guarantee the accuracy and completeness of the work product herein beyond a reasonable diligence. If any mistakes, omissions, or discrepancies are found to exist within the work product, the landscape architect shall be promptly notified so that he may have the opportunity to take whatever steps necessary to resolve them. Failure to promptly notify the landscape architect of such conditions shall absolve the landscape architect from any responsibility for the consequences of such discrepancies. Actions without the knowledge and consent of the landscape architect or in contradiction to the landscape architects work product or recommendations shall become the responsibility not of the landscape architect but of the parties responsible taken such action. This plan and design are the exclusive property of Earthform Design and cannot be used or reproduced without the landscape architects written consent.

## ESHA BOUNDARY LEGEND

-SHOWN ON 1"=40' SCALE PLANS

- RAPARIAN ESHA BOUNDARY
- MONARCH BUTTERFLY ROOSTING HABITAT
- LONGICERA
- BEACH/SHORELINE
- PURPLE NEEDLE GRASS GRASSLAND
- CLIFF MALACOTHRIX SAXATILIS VAR. ESHA
- HOLLY SEABLITE (SUAEDA TAXIFOLIA)
- RED SAND-VERBENA (ABRONIA MARITIMA)
- SOUTHERN CALIFORNIA BLACK WALNUT (JUGLANS CALIFORNICA)
- COASTAL BLUFF SCRUB / COASTAL SAGE SCRUB
- COASTAL WETLAND ESHA
- TIDE WATER GOBI
- CALIFORNIA RED-LEGGED FROG
- RED-TAILED HAWK NEST
- MONARCH BUTTERFLY AGGREGATION SITE
- RED-SHOULDERED HAWK NEST
- WHITE-TAILED KITE NEST
- COOPER's HAWK NEST

## SYMBOL LEGEND

- EXISTING CYPRESS
- EXISTING EUCALYPTUS TO REMAIN
- TB — TEE BOXES
- CART PATHS
- MULCH
- SAND TRAP
- SAND WASTE AREA
- SANDSTONE BOULDERS

## PLANT LIST

| Qty. | Code | Size | NICOLS PLANT FACTORS | Botanical Name | Common Name | Notes |
|---|---|---|---|---|---|---|
| **TREES:** | | | | | | |
| | HEP MAC | 24" | M | HESPEROCYPARIS MACROCARPA | MONTEREY CYPRESS | -to be confirmed by DOAK GOLF |
| | MET EXC | 36" | L | METROSIDEROS EXCELSA | NEW ZEALAND CHRISTMAS TREE | |
| **GROUND COVER:** | | | | | | -Maintain @ 4"-6" H.O.C. |
| | BOU DAC | 1G | L | BOUTELOUA DACTYLOIDES | BUFFALOGRASS | 60 Lbs. per acre |
| | BOU GRA | 1G | L | BOUTELOUA GRACILIS | BLUE GRAMA | 2-3 Lbs. per acre |
| | COM BER | 1G | L | COMMON BERMUDA VARIETIES | | |
| | HAR FES | 1G | L | HARD FESCUE | HARD FESCUE | |
| | FES OVI | 1G | L | FESTUCA OVINA | SHEEPS FESCUE | |
| **OTHER GRASSES:** | | | | | | |
| | AGR PAL | 1G | L | AGROSTIS PALLENS | NATIVE BENT GRASS | |
| | CAR PRA | 1G | M | CAREX PRAEGRACILIS | CALIFORNIA FIELD SEDGE | |
| | LOM PLA | 1G | L | LOMANDRA 'PLATINUM BEAUTY' | PLATINUM BEAUTY LOMANDRA | |
| | MIS MOR | 5G | M | MISCANTHUS SINENSIS 'MORNING LIGHT' | EULALIA GRASS | |
| | MUH DUB | 1G | L | MUHLENBERGIA DUBIA | PINE MUHLY | 2'+ o.c. |
| | PEN SPA | 1G | L | PENNISETUM SPATHIOLATUM | SLENDER VELDT GRASS | 2'+ o.c. or as shown |
| | SES AUT | 1G | M | SESLERIA AUTUMNALIS | AUTUMN MOOR GRASS | |
| | STI PUL | 1G | L | STIPA PULCHRA | PURPLE NEEDLE GRASS | 3' o.c. |
| **LOW SHRUBS:** | | | | | | |
| | BAC PIL | 1-5G | L | BACCHARIS PILULARIS 'PIGEON POINT' option- 'TWIN PEAKS' or 'EMERALD CARPET' | DWARF COYOTE BRUSH | |
| | ARC PAC | 1-5G | L | ARCTOSTAPHYLOS 'PACIFIC MIST' option- 'EMERALD CARPET' - 'INSULARIS' 'CANYON SPARKLES' - 'ISLAND MANZANITA' | MANZANITA | |
| | ARC EDM | 5G | L | ARCTOSTAPHYLOS EDMUNDSII CVS | MANZANITA CARMEL SUR | |
| **SHRUBS:** | | | | | | |
| | ACA COG | 5G | L | ACACIA COGNATA 'COUSIN IT' | RIVER WATTLE | |
| | ARC HOW | 5G | L | ARCTOSTAPHYLOS 'HOWARD McMINN' | MANZANITA VAR. | |
| | ASC VAR | 5G | VL | ASCLEPIAS VARIETIES | MILKWEED VARIETIES | |
| | BAC SPE | 5G | L | BACCHARIS SPECIES | | |
| | CAR TUT | 5G | L | CARISSA 'TUTTLEI' | | |
| | CIS SUN | 5G | L | CISTUS 'SUNSET' | ROCKROSE | |
| | COR AUS | 5G | L | CORDYLINE AUSTRALIS 'TORBAY DAZZLER' | | |
| | HET ARB | 15G | VL | HETEROMELES ARBUTIFOLIA | TOYON | |
| | LAU NOB | 5G | L option- | LAURUS NOBILIS 'SARATOGA' METROSIDEROS EXCELSA 'SPRING FIRE' PRUNUS LYONII PYRACANTHUS | SWEET BAY LAUREL NEW ZEALAND CHRISTMAS TREE CATALINA CHERRY FIREHORN BUSH | -screen hedge |
| | LON JAP | 5G | L | LONICERA JAPONICA 'HALLIANA' | JAPANESE HONEYSUCKLE | |
| | MUH CAP | 5G | L | MUHLENBERGIA CAPILLARIS | HAIRY AWN MUHLY | |
| | PYR VAR | 5G | L | PYRACANTHA VARIETIES | FIRETHORN BUSH | -on fence |
| **COASTAL EDGE:** | | | | | | |
| | ATR LEN | 5G | VL | ATRIPLEX LENTIFORMIS 'BRENERI' | QUAILBUSH | |
| | ESC CAL | 5G | VL | ESCHSCHOLZIA CALIFORNICA | CALIFORNIA POPPY | |
| | RHU INT | 5G | VL | RHUS INTEGRIFOLIA | LEMONADE BERRY | |
| | SAL MEL | 5G | VL | SALVIA MELLIFERA | BLACK SAGE | |
| | STI PUL | 5G | VL | STIPA PULCHRA | PURPLE NEEDLEGRASS | |
| **RIPARIAN AREAS:** | | | | -To be confirmed by project biologist | | |
| RIP | ANE CAL | 5G | M | ANEMOPSIS CALIFORNICA | YERBA MANSA | |
| | CAR PRA | 5G | M | CAREX PRAEGRACILIS | CALIFORNIA FIELD SEDGE | |
| | ELE MAC | 5G | H | ELEOCHARIS MACROSTACHYA | COMMON SPIKE RUSH | |
| | JUN PAT | 5G | L | JUNCUS PATENS | CALIFORNIA GREY RUSH | |
| | JUN PHA | 5G | M | JUNCUS PHAEOCEPHALUS | BROWN HEADED CREEPING RUSH | |
| | SAL SPA | 5G | L | SALVIA SPATHACEA | HUMMINGBIRD SAGE | |

PROGRESS PRINT NOT FOR CONSTRUCTION

REGISTERED LANDSCAPE ARCHITECT SAM M. MARSHALL No. 2703 Signature Date STATE OF CALIFORNIA

| REVISIONS | BY |
|---|---|
| | |

EARTHFORM DESIGN
LANDSCAPE ARCHITECTURE-LAND PLANNING-URBAN DESIGN
1528 CHAPALA, SUITE B, SANTA BARBARA, CA 93101
TEL:(805) 963-2006 ● ▲ ■ FAX:(805) 963-8335

SANDPIPER GOLF CLUB OVERALL SITE PRELIMINARY LANDSCAPE PLAN

SANDPIPER GOLF CLUB
7925 HOLLISTER AVE.
GOLETA, CA. 93117

| | |
|---|---|
| Date | 11/06/23 |
| Scale | 1"=200'-0" |
| Drawn | N.T. |
| Job | SANDPIPER |
| Print Date | |
| Sheet | L-0.1 |
| Of | Sheets |

## NOTES

1. REFER TO CIVIL DRAWINGS FOR PROPOSED GRADING PLANS.
2. REFER TO LANDSCAPE DRAWINGS FOR PROPOSED TREES AND LANDSCAPE.
3. REFER TO CIVIL DRAWINGS FOR PROPOSED HOLLISTER / CATHEDRAL OAKS TRAFFIC INFORMATION AND ADJUSTMENTS.
4. REFER TO LANDSCAPE DRAWING FOR PROPOSED GOLF ROUTING PLANS.
5. REFER TO CIVIL DRAWINGS FOR PROPOSED UTILITIES.
6. REFER TO LANDSCAPE DRAWINGS FOR LIGHTING DESIGN AND SPECIFICATIONS - U.N.O..

## LEGEND

- AREA OF WORK
- EXISTING ROUTING PLAN
- PROPOSED ROUTING PLAN




1 EXISTING / PROPOSED GOLF ROUTING PLANS OVERLAY

PROJECT 'N'

SCALE: 1" = 150'-0"

The landscape architect and his consultants do not warrant or guarantee the accuracy and completeness of the work product herein beyond a reasonable diligence. If any mistakes, omissions, or discrepancies are found to exist within the work product, the landscape architect shall be promptly notified so that he may have the opportunity to take whatever steps necessary to resolve them. Failure to promptly notify the landscape architect of such conditions shall absolve the landscape architect from any responsibility for the consequences of such discrepancies. Actions without the knowledge and consent of the landscape architect or in contradiction to the landscape architects work product or recommendations shall become the responsibility not of the landscape architect but of the parties responsible taken such action. This plan and design are the exclusive property of Earthform Design and cannot be used or reproduced without the landscape architects written consent.

REGISTERED LANDSCAPE ARCHITECT
SAM W. MAPHIS IV
No. 2703
Signature
Date
STATE OF CALIFORNIA

| REVISIONS | BY |
|---|---|
| | |
| | |
| | |
| | |
| | |
| | |

EARTHFORM DESIGN
LANDSCAPE ARCHITECTURE • LAND PLANNING • URBAN DESIGN
1227 DE LA VINA ST. SANTA BARBARA, CALIFORNIA. 93101
TEL:(805) 963-2006 ● ▲ ■ FAX:(805) 963-8335

# EXISTING / PROPOSED GOLF ROUTING PLANS OVERLAY

SANDPIPER GOLF CLUB
7925 HOLLISTER AVE.
SANTA BARBARA, CA. 93117

| | |
|---|---|
| Date | 11/06/23 |
| Scale | 1"=150'-0" |
| Drawn | - |
| Job | - |
| Print Date | |
| Sheet | LR |
| Of | Sheets |




NORTH

SCALE: 1" = 200'-0"

## SYMBOL LEGEND

- EXISTING CYPRESS
- EXISTING EUCALYPTUS TO REMAIN
- TB — TEE BOXES
- CART PATHS
- MULCH
- SAND TRAP
- SAND WASTE AREA
- SANDSTONE BOULDERS

## PLANT LIST

| Qty. | Code | Size | NICOLS PLANT FACTORS | Botanical Name | Common Name | Notes |
|---|---|---|---|---|---|---|
| | **TREES:** | | | | | |
| 16 | HES MAC | 24"-36"+ | M | HESPEROCYPARIS MACROCARPA | MONTEREY CYPRESS-to be confirmed by DOAK GOLF | -DRIP |
| 17 | MET EXC | 36" | L | METROSIDEROS EXCELSA | NEW ZEALAND CHRISTMAS TREE | -DRIP |
| | **GROUND COVER:** | | | | | -Maintain @ 4"-6" H.O.C. |
| | BOU DAC | 1G | L | BOUTELOUA DACTYLOIDES | BUFFALOGRASS | -60 Lbs. per acre-SPRAY |
| | BOU GRA | 1G | L | BOUTELOUA GRACILIS | BLUE GRAMA | -2-3 Lbs. per acre-SPRAY |
| | COM BER | 1G | L | COMMON BERMUDA VARIETIES | | -SPRAY |
| | HAR FES | 1G | L | HARD FESCUE | HARD FESCUE | -SPRAY |
| | FES OVI | 1G | L | FESTUCA OVINA | SHEEPS FESCUE | -SPRAY |
| | **OTHER GRASSES:** | | | | | |
| | AGR PAL | 1G | L | AGROSTIS PALLENS | NATIVE BENT GRASS | -DRIP / SPRAY |
| | CAR PRA | 1G | M | CAREX PRAEGRACILIS | CALIFORNIA FIELD SEDGE | -DRIP / SPRAY |
| | LOM PLA | 1G | L | LOMANDRA 'PLATINUM BEAUTY' | PLATINUM BEAUTY LOMANDRA | -DRIP |
| | MIS MOR | 5G | M | MISCANTHUS SINENSIS 'MORNING LIGHT' | EULALIA GRASS | -DRIP |
| | MUH DUB | 1G | L | MUHLENBERGIA DUBIA | PINE MUHLY | -2"+ o.c. -DRIP |
| | PEN SPA | 1G | L | PENNISETUM SPATHIOLATUM | SLENDER VELDT GRASS-2"+ o.c. or as shown | -DRIP / SPRAY |
| | SES AUT | 1G | M | SESLERIA AUTUMNALIS | AUTUMN MOOR GRASS | -DRIP |
| | STI PUL | 1G | L | STIPA PULCHRA | PURPLE NEEDLE GRASS -3' o.c. | -DRIP / SPRAY |
| | **LOW SHRUBS:** | | | | | |
| | BAC PIL | 1-5G | L | BACCHARIS PILULARIS 'PIGEON POINT' option- 'TWIN PEAKS' or 'EMERALD CARPET' | DWARF COYOTE BRUSH | -DRIP |
| | ARC PAC | 1-5G | L | ARCTOSTAPHYLOS 'PACIFIC MIST' option- 'EMERALD CARPET' - 'INSULARIS' 'CANYON SPARKLES' - 'ISLAND MANZANITA' | MANZANITA | -DRIP |
| | ARC EDM | 5G | L | ARCTOSTAPHYLOS EDMUNDSII CVS | MANZANITA CARMEL SUR. | -DRIP |
| | **SHRUBS:** | | | | | |
| | ACA COG | 5G | L | ACACIA COGNATA 'COUSIN IT' | RIVER WATTLE | -DRIP |
| | ARC HOW | 5G | L | ARCTOSTAPHYLOS 'HOWARD McMINN' | MANZANITA VAR. | -DRIP |
| | ASC VAR | 5G | VL | ASCLEPIAS VARIETIES | MILKWEED VARIETIES | -DRIP |
| | BAC SPE | 5G | L | BACCHARIS SPECIES | | -DRIP |
| | CAR TUT | 5G | L | CARISSA 'TUTTLEI' | | -DRIP |
| | CIS SUN | 5G | L | CISTUS 'SUNSET' | ROCKROSE | -DRIP |
| | COR AUS | 5G | L | CORDYLINE AUSTRALIS 'TORBAY DAZZLER' | | -DRIP |
| | HET ARB | 15G | VL | HETEROMELES ARBUTIFOLIA | TOYON | -DRIP |
| | LAU NOB | 5G | L option- | LAURUS NOBILIS 'SARATOSA' METROSIDEROS EXCELSA 'SPRING FIRE' PRUNUS LYONII PYRACANTHUS | SWEET BAY LAUREL-screen hedge NEW ZEALAND CHRISTMAS TREE CATALINA CHERRY FIREHORN BUSH | -DRIP |
| | LON JAP | 5G | L | LONICERA JAPONICA 'HALLIANA' | JAPANESE HONEYSUCKLE | -DRIP |
| | MUH CAP | 5G | L | MUHLENBERGIA CAPILLARIS | HAIRY AWN MUHLY | -DRIP |
| | PYR VAR | 5G | L | PYRACANTHA VARIETIES | FIRETHORN BUSH | -on fence-DRIP |
| | **COASTAL EDGE:** | | | | | |
| | ATR LEN | 5G | VL | ATRIPLEX LENTIFORMIS 'BREWERI' | QUAILBUSH | -DRIP |
| | ESC CAL | 5G | VL | ESCHSCHOLZIA CALIFORNICA | CALIFORNIA POPPY | -BROADCAST |
| | RHU INT | 5G | VL | RHUS INTEGRIFOLIA | LEMONADE BERRY | -DRIP |
| | SAL MEL | 5G | VL | SALVIA MELLIFERA | BLACK SAGE | -DRIP |
| | STI PUL | 5G | VL | STIPA PULCHRA | PURPLE NEEDLEGRASS | -DRIP / SPRAY |
| RIP | **RIPARIAN AREAS:** -To be confirmed by project biologist | | | | | |
| | ANE CAL | 5G | M | ANEMOPSIS CALIFORNICA | YERBA MANSA | -DRIP / SPRAY |
| | CAR PRA | 5G | M | CAREX PRAEGRACILIS | CALIFORNIA FIELD SEDGE | -DRIP / SPRAY |
| | ELE MAC | 5G | H | ELEOCHARIS MACROSTACHYA | COMMON SPIKE RUSH | -DRIP / SPRAY |
| | JUN PAT | 5G | L | JUNCUS PATENS | CALIFORNIA GREY RUSH | -DRIP / SPRAY |
| | JUN PHA | 5G | M | JUNCUS PHAEOCEPHALUS | BROWN HEADED CREEPING RUSH | -DRIP / SPRAY |
| | SAL SPA | 5G | L | SALVIA SPATHACEA | HUMMINGBIRD SAGE | -DRIP / SPRAY |

## ESHA BOUNDARY LEGEND

-SHOWN ON 1"=40' SCALE PLANS

- RAPARIAN ESHA BOUNDARY
- MONARCH BUTTERFLY ROOSTING HABITAT
- LONGICERA
- BEACH/SHORELINE
- PURPLE NEEDLE GRASS GRASSLAND
- CLIFF MALACOTHRIX SAATILIS VAR. ESHA
- HOLLY SEABLITE (SUAEDA TAXIFOLIA)
- RED SAND-VERBENA (ABRONIA MARITIMA)
- SOUTHERN CALIFORNIA BLACK WALNUT (JUGLANS CALIFORNICA)
- COASTAL BLUFF SCRUB / COASTAL SAGE SCRUB
- COASTAL WETLAND ESHA
- TIDE WATER GOBI
- CALIFORNIA RED-LEGGED FROG
- RED-TAILED HAWK NEST
- MONARCH BUTTERFLY AGGREGATION SITE
- RED-SHOULDERED HAWK NEST
- WHITE-TAILED KITE NEST
- COOPER'S HAWK NEST

# PRELIMINARY LANDSCAPE LAYOUT PLAN

PROGRESS PRINT
NOT FOR CONSTRUCTION

REGISTERED LANDSCAPE ARCHITECT — No. 2703 — Signature — Date — STATE OF CALIFORNIA

The landscape architect and his consultants do not warrant or guarantee the accuracy and completeness of the work product herein beyond a reasonable diligence. If any mistakes, omissions, or discrepancies are found to exist within the work product, the landscape architect shall be promptly notified so that he may have the opportunity to take whatever steps necessary to resolve them. Failure to promptly notify the landscape architect of such conditions shall absolve the landscape architect from any responsibility for the consequences of such discrepancies. Actions without the knowledge and consent of the landscape architect or in contradiction to the landscape architects work product or recommendations shall become the responsibility not of the landscape architect but of the parties responsible taken such action. This plan and design are the exclusive property of Earthform Design and cannot be used or reproduced without the landscape architects written consent.


| REVISIONS | BY |
|---|---|
| | |

EARTHFORM DESIGN
LANDSCAPE ARCHITECTURE · LAND PLANNING · URBAN DESIGN
1528 CHAPALA STREET, SANTA BARBARA, CALIFORNIA 93101
TEL:(805) 963-2006 ● ▲ ■ FAX:(805) 963-8335

PRELIMINARY LANDSCAPE LAYOUT

SANDPIPER GOLF CLUB
7925 HOLLISTER AVE.
SANTA BARBARA, CA. 93117

| | |
|---|---|
| Date | 11/06/23 |
| Scale | 1"=200'-0" |
| Drawn | XX |
| Job | SANDPIPER |
| Print Date | |
| Sheet | L-1 |
| Of | Sheets |

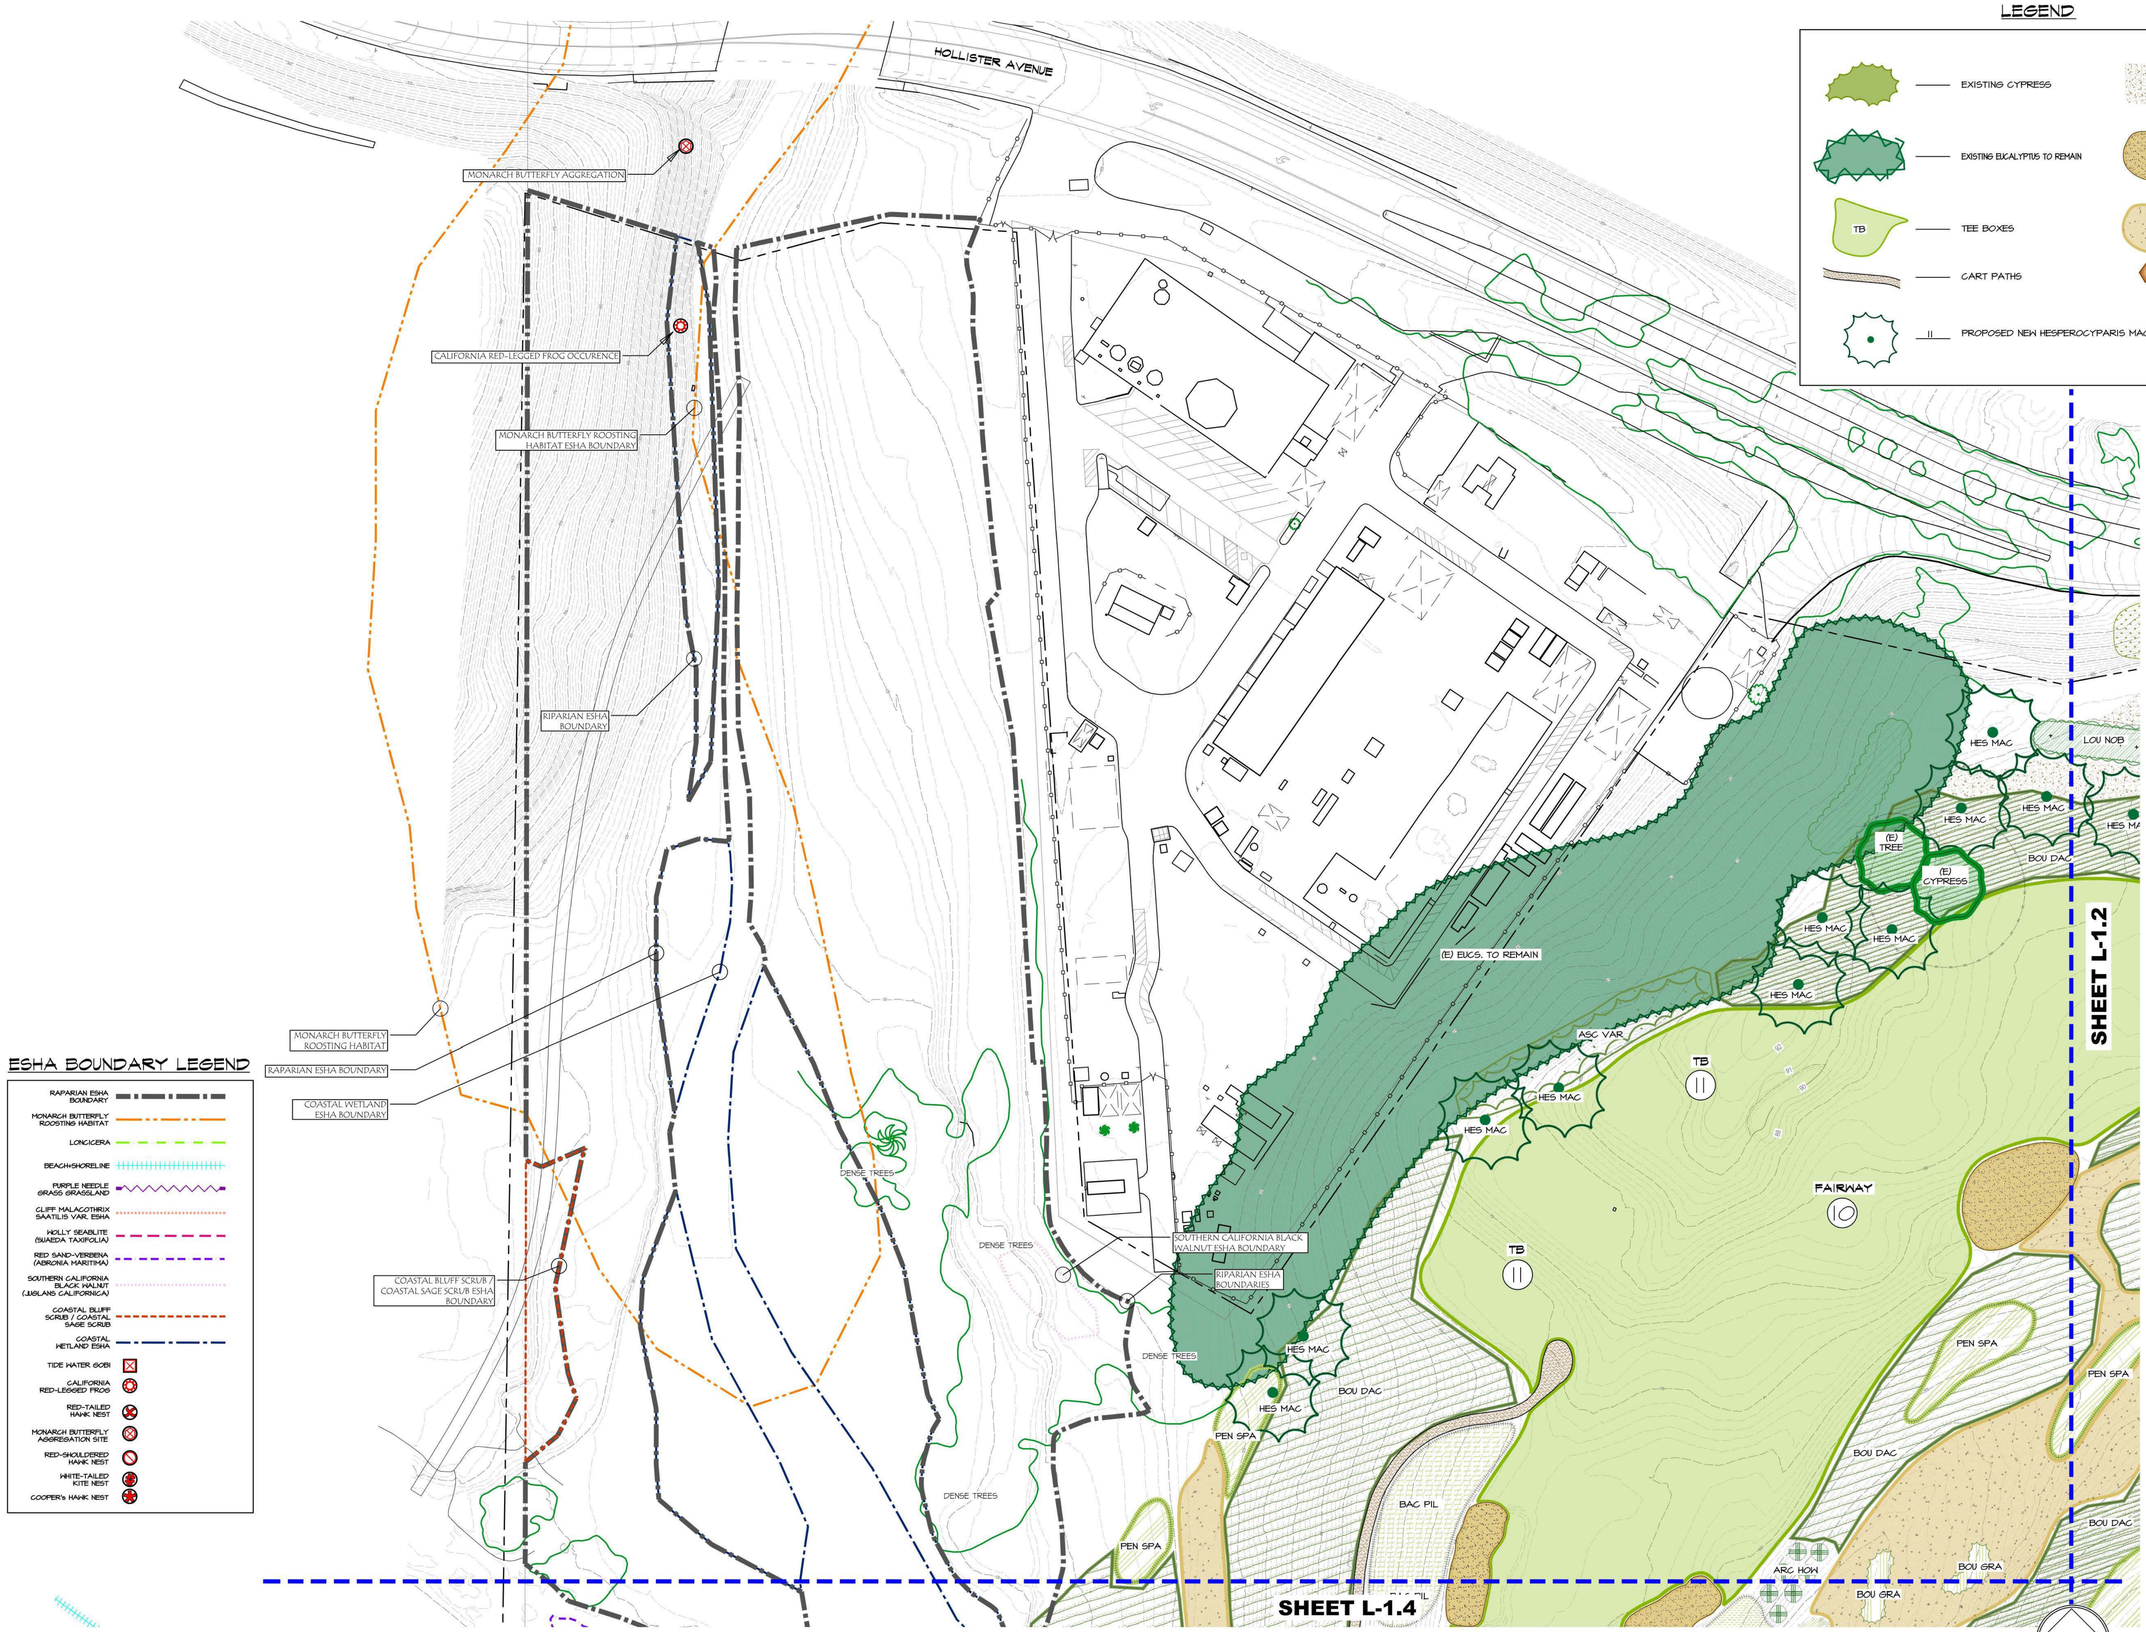


## LEGEND

- EXISTING CYPRESS
- EXISTING EUCALYPTUS TO REMAIN
- TB — TEE BOXES
- CART PATHS
- MULCH
- SAND TRAP
- SAND WASTE AREA
- SANDSTONE BOULDERS
- PROPOSED NEW HESPEROCYPARIS MACROCARPA TREES ON SHEET L-1.1

## ESHA BOUNDARY LEGEND

- RAPARIAN ESHA BOUNDARY
- MONARCH BUTTERFLY ROOSTING HABITAT
- LONGICERA
- BEACH/SHORELINE
- PURPLE NEEDLE GRASS GRASSLAND
- CLIFF MALACOTHRIX SAATILIS VAR. ESHA
- HOLLY SEABLITE (SUAEDA TAXIFOLIA)
- RED SAND-VERBENA (ABRONIA MARITIMA)
- SOUTHERN CALIFORNIA BLACK WALNUT (JUGLANS CALIFORNICA)
- COASTAL BLUFF SCRUB / COASTAL SAGE SCRUB
- COASTAL WETLAND ESHA
- TIDE WATER GOBI
- CALIFORNIA RED-LEGGED FROG
- RED-TAILED HAWK NEST
- MONARCH BUTTERFLY AGGREGATION SITE
- RED-SHOULDERED HAWK NEST
- WHITE-TAILED KITE NEST
- COOPER'S HAWK NEST

# PRELIMINARY LANDSCAPE LAYOUT PLAN

NORTH

SCALE: 1" = 40'-0"

PROGRESS PRINT
NOT FOR CONSTRUCTION

The landscape architect and his consultants do not warrant or guarantee the accuracy and completeness of the work product herein beyond a reasonable diligence. If any mistakes, omissions, or discrepancies are found to exist within the work product, the landscape architect shall be promptly notified so that he may have the opportunity to take whatever steps necessary to resolve them. Failure to promptly notify the landscape architect of such conditions shall absolve the landscape architect from any responsibility for the consequences of such discrepancies. Actions without the knowledge and consent of the landscape architect or in contradiction to the landscape architects work product or recommendations shall become the responsibility not of the landscape architect but of the parties responsible taken such action. This plan and design are the exclusive property of Earthform Design and cannot be used or reproduced without the landscape architects written consent.

| REVISIONS | BY |
|---|---|
| | |


EARTHFORM DESIGN
LANDSCAPE ARCHITECTURE·LAND PLANNING·URBAN DESIGN
1528 STATE STREET, SANTA BARBARA, CALIFORNIA 93101
TEL:(805) 963-2006 ● ▲ ■ FAX:(805) 963-8335

PRELIMINARY LANDSCAPE LAYOUT PLAN

SANDPIPER GOLF CLUB
7925 HOLLISTER AVE.
SANTA BARBARA, CA. 93117

| | |
|---|---|
| Date | 11/06/23 |
| Scale | 1"=40'-0" |
| Drawn | XX |
| Job | SANDPIPER |
| Print Date | |
| Sheet | L-1.1 |
| Of | Sheets |

REGISTERED LANDSCAPE ARCHITECT
RAM M. MARTINOV
No. 2703
Signature
Date
STATE OF CALIFORNIA

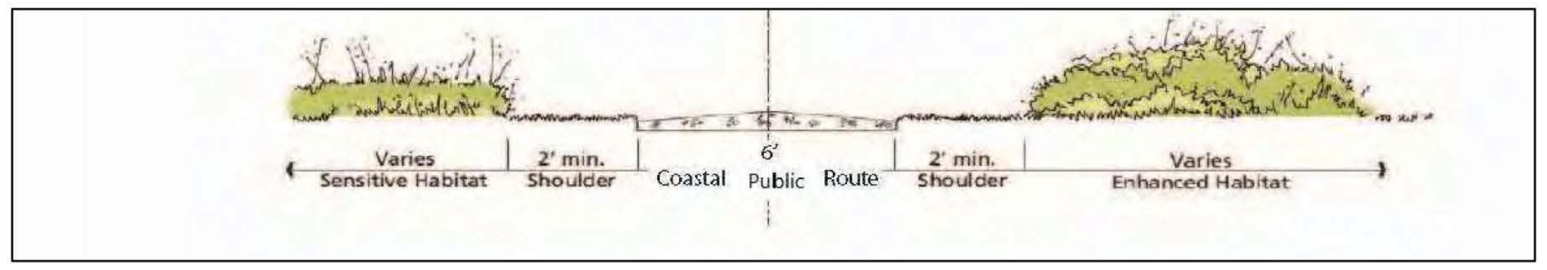


Ⓐ PATHWAY SECTION

N.T.S.

## LEGEND

- EXISTING CYPRESS
- EXISTING EUCALYPTUS TO REMAIN
- TEE BOXES
- CART PATHS
- 28 PROPOSED NEW HESPEROCYPARIS MACROCARPA TREES ON SHEET L-1.2
- 70 PROPOSED NEW METROSIDEROS EXCELSA TREES ON SHEET L-1.2
- 10 PROPOSED NEW QUERCUS VIRGINIANA TREES ON SHEET L-1.2
- MULCH
- SAND TRAP
- SAND WASTE AREA
- SANDSTONE BOULDERS

## ESHA BOUNDARY LEGEND

- RAPARIAN ESHA BOUNDARY
- MONARCH BUTTERFLY ROOSTING HABITAT
- LONCICERA
- BEACH+SHORELINE
- PURPLE NEEDLE GRASS GRASSLAND
- CLIFF MALACOTHRIX SAATILIS VAR. ESHA
- WOLLY SEABLITE (SUAEDA TAXIFOLIA)
- RED SAND-VERBENA (ABRONIA MARITIMA)
- SOUTHERN CALIFORNIA BLACK WALNUT (JUGLANS CALIFORNICA)
- COASTAL BLUFF SCRUB / COASTAL SAGE SCRUB
- COASTAL WETLAND ESHA
- TIDE WATER GOBI
- CALIFORNIA RED-LEGGED FROG
- RED-TAILED HAWK NEST
- MONARCH BUTTERFLY AGGREGATION SITE
- RED-SHOULDERED HAWK NEST
- WHITE-TAILED KITE NEST
- COOPER's HAWK NEST




PRELIMINARY LANDSCAPE LAYOUT PLAN

NORTH

SCALE: 1" = 40'-0"

CONCEPTUAL NOT FOR DISTRIBUTION

REGISTERED LANDSCAPE ARCHITECT SAM W. MAPHIS IV No. 2703 Signature Date STATE OF CALIFORNIA

The landscape architect and his consultants do not warrant or guarantee the accuracy and completeness of the work product herein beyond a reasonable diligence. If any mistakes, omissions, or discrepancies are found to exist within the work product, the landscape architect shall be promptly notified so that he may have the opportunity to take whatever steps necessary to resolve them. Failure to promptly notify the landscape architect of such conditions shall absolve the landscape architect from any responsibility for the consequences of such discrepancies. Actions without the knowledge and consent of the landscape architect or in contradiction to the landscape architects work product or recommendations shall become the responsibility not of the landscape architect but of the parties responsible taken such action. This plan and design are the exclusive property of Earthform Design and cannot be used or reproduced without the landscape architects written consent.

| REVISIONS | BY |
|---|---|
| | |


EARTHFORM DESIGN
LANDSCAPE ARCHITECTURE • LAND PLANNING • URBAN DESIGN
1227 DE LA VINA ST. SANTA BARBARA, CALIFORNIA. 93101
TEL:(805) 963-2006 • FAX:(805) 963-8335


PRELIMINARY LANDSCAPE LAYOUT PLAN

SANDPIPER GOLF CLUB
7925 HOLLISTER AVE.
SANTA BARBARA, CA. 93117

Date 11/06/23
Scale 1"=40'-0"
Drawn XX
Job SANDPIPER
Print Date
Sheet L-1.2
Of Sheets




A PATHWAY SECTION

N.T.S.

## LEGEND

- EXISTING CYPRESS
- EXISTING EUCALYPTUS TO REMAIN
- TB — TEE BOXES
- CART PATHS
- MULCH
- SAND TRAP
- SAND WASTE AREA
- SANDSTONE BOULDERS
- PROPOSED NEW HESPEROCYPARIS MACROCARPA TREES ON SHEET L-1.3
- PROPOSED NEW METROSIDEROS EXCELSA TREES ON SHEET L-1.3

## ESHA BOUNDARY LEGEND

- RAPARIAN ESHA BOUNDARY
- MONARCH BUTTERFLY ROOSTING HABITAT
- LONICERA
- BEACH+SHORELINE
- PURPLE NEEDLE GRASS GRASSLAND
- CLIFF MALACOTHRIX SAXATILIS VAR. ESHA
- HOLLY SEABLITE (SUAEDA TAXIFOLIA)
- RED SAND-VERBENA (ABRONIA MARITIMA)
- SOUTHERN CALIFORNIA BLACK WALNUT (JUGLANS CALIFORNICA)
- COASTAL BLUFF SCRUB / COASTAL SAGE SCRUB
- COASTAL WETLAND ESHA
- TIDE WATER GOBI
- CALIFORNIA RED-LEGGED FROG
- RED-TAILED HAWK NEST
- MONARCH BUTTERFLY AGGREGATION SITE
- RED-SHOULDERED HAWK NEST
- WHITE-TAILED KITE NEST
- COOPER's HAWK NEST

MATCH LINE

SHEET L-1.2

(N) CEDAR WOOD SPLIT RAIL FENCE

(N) 6' PATH

HOLLISTER AVENUE

LAS ARMAS ROAD

PEDESTRIAN PATH

A L-1.3

R.O.W. LINE

(E) EUCS. TO REMAIN W. MULCH UNDER

SEE SHEET LC-2.3 FOR BARNSDALL PLANTING LAYOUT

GONG, SIDEWALK

BARNSDALL

(E) OPUNTIA CACTUS

(E) TREES

(E) TREE T.B.R.

OVERFLOW PARKING

SECURITY GATE

MAINTENANCE YARD

(E) EUCS. TO REMAIN W. MULCH UNDER

MET SPRING FIRE

HET ARB

LOU NOB

(E) ASH TO BE TRIMMED PER GOLF COURSE ARCHITECT

(E) ASH

W. MULCH UNDER

DRIVING RANGE

FAIRWAY

PEN SPA

BOU DAC

BOU GRA

ARC HOW

CAR TUT

ASC VAR

MULCH

RED-SHOULDERED HAWK NEST

RAPARIAN ESHA BOUNDARY

(E) TREE

(E) WILLOWS TO REMAIN

RIP

(E) CYPRESS

TB

SHEET L-1.6

MATCH LINE

NORTH

SCALE: 1" = 40'-0"

PRELIMINARY LANDSCAPE LAYOUT PLAN

CONCEPTUAL NOT FOR DISTRIBUTION

The landscape architect and his consultants do not warrant or guarantee the accuracy and completeness of the work product herein beyond a reasonable diligence. If any mistakes, omissions, or discrepancies are found to exist within the work product, the landscape architect shall be promptly notified so that he may have the opportunity to take whatever steps necessary to resolve them. Failure to promptly notify the landscape architect of such conditions shall absolve the landscape architect from any responsibility for the consequences of such discrepancies. Actions without the knowledge and consent of the landscape architect or in contradiction to the landscape architects work product or recommendations shall become the responsibility not of the landscape architect but of the parties responsible taken such action. This plan and design are the exclusive property of Earthform Design and cannot be used or reproduced without the landscape architects written consent.

REVISIONS | BY


EARTHFORM DESIGN
LANDSCAPE ARCHITECTURE · LAND PLANNING · URBAN DESIGN
1504 STATE STREET, SANTA BARBARA, CALIFORNIA 93101
TEL: (805) 963-2006 ● ▲ ■ FAX: (805) 963-8335

PRELIMINARY LANDSCAPE LAYOUT PLAN

SANDPIPER GOLF CLUB
7925 HOLLISTER AVE.
SANTA BARBARA, CA. 93117

Date 11/06/23
Scale 1"=40'-0"
Drawn XX
Job SANDPIPER
Print Date
Sheet L-1.3
Of Sheets

REGISTERED LANDSCAPE ARCHITECT JOHN W. MARTINY No. 2703 Signature Date STATE OF CALIFORNIA

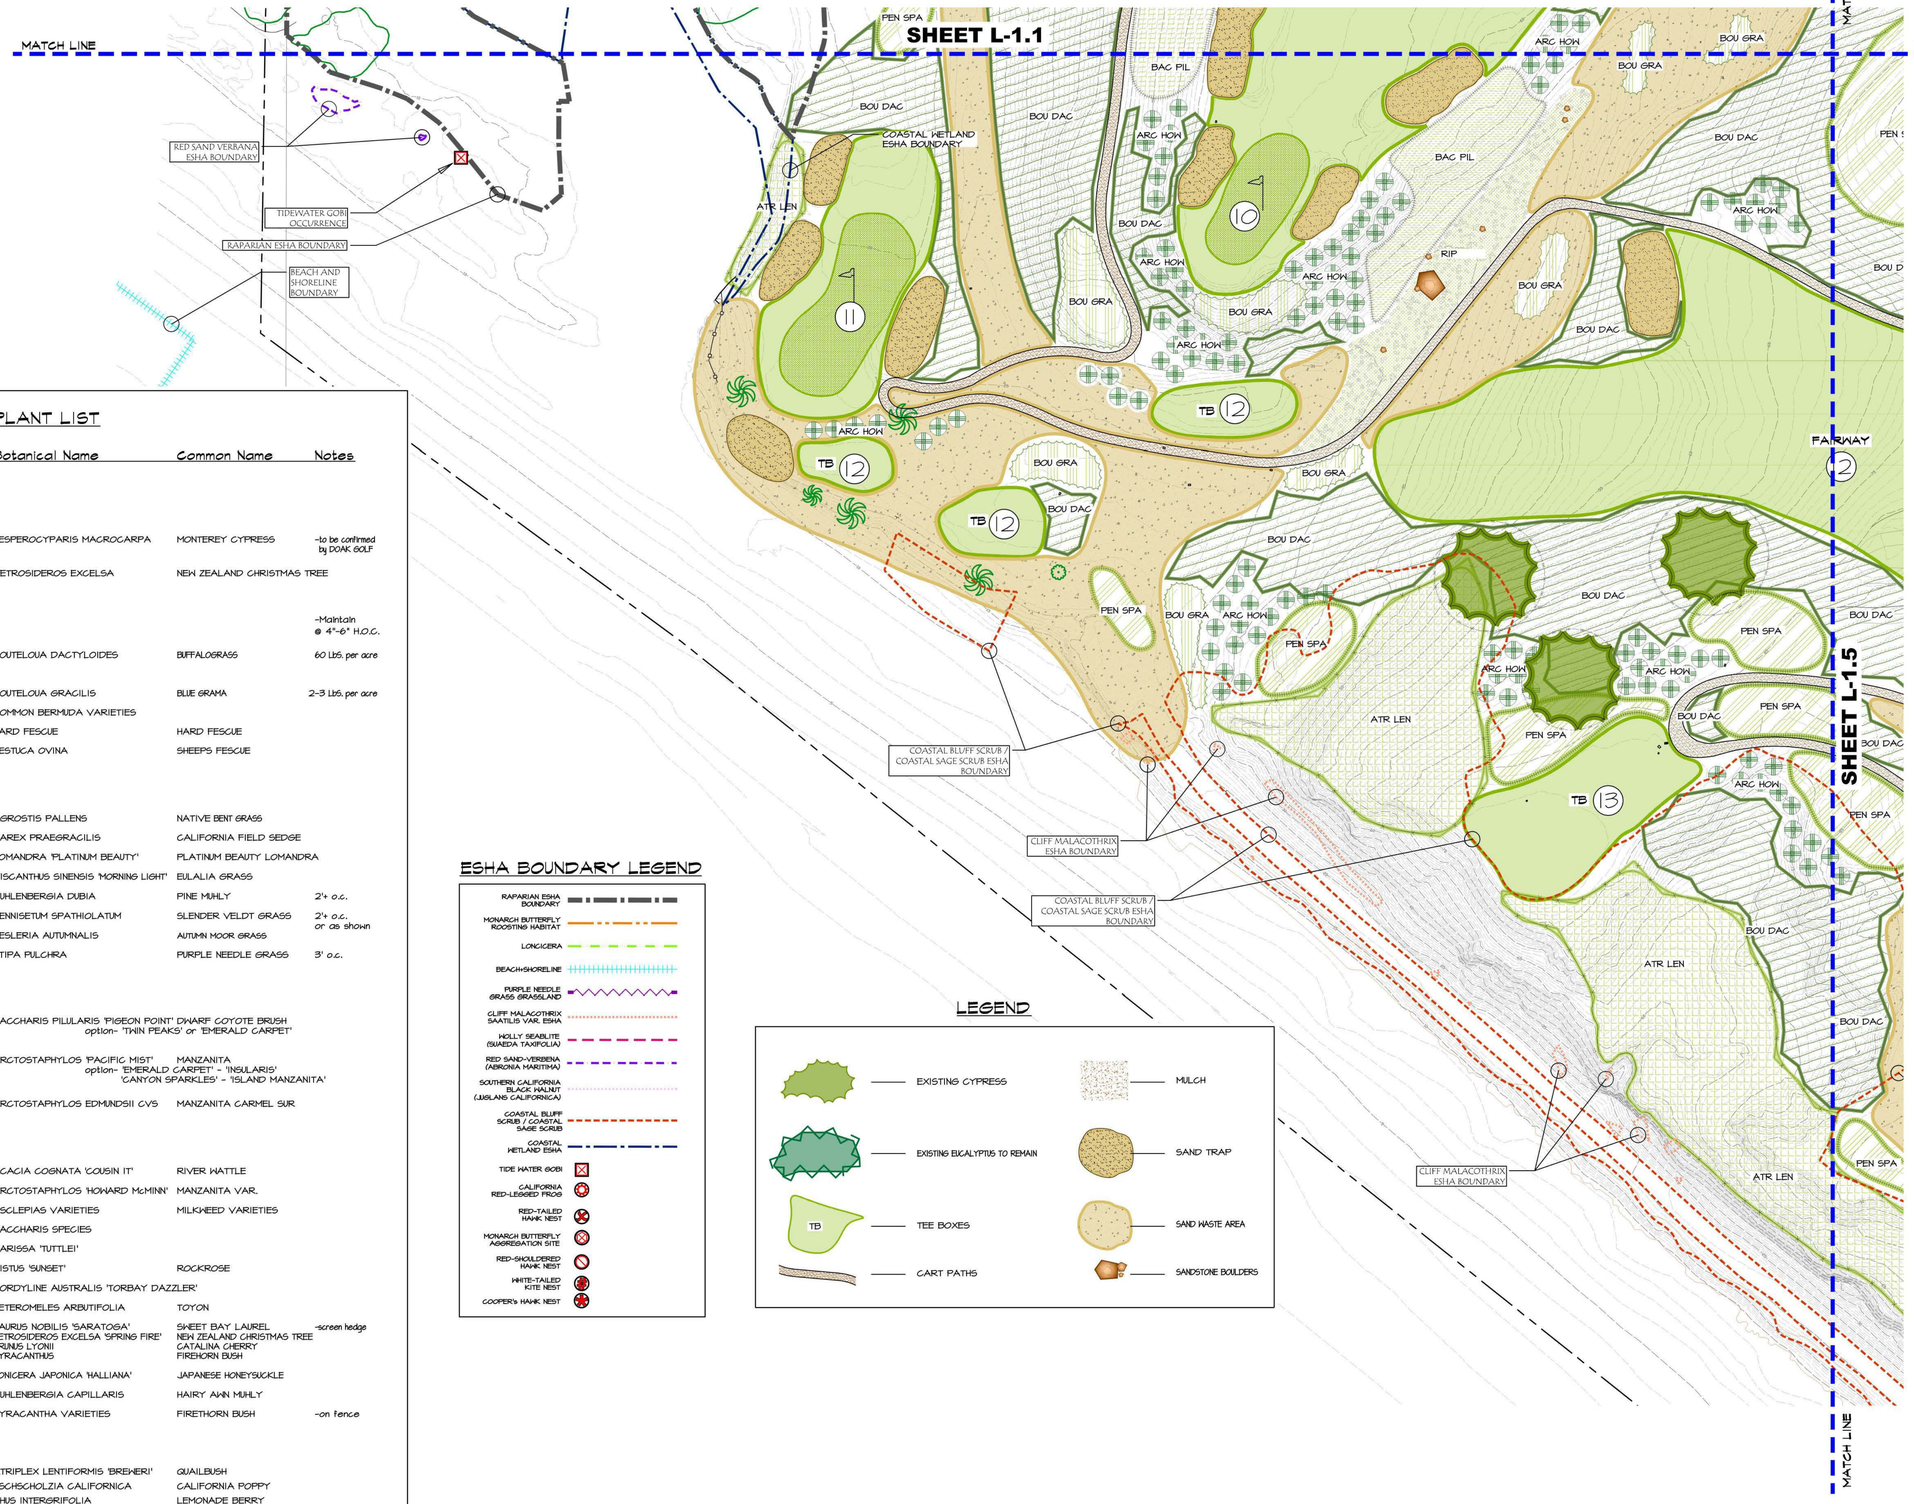


## PLANT LIST

| Qty. | Code | Size | WUCOLS PLANT FACTORS | Botanical Name | Common Name | Notes |
|---|---|---|---|---|---|---|
| **TREES:** | | | | | | |
| | HES MAC | 24" | M | HESPEROCYPARIS MACROCARPA | MONTEREY CYPRESS | -to be confirmed by DOAK GOLF |
| | MET EXC | 36" | L | METROSIDEROS EXCELSA | NEW ZEALAND CHRISTMAS TREE | |
| **GROUND COVER:** | | | | | | -Maintain @ 4"-6" H.O.C. |
| | BOU DAC | 1G | L | BOUTELOUA DACTYLOIDES | BUFFALOGRASS | 60 LBS. per acre |
| | BOU GRA | 1G | L | BOUTELOUA GRACILIS | BLUE GRAMA | 2-3 LBS. per acre |
| | COM BER | 1G | L | COMMON BERMUDA VARIETIES | | |
| | HAR FES | 1G | L | HARD FESCUE | HARD FESCUE | |
| | FES OVI | 1G | L | FESTUCA OVINA | SHEEPS FESCUE | |
| **OTHER GRASSES:** | | | | | | |
| | AGR PAL | 1G | L | AGROSTIS PALLENS | NATIVE BENT GRASS | |
| | CAR PRA | 1G | M | CAREX PRAEGRACILIS | CALIFORNIA FIELD SEDGE | |
| | LOM PLA | 1G | L | LOMANDRA 'PLATINUM BEAUTY' | PLATINUM BEAUTY' LOMANDRA | |
| | MIS MOR | 5G | M | MISCANTHUS SINENSIS 'MORNING LIGHT' | EULALIA GRASS | |
| | MUH DUB | 1G | L | MUHLENBERGIA DUBIA | PINE MUHLY | 2'+ o.c. |
| | PEN SPA | 1G | L | PENNISETUM SPATHIOLATUM | SLENDER VELDT GRASS | 2'+ o.c. or as shown |
| | SES AUT | 1G | M | SESLERIA AUTUMNALIS | AUTUMN MOOR GRASS | |
| | STI PUL | 1G | L | STIPA PULCHRA | PURPLE NEEDLE GRASS | 3' o.c. |
| **LOW SHRUBS:** | | | | | | |
| | BAC PIL | 1-5G | L | BACCHARIS PILULARIS 'PIGEON POINT' option- 'TWIN PEAKS' or 'EMERALD CARPET' | DWARF COYOTE BRUSH | |
| | ARC PAC | 1-5G | L | ARCTOSTAPHYLOS 'PACIFIC MIST' option- 'EMERALD CARPET' - 'INSULARIS' 'CANYON SPARKLES' - 'ISLAND MANZANITA' | MANZANITA | |
| | ARC EDM | 5G | L | ARCTOSTAPHYLOS EDMUNDSII CVS | MANZANITA CARMEL SUR | |
| **SHRUBS:** | | | | | | |
| | ACA COG | 5G | L | ACACIA COGNATA 'COUSIN IT' | RIVER WATTLE | |
| | ARC HOW | 5G | L | ARCTOSTAPHYLOS 'HOWARD McMINN' | MANZANITA VAR. | |
| | ASC VAR | 5G | VL | ASCLEPIAS VARIETIES | MILKWEED VARIETIES | |
| | BAC SPE | 5G | L | BACCHARIS SPECIES | | |
| | CAR TUT | 5G | L | CARISSA 'TUTTLEI' | | |
| | CIS SUN | 5G | L | CISTUS 'SUNSET' | ROCKROSE | |
| | COR AUS | 5G | L | CORDYLINE AUSTRALIS 'TORBAY DAZZLER' | | |
| | HET ARB | 15G | VL | HETEROMELES ARBUTIFOLIA | TOYON | |
| | LAU NOB | 5G | L option- | LAURUS NOBILIS 'SARATOGA' METROSIDEROS EXCELSA 'SPRING FIRE' PRUNUS LYONII PYRACANTHUS | SWEET BAY LAUREL NEW ZEALAND CHRISTMAS TREE CATALINA CHERRY FIREHORN BUSH | -screen hedge |
| | LON JAP | 5G | L | LONICERA JAPONICA 'HALLIANA' | JAPANESE HONEYSUCKLE | |
| | MUH CAP | 5G | L | MUHLENBERGIA CAPILLARIS | HAIRY AHN MUHLY | |
| | PYR VAR | 5G | L | PYRACANTHA VARIETIES | FIRETHORN BUSH | -on fence |
| **COASTAL EDGE:** | | | | | | |
| | ATR LEN | 5G | VL | ATRIPLEX LENTIFORMIS 'BREWERI' | QUAILBUSH | |
| | ESC CAL | 5G | VL | ESCHSCHOLZIA CALIFORNICA | CALIFORNIA POPPY | |
| | RHU INT | 5G | VL | RHUS INTERGRIFOLIA | LEMONADE BERRY | |
| | SAL MEL | 5G | VL | SALVIA MELLIFERA | BLACK SAGE | |
| | STI PUL | 5G | VL | STIPA PULCHRA | PURPLE NEEDLEGRASS | |
| **RIPARIAN AREAS:** -To be confirmed by project biologist | | | | | | |
| | ANE CAL | 5G | M | ANEMOPSIS CALIFORNICA | YERBA MANSA | |
| | CAR PRA | 5G | M | CAREX PRAEGRACILIS | CALIFORNIA FIELD SEDGE | |
| | ELE MAC | 5G | H | ELEOCHARIS MACROSTACHYA | COMMON SPIKE RUSH | |
| | JUN PAT | 5G | L | JUNCUS PATENS | CALIFORNIA GREY RUSH | |
| | JUN PHA | 5G | M | JUNCUS PHAEOCEPHALUS | BROWN HEADED CREEPING RUSH | |
| | SAL SPA | 5G | L | SALVIA SPATHACEA | HUMMINGBIRD SAGE | |

## ESHA BOUNDARY LEGEND

- RAPARIAN ESHA BOUNDARY
- MONARCH BUTTERFLY ROOSTING HABITAT
- LONICERA
- BEACH/SHORELINE
- PURPLE NEEDLE GRASS GRASSLAND
- CLIFF MALACOTHRIX SAATILIS VAR. ESHA
- HOLLY SEABLITE (SUAEDA TAXIFOLIA)
- RED SAND-VERBENA (ABRONIA MARITIMA)
- SOUTHERN CALIFORNIA BLACK WALNUT (JUGLANS CALIFORNICA)
- COASTAL BLUFF SCRUB / COASTAL SAGE SCRUB
- COASTAL WETLAND ESHA
- TIDE WATER GOBI
- CALIFORNIA RED-LEGGED FROG
- RED-TAILED HAWK NEST
- MONARCH BUTTERFLY AGGREGATION SITE
- RED-SHOULDERED HAWK NEST
- WHITE-TAILED KITE NEST
- COOPER'S HAWK NEST

## LEGEND

- EXISTING CYPRESS
- EXISTING EUCALYPTUS TO REMAIN
- TB — TEE BOXES
- CART PATHS
- MULCH
- SAND TRAP
- SAND WASTE AREA
- SANDSTONE BOULDERS

# PRELIMINARY LANDSCAPE LAYOUT PLAN

NORTH

SCALE: 1" = 40'-0"

CONCEPTUAL NOT FOR DISTRIBUTION

The landscape architect and his consultants do not warrant or guarantee the accuracy and completeness of the work product herein beyond a reasonable diligence. If any mistakes, omissions, or discrepancies are found to exist within the work product, the landscape architect shall be promptly notified so that he may have the opportunity to take whatever steps necessary to resolve them. Failure to promptly notify the landscape architect of such conditions shall absolve the landscape architect from any responsibility for the consequences of such discrepancies. Actions without the knowledge and consent of the landscape architect or in contradiction to the landscape architects work product or recommendations shall become the responsibility not of the landscape architect but of the parties responsible taken such action. This plan and design are the exclusive property of Earthform Design and cannot be used or reproduced without the landscape architects written consent.

| REVISIONS | BY |
|---|---|
| | |

EARTHFORM DESIGN
LANDSCAPE ARCHITECTURE·LAND PLANNING·URBAN DESIGN
1528 STATE STREET, SANTA BARBARA, CALIFORNIA 93101
TEL:(805) 963-2006 ● ▲ ■ FAX:(805) 963-8335

PRELIMINARY LANDSCAPE LAYOUT PLAN

SANDPIPER GOLF CLUB
7925 HOLLISTER AVE.
SANTA BARBARA, CA. 93117

| | |
|---|---|
| Date | 11/06/23 |
| Scale | 1"=40'-0" |
| Drawn | XX |
| Job | SANDPIPER |
| Print Date | |
| Sheet | L-1.4 |
| Of | Sheets |

PROFESSIONAL LANDSCAPE ARCHITECT SAM B. MARVIN No. 2703 Signature Date STATE OF CALIFORNIA




# PRELIMINARY LANDSCAPE LAYOUT PLAN

NORTH

SCALE: 1" = 40'-0"

The landscape architect and his consultants do not warrant or guarantee the accuracy and completeness of the work product herein beyond a reasonable diligence. If any mistakes, omissions, or discrepancies are found to exist within the work product, the landscape architect shall be promptly notified so that he may have the opportunity to take whatever steps necessary to resolve them. Failure to promptly notify the landscape architect of such conditions shall absolve the landscape architect from any responsibility for the consequences of such discrepancies. Actions without the knowledge and consent of the landscape architect or in contradiction to the landscape architects work product or recommendations shall become the responsibility not of the landscape architect but of the parties responsible taken such action. This plan and design are the exclusive property of Earthform Design and cannot be used or reproduced without the landscape architects written consent.

PROGRESS PRINT
NOT FOR CONSTRUCTION

REGISTERED LANDSCAPE ARCHITECT
SAM W. MAPHIS IV
No. 2703
Signature
Date
STATE OF CALIFORNIA

| REVISIONS | BY |
|---|---|
| | |

EARTHFORM DESIGN
LANDSCAPE ARCHITECTURE • LAND PLANNING • URBAN DESIGN
1227 DE LA VINA ST. SANTA BARBARA, CALIFORNIA. 93101
TEL:(805) 963-2006 • FAX:(805) 963-8335

PRELIMINARY LANDSCAPE LAYOUT PLAN

SANDPIPER GOLF CLUB
7925 HOLLISTER AVE.
SANTA BARBARA, CA. 93117

Date 11/06/23
Scale 1"=40'-0"
Drawn XX
Job SANDPIPER
Print Date
Sheet L-1.5
Of Sheets

SHEET L-1.3

MATCH LINE

SHEET L-1.5

SHEET L-1.8

BOU GRA
BOU DAC
PEN SPA
ARC HOW
HET ARB
(E) CYPRESS
(E) CYPRESS TO BE REMOVED
(E) OAK
(E) WILLOWS TO REMAIN
(E) EUC.
(E) TREE
(E) EUCS. TO REMAIN
(E) EUCS. TO REMAIN W. MULCH UNDER
(E) FENCE TO BE REPLACED AND ALL AREAS SECURED FROM EASTERN PROPERTY
RIP
MULCH
ASC VAR
TB
FAIRWAY 2
FAIRWAY 3
FAIRWAY 4
FAIRWAY 8
FAIRWAY 16
RAPARIAN ESHA BOUNDARY
SANDSTONE DRY CREEK
(N) BRIDGE SEE IMAGE ON L-0.1
RED-TAILED HAWK NEST
METROSIDEROS SPRING FIRE or LAURUS NOBILIS HEDGE
SERVICE MAINTENANCE ROA
MONARCH BUTTERFLY ROOSTING HABITAT ESHA BOUNDARY
COASTAL BLUFF SCRUB / COASTAL SAGE SCRUB ESHA BOUNDARY
POSSIBLE TRANSPLANT

# PRELIMINARY LANDSCAPE LAYOUT PLAN

NORTH

SCALE: 1" = 40'-0"

The landscape architect and his consultants do not warrant or guarantee the accuracy and completeness of the work product herein beyond a reasonable diligence. If any mistakes, omissions, or discrepancies are found to exist within the work product, the landscape architect shall be promptly notified so that he may have the opportunity to take whatever steps necessary to resolve them. Failure to promptly notify the landscape architect of such conditions shall absolve the landscape architect from any responsibility for the consequences of such discrepancies. Actions without the knowledge and consent of the landscape architect or in contradiction to the landscape architects work product or recommendations shall become the responsibility not of the landscape architect but of the parties responsible taken such action. This plan and design are the exclusive property of Earthform Design and cannot be used or reproduced without the landscape architects written consent.

PROGRESS PRINT
NOT FOR CONSTRUCTION

REGISTERED LANDSCAPE ARCHITECT
SAM A. MARTINEZ
No. 2703
Signature
Date
STATE OF CALIFORNIA

REVISIONS | BY

EARTHFORM DESIGN
LANDSCAPE ARCHITECTURE · LAND PLANNING · URBAN DESIGN
1528 CHAPALA STREET, SUITE 201 SANTA BARBARA, CA 93101
TEL: (805) 963-2006 ● ▲ ■ FAX: (805) 963-8335

PRELIMINARY LANDSCAPE LAYOUT PLAN

SANDPIPER GOLF CLUB
7925 HOLLISTER AVE.
SANTA BARBARA, CA. 93117

Date 11/06/23
Scale 1"=40'-0"
Drawn XX
Job SANDPIPER
Print Date
Sheet L-1.6
Of Sheets

## ESHA BOUNDARY LEGEND

- RAPARIAN ESHA BOUNDARY
- MONARCH BUTTERFLY ROOSTING HABITAT
- LONGICERA
- BEACH/SHORELINE
- PURPLE NEEDLE GRASS GRASSLAND
- CLIFF MALACOTHRIX SAATILIS VAR. ESHA
- HOLLY SEABLITE (SUAEDA TAXIFOLIA)
- RED SAND-VERBENA (ABRONIA MARITIMA)
- SOUTHERN CALIFORNIA BLACK WALNUT (JUGLANS CALIFORNICA)
- COASTAL BLUFF SCRUB / COASTAL SAGE SCRUB
- COASTAL WETLAND ESHA
- TIDE WATER GOBI
- CALIFORNIA RED-LEGGED FROG
- RED-TAILED HAWK NEST
- MONARCH BUTTERFLY AGGREGATION SITE
- RED-SHOULDERED HAWK NEST
- WHITE-TAILED KITE NEST
- COOPER'S HAWK NEST

## PLANT LIST

| Qty. | Code | Size | WUCOLS PLANT FACTORS | Botanical Name | Common Name | Notes |
|---|---|---|---|---|---|---|
| **TREES:** | | | | | | |
| | HES MAC | 24" | M | HESPEROCYPARIS MACROCARPA | MONTEREY CYPRESS | -to be confirmed by DOAK GOLF |
| | MET EXC | 36" | L | METROSIDEROS EXCELSA | NEW ZEALAND CHRISTMAS TREE | |
| **GROUND COVER:** | | | | | | -Maintain @ 4"-6" H.O.C. |
| | BOU DAC | 16 | L | BOUTELOUA DACTYLOIDES | BUFFALOGRASS | 60 LBS. per acre |
| | BOU GRA | 16 | L | BOUTELOUA GRACILIS | BLUE GRAMA | 2-3 LBS. per acre |
| | COM BER | 16 | L | COMMON BERMUDA VARIETIES | | |
| | HAR FES | 16 | L | HARD FESCUE | HARD FESCUE | |
| | FES OVI | 16 | L | FESTUCA OVINA | SHEEPS FESCUE | |
| **OTHER GRASSES:** | | | | | | |
| | AGR PAL | 16 | L | AGROSTIS PALLENS | NATIVE BENT GRASS | |
| | CAR PRA | 16 | M | CAREX PRAEGRACILIS | CALIFORNIA FIELD SEDGE | |
| | LOM PLA | 16 | L | LOMANDRA 'PLATINUM BEAUTY' | PLATINUM BEAUTY LOMANDRA | |
| | MIS MOR | 5G | M | MISCANTHUS SINENSIS 'MORNING LIGHT' | EULALIA GRASS | |
| | MUH DUB | 16 | L | MUHLENBERGIA DUBIA | PINE MUHLY | 2'+ o.c. |
| | PEN SPA | 16 | L | PENNISETUM SPATHIOLATUM | SLENDER VELDT GRASS | 2'+ o.c. or as shown |
| | SES AUT | 16 | M | SESLERIA AUTUMNALIS | AUTUMN MOOR GRASS | |
| | STI PUL | 16 | L | STIPA PULCHRA | PURPLE NEEDLE GRASS | 3' o.c. |
| **LOW SHRUBS:** | | | | | | |
| | BAC PIL | 1-5G | L | BACCHARIS PILULARIS 'PIGEON POINT' option- 'TWIN PEAKS' or 'EMERALD CARPET' | DWARF COYOTE BRUSH | |
| | ARC PAC | 1-5G | L | ARCTOSTAPHYLOS 'PACIFIC MIST' option- 'EMERALD CARPET' - 'INSULARIS' 'CANYON SPARKLES' - 'ISLAND MANZANITA' | MANZANITA | |
| | ARC EDM | 5G | L | ARCTOSTAPHYLOS EDMUNDSII GVS | MANZANITA CARMEL SUR | |
| **SHRUBS:** | | | | | | |
| | ACA COS | 5G | L | ACACIA COSNATA 'COUSIN IT' | RIVER WATTLE | |
| | ARC HOW | 5G | L | ARCTOSTAPHYLOS 'HOWARD McMINN' | MANZANITA VAR. | |
| | ASC VAR | 5G | VL | ASCLEPIAS VARIETIES | MILKWEED VARIETIES | |
| | BAC SPE | 5G | L | BACCHARIS SPECIES | | |
| | CAR TUT | 5G | L | CARISSA 'TUTTLE!' | | |
| | CIS SUN | 5G | L | CISTUS 'SUNSET' | ROCKROSE | |
| | COR AUS | 5G | L | CORDYLINE AUSTRALIS 'TORBAY DAZZLER' | | |
| | HET ARB | 15G | VL | HETEROMELES ARBUTIFOLIA | TOYON | |
| | LAU NOB | 5G | L option- | LAURUS NOBILIS 'SARATOGA' METROSIDEROS EXCELSA 'SPRING FIRE' PRUNUS LYONII PYRACANTHUS | SWEET BAY LAUREL NEW ZEALAND CHRISTMAS TREE CATALINA CHERRY FIRETHORN BUSH | -screen hedge |
| | LON JAP | 5G | L | LONICERA JAPONICA 'HALLIANA' | JAPANESE HONEYSUCKLE | |
| | MUH CAP | 5G | L | MUHLENBERGIA CAPILLARIS | HAIRY AHN MUHLY | |
| | PYR VAR | 5G | L | PYRACANTHA VARIETIES | FIRETHORN BUSH | -on fence |
| **COASTAL EDGE:** | | | | | | |
| | ATR LEN | 5G | VL | ATRIPLEX LENTIFORMIS 'BREWERI' | QUAILBUSH | |
| | ESC CAL | 5G | VL | ESCHSCHOLZIA CALIFORNICA | CALIFORNIA POPPY | |
| | RHU INT | 5G | VL | RHUS INTERGRIFOLIA | LEMONADE BERRY | |
| | SAL MEL | 5G | VL | SALVIA MELLIFERA | BLACK SAGE | |
| | STI PUL | 5G | VL | STIPA PULCHRA | PURPLE NEEDLEGRASS | |
| **RIPARIAN AREAS:** -To be confirmed by project biologist | | | | | | |
| RIP | ANE CAL | 5G | M | ANEMOPSIS CALIFORNICA | YERBA MANSA | |
| | CAR PRA | 5G | M | CAREX PRAEGRACILIS | CALIFORNIA FIELD SEDGE | |
| | ELE MAC | 5G | H | ELEOCHARIS MACROSTACHYA | COMMON SPIKE RUSH | |
| | JUN PAT | 5G | L | JUNCUS PATENS | CALIFORNIA GREY RUSH | |
| | JUN PHA | 5G | M | JUNCUS PHAEOCEPHALUS | BROWN HEADED CREEPING RUSH | |
| | SAL SPA | 5G | L | SALVIA SPATHACEA | HUMMINGBIRD SAGE | |

SHEET L-1.5

MATCH LINE

SHEET L-1.6

SHEET L-1.8

SHEET L-1.7 (A)

COASTAL BLUFF SCRUB / COASTAL SAGE SCRUB ESHA BOUNDARY

COASTAL WETLAND ESHA BOUNDARY

CLIFF MALACOTHRIX ESHA BOUNDARY

BEACH AND SHORELINE BOUNDARY

WOOLY SEABLITE

(4) (E) CYPRESS TO BE REMOVED

FAIRWAY 16

FAIRWAY 17

# PRELIMINARY LANDSCAPE LAYOUT PLAN

NORTH

SCALE: 1" = 40'-0"

The landscape architect and his consultants do not warrant or guarantee the accuracy and completeness of the work product herein beyond a reasonable diligence. If any mistakes, omissions, or discrepancies are found to exist within the work product, the landscape architect shall be promptly notified so that he may have the opportunity to take whatever steps necessary to resolve them. Failure to promptly notify the landscape architect of such conditions shall absolve the landscape architect from any responsibility for the consequences of such discrepancies. Actions without the knowledge and consent of the landscape architect or in contradiction to the landscape architects work product or recommendations shall become the responsibility not of the landscape architect but of the parties responsible taken such action. This plan and design are the exclusive property of Earthform Design and cannot be used or reproduced without the landscape architects written consent.

PROGRESS PRINT NOT FOR CONSTRUCTION

REGISTERED LANDSCAPE ARCHITECT M. MARTIN No. 2703 Signature Date STATE OF CALIFORNIA

| REVISIONS | BY |
|---|---|
| | |

EARTHFORM DESIGN
LANDSCAPE ARCHITECTURE · LAND PLANNING · URBAN DESIGN
1528 CHAPALA STREET, SUITE 203 · SANTA BARBARA, CA 93101
TEL: (805) 963-2006 ● FAX: (805) 963-8335

PRELIMINARY LANDSCAPE LAYOUT PLAN

SANDPIPER GOLF CLUB
7925 HOLLISTER AVE.
SANTA BARBARA, CA. 93117

| | |
|---|---|
| Date | 11/06/23 |
| Scale | 1"=40'-0" |
| Drawn | XX |
| Job | SANDPIPER |
| Print Date | |
| Sheet | L-1.7 |
| Of | Sheets |

SHEET L-1.6

SHEET L-1.7

SHEET L-1.9

MATCH LINE

FAIRWAY 16

FAIRWAY 7

(E) CYPRESS

(E) CYPRESS / PINE

(E) TREE

(E) EUC.

(E) EUCS. TO REMAIN

(E) EUCS. TO REMAIN W. MULCH UNDER

(E) EUC. CYPRESS

(N) BRIDGE SEE IMAGE ON L-0.1

RED-TAILED HAWK NEST

WHITE-TAILED KITE NEST

COOPER HAWK NEST

MONARCH BUTTERFLY AGGREGATION

MONARCH BUTTERFLY ROOSTING HABITAT ESHA BOUNDARY

RAPARIAN ESHA BOUNDARY

LONICERA ESHA BOUNDARY

COASTAL BLUFF SCRUB / COASTAL SAGE SCRUB ESHA BOUNDARY

PURPLE NEEDLE GRASS ESHA BOUNDARY

BEACH AND SHORELINE BOUNDARY

CLIFF MALACOTHRIX ESHA BOUNDARY

WOOLY SEABLITE

SANDSTONE DRY CREEK

MULCH

MULCH or SAND

RIP

PEN SPA

BOU DAC

BOU GRA

ASC VAR

ARC HOM

ARC PAC

MET EXC

HES MAC

LAU NOB

TB 3

TB 5

TB 7

TB 8

TB 16

TB 17

H

## ESHA BOUNDARY LEGEND

- RAPARIAN ESHA BOUNDARY
- MONARCH BUTTERFLY ROOSTING HABITAT
- LONICERA
- BEACH/SHORELINE
- PURPLE NEEDLE GRASS GRASSLAND
- CLIFF MALACOTHRIX SAATILIS VAR. ESHA
- HOLLY SEABLITE (SUAEDA TAXIFOLIA)
- RED SAND-VERBENA (ABRONIA MARITIMA)
- SOUTHERN CALIFORNIA BLACK WALNUT (JUGLANS CALIFORNICA)
- COASTAL BLUFF SCRUB / COASTAL SAGE SCRUB
- COASTAL WETLAND ESHA
- TIDE WATER GOBI
- CALIFORNIA RED-LEGGED FROG
- RED-TAILED HAWK NEST
- MONARCH BUTTERFLY AGGREGATION SITE
- RED-SHOULDERED HAWK NEST
- WHITE-TAILED KITE NEST
- COOPER'S HAWK NEST

1 PROPOSED NEW HESPEROCYPARIS MACROCARPA TREES ON SHEET L-1.8

10 PROPOSED NEW METROSIDEROS EXCELSA TREES ON SHEET L-1.8

# PRELIMINARY LANDSCAPE LAYOUT PLAN

NORTH

SCALE: 1" = 40'-0"

PROGRESS PRINT
NOT FOR CONSTRUCTION

The landscape architect and his consultants do not warrant or guarantee the accuracy and completeness of the work product herein beyond a reasonable diligence. If any mistakes, omissions, or discrepancies are found to exist within the work product, the landscape architect shall be promptly notified so that he may have the opportunity to take whatever steps necessary to resolve them. Failure to promptly notify the landscape architect of such conditions shall absolve the landscape architect from any responsibility for the consequences of such discrepancies. Actions without the knowledge and consent of the landscape architect or in contradiction to the landscape architects work product or recommendations shall become the responsibility not of the landscape architect but of the parties responsible taken such action. This plan and design are the exclusive property of Earthform Design and cannot be used or reproduced without the landscape architects written consent.

REVISIONS BY

EARTHFORM DESIGN
LANDSCAPE ARCHITECTURE · LAND PLANNING · URBAN DESIGN
1504 CHAPALA STREET, SANTA BARBARA, CALIFORNIA 93101
TEL:(805) 963-2006 ● ▲ ■ FAX:(805) 963-8335

SANDPIPER GOLF CLUB
7925 HOLLISTER AVE.
SANTA BARBARA, CA. 93117

Date 11/06/23
Scale 1"=40'-0"
Drawn XX
Job SANDPIPER
Print Date
Sheet L-1.8 Of Sheets

REGISTERED LANDSCAPE ARCHITECT SAM B. MARTIN IV No. 2703 Signature Date STATE OF CALIFORNIA

SHEET L-1.8




NORTH

SCALE: 1" = 40'-0"

# PRELIMINARY LANDSCAPE LAYOUT PLAN

## PLANT LIST

| | Qty. | Code | Size | WUCOLS PLANT FACTORS | Botanical Name | Common Name | Notes |
|---|---|---|---|---|---|---|---|
| | **TREES:** | | | | | | |
| | | HES MAC | 24" | M | HESPEROCYPARIS MACROCARPA | MONTEREY CYPRESS | -to be confirmed by DOAK GOLF |
| | | MET EXC | 36" | L | METROSIDEROS EXCELSA | NEW ZEALAND CHRISTMAS TREE | |
| | **GROUND COVER:** | | | | | | -Maintain @ 4"-6" H.O.C. |
| | | BOU DAC | 1G | L | BOUTELOUA DACTYLOIDES | BUFFALOGRASS | 60 Lbs. per acre |
| | | BOU GRA | 1G | L | BOUTELOUA GRACILIS | BLUE GRAMA | 2-3 Lbs. per acre |
| | | COM BER | 1G | L | COMMON BERMUDA VARIETIES | | |
| | | HAR FES | 1G | L | HARD FESCUE | HARD FESCUE | |
| | | FES OVI | 1G | L | FESTUCA OVINA | SHEEPS FESCUE | |
| | **OTHER GRASSES:** | | | | | | |
| | | AGR PAL | 1G | L | AGROSTIS PALLENS | NATIVE BENT GRASS | |
| | | CAR PRA | 1G | M | CAREX PRAEGRACILIS | CALIFORNIA FIELD SEDGE | |
| | | LOM PLA | 1G | L | LOMANDRA 'PLATINUM BEAUTY' | PLATINUM BEAUTY LOMANDRA | |
| | | MIS MOR | 5G | M | MISCANTHUS SINENSIS 'MORNING LIGHT' | EULALIA GRASS | |
| | | MUH DUB | 1G | L | MUHLENBERGIA DUBIA | PINE MUHLY | 2'+ o.c. |
| | | PEN SPA | 1G | L | PENNISETUM SPATHIOLATUM | SLENDER VELDT GRASS | 2'+ o.c. or as shown |
| | | SES AUT | 1G | M | SESLERIA AUTUMNALIS | AUTUMN MOOR GRASS | |
| | | STI PUL | 1G | L | STIPA PULCHRA | PURPLE NEEDLE GRASS | 3' o.c. |
| | **LOW SHRUBS:** | | | | | | |
| | | BAC PIL | 1-5G | L | BACCHARIS PILULARIS 'PIGEON POINT' option- 'TWIN PEAKS' or 'EMERALD CARPET' | DWARF COYOTE BRUSH | |
| | | ARC PAC | 1-5G | L | ARCTOSTAPHYLOS 'PACIFIC MIST' option- 'EMERALD CARPET' - 'INSULARIS' 'CANYON SPARKLES' - 'ISLAND MANZANITA' | MANZANITA | |
| | | ARC EDM | 5G | L | ARCTOSTAPHYLOS EDMUNDSII CVS | MANZANITA CARMEL SUR | |
| | **SHRUBS:** | | | | | | |
| | | ACA COG | 5G | L | ACACIA COGNATA 'COUSIN IT' | RIVER WATTLE | |
| | | ARC HOW | 5G | L | ARCTOSTAPHYLOS 'HOWARD McMINN' | MANZANITA VAR. | |
| | | ASC VAR | 5G | VL | ASCLEPIAS VARIETIES | MILKWEED VARIETIES | |
| | | BAC SPE | 5G | L | BACCHARIS SPECIES | | |
| | | CAR TUT | 5G | L | CARISSA 'TUTTLEI' | | |
| | | CIS SUN | 5G | L | CISTUS 'SUNSET' | ROCKROSE | |
| | | COR AUS | 5G | L | CORDYLINE AUSTRALIS 'TORBAY DAZZLER' | | |
| | | HET ARB | 15G | VL | HETEROMELES ARBUTIFOLIA | TOYON | |
| | | LAU NOB | 5G | L option- | LAURUS NOBILIS 'SARATOGA' METROSIDEROS EXCELSA 'SPRING FIRE' PRUNUS LYONII PYRACANTHUS | SWEET BAY LAUREL NEW ZEALAND CHRISTMAS TREE CATALINA CHERRY FIREHORN BUSH | -screen hedge |
| | | LON JAP | 5G | L | LONICERA JAPONICA 'HALLIANA' | JAPANESE HONEYSUCKLE | |
| | | MUH CAP | 5G | L | MUHLENBERGIA CAPILLARIS | HAIRY AWN MUHLY | |
| | | PYR VAR | 5G | L | PYRACANTHA VARIETIES | FIRETHORN BUSH | -on fence |
| | **COASTAL EDGE:** | | | | | | |
| | | ATR LEN | 5G | VL | ATRIPLEX LENTIFORMIS 'BREWERI' | QUAILBUSH | |
| | | ESC CAL | 5G | VL | ESCHSCHOLZIA CALIFORNICA | CALIFORNIA POPPY | |
| | | RHU INT | 5G | VL | RHUS INTERGRIFOLIA | LEMONADE BERRY | |
| | | SAL MEL | 5G | VL | SALVIA MELLIFERA | BLACK SAGE | |
| | | STI PUL | 5G | VL | STIPA PULCHRA | PURPLE NEEDLEGRASS | |
| RIP | **RIPARIAN AREAS:** -To be confirmed by project biologist | | | | | | |
| | | ANE CAL | 5G | M | ANEMOPSIS CALIFORNICA | YERBA MANSA | |
| | | CAR PRA | 5G | M | CAREX PRAEGRACILIS | CALIFORNIA FIELD SEDGE | |
| | | ELE MAC | 5G | H | ELEOCHARIS MACROSTACHYA | COMMON SPIKE RUSH | |
| | | JUN PAT | 5G | L | JUNCUS PATENS | CALIFORNIA GREY RUSH | |
| | | JUN PHA | 5G | M | JUNCUS PHAEOCEPHALUS | BROWN HEADED CREEPING RUSH | |
| | | SAL SPA | 5G | L | SALVIA SPATHACEA | HUMMINGBIRD SAGE | |

## ESHA BOUNDARY LEGEND

- RAPARIAN ESHA BOUNDARY
- MONARCH BUTTERFLY ROOSTING HABITAT
- LONGICERA
- BEACH/SHORELINE
- PURPLE NEEDLE GRASS GRASSLAND
- CLIFF MALACOTHRIX SAXATILIS VAR. ESHA
- MOLLY SEABLITE (SUAEDA TAXIFOLIA)
- RED SAND-VERBENA (ABRONIA MARITIMA)
- SOUTHERN CALIFORNIA BLACK WALNUT (JUGLANS CALIFORNICA)
- COASTAL BLUFF SCRUB / COASTAL SAGE SCRUB
- COASTAL WETLAND ESHA
- TIDE WATER GOBI
- CALIFORNIA RED-LEGGED FROG
- RED-TAILED HAWK NEST
- MONARCH BUTTERFLY AGGREGATION SITE
- RED-SHOULDERED HAWK NEST
- WHITE-TAILED KITE NEST
- COOPER'S HAWK NEST

## LEGEND

- EXISTING CYPRESS
- EXISTING EUCALYPTUS TO REMAIN
- TB — TEE BOXES
- CART PATHS
- 4 — PROPOSED NEW METROSIDEROS EXCELSA TREES ON SHEET L-1.9
- MULCH
- SAND TRAP
- SAND WASTE AREA
- SANDSTONE BOULDERS

PROGRESS PRINT
NOT FOR CONSTRUCTION

REGISTERED LANDSCAPE ARCHITECT SAM B. MARSHALL No. 2703 Signature Date STATE OF CALIFORNIA

The landscape architect and his consultants do not warrant or guarantee the accuracy and completeness of the work product herein beyond a reasonable diligence. If any mistakes, omissions, or discrepancies are found to exist within the work product, the landscape architect shall be promptly notified so that he may have the opportunity to take whatever steps necessary to resolve them. Failure to promptly notify the landscape architect of such conditions shall absolve the landscape architect from any responsibility for the consequences of such discrepancies. Actions without the knowledge and consent of the landscape architect or in contradiction to the landscape architects work product or recommendations shall become the responsibility not of the landscape architect but of the parties responsible taken such action. This plan and design are the exclusive property of Earthform Design and cannot be used or reproduced without the landscape architects written consent.

REVISIONS | BY

EARTHFORM DESIGN
LANDSCAPE ARCHITECTURE · LAND PLANNING · URBAN DESIGN
1504 STATE STREET, SANTA BARBARA, CALIFORNIA 93101
TEL: (805) 963-2006 ● ▲ ■ FAX: (805) 963-8335

PRELIMINARY LANDSCAPE LAYOUT PLAN

SANDPIPER GOLF CLUB
7925 HOLLISTER AVE.
SANTA BARBARA, CA. 93117

Date 11/06/23
Scale 1"=40'-0"
Drawn XX
Job SANDPIPER
Print Date
Sheet L-1.9
Of Sheets




# SANDPIPER GOLF CLUB -CLUB HOUSE PRELIMINARY PLANTING PLAN

NOTE:
PLANT QUANTITIES FOR CONVENIENCE OF CONTRACTOR. PLAN SHALL PREVAIL.

## SANDPIPER GC CLUBHOUSE AND HOLLISTER AVE. PLANT LIST

| Symb. | Qty. | Code | Size | Nucels Plant Factors | Botanical Name | Common Name | Notes |
|---|---|---|---|---|---|---|---|
| **TREES:** | | | | | | | |
| | 24 | HES MAC | 24" | M | HESPEROCYPARIS MACROCARPA | MONTEREY CYPRESS | -DRIP |
| | 59 | MET EXC | 36" | L | METROSIDEROS EXCELSA | NEW ZEALAND CHRISTMAS TREE | -DRIP |
| | 10 | QUE VIR | 24"box | L | QUERCUS VIRGINIANA | SOUTHERN LIVE OAK | -DRIP |
| **SCREEN SHRUBS:** | | | | | | | |
| | | HET ARB | - | VL | HETEROMELES ARBUTIFOLIA | TOYON | -DRIP |
| | | ILE AQU | - | M | ILEX AQUIFOLIUM | ENGLISH HOLLY | |
| | | LAU NOB | - | L | LAURUS NOBILIS 'SARATOGA' | SWEET BAY LAUREL | -screen hedge-DRIP |
| | | LYG CAL | - | VL | LYGIUM CALIFORNICUM | BOX THORN | |
| | | MET EXC | - | L | METROSIDEROS EXCELSA | NEW ZEALAND CHRISTMAS TREE | |
| | | MYO LAE | - | L | MYOPORUM LAETUM 'CLEAN n GREEN' | THRIP RESISTANT COAST MYOPORUM | |
| | | PRU LYO | - | L | PRUNUS LYONII | CATALINA CHERRY | |
| | | PYR VAR | - | L | PYRACANTHA VARIETIES | FIRETHORN BUSH | -on fence -DRIP |
| | | RHA CRO | - | VL | RHAMNUS CROCCA | REDBERRY BUCKTHORN | |
| **SHRUBS & GROUND COVERS:** | | | | | | | |
| | | ACA COG | - | L | ACACIA COGNATA 'COUSIN IT' | LITTLE RIVER WATTLE | -DRIP |
| | | ACA RED | - | VL | ACACIA REDOLENS 'LOW BOY' | PROSTRATE ACACIA | |
| | | ARC VAR | - | L | ARCTOSTAPHYLOS VARIETIES | PACIFIC MIST, EMERALD CARPET | -DRIP |
| | | ARC INS | - | VL | ARCTOSTAPHYLOS INSULARIS 'CANYON SPARKLES' | ISLAND MANZANITA | -DRIP |
| | | ARC HOW | - | L | ARCTOSTAPHYLOS 'HOWARD McMINN' | MANZANITA VAR. | -DRIP |
| | | ASC CAL | - | VL | ASCLEPIAS CALIFORNICA | MILKWEED AND OTHER VARIETIES | -DRIP |
| | | BAC PIL | - | L | BACCHARIS PILULARIS 'PIGEON POINT'-'TWIN PEAKS' | DWARF COYOTE BRUSH | -DRIP |
| | | CAR TUT | - | L | CARISSA 'TUTTLEI' & 'GREEN CARPET' | DWARF NATAL PLUM | -DRIP |
| | | CIS VAR | - | L | CISTUS VARIETIES | ROCKROSE | -DRIP |
| | | COR VAR | - | L | CORREA VARIETIES | | |
| | | MYO PAR | - | L | MYOPORM PARVIFOLIA 'PUTAH CREEK' & 'PINK PROSTRATE' | MYOPORUM | |
| | | RHA CAL | - | VL | RHAMNUS CALIFORNICA 'EVE CASE' | COFFEEBERRY' | |
| | | RHA UMB | - | L | RHAPHIOLEPIS UMBELLATA 'MINOR' | INDIAN HAWTHORN | |
| | | RHU INT | - | VL | RHUS INTEGREFOLIA | LEMONADE BERRY | |
| | | ROS HUN | - | VL | ROSMARINUS 'HUNTINGTON CARPET' | ROSEMARY | |
| **GRASSES- LOW GROWING:** | | | | | | | |
| | | AGR PAL | - | L | AGROSTIS PALLENS | SEASHORE BENT GRASS | -DRIP / SPRAY |
| | | LEY TRI | - | L | LEYMUS TRITICOIDES 'LAGUNITA' | CREEPING WILD RYE | -DRIP / SPRAY |
| | | BOU GRA | - | L | BOUTELOUA GRACILIS 'BLONDE AMBITION' | BLONDE AMBITION BLUE GRAMA | -SPRAY |
| | | BOU DAC | - | L | BOUTELOUA DACTYLOIDES | BUFFALOGRASS | -SPRAY |
| | | BOU GRA | - | L | BOUTELOUA GRACILIS | BLUE GRAMA GRASS | -SPRAY |
| | | CAR DIV | - | L | CAREX DIVULSA | EUROPEAN GRAY SEDGE | |
| | | CAR PAN | - | M | CAREX PANSA | SAND DUNE SEDGE | |
| | | CAR PRA | - | M | CAREX PRAEGRACILIS | CALIFORNIA FIELD SEDGE | -DRIP / SPRAY |
| | | SES SPP | - | M | SESLERIA SPECIES | GREENIEE HYBRID | -DRIP / SPRAY |
| **GRASSES- TALLER GROWING:** | | | | | | | |
| | | LOM PLA | 1G | L | LOMANDRA 'PLATINUM BEAUTY' | PLATINUM BEAUTY LOMANDRA | -DRIP |
| | | MIS MOR | 5G | M | MISCANTHUS SINENSIS 'MORNING LIGHT' | EULALIA GRASS | -DRIP |
| | | MUH CAP | - | L | MUHLENBERGIA CAPILLARIS | HAIRY AWN MUHLY | -DRIP |
| | | MUH DUB | 1G | L | MUHLENBERGIA DUBIA | PINE MUHLY | -DRIP |
| | | PEN FAI | - | M | PENNISETUM 'FAIRY TAILS' | EVERGREEN FOUNTAIN GRASS | -DRIP |
| | | PEN SPA | 1G | L | PENNISETUM SPATHIOLATUM | SLENDER VELDT GRASS | -SPRAY |

The landscape architect and his consultants do not warrant or guarantee the accuracy and completeness of the work product herein beyond a reasonable diligence. If any mistakes, omissions, or discrepancies are found to exist within the work product, the landscape architect shall be promptly notified so that he may have the opportunity to take whatever steps necessary to resolve them. Failure to promptly notify the landscape architect of such conditions shall absolve the landscape architect from any responsibility for the consequences of such discrepancies. Actions without the knowledge and consent of the landscape architect or in contradiction to the landscape architects work product or recommendations shall become the responsibility not of the landscape architect but of the parties responsible taken such action. This plan and design are the exclusive property of Earthform Design and cannot be used or reproduced without the landscape architects written consent.

PROGRESS PRINT NOT FOR CONSTRUCTION

REGISTERED LANDSCAPE ARCHITECT S. M. MAPES No. 2703 Signature Date STATE OF CALIFORNIA

REVISIONS BY

EARTHFORM DESIGN
LANDSCAPE ARCHITECTURE-LAND PLANNING-URBAN DESIGN
1528 CHAPALA STREET, SANTA BARBARA, CALIFORNIA 93101
TEL:(805) 963-2006 ● ▲ ■ FAX:(805) 963-8335

SANDPIPER GOLF CLUB -CLUB HOUSE PRELIMINARY PLANTING PLAN

SANDPIPER GOLF CLUB
7925 HOLLISTER AVE.
GOLETA, CA. 93117

Date 11/06/23
Scale 1"=20'-0"
Drawn N.T.
Job SANDPIPER
Print Date
Sheet L-1.0
Of Sheets

## PAVING LEGEND:

BELGARD AQUALINA PAVERS:

- MAIN DRIVE -SET IN LINEAR PATTERN, MIX IN MAIN DRIVE
- TURN AROUND AND DROP OFF AREAS -SET IN HERRINGBONE w. THINNER PIECES ONLY



SITE MAP

SCALE: 1" = 400'-0"




SANDPIPER GOLF CLUB -HOLLISTER AVE WEST PARKING LOT PRELIMINARY PLANTING PLAN

NORTH

SCALE: 1" = 20'-0"

SCALE: 1" = 400'-0"

NOTE: PLANT QUANTITIES FOR CONVENIENCE OF CONTRACTOR. PLAN SHALL PREVAIL.

## SANDPIPER GC CLUBHOUSE AND HOLLISTER AVE. PLANT LIST

| Symb. | Qty. | Code | Size | PLANT FACTORS | Botanical Name | Common Name | Notes |
|---|---|---|---|---|---|---|---|
| **TREES:** | | | | | | | |
| | 8 | HES MAC | 24" | M | HESPEROCYPARIS MACROCARPA | MONTEREY CYPRESS | -DRIP |
| | 21 | MET EXC | 36" | L | METROSIDEROS EXCELSA | NEW ZEALAND CHRISTMAS TREE | -DRIP |
| | 1 | QUE VIR | 24"box | L | QUERCUS VIRGINIANA | SOUTHERN LIVE OAK | -DRIP |
| **SCREEN SHRUBS:** | | | | | | | |
| | | HET ARB | - | VL | HETEROMELES ARBUTIFOLIA | TOYON | -DRIP |
| | | ILE AQU | - | M | ILEX AQUIFOLIUM | ENGLISH HOLLY | |
| | | LAU NOB | - | L | LAURUS NOBILIS 'SARATOGA' | SWEET BAY LAUREL | -screen hedge -DRIP |
| | | LYG GAL | - | VL | LYGIUM CALIFORNICUM | BOX THORN | |
| | | MET EXC | - | L | METROSIDEROS EXCELSA | NEW ZEALAND CHRISTMAS TREE | |
| | | MYO LAE | - | L | MYOPORUM LAETUM 'CLEAN n GREEN' | THRIP RESISTANT COAST MYOPORUM | |
| | | PRU LYO | - | L | PRUNUS LYONII | CATALINA CHERRY | |
| | | PYR VAR | - | L | PYRACANTHA VARIETIES | FIRETHORN BUSH | -on fence -DRIP |
| | | RHA CRO | - | VL | RHAMNUS CROCCA | REDBERRY BUCKTHORN | |
| **SHRUBS & GROUND COVERS:** | | | | | | | |
| | | ACA COG | - | L | ACACIA COGNATA 'COUSIN IT' | LITTLE RIVER WATTLE | -DRIP |
| | | ACA RED | - | VL | ACACIA REDOLENS 'LOW BOY' | PROSTRATE ACACIA | |
| | | ARC VAR | - | L | ARCTOSTAPHYLOS VARIETIES | PACIFIC MIST, EMERALD CARPET | -DRIP |
| | | ARC INS | - | VL | ARCTOSTAPHYLOS INSULARIS 'CANYON SPARKLES' | ISLAND MANZANITA | -DRIP |
| | | ARC HOW | - | L | ARCTOSTAPHYLOS 'HOWARD McMINN' | MANZANITA VAR. | -DRIP |
| | | ASC CAL | - | VL | ASCLEPIAS CALIFORNICA | MILKWEED AND OTHER VARIETIES | -DRIP |
| | | BAC PIL | - | L | BACCHARIS PILLULARIS 'PIGEON POINT'-'THIN PEAKS' | DWARF COYOTE BRUSH | -DRIP |
| | | CAR TUT | - | L | CARISSA 'TUTTLE!' & 'GREEN CARPET' | DWARF NATAL PLUM | -DRIP |
| | | CIS VAR | - | L | CISTUS VARIETIES | ROCKROSE | -DRIP |
| | | COR VAR | - | L | CORREA VARIETIES | | |
| | | MYO PAR | - | L | MYOPORUM PARVIFOLIA 'PUTAH CREEK' & 'PINK PROSTRATE' | MYOPORUM | |
| | | RHA CAL | - | VL | RHAMNUS CALIFORNICA 'EVE CASE' | COFFEEBERRY' | |
| | | RHA UMB | - | L | RHAPHIOLEPIS UMBELLATA 'MINOR' | INDIAN HAWTHORN | |
| | | RHU INT | - | VL | RHUS INTEGREFOLIA | LEMONADE BERRY | |
| | | ROS HUN | - | VL | ROSMARINUS 'HUNTINGTON CARPET' | ROSEMARY | |
| **GRASSES- LOW GROWING:** | | | | | | | |
| | | AGR PAL | - | L | AGROSTIS PALLENS | SEASHORE BENT GRASS | -DRIP / SPRAY |
| | | LEY TRI | - | L | LEYMUS TRITICOIDES 'LAGUNITA' | CREEPING WILD RYE | -DRIP / SPRAY |
| | | BOU GRA | - | L | BOUTELOUA GRACILIS 'BLONDE AMBITION' | BLONDE AMBITION BLUE GRAMA | -SPRAY |
| | | BOU DAC | - | L | BOUTELOUA DACTYLOIDES | BUFFALOGRASS | -SPRAY |
| | | BOU GRA | - | L | BOUTELOUA GRACILIS | BLUE GRAMA GRASS | -SPRAY |
| | | CAR DIV | - | L | CAREX DIVULSA | EUROPEAN GRAY SEDGE | |
| | | CAR PAN | - | M | CAREX PANSA | SAND DUNE SEDGE | -DRIP / SPRAY |
| | | CAR PRA | - | M | CAREX PRAEGRACILIS | CALIFORNIA FIELD SEDGE | -DRIP / SPRAY |
| | | SES SPP | - | M | SESLERIA SPECIES | GREENIEE HYBRID | -DRIP / SPRAY |
| **GRASSES- TALLER GROWING:** | | | | | | | |
| | | LOM PLA | 1G | L | LOMANDRA 'PLATINUM BEAUTY' | PLATINUM BEAUTY LOMANDRA | -DRIP |
| | | MIS MOR | 5G | M | MISCANTHUS SINENSIS 'MORNING LIGHT' | EULALIA GRASS | -DRIP |
| | | MUH CAP | - | L | MUHLENBERGIA CAPILLARIS | HAIRY AWN MUHLY | -DRIP |
| | | MUH DUB | 1G | L | MUHLENBERGIA DUBIA | PINE MUHLY | -DRIP |
| | | PEN FAI | - | M | PENNISETUM 'FAIRY TAILS' | EVERGREEN FOUNTAIN GRASS | -DRIP |
| | | PEN SPA | 1G | L | PENNISETUM SPATHIOLATUM | SLENDER VELDT GRASS | -SPRAY |

The landscape architect and his consultants do not warrant or guarantee the accuracy and completeness of the work product herein beyond a reasonable diligence. If any mistakes, omissions, or discrepancies are found to exist within the work product, the landscape architect shall be promptly notified so that he may have the opportunity to take whatever steps necessary to resolve them. Failure to promptly notify the landscape architect of such conditions shall absolve the landscape architect from any responsibility for the consequences of such discrepancies. Actions without the knowledge and consent of the landscape architect or in contradiction to the landscape architects work product or recommendations shall become the responsibility not of the landscape architect but of the parties responsible taken such action. This plan and design are the exclusive property of Earthform Design and cannot be used or reproduced without the landscape architects written consent.

PROGRESS PRINT NOT FOR CONSTRUCTION

REGISTERED LANDSCAPE ARCHITECT SAM W. MARTIN No. 2703 Signature Date STATE OF CALIFORNIA

REVISIONS | BY


EARTHFORM DESIGN
LANDSCAPE ARCHITECTURE-LAND PLANNING-URBAN DESIGN
1504 CHAPALA STREET, SANTA BARBARA, CA 93101
TEL:(805) 963-2006 ● ▲ ■ FAX:(805) 963-8335


SANDPIPER GOLF CLUB -HOLLISTER AVE WEST PARKING LOT PRELIMINARY PLANTING PLAN

SANDPIPER GOLF CLUB
7925 HOLLISTER AVE.
GOLETA, CA. 93117

Date 11/06/23
Scale 1"=20'-0"
Drawn N.T.
Job SANDPIPER
Print Date
Sheet L-1.1
Of Sheets



SITE MAP

SCALE: 1" = 400'-0"




## BUTTERFLY HABITAT @ BARNSDALL BOUNDARY

| Symb. | Qty. | Code | Size PLANT FACTORS | WUCOLS | Botanical Name | Common Name | Notes |
|---|---|---|---|---|---|---|---|
| | | ASC VAR | - | VL | ASCLEPIAS VARIETIES | MILKWEED VARIETIES | -DRIP |
| | | ACH MOO | - | L | ACHILLEA 'MOONSHINE' | YARROW | -DRIP |
| | | EPI CAN | - | VL | EPILOBIUM CANUM | CALIFORNIA FUCHSIA | -DRIP |
| | | ERI GLA | - | L | ERIGERON GLAUCUS | BEACH ASTER | -DRIP |
| | | ERI UMB | - | L | ERIOGONUM UMBELLATUM | SULPHUR-FLOWER BUCKWHEAT | -DRIP |
| | | ERI STA | - | L | ERIOPHLLUM STAECHADIFOLIUM | SEASIDE WOOLY SUNFLOWER | -DRIP |
| | | GRI CAM | - | VL | GRINDELIA CAMPORUM | GREAT VALLEY GUM PLANT | -DRIP |
| | | MON ODO | - | L | MONARDELLA ODORATISSIMA | MOUNTAIN MONARDELLA | -DRIP |
| | | MUH RIG | - | L | MUHLENBERGIA RIGENS | DEERGRASS | -DRIP |
| | | PEN HET | - | L | PENSTEMON HETEROPHYLLS | FOOTHILL PENSTEMON | -DRIP |
| | | SAL LEU | - | VL | SALVIA LEUCOPHYLLA | PURPLE SAGE | -DRIP |
| | | SOL VEL | - | L | SOLIDAGO VELUTINA | CALIFORNIA GOLDENROD | -DRIP |
| | | VER LAS | - | L | VERBENA LASIOSTACHYS | WESTERN VERVAIN VERBENA | -DRIP |

# SANDPIPER GOLF CLUB -BARNSDALL PRELIMINARY PLANING PLAN

SCALE: 1" = 10'-0"

NOTE:
PLANT QUANTITIES FOR CONVENIENCE OF CONTRACTOR. PLAN SHALL PREVAIL.

## BARNSDALL PLANT LIST

| Symb. | Qty. | Code | Size PLANT FACTORS | WUCOLS | Botanical Name | Common Name | Notes |
|---|---|---|---|---|---|---|---|
| **TREES:** | | | | | | | |
| | 1 | HES MAC | 24" | M | HESPEROCYPARIS MACROCARPA | MONTEREY CYPRESS | -DRIP |
| | 7 | MET EXC | 36" | L | METROSIDEROS EXCELSA | NEW ZEALAND CHRISTMAS TREE | -DRIP |
| **SCREEN SHRUBS:** | | | | | | | |
| | | HET ARB | - | VL | HETEROMELES ARBUTIFOLIA | TOYON | -DRIP |
| | | ILE AQU | - | M | ILEX AQUIFOLIUM | ENGLISH HOLLY | |
| | | LAU NOB | - | L | LAURUS NOBILIS 'SARATOGA' | SWEET BAY LAUREL | -screen hedge-DRIP |
| | | LON HAL | - | L | LONICERA JAPONICA 'HALLIANA' | JAPANESE HONEYSUCKLE | -on fence -DRIP |
| | | PYR VAR | - | L | PYRACANTHA VARIETIES | FIRETHORN BUSH | -on fence -DRIP |
| | | RHA CRO | - | VL | RHAMNUS CROCCA | REDBERRY BUCKTHORN | |
| **SHRUBS & GROUND COVERS:** | | | | | | | |
| | | ACA COG | - | L | ACACIA COGNATA 'COUSIN IT' | LITTLE RIVER WATTLE | -DRIP |
| | | ACH MOO | - | L | ACHILLEA 'MOONSHINE' | YARROW | -DRIP |
| | | ACA RED | - | VL | ACACIA REDOLENS 'LOW BOY' | PROSTRATE ACACIA | |
| | | ARC VAR | - | L | ARCTOSTAPHYLOS VARIETIES | PACIFIC MIST, EMERALD CARPET | -DRIP |
| | | ARC INS | - | VL | ARCTOSTAPHYLOS INSULARIS 'CANYON SPARKLES' | ISLAND MANZANITA | -DRIP |
| | | ARC HOW | - | L | ARCTOSTAPHYLOS 'HOWARD McMINN' | MANZANITA VAR. | -DRIP |
| | | ASC CAL | - | VL | ASCLEPIAS CALIFORNICA | MILKWEED AND OTHER VARIETIES | -DRIP |
| | | BAC PIL | - | L | BACCHARIS PILULARIS 'PIGEON POINT'-'TWIN PEAKS' | DWARF COYOTE BRUSH | -DRIP |
| | | CAR TUT | - | L | CARISSA 'TUTTLEI' & 'GREEN CARPET' | DWARF NATAL PLUM | -DRIP |
| | | CIS VAR | - | L | CISTUS VARIETIES | ROCKROSE | -DRIP |
| | | COR TOR | - | L | CORDYLINE AUSTRALIS 'TORBY DAZZLER' | TORBAY DAZZLER GRASS PALM | -DRIP |
| **GRASSES- LOW GROWING:** | | | | | | | |
| | | BOU GRA | - | L | BOUTELOUA GRACILIS 'BLONDE AMBITION' | BLONDE AMBITION BLUE GRAMA | -SPRAY |
| | | BOU DAC | - | L | BOUTELOUA DACTYLOIDES | BUFFALOGRASS | -SPRAY |
| | | BOU GRA | - | L | BOUTELOUA GRACILIS | BLUE GRAMA GRASS | -SPRAY |
| | | CAR DIV | - | L | CAREX DIVULSA | EUROPEAN GRAY SEDGE | |
| | | CAR PAN | - | M | CAREX PANSA | SAND DUNE SEDGE | -DRIP / SPRAY |
| | | CAR PRA | - | M | CAREX PRAEGRACILIS | CALIFORNIA FIELD SEDGE | -DRIP / SPRAY |
| | | SES SPP | - | M | SESLERIA SPECIES | GREENIEE HYBRID | -DRIP / SPRAY |
| **GRASSES- TALLER GROWING:** | | | | | | | |
| | | LOM PLA | 1G | L | LOMANDRA 'PLATINUM BEAUTY' | PLATINUM BEAUTY LOMANDRA | -DRIP |
| | | MIS MOR | 5G | M | MISCANTHUS SINENSIS 'MORNING LIGHT' | EULALIA GRASS | -DRIP |
| | | MUH CAP | - | L | MUHLENBERGIA CAPILLARIS | HAIRY AWN MUHLY | -DRIP |
| | | MUH DUB | 1G | L | MUHLENBERGIA DUBIA | PINE MUHLY | -DRIP |
| | | PEN FAI | - | M | PENNISETUM 'FAIRY TAILS' | EVERGREEN FOUNTAIN GRASS | -DRIP |
| | | PEN SPA | 1G | L | PENNISETUM SPATHIOLATUM | SLENDER VELDT GRASS | -SPRAY |

PROGRESS PRINT
NOT FOR CONSTRUCTION

REGISTERED LANDSCAPE ARCHITECT
SAM W. MAPHIS IV
No. 2703
Signature
Date
STATE OF CALIFORNIA

The landscape architect and his consultants do not warrant or guarantee the accuracy and completeness of the work product herein beyond a reasonable diligence. If any mistakes, omissions, or discrepancies are found to exist within the work product, the landscape architect shall be promptly notified so that he may have the opportunity to take whatever steps necessary to resolve them. Failure to promptly notify the landscape architect of such conditions shall absolve the landscape architect from any responsibility for the consequences of such discrepancies. Actions without the knowledge and consent of the landscape architect or in contradiction to the landscape architects work product or recommendations shall become the responsibility not of the landscape architect but of the parties responsible taken such action. This plan and design are the exclusive property of Earthform Design and cannot be used or reproduced without the landscape architects written consent.

| REVISIONS | BY |
|---|---|
| | |

EARTHFORM DESIGN
LANDSCAPE ARCHITECTURE · LAND PLANNING · URBAN DESIGN
1227 DE LA VINA ST. SANTA BARBARA, CALIFORNIA. 93101
TEL:(805) 963-2006 FAX:(805) 963-8335

SANDPIPER GOLF CLUB -BARNSDALL
PRELIMINARY PLANTING PLAN


SANDPIPER GOLF CLUB
7925 HOLLISTER AVE.
GOLETA, CA. 93117

Date: 11/06/23
Scale: 1"=10'-0"
Drawn: N.T.
Job: SANDPIPER
Print Date:
Sheet: L-1.12
Of Sheets



SITE MAP

SCALE: 1" = 400'-0"

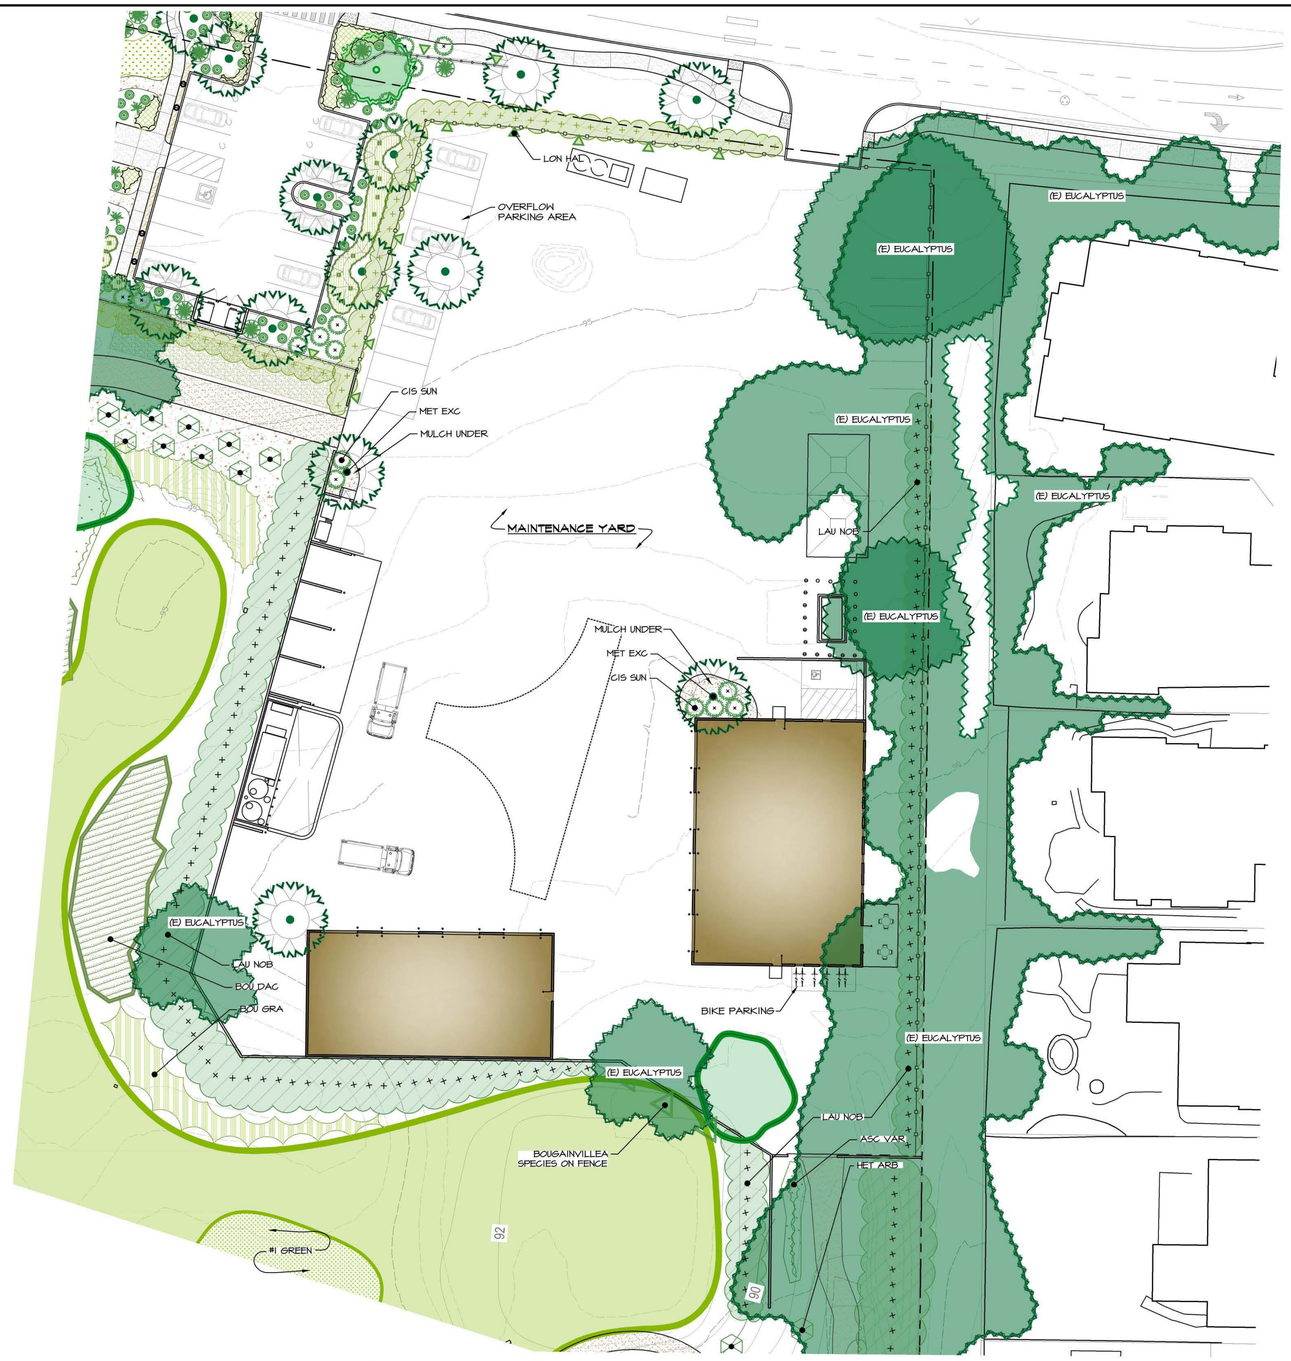


SCALE: 1" = 20'-0"

## BUTTERFLY HABITAT @ BARNSDALL BOUNDARY

| Symb. | Qty. | Code | Size | WUCOLS PLANT FACTORS | Botanical Name | Common Name | Notes |
|---|---|---|---|---|---|---|---|
| | | ASC VAR | - | VL | ASCLEPIAS VARIETIES | MILKWEED VARIETIES | -DRIP |
| | | ACH MOO | - | L | ACHILLEA 'MOONSHINE' | YARROW | -DRIP |
| | | EPI CAN | - | VL | EPILOBIUM CANUM | CALIFORNIA FUCHSIA | -DRIP |
| | | ERI GLA | - | L | ERIGERON GLAUCUS | BEACH ASTER | -DRIP |
| | | ERI UMB | - | L | ERIOGONUM UMBELLATUM | SULPHUR-FLOWER BUCKWHEAT | -DRIP |
| | | ERI STA | - | L | ERIOPHLLUM STAECHADIFOLIUM | SEASIDE WOOLY SUNFLOWER | -DRIP |
| | | GRI CAM | - | VL | GRINDELIA CAMPORUM | GREAT VALLEY GUM PLANT | -DRIP |
| | | MON ODO | - | L | MONARDELLA ODORATISSIMA | MOUNTAIN MONARDELLA | -DRIP |
| | | MUH RIG | - | L | MUHLENBERGIA RIGENS | DEERGRASS | -DRIP |
| | | PEN HET | - | L | PENSTEMON HETEROPHYLLS | FOOTHILL PENSTEMON | -DRIP |
| | | SAL LEU | - | VL | SALVIA LEUCOPHYLLA | PURPLE SAGE | -DRIP |
| | | SOL VEL | - | L | SOLIDAGO VELUTINA | CALIFORNIA GOLDENROD | -DRIP |
| | | VER LAS | - | L | VERBENA LASIOSTACHYS | WESTERN VERVAIN VERBENA | -DRIP |

# SANDPIPER GOLF CLUB -MAINTENANCE YARD PRELIMINARY PLANTING PLAN

NOTE:
PLANT QUANTITIES FOR CONVENIENCE OF CONTRACTOR. PLAN SHALL PREVAIL.

## MAINTENANCE YARD PLANT LIST

### TREES:

| Symb. | Qty. | Code | Size | WUCOLS PLANT FACTORS | Botanical Name | Common Name | Notes |
|---|---|---|---|---|---|---|---|
| | | HES MAC | 24" | M | HESPEROCYPARIS MACROCARPA | MONTEREY CYPRESS | -DRIP |
| | 6 | MET EXC | 36" | L | METROSIDEROS EXCELSA | NEW ZEALAND CHRISTMAS TREE | -DRIP |

### SCREEN SHRUBS:

| | | | | | | |
|---|---|---|---|---|---|---|
| | HET ARB | - | VL | HETEROMELES ARBUTIFOLIA | TOYON | -DRIP |
| | ILE AQU | - | M | ILEX AQUIFOLIUM | ENGLISH HOLLY | |
| | LAU NOB | - | L | LAURUS NOBILIS 'SARATOGA' | SWEET BAY LAUREL | -screen hedge-DRIP |
| | LON HAL | - | L | LONICERA JAPONICA 'HALLIANA' | JAPANESE HONEYSUCKLE | -on fence -DRIP |
| | PYR VAR | - | L | PYRACANTHA VARIETIES | FIRETHORN BUSH | -on fence -DRIP |
| | RHA CRO | - | VL | RHAMNUS CROCCA | REDBERRY BUCKTHORN | |

### SHRUBS & GROUND COVERS:

| | | | | | | |
|---|---|---|---|---|---|---|
| | ACA COG | - | L | ACACIA COGNATA 'COUSIN IT' | LITTLE RIVER WATTLE | -DRIP |
| | ACH MOO | - | L | ACHILLEA 'MOONSHINE' | YARROW | -DRIP |
| | ACA RED | - | VL | ACACIA REDOLENS 'LOW BOY' | PROSTRATE ACACIA | |
| | ARC VAR | - | L | ARCTOSTAPHYLOS VARIETIES | PACIFIC MIST, EMERALD CARPET | -DRIP |
| | ARC INS | - | VL | ARCTOSTAPHYLOS INSULARIS 'CANYON SPARKLES' | ISLAND MANZANITA | -DRIP |
| | ARC HOW | - | L | ARCTOSTAPHYLOS 'HOWARD MCMINN' | MANZANITA VAR. | -DRIP |
| | ASC CAL | - | VL | ASCLEPIAS CALIFORNICA | MILKWEED AND OTHER VARIETIES | -DRIP |
| | BAC PIL | - | L | BACCHARIS PILULARIS 'PIGEON POINT'-'THIN PEAKS' | DWARF COYOTE BRUSH | -DRIP |
| | CAR TUT | - | L | CARISSA 'TUTTLEI' & 'GREEN CARPET' | DWARF NATAL PLUM | -DRIP |
| | CIS VAR | - | L | CISTUS VARIETIES | ROCKROSE | -DRIP |
| | COR TOR | - | L | CORDYLINE AUSTRALIS 'TORBY DAZZLER' | TORBAY DAZZLER GRASS PALM | -DRIP |

### GRASSES- LOW GROWING:

| | | | | | | |
|---|---|---|---|---|---|---|
| | BOU GRA | - | L | BOUTELOUA GRACILIS 'BLONDE AMBITION' | BLONDE AMBITION BLUE GRAMA | -SPRAY |
| | BOU DAC | - | L | BOUTELOUA DACTYLOIDES | BUFFALOGRASS | -SPRAY |
| | BOU GRA | - | L | BOUTELOUA GRACILIS | BLUE GRAMA GRASS | -SPRAY |
| | CAR DIV | - | L | CAREX DIVULSA | EUROPEAN GRAY SEDGE | |
| | CAR PAN | - | M | CAREX PANSA | SAND DUNE SEDGE | -DRIP / SPRAY |
| | CAR PRA | - | M | CAREX PRAEGRACILIS | CALIFORNIA FIELD SEDGE | -DRIP / SPRAY |
| | SES SPP | - | M | SESLERIA SPECIES | GREENIEE HYBRID | -DRIP / SPRAY |

### GRASSES- TALLER GROWING:

| | | | | | | |
|---|---|---|---|---|---|---|
| | LOM PLA | 1G | L | LOMANDRA 'PLATINUM BEAUTY' | PLATINUM BEAUTY LOMANDRA | -DRIP |
| | MIS MOR | 5G | M | MISCANTHUS SINENSIS 'MORNING LIGHT' | EULALIA GRASS | -DRIP |
| | MUH CAP | - | L | MUHLENBERGIA CAPILLARIS | HAIRY AHN MUHLY | -DRIP |
| | MUH DUB | 1G | L | MUHLENBERGIA DUBIA | PINE MUHLY | -DRIP |
| | PEN FAI | - | M | PENNISETUM 'FAIRY TAILS' | EVERGREEN FOUNTAIN GRASS | -DRIP |
| | PEN SPA | 1G | L | PENNISETUM SPATHIOLATUM | SLENDER VELDT GRASS | -SPRAY |

PROGRESS PRINT
NOT FOR CONSTRUCTION

REGISTERED LANDSCAPE ARCHITECT
SAM W. MARTIN
No. 2703
Signature
Date
STATE OF CALIFORNIA

The landscape architect and his consultants do not warrant or guarantee the accuracy and completeness of the work product herein beyond a reasonable diligence. If any mistakes, omissions, or discrepancies are found to exist within the work product, the landscape architect shall be promptly notified so that he may have the opportunity to take whatever steps necessary to resolve them. Failure to promptly notify the landscape architect of such conditions shall absolve the landscape architect from any responsibility for the consequences of such discrepancies. Actions without the knowledge and consent of the landscape architect or in contradiction to the landscape architects work product or recommendations shall become the responsibility not of the landscape architect but of the parties responsible taken such action. This plan and design are the exclusive property of Earthform Design and cannot be used or reproduced without the landscape architects written consent.


| REVISIONS | BY |
|---|---|
| | |


EARTHFORM DESIGN
LANDSCAPE ARCHITECTURE-LAND PLANNING-URBAN DESIGN
1528 CHAPALA STREET, SANTA BARBARA, CA 93101
TEL:(805) 963-2006 ● FAX:(805) 963-8335

SANDPIPER GOLF CLUB -MAINTENANCE YARD
PRELIMINARY PLANTING PLAN

SANDPIPER GOLF CLUB
7925 HOLLISTER AVE.
GOLETA, CA. 93117

Date 11/06/23
Scale 1"=20'-0"
Drawn N.T.
Job SANDPIPER
Print Date
Sheet L-1
Of 3 Sheets

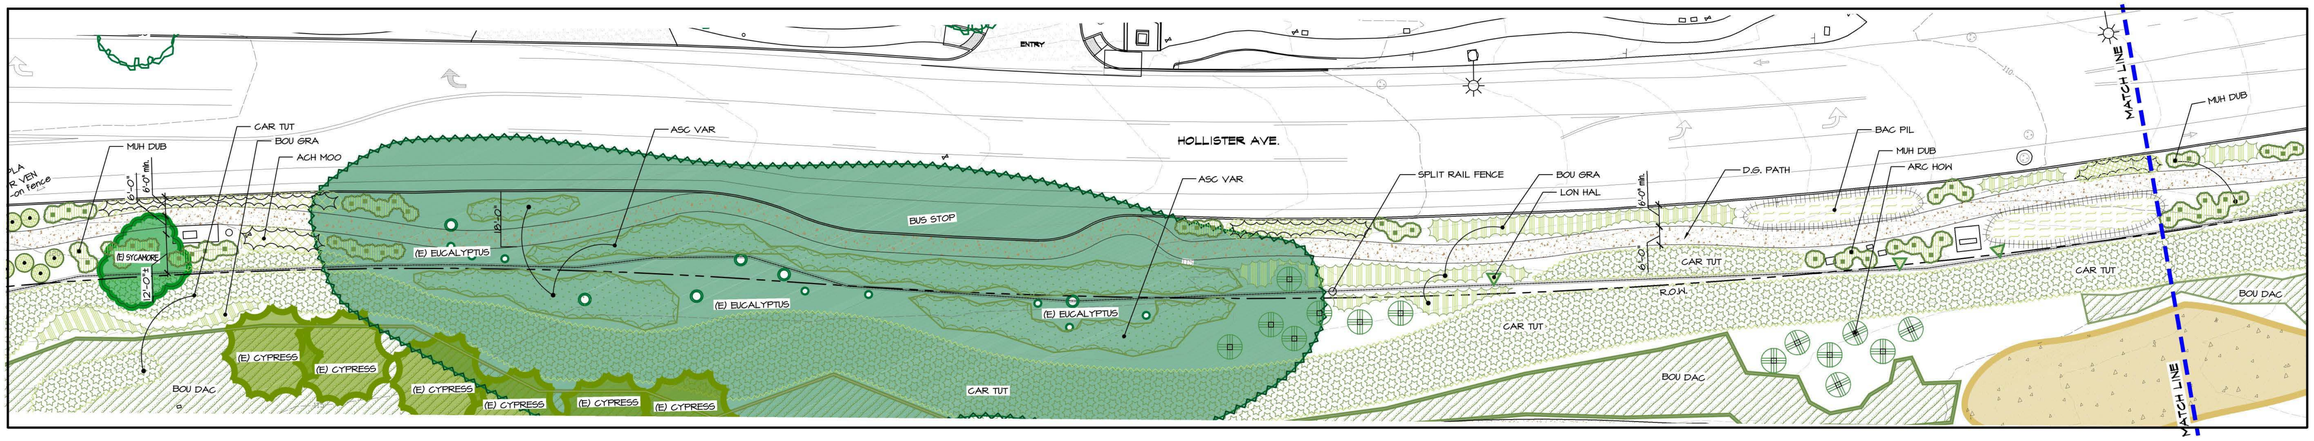

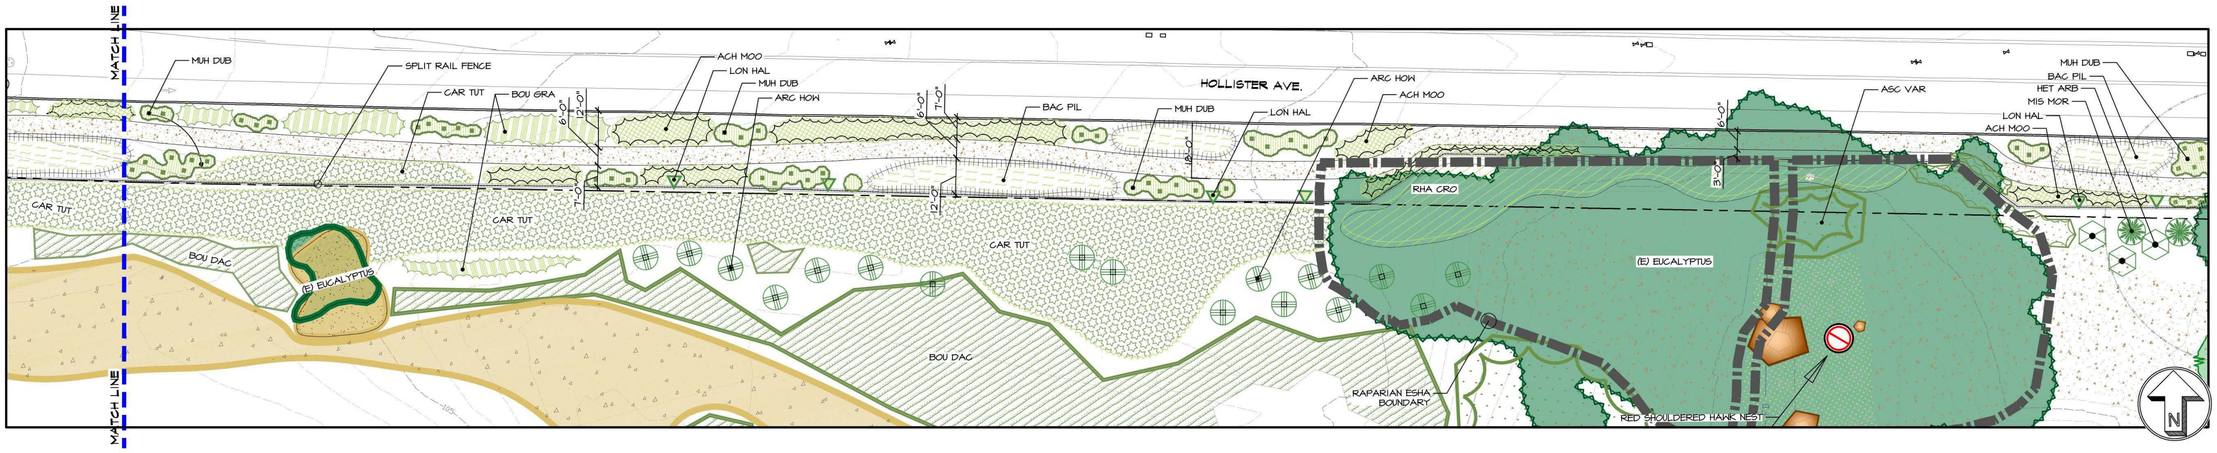
# SANDPIPER GOLF CLUB -HOLLISTER AVE PRELIMINARY PLANTING PLAN

SCALE: 1" = 20'-0"

## BUTTERFLY HABITAT @ BARNSDALL BOUNDARY

| Symb. | Qty. | Code | Size | WUCOLS PLANT FACTORS | Botanical Name | Common Name | Notes |
|---|---|---|---|---|---|---|---|
| | | ASC VAR | - | VL | ASCLEPIAS VARIETIES | MILKWEED VARIETIES | -DRIP |
| | | ACH MOO | - | L | ACHILLEA 'MOONSHINE' | YARROW | -DRIP |
| | | EPI CAN | - | VL | EPILOBIUM CANUM | CALIFORNIA FUCHSIA | -DRIP |
| | | ERI GLA | - | L | ERIGERON GLAUCUS | BEACH ASTER | -DRIP |
| | | ERI UMB | - | L | ERIOGONUM UMBELLATUM | SULPHUR-FLOWER BUCKWHEAT | -DRIP |
| | | ERI STA | - | L | ERIOPHYLUM STAECHADIFOLIUM | SEASIDE WOOLY SUNFLOWER | -DRIP |
| | | GRI CAM | - | VL | GRINDELIA CAMPORUM | GREAT VALLEY GUM PLANT | -DRIP |
| | | MON ODO | - | L | MONARDELLA ODORATISSIMA | MOUNTAIN MONARDELLA | -DRIP |
| | | MUH RIG | - | L | MUHLENBERGIA RIGENS | DEERGRASS | -DRIP |
| | | PEN HET | - | L | PENSTEMON HETEROPHYLLS | FOOTHILL PENSTEMON | -DRIP |
| | | SAL LEU | - | VL | SALVIA LEUCOPHYLLA | PURPLE SAGE | -DRIP |
| | | SOL VEL | - | L | SOLIDAGO VELUTINA | CALIFORNIA GOLDENROD | -DRIP |
| | | VER LAS | - | L | VERBENA LASIOSTACHYS | WESTERN VERVAIN VERBENA | -DRIP |

## ESHA BOUNDARY LEGEND

RAPARIAN ESHA BOUNDARY
MONARCH BUTTERFLY ROOSTING HABITAT
LONICERA
BEACH-SHORELINE
PURPLE NEEDLE GRASS GRASSLAND
CLIFF MALACOTHRIX SAATILIS VAR. ESHA
HOLLY SEABLITE (SUAEDA TAXIFOLIA)
RED SAND-VERBENA (ABRONIA MARITIMA)
SOUTHERN CALIFORNIA BLACK WALNUT (JUGLANS CALIFORNICA)
COASTAL BLUFF SCRUB / COASTAL SAGE SCRUB
COASTAL WETLAND ESHA
TIDE WATER GOBI
CALIFORNIA RED-LEGGED FROG
RED-TAILED HAWK NEST
MONARCH BUTTERFLY AGGREGATION SITE
RED-SHOULDERED HAWK NEST
WHITE-TAILED KITE NEST
COOPER'S HAWK NEST

## PLANT NOTES

1. CONTRACTOR TO BE RESPONSIBLE FOR COORDINATION WITH OWNER FOR LOCATION OF UNDERGROUND UTILITIES.
2. PLANT LIST IS FOR CONVENIENCE OF CONTRACTOR. PLAN IS TO PREVAIL AND LANDSCAPE ARCHITECT AND OWNER TO MAKE FINAL ADJUSTMENTS AS NECESSARY.
3. CONTRACTOR TO BE RESPONSIBLE FOR FULL IRRIGATION COVERAGE OF ALL PLANTED AREA.
4. IRRIGATION TO BE COORDINATED WITH PLANTING PLAN.
5. ALL PLANTER AREAS SHALL BE AMENDED WITH 4 CU. YDS. OF FOREST HUMUS MULCH AND 150 LBS. OF GRO-POWER PLUS PER 1,000 SQ. FT. OF PLANTED AREA. PLANTER MIX TO BE 50% NATIVE MIX SOIL AND 50% PLANTER MIX ABOVE FOR ALL BACK FILL OF NEW PLANTS.
6. PLANT MATERIAL MAY BE SUBJECT TO CHANGE AS PER OWNER OR LANDSCAPE ARCHITECTS DISCRETION.
7. ANY CLARIFICATION OR QUESTIONS ON PLANS, SPECIFICATIONS AND DETAILS SHOULD BE BROUGHT TO THE ATTENTION OF THE LANDSCAPE ARCHITECT IMMEDIATELY BEFORE PROCEEDING WITH WORK.
8. ALL PLANTER AREAS TO BE TOP DRESSED WITH SHREDDED CEDAR/ REDWOOD MULCH AT A MINIMUM DEPTH OF 3".
9. ALL TREES SHALL BE PLANTED WITH DEEP ROOT BARRIERS (TYP.). IF WITHIN 6FT. OF WALL, WALK, PATIO, PARKING CURB ETC.
10. ALL PLANTING TO HAVE GOPHER BASKETS FOR PROTECTION.

I AGREE TO COMPLY WITH THE REQUIREMENTS OF THE WATER EFFICIENT LANDSCAPE ORDINANCE AND SUBMIT A COMPLETE LANDSCAPE DOCUMENTATION PACKAGE.

SAM MAPES RLA
7-25-23

NOTE:
PLANT QUANTITIES FOR CONVENIENCE OF CONTRACTOR. PLAN SHALL PREVAIL.

## BARNSDALL PLANT LIST

| Symb. | Qty. | Code | Size | WUCOLS PLANT FACTORS | Botanical Name | Common Name | Notes |
|---|---|---|---|---|---|---|---|
| | | **TREES:** | | | | | |
| | | HES MAC | 24" | M | HESPEROCYPARIS MACROCARPA | MONTEREY CYPRESS | -DRIP |
| | | MET EXC | 36" | L | METROSIDEROS EXCELSA | NEW ZEALAND CHRISTMAS TREE | -DRIP |
| | | **SCREEN SHRUBS:** | | | | | |
| | | HET ARB | - | VL | HETEROMELES ARBUTIFOLIA | TOYON | -DRIP |
| | | ILE AQU | - | M | ILEX AQUIFOLIUM | ENGLISH HOLLY | |
| | | LAU NOB | - | L | LAURUS NOBILIS 'SARATOGA' | SWEET BAY LAUREL | -screen hedge -DRIP |
| | | LON HAL | - | L | LONICERA JAPONICA 'HALLIANA' | JAPANESE HONEYSUCKLE | -on fence -DRIP |
| | | PYR VAR | - | L | PYRACANTHA VARIETIES | FIRETHORN BUSH | -on fence -DRIP |
| | | RHA CRO | - | VL | RHAMNUS CROCCA | REDBERRY BUCKTHORN | |
| | | **SHRUBS & GROUND COVERS:** | | | | | |
| | | ACA COG | - | L | ACACIA COGNATA 'GOUSIN IT' | LITTLE RIVER WATTLE | -DRIP |
| | | ACH MOO | - | L | ACHILLEA 'MOONSHINE' | YARROW | -DRIP |
| | | ACA RED | - | VL | ACACIA REDOLENS 'LOW BOY' | PROSTRATE ACACIA | |
| | | ARC VAR | - | L | ARCTOSTAPHYLOS VARIETIES | PACIFIC MIST, EMERALD CARPET | -DRIP |
| | | ARC INS | - | VL | ARCTOSTAPHYLOS INSULARIS 'CANYON SPARKLES' | ISLAND MANZANITA | -DRIP |
| | | ARC HOW | - | L | ARCTOSTAPHYLOS 'HOWARD MCMINN' | MANZANITA VAR. | -DRIP |
| | | ASC CAL | - | VL | ASCLEPIAS CALIFORNICA | MILKWEED AND OTHER VARIETIES | -DRIP |
| | | BAC PIL | - | L | BACCHARIS PILULARIS 'PIGEON POINT'-'THIN PEAKS' | DWARF COYOTE BRUSH | -DRIP |
| | | CAR TUT | - | L | CARISSA 'TUTTLE1' & 'GREEN CARPET' | DWARF NATAL PLUM | -DRIP |
| | | CIS VAR | - | L | CISTUS VARIETIES | ROCKROSE | -DRIP |
| | | COR TOR | - | L | CORDYLINE AUSTRALIS 'TORBY DAZZLER' | TORBAY DAZZLER GRASS PALM | -DRIP |
| | | **GRASSES- LOW GROWING:** | | | | | |
| | | BOU GRA | - | L | BOUTELOUA GRACILIS 'BLONDE AMBITION' | BLONDE AMBITION BLUE GRAMA | -SPRAY |
| | | BOU DAC | - | L | BOUTELOUA DACTYLOIDES | BUFFALOGRASS | -SPRAY |
| | | BOU GRA | - | L | BOUTELOUA GRACILIS | BLUE GRAMA GRASS | -SPRAY |
| | | CAR DIV | - | L | CAREX DIVULSA | EUROPEAN GRAY SEDGE | |
| | | CAR PAN | - | M | CAREX PANSA | SAND DUNE SEDGE | -DRIP / SPRAY |
| | | CAR PRA | - | M | CAREX PRAEGRACILIS | CALIFORNIA FIELD SEDGE | -DRIP / SPRAY |
| | | SES SPP | - | M | SESLERIA SPECIES | GREENIEE HYBRID | -DRIP / SPRAY |
| | | **GRASSES- TALLER GROWING:** | | | | | |
| | | LOM PLA | 16 | L | LOMANDRA 'PLATINUM BEAUTY' | PLATINUM BEAUTY LOMANDRA | -DRIP |
| | | MIS MOR | 56 | M | MISCANTHUS SINENSIS 'MORNING LIGHT' | EULALIA GRASS | -DRIP |
| | | MUH CAP | - | L | MUHLENBERGIA CAPILLARIS | HAIRY AHN MUHLY | -DRIP |
| | | MUH DUB | 16 | L | MUHLENBERGIA DUBIA | PINE MUHLY | -DRIP |
| | | PEN FAI | - | M | PENNISETUM 'FAIRY TAILS' | EVERGREEN FOUNTAIN GRASS | -DRIP |
| | | PEN SPA | 16 | L | PENNISETUM SPATHIOLATUM | SLENDER VELDT GRASS | -SPRAY |

PROGRESS PRINT
NOT FOR CONSTRUCTION

REGISTERED LANDSCAPE ARCHITECT SAM M. MAPES No. 2703 Signature Date STATE OF CALIFORNIA

The landscape architect and his consultants do not warrant or guarantee the accuracy and completeness of the work product herein beyond a reasonable diligence. If any mistakes, omissions, or discrepancies are found to exist within the work product, the landscape architect shall be promptly notified so that he may have the opportunity to take whatever steps necessary to resolve them. Failure to promptly notify the landscape architect of such conditions shall absolve the landscape architect from any responsibility for the consequences of such discrepancies. Actions without the knowledge and consent of the landscape architect or in contradiction to the landscape architects work product or recommendations shall become the responsibility not of the landscape architect but of the parties responsible taken such action. This plan and design are the exclusive property of Earthform Design and cannot be used or reproduced without the landscape architects written consent.

REVISIONS BY

EARTHFORM DESIGN
LANDSCAPE ARCHITECTURE·LAND PLANNING·URBAN DESIGN
1329 SPRUCE STREET, SUITE 201, RIVERSIDE, CA 92507
TEL:(805) 963-2006 ● ▲ ■ FAX:(805) 963-8335

SANDPIPER GOLF CLUB -HOLLISTER AVE.
PRELIMINARY PLANTING PLAN

SANDPIPER GOLF CLUB
7925 HOLLISTER AVE.
GOLETA, CA. 93117

Date 11/06/23
Scale 1"=20'-0"
Drawn N.T.
Job SANDPIPER
Print Date
Sheet L-1.14
Of Sheets