

STATE OF CALIFORNIA - THE RESOURCES AGENCY
DEPARTMENT OF FISH AND GAME
ENVIRONMENTAL FILING FEE CASH RECEIPT

Receipt #: 19-299460

State Clearinghouse # (if applicable): _____

Lead Agency: VALLEY-WIDE RECREATION & PARK DISTRICT

Date: 09/24/2019

County Agency of Filing: RIVERSIDE

Document No: E-201901094

Project Title: JERRY SEARL PARK REVITALIZATION (IMPROVEMENTS)

Project Applicant Name: VALLEY-WIDE RECREATION & PARK DISTRICT

Phone Number: (951) 654-1505

Project Applicant Address: P.O. BOX 907, SAN JACINTO, CA 92581

Project Applicant: LOCAL PUBLIC AGENCY

CHECK APPLICABLE FEES:

☐ Environmental Impact Report

☐ Negative Declaration

☐ Application Fee Water Diversion (State Water Resources Control Board Only)

☐ Project Subject to Certified Regulatory Programs

☐ County Administration Fee

\$0.00

☐ Project that is exempt from fees (DFG No Effect Determination (Form Attached))

☒ Project that is exempt from fees (Notice of Exemption)

Total Received \$50.00

Signature and title of person receiving payment:



Deputy

Notes:

Notice of Exemption**Appendix E**

To: Office of Planning and Research
P.O. Box 3044, Room 113
Sacramento, CA 95812-3044

County Clerk
County of: Riverside

From: (Public Agency): Valley-Wide Recreation & Park
P.O. Box 907
San Jacinto, CA 92581

(Address)

Project Title: Jerry Searl Park Revitalization (Improvements)

Project Applicant: Valley-Wide Recreation and Park District

Project Location - Specific:
1001 N. Buena Vista Avenue

Project Location - City: Hemet Project Location - County: Riverside

Description of Nature, Purpose and Beneficiaries of Project:
The project would install outdoor stationary exercise equipment; replace existing playground equipment; plant trees; re-grade infields and possibly install new turf as needed on the ball fields within the existing Jerry Searl Park. The project would provide additional recreational resources for the public. See the attached exhibit.

Name of Public Agency Approving Project: Valley-Wide Recreation and Park District

Name of Person or Agency Carrying Out Project: Valley-Wide Recreation and Park District

Exempt Status: (check one):

- ☐ Ministerial (Sec. 21080(b)(1); 15268);
☐ Declared Emergency (Sec. 21080(b)(3); 15269(a));
☐ Emergency Project (Sec. 21080(b)(4); 15269(b)(c));
☒ Categorical Exemption. State type and section number: 15301 Class 1
☐ Statutory Exemptions. State code number: _____

Reasons why project is exempt:
The proposed project would install small accessory recreational amenities and trees within an existing public park.

Lead Agency
Contact Person: James Salvador Area Code/Telephone/Extension: 951-654-1505

If filed by applicant:

1. Attach certified document of exemption finding.
2. Has a Notice of Exemption been filed by the public agency approving the project? ☐ Yes ☐ No

Signature: Jan Sch Date: 9-17-19 Title: Special Districts Supervisor

☒ Signed by Lead Agency ☒ Signed by Applicant

Authority cited: Sections 21083 and 21110, Public Resources Code.
Reference: Sections 21108, 21152, and 21152.1, Public Resources Code.


Date Received for filing at OPR: _____

FILED / POSTED

County of Riverside
Peter Aldana
Assessor-County Clerk-Recorder


E-201801094
09/24/2019 09:20 AM Fee: \$ 50.00
Page 1 of 1

Removed: _____ By: _____ Deputy

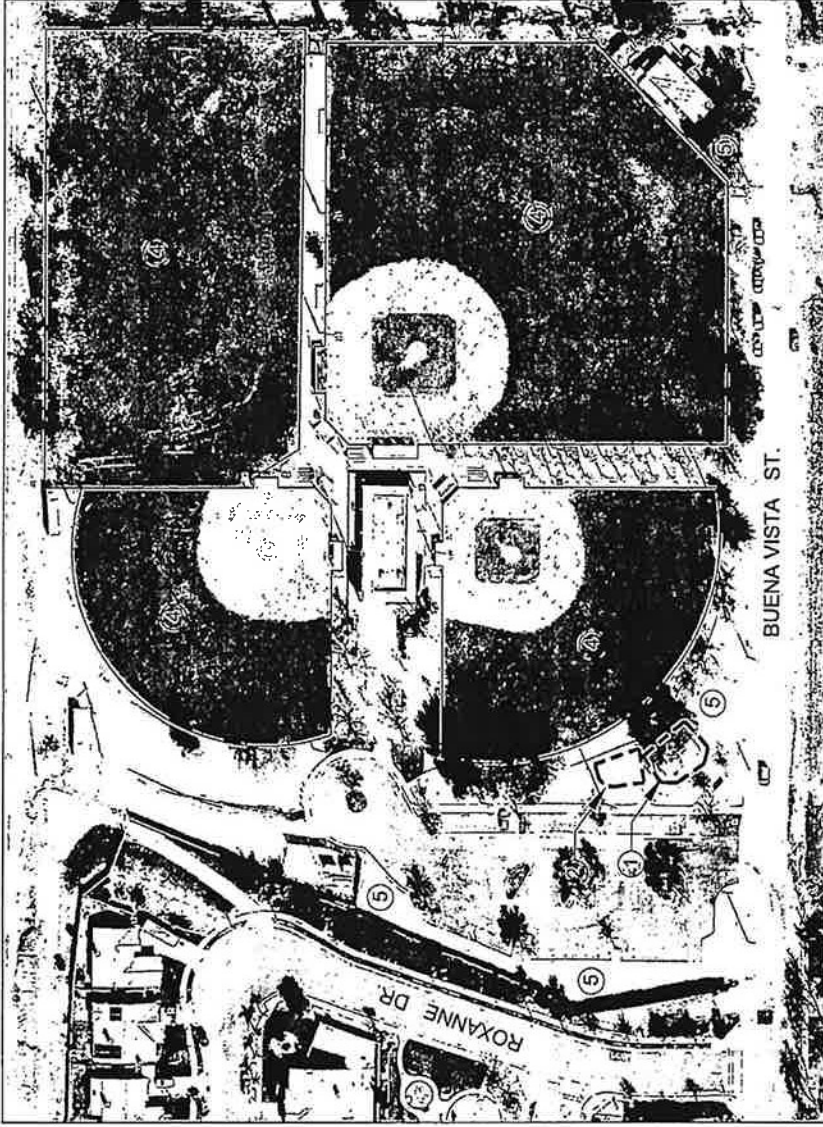


CONSTRUCTION NOTES:

- ① REPLACE PLAYGROUND EQUIPMENT, PERIMETER CURB AND SAFETY SURFACING.
- ② NEW OUTDOOR EXERCISE EQUIPMENT WITH PERIMETER CURB AND SAFETY SURFACING.
- ③ RENOVATE PARK ACCESSIBILITY TO ADA COMPLIANCE.
- ④ RENOVATE BALLFIELD, BACKSTOPS, DUGOUTS, FENCING, INFIELD CLAY, IRRIGATION GRADE AND TURF.
- ⑤ RENOVATE LANDSCAPE WITH DROUGHT TOLERANT LANDSCAPING.

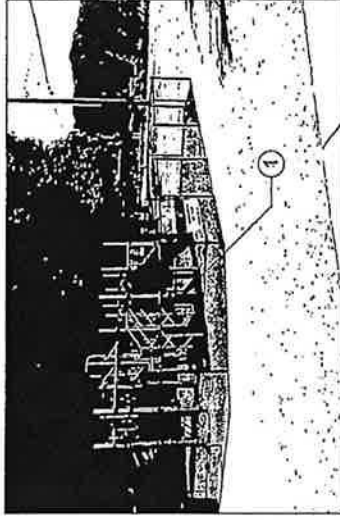

PLAYGROUND EQUIPMENT TO BE REPLACED.

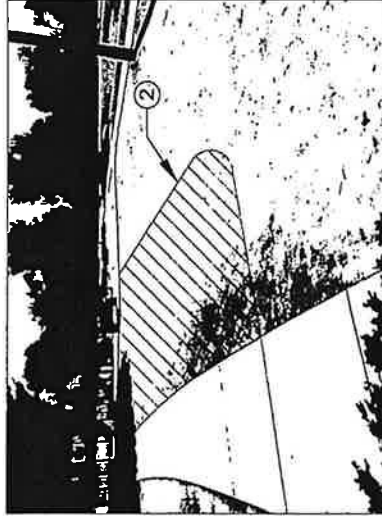

LOCATION OF NEW PROPOSED EXERCISE EQUIPMENT.

SCALE: AS SHOWN DESIGN: [] DRAWN: [] CHECKED: [] APPROVED: [] DATE: []		SITE ID NO.: 1.P. No. 00000 JERRY SEARL PARK 1001 N BUENA VISTA STREET HEMET, CA	SHEET NO.: 1
VALLEY-WIDE RECREATION & PARK DISTRICT		TYP. VOLUME 1 OF 1	SHEET NO.: 1