STATE OF CALIFORNIA - THE RESOURCES AGENCY
DEPARTMENT OF FISH AND GAME

ENVIRONMENTAL FILING FEE CASH RECEIPT

Receipt #: 19-299460

State Clearinghouse # (if applicable):

Lead Agency: VALLEY-WIDE RECREATION & PARK DISTRICT *Date:* 09/24/2019

County Agency of Filing: RIVERSIDE *Document No:* E-201901093

Project Title: BILL GRAY PARK REVITALIZATION (IMPROVEMENTS)

Project Applicant Name: VALLEY-WIDE RECREATION AND PARK DISTRICT *Phone Number:* (951) 654-1505

Project Applicant Address: P.O. BOX 907, SAN JACINTO, CA 92581

Project Applicant: LOCAL PUBLIC AGENCY

CHECK APPLICABLE FEES:

☐ *Environmental Impact Report*	
☐ *Negative Declaration*	
☐ *Application Fee Water Diversion (State Water Resources Control Board Only)*	
☐ *Project Subject to Certified Regulatory Programs*	
☐ *County Administration Fee*	$0.00
☐ *Project that is exempt from fees (DFG No Effect Determination (Form Attached))*	
☒ *Project that is exempt from fees (Notice of Exemption)*	
Total Received	$50.00

Signature and title of person receiving payment: Deputy

Notes:

Notice of Exemption

Appendix E

To: Office of Planning and Research
P.O. Box 3044, Room 113
Sacramento, CA 95812-3044

County Clerk
County of: Riverside

From: (Public Agency): Valley-Wide Recreation & Park
P.O. Box 907
San Jacinto, CA 92581
(Address)

Project Title: Bill Gray Park Revitalization (Improvements)

Project Applicant: Valley-Wide Recreation and Park District

Project Location - Specific:

25330 Lake Street

Project Location - City: Hemet Project Location - County: Riverside

Description of Nature, Purpose and Beneficiaries of Project:
The project would involve re-grading and turf replacement of the ball field, as well as renovation of the irrigation system. Also, the renovation and construction of concrete walking paths, and construction of a new gazebo. This project would provide additional recreation resources for the public. See attached exhibit.

Name of Public Agency Approving Project: Valley-Wide Recreation and Park District

Name of Person or Agency Carrying Out Project: Valley-Wide Recreation and Park District

Exempt Status: **(check one):**

- ☐ Ministerial (Sec. 21080(b)(1); 15268);
- ☐ Declared Emergency (Sec. 21080(b)(3); 15269(a));
- ☐ Emergency Project (Sec. 21080(b)(4); 15269(b)(c));
- ☒ Categorical Exemption. State type and section number: 15301 Class 1
- ☐ Statutory Exemptions. State code number: _____

Reasons why project is exempt:
The proposed project would install small accessory recreational amenities and trees within an existing public park.

Lead Agency Contact Person: James Salvador Area Code/Telephone/Extension: 951-654-1505

If filed by applicant:

1. Attach certified document of exemption finding.
2. Has a Notice of Exemption been filed by the public agency approving the project? ☐ Yes ☐ No

Signature: [signature] Date: 9-17-19 Title: Special Districts Supervisor

☒ Signed by Lead Agency ☒ Signed by Applicant

Authority cited: Sections 21083 and 21110, Public Resources Code.
Reference: Sections 21108, 21152, and 21152.1, Public Resources Code.

Date Received for filing at OPR: _____

FILED / POSTED
County of Riverside
Peter Aldana
Assessor-County Clerk-Recorder
E-201901093
09/24/2019 09:20 AM Fee: $ 50.00
Page 1 of 1

Removed: By: Deputy

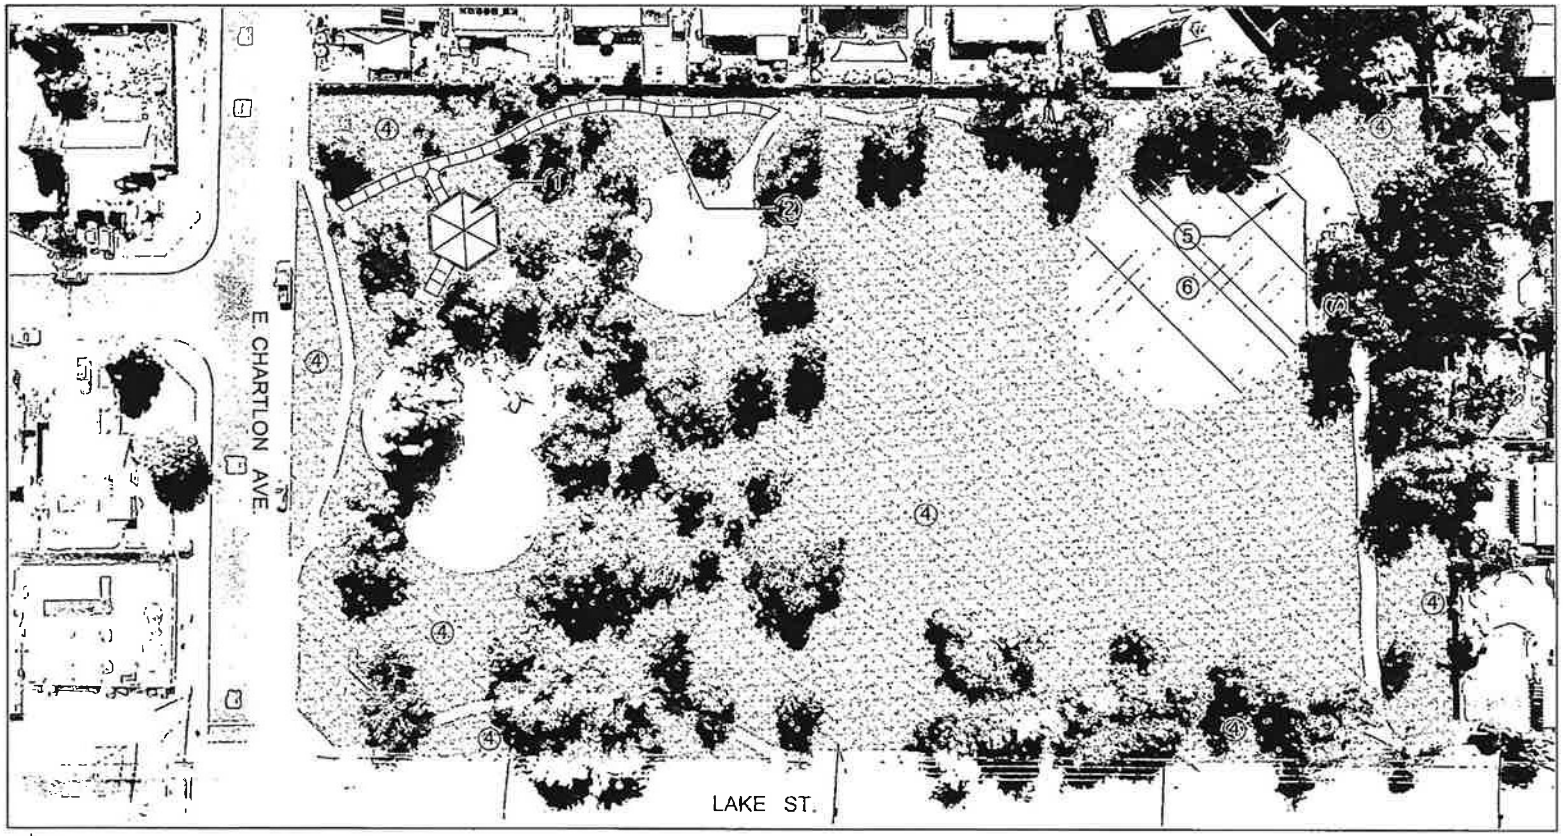

CONSTRUCTION NOTES:

1. NEW 40' POLIGON STEEL SHADE SHELTER GAZEBO WITH 4 PICNIC TABLES, 1 TRASH RECEPTACLE, 2 BBQ'S AND 1 HOT COAL CONTAINER WITH NEW CONCRETE SIDEWALKS.
2. NEW CONCRETE SIDEWALK FOR PEDESTRIAN ACCESS AROUND BASKETBALL COURT.
3. RENOVATE PARK ACCESSIBILITY TO ADA COMPLIANCE.
4. RENOVATE IRRIGATION, GRADE AND TURF.
5. RENOVATE BALLFIELD, BACKSTOPS, DUGOUTS AND FENCING
6. RENOVATE BALLFIELD INFIELD CLAY
7. RENOVATE LANDSCAPE WITH DROUGHT TOLERANT LANDSCAPING.

MARK	BY	DATE	REVISIONS	APPR.	DATE
ENGINEER					

VALLEY-WIDE RECREATION & PARK DISTRICT

SCALE: AS SHOWN
DESIGN:
DRAWN: JP
CHECKED:
APPROVED:
DATE:

SITE ID NO.: I.P. No. xxxx

BILL GRAY PARK
450 N LAKE STREET
HEMET, CA

FOR: VWRPD | W.O. | FILE NO.

SHEET NO. 1 of 1 sheets