08/26/2025 04:30 PM PDT

VENTURA COUNTY RECORDER
800 SOUTH VICTORIA AVENUE
VENTURA, CA 93009

TERMINAL NAME: E2530704

ORDER# 207682703

PAYMENT

RECORDING FEES	$50.00
AGENCY SUBTOTAL:	$50.00
LEXISNEXIS SERVICE FEE:	$2.50
TOTAL USD:	$52.50

CARD #: 2941	VISA
PAYMENT: CREDITCHIP READ-CONTACT	
MODE:	ISSUER
AUTH CODE:	055554
APP LABEL:	VISA CREDIT
CVM:	NO SIG REQUIRED
AID:	A0000000031010
ARQC:	EE56648C350FD6EF
AMOUNT:	$52.50

*** CARD APPROVED ***

****

AMOUNT PAID:
$52.50

****

CUSTOMER COPY

Ventura County

Michelle Ascencion , County Clerk-Recorder & Registrar of Voters
800 S. Victoria Ave.
Ventura, CA 93009
(805) 654-2263 (Clerk/Vitals)
(805) 654-3665 (Recorder)

Receipt: 25-78943

Product	Name	Extended
FISH	FISH AND WILDLIFE FILING	$50.00
	# Pages	6
	Document #	2025100009955
	Document Info:	VENTURA COUNTY PWA - WATERSHED PROTECTION
	Filing Type	NOE
	State Fee Prev Charged	false
	No Handling Fee	false
Total		$50.00

Tender (On Account) $50.00

Account #	800
Account Name	VITAL CHECK RECORDER
Customer Name	ARUNDELL BARRANCA VENTURA COUNTY PWA - WATERSHED PROTECTION
Balance	
Comments	PROJECT TITLE: ARUNDELL BARRANCA DETENTION BASIN CLEANOUT

Thank you for your order.

1

Note: If payment was by credit card with Vital Check, balance shown is for internal purposes only.

8/26/25, 4:33 PM PST TELLELIZ
VENTURA

State of California - Department of Fish and Wildlife

2025 ENVIRONMENTAL DOCUMENT FILING FEE CASH RECEIPT

DFW 753.5a (REV. 01/01/25) Previously DFG 753.5a

Print | StartOver | Save

RECEIPT NUMBER:
56 — 05/22/2025 —

STATE CLEARINGHOUSE NUMBER *(If applicable)*

SEE INSTRUCTIONS ON REVERSE. TYPE OR PRINT CLEARLY.

LEAD AGENCY	LEAD AGENCY EMAIL	DATE
Ventura County PWA - Watershed Protection	emily.medler@ventura.org	05/22/2025

COUNTY/STATE AGENCY OF FILING	DOCUMENT NUMBER
Ventura	

PROJECT TITLE

Arundell Barranca Detention Basin Cleanout

PROJECT APPLICANT NAME	PROJECT APPLICANT EMAIL	PHONE NUMBER
Ventura County PWA - Watershed Protection	emily.medler@ventura.org	(805) 654-5142

PROJECT APPLICANT ADDRESS	CITY	STATE	ZIP CODE
800 S. Victoria Avenue	Ventura	CA	93009

PROJECT APPLICANT *(Check appropriate box)*

☑ Local Public Agency ☐ School District ☐ Other Special District ☐ State Agency ☐ Private Entity

CHECK APPLICABLE FEES:

☐ Environmental Impact Report (EIR)	$4,123.50	$ 0.00
☐ Mitigated/Negative Declaration (MND)(ND)	$2,968.75	$ 0.00
☐ Certified Regulatory Program (CRP) document - payment due directly to CDFW	$1,401.75	$ 0.00

☑ Exempt from fee

- ☑ Notice of Exemption (attach)
- ☐ CDFW No Effect Determination (attach)

☐ Fee previously paid (attach previously issued cash receipt copy)

☐ Water Right Application or Petition Fee (State Water Resources Control Board only)	$850.00	$ 0.00
☑ County documentary handling fee		$ 50.00
☐ Other		$

PAYMENT METHOD:

☐ Cash ☐ Credit ☐ Check ☐ Other **TOTAL RECEIVED** $ 50.00

SIGNATURE	AGENCY OF FILING PRINTED NAME AND TITLE
X Emily Medler Digitally signed by Emily Medler Date: 2025.05.22 09:34:19 -07'00'	Emily Medler, Environmental Planner

FILED
DATE: AUG 26 2025
MICHELLE ASCENCION
Ventura County Clerk-Recorder
By: _____ Deputy

POSTED
AUG 26 2025
MICHELLE ASCENCION
Ventura County Clerk and Recorder
By: _____ Deputy

Filed in County Clerk's Office
Michelle Ascencion
Ventura County Clerk-Recorder

2025100009955

08/26/2025
04:33 PM
VEN
DocType: FISH
TELLELIZ

Pages: 6
Fees: $50.00

ORIGINAL - PROJECT APPLICANT COPY - CDFW/ASB COPY - LEAD AGENCY

PUBLIC WORKS
VENTURA COUNTY

NOTICE OF EXEMPTION

TO: COUNTY CLERK
COUNTY OF VENTURA
800 S. Victoria Avenue
Ventura, 93009-1600

OFFICE OF PLANNING AND RESEARCH
P.O. Box 3044, Room 113 Sacramento, CA
95812-3044

FROM: Director, Watershed Protection District
800 South Victora Avenue / #1600
Ventura, CA 93009-1600

Project Title: Arundell Barranca Detention Basin Cleanout
Project Location: City of Ventura, CA (34.300015, -119.219264)
Description of Nature, Purpose and Beneficiaries of the Project: Watershed Protection is proposing to remove 70,000 cubic yards of accumulated sediment and debris in the existing 5.9-acre Arundell Barranca Detention Basin. Sediment and debris removal last occurred in 2017. Much of the sediment was captured during the 2023 and 2024 storm seasons. Access to the work area will be from Sexton Canyon Rd and County-owned Right-of-Way. Work is scheduled between September and December 2025 after bird nesting season. Nonetheless, biological surveys will be performed prior to and periodically during work to identify and avoid sensitive biological resources. No mature trees will be removed during work. A Final Program Environmental Impact Report (EIR) on Environmental Protection Measures for the Ongoing Routine Operations and Maintenance Program was prepared in May 2008 (State Clearinghouse No. 2002091107). All applicable Best Management Practices described in the EIR and subsequent regulatory permits will be used for the proposed project. Debris excavated from this existing facility will be disposed of at a site approved by the County of Ventura Integrated Waste Management Division.
Name of Public Agency Approving Project: Ventura County Watershed Protection District
Name of Person or Agency Carrying Out Project: Jeff Palmer, P.E., Director, Watershed Protection District

Exempt Status:

☒ Categorical Exemption. State Type and section number:
Class 1 Existing Facilities, Section 15301

Reasons why project is exempt: The Project consists of sediment removal work within an existing detention basin facility "involving...no expansion of existing or former use." (Sec. 15301; see also Sec. 15301[b] (explaining "existing facilities" to include "facilities...used to provide...public utility services"). The proposed actions are necessary to maintain public safety and protection of downstream properties. Exceptions to the exemption do not apply to the project (Section 15300.2)

Lead Agency Contact Person:	Area Code/Telephone/Extension
Jeff Palmer, P.E., Director, Watershed Protection District	(805) 654-2040

Date Received for Filing

Jeff Palmer
Director

5/21/2025
Date

PUBLIC VENTURA COUNTY WORKS

VCWPD FACILITY INVESTIGATION
ZONE 2

2.7. Arundell Barranca Detention Basin Cleanout 2024, City of Ventura
REVISED

P Code(s): 411 **PT Code(s):** 36 **Reach #:** 42901 **Project #:** P6042901

Facility Type: Detention Basin

Area of Impact: Approximately 5.9 acres of temporary impact within basin. No permanent impact.

Looking at concrete intake tower, debris basin was last cleaned in 2017.

Looking north at debris basin.

WORK DESCRIPTION: The project will remove approximately 70,000 cubic yards of sediment and debris from Arundell Barranca Detention Basin.

APPROXIMATE QUANTITIES: Approximately 70,000 cubic yards of sediment and debris to be removed.

DISPOSAL SITE: Debris excavated from this facility will be disposed of at a site approved by the County of Ventura Integrated Waste Management Division.

EQUIPMENT USED: Wheel Loaders, Bulldozers, Excavators, Dump Trucks, Water Truck and Street Sweeper.

PUBLIC
VENTURA COUNTY
WORKS

VCWPD FACILITY INVESTIGATION
ZONE 2

WATER DIVERSION: The work area is anticipated to be dry. Any surface water present during the course of work will be directed around the active excavation areas to the bleeder pipe per the Water Diversion Guide and Best Management Practices.
BMPs APPLIED: 1, 3, 4, 10, 18, 21, 24, and 28.

DURATION/TIMING: Start: September 2025, **End:** December 2025
Anticipated 65 working days.

SPECIES IMPACTED: No adverse impacts to species anticipated.

MITIGATION: Mitigation is not required or proposed.

COORDINATES: **NE:** 34.300833, -119.218639 **SE:** 34.299444, -119.218333
NW: 34.300539, -119.219933 **SW:** 34.299167, -119.219444

MAP:

NOTES:

1. TEMPORARY WORK AREA LIMITS SHALL BE STAKED AND ALL EQUIPMENT SHALL BE OPERATED WITHIN THE TEMPORARY WORK AREA LIMITS.
2. EXISTING IMPROVEMENTS WITHIN THE RIGHT OF WAY AND WORK AREAS SHALL REMAIN AND SHALL BE PROTECTED UNLESS OTHERWISE NOTED. DAMAGED IMPROVEMENTS SHALL BE REPLACED IN KIND TO A CONDITION EQUAL OR BETTER THAN THAT WHICH EXISTED PRIOR TO CONSTRUCTION AT CONTRACTOR'S OWN EXPENSE, AND TO THE SATISFACTION OF THE ENGINEER.
3. EXISTING REINFORCED CONCRETE (RC) INTAKE TOWER PROTECT IN PLACE PER NOTE 2, HEREON.
4. EXISTING SUBDRAIN SYSTEM PROTECT IN PLACE PER NOTE 2, HEREON.
5. EXISTING RC BOX CULVERTS AND RC TRANSITION STRUCTURES PROTECT IN PLACE PER NOTE 2, HEREON.
6. CLEAR, GRUB, REMOVE, AND DISPOSE OF ALL EXISTING VEGETATION WITHIN THE SEDIMENT REMOVAL LIMITS AND ALL ACCESS ROADS AND RAMPS, INCLUDING BUT NOT LIMITED TO TREES, SHRUBS AND BRUSH. (4)
7. REMOVE AND DISPOSE OF ALL SEDIMENT WITHIN THE EXCAVATION LIMITS AS SHOWN ON SHEETS 4, 5, 6, 7 AND 8. (5)
8. RESURFACE ALL CMB ACCESS ROADS IN ACCORDANCE WITH 1006. (7)
9. CONTRACTOR SHALL BE ALLOWED TO HAUL ALONG THE EDGE OF LAKE CANYON ACCESS ROAD AS LONG AS VEHICLE PASSAGE IS NOT BLOCKED.

LINE DATA			
TAG NO.	ALIGNMENT	LENGTH	BEARING
L1	ALIGNMENT "A"	790.00'	N10°21'33"W

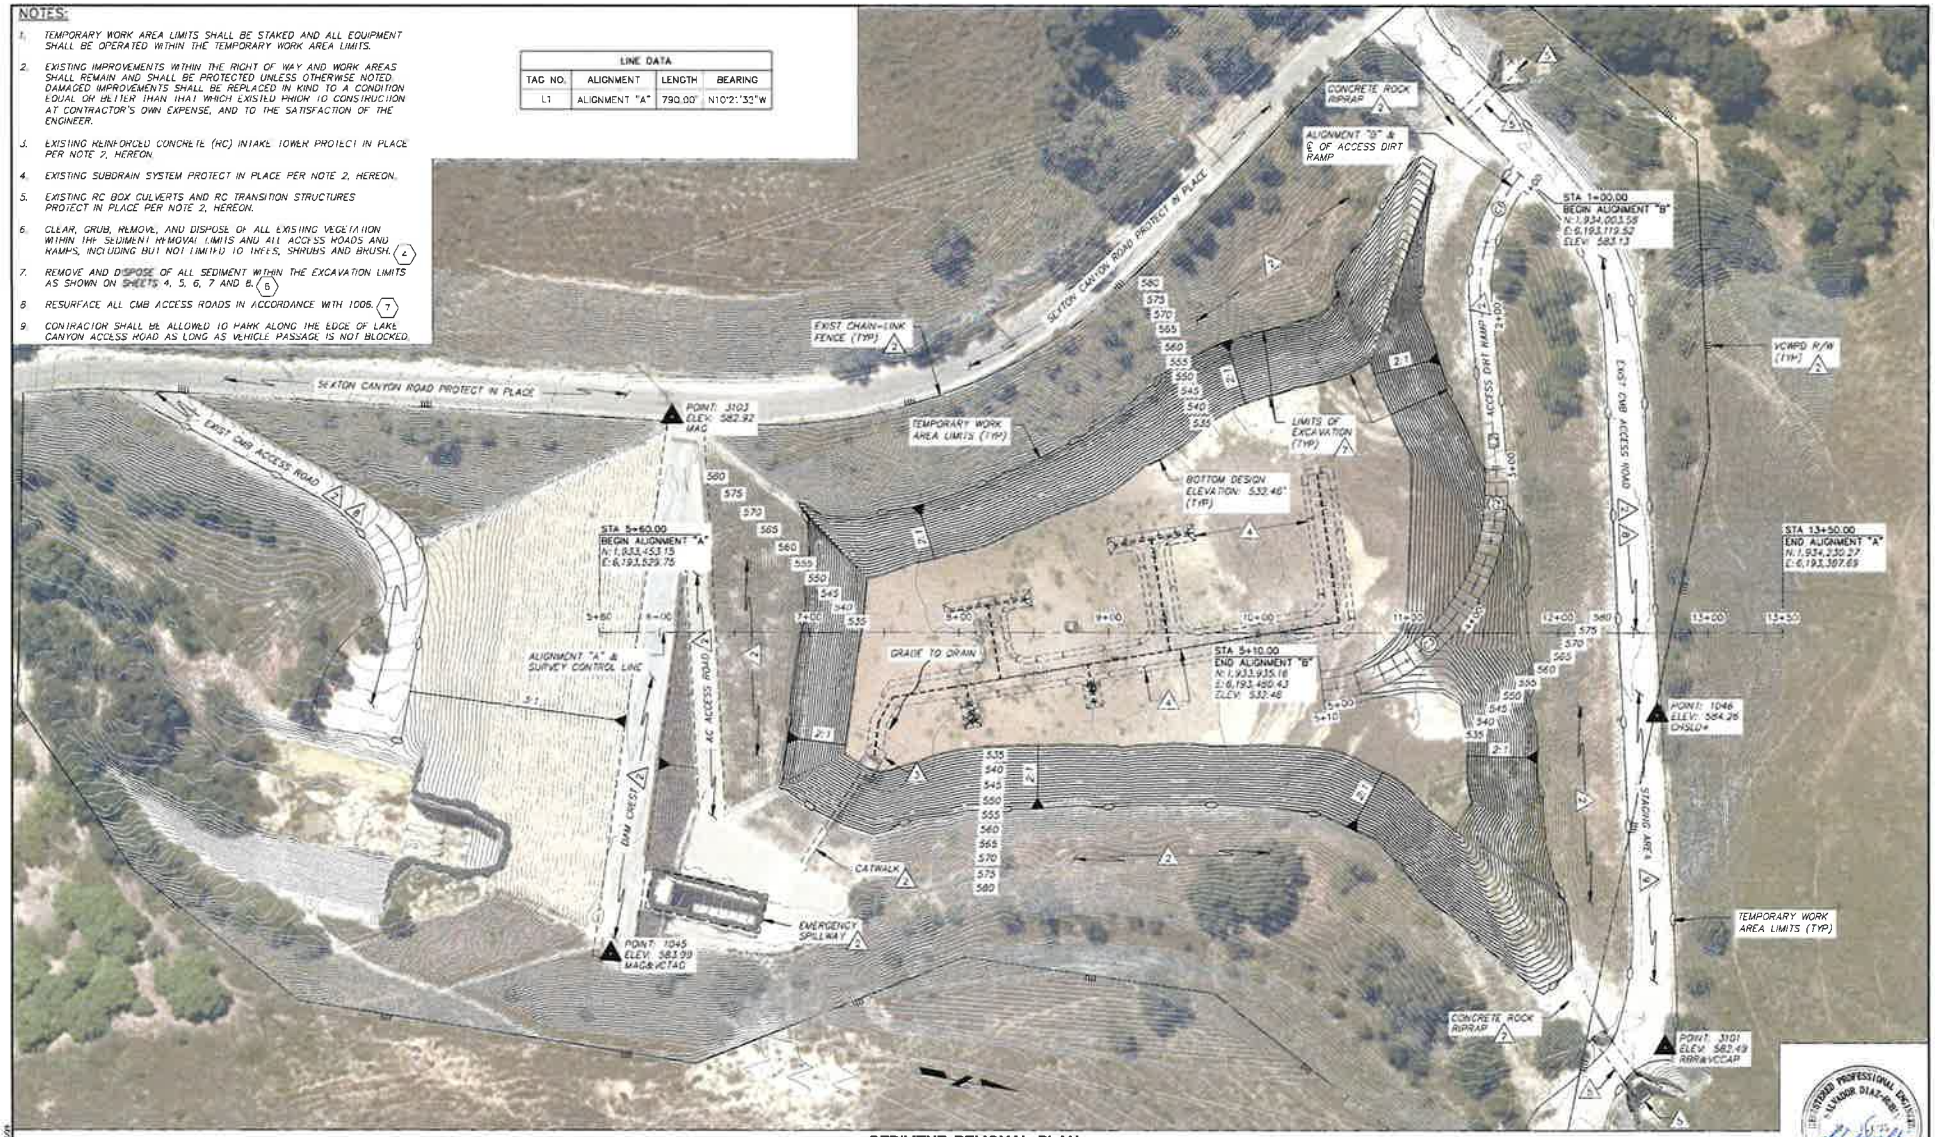

SEDIMENT REMOVAL PLAN

40 0 40 80
SCALE OF FEET

REVISION DESCRIPTION	BY	DATE
D		
C		
B		
A		
1		

DESIGNED: JACOB VALDEZ
DRAWN: JV, AR
CHECKED: S. DIAZ-RUBIN

06/03/2025 DATE
08/13/2025 DATE
08/13/2025 DATE

VENTURA COUNTY
PUBLIC WORKS AGENCY
WATERSHED PROTECTION

SPEC NO. WP25-06
PROJ. NO. F2901

ARUNDELL DEBRIS BASIN
CLEANOUT
SEDIMENT REMOVAL PLAN

SHEET 2 OF 8
DRAWING SET NO. WPD-3-396

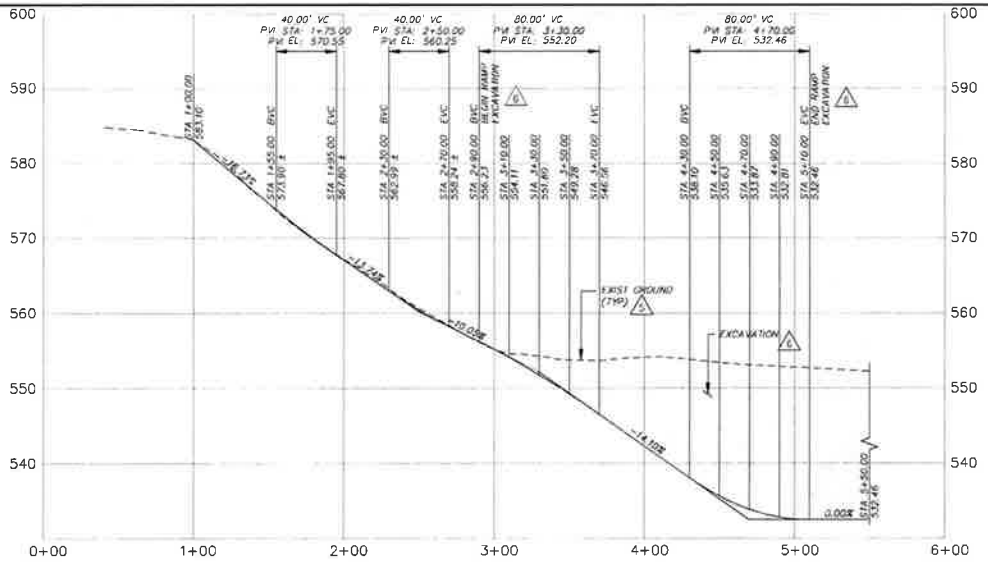

ACCESS RAMP PROFILE

SCALE: HORZ: 1" = 40'
VERT: 1" = 8'

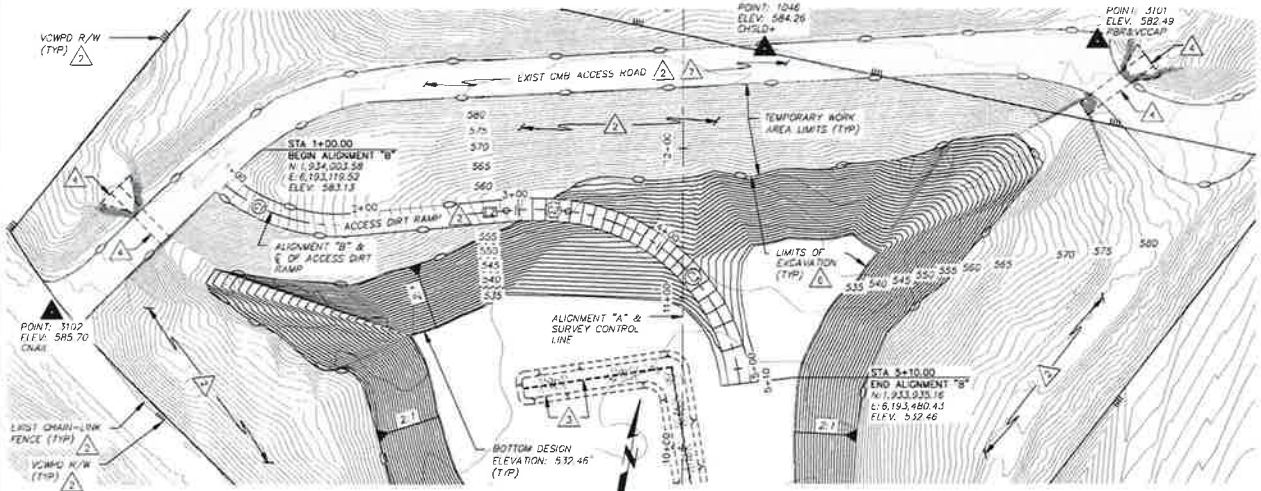

ACCESS RAMP PLAN

NOTES:

1. TEMPORARY WORK AREA LIMITS SHALL BE STAKED AND ALL EQUIPMENT SHALL BE OPERATED WITHIN THE TEMPORARY WORK AREA LIMITS.
2. EXISTING IMPROVEMENTS WITHIN THE RIGHT OF WAY AND WORK AREAS SHALL REMAIN AND SHALL BE PROTECTED UNLESS OTHERWISE NOTED. DAMAGED IMPROVEMENTS SHALL BE REPLACED IN KIND TO A CONDITION EQUAL OR BETTER THAN THAT WHICH EXISTED PRIOR TO CONSTRUCTION AT CONTRACTOR'S OWN EXPENSE, AND TO THE SATISFACTION OF THE ENGINEER.
3. EXISTING SUBDRAIN SYSTEM PROTECT IN PLACE PER NOTE 2, HEREON.
4. EXISTING RC BOX CULVERTS AND RC TRANSITION STRUCTURES PROTECT IN PLACE PER NOTE 2, HEREON.
5. CLEAR, GRUB, REMOVE, AND DISPOSE OF ALL EXISTING VEGETATION WITHIN THE SEDIMENT REMOVAL LIMITS AND ALL ACCESS ROADS AND RAMPS, INCLUDING BUT NOT LIMITED TO TREES, SHRUBS AND BRUSH. (4)
6. REMOVE AND DISPOSE OF ALL SEDIMENT WITHIN THE EXCAVATION LIMITS AS SHOWN ON SHEETS 4, 5, 6, 7 AND 8. (6)
7. RESURFACE ALL CMB ACCESS ROADS IN ACCORDANCE WITH 100.6. (7)

LINE DATA			
TAG NO.	ALIGNMENT	LENGTH	BEARING
L2	ALIGNMENT "B"	100.80'	N74°19'43"E

CURVE DATA							
TAG NO.	ALIGNMENT	DELTA	RADIUS	LENGTH	TANGENT	BC STATION	EC STATION
C1	ALIGNMENT "B"	44°22'59"	120.00'	92.96'	48.95'	1+00.00	1+92.96
C2	ALIGNMENT "B"	11°46'58"	200.00'	41.13'	20.64'	2+93.76	3+34.89
C3	ALIGNMENT "B"	77°10'47"	130.00'	175.12'	103.74'	3+34.89	5+10.00

ENGINEERED PROFESSIONAL ENGINEER ALADOR DIAZ-RUBIN STATE OF CALIFORNIA

REVISION	DESCRIPTION	APP	DATE
D			
C			
B			
A			
0			

JACOB VALDEZ — DESIGNED
JV, AR — DRAWN
S. DIAZ-RUBIN — CHECKED

06/03/2025 — DATE
06/10/2025 — DATE
06/10/2025 — DATE

VENTURA COUNTY PUBLIC WORKS AGENCY WATERSHED PROTECTION

SPEC. NO. WP26-05
PROJ. NO. F2901

ARUNDELL DEBRIS BASIN CLEANOUT
ACCESS RAMP PLAN AND PROFILE

SHEET 3 OF 8
DRAWING SET NO. WPD-3-396