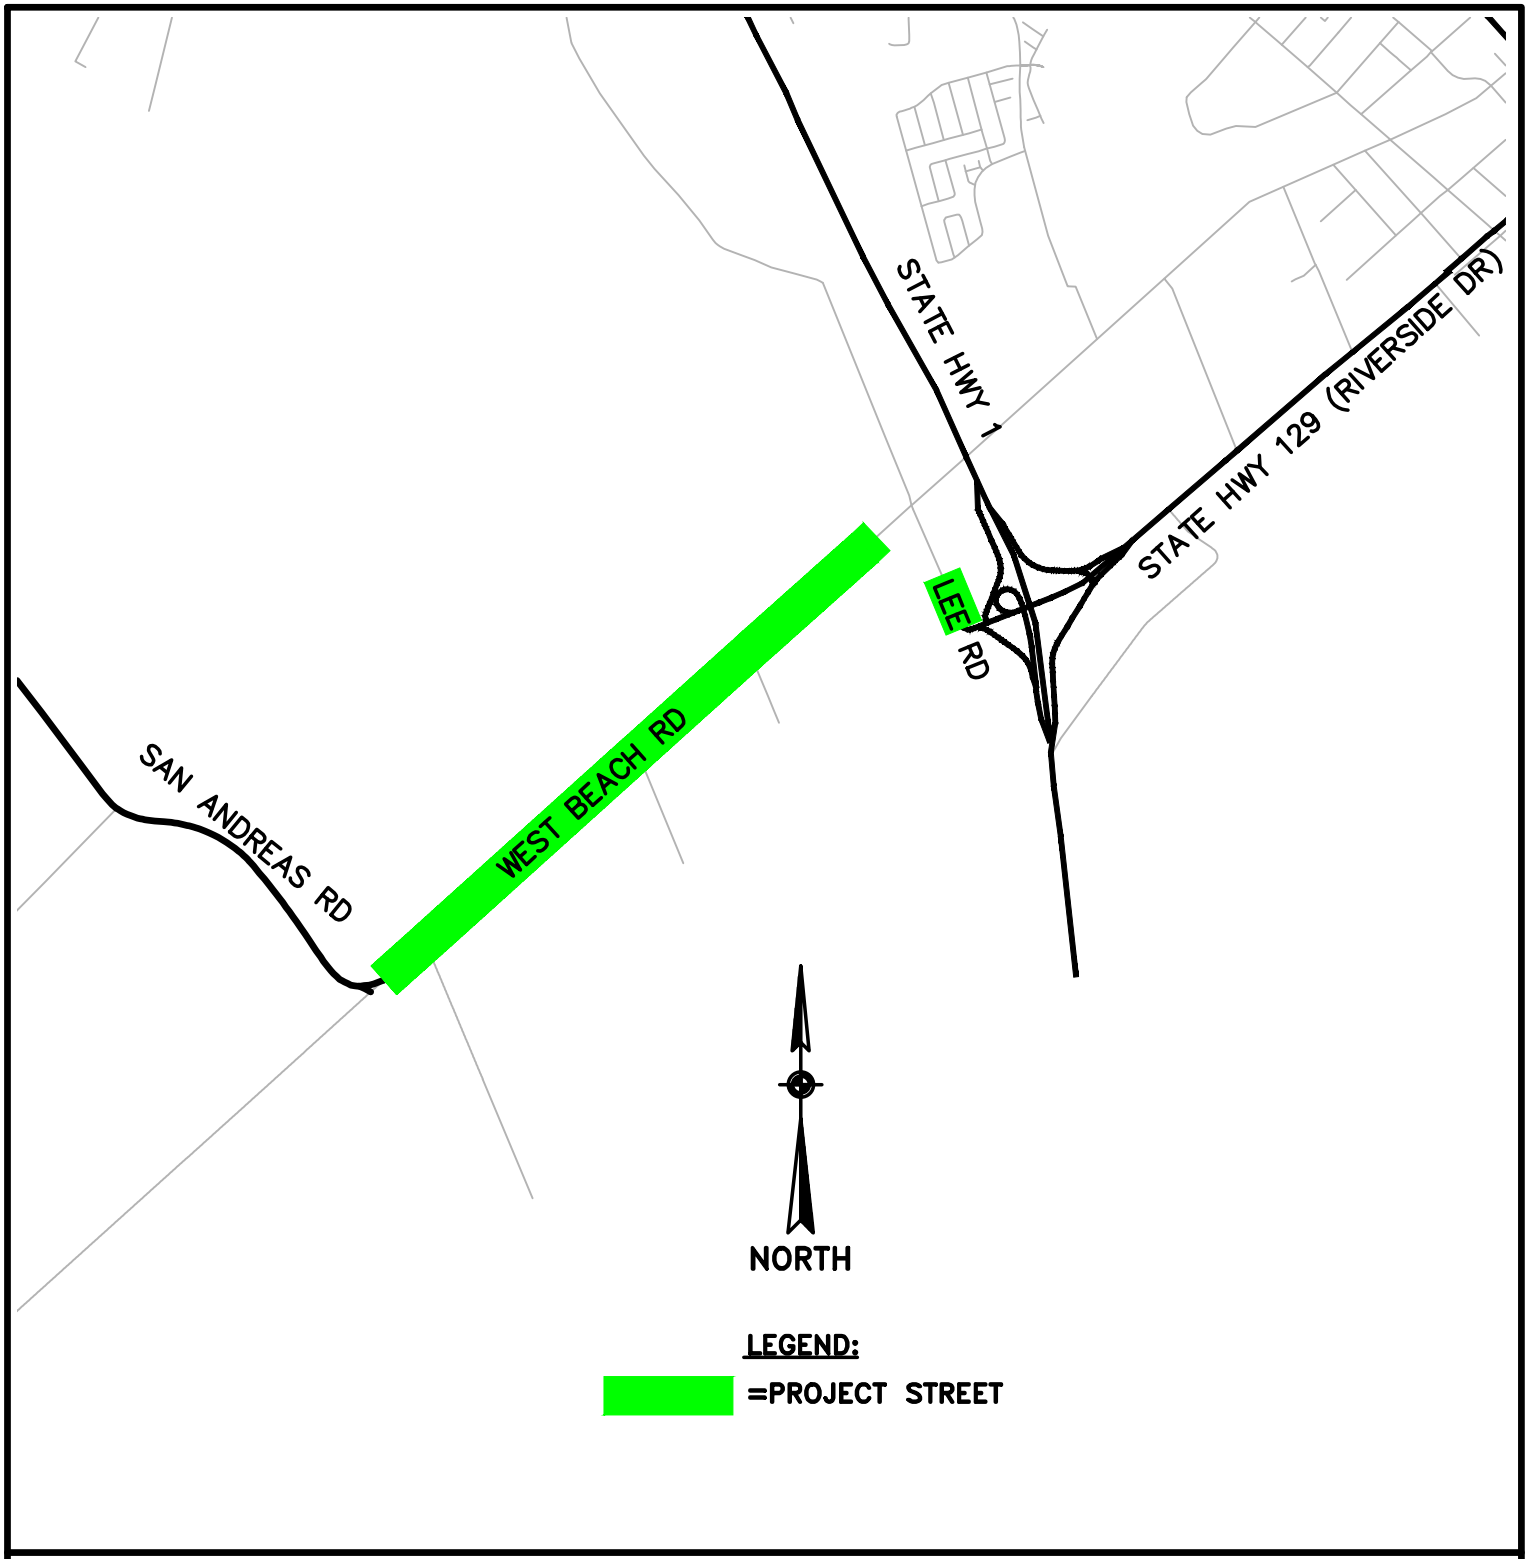

2026 PAVEMENT MANAGEMENT PROJECT

VICINITY MAP

DISTRICT 2

WEST BEACH ST & LEE RD

DESIGN:	DAM/DMO	DATE:	12/15/25	SHEET
DRAFTING:	DMO/DAM	SCALE:	1"=2000'	D2.2
CHECKED:	CRC	JOB NO:	_	