APPENDIX D: EROSION CONTROL / TURTLE EXCLUSION FENCE PLAN

Adams Pond Restoration Project
CEQA Initial Study / Mitigated Negative Declaration

Erosion Control / Turtle Exclusion Fence Plan, Adams Pond Restoration Project

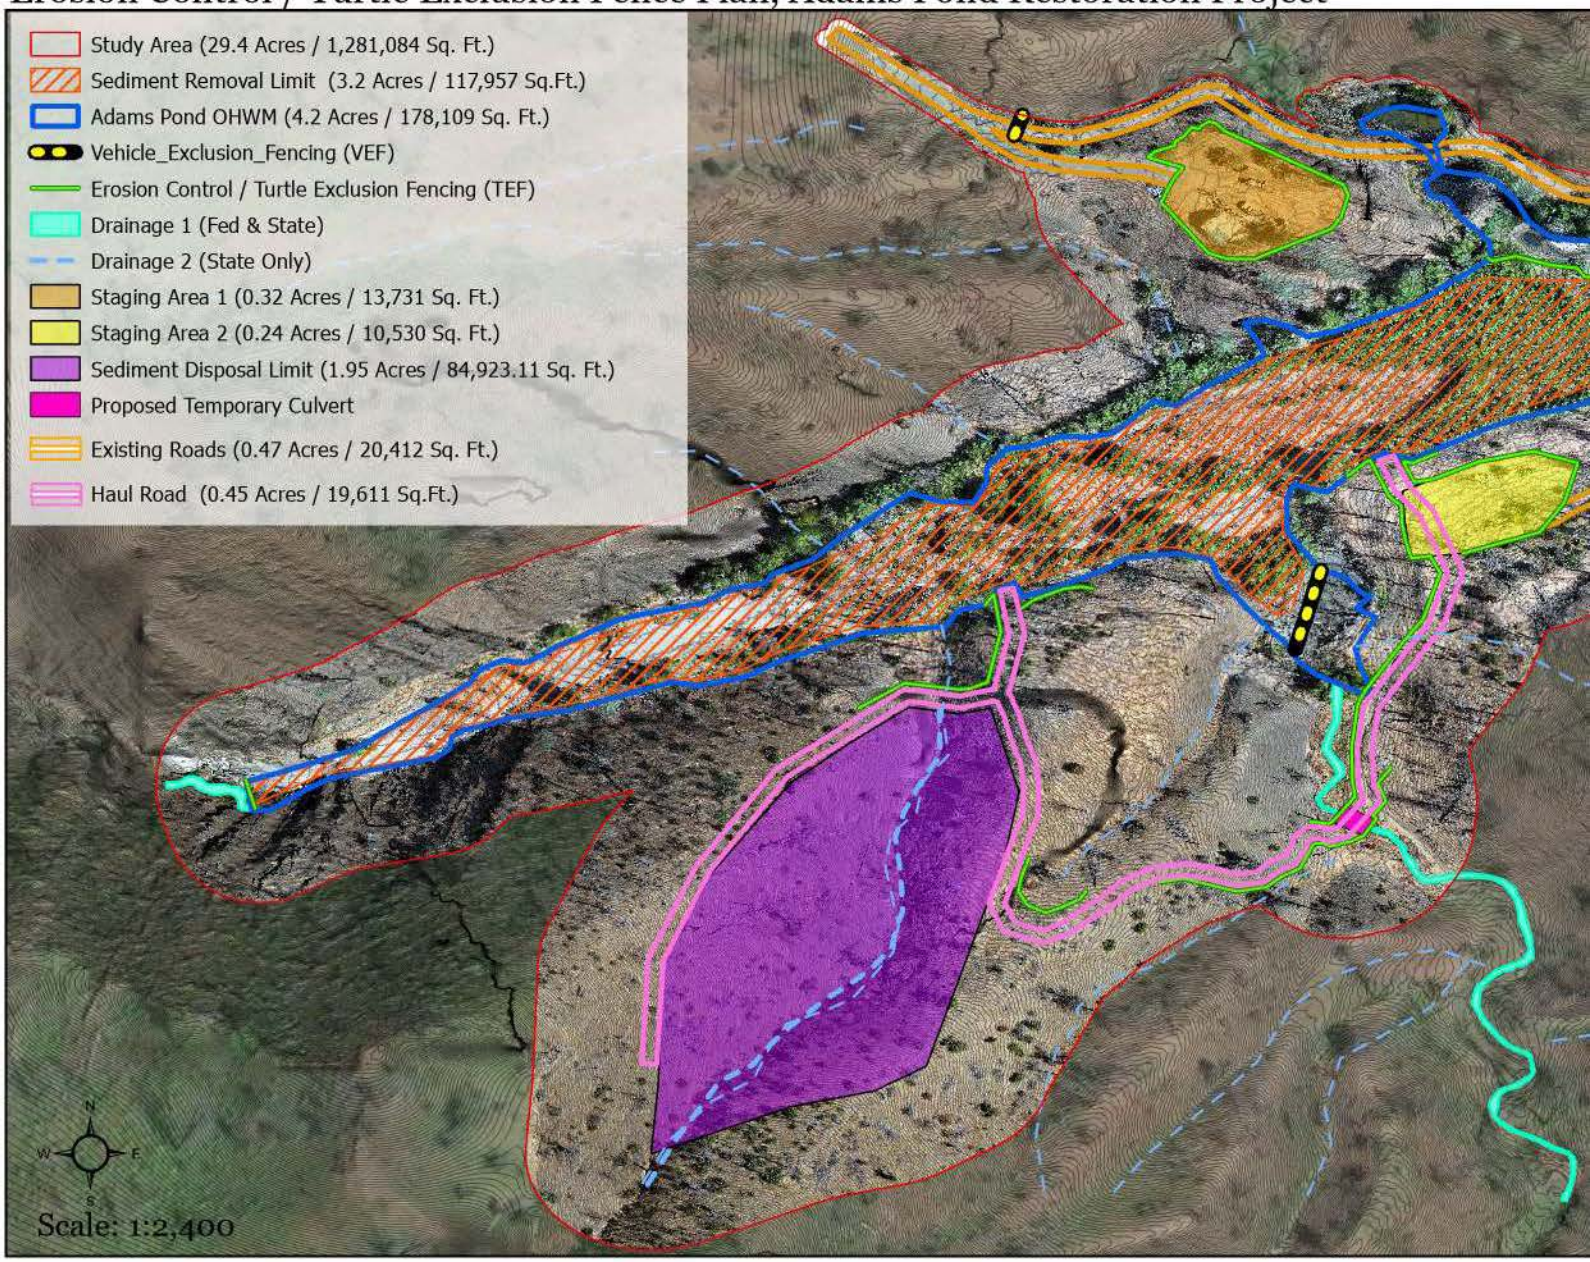

RESOURCE CONSERVATION DISTRICT OF TEHAMA COUNTY

1. VEF shall consist of 4 foot high orange safety fence with metal T-Posts installed by hand
2. A sign shall be installed on the VEF that reads "Sensitive Habitat - No Vehicles Allowed Biologist Present".
3. The TEF shall consist of Silt Fence (SF) installed by hand as shown on the attached deta
4. If haul road location changes prior to the start of construction, the contractor shall stake road and provide the RCDTC with a new linear foot measure for the SF.

Erosion Control / Turtle Exclusion Fence (TEF) Details

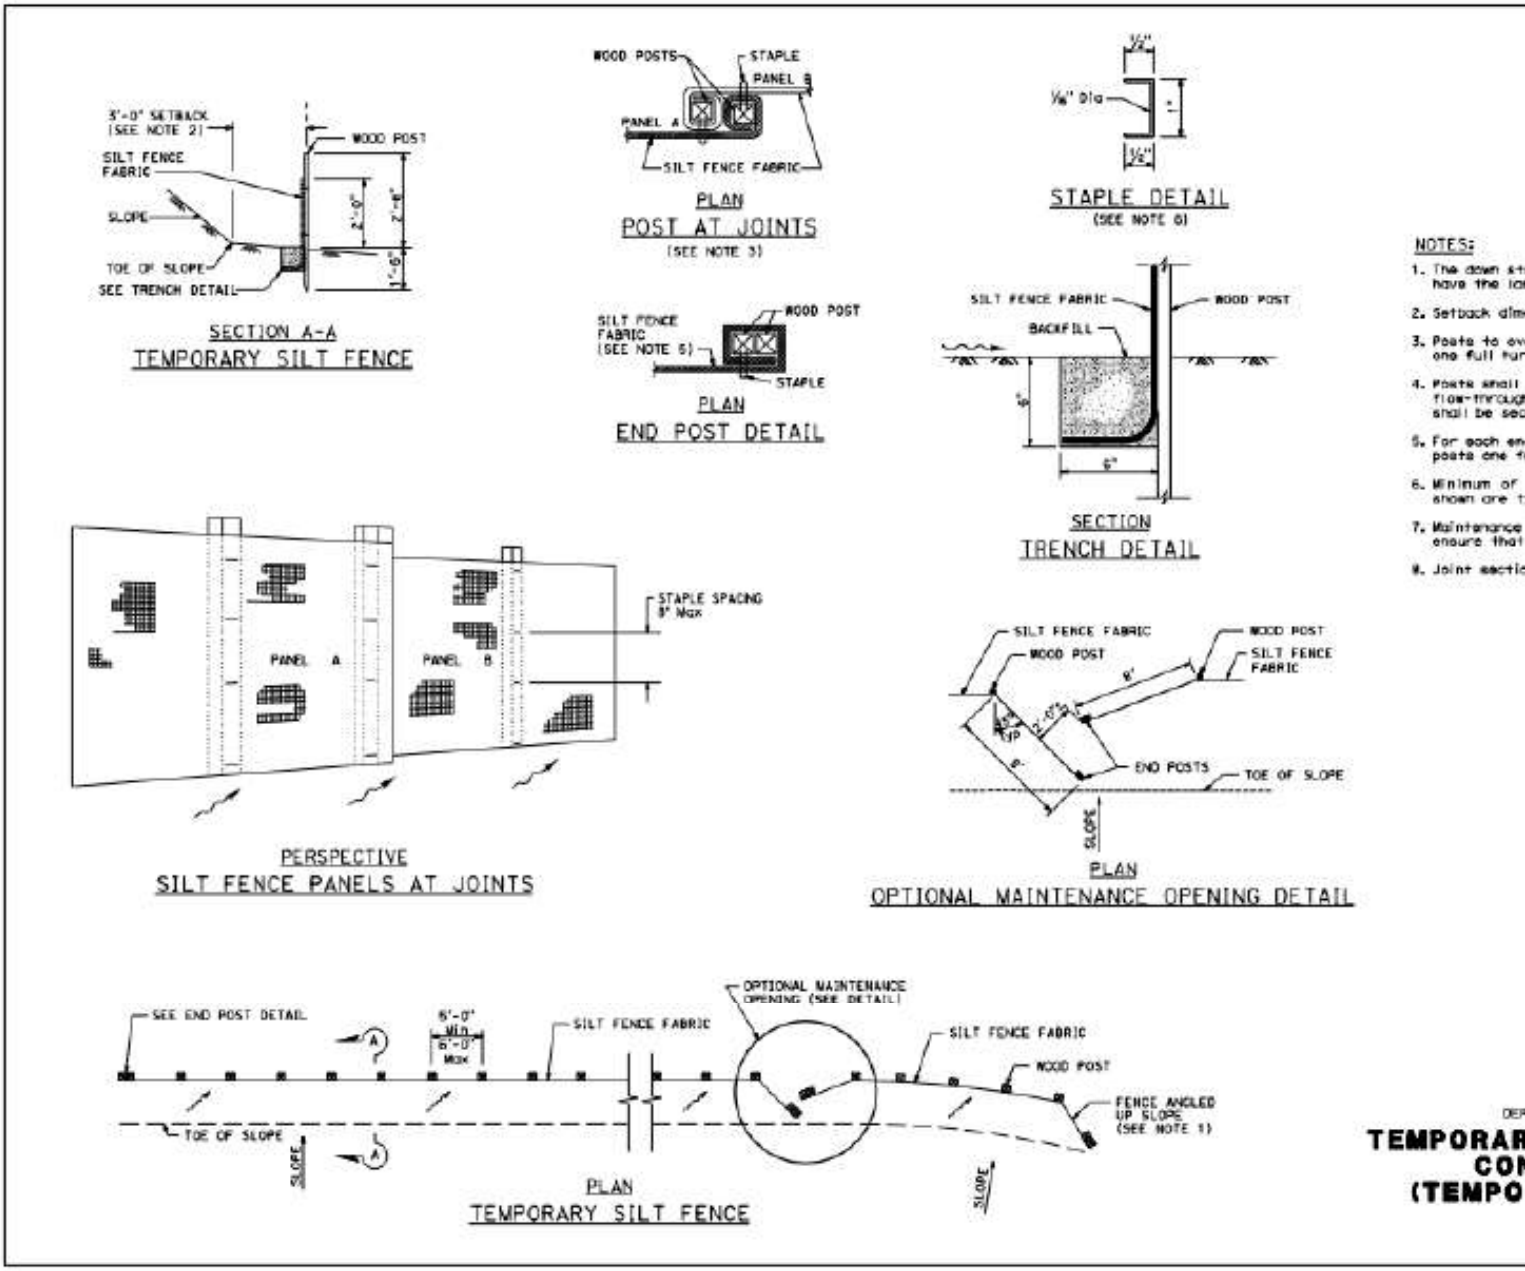

From Caltrans Stormwater Quality Handbooks Construction Site BMP Manual, March 2024