



State of California - Department of Fish and Wildlife

2026 ENVIRONMENTAL DOCUMENT FILING FEE CASH RECEIPT

DFW 753.5a (REV. 01/01/26) Previously DFG 753.5a

RECEIPT NUMBER:

E202610000026

STATE CLEARINGHOUSE NUMBER (if applicable)

SEE INSTRUCTIONS ON REVERSE. TYPE OR PRINT CLEARLY.

LEAD AGENCY	LEAD AGENCY EMAIL	DATE
COUNTY OF FRESNO		02/03/2026
COUNTY/STATE AGENCY OF FILING	DOCUMENT NUMBER	
FRESNO COUNTY	E202610000026	
PROJECT TITLE		

ENVIRONMENTAL REVIEW APPLICATION NO. 8835 - RMRA BITUMINOUS SEAL COATS 2025-2026

PROJECT APPLICANT NAME	PROJECT APPLICANT EMAIL	PHONE NUMBER
COUNTY OF FRESNO		(559) 600-0522
PROJECT APPLICANT ADDRESS	CITY	STATE
2220 TULARE STREET, SIXTH FLOOR	FRESNO	CA
		ZIP CODE
		93721

PROJECT APPLICANT (Check appropriate box)

☒ Local Public Agency ☐ School District ☐ Other Special District ☐ State Agency ☐ Private Entity

CHECK APPLICABLE FEES:

☐ Environmental Impact Report (EIR)	\$4,227.50	\$	0.00
☐ Mitigated/Negative Declaration (MND)(ND)	\$3,043.75	\$	0.00
☐ Certified Regulatory Program (CRP) document - payment due directly to CDFW	\$1,437.25	\$	0.00

☐ Exempt from fee☐ Notice of Exemption (attach)☐ CDFW No Effect Determination (attach)☐ Fee previously paid (attach previously issued cash receipt copy)

☐ Water Right Application or Petition Fee (State Water Resources Control Board only)	\$850.00	\$	0.00
☒ County documentary handling fee	\$50.00	\$	50.00
☒ Other CATEGORICAL EXEMPTION		\$	0.00

PAYMENT METHOD:

☒ Cash ☐ Credit ☐ Check ☐ OtherTOTAL RECEIVED \$ **50.00**

SIGNATURE

Cyan Edmisten

AGENCY OF FILING PRINTED NAME AND TITLE

Cyan Edmisten Deputy Clerk

County of Fresno
Clerk's Office
James A. Kus

Elections Department
(559) 600-8683

Clerk Services Department
(559) 600-2575

Finalization 2026002121
2/3/2026 11:48 AM
CCR572471 Cedmisten

Description	Fee
EIR Administrative Fee	
Time Recorded: 11:48 AM	
Recording Fee:	\$50.00
Total Amount Due	\$50.00
Total Paid	
Cash Tendered	\$50.00
Amount Due	\$0.00

E202610000026

THANK YOU
PLEASE KEEP FOR REFERENCE



County of Fresno

DEPARTMENT OF PUBLIC WORKS AND PLANNING
STEVEN E. WHITE, DIRECTOR

NOTICE OF EXEMPTION

TO: ☒ Office of Land Use & Climate Innovation
State Clearinghouse
1400 Tenth Street
Sacramento, CA 95814

☒ County Clerk, County of Fresno
2221 Kern Street
Fresno, CA 93721

FILED

FEB 03 2026 TIME 11:48am

FRESNO COUNTY CLERK
BY Cyan Edmisten
DEPUTY
Cyan Edmisten

For County Clerk's Stamp

FROM: Fresno County Department of Public Works and Planning
Design Division
2220 Tulare Street Suite 600, Fresno, CA 93721

PROJECT TITLE: Environmental Review Application No. 8835 – RMRA Bituminous Seal Coats 2025-2026

PROJECT APPLICANT/SPONSOR: Fresno County Department of Public Works and Planning, Design Division

PROJECT LOCATION – COUNTY: The project is in various road rights-of-way throughout Fresno County.

DESCRIPTION OF PROJECT: The project proposes to place bituminous seal coats and traffic striping on various roads in Fresno County. The project sites include roads that currently show signs of distress such as alligator, block, longitudinal, and transverse cracking. The project will extend the useful life of various roads in Fresno County.

NAME OF PUBLIC AGENCY APPROVING PROJECT: Fresno County Board of Supervisors, Department of Public Works and Planning, Design Division.

NAME OF PERSON OR AGENCY CARRYING OUT PROJECT: Fresno County Department of Public Works and Planning, Design Division.

EXEMPT STATUS: Categorical exemption: Section 15301(c) *Existing Facilities*

REASONS WHY THE PROJECT IS EXEMPT: The project involves repairing existing paved roadways with a bituminous seal coat in existing right-of-way. The project is exempt from CEQA because it involves a negligible or no expansion of use and meets a Class 1 exemption under CEQA Guidelines Section 15301(c). Therefore, it can be determined that this project would not result in a significant impact on the environment.

LEAD AGENCY

CONTACT PERSON: Christian Montoya, AICP **AREA CODE/TELEPHONE:** (559) 600-0522

If filed by the applicant:

1. Attach certified document of exemption finding.
2. Has a Notice of Exemption been filed by the public agency approving the project?
☐ Yes ☐ No

E202610000026



County of Fresno


DEPARTMENT OF PUBLIC WORKS AND PLANNING
STEVEN E. WHITE, DIRECTOR

Signature: Nicolette Nobuhiro
Nicolette Nobuhiro, Senior Planner

Date: 10/24/2025

☒ Signed by Lead Agency Date received for filing at OPR: _____
☐ Signed by Applicant

LOCATION DETAIL

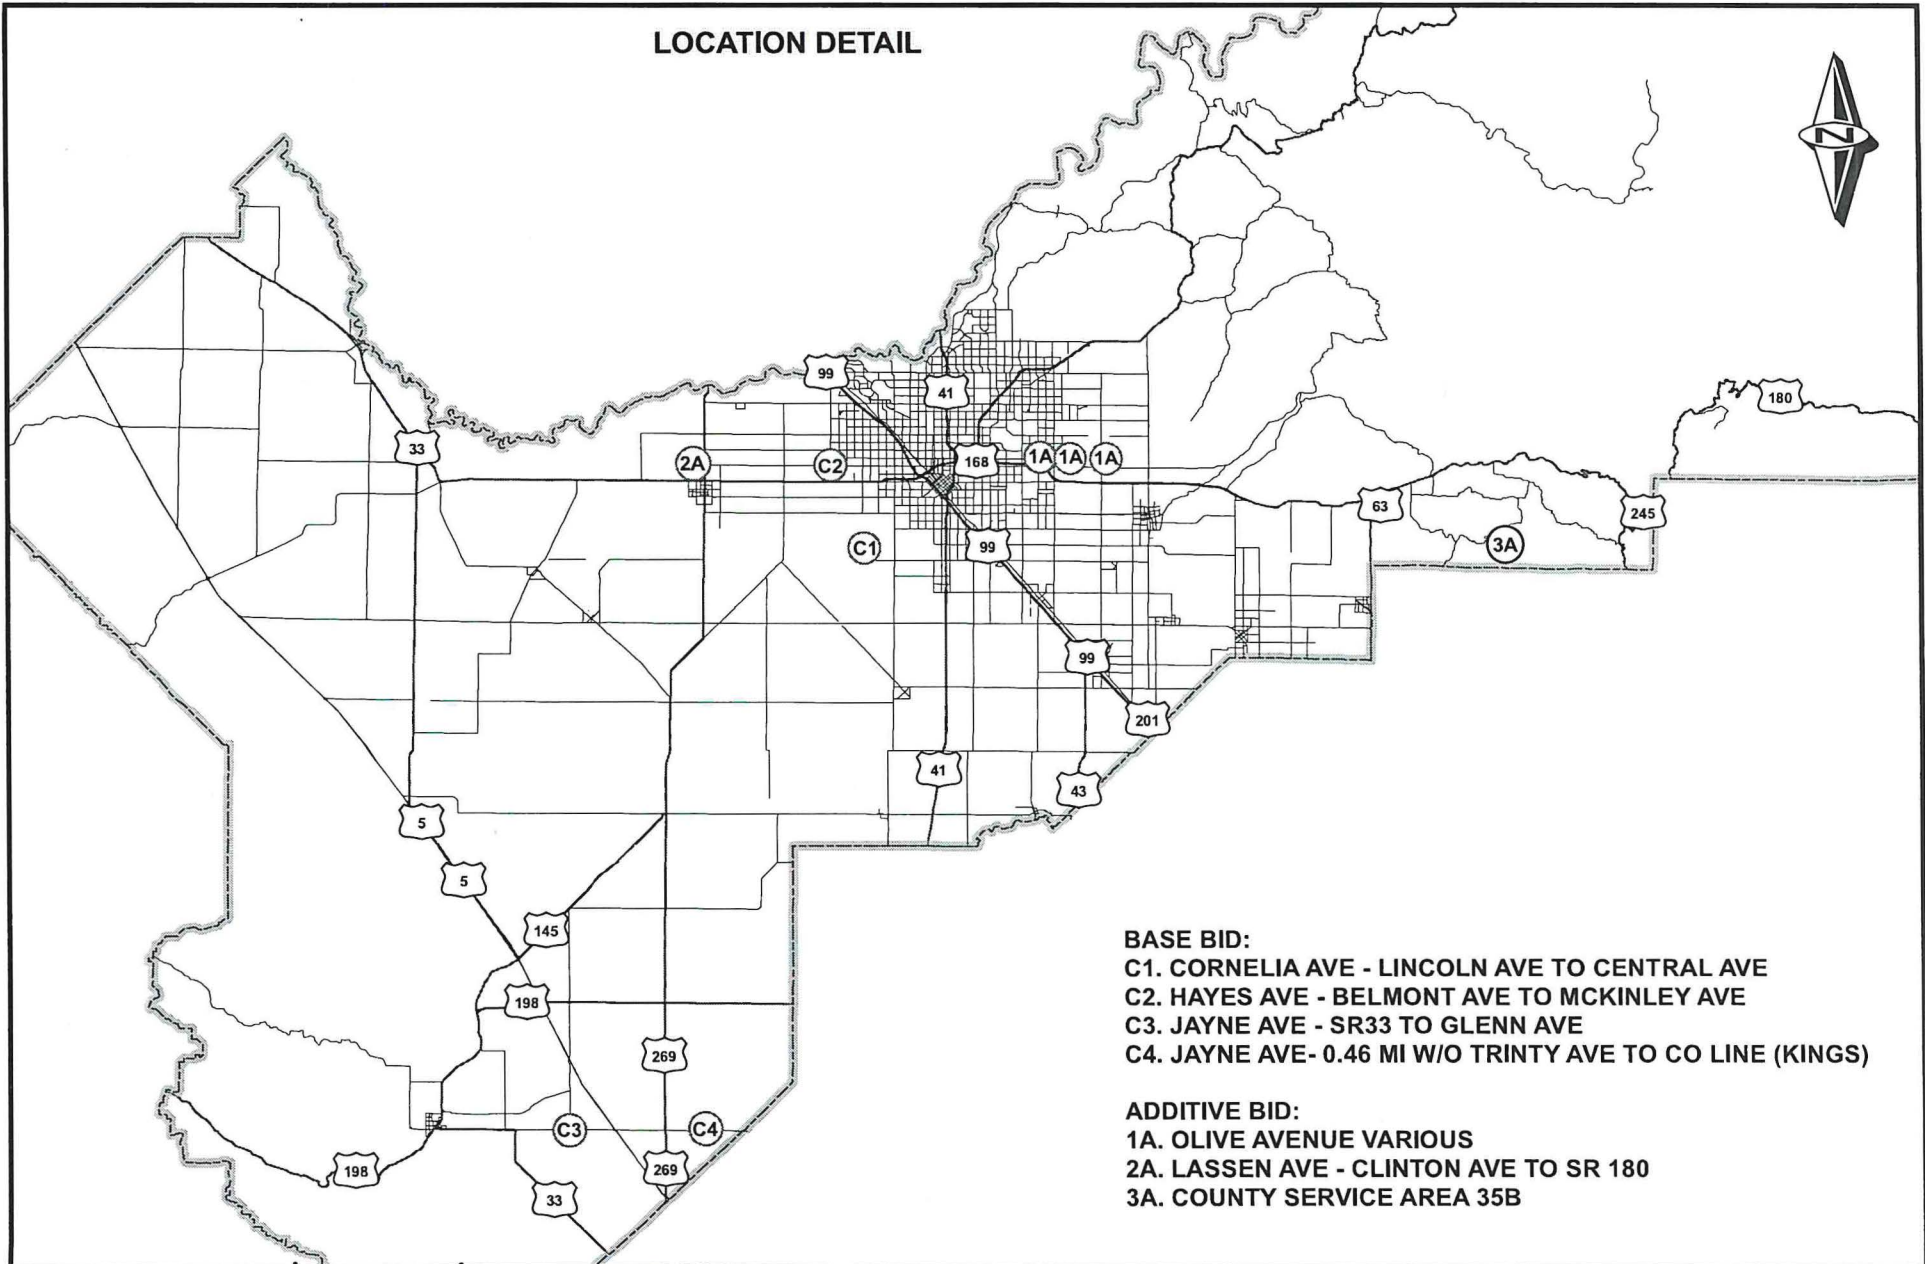


BASE BID:
C1. CORNELIA AVE - LINCOLN AVE TO CENTRAL AVE
C2. HAYES AVE - BELMONT AVE TO MCKINLEY AVE
C3. JAYNE AVE - SR33 TO GLENN AVE
C4. JAYNE AVE- 0.46 MI W/O TRINTY AVE TO CO LINE (KINGS)

ADDITIVE BID:
1A. OLIVE AVENUE VARIOUS
2A. LASSEN AVE - CLINTON AVE TO SR 180
3A. COUNTY SERVICE AREA 35B


		DATE:	NO SCALE		DEPARTMENT OF PUBLIC WORKS & PLANNING 2025-2026 BITUMINOUS SEAL COATS TREATMENT ALL LOCATION MAP CONTRACT NO: XX-XX-X
DESIGNED:	K.X.	08/2025			
DRAWN:	K.X.	08/2025			

E202610000026

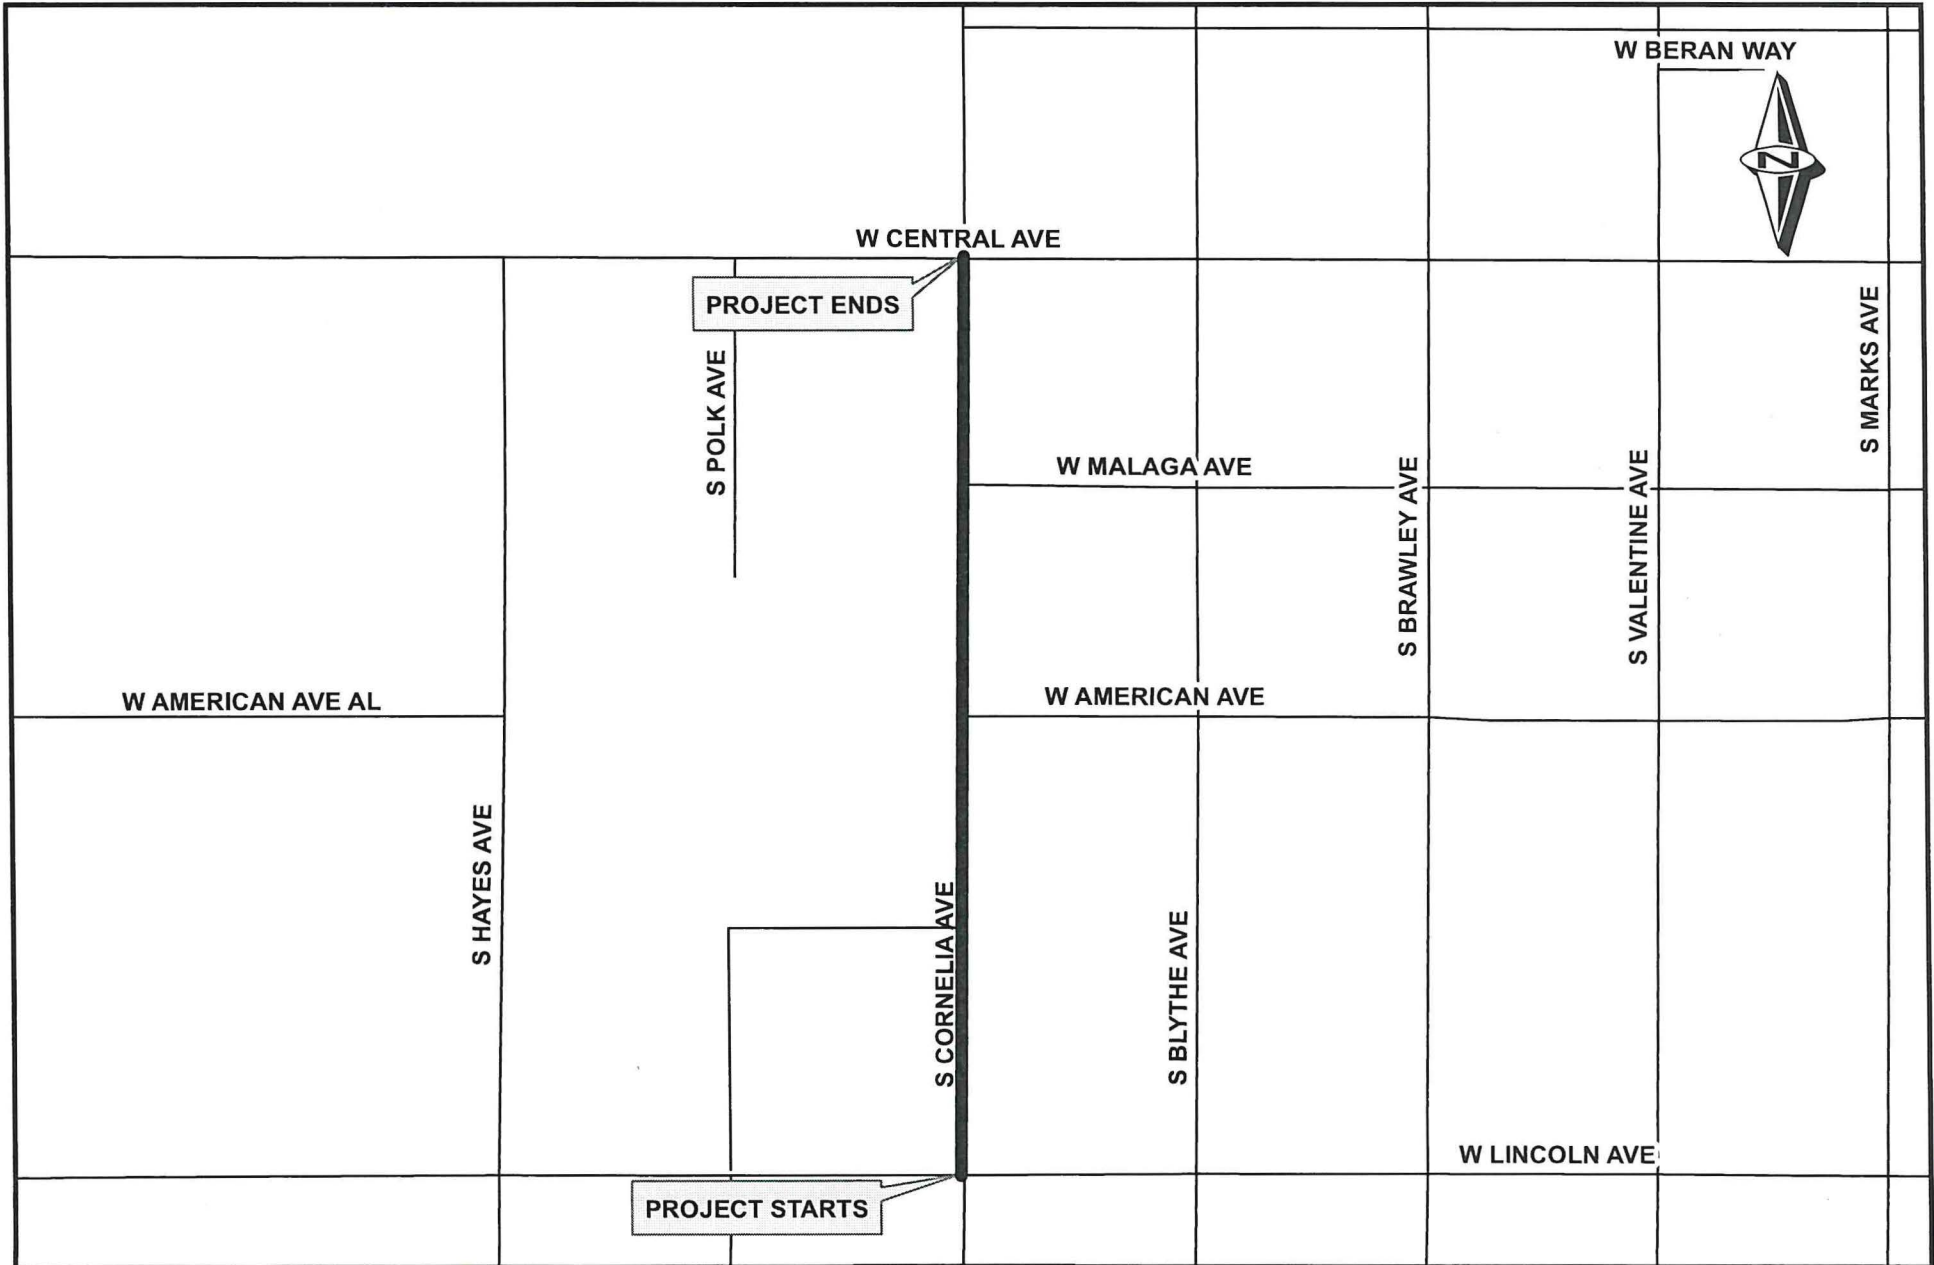


	DATE:	TYPE OF TREATMENT		DEPARTMENT OF PUBLIC WORKS & PLANNING
DESIGNED: K.X.	08/2025	CHIP SEAL TREATMENT LOCATION C1		2025-2026 BITUMINOUS SEAL COATS TREATMENT CORNELIA AVE - LINCOLN AVE TO CENTRAL AVE
DRAWN: K.X.	08/2025			

E202610000026

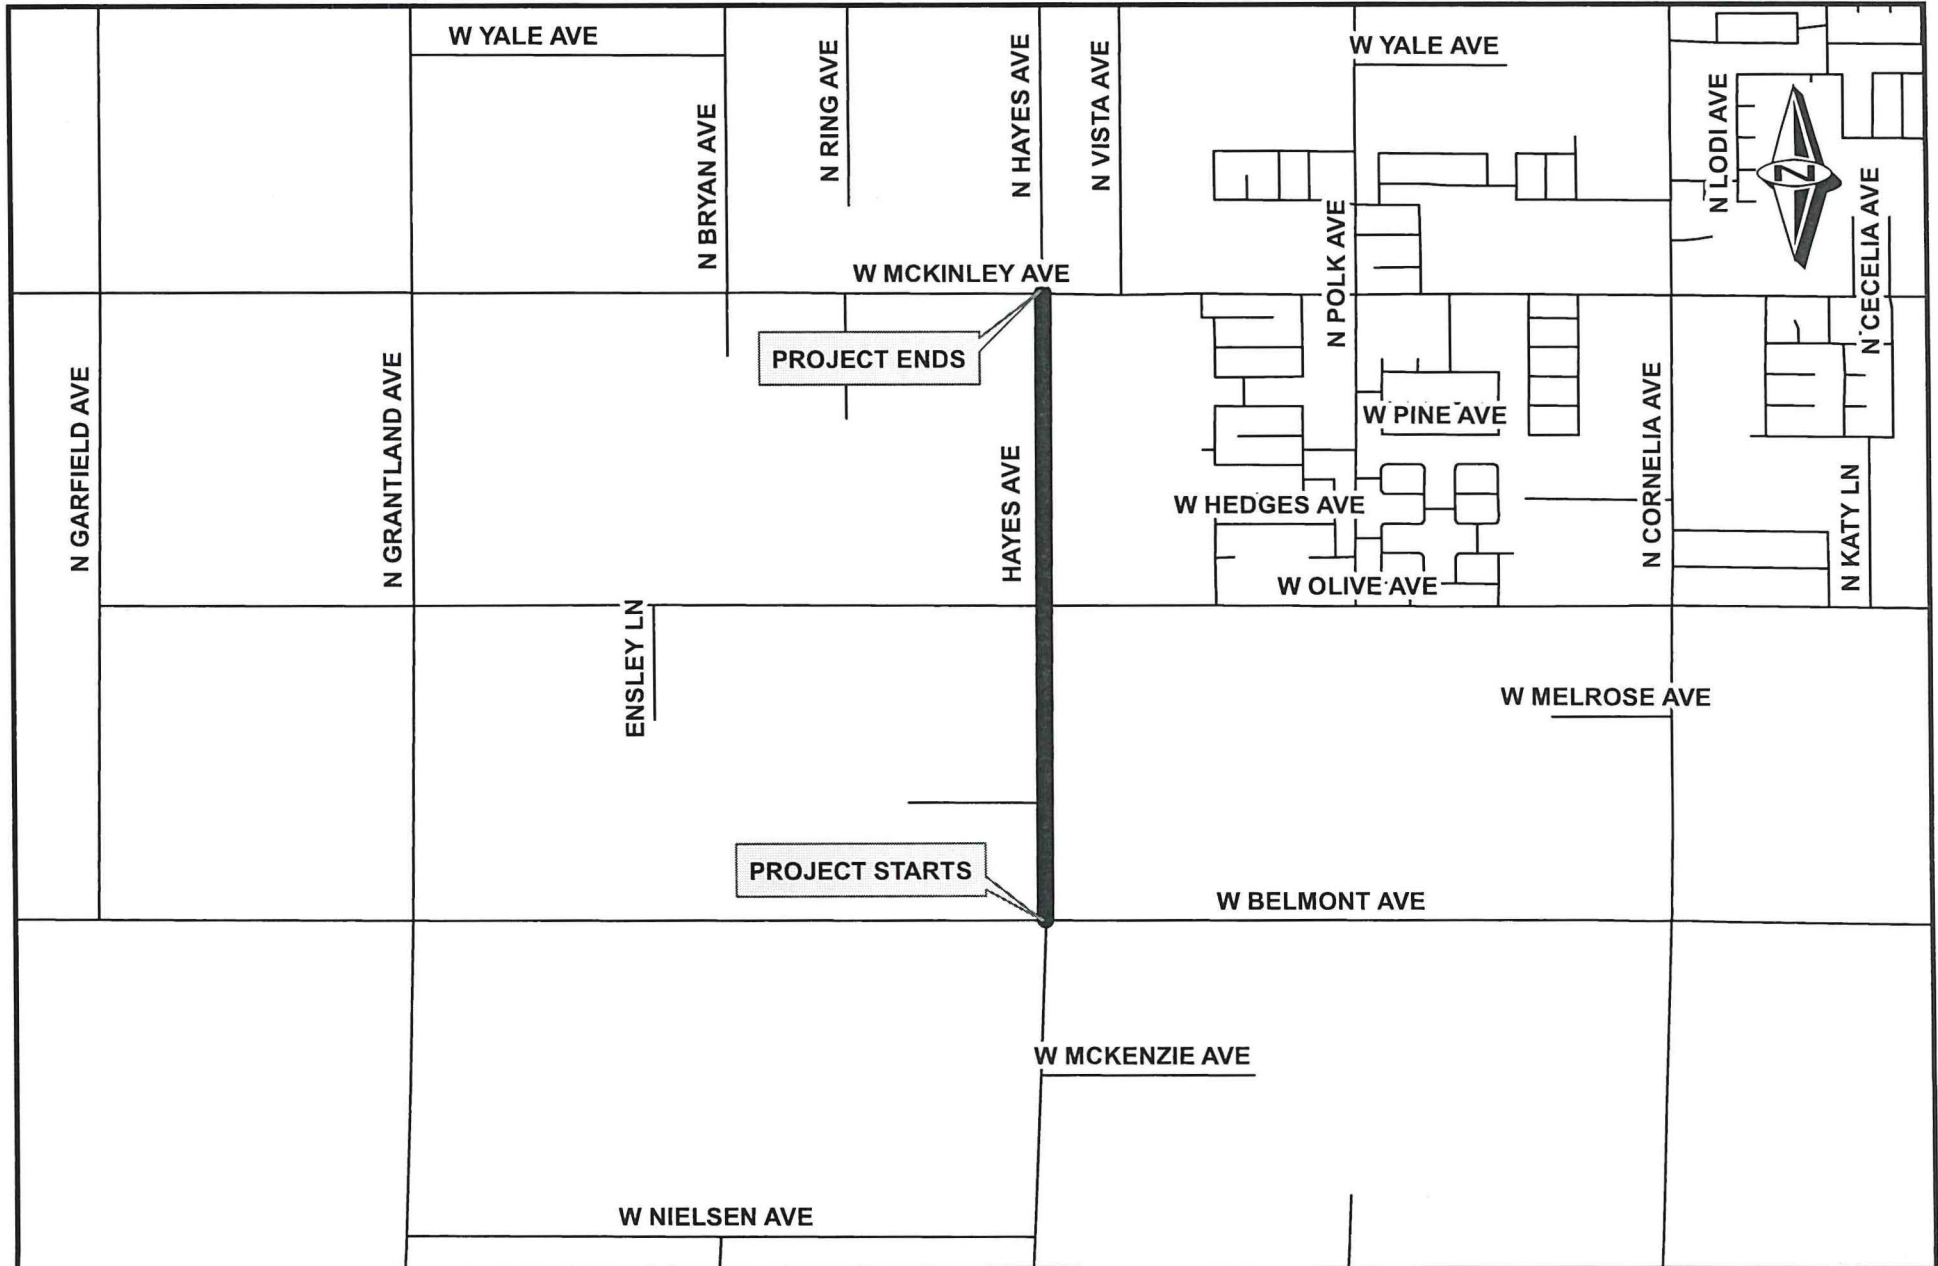

	DATE:	TYPE OF TREATMENT		DEPARTMENT OF PUBLIC WORKS & PLANNING
DESIGNED: K.X.	08/2025	CHIP SEALS LOCATION C2		2025-2026 BITUMINOUS SEAL COATS TREATMENT HAYES AVE - BELMONT AVE TO MCKINLEY AVE
DRAWN: K.X.	08/2025			

E202610000026

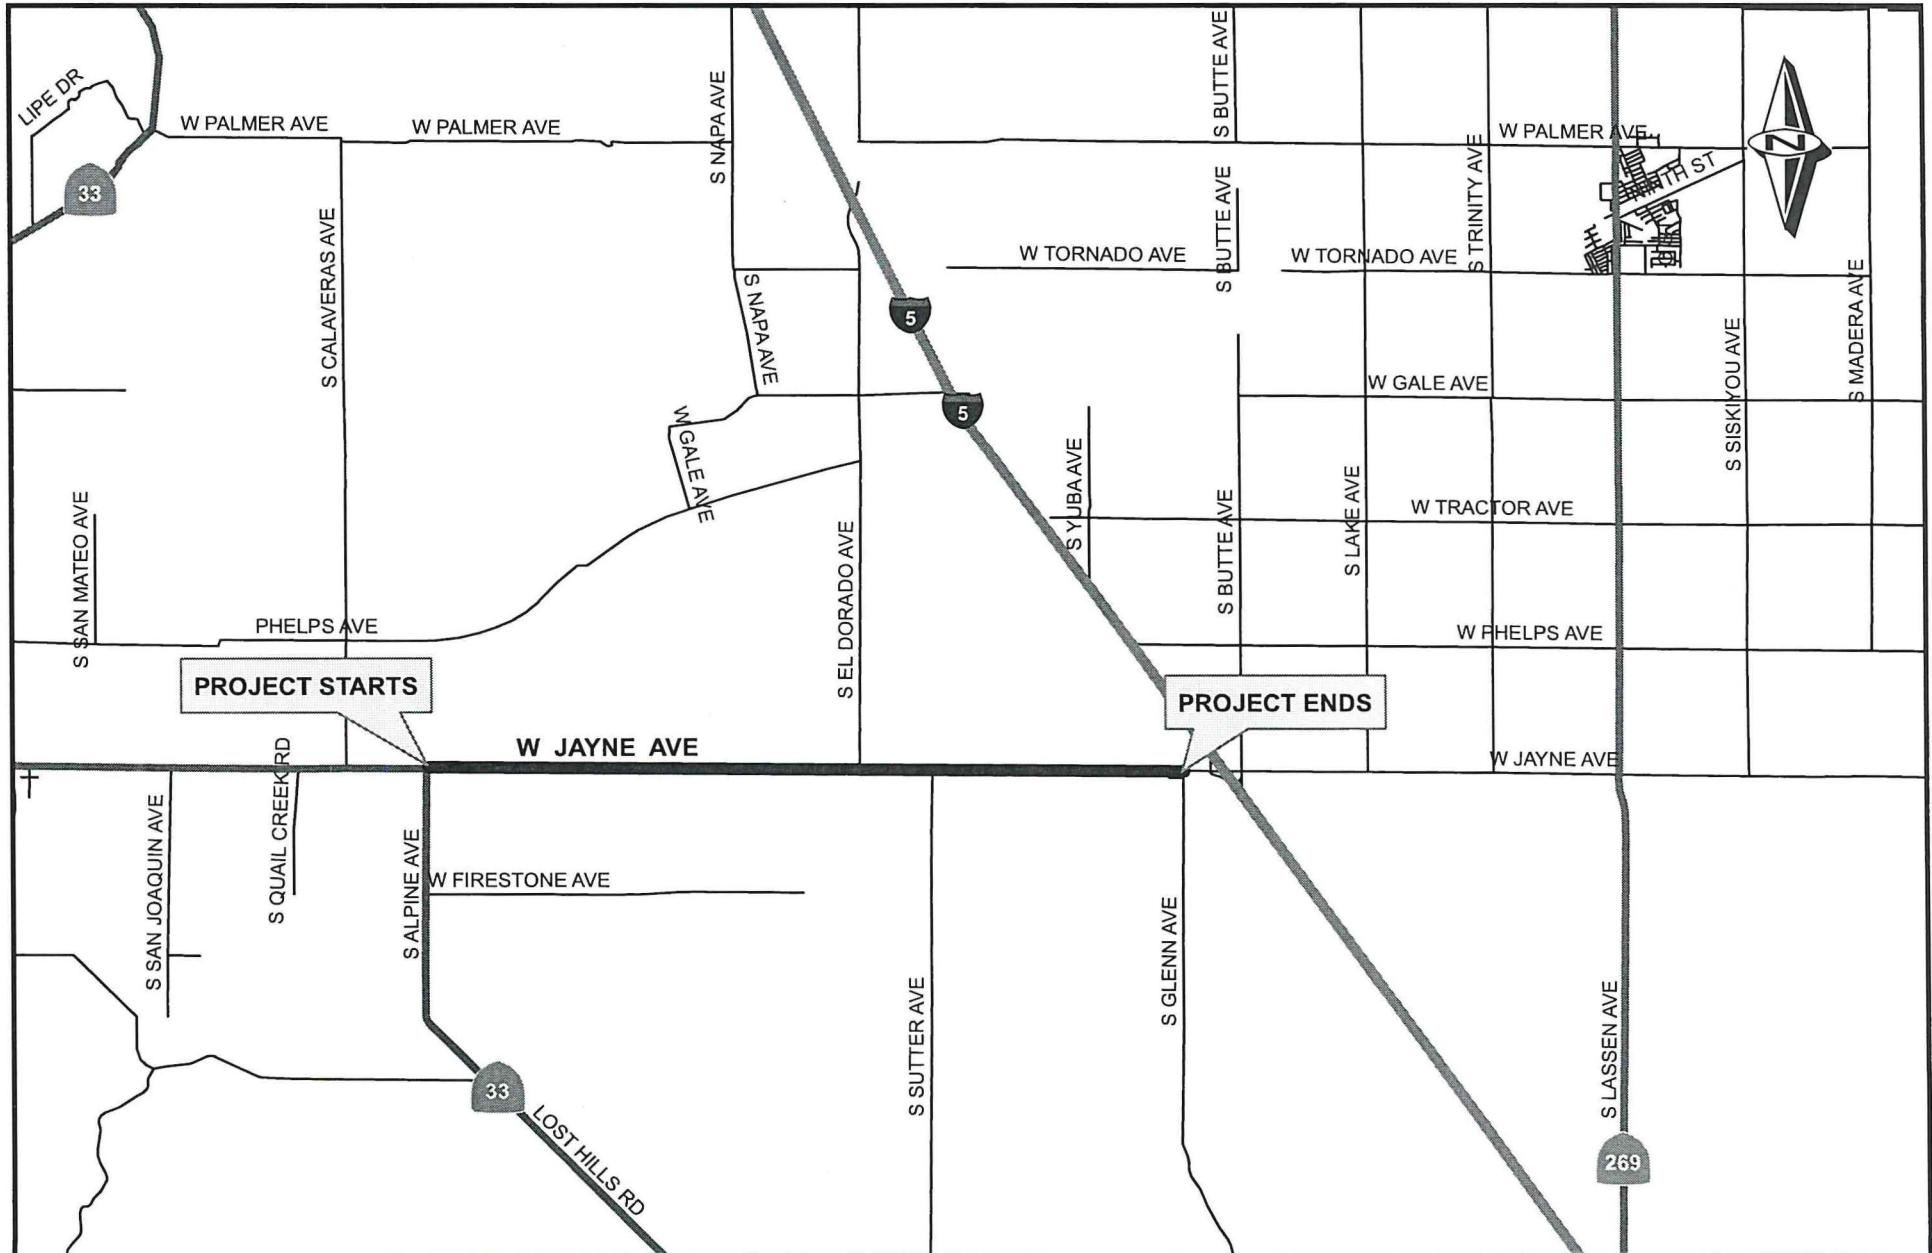


	DATE:	TYPE OF TREATMENT		DEPARTMENT OF PUBLIC WORKS & PLANNING
DESIGNED: K.X	08/2025	CHIP SEALS LOCATION C3		2025-2026 BITUMINOUS SEAL COATS TREATMENT JAYNE AVE - SR33 TO GLENN AVENUE
DRAWN: K.X	08/2025			

E202610000026




	DATE:	TYPE OF TREATMENT		DEPARTMENT OF PUBLIC WORKS & PLANNING
DESIGNED: K.X	08/2025	CHIP SEALS LOCATION C4		2025-2026 BITUMINOUS SEAL COATS TREATMENT JAYNE AVE - 0.46 MI W/O TRINITY AVE TO CO LINE (KINGS)
DRAWN: K.X	08/2025			

E2026100000026

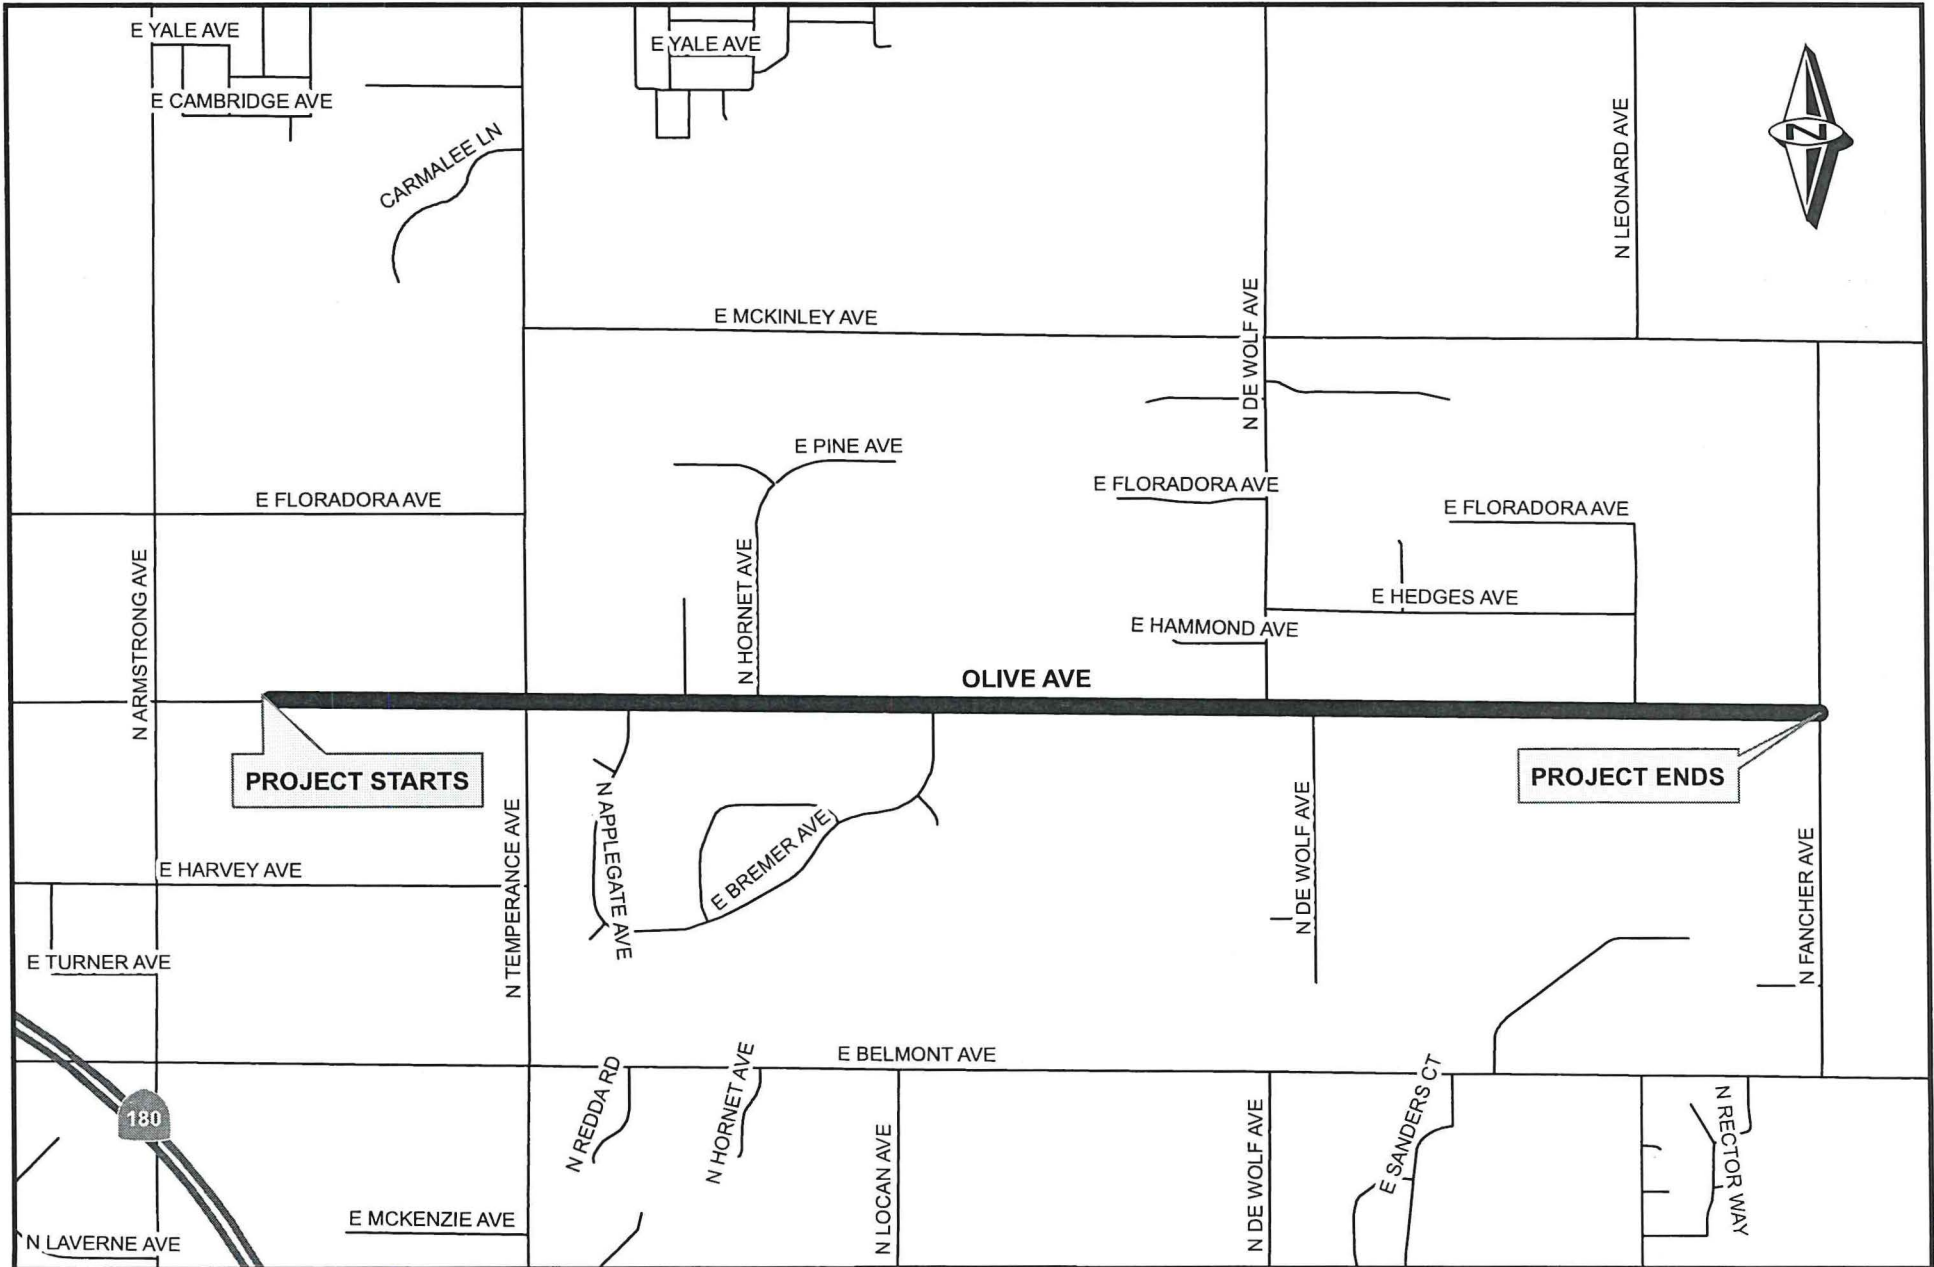


	DATE:	TYPE OF TREATMENT		DEPARTMENT OF PUBLIC WORKS & PLANNING
DESIGNED: K.X.	08/2025	CHIP SEALS LOCATION 1A 1 of 3		2025-2026 BITUMINOUS SEAL COATS OLIVE AVE - 0.397 W/O TEMPERANCE AVE TO FANCHER AVE
DRAWN: K.X.	08/2025			
CHECKED BY:				

E202610000026

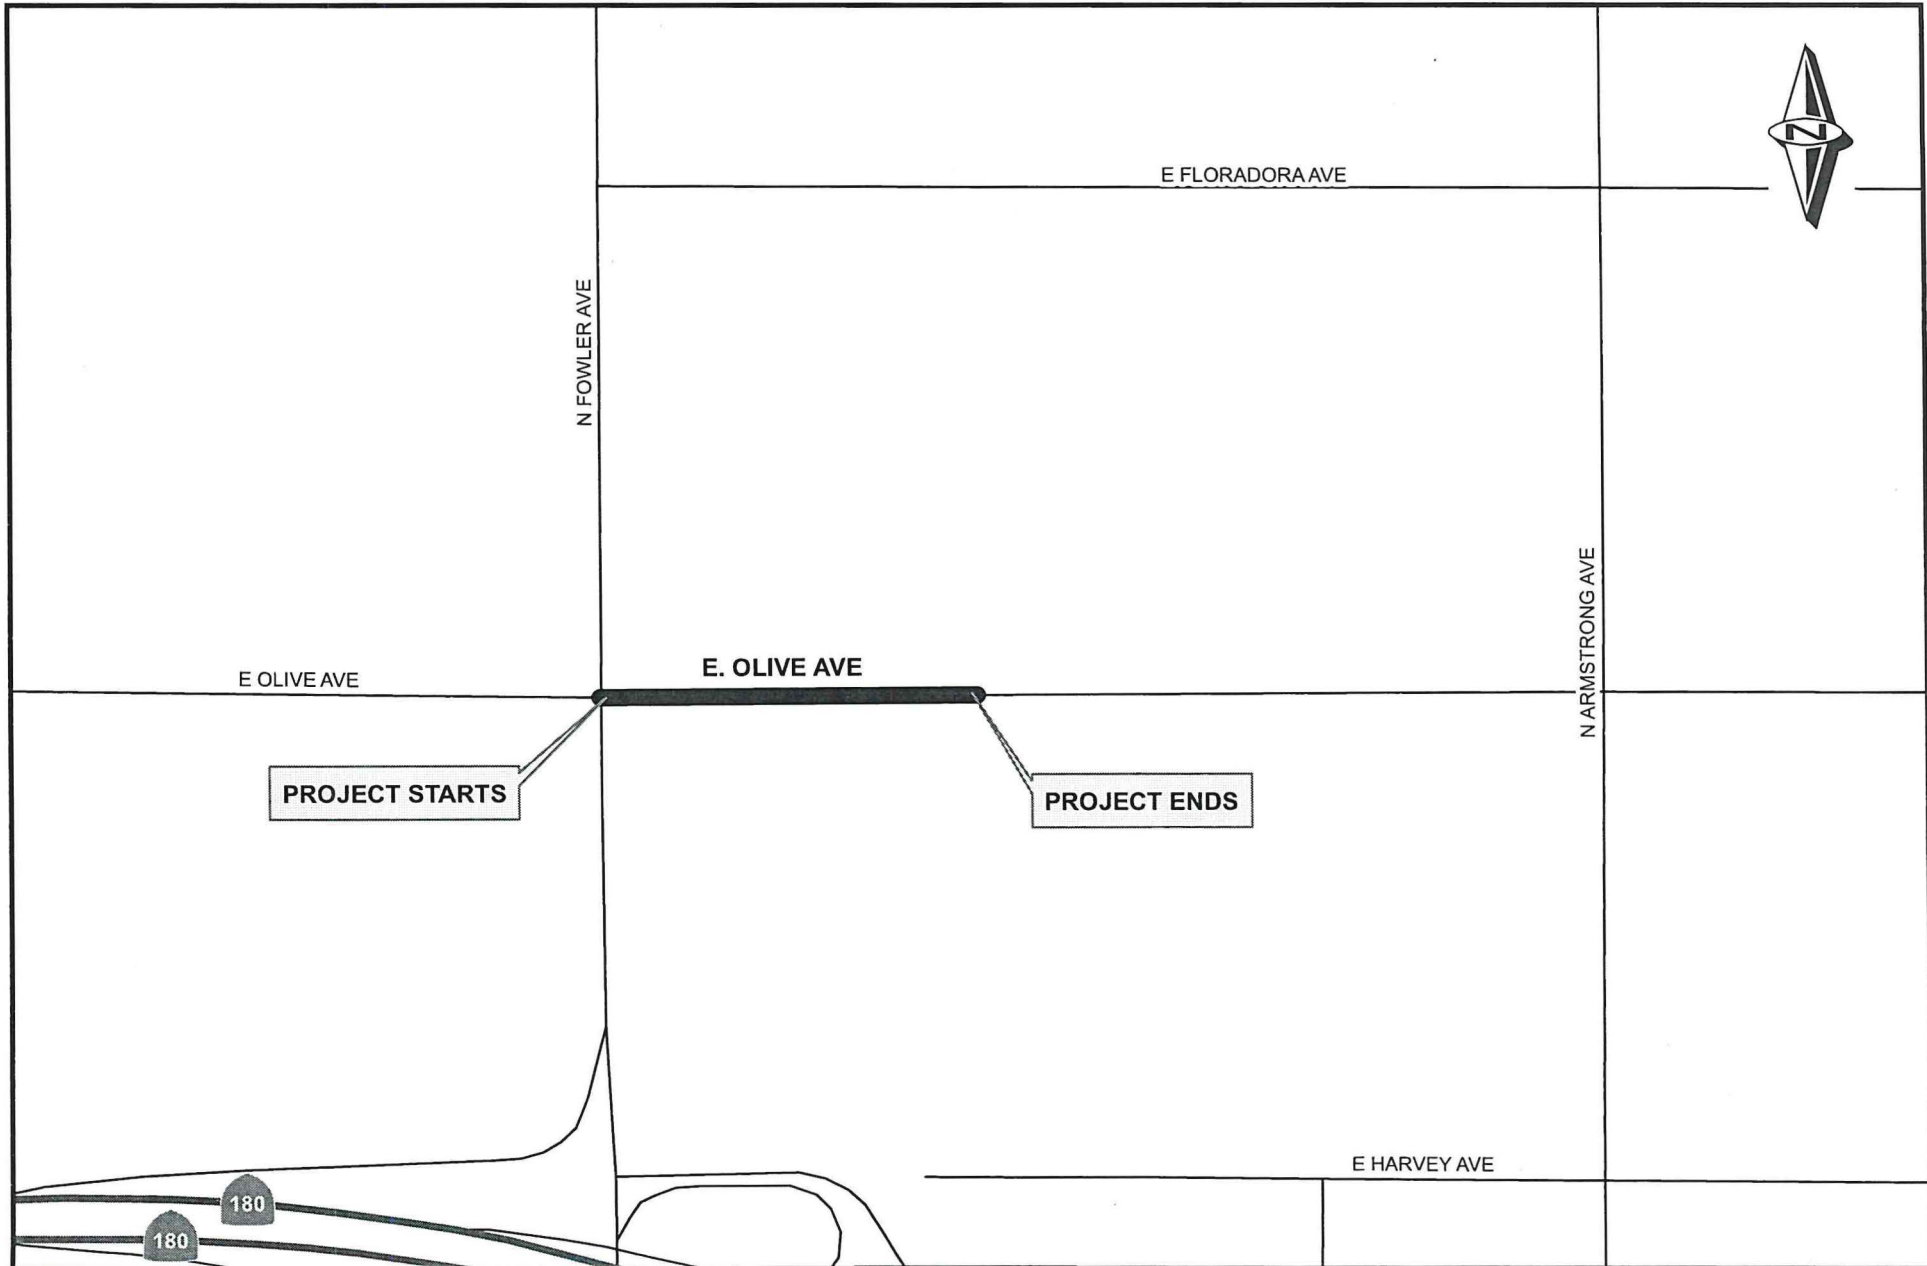


	DATE:	TYPE OF TREATMENT		DEPARTMENT OF PUBLIC WORKS & PLANNING
DESIGNED: K.X.	08/2025	CHIP SEALS LOCATION 1A 2 OF 3		2025-2026 BITUMINOUS SEAL COATS OLIVE AVE - FOWLER AVE TO 0.128 E/O FOWLER AVE
DRAWN: K.X.	08/2025			
CHECKED BY:				

E2026100000026

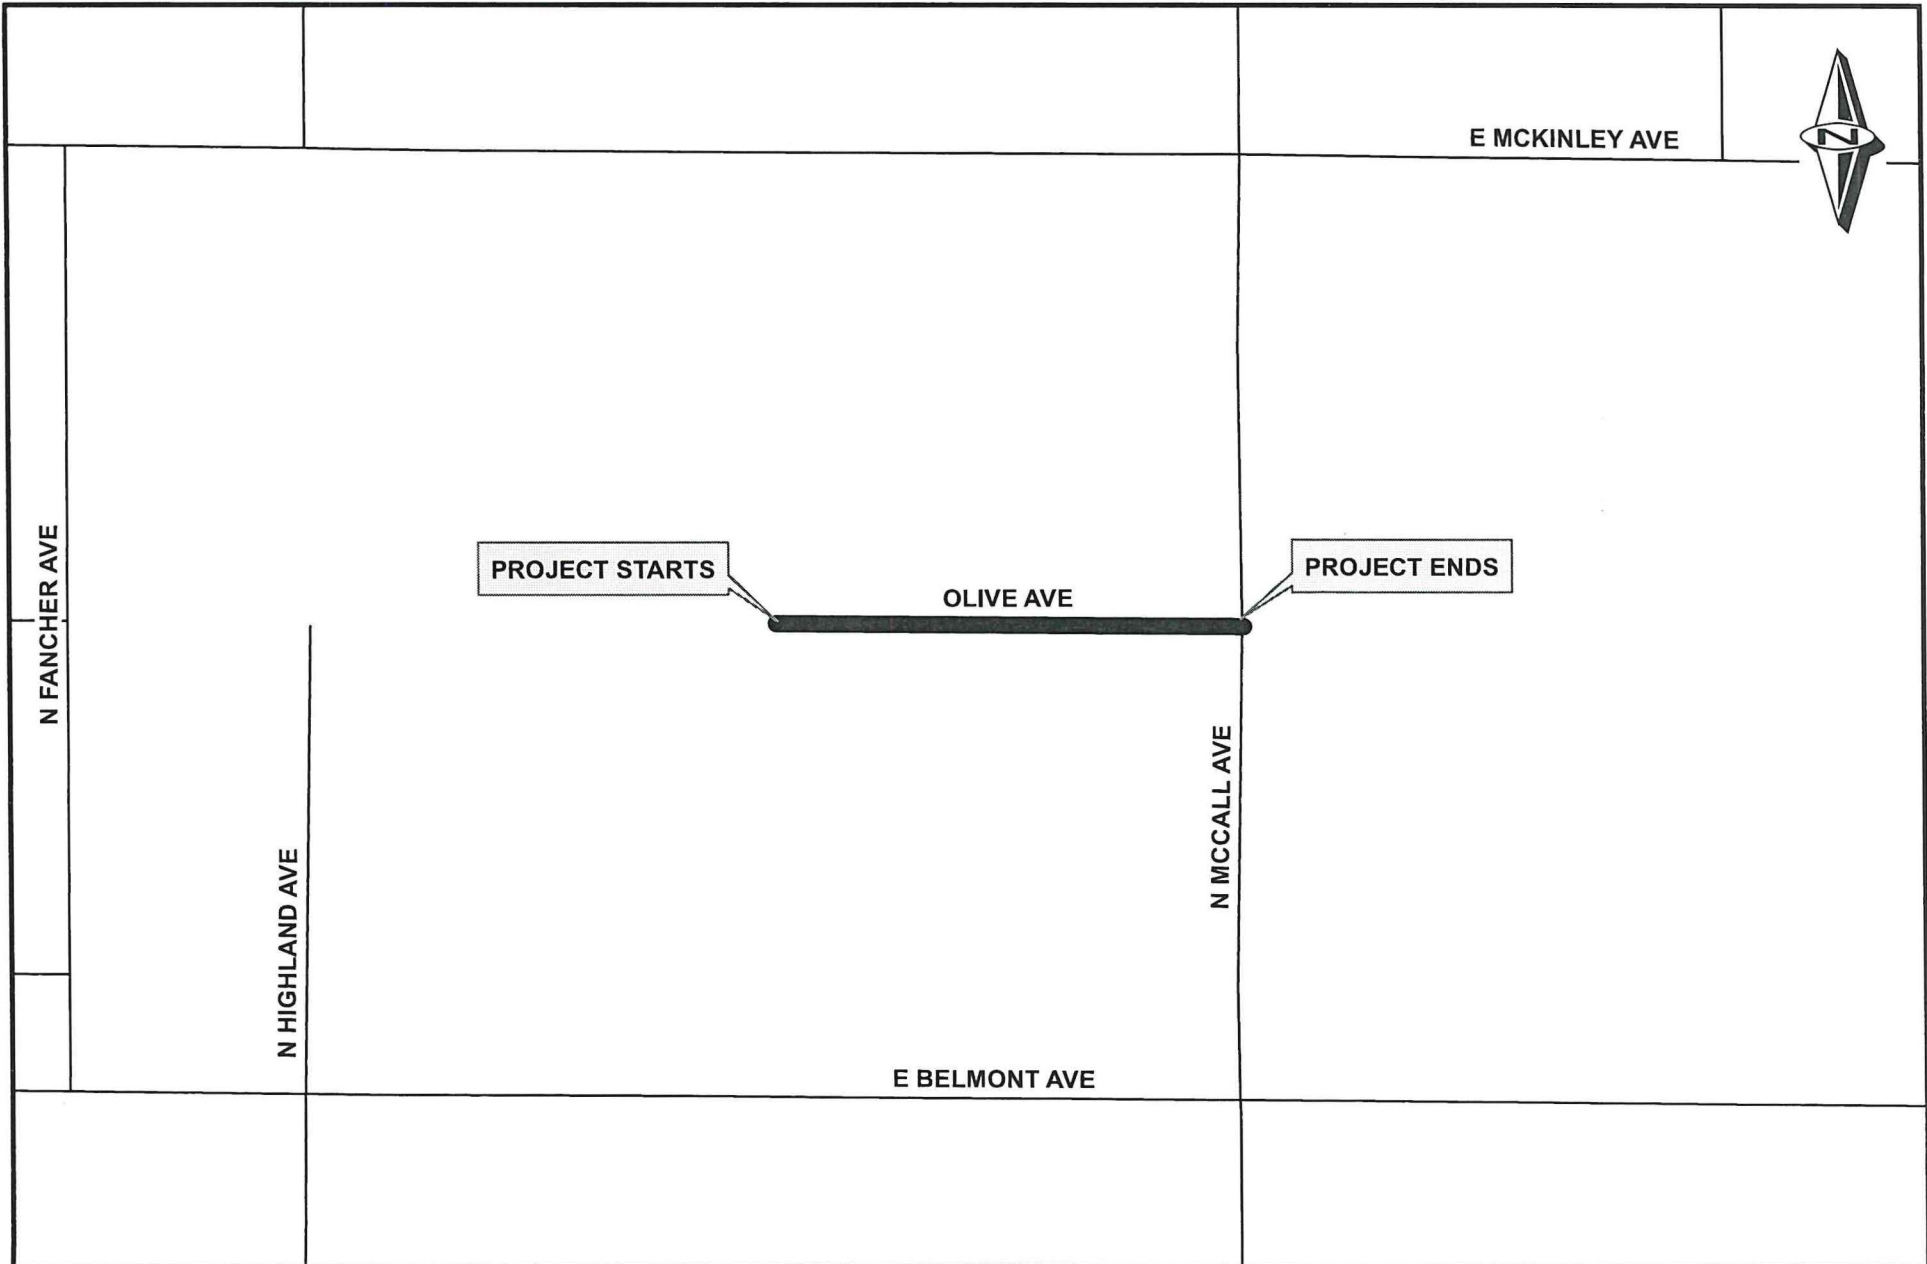

	DATE:	TYPE OF TREATMENT		DEPARTMENT OF PUBLIC WORKS & PLANNING
DESIGNED: K.X.	08/2025	CHIP SEALS LOCATION 1A 3 of 3		2025-2026 BITUMINOUS SEAL COATS OLIVE AVE - McCALL AVE TO END OF MAINT ROAD
DRAWN: K.X.	08/2025			
CHECKED BY:				

E202610000026

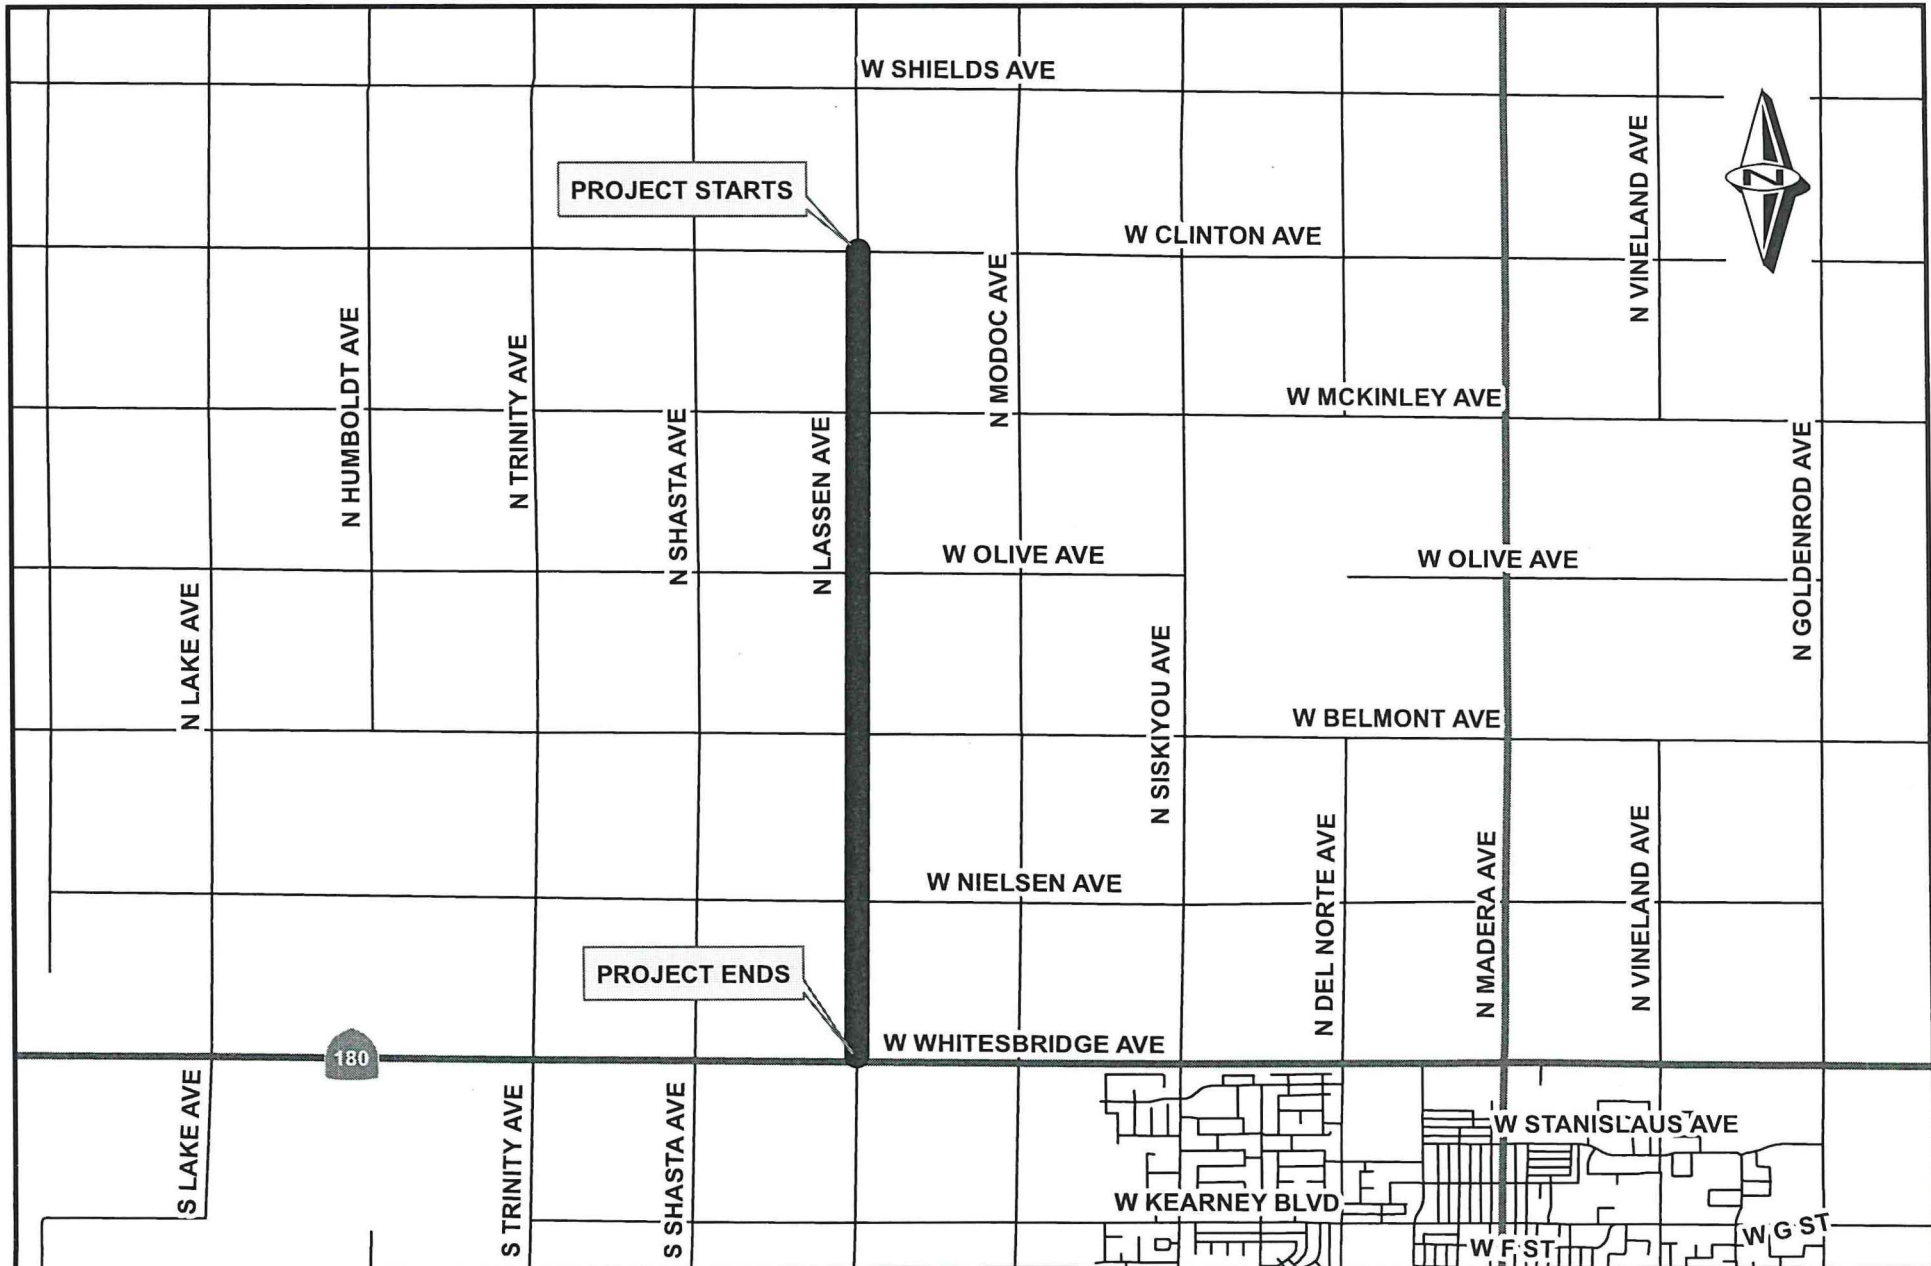

	DATE:	TYPE OF TREATMENT		DEPARTMENT OF PUBLIC WORKS & PLANNING
DESIGNED: K.X.	09/2025	CHIP SEALS LOCATION 2A		2025-2026 BITUMINOUS SEAL COATS LASSEN AVE - SR180 TO CLINTON AVE
DRAWN: K.X.	09/2025			
CHECKED BY:				

E202610000026



CSA 35, Zone "B"
Public Works and Planning

