FOR CONTINUATION SEE MAP NO. F2131-1

B&R REG NO	STATE	FEDERAL PROJECT NO.	EFFECTIVE DATE	SHEET NO	TOTAL SHEETS
7	CALIF			3	5

DISTRICT R/W AGENT | BUREAU OF PUBLIC ROADS | DATE

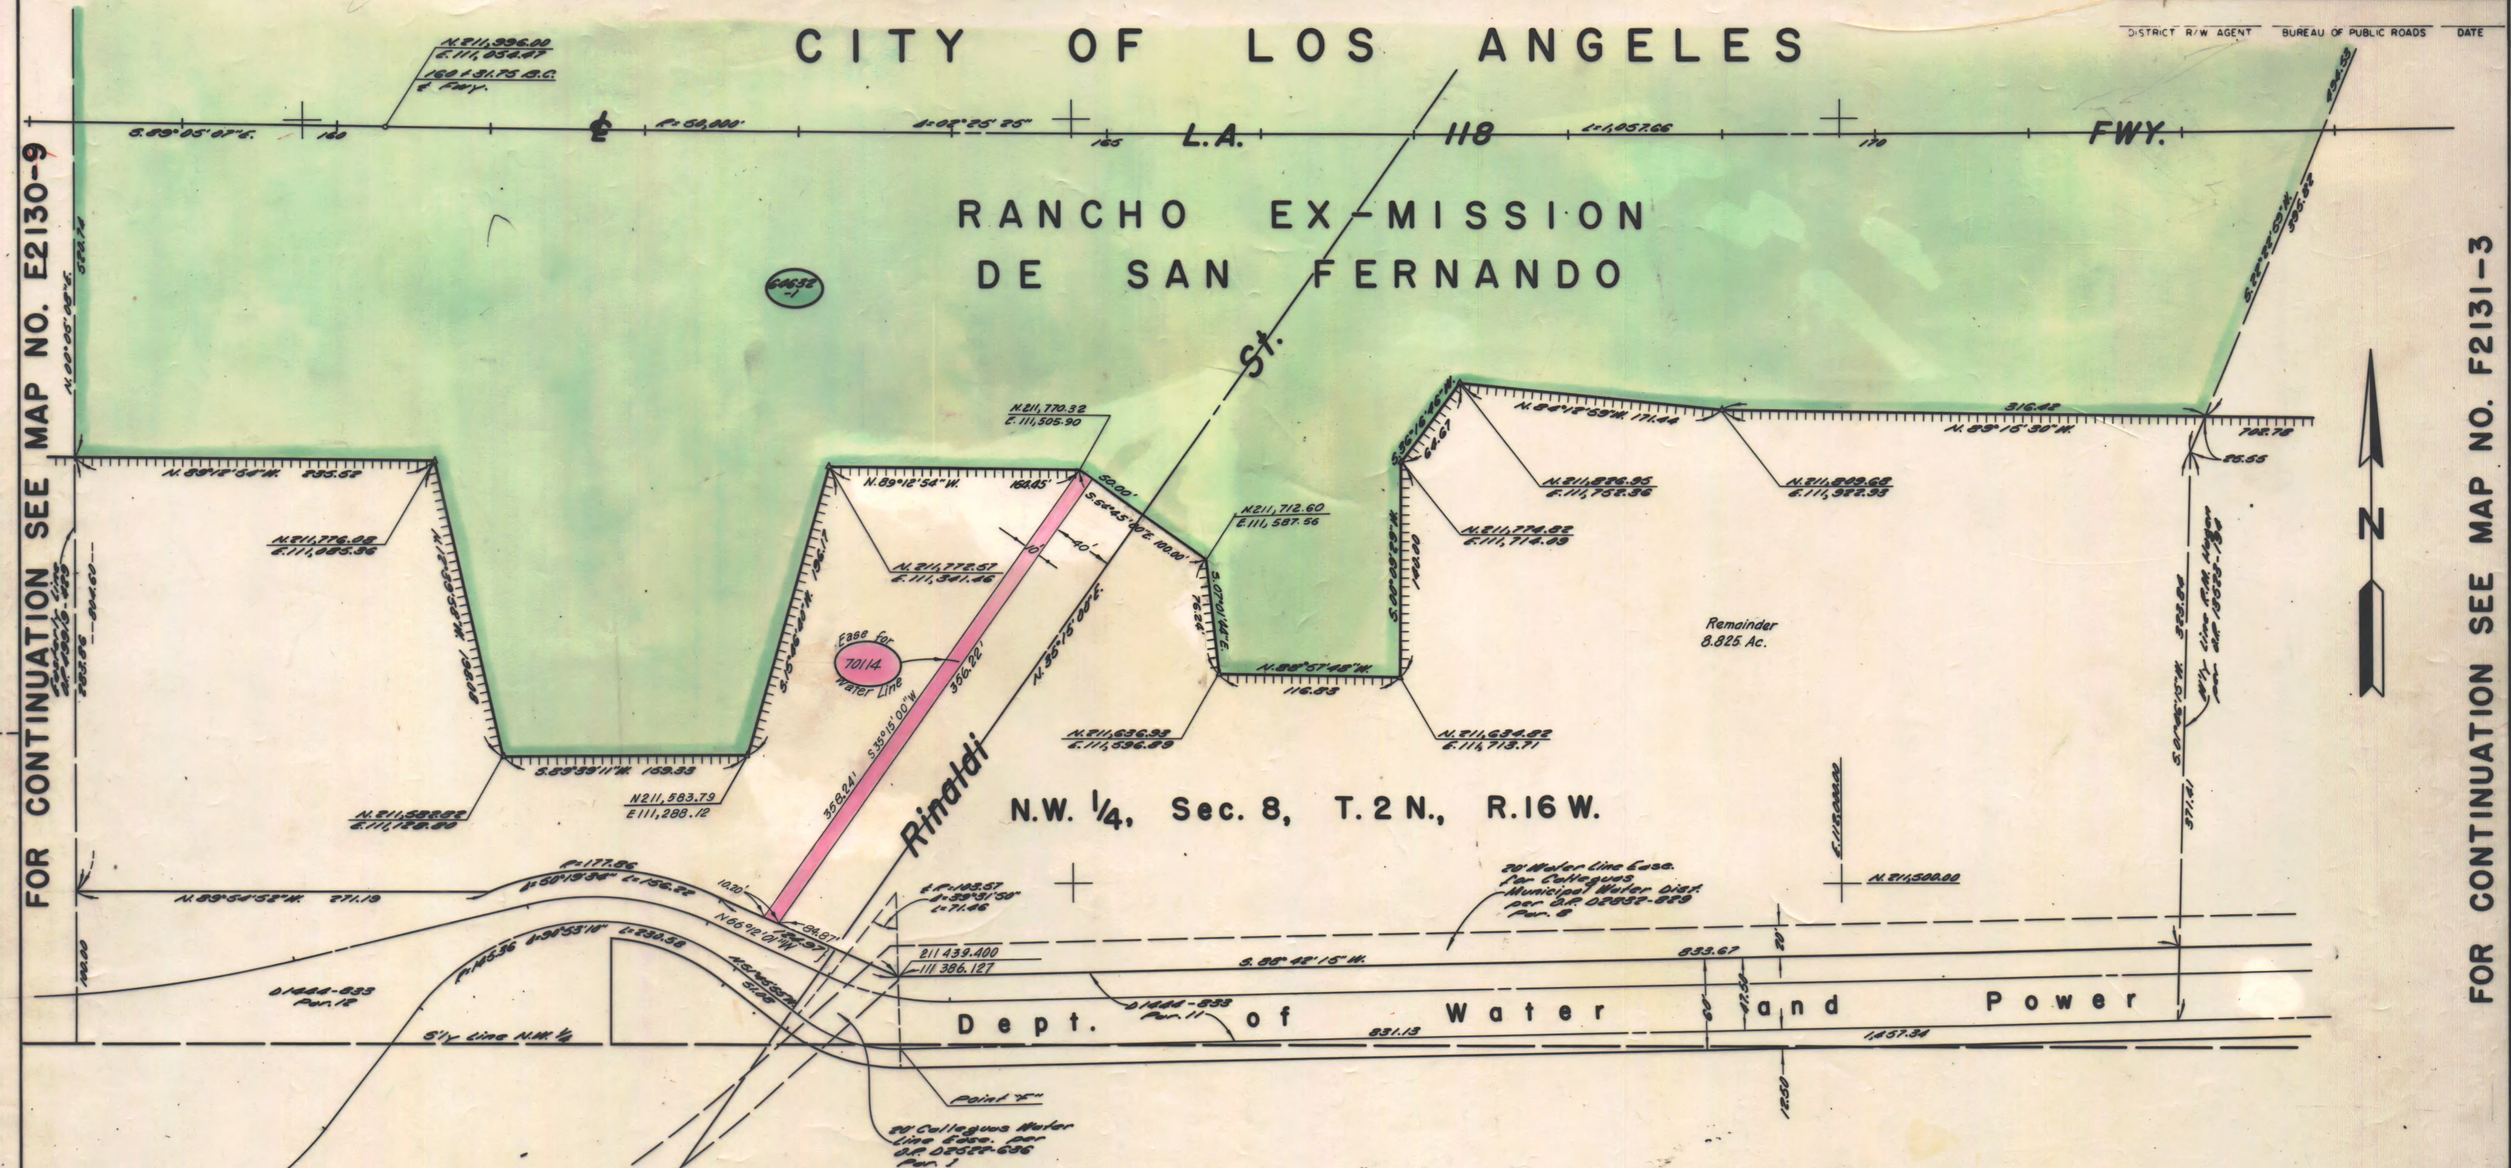

PARCEL NO.	GRANTOR OR GRANTEE	AREA * ACQ.	EXCESS	TOTAL	INST.	RECORDING DATA DATE	O.R.
64632-1	Refer to R/W Map F2131-1				Fee	2-25-74	D6179-213
70114	Calif. Fed.	3.572ac		8.825ac	Eas.	5-22-78	78-543509

ISSUE DATE	
7-18-73	
3-27-74	
420-77	
6-21-78	

STATE OF CALIFORNIA
TRANSPORTATION AGENCY — DEPARTMENT OF PUBLIC WORKS
DIVISION OF HIGHWAYS

R/W MAP
NO. F2131-2
07-L.A.-118-3.1

50 0 50

R.W.P.E. F. ZIZDA — DATE 3-19-73 — SR. C. MOSELEY

LEGEND: ACCESS DENIED ✦ EXCLUDES STREET AREA
* AREA IN SQUARE FEET UNLESS OTHERWISE NOTED
( ) PREVIOUS RECORD DATA