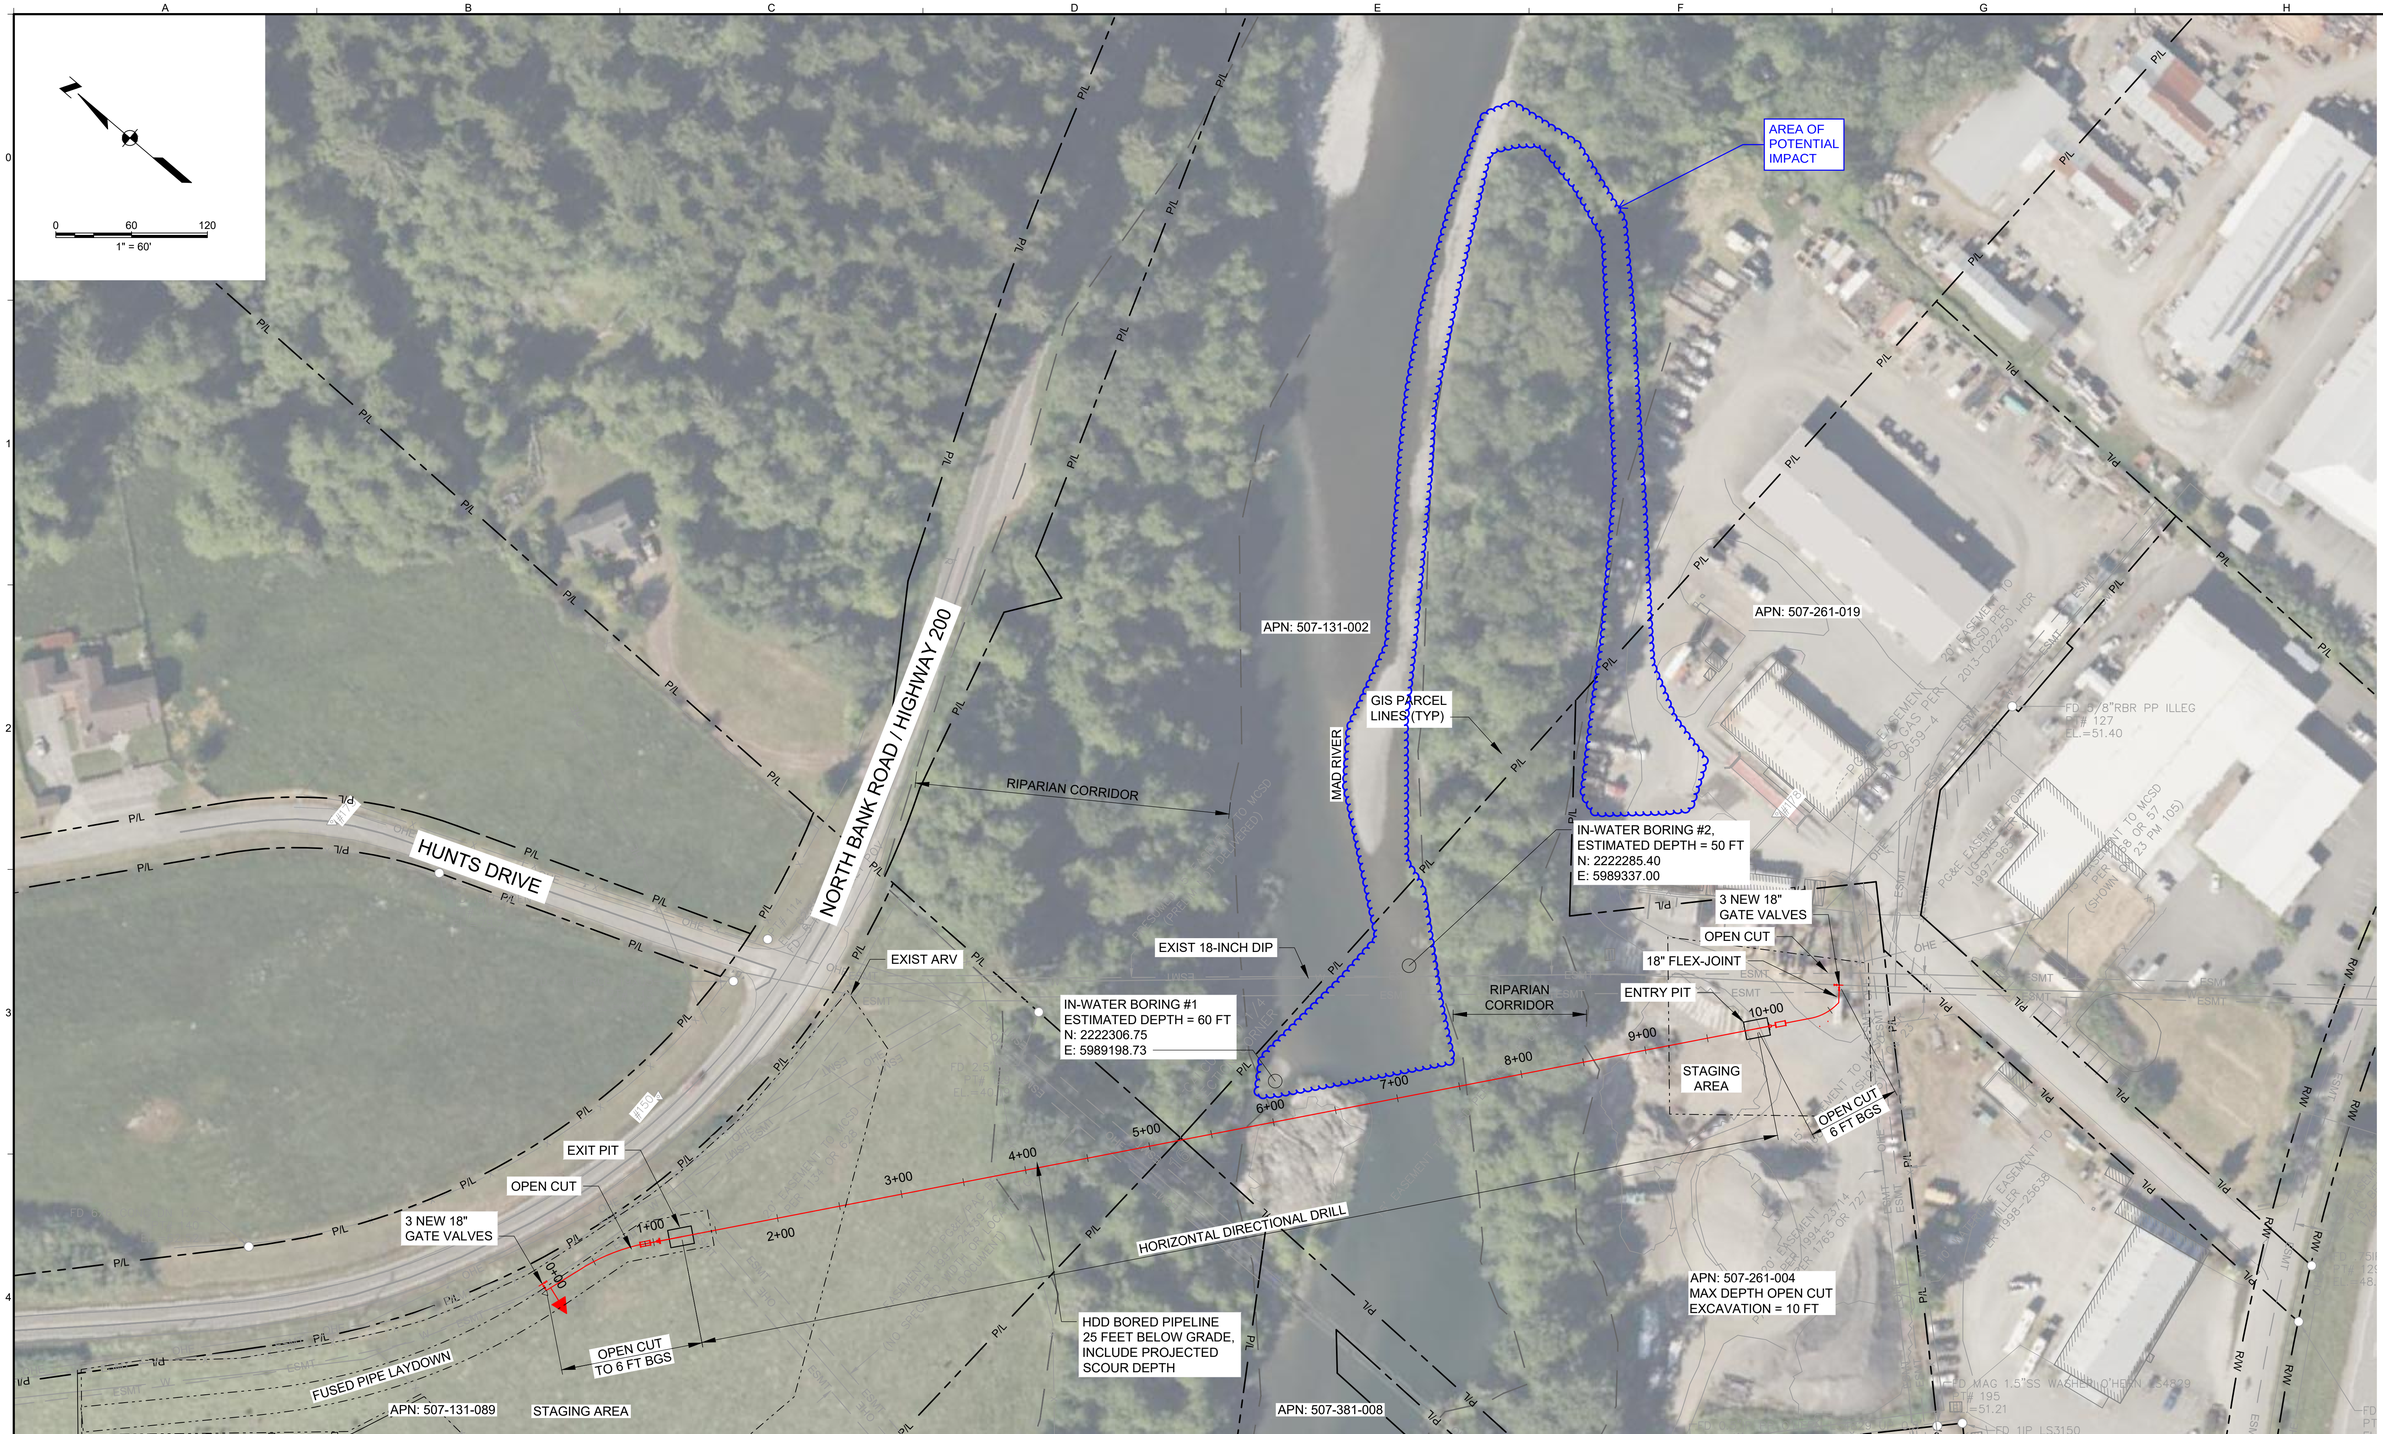

Plot Date: 7/1/2026 5:26 PM

User: GEOVANNY CISNEROS

File: \\ACCDocs\KJ-Hub-ACC\McKinleyville Comm Svcs Dist - Mad River Watermain Crossing\Project Files\CAD-BIM\03 - CIVIL\2576019.00-FIG-02.dwg

EXHIBIT

PRELIMINARY DESIGN PHASE

NOT FOR CONSTRUCTION

THIS DOCUMENT IS AN INTERIM DOCUMENT AND NOT SUITABLE FOR CONSTRUCTION. AS AN INTERIM DOCUMENT, IT MAY CONTAIN DATA THAT IS POTENTIALLY INACCURATE OR INCOMPLETE AND IS NOT TO BE RELIED UPON WITHOUT THE EXPRESS WRITTEN CONSENT OF THE PREPARER.

NO	REVISION	DATE	BY

SCALES

0 ——— 1"

0 ——— 25mm

IF THIS BAR IS NOT DIMENSION SHOWN, ADJUST SCALES ACCORDINGLY.

THIS PRELIMINARY DOCUMENT IS NOT FOR CONSTRUCTION. IT IS RELEASED UNDER THE AUTHORITY OF:
JAMES BOWLAND
C66400
APRIL 2026

DESIGNED	RSP
DRAWN	GFC
CHECKED	JCB

MCKINLEYVILLE COMMUNITY SERVICES DISTRICT

MCKINLEYVILLE, CALIFORNIA

MAD RIVER WATERMAIN CROSSING PROJECT

Kennedy Jenks

PROPOSED GEOTECHNICAL BORING LOCATIONS

SCALE	1" = 60'
JOB NO	2576019.00
DATE	JUNE 2026

FIG-02