

RECEIVED WITH FEE
RECEIPT # 15153407

0926-48

CEQA

RECEIVED
KERN COUNTY

Transmittal Memorandum for 2026

Attach **one** transmittal memorandum to the front of the original CEQA document. Clip copies in the back.

- 1) If notice requires F&W receipt, you must provide a minimum of 3 copies of the notice.
2) If notice does not require F&W receipt, you must provide a minimum of 2 copies of the notice.

SEP 04 2026

AIMEE X. ESPINOZA
AUDITOR/CONTROLLER-COUNTY CLERK
BY [Signature] DEPUTY

TYPE OR PRINT CLEARLY

LEAD AGENCY Kern County Public Works

PROJECT TITLE Road Rehabilitation on Morning Drive between Niles Street and Willis Avenue
- Encroachment Permit

PROJECT APPLICANT Kern County Public Works

PHONE NUMBER (661) 862-5100

PROJECT APPLICANT ADDRESS: 2700 M Street, Suite 400

CITY Bakersfield STATE CA ZIP CODE 93301

WORK ORDER # _____ ☒ 30-Day Posting ☐ 35-Day Posting ☐ 45-Day Posting ☐ Other _____

CONTACT PERSON Jenny Pen-Bell PHONE NUMBER (661) 862-5013

CHECK DOCUMENT BEING FILED:

- ☐ Notice of Availability.....No Fee
- ☐ Notice of Intent.....No Fee
- ☐ Notice of Preparation.....No Fee
- ☐ Notice of Public Hearing.....No Fee
- ☐ Other _____No Fee
- ☐ Environmental Impact Report (EIR).....\$4227.50
- ☐ Previously paid F&W (must attach F&W receipt) F&W Receipt Number# _____
- ☐ DFG No Effect Determination (F&W letter must be attached).....No Fee
- ☐ County Administrative Fee.....\$50.00
- ☐ Mitigated Negative Declaration or Negative Declaration.....\$3043.75
- ☐ Previously paid F&W (must attach F&W receipt) F&W Receipt Number# _____
- ☐ DFG No Effect Determination (F&W letter must be attached).....No Fee
- ☐ County Administrative Fee.....\$50.00
- ☒ Notice of Exemption.....No Fee
- ☒ County Administrative Fee.....\$50.00

TOTAL \$ 50.00

*Additional copies to be returned to: Jenny Pen-Bell, PSB, Public Works

*Method of return: ☐ Hold for pick-up/Call # _____ ☒ Interoffice Mail

PAYMENT METHOD: ALL APPLICABLE FEES MUST BE PAID AT THE TIME OF FILING

- ☒ JV - Ledger Account 6050 Cost Center 1786CC Fund 1348FD Spend Category 1101SC
- ☐ Money Order
- ☐ Check

Notice of Environmental Document
Project No. RC00354
Posted by County Clerk on 09/04/2026
and for 30 days thereafter, Pursuant to
Section 21152(C), Public Resources Code

TE 7703951


27841

RECEIVED WITH FEE
RECEIPT #15153407

FILED
KERN COUNTY

SEP 04 2026

NOTICE OF EXEMPTION

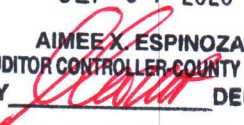AIMEE X. ESPINOZA
AUDITOR CONTROLLER COUNTY CLERK
BY  DEPUTY

TO: County Clerk
County of Kern
1115 Truxtun Avenue, 1st Floor
Bakersfield, CA 93301

FROM: Kern County Public Works Dept.
2700 "M" Street, Suite 400
Bakersfield, CA 93301

Project Title: Road Rehabilitation on Morning Drive between Niles Street and Willis Avenue – Encroachment Permit

Project Location-Specific: Morning Drive from Niles Street to Willis Avenue

Project Location-City: Unincorporated Bakersfield

Project Location-County: Kern

Description of Nature, Purpose, and Beneficiaries of Project:

The work to be performed consists, in general, of roadway reconstruction by hot mix asphalt, removing existing traffic stripes, applying thermoplastic traffic stripes and pavement markings and replacing existing traffic loops.

Name of Public Agency Approving Project: Kern County Board of Supervisors

Name of Person or Agency Carrying Out Project: Kern County Public Works Department

Exempt Status:

- ☐ Consistent with Community Plan, General Plan, or Zoning (Sec.15183)
- ☒ Ministerial (Sec. 15268)
- ☒ Common Sense (15061 (b) (3))
- ☐ Declared Emergency (Sec. 15269(a))
- ☐ Emergency Project (Sec. 15269(c))
- ☐ General Rule (Sec. 15061(b)(3))
- ☐ Categorical Exemption – Existing Facilities; Section 15301(c)

Reasons Why Project is Exempt: Encroachment Permits are ministerial and are exempt under Sections 21080(b)(1) and 15268 Ministerial Permit and 15061(b)(3) the Common Sense exemption of the State CEQA Guidelines. Therefore, no environmental documents were required for consideration of the action taken.

Contact Person:
Jenny Pen-Bell

Telephone No.
(661) 862-5013

Date Received for Filing:


Yolanda Alcantar, Public Works Manager

09/03/2026
Date

Notice of Environmental Document
Posted by County Clerk on 09/04/2026
and for 30 days thereafter, Pursuant to
Section 21152(C), Public Resources Code

JE2703951

77041

INDEX OF SHEETS

SHEET LE-1
SHEET SI-1
SHEET X-1 TO X-2
SHEET C-1 TO C-3
SHEET CD-1

LEGENDS, LINES, AND SYMBOLS
SHEET INDEX PLAN
TYPICAL CROSS SECTIONS
CONSTRUCTION PLANS
CONSTRUCTION DETAILS



COUNTY OF KERN PUBLIC WORKS DEPARTMENT

PLANS FOR CONSTRUCTION OF ROAD REHABILITATION ON MORNING DRIVE BETWEEN NILES STREET AND WILLIS AVENUE

CONTRACT No. 00000

FISCAL YEAR	SHEET NO.	TOTAL SHEETS
28/29	1	9

KERN
COUNTY
PUBLIC WORKS

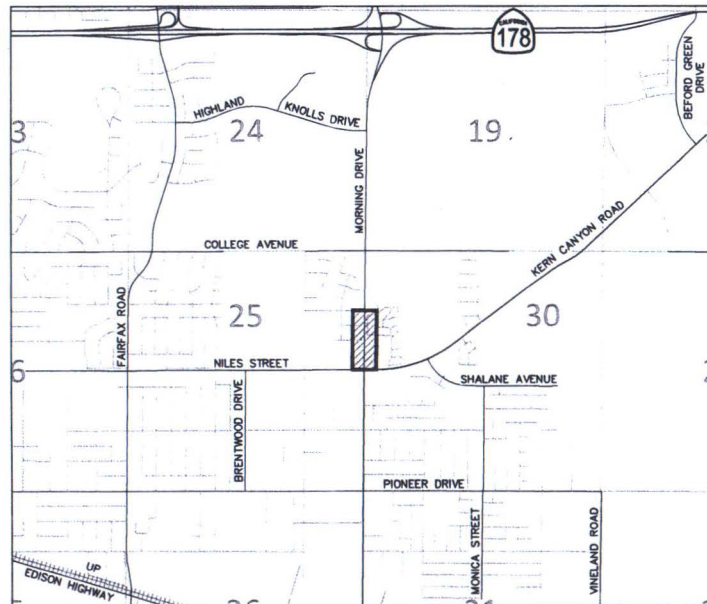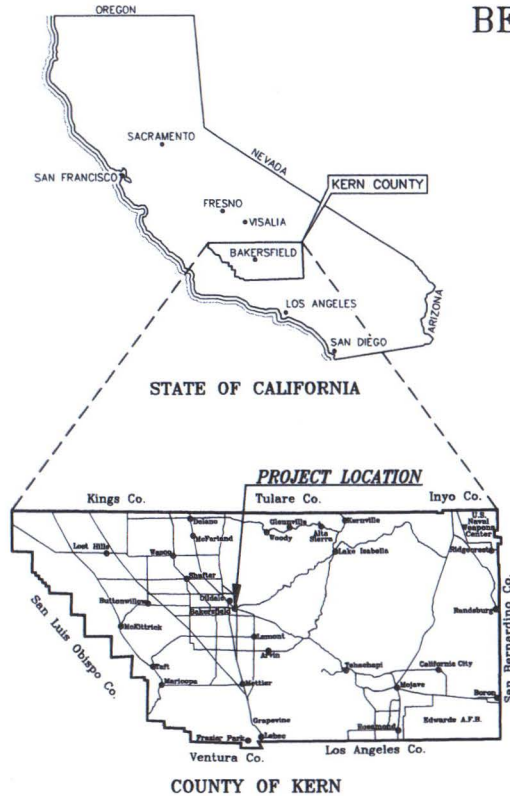

PROJECT LOCATION

PROJECT BENCHMARK:
CONCRETE MONUMENT AT THE INTERSECTION OF MORNING DRIVE AND NILES STREET
(POINT NUMBER: 103, N: 2324478.5630, E: 6289109.7958)

ELEVATION = 560.903' PER K.C.S.F.B 1199, PG. 61

BASIS OF BEARINGS:

BEARING OF NO. 36' 12"E FROM CONCRETE MONUMENT (POINT NUMBER: 103, N: 2324478.5630, E: 6289109.7958)
TO CONCRETE MONUMENT (POINT NUMBER: 115, N: 2325140.5087, E: 6289116.7667) T29S, R28E, SECTION 25,
M.D.M. PER K.C.S.F.B 1199, PG. 61

NOTE:

COUNTY ACKNOWLEDGEMENT OF PLANS FOR CONSTRUCTION AND APPROVAL OF PLANS BY SIGNATURE DOES NOT ABROGATE COUNTY WRITTEN SPECIFICATIONS BY OMISSION OR MISINTERPRETATION. AUTHORIZED COUNTY INSPECTIONS OR AGENTS MAY REQUIRE CHANGES IN PLANS BEFORE CERTIFICATION AND ACCEPTANCE IN ORDER TO COMPLY WITH STANDARD SPECIFICATIONS.



SCALE: N.T.S.

NOTE:

TO BE SUPPLEMENTED BY STATE OF CALIFORNIA STANDARD PLANS DATED 2025.

THE CONTRACTOR SHALL POSSESS THE CLASS (OR CLASSES) OF LICENSE AS SPECIFIED IN THE "NOTICE TO CONTRACTORS" ON PAGE 1 OF THE SPECIAL PROVISIONS.

CALL UNDERGROUND SERVICE ALERT, 1-800-642-2444, 48 HOURS PRIOR TO ANY EXCAVATION.

Approval Recommended:



Engineering Manager, Design
Public Works Department

RCE No. 85076



Senior Engineering Manager, Capital Projects
Public Works Department

RCE No. 90071



Director, Public Works Department

RCE No. 73104

APPROVED:

Chairman, Board of Supervisors


Date: _____

NOT FOR CONSTRUCTION 30% PLAN SET

USER NAME: AMAROU
DWG FILE: K:\ENGINEERING\DESIGN\ENGINEERING\PROJECTS\TRANSPORTATION\TR 28-29\1786CC-RC00354.RSTP - MORNING DRIVE DRAFTING\RC00354 - SHEET INDEX PLAN.DWG

COUNTY OF KERN - PUBLIC WORKS DEPARTMENT
ROAD REHABILITATION ON MORNING DRIVE
BETWEEN NILES STREET AND WILLIS AVENUE

CHECKED BY	M. ENOMANGER	DATE DRAFTED	8/28/2028
DESIGNED BY	A. NASER	DRAFTED BY	A. AMARO
REVISION DATE / REVISION #			

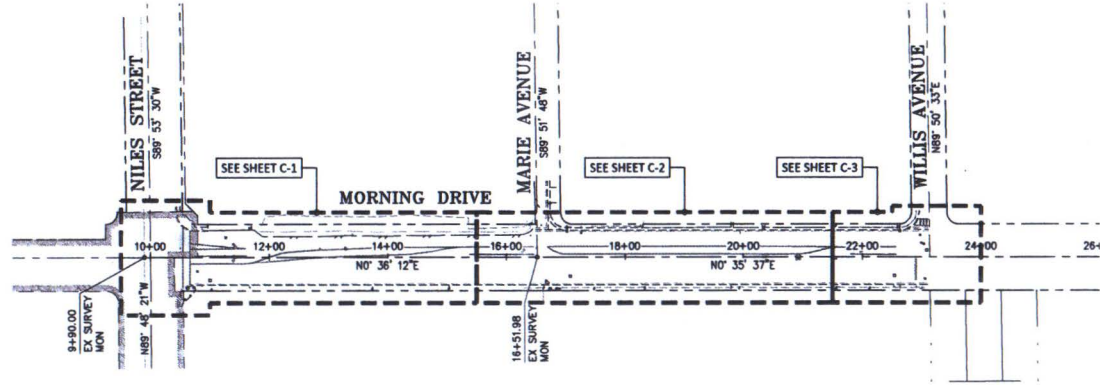

CONTRACT NO.	PROJECT NO.	SHEET NO.	TOTAL SHEETS
00000	1786CC-RC00354	3	9

REGISTERED CIVIL ENGINEER
Month XX, XXXX
APPROVAL DATE

THE COUNTY OF KERN OR ITS OFFICERS OR AGENTS SHALL NOT BE RESPONSIBLE FOR THE ACCURACY OR COMPLETENESS OF ELECTRONIC COPIES OF THIS PLAN SHEET.

REGISTERED PROFESSIONAL ENGINEER
MARK STEVEN ENOMANGER
No. 25076
Exp. 3-31-28
CIVIL
STATE OF CALIFORNIA

SHEET INDEX PLAN
SI-1
SCALE: 1"=XX

ORIGINAL SCALE IN INCHES FOR REDUCED PLANS
0 1 2 3

NOT FOR CONSTRUCTION 30% PLAN SET