

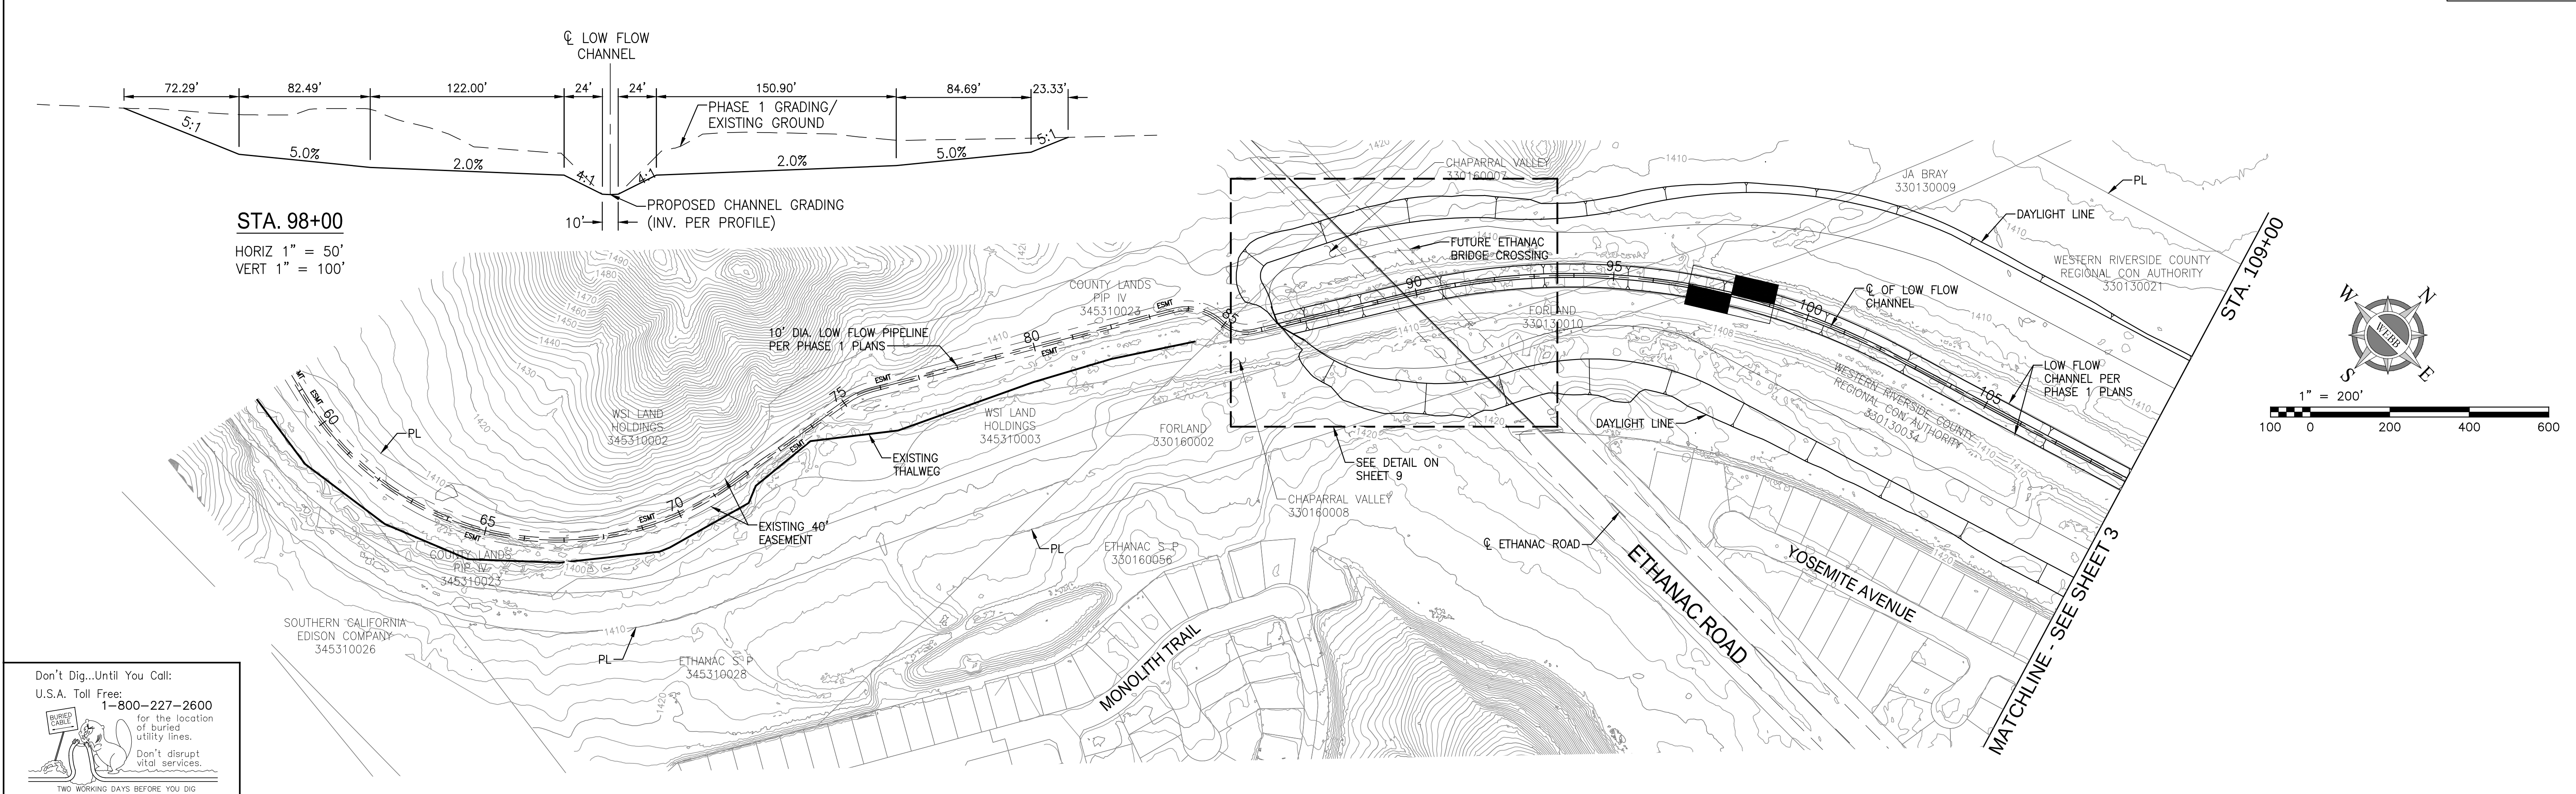
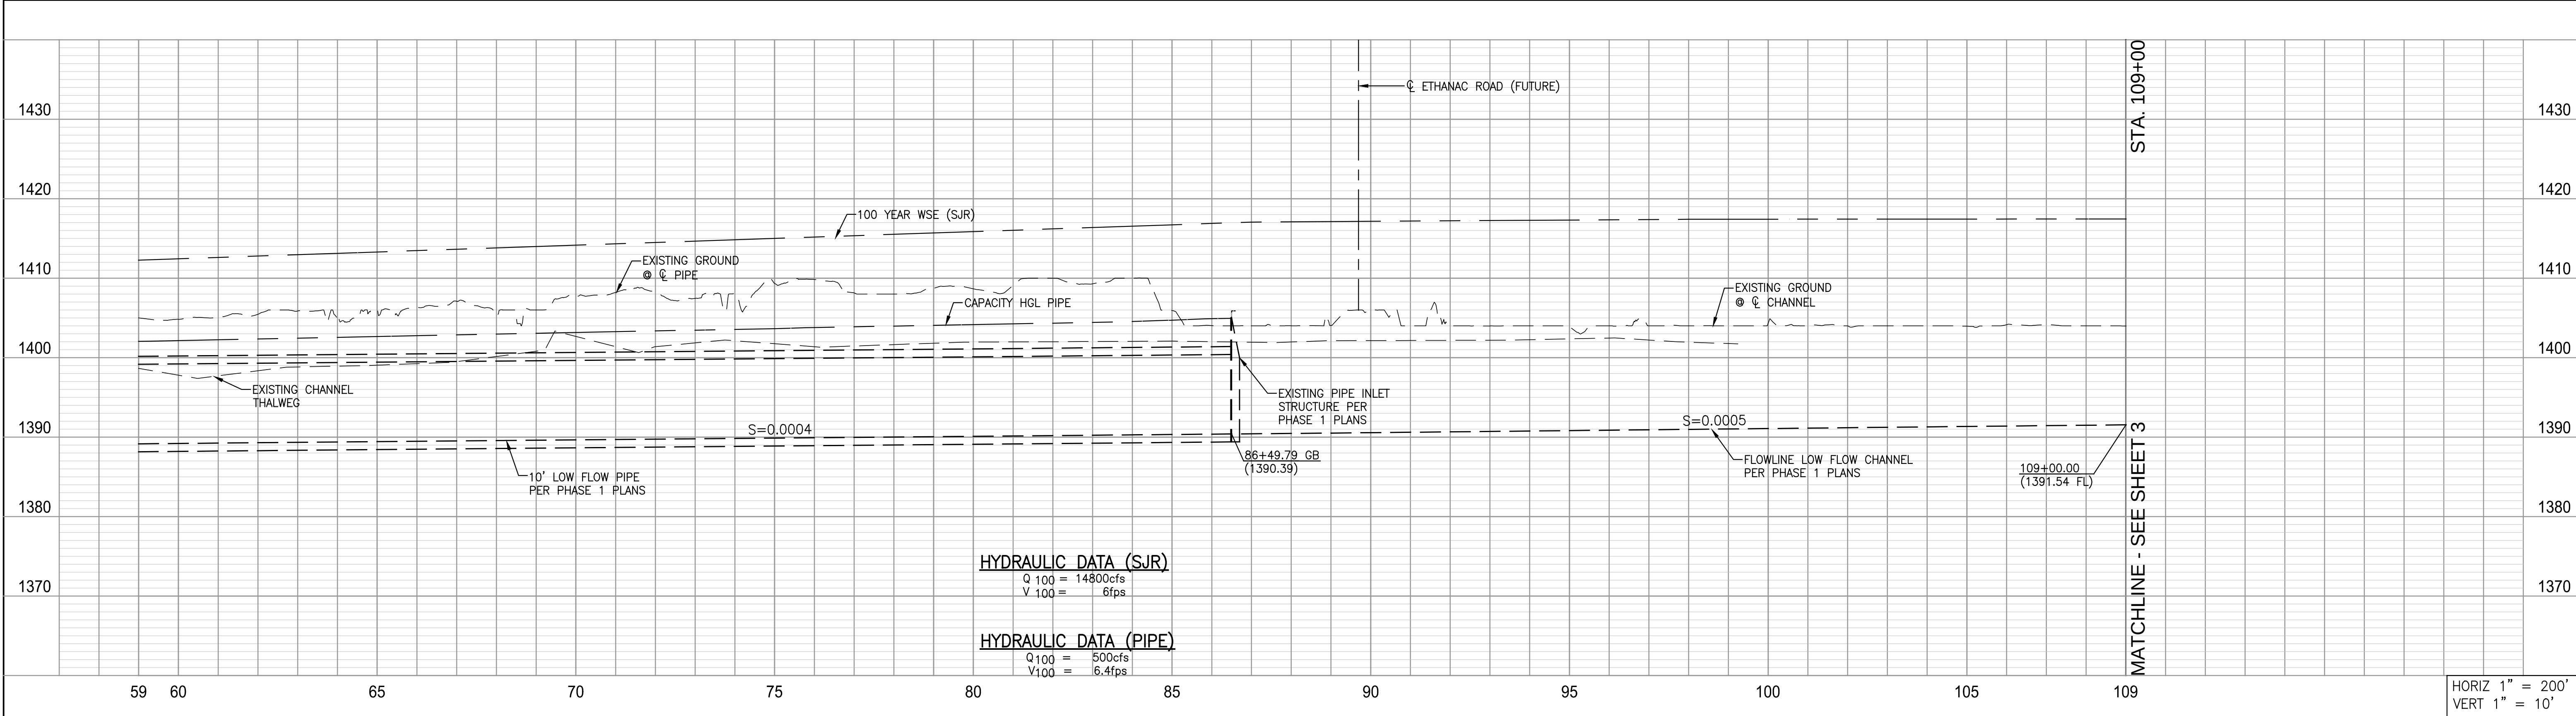


[illegible]



BENCHMARK	REVISIONS		ENGINEER		RCFC/		DESIGNED BY:	APPROVED BY:  ALBERT A. WEBB ASSOCIATES ENGINEERING CONSULTANTS 3788 McCRAV STREET RIVERSIDE, CA. 92506 PH. (951) 686-1070 FAX (951) 788-1256	RIVERSIDE COUNTY FLOOD CONTROL AND WATER CONSERVATION DISTRICT				SAN JACINTO RIVER STAGE 3 PREFERRED ALTERNATIVE PHASE 2 TITLE SHEET	PROJECT NO.
							DRAWN BY:		RECOMMENDED FOR APPROVAL BY:	APPROVED BY:	DRAWING NO.			
							DATE DRAWN:		PLANNING ENGINEER	CHIEF ENGINEER				
									DATE:	DATE:				
	REF.	DESCRIPTION		APPR.	DATE	APPR.	DATE	XX	XX		SHEET NO. 1 of 12			

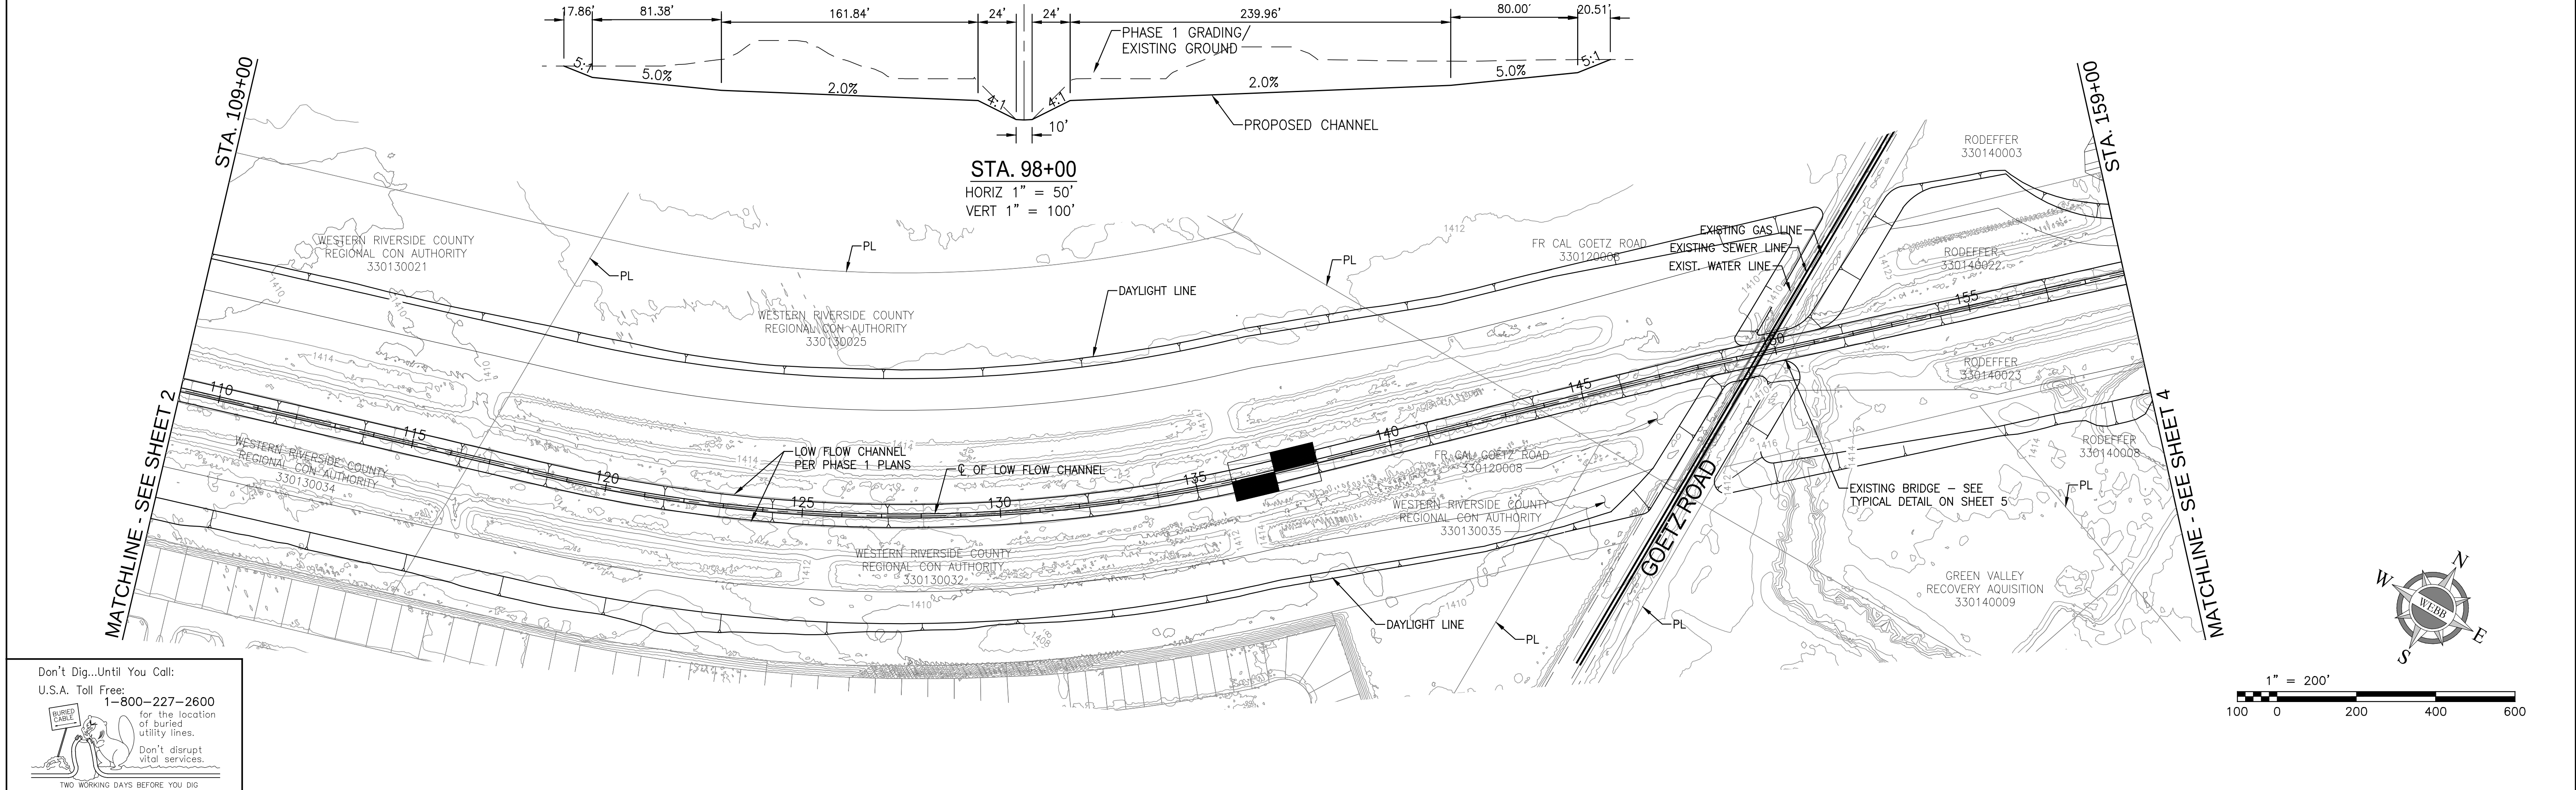

BENCHMARK NAVD 88 NAD 83 CALIFORNIA STATE PLANE, ZONE VI, US FOOT	REVISIONS		ENGINEER		RCFC/	DESIGNED BY: XX	APPROVED BY: ALBERT A. WEBB ASSOCIATES ENGINEERING CONSULTANTS 3788 MCCRAY STREET RIVERSIDE CA. 92506 PH. (951) 686-1070 FAX (951) 788-1256	RIVERSIDE COUNTY FLOOD CONTROL AND WATER CONSERVATION DISTRICT		SAN JACINTO RIVER STAGE 3 PREFERRED ALTERNATIVE PHASE 2 STA. 59+00 TO STA. 109+00	PROJECT NO.
						RECOMMENDED FOR APPROVAL BY:		APPROVED BY:	DRAWING NO.		
						PLANNING ENGINEER		CHIEF ENGINEER			
						DATE:		DATE:	SHEET NO.		
	REF.	DESCRIPTION	APPR.	DATE	APPR.	DATE		XX	XX		2 OF 12



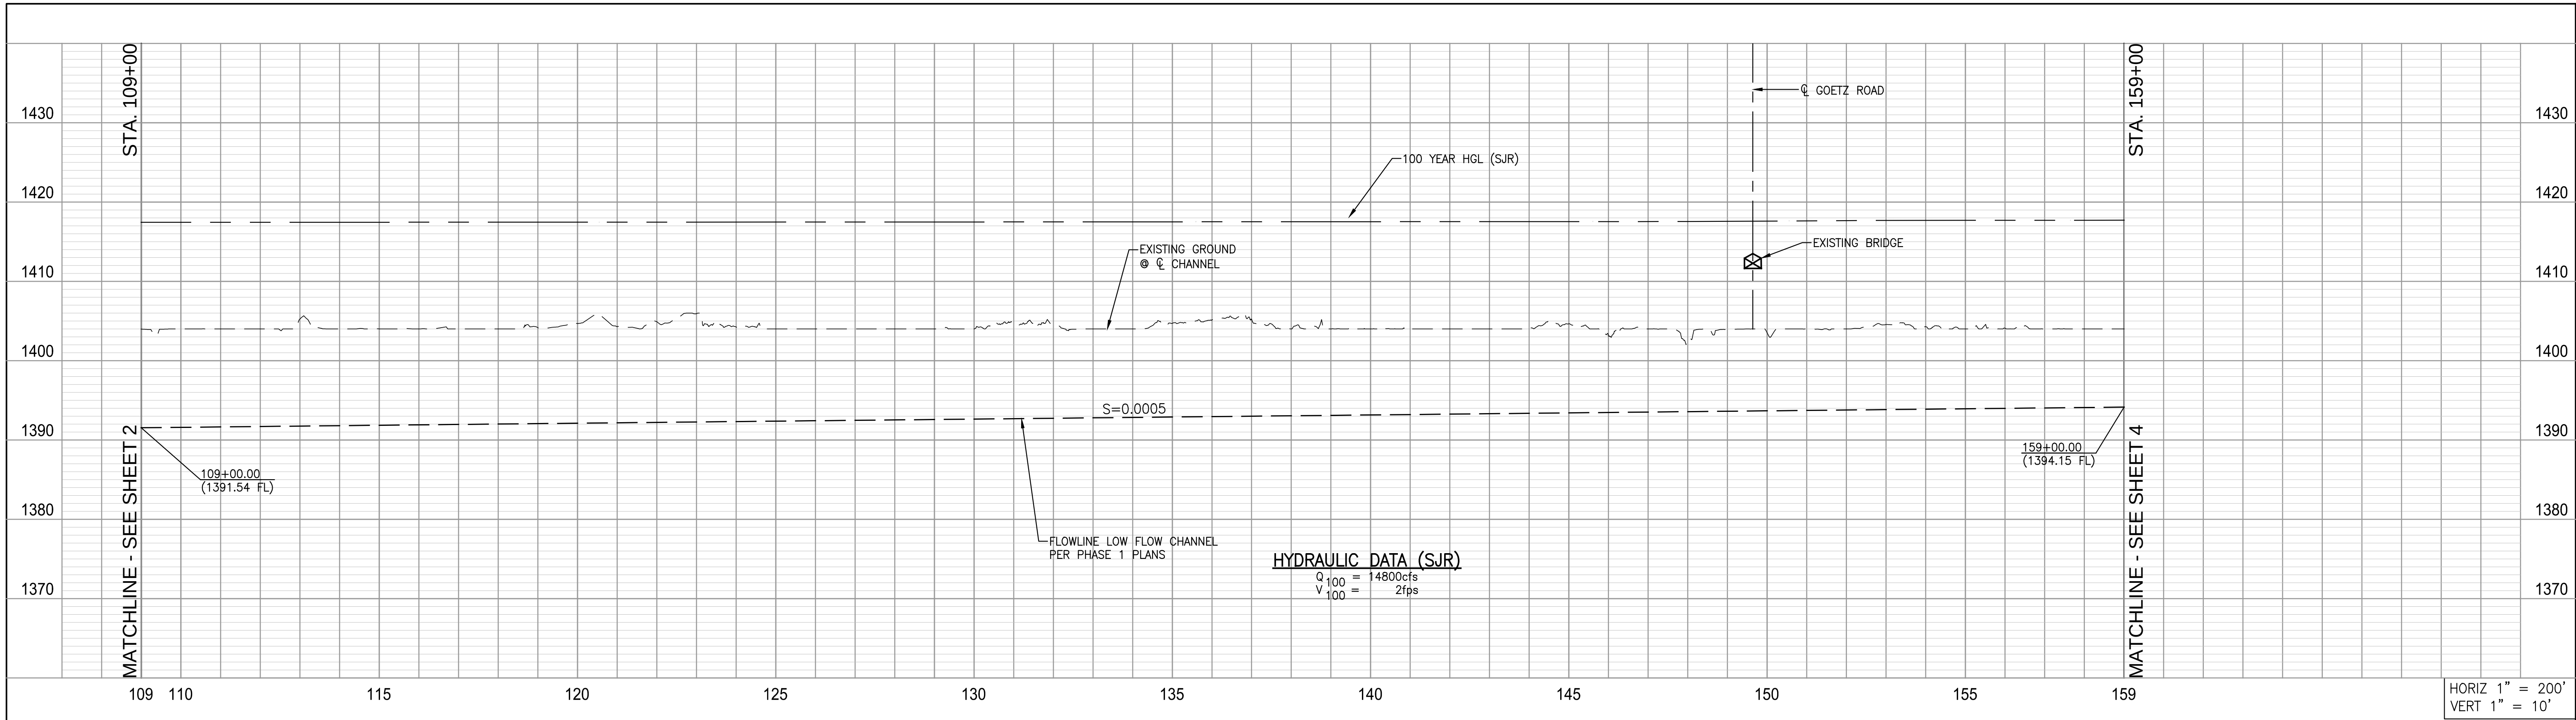


BENCHMARK NAVD 88 NAD 83 CALIFORNIA STATE PLANE, ZONE VI, US FOOT	REVISIONS				ENGINEER		RCFC/	DESIGNED BY: XX	APPROVED BY: ALBERT A. WEBB ASSOCIATES ENGINEERING CONSULTANTS 3788 McCRAY STREET RIVERSIDE, CA. 92506 PH. (951) 686-1070 FAX (951) 788-1256	RIVERSIDE COUNTY FLOOD CONTROL AND WATER CONSERVATION DISTRICT				SAN JACINTO RIVER STAGE 3 PREFERRED ALTERNATIVE PHASE 2 STA. 109+00 TO STA. 159+00				PROJECT NO.	
								DRAWN BY: XX		DRAWING NO.									
								DATE DRAWN: XX		SHEET NO.									
								XX		3 OF 12									
								XX											
	REF.	DESCRIPTION			APPR.	DATE	APPR.	DATE											

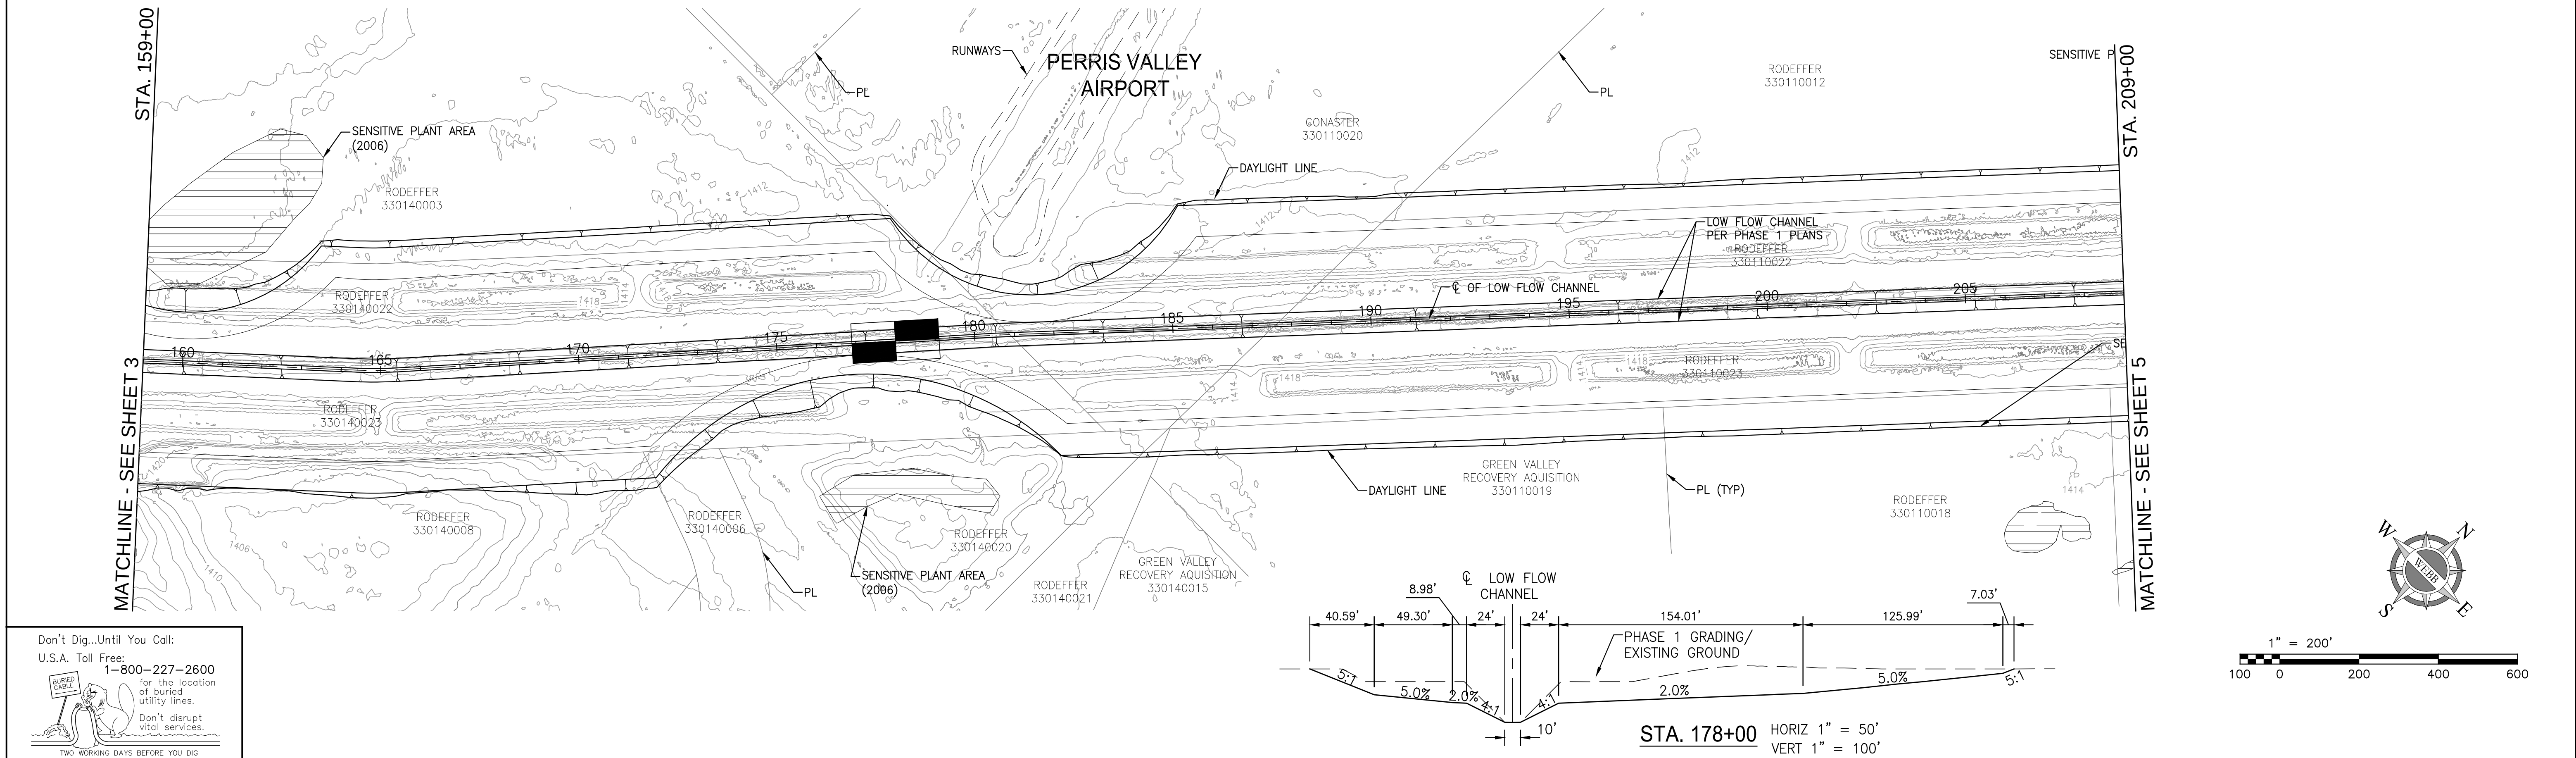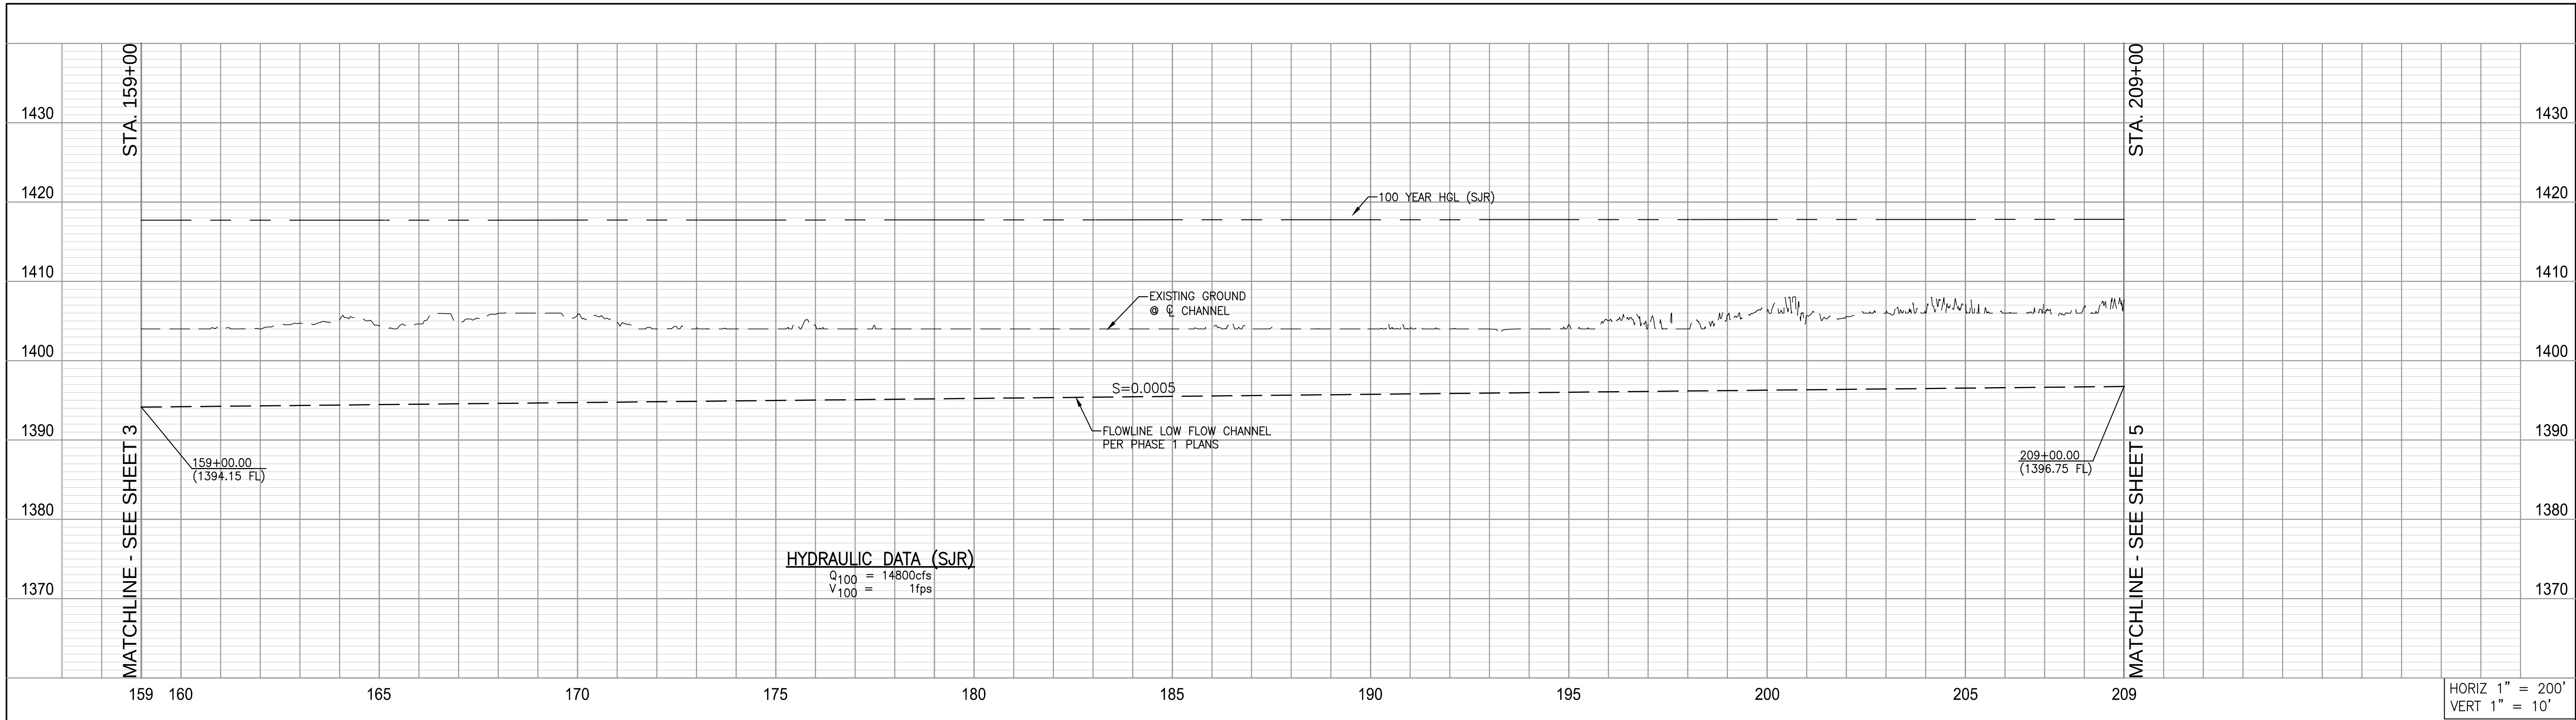


Don't Dig...Until You Call:
U.S.A. Toll Free:
1-800-227-2600
for the location
of buried
utility lines.
Don't disrupt
vital services.
TWO WORKING DAYS BEFORE YOU DIG

BENCHMARK NAVD 88 NAD 83 CALIFORNIA STATE PLANE, ZONE VI, US FOOT	REVISIONS		ENGINEER		RCFC/		DESIGNED BY:	XX	APPROVED BY: ALBERT A. WEBB ASSOCIATES ENGINEERING CONSULTANTS 3788 MCCRAY STREET RIVERSIDE CA. 92506 PH. (951) 686-1070 FAX (951) 788-1256	RIVERSIDE COUNTY FLOOD CONTROL AND WATER CONSERVATION DISTRICT RECOMMENDED FOR APPROVAL BY: PLANNING ENGINEER DATE: _____ APPROVED BY: CHIEF ENGINEER DATE: _____		SAN JACINTO RIVER STAGE 3 PREFERRED ALTERNATIVE PHASE 2 STA. 159+00 TO STA. 209+00		PROJECT NO. DRAWING NO. SHEET NO. 4 OF 12	
							DRAWN BY:	XX							
							DATE DRAWN:	XX							
	REF.	DESCRIPTION	APPR.	DATE	APPR.	DATE									

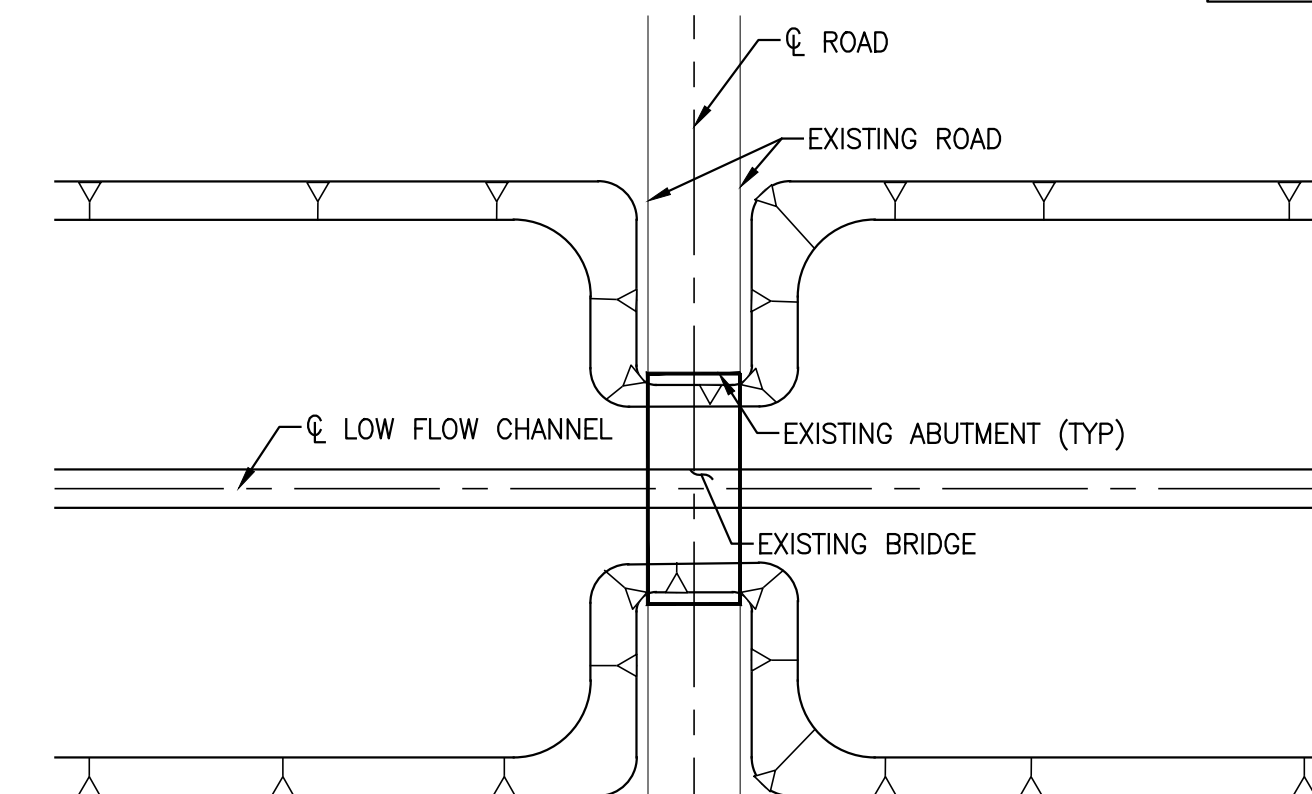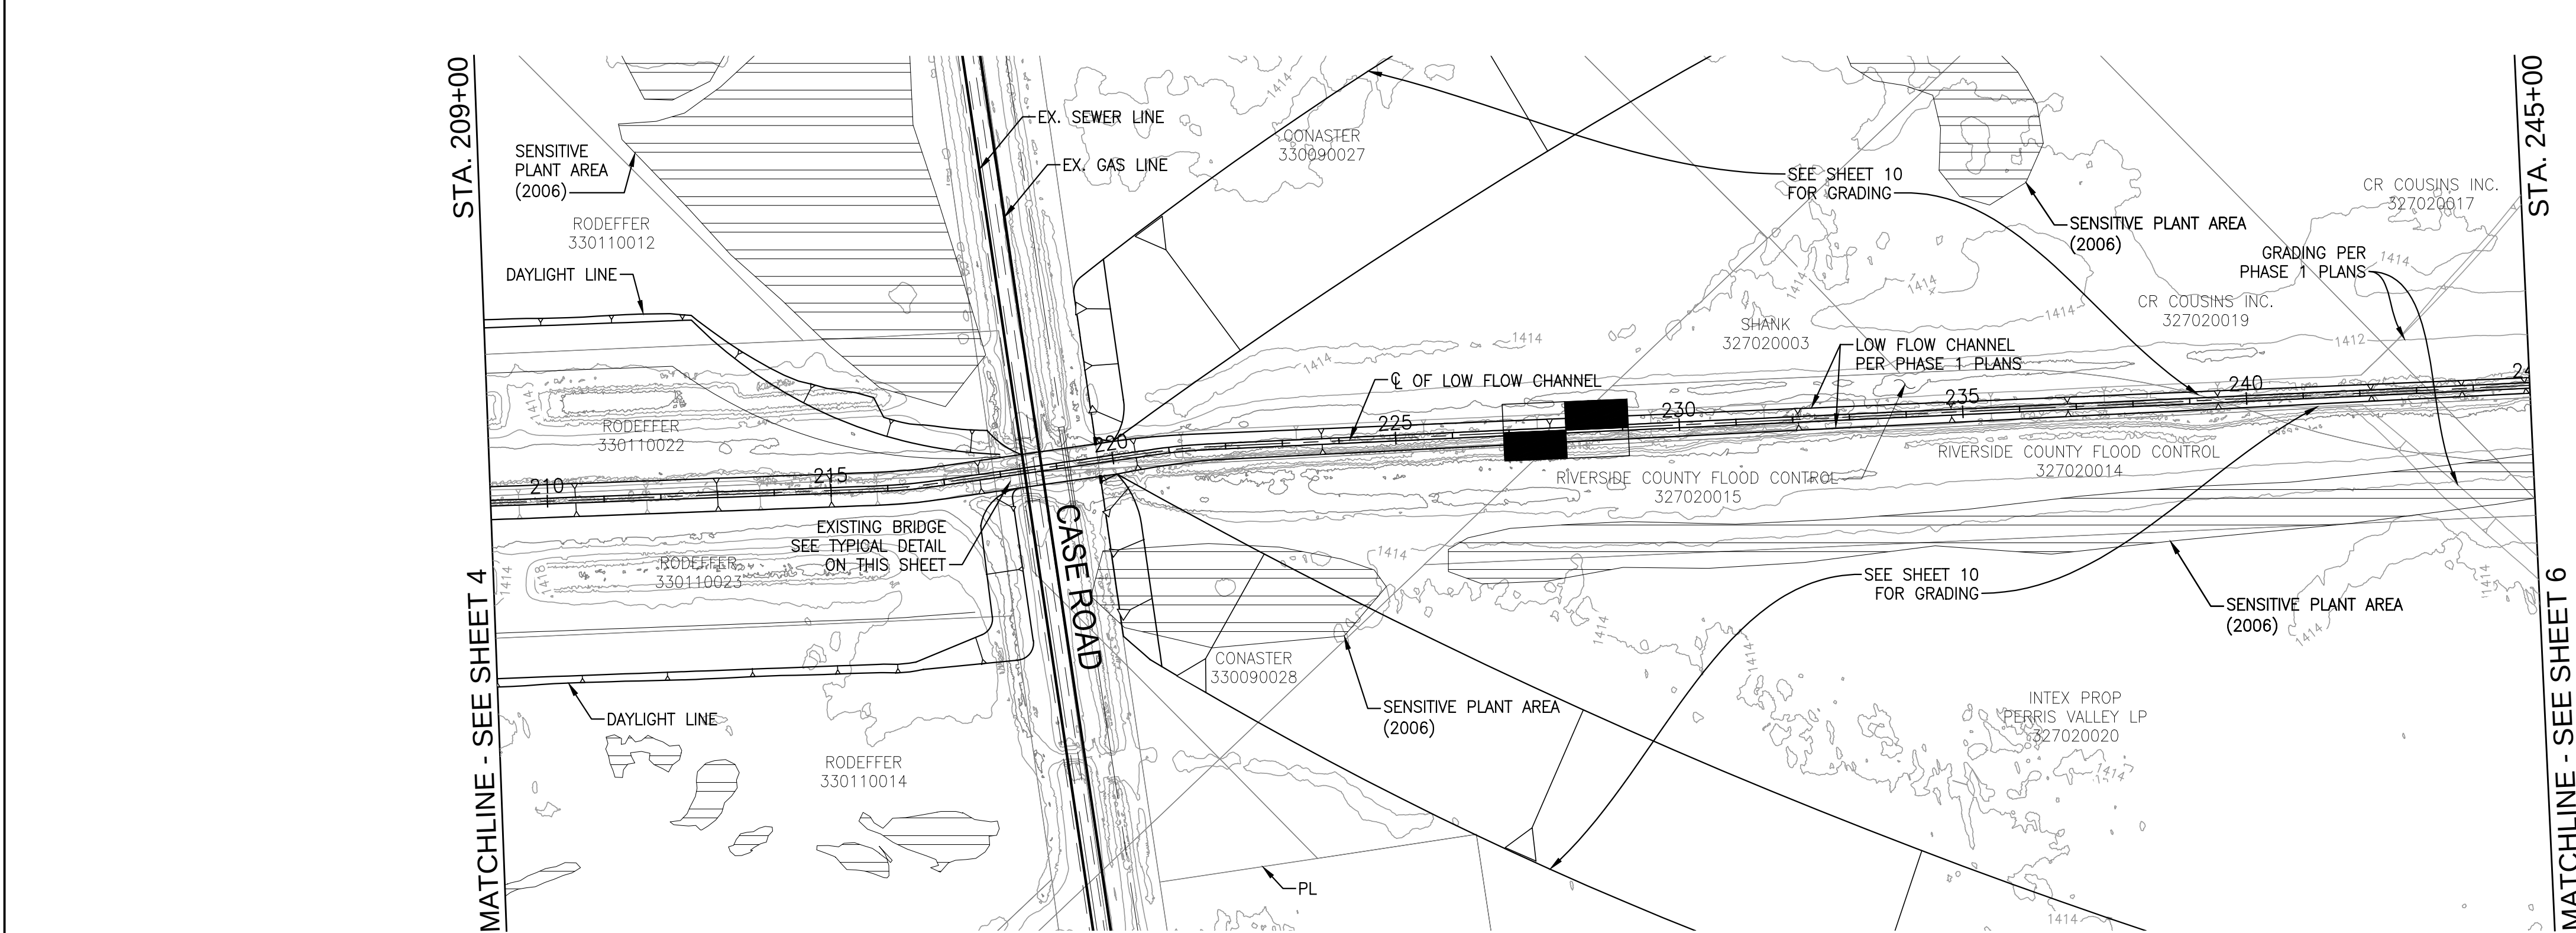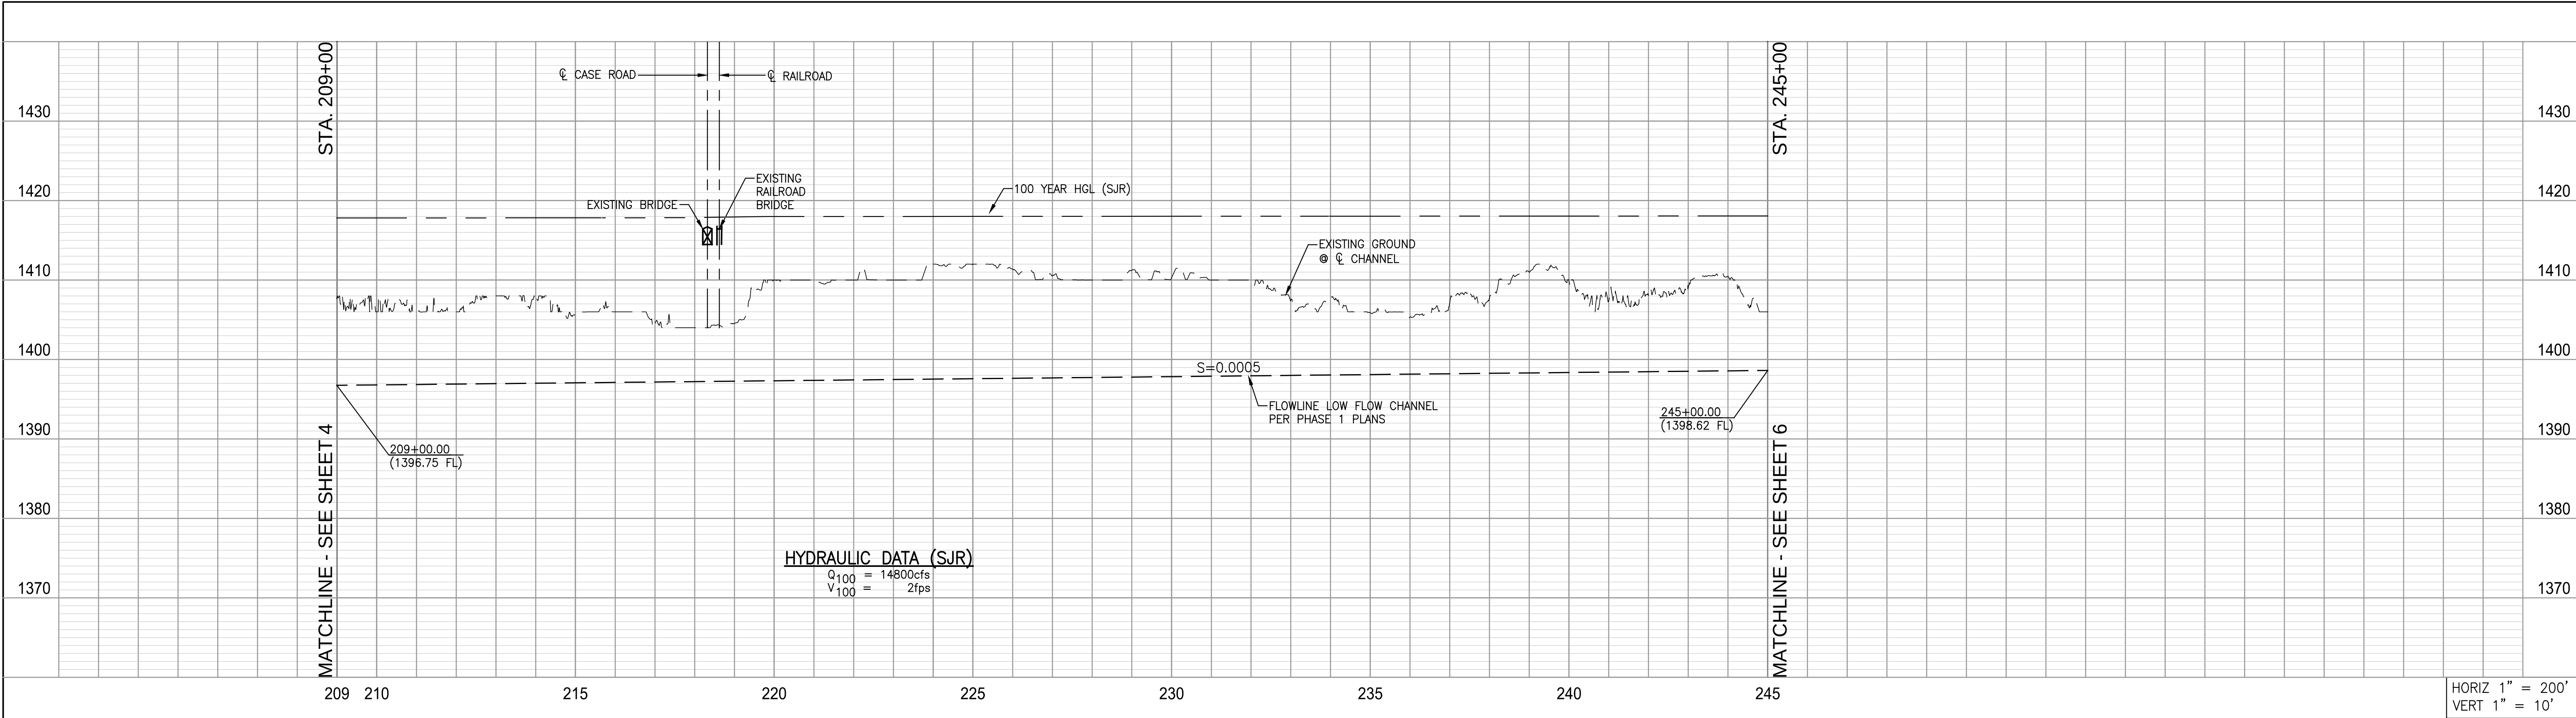



TYPICAL GRADING AT STREET CROSSING
N.T.S

FOR CROSS SECTION AT STA. 228+00 SEE SHEET 12

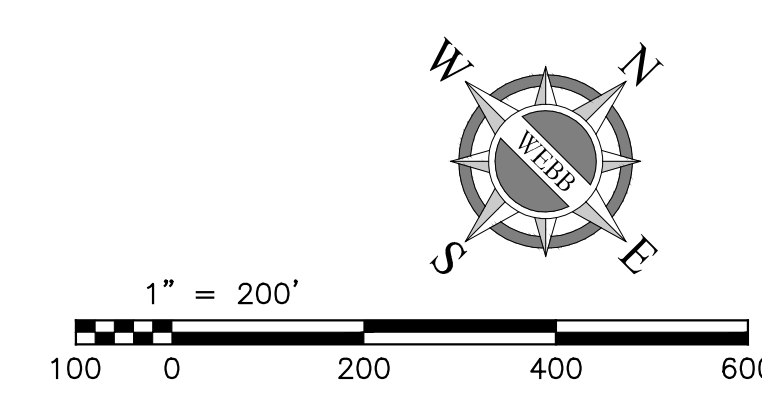


Don't Dig...Until You Call:
U.S.A. Toll Free:
1-800-227-2600
for the location of buried utility lines.
Don't disrupt vital services.
TWO WORKING DAYS BEFORE YOU DIG

BENCHMARK NAVD 88 NAD 83 CALIFORNIA STATE PLANE, ZONE VI, US FOOT	REVISIONS	ENGINEER	RCFC/	DESIGNED BY: XX	APPROVED BY: ALBERT A. WEBB ASSOCIATES ENGINEERING CONSULTANTS 3788 MCCRAY STREET RIVERSIDE CA. 92506 PH. (951) 686-1070 FAX (951) 788-1256	RIVERSIDE COUNTY FLOOD CONTROL AND WATER CONSERVATION DISTRICT		SAN JACINTO RIVER STAGE 3 PREFERRED ALTERNATIVE PHASE 2 STA. 209+00 TO STA. 245+00	PROJECT NO.
				DRAWN BY: XX		RECOMMENDED FOR APPROVAL BY:	APPROVED BY:		DRAWING NO.
				DATE DRAWN: XX		PLANNING ENGINEER	CHIEF ENGINEER		SHEET NO.
						DATE:	DATE:		5 OF 12
	REF.	DESCRIPTION	APPR.	DATE		APPR.	DATE		XX

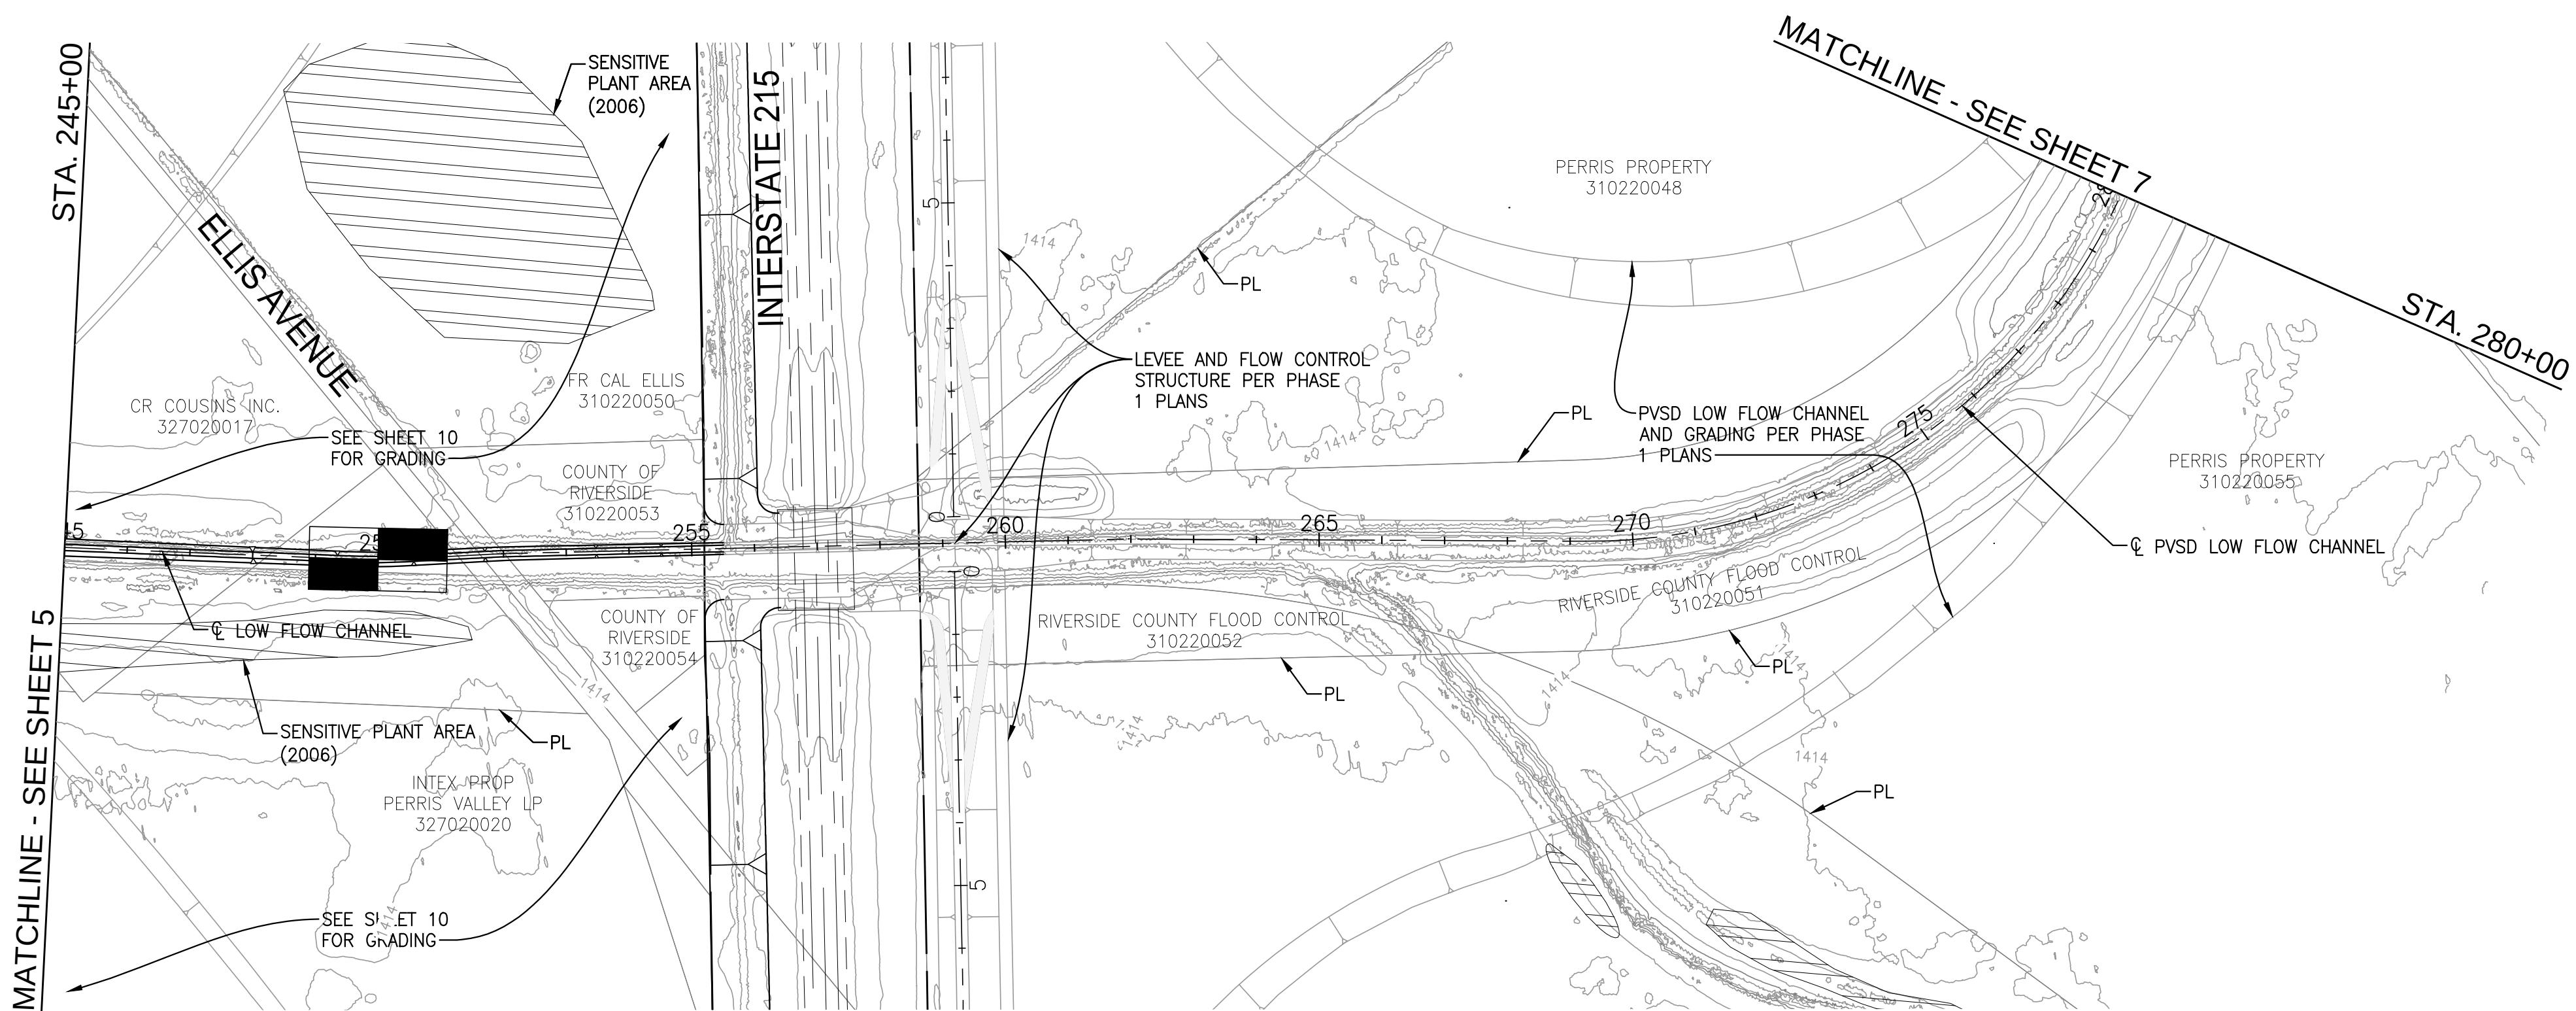
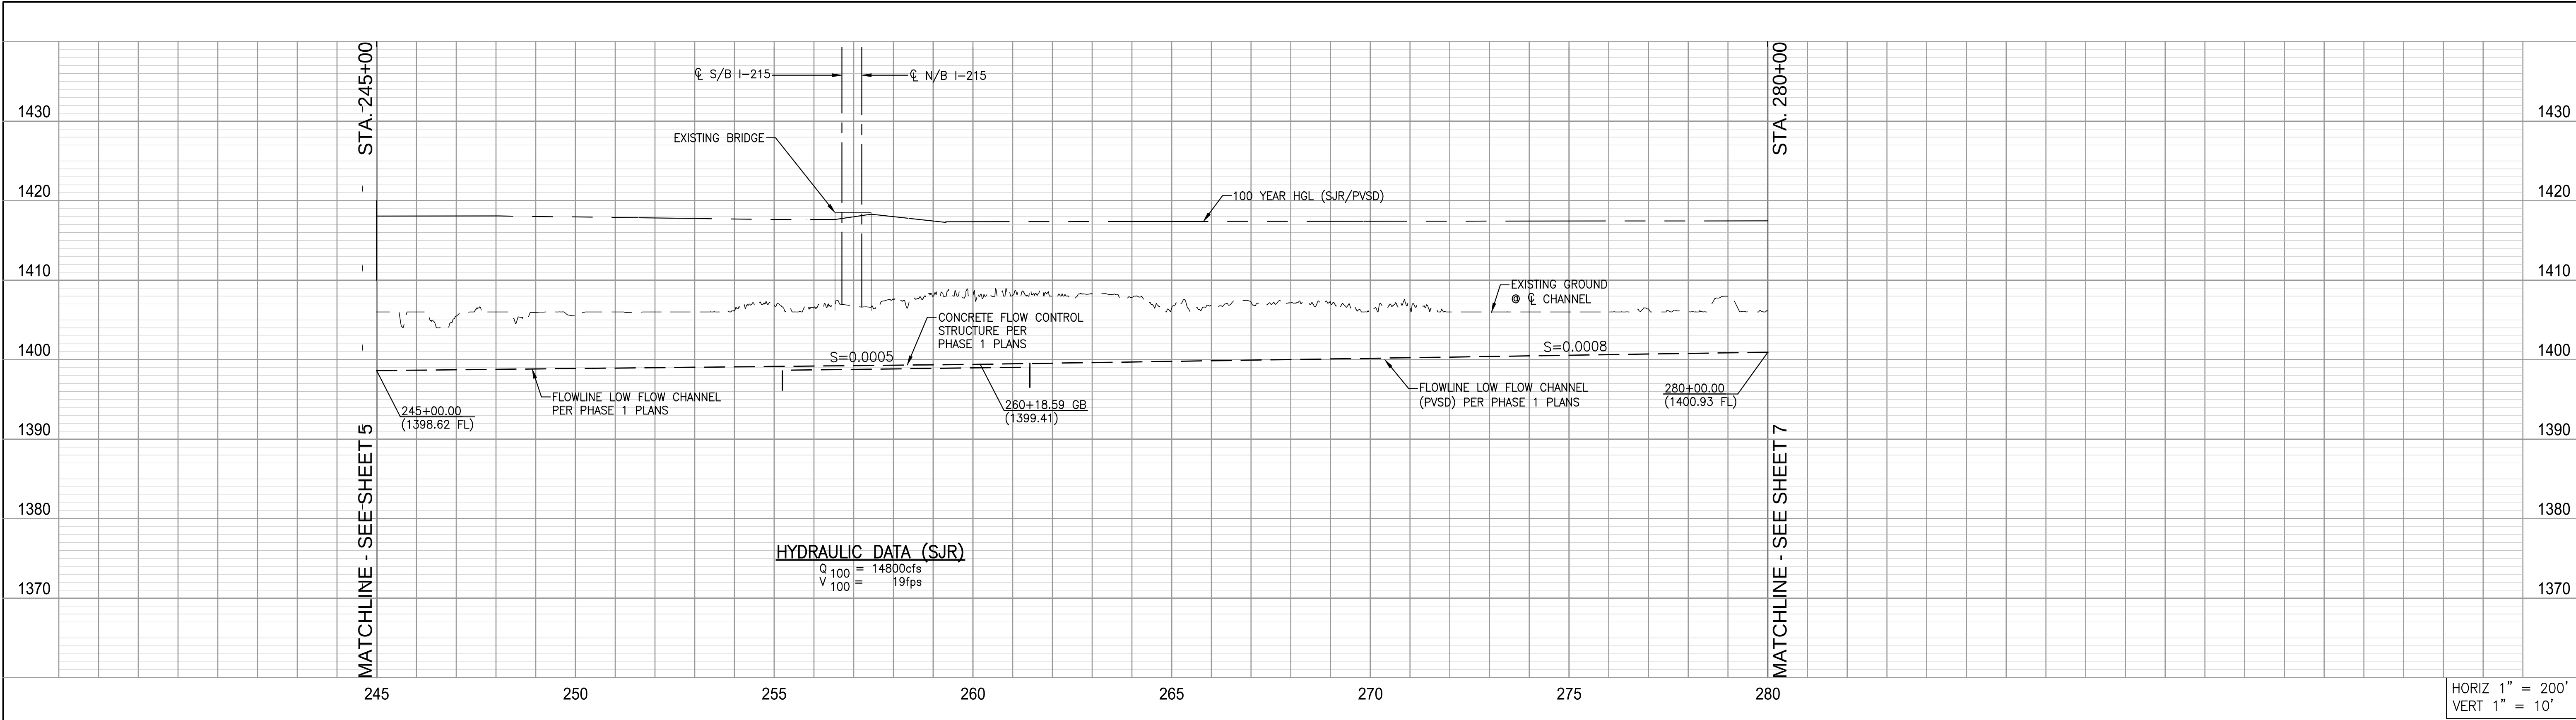


FOR CROSS SECTION
AT STA. 250+00 SEE
SHEET 12


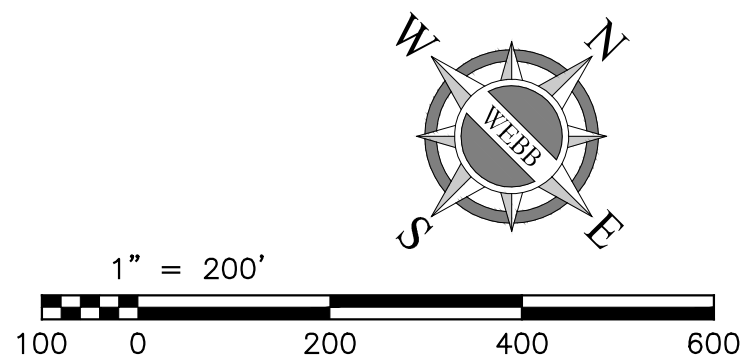


Don't Dig...Until You Call:
U.S.A. Toll Free:
1-800-227-2600
for the location
of buried
utility lines.
Don't disrupt
Vital services.
TWO WORKING DAYS BEFORE YOU DIG

BENCHMARK NAVD 88 NAD 83 CALIFORNIA STATE PLANE, ZONE VI, US FOOT	REVISIONS		ENGINEER		RCFC/	DESIGNED BY: XX	APPROVED BY: ALBERT A. WEBB ASSOCIATES ENGINEERING CONSULTANTS 3788 McCRAY STREET RIVERSIDE CA. 92506 PH. (951) 686-1070 FAX (951) 788-1256	RIVERSIDE COUNTY FLOOD CONTROL AND WATER CONSERVATION DISTRICT				SAN JACINTO RIVER STAGE 3 PREFERRED ALTERNATIVE PHASE 2 STA. 245+00 TO STA. 280+00	PROJECT NO.
						DRAWN BY: XX		RECOMMENDED FOR APPROVAL BY:		APPROVED BY:	DRAWING NO.		
						DATE DRAWN: XX		PLANNING ENGINEER		CHIEF ENGINEER	SHEET NO.		
								DATE: _____		DATE: _____	6 OF 12		
	REF.	DESCRIPTION	APPR.	DATE	APPR.	DATE							

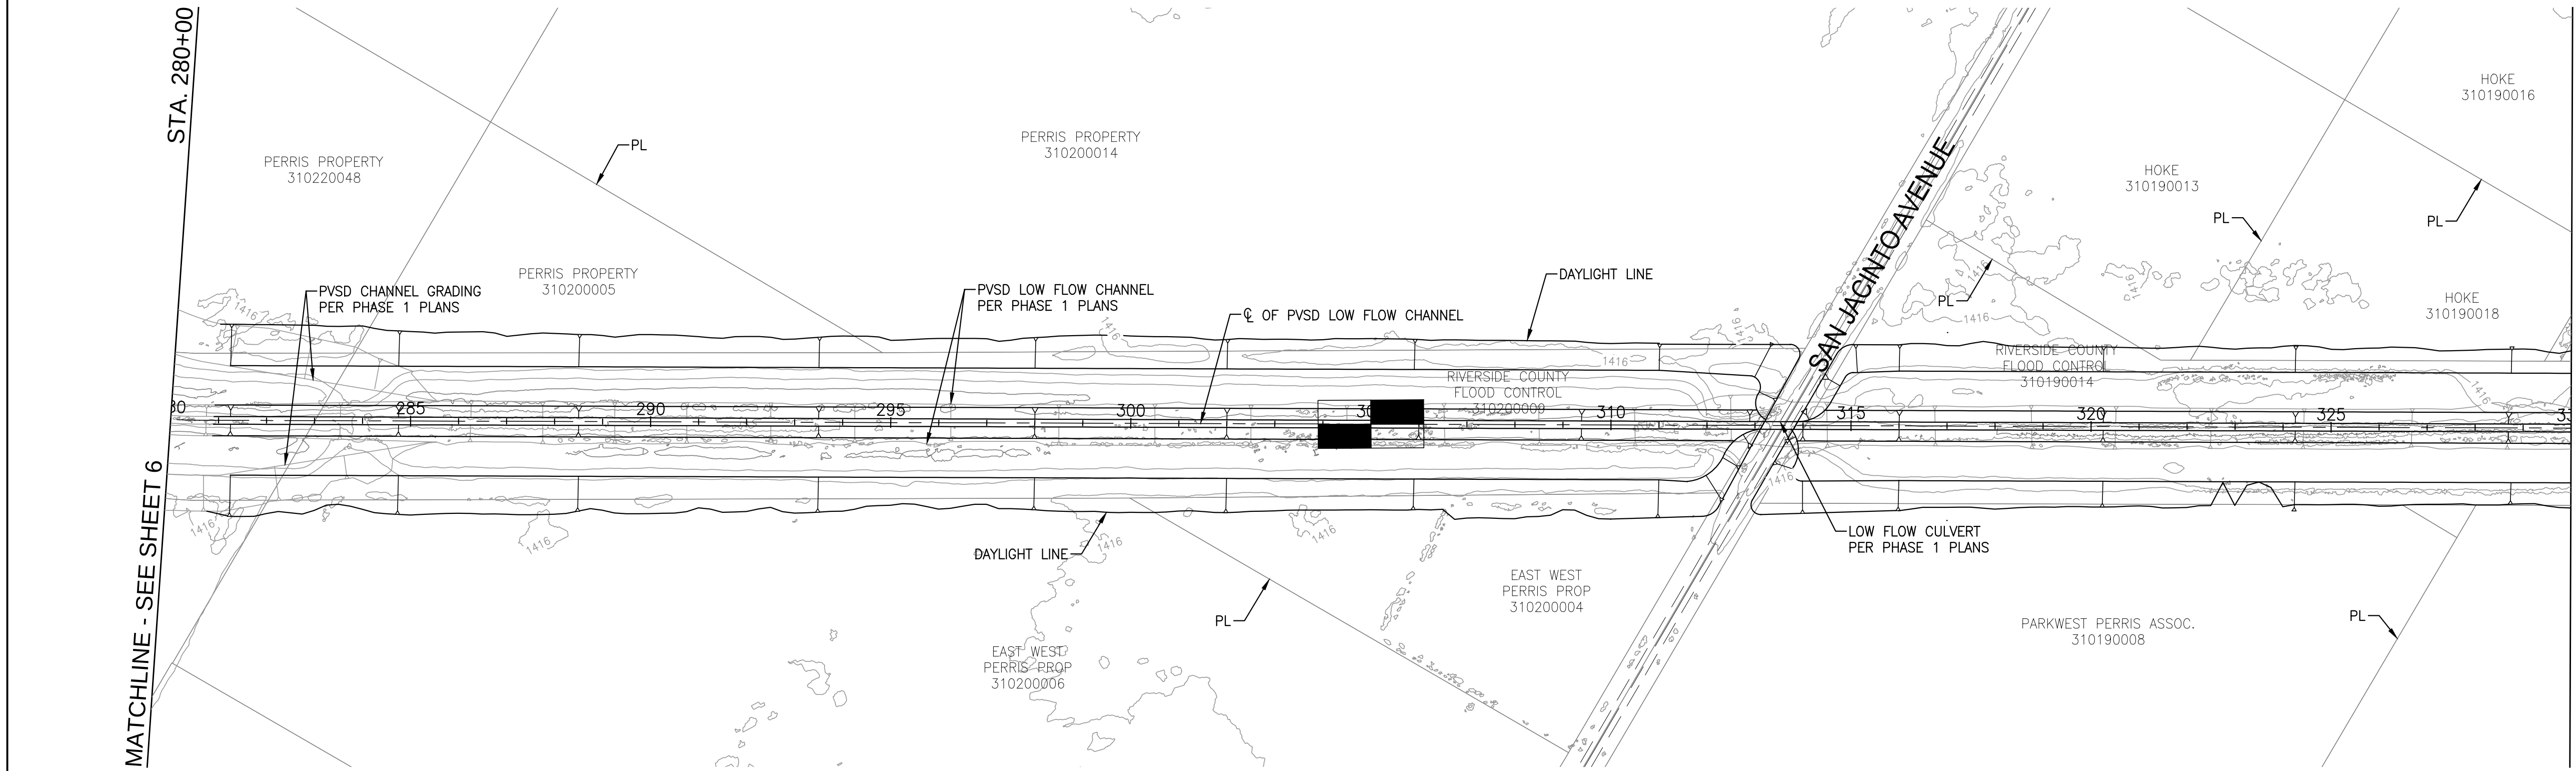
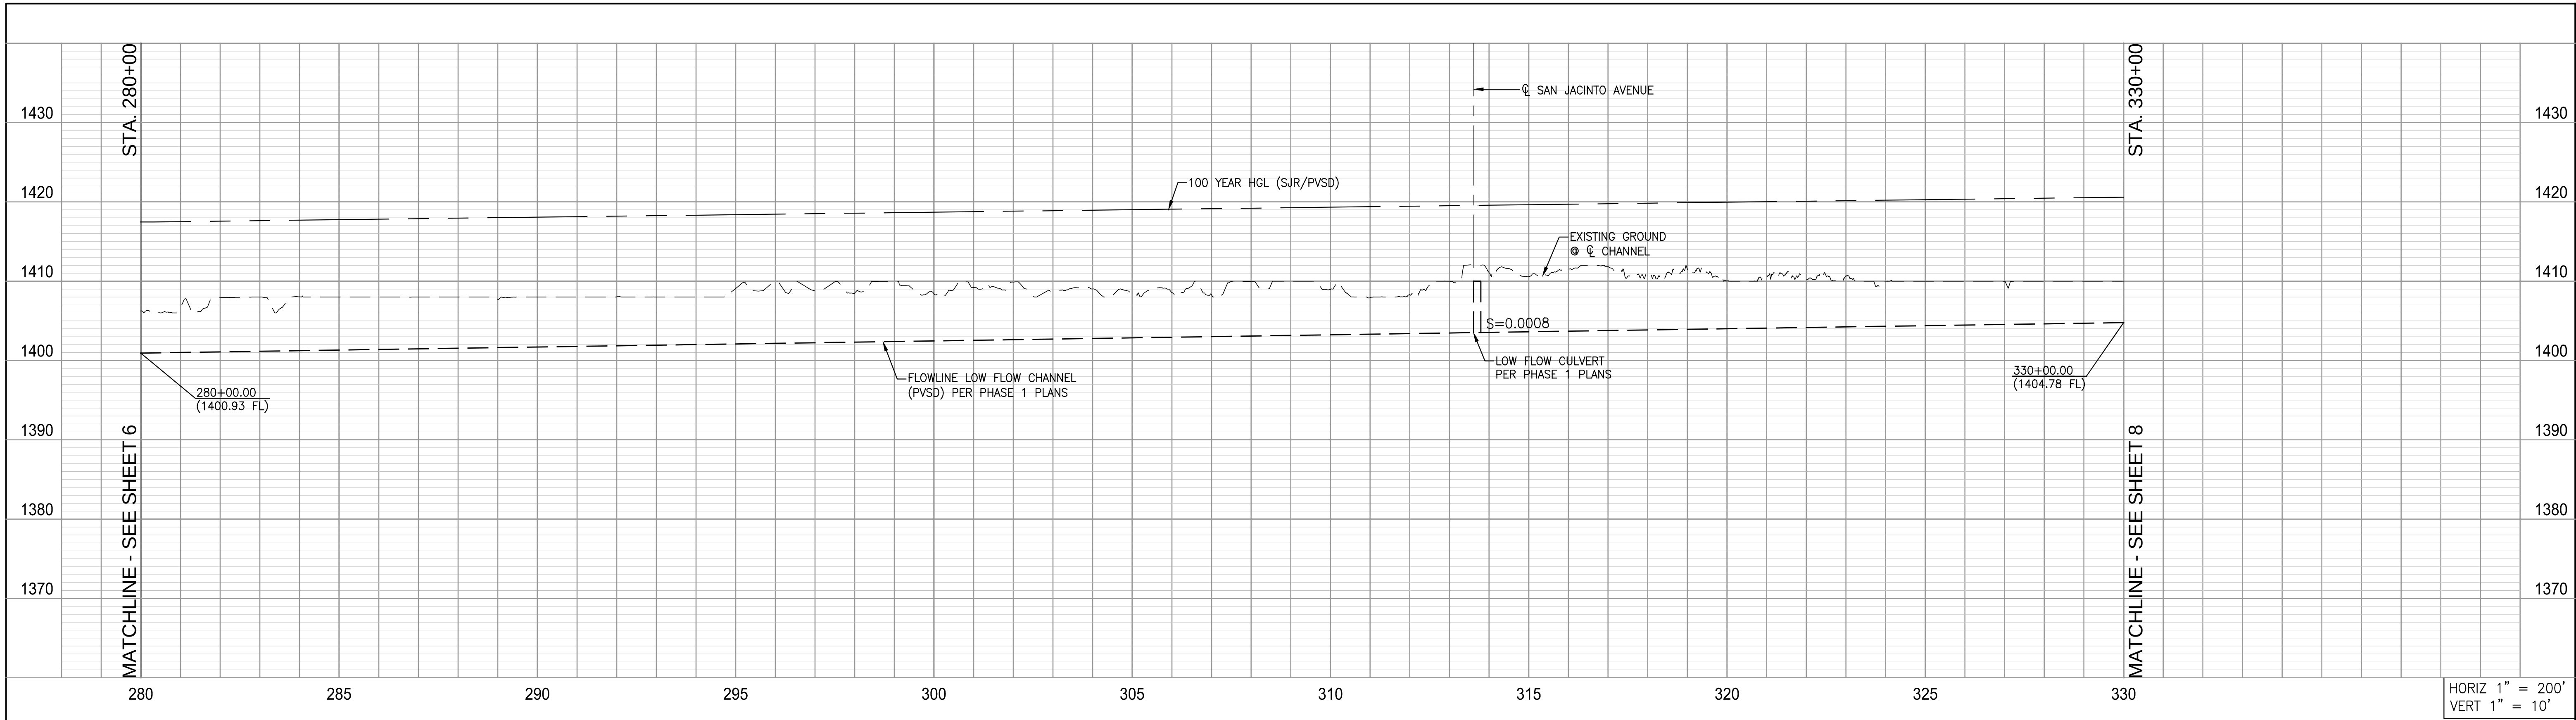


FOR CROSS SECTION
AT STA. 305+00 SEE
SHEET 12

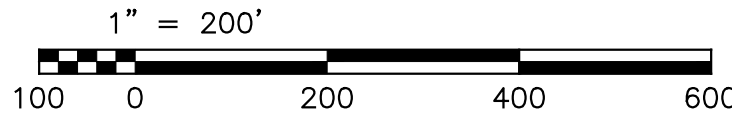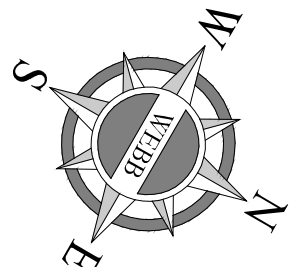


Don't Dig...Until You Call:
U.S.A. Toll Free:
1-800-227-2600
for the location
of buried
utility lines.
Don't disrupt
vital services.
TWO WORKING DAYS BEFORE YOU DIG

BENCHMARK NAVD 88 NAD 83 CALIFORNIA STATE PLANE, ZONE VI, US FOOT	REVISIONS		ENGINEER		RCFC/		DESIGNED BY:	XX	APPROVED BY: ALBERT A. WEBB ASSOCIATES ENGINEERING CONSULTANTS 3788 MCCRAY STREET RIVERSIDE, CA. 92506 PH. (951) 686-1070 FAX (951) 788-1256	RIVERSIDE COUNTY FLOOD CONTROL AND WATER CONSERVATION DISTRICT RECOMMENDED FOR APPROVAL BY: PLANNING ENGINEER DATE: _____		APPROVED BY: CHIEF ENGINEER DATE: _____		SAN JACINTO RIVER STAGE 3 PREFERRED ALTERNATIVE PHASE 2 STA. 280+00 TO STA. 330+00		PROJECT NO. DRAWING NO. SHEET NO. 7 OF 12
							DRAWN BY:	XX								
							DATE DRAWN:	XX								
	REF.	DESCRIPTION	APPR.	DATE	APPR.	DATE										

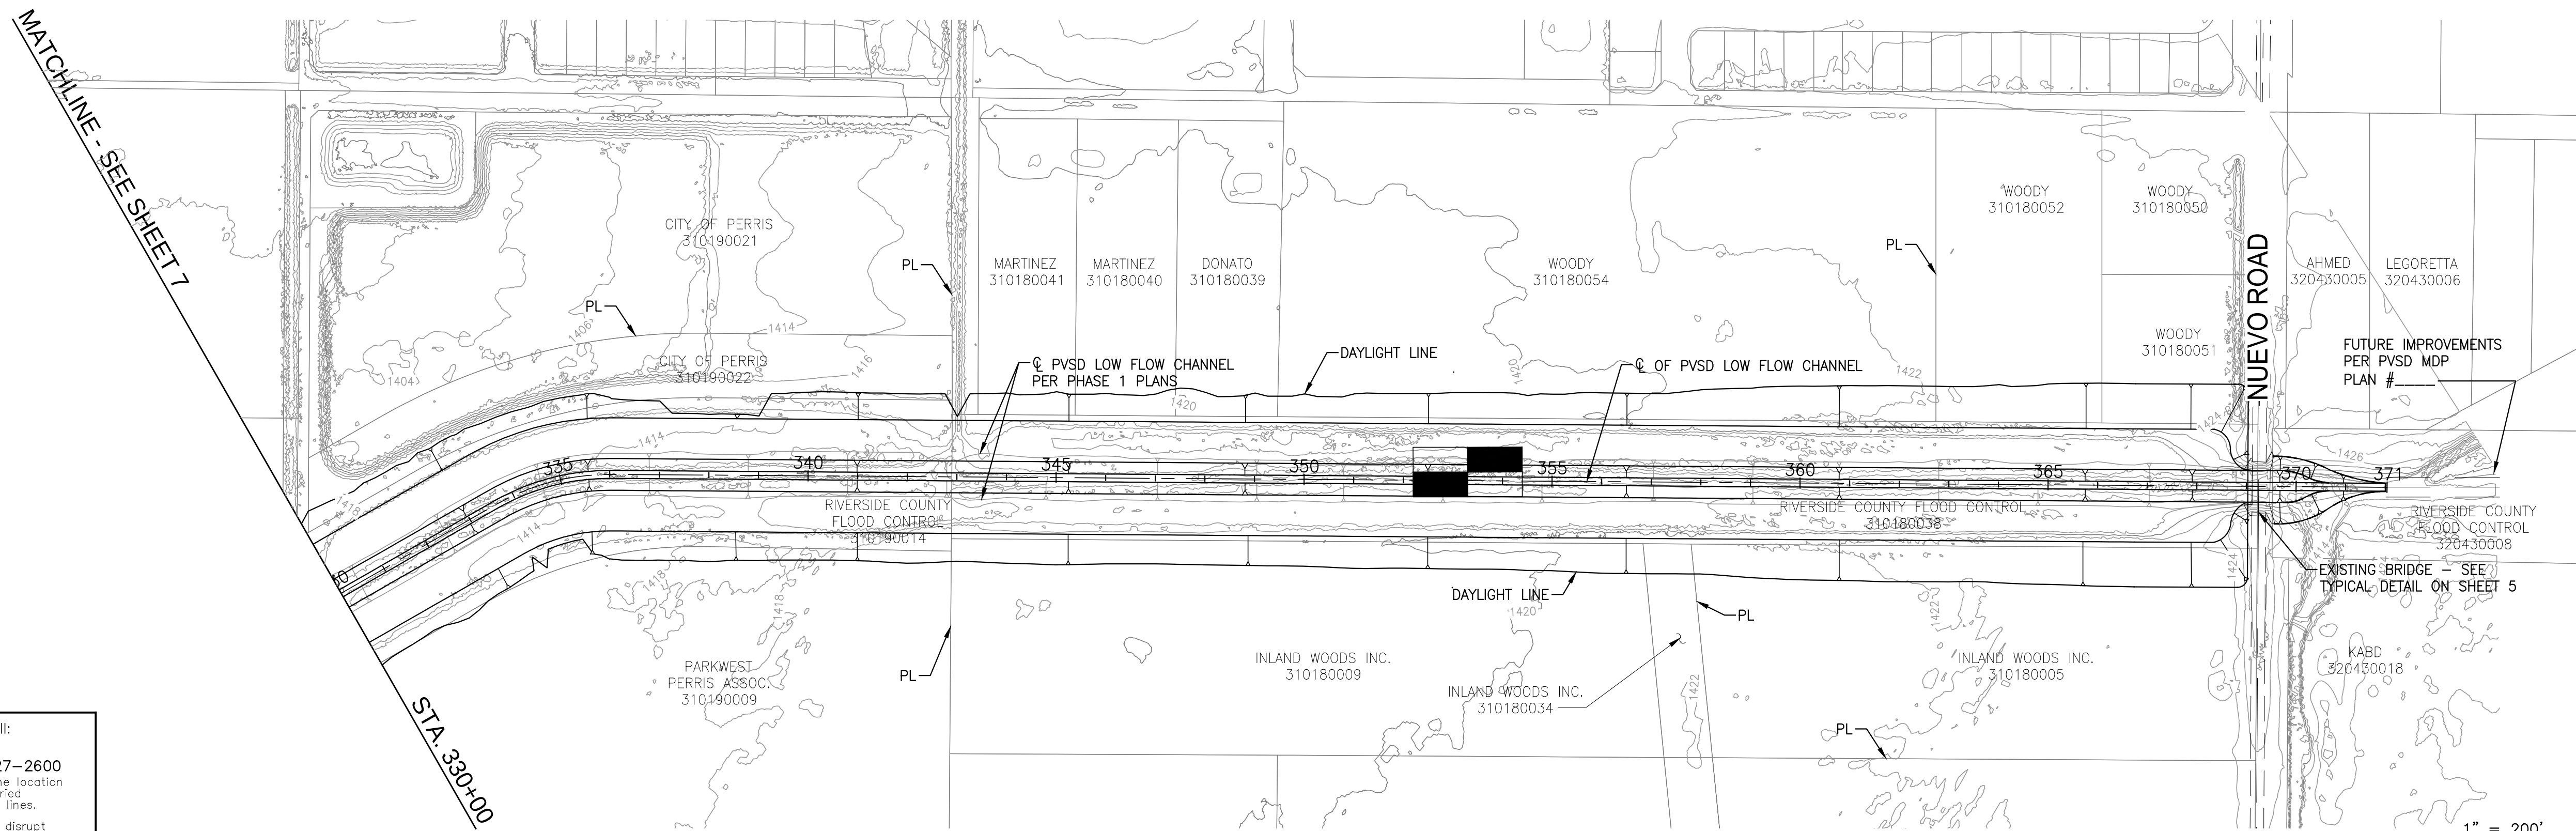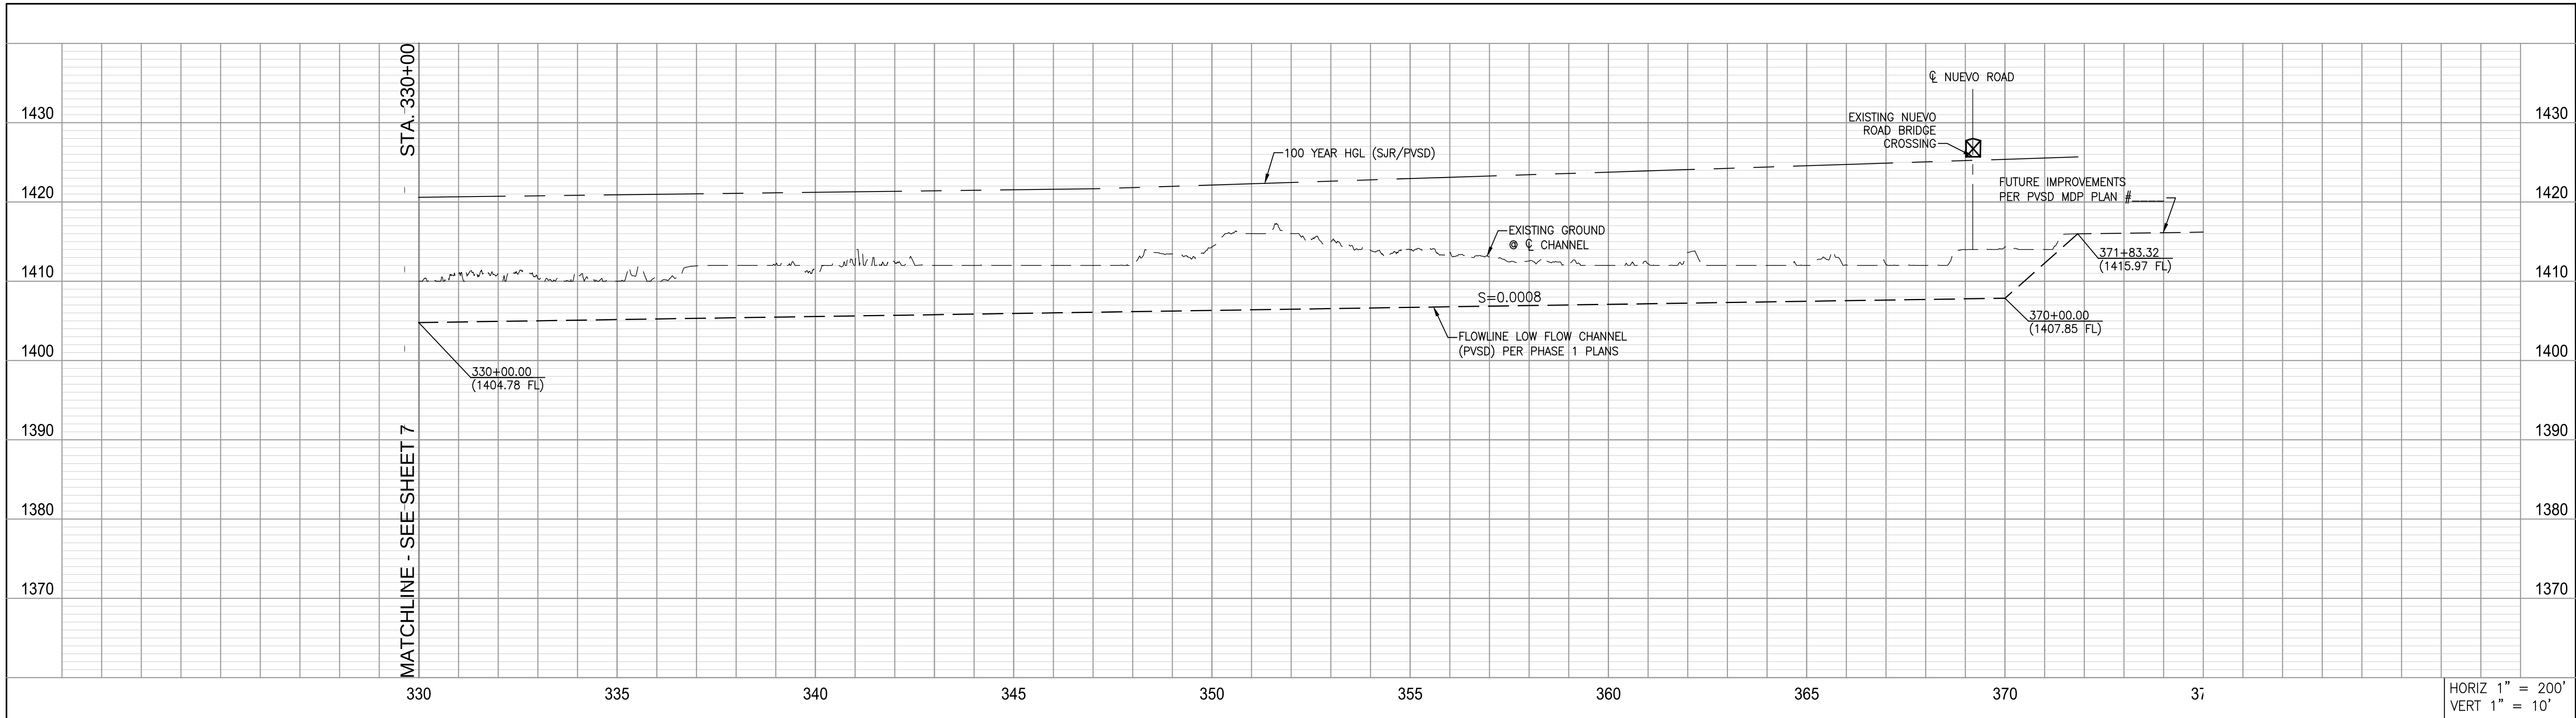

FOR CROSS SECTION
AT STA. 305+00 SEE
SHEET 12

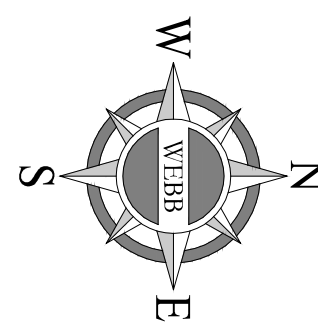

Don't Dig...Until You Call:
U.S.A. Toll Free:
1-800-227-2600
for the location
of buried
utility lines.
Don't disrupt
Vital services.
TWO WORKING DAYS BEFORE YOU DIG

BENCHMARK
NAVD 88
NAD 83 CALIFORNIA STATE
PLANE, ZONE VI, US FOOT

REF.	DESCRIPTION	APPR.	DATE	APPR.	DATE


DESIGNED BY: XX
DRAWN BY: XX
DATE DRAWN: XX

APPROVED BY:
ALBERT A. WEBB
ASSOCIATES
ENGINEERING CONSULTANTS
3788 MCCRAY STREET
RIVERSIDE, CA. 92506
PH. (951) 686-1070
FAX (951) 788-1256

RIVERSIDE COUNTY FLOOD CONTROL
AND
WATER CONSERVATION DISTRICT
RECOMMENDED FOR APPROVAL BY: _____
APPROVED BY: _____
PLANNING ENGINEER: _____
DATE: _____
CHIEF ENGINEER: _____
DATE: _____


SAN JACINTO RIVER STAGE 3
PREFERRED ALTERNATIVE
PHASE 2
STA. 330+00 TO STA. 370+00

PROJECT NO.
DRAWING NO.
SHEET NO.
8 OF 12

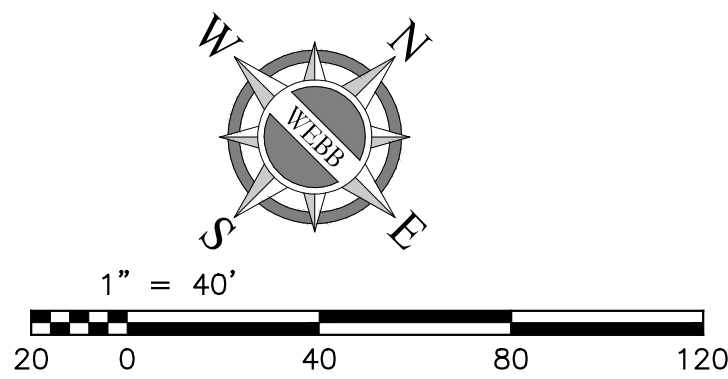


Don't Dig...Until You Call:
U.S.A. Toll Free:
1-800-227-2600
for the location
of buried
utility lines.
Don't disrupt
Vital services.
TWO WORKING DAYS BEFORE YOU DIG

BENCHMARK NAVD 88 NAD 83 CALIFORNIA STATE PLANE, ZONE VI, US FOOT	REVISIONS				ENGINEER		RCFC/		DESIGNED BY: XX	APPROVED BY: ALBERT A. WEBB ASSOCIATES ENGINEERING CONSULTANTS 3788 MCCRAY STREET RIVERSIDE CA. 92506 PH. (951) 686-1070 FAX (951) 788-1256	RIVERSIDE COUNTY FLOOD CONTROL AND WATER CONSERVATION DISTRICT RECOMMENDED FOR APPROVAL BY: PLANNING ENGINEER DATE: _____		APPROVED BY: CHIEF ENGINEER DATE: _____		SAN JACINTO RIVER STAGE 3 PREFERRED ALTERNATIVE PHASE 2 10' PIPE INLET		PROJECT NO.
									DRAWN BY: XX								DRAWING NO.
									DATE DRAWN: XX								SHEET NO.
	REF.	DESCRIPTION	APPR.	DATE	APPR.	DATE			XX	XX							9 OF 12

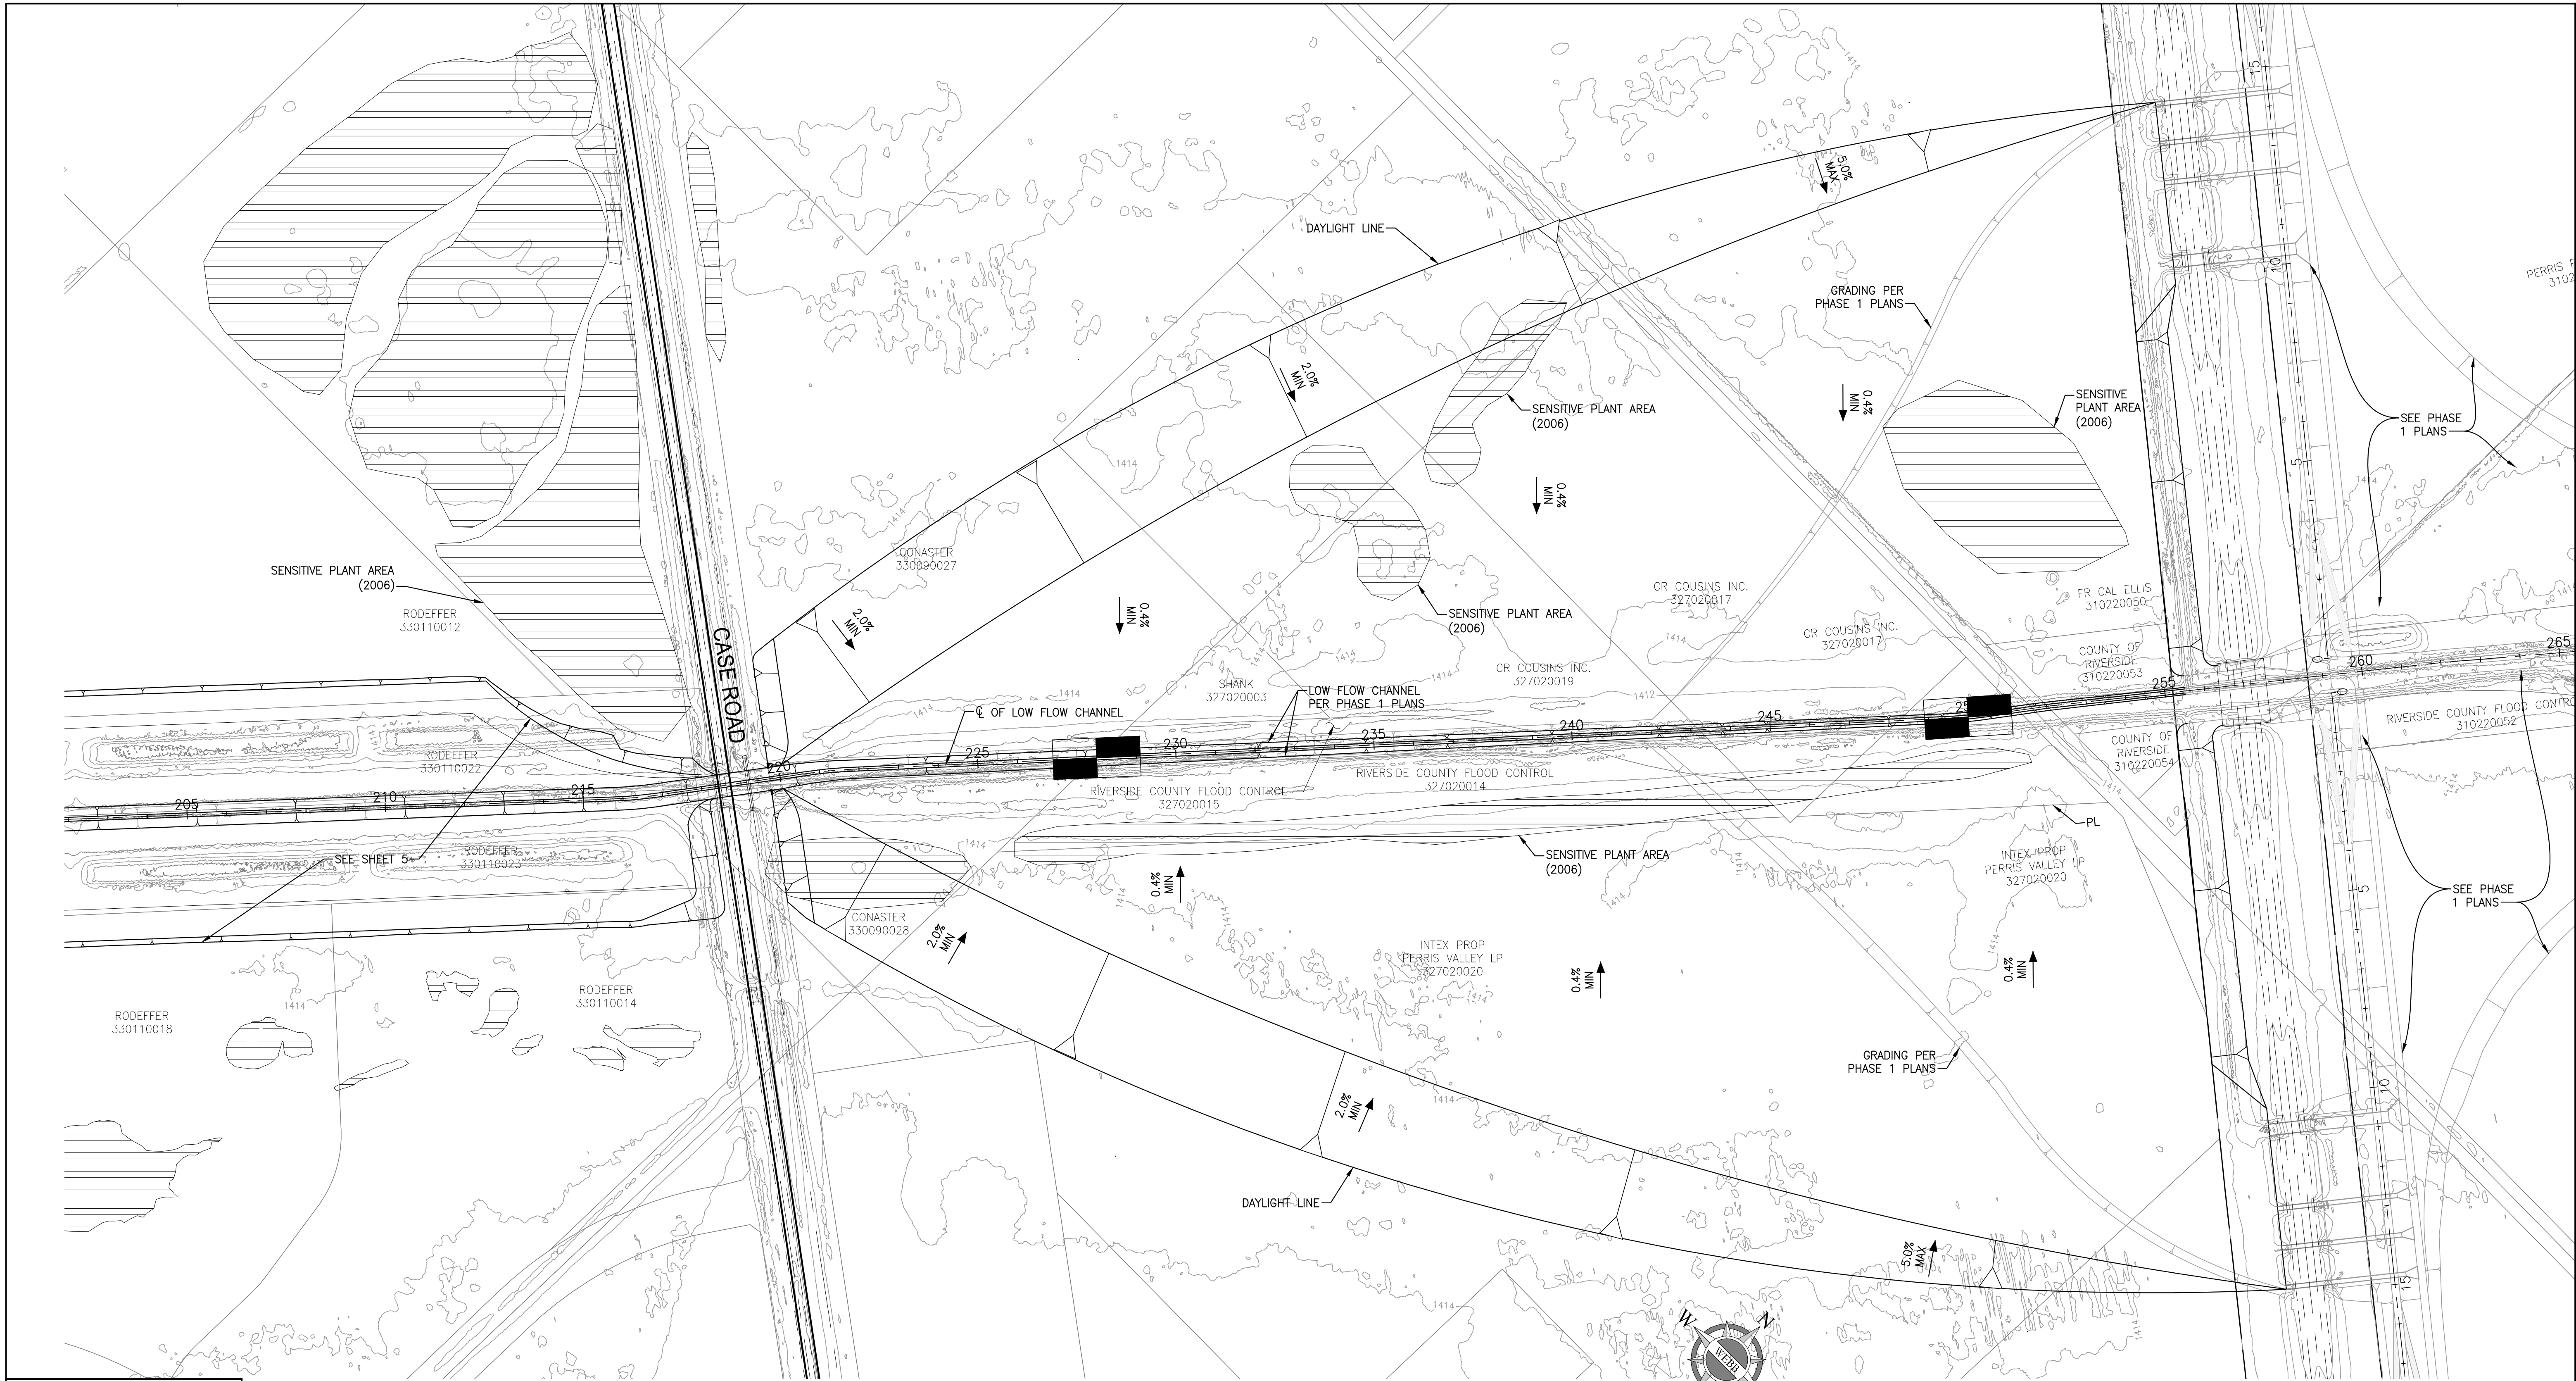

I-215 GRADING DETAIL
1" = 200'

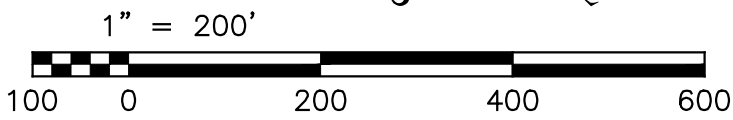

SEE SHEET 12
FOR SECTIONS

Don't Dig...Until You Call:
U.S.A. Toll Free:
1-800-227-2600
for the location
of buried
utility lines.
Don't disrupt
Vital services.
TWO WORKING DAYS BEFORE YOU DIG

BENCHMARK					
NAVD 88 NAD 83 CALIFORNIA STATE PLANE, ZONE VI, US FOOT					

REVISIONS		ENGINEER		RCFC/	
REF.	DESCRIPTION	APPR.	DATE	APPR.	DATE






APPROVED BY:	XX
DESIGNED BY:	XX
DRAWN BY:	XX
DATE DRAWN:	XX

APPROVED BY: **ALBERT A. WEBB ASSOCIATES**
ENGINEERING CONSULTANTS
3788 MCCRAY STREET
RIVERSIDE, CA. 92506
PH. (951) 686-1070
FAX (951) 788-1256

RIVERSIDE COUNTY FLOOD CONTROL AND WATER CONSERVATION DISTRICT	
RECOMMENDED FOR APPROVAL BY:	APPROVED BY:
PLANNING ENGINEER	CHIEF ENGINEER
DATE: _____	DATE: _____

SAN JACINTO RIVER STAGE 3
PREFERRED ALTERNATIVE
PHASE 2
DETAIL GRADING CASE ROAD TO I-215


PROJECT NO.	
DRAWING NO.	
SHEET NO.	10 OF 12

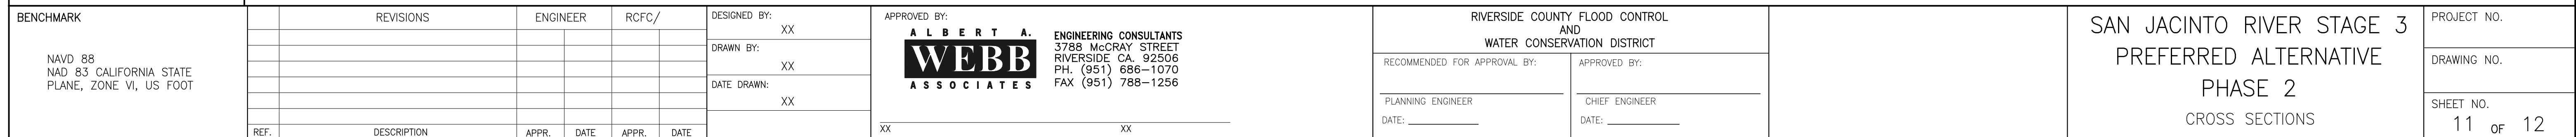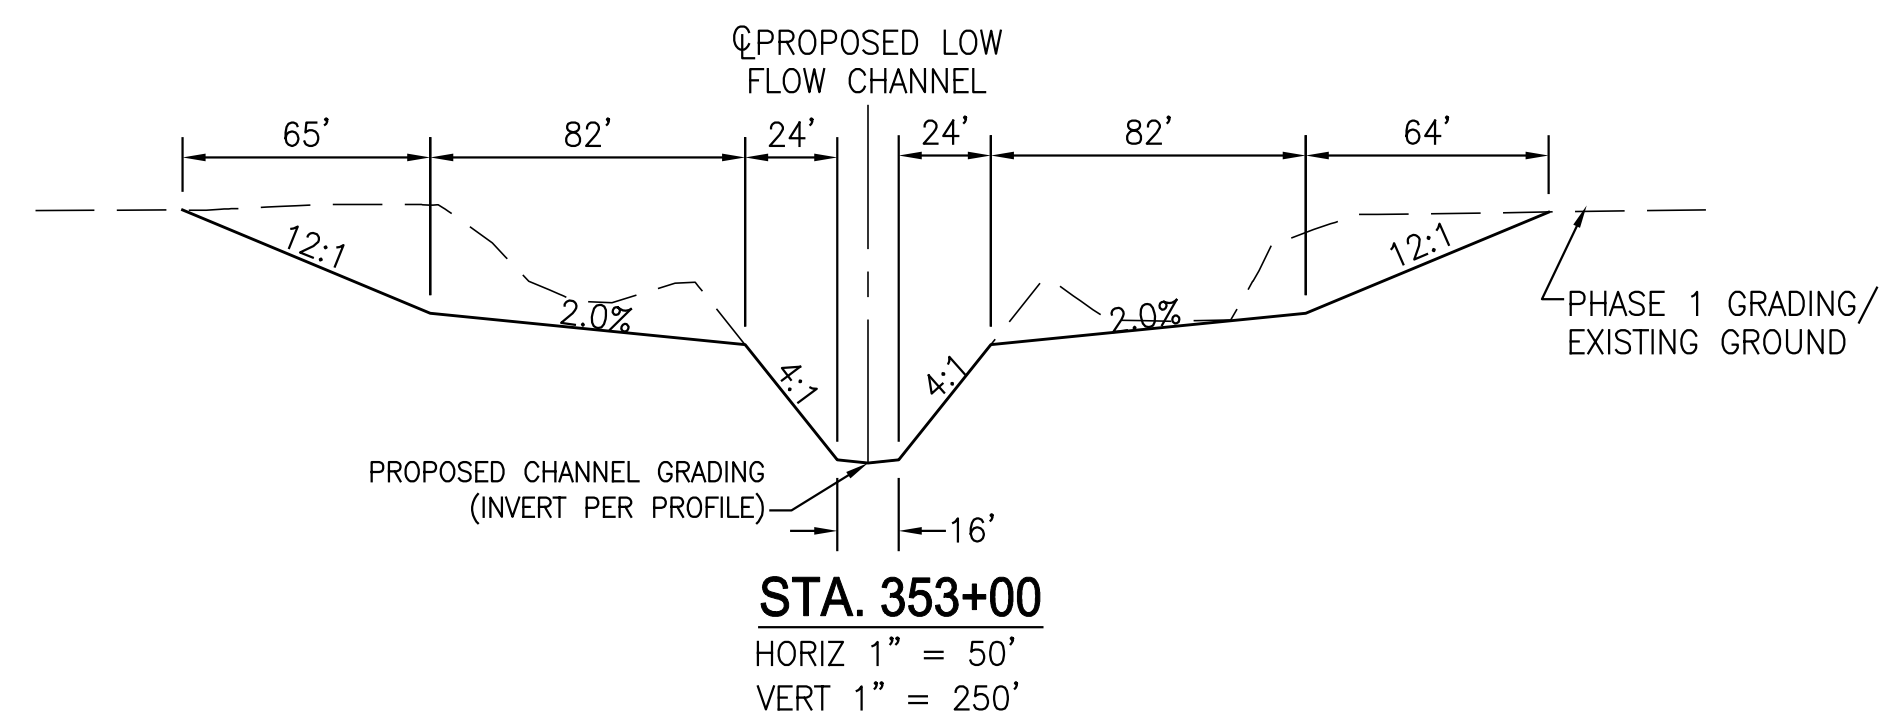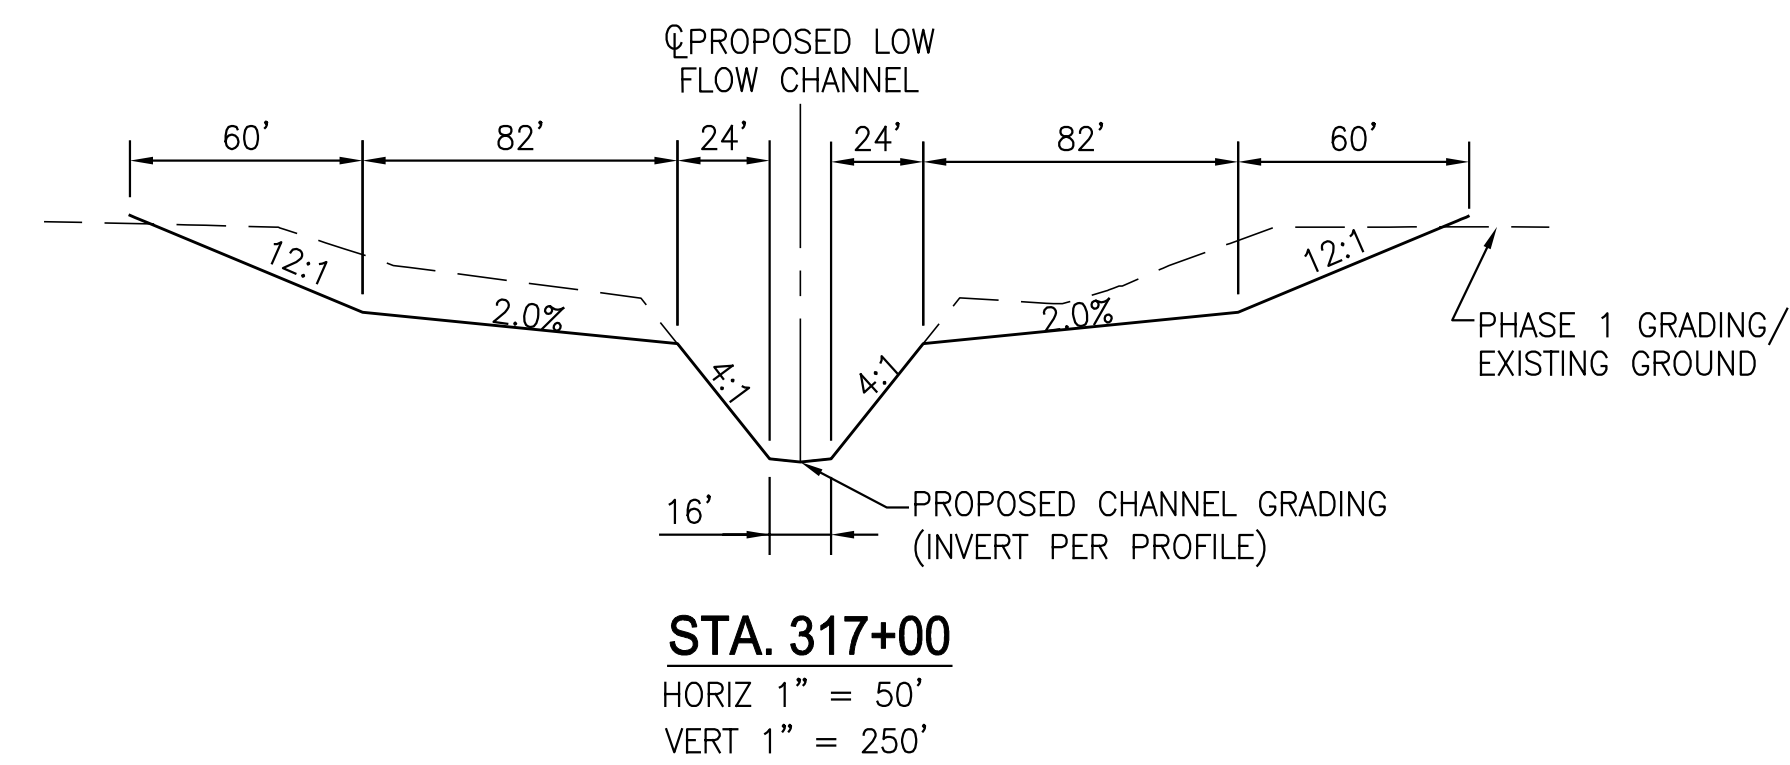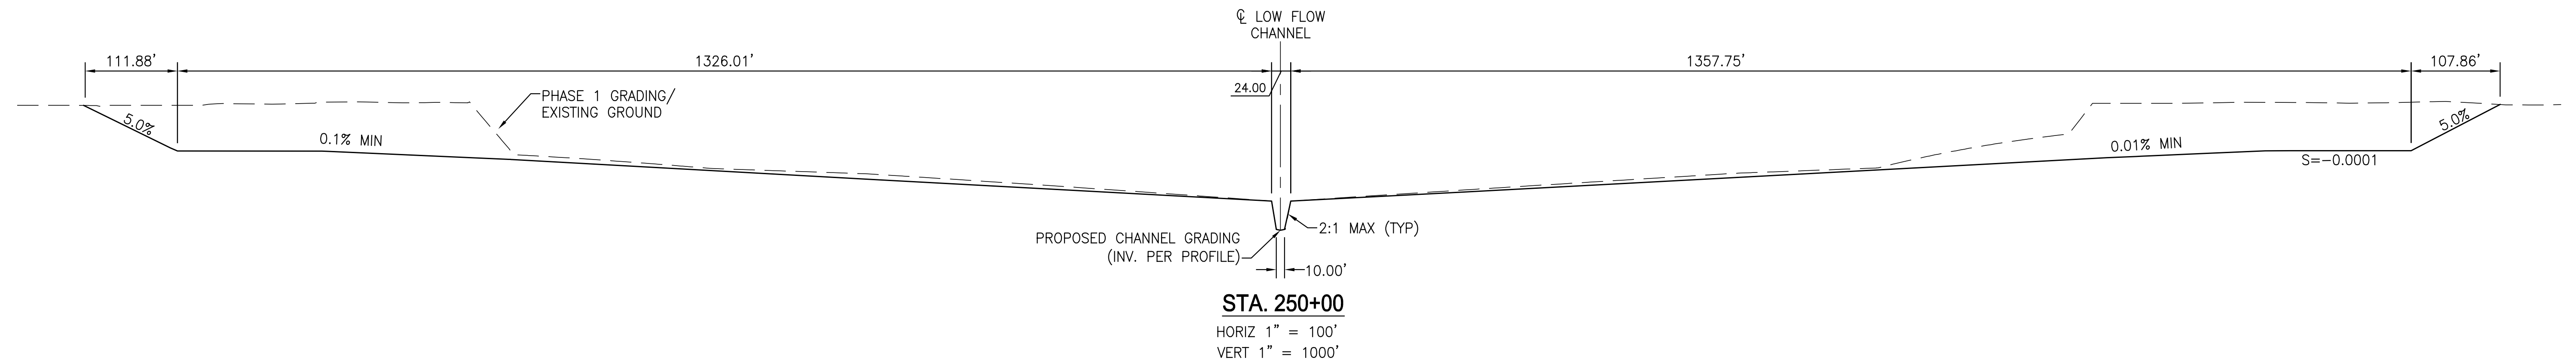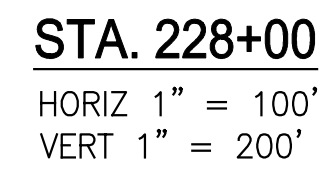




LEGEND

POTENTIAL FILL AREAS THAT CAN BE RECOVERED WITH FILL AFTER PHASE 1 IMPROVEMENTS ARE COMPLETED. FILL BY OTHERS

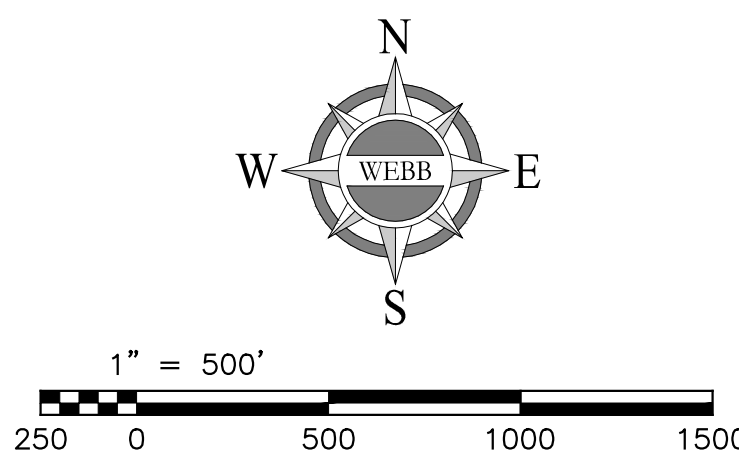

Don't Dig...Until You Call:
U.S.A. Toll Free:
1-800-227-2600
for the location
of buried
utility lines.
Don't disrupt
Vital services.

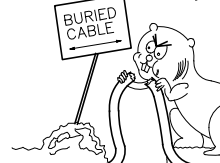

TWO WORKING DAYS BEFORE YOU DIG

BENCHMARK NAVD 88 NAD 83 CALIFORNIA STATE PLANE, ZONE VI, US FOOT	REVISIONS				ENGINEER	RCFC/	DESIGNED BY: XX	APPROVED BY: ALBERT A. WEBB ASSOCIATES ENGINEERING CONSULTANTS 3788 McCRAV STREET RIVERSIDE CA. 92506 PH. (951) 686-1070 FAX (951) 788-1256	RIVERSIDE COUNTY FLOOD CONTROL AND WATER CONSERVATION DISTRICT RECOMMENDED FOR APPROVAL BY: PLANNING ENGINEER DATE: _____		APPROVED BY: CHIEF ENGINEER DATE: _____		SAN JACINTO RIVER STAGE 3 PREFERRED ALTERNATIVE PHASE 2 FILL AREA EXHIBIT		PROJECT NO.
							DRAWN BY: XX								DRAWING NO.
							DATE DRAWN: XX								SHEET NO.
	REF.	DESCRIPTION	APPR.	DATE	APPR.	DATE	XX								12 OF 12