Appendix B:
Cross Section Views





CONCEPTUAL SITE SECTION - A

CYPRESS VILLAS

WILLIAMSHOMES
Building Quality For A Lifetime

Covina, CA

0 20 40

2018060 • 03-23-20

ARCHITECTS . PLANNERS . DESIGNERS
WHA.
ORANGE COUNTY . LOS ANGELES . BAY AREA

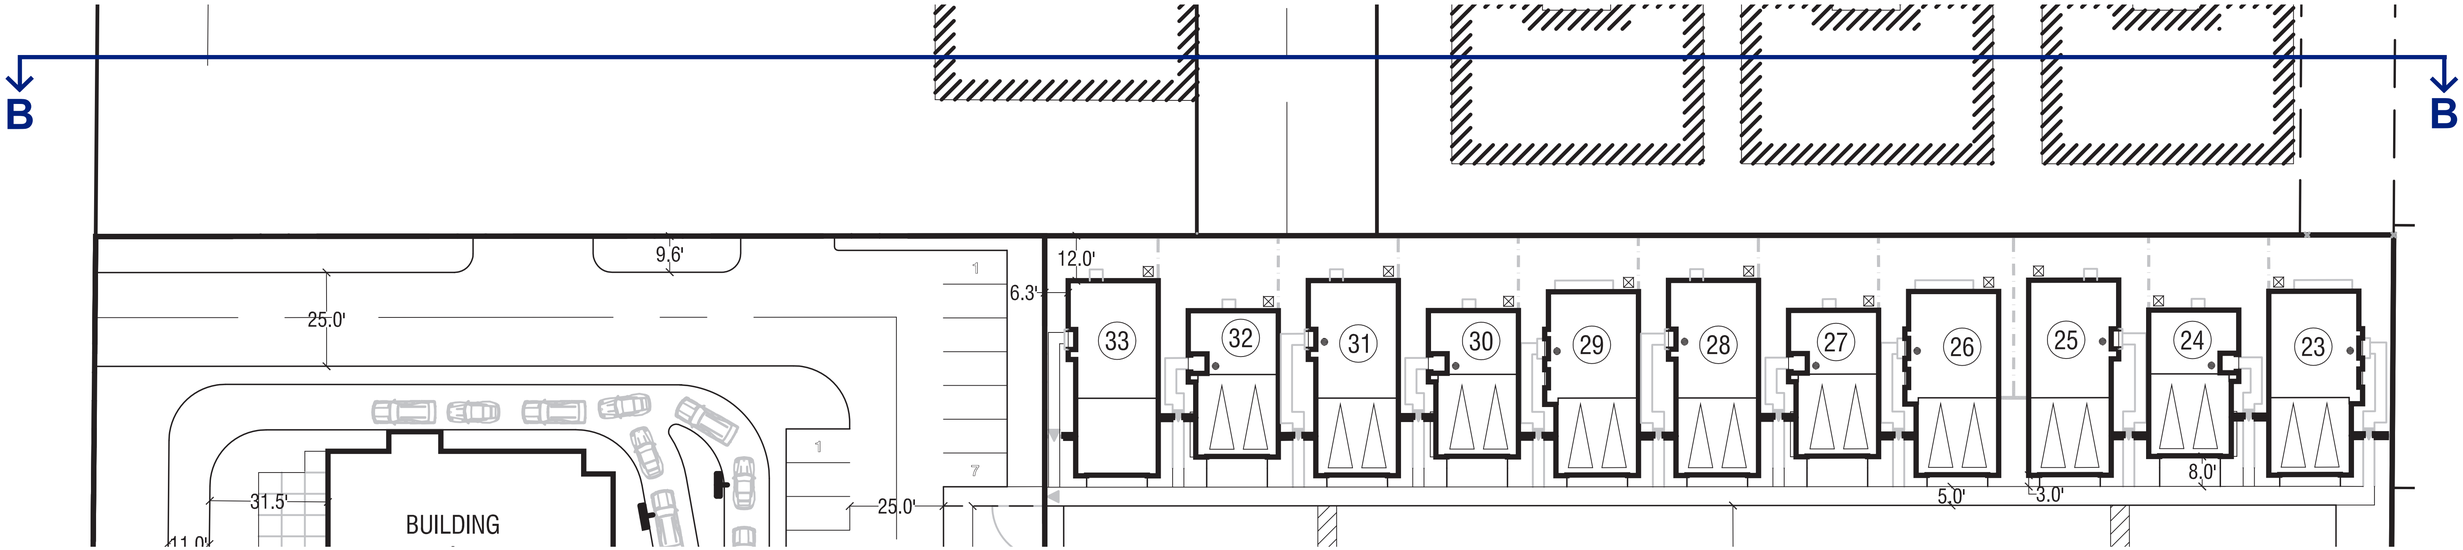



CONCEPTUAL SITE SECTION - B

CYPRESS VILLAS

WILLIAMSHOMES
Building Quality For A Lifetime

Covina, CA

0 20 40

2018060 • 03-23-20

ARCHITECTS . PLANNERS . DESIGNERS
WHA.
ORANGE COUNTY . LOS ANGELES . BAY AREA

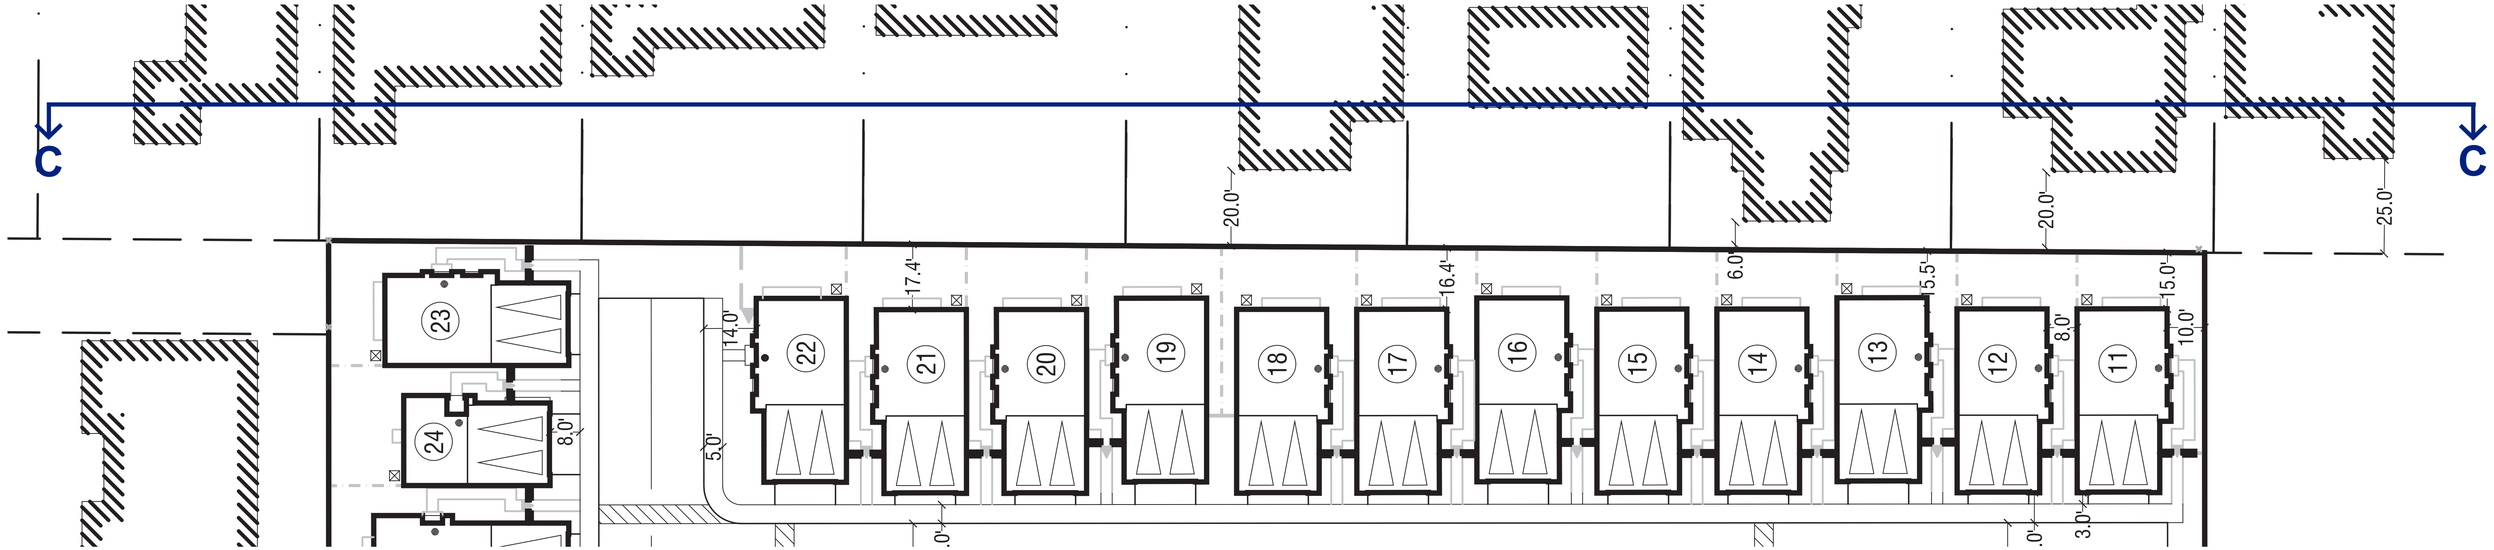



CONCEPTUAL SITE SECTION - C

CYPRESS VILLAS

WILLIAMSHOMES
Building Quality For A Lifetime

Covina, CA

0 20 40

2018060 • 03-23-20

ARCHITECTS . PLANNERS . DESIGNERS
WHA.
ORANGE COUNTY . LOS ANGELES . BAY AREA

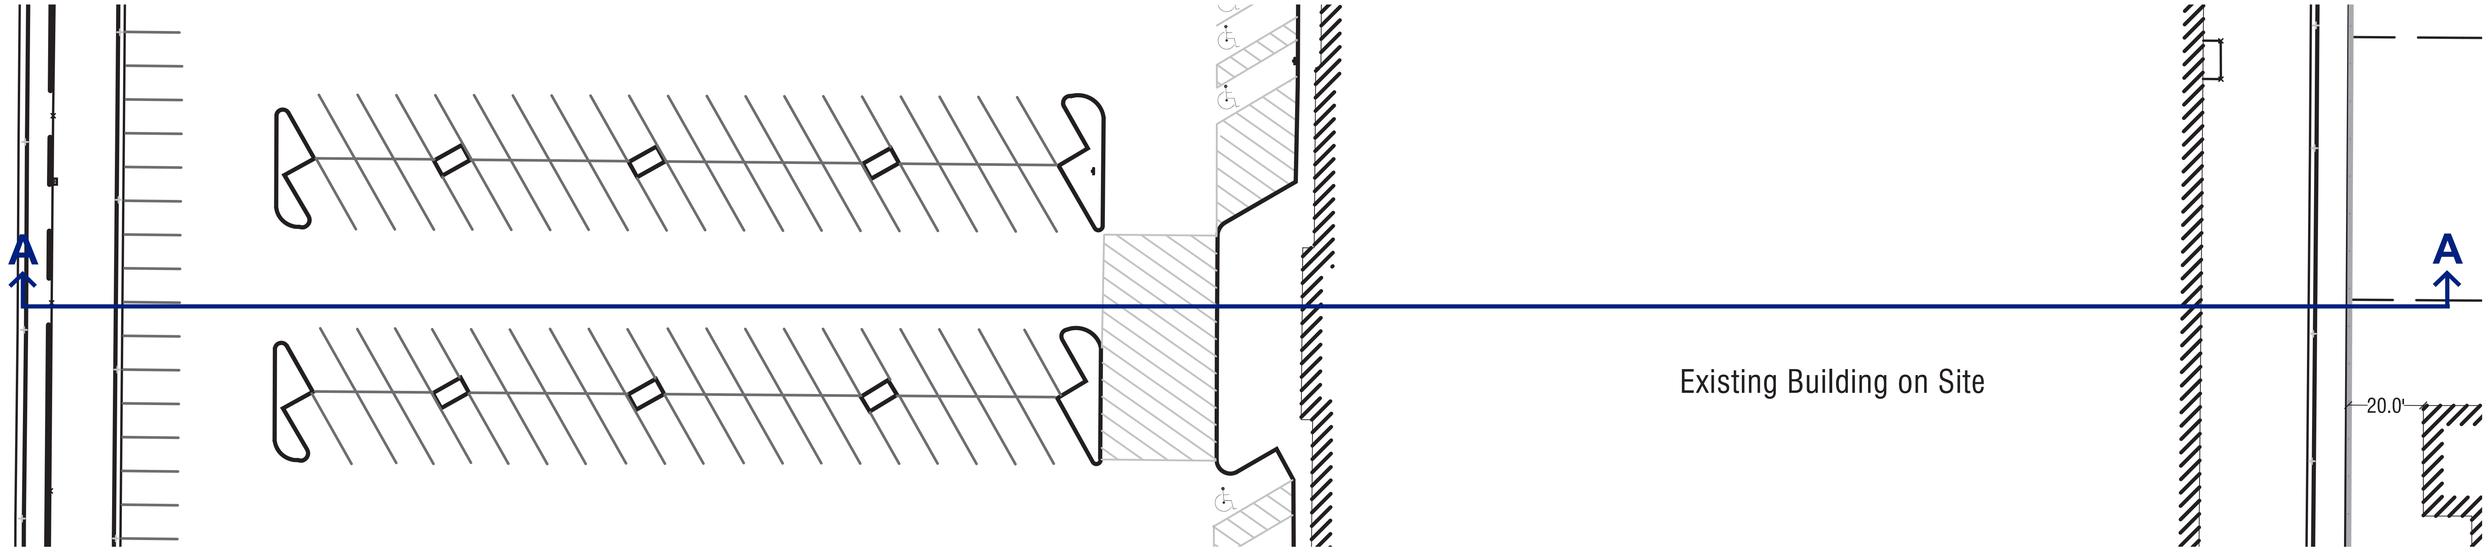



EXISTING SITE SECTION - A

CYPRESS VILLAS

WILLIAMSHOMES
Building Quality For A Lifetime

Covina, CA

0 20 40

2018060 • 03-23-20

ARCHITECTS . PLANNERS . DESIGNERS
WHA.
ORANGE COUNTY . LOS ANGELES . BAY AREA

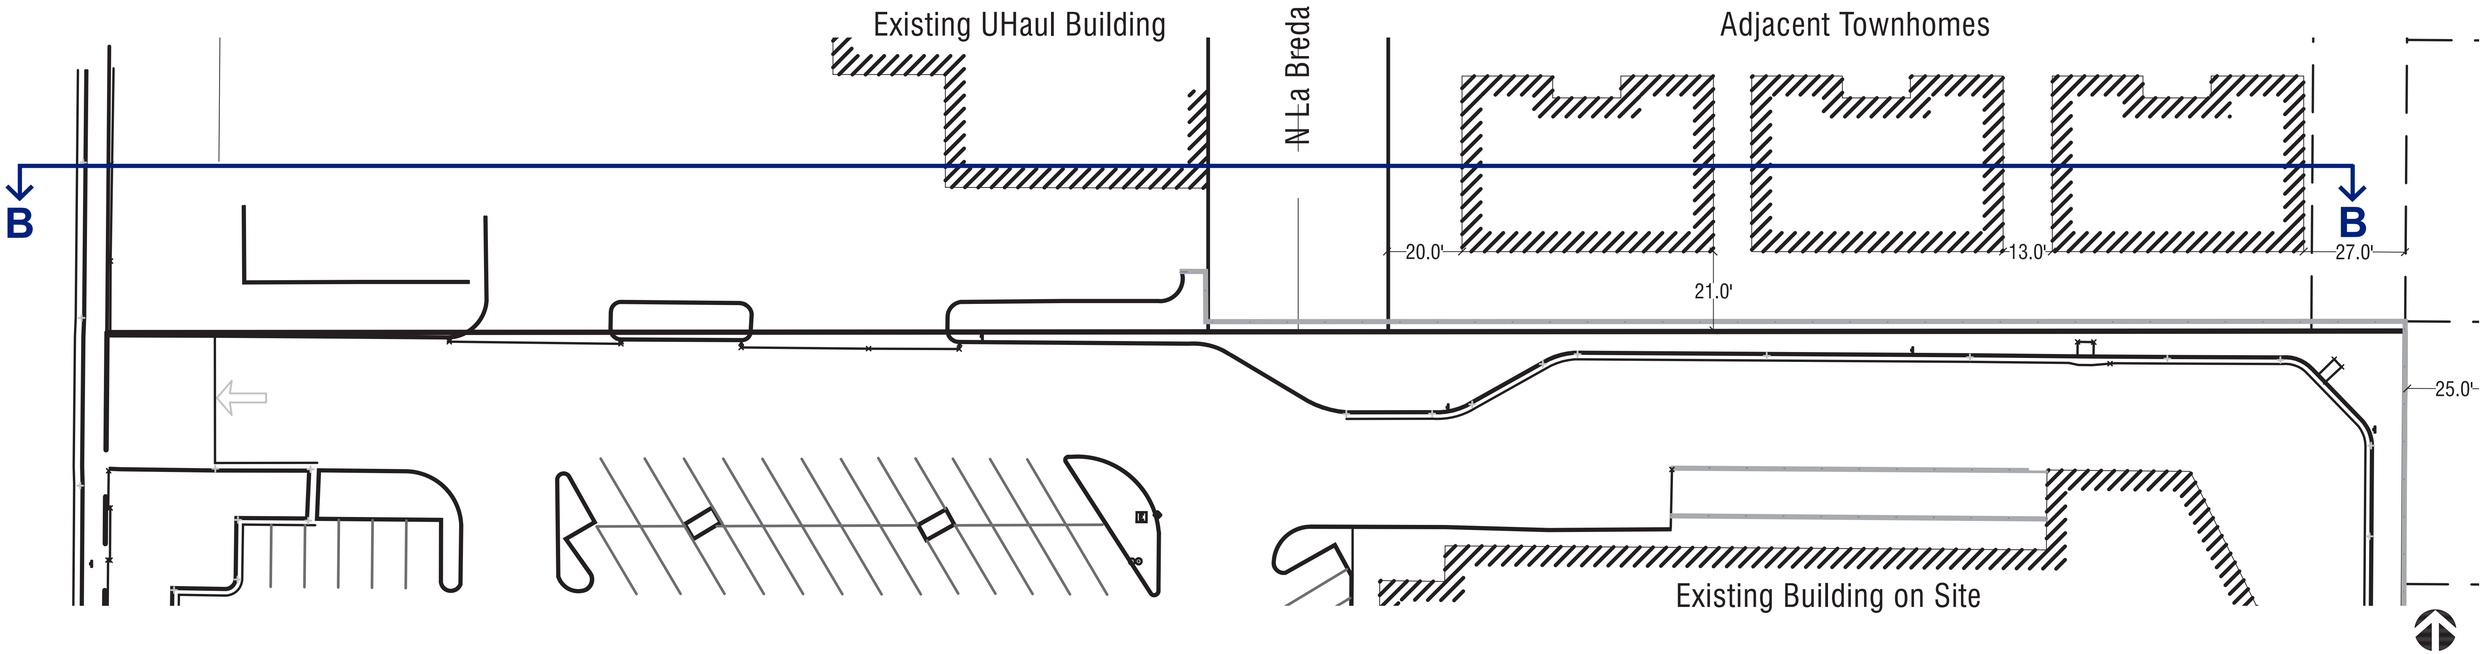



VIEW SOUTH INTO PROJECT SITE FROM ADJACENT TOWNHOMES TO THE NORTH

EXISTING SITE SECTION - B

CYPRESS VILLAS

WILLIAMSHOMES
Building Quality For A Lifetime

Covina, CA

0 20 40

2018060 • 03-23-20

ARCHITECTS . PLANNERS . DESIGNERS
WHA.
ORANGE COUNTY . LOS ANGELES . BAY AREA

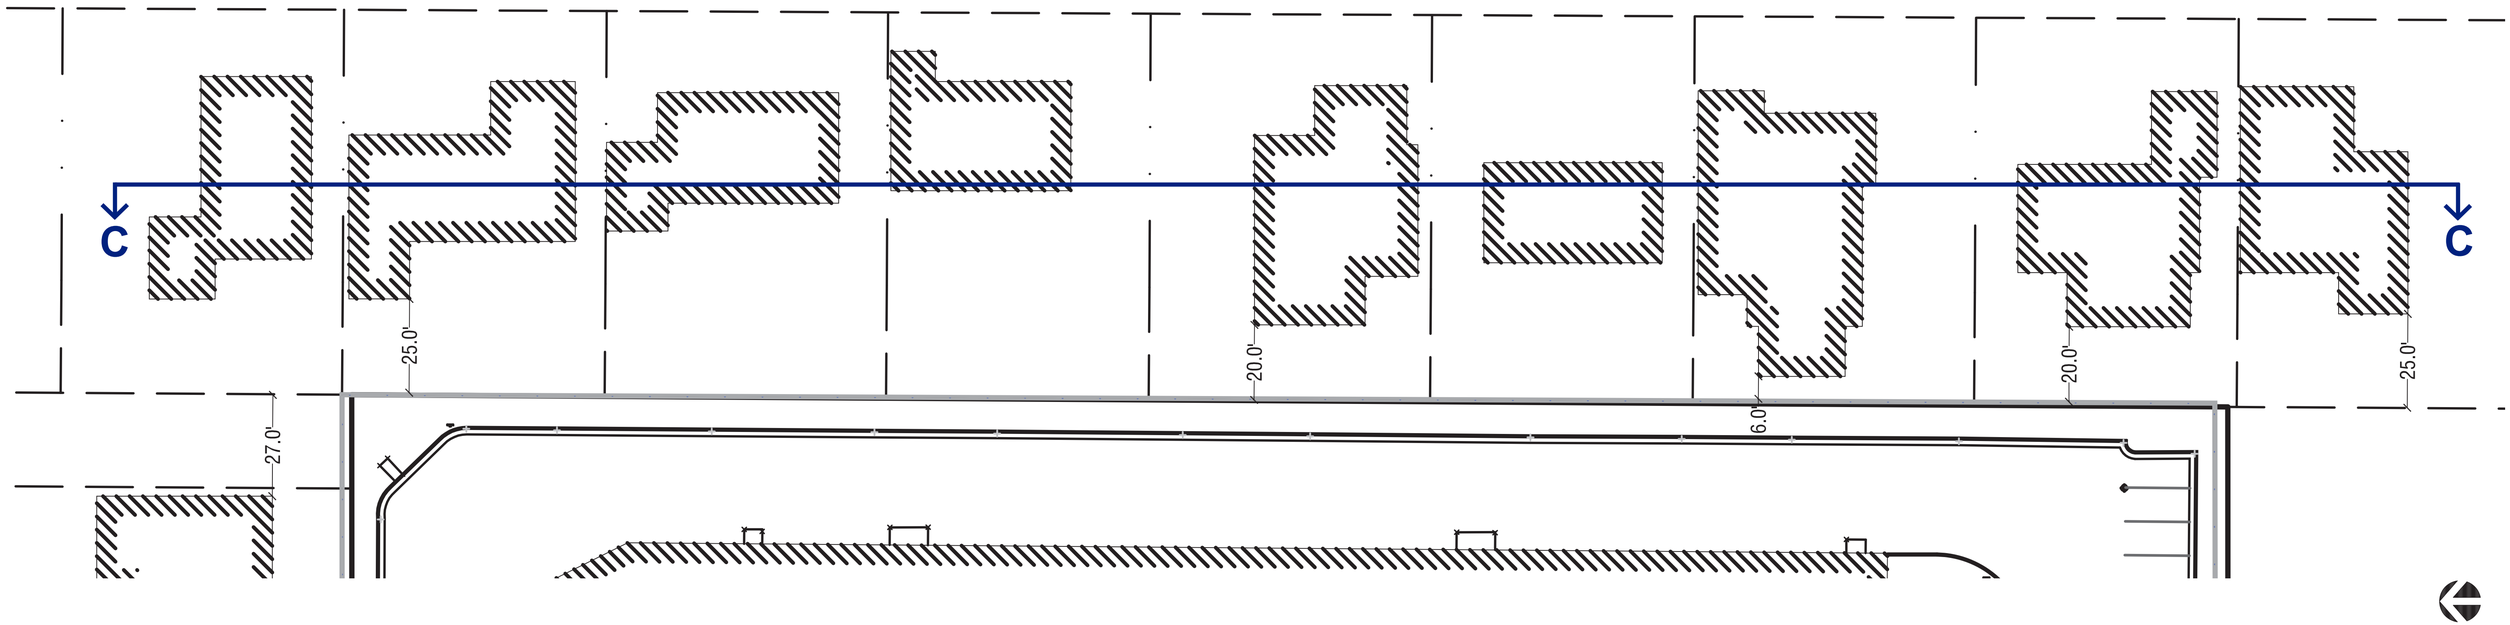



VIEW TOWARDS SITE FROM N. CONWELL AVE HOMES

EXISTING SITE SECTION - C

CYPRESS VILLAS

WILLIAMSHOMES
Building Quality For A Lifetime

Covina, CA

0 20 40

2018060 • 03-23-20

ARCHITECTS . PLANNERS . DESIGNERS
WHA.
ORANGE COUNTY . LOS ANGELES . BAY AREA