


SCHEDULE

CASE	GRANTOR	GRANTEE	INSTRUMENT	DATE	RECORD	REMARKS
4282	ROSA L. COOK	STATE OF CALIFORNIA	GRANT DEED	8-31-60	BOOK 345, P. 525	TEMP. EASEM'T. 4283-A
4283	ALBINO FORNO	STATE OF CALIFORNIA	GRANT DEED	1-22-60	BOOK 328, P. 342	AND ACCESS RIGHTS
4284	CLINTON R. VINES	STATE OF CALIFORNIA	GRANT DEED	7-21-59	BOOK 319, P. 166	TEMP. EASEM'T. 4285-A, ACCESS RIGHTS
4285	MARIA GARCIA	STATE OF CALIFORNIA	GRANT DEED	12-8-59	BOOK 326, P. 165	
4286	VERNON WEDERBROOK	STATE OF CALIFORNIA	GRANT DEED	7-8-59	BOOK 318, P. 28	
4287	LURA LIKENS	STATE OF CALIFORNIA	GRANT DEED	12-1-59	BOOK 323, P. 577	AND ACCESS RIGHTS
4280	ALEXANDER H. BRAWNER JR. ET AL	"	"	6-1-60	" 336, " 304	AND ACCESS RIGHTS, QUITCLAIM 4280A
4731-A			Joint Use Agreement	11-7-61		Pacific Gas & Electric
4731-B			Common Use Agree.	11-7-61		Pacific Gas & Electric
383			Relinquishment	3-28-62	Book 372, O.R., Page 343	
389	State of California	P.A. Mussio	Director's Deed	3-28-62	Book 372, O.R., Page 585	
611	"	J.F. Bounsall	"	9-1-64	" 440, O.R. " 392	

DIST.	COUNTY	ROUTE	SECTION	SHEET NO.	TOTAL SHEETS
1					

APPROVED: _____
DISTRICT ENGINEER

GALLAYOMI RANCHO

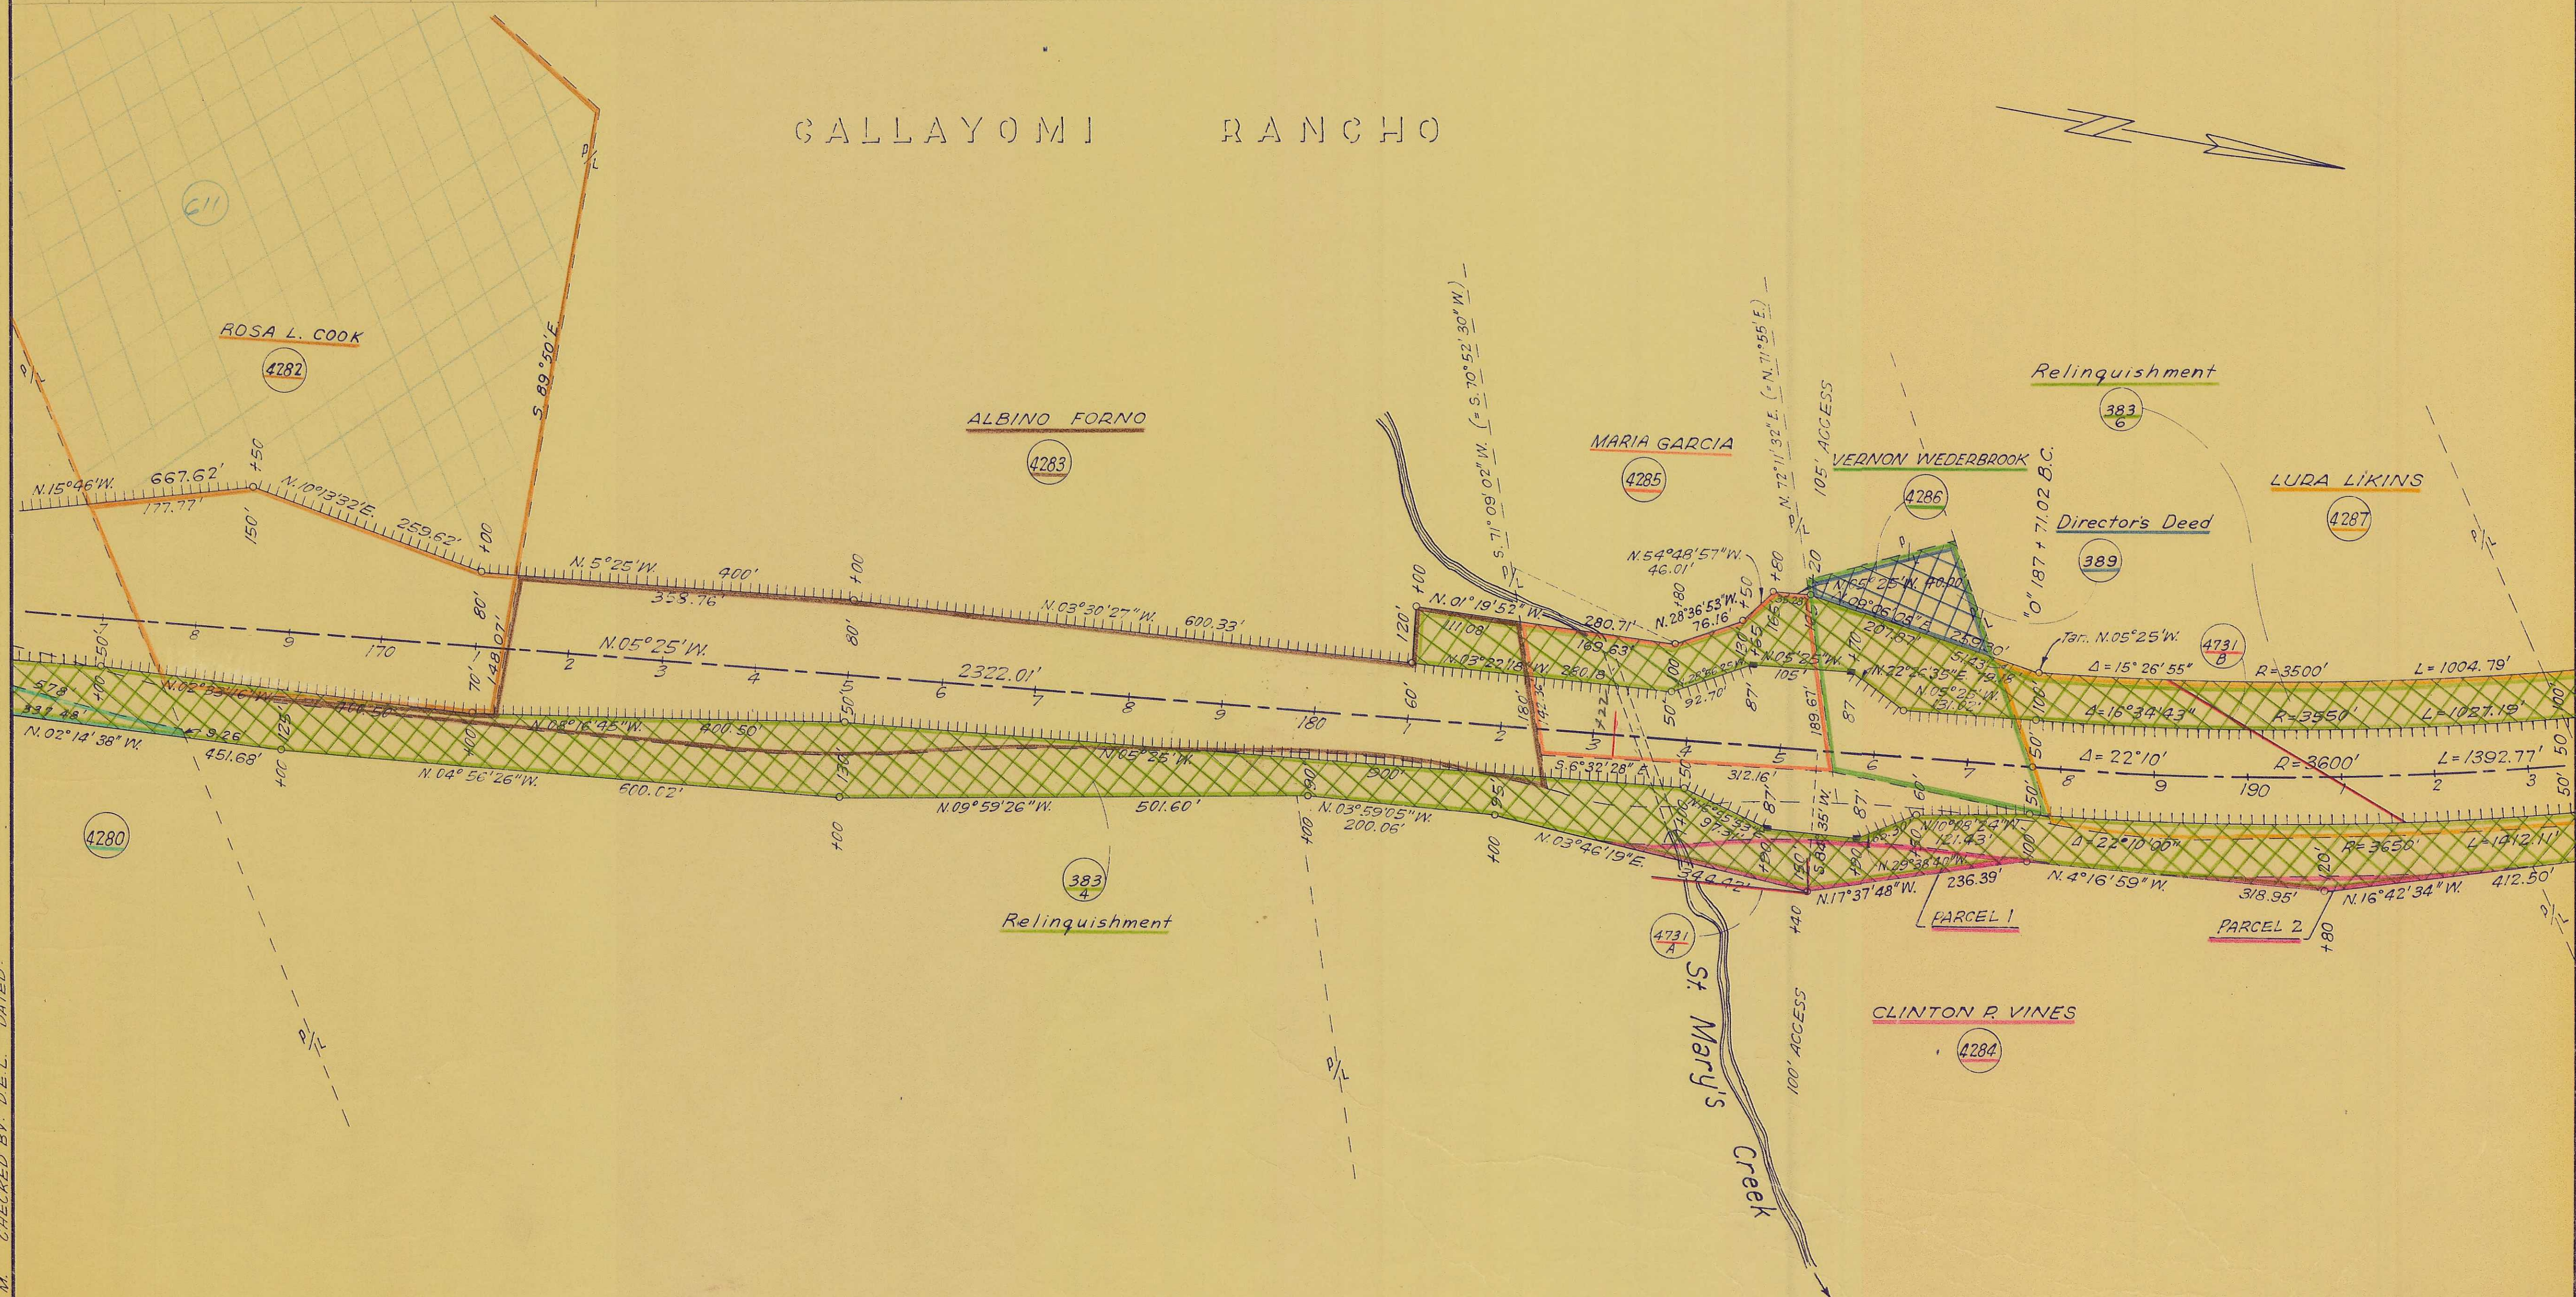

TRACED BY: J.A.M. CHECKED BY: D.E.L. DATED:

1-LAK-49-A

SCALE: 1"=100'

PM 3.50