


SCHEDULE

CASE	GRANTOR	GRANTEE	INSTRUMENT	DATE	RECORD	REMARKS
4287	LURA LIKENS	STATE OF CALIFORNIA	GRANT DEED	12-1-59	BOOK 323, PAGE 577	
4288	HARRY W. GRIMM	"	"	9-17-59	BOOK 320, PAGE 74	AND ACCESS RIGHTS
4289	ANDREW A. CALFOT	"	"	10-7-59	BOOK 321, PAGE 2	AND
4290	FRANK E. GROSS et ux	"	"	1-7-60	BOOK 325, PAGE 425	AND ACCESS RIGHTS
4291	ROBERT J. GILL	"	"	12-3-59	BOOK 323, PAGE 573	AND ACCESS RIGHTS
4292	NATALE B. UNGARETTI	"	"	5-22-59	BOOK 314, PAGE 569	"
4293	JAMES AGAPOFF	"	"	10-8-59	BOOK 321, PAGE 549	AND ACCESS RIGHTS
4294	JOHN WELDELE	"	"	7-9-59	BOOK 316, PAGE 273	"
4364	UNITED STATES OF AMERICA	"	APPROVED MAP	3-21-60	BOOK 1, PAGE 58	HWY Map Book
383			Relinquishment	3-28-62	Book 372, PAGE 343	

DIST	COUNTY	ROUTE	SECTION	SHEET No.	TOTAL SHEETS
1					

APPROVED _____
DISTRICT ENGINEER

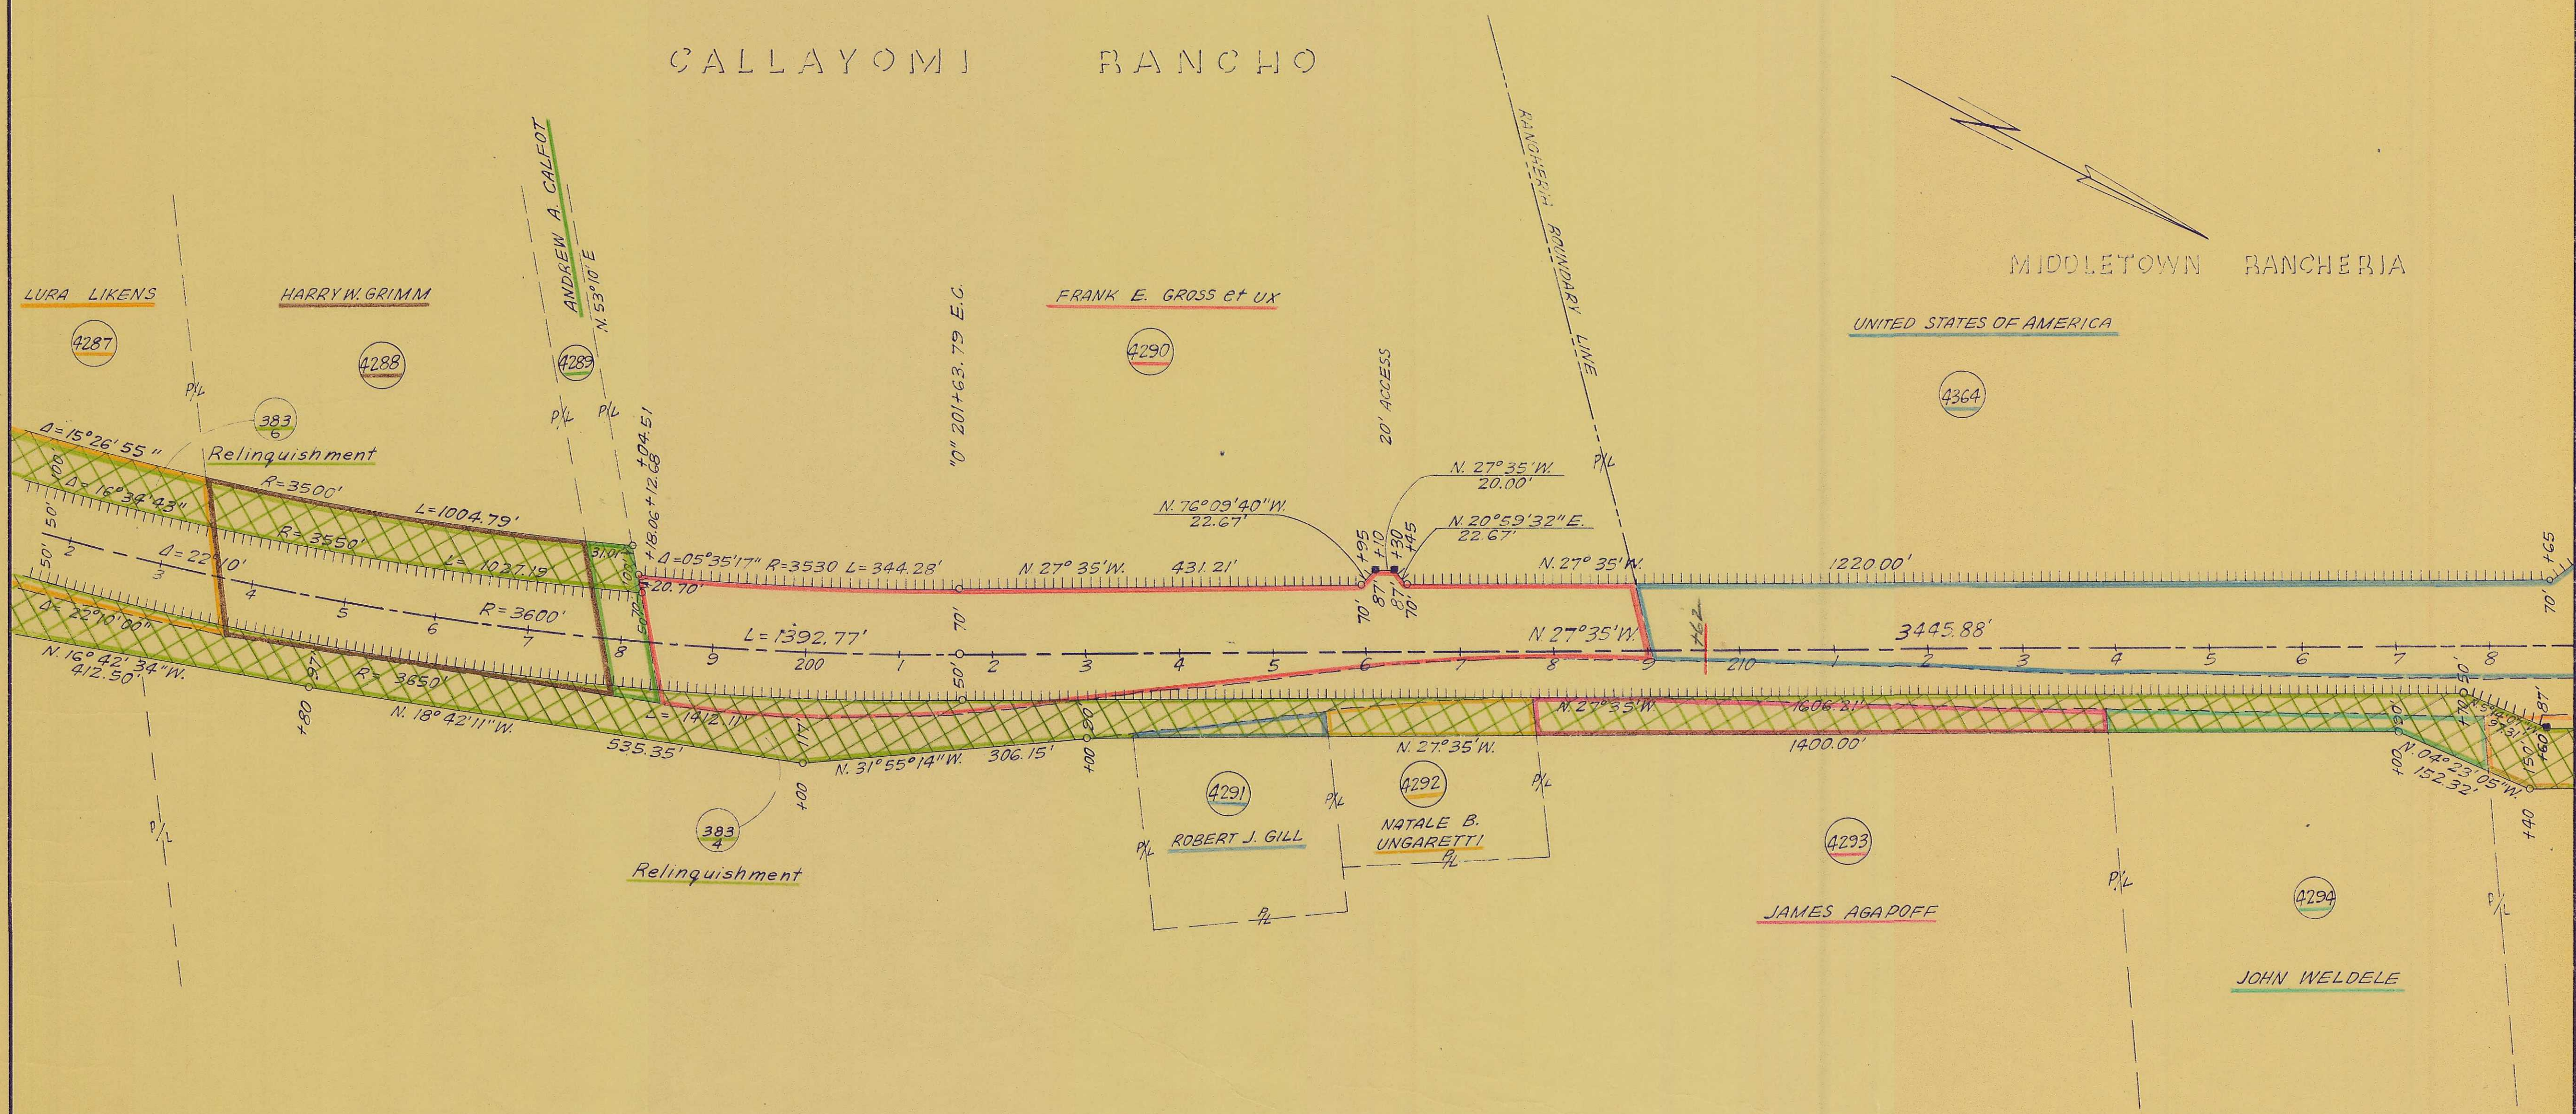

1-LAK-49-A
SCALE: 1"=100'

PM 4.00