


SCHEDULE

CASE	GRANTOR	GRANTEE	INSTRUMENT	DATE	RECORD	REMARKS
4364	UNITED STATES OF AMERICA	STATE OF CALIFORNIA	APPROVED MAP	3-21-60	BOOK 1 MAPS, PAGE 58	Hwy. Map Book
4365	HAROLD BEASLEY	STATE OF CALIFORNIA	GRANT DEED	1-15-61	BOOK 3480 R., PAGE 113	
4366	ALVIN B. TARRY	STATE OF CALIFORNIA	GRANT DEED	8-21-59	BOOK 319 O.R., PAGE 514	Quitclaim 4366-A, ACCESS RIGHTS
4367	ARTHUR J. RANDOLPH	STATE OF CALIFORNIA	GRANT DEED	9-2-59	BOOK 319 O.R., PAGE 518	
4368	ANDREW B. PEDRO	STATE OF CALIFORNIA	GRANT DEED	7-23-59	BOOK 317 O.R., PAGE 372	
4369	JESSE B. BALDWIN	STATE OF CALIFORNIA	GRANT DEED	9-3-59	BOOK 319 O.R., PAGE 498	
4370	F.M. MORRIS	STATE OF CALIFORNIA	GRANT DEED	1-6-60	BOOK 3270 R., PAGE 177	
4371	HAROLD BEASLEY	STATE OF CALIFORNIA	GRANT DEED	1-15-61	BOOK 3480 R., PAGE 118	
2954	HAROLD BEASLEY ET UX	STATE OF CALIFORNIA	GRANT DEED	1-31-54	BOOK 241 O.R., PAGE 361	
318	STATE OF CALIFORNIA	DALE BARBER	DIRECTOR'S DEED	7-20-60	" 336 " " 116	
4731-B			Common Use Agree.	11-7-61		Pacific Gas & Electric
383			Relinquishment	3-28-62	Book 372 O.R., Page 343	
595	State of California	Ralph E. Woodall	Director's Deed	7-30-64	" 437 " " 281	
4368C	Alvin B. Tarry	State of California	Relinq. Access Rts.	1-7-74	" 749 " " 201	
4368D	Oliver F. Hillman	" " "	" " "	1-7-74	" 749 " " 204	
4364	U.S. Dept. of Interior		Termin. of Ease.	12-19-73	Not Recorded	Terminates portion of R/W 4364

DIST.	COUNTY	ROUTE	SECTION	SHEET No.	TOTAL SHEETS
I					

COLLAYOMI RANCHO

MIDDLETOWN RANCHERIA

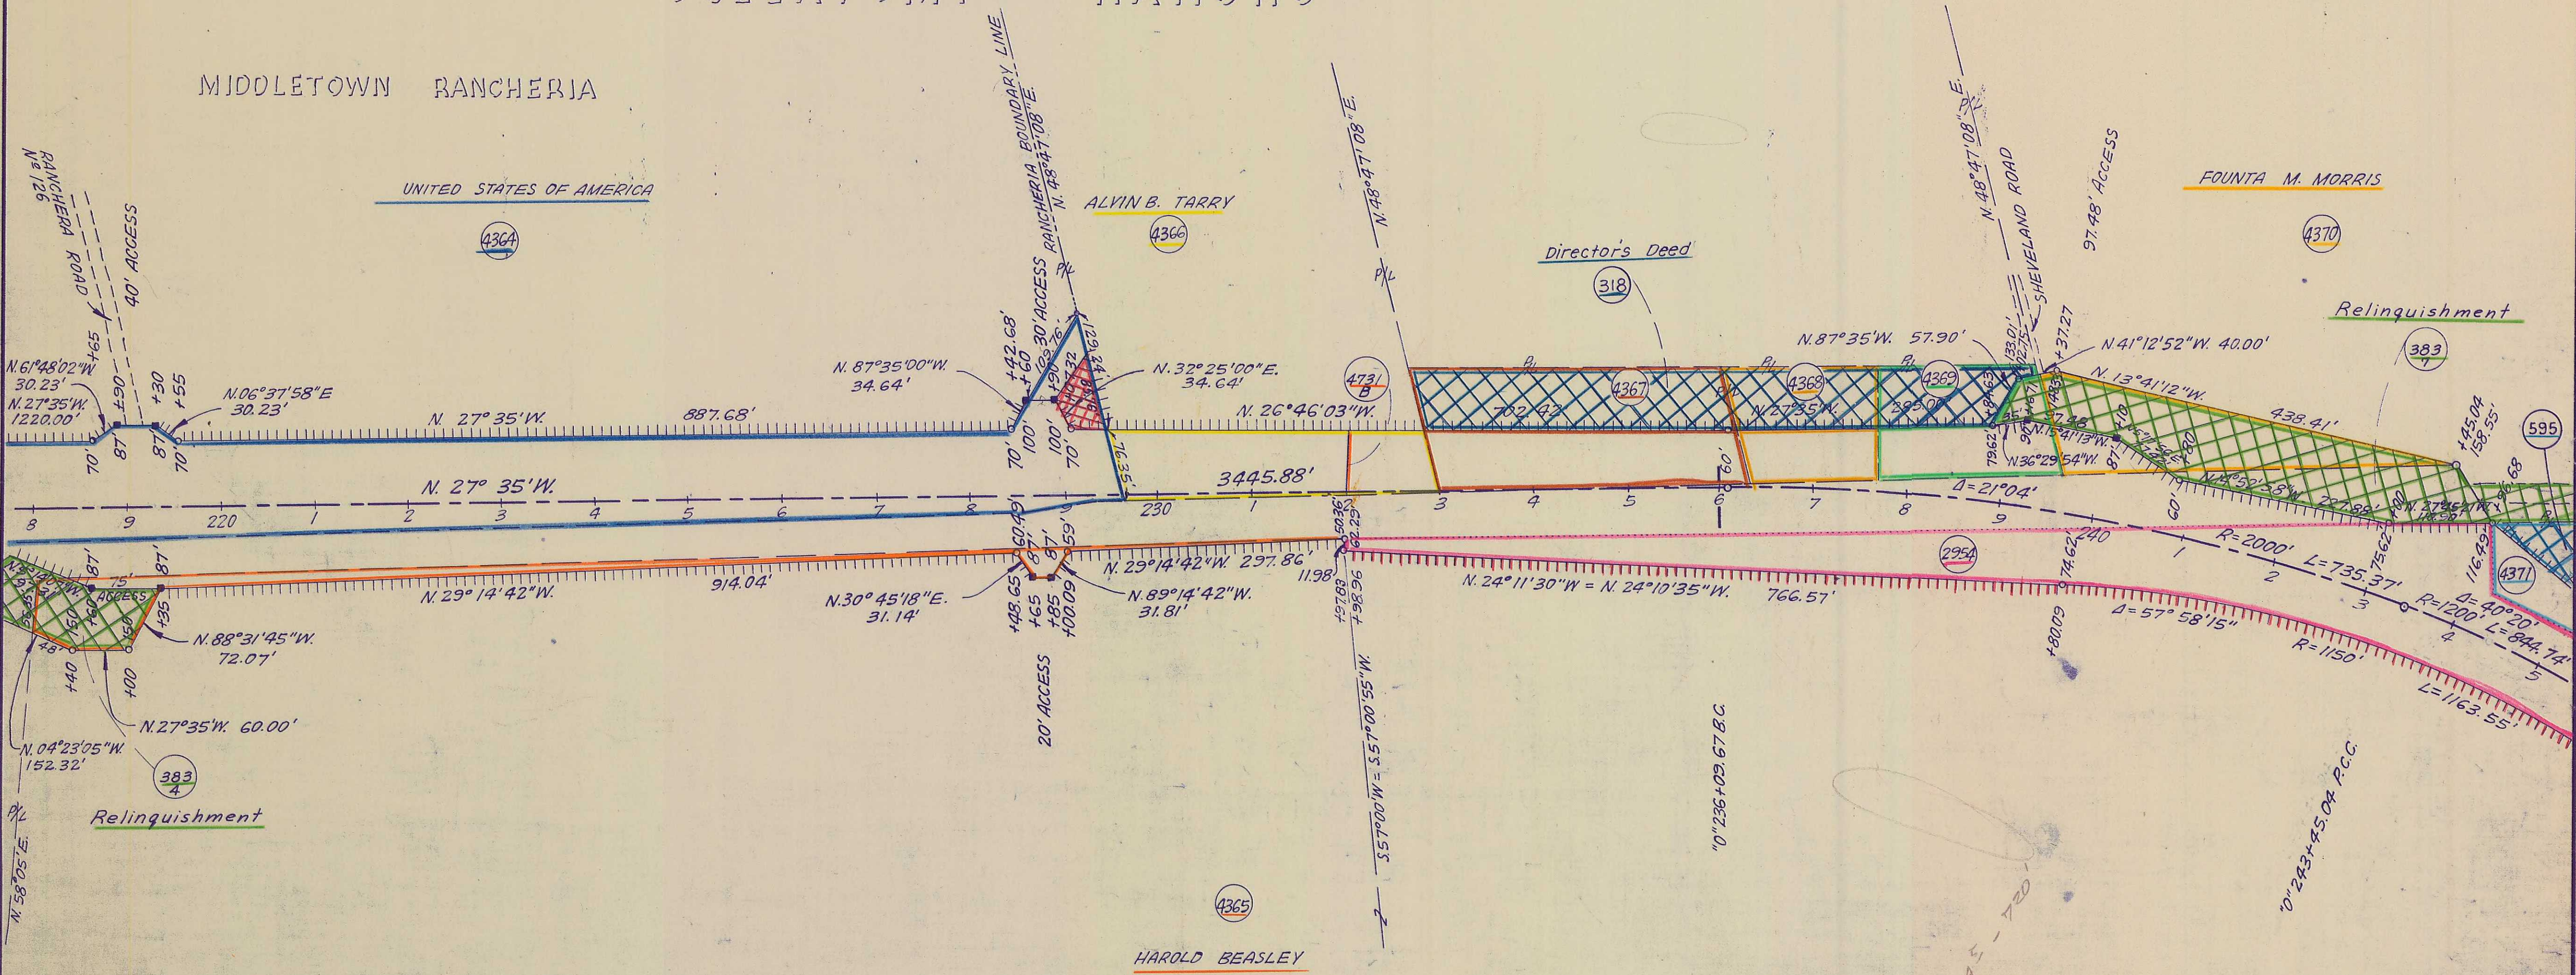

R/W MAP

01-LAK -29-4.50
~~1-LAK -49-A~~

SCALE: 1"=100'