



T:\2017 PROJECTS\17158.dwg Adobe-Design\Constr Docs-Pub House\17158.02-C2.0-2.2-Pubhouse Driveway Improvement Plan.dwg, Monica Zeldan, 4/25/2023 3:09:57 PM

MATCHLINE - SEE SHEET 2.2
FOR CONTINUATION

HATCHING LEGEND:

- 12" CL II AB
- PAVERS (SLD)
- HARDSCAPE (SLD)

DRIVEWAY IMPROVEMENT PLAN

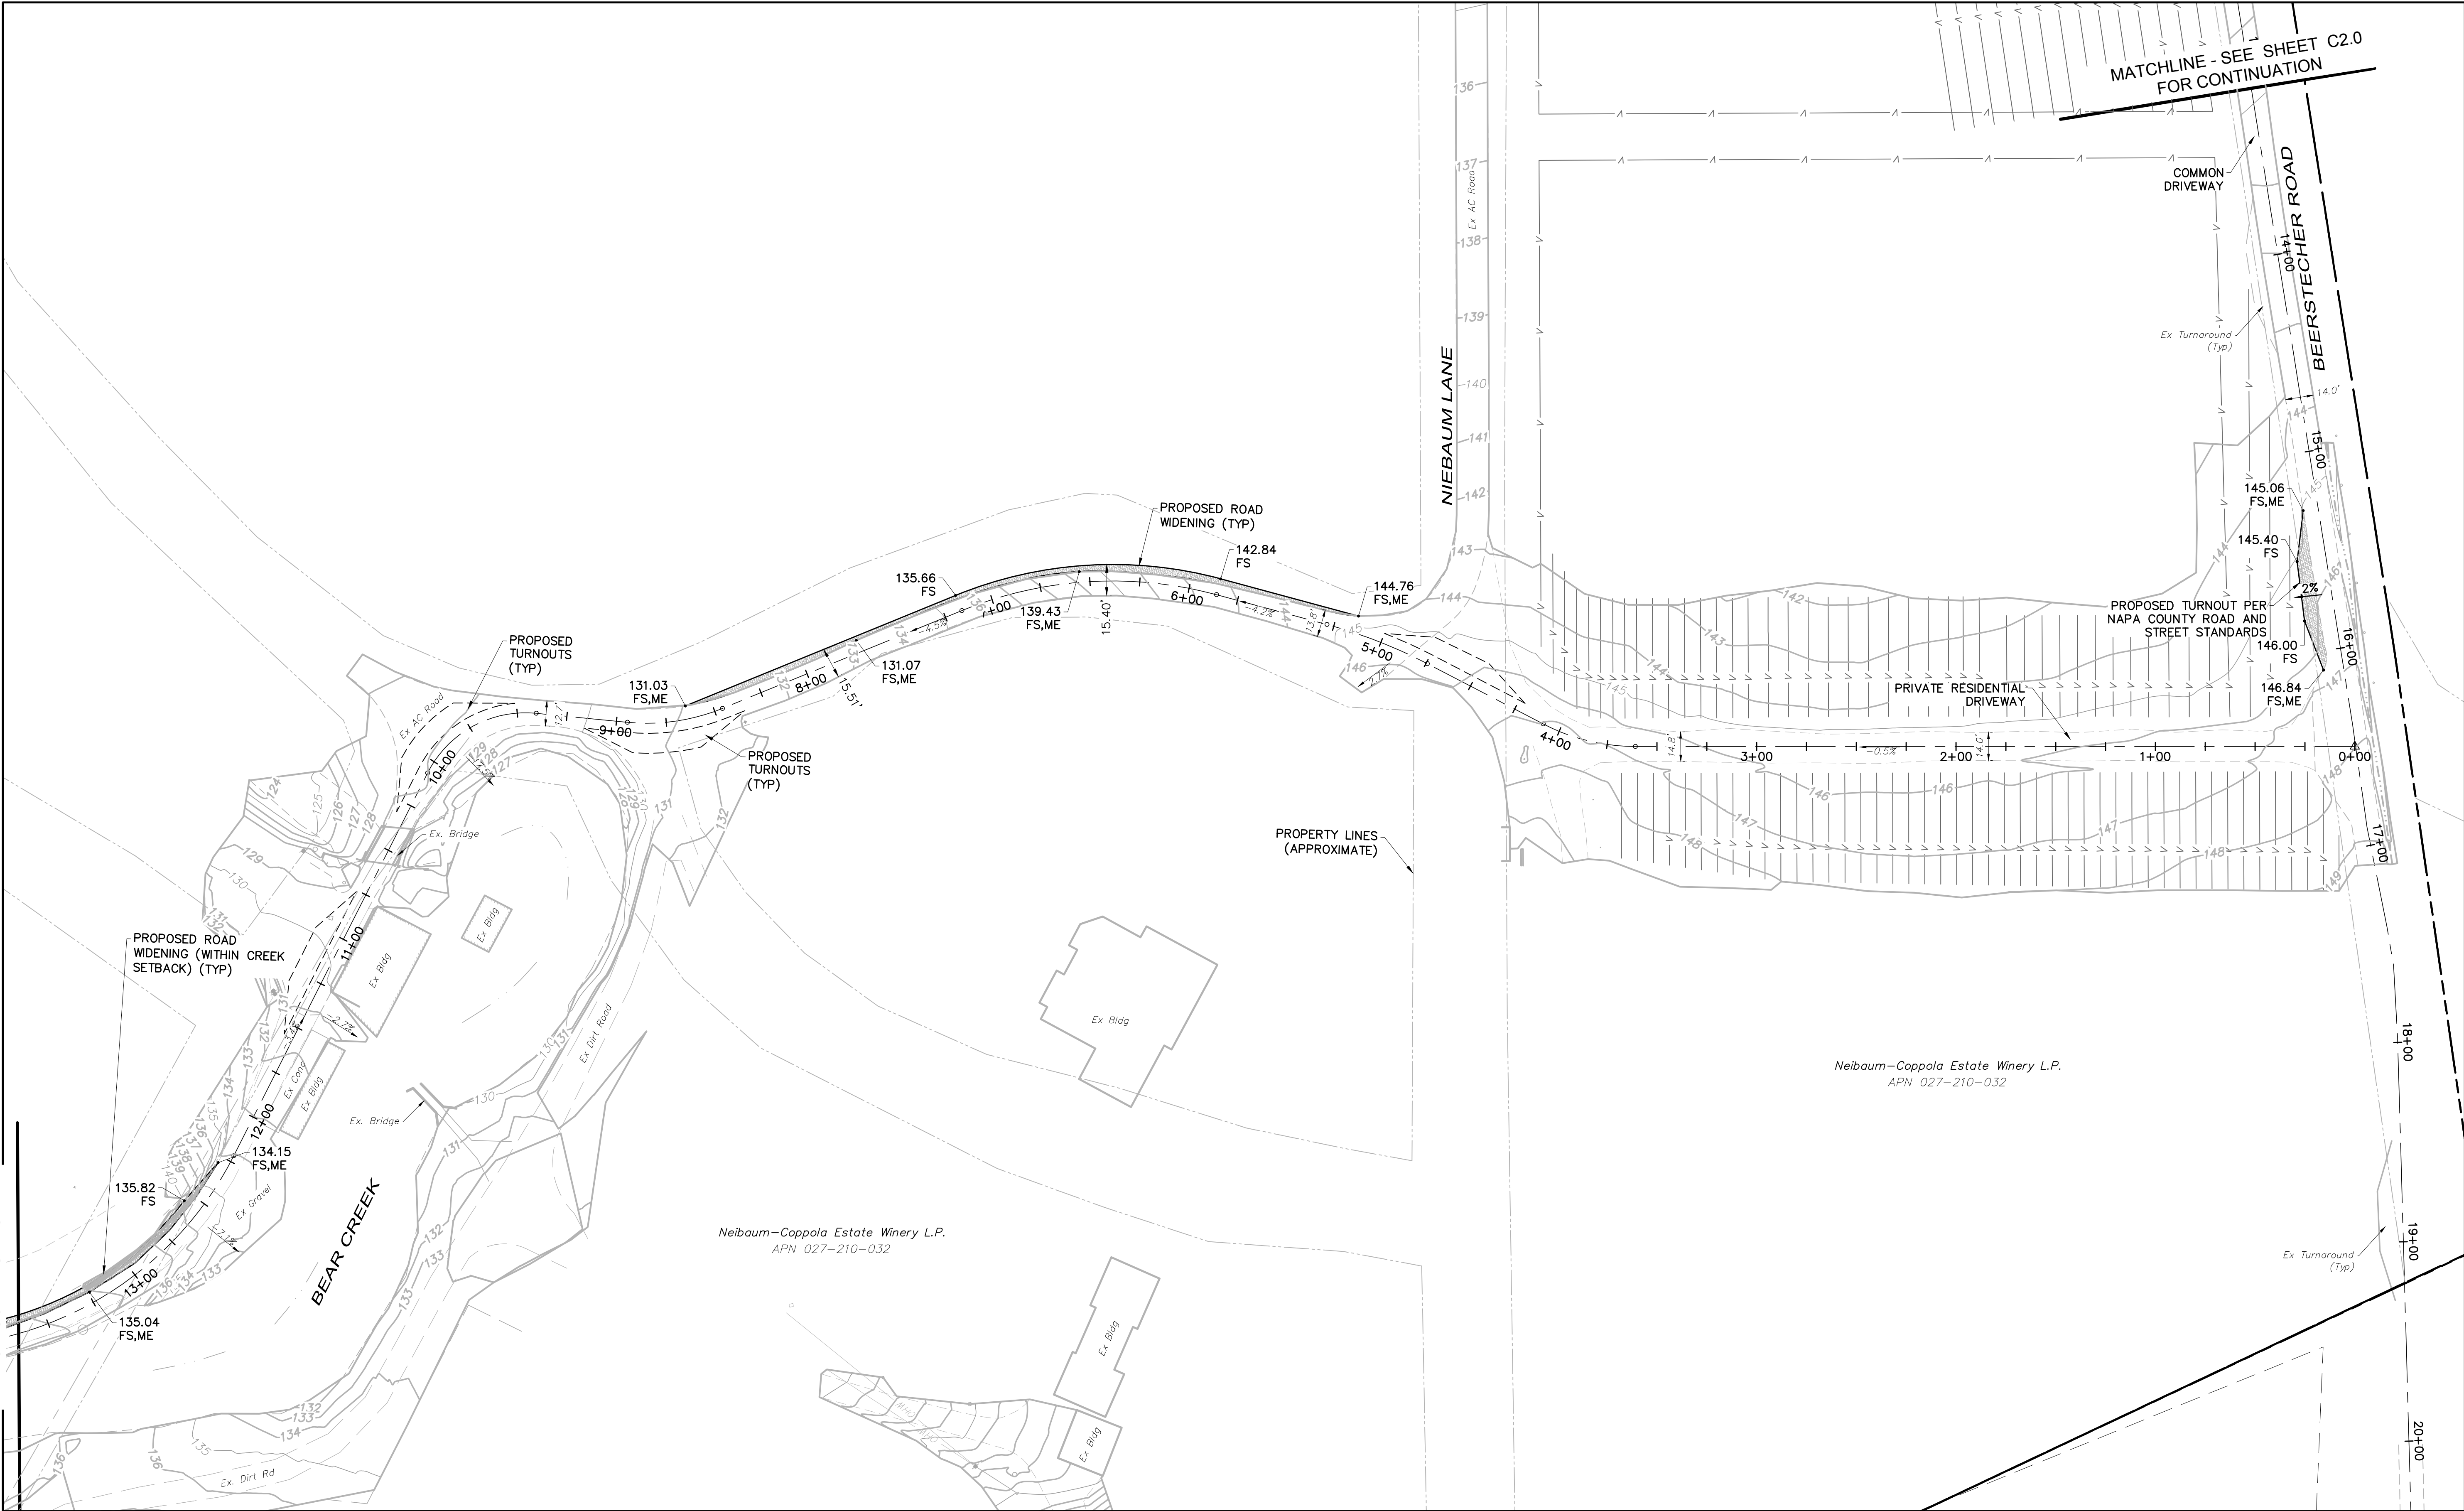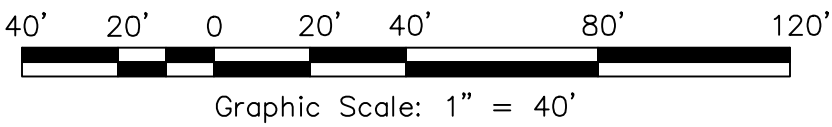


MATCHLINE - SEE SHEET C2.0
FOR CONTINUATION

INGLENOOK PRELIM GRADING AND
DRAINAGE PLANS
DRIVEWAY IMPROVEMENT PLAN

SCALE: AS NOTED
Date: May 25, 2023
Design by: NZ/JP
Drawn by: NZ/JP
Checked by: TJS

Sheet
C2.1

3 of 5 Sheet
Job 17158.02

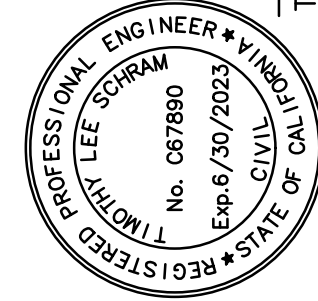

PRELIMINARY
Timothy L. Schram, PCE 67880
My license expires 6/30/2023

adobe associates, inc.
civil engineering / land surveying / wastewater
1220 N. Dutton Ave., Santa Rosa, CA 95401
P. (707) 541-2300 F. (707) 541-2301
Website: www.adobeinc.com
"A Service You Can Count On!"

Revisions	No.	Date	Description	Approved

