



Appendix P

Bicycle Path Plans

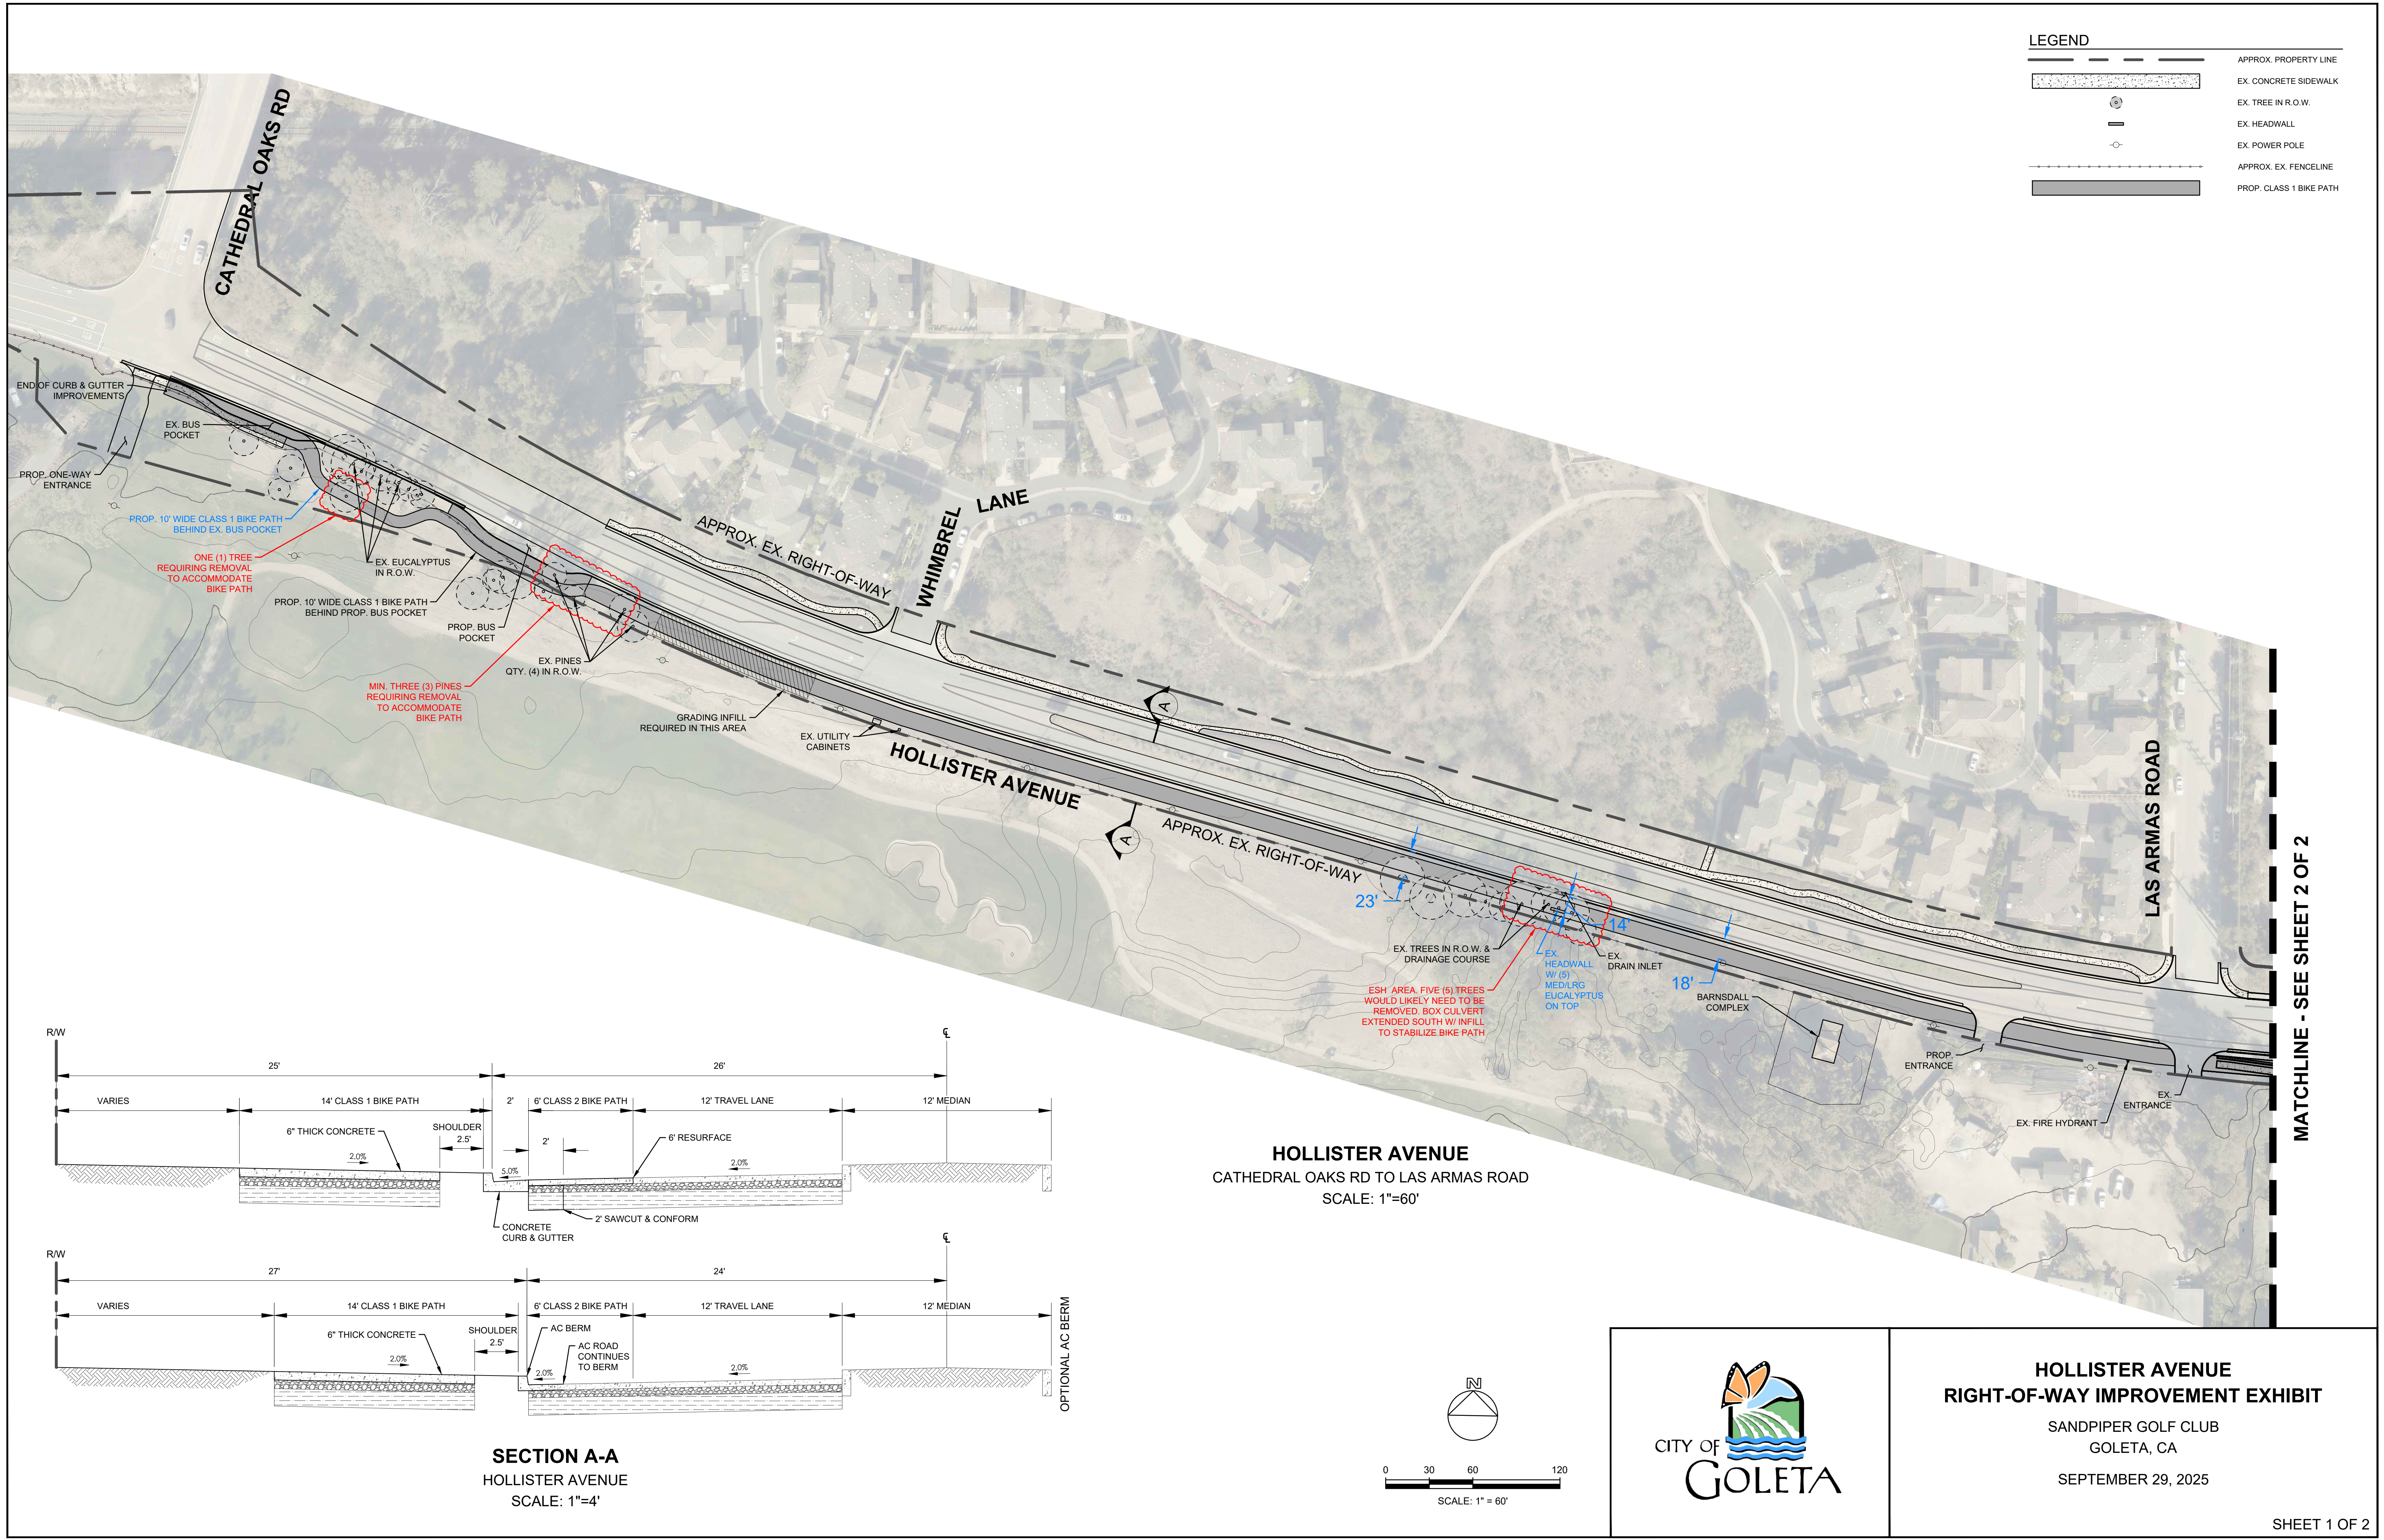


LEGEND	
	APPROX. PROPERTY LINE
	EX. CONCRETE SIDEWALK
	EX. TREE IN R.O.W.
	EX. HEADWALL
	EX. POWER POLE
	APPROX. EX. FENCELINE
	PROP. CLASS 1 BIKE PATH

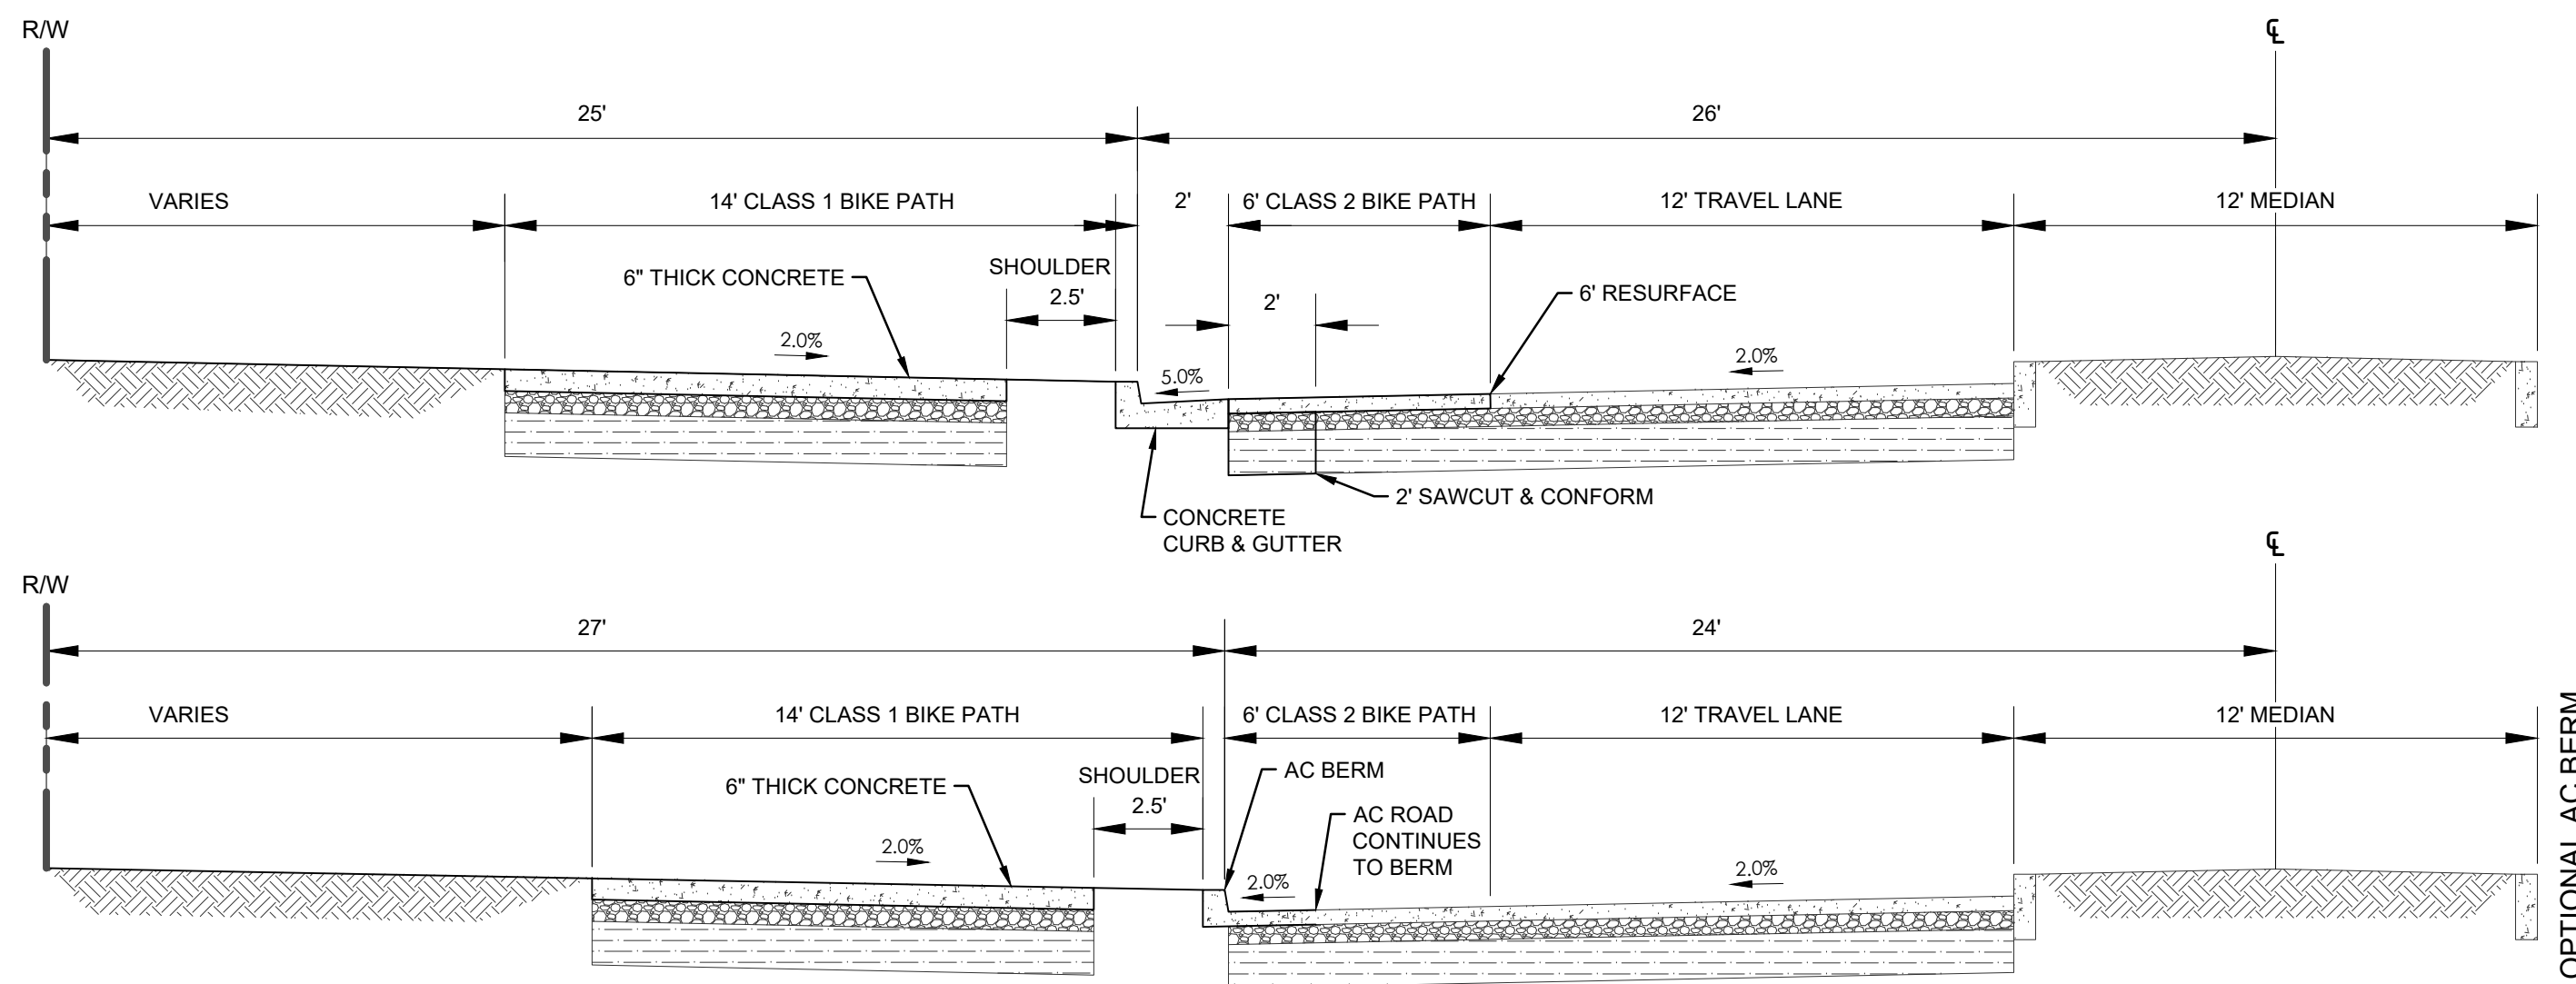

SECTION A-A
HOLLISTER AVENUE
SCALE: 1"=4'

HOLLISTER AVENUE
CATHEDRAL OAKS RD TO LAS ARMAS ROAD
SCALE: 1"=60'

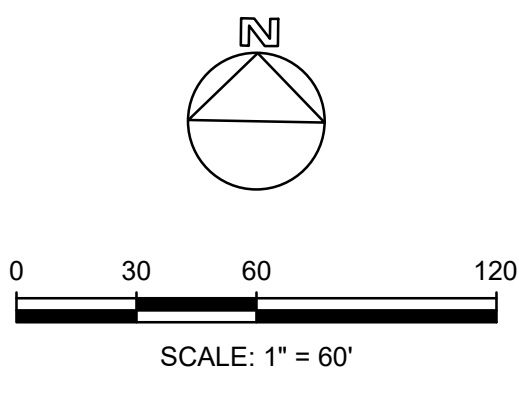



CITY OF
GOLETA


**HOLLISTER AVENUE
RIGHT-OF-WAY IMPROVEMENT EXHIBIT**

SANDPIPER GOLF CLUB
GOLETA, CA

SEPTEMBER 29, 2025

SHEET 1 OF 2


MATCHLINE - SEE SHEET 1 OF 2

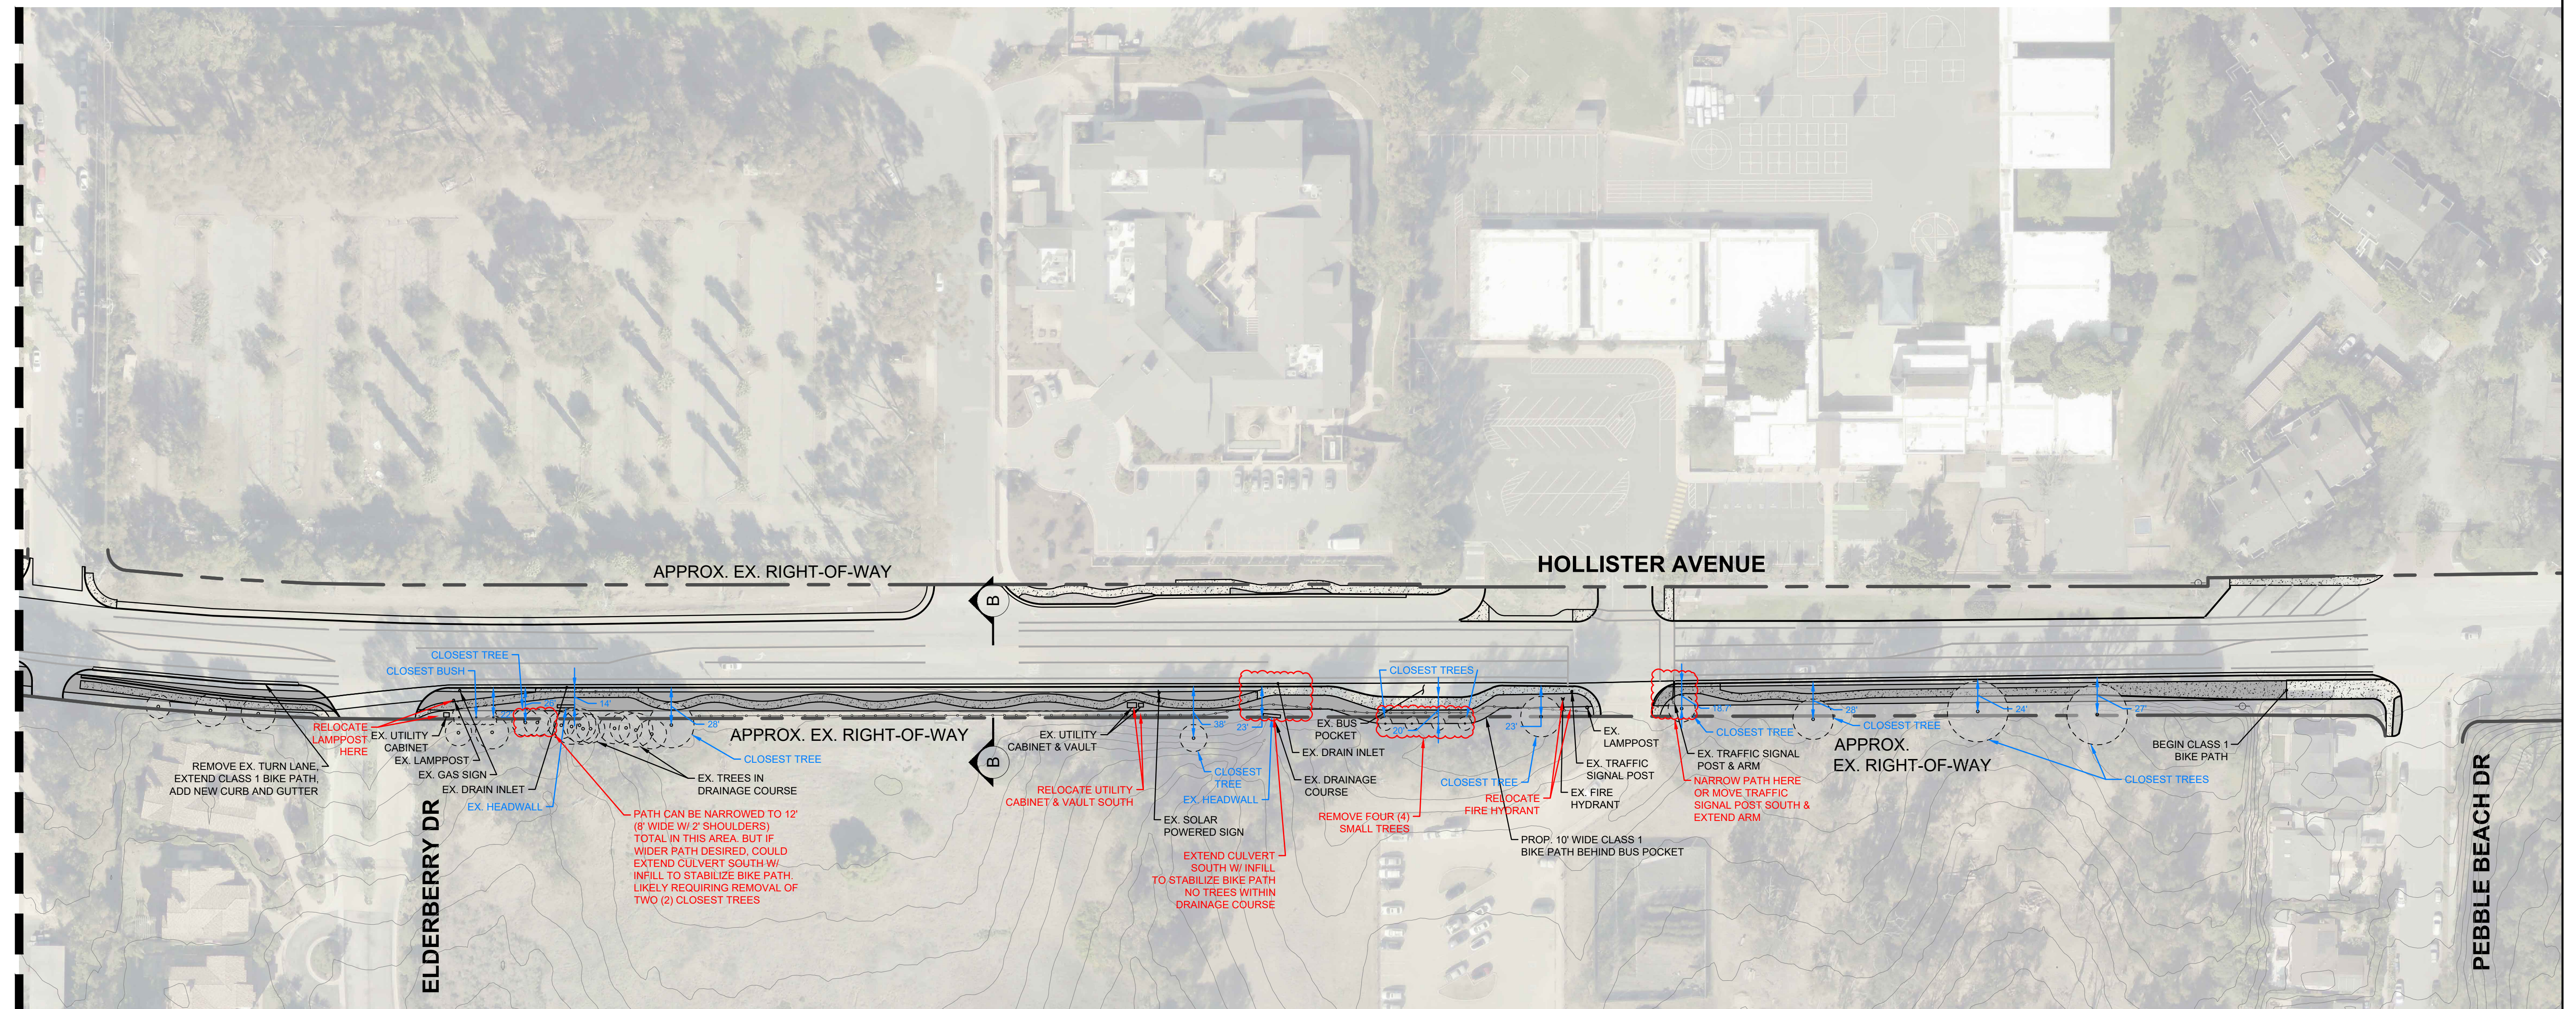


HOLLISTER AVENUE
LAS ARMAS ROAD TO PEBBLE BEACH DRIVE
SCALE: 1"=60'

LEGEND

	APPROX. PROPERTY LINE
	EX. CONCRETE SIDEWALK
	EX. TREE IN R.O.W.
	EX. HEADWALL
	EX. POWER POLE
	APPROX. EX. FENCELINE
	PROP. CLASS 1 BIKE PATH

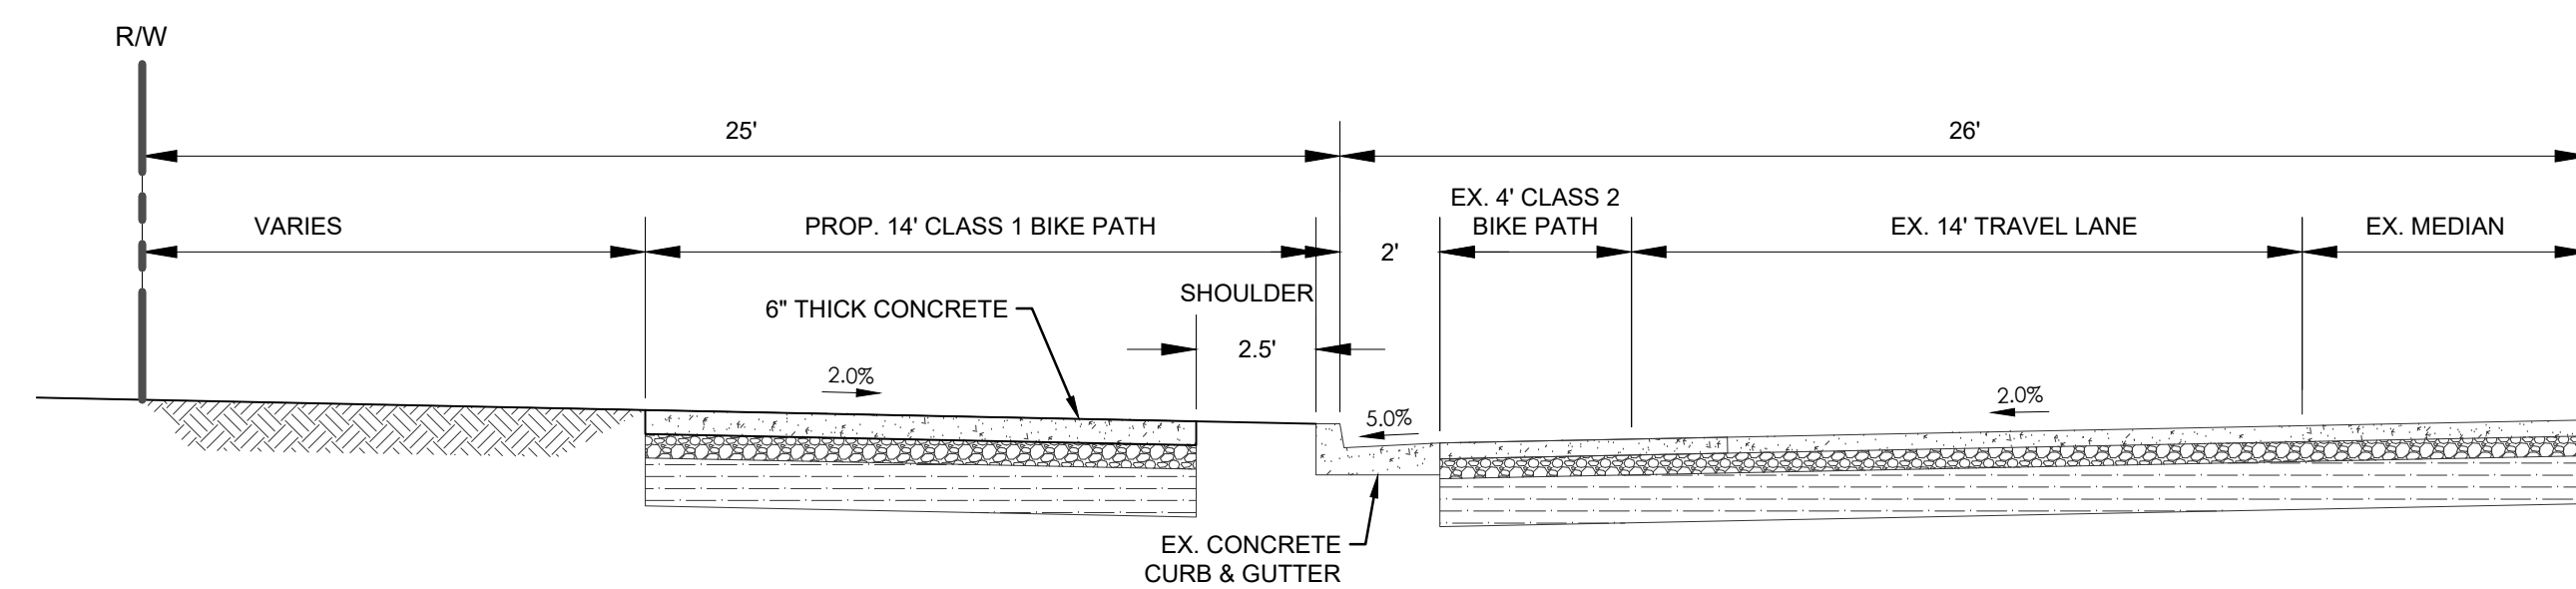

SECTION B-B
HOLLISTER AVENUE
SCALE: 1"=4'

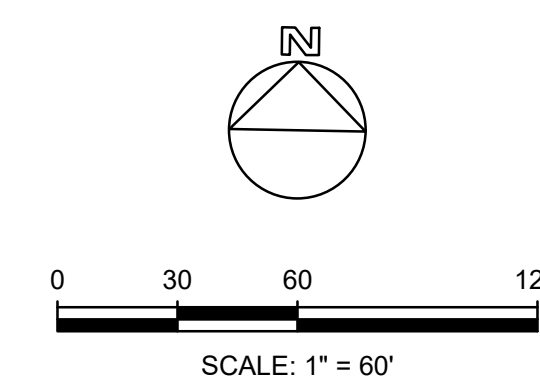

HOLLISTER AVENUE
RIGHT-OF-WAY IMPROVEMENT EXHIBIT

SANDPIPER GOLF CLUB
GOLETA, CA

SEPTEMBER 29, 2025