

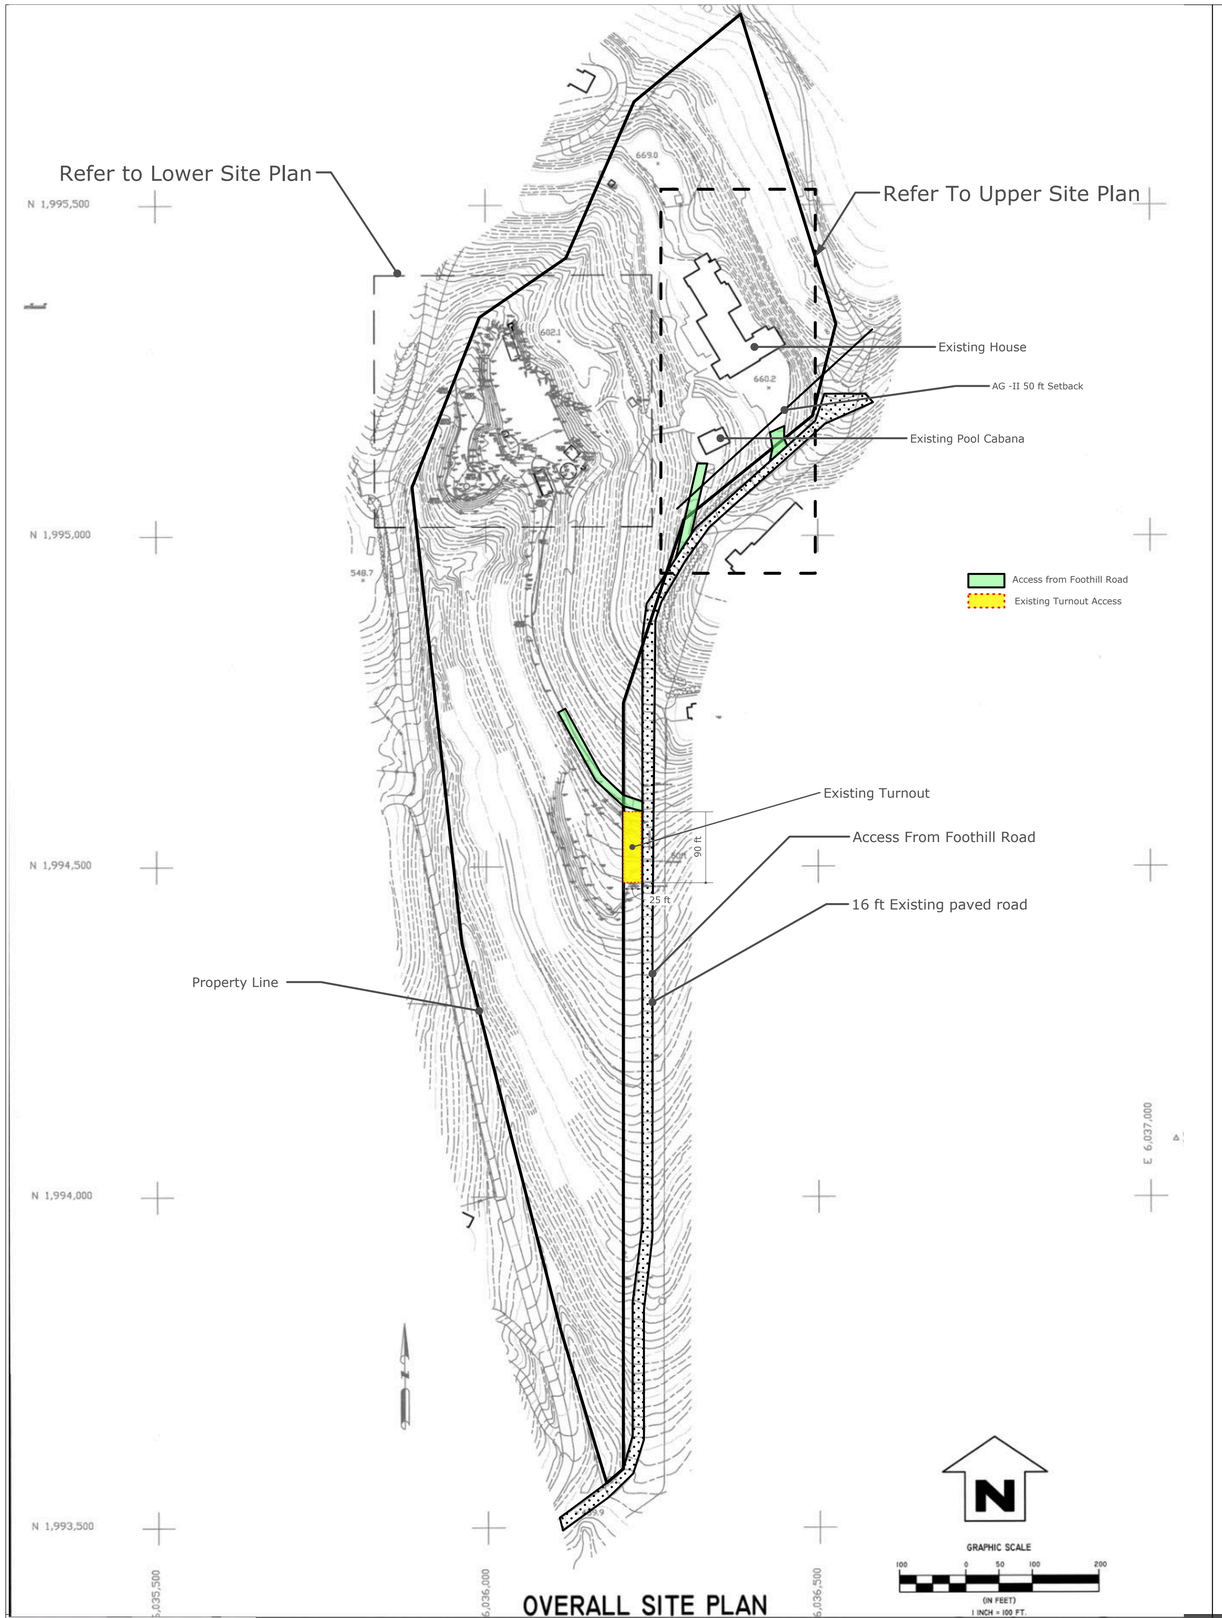



OVERALL SITE PLAN

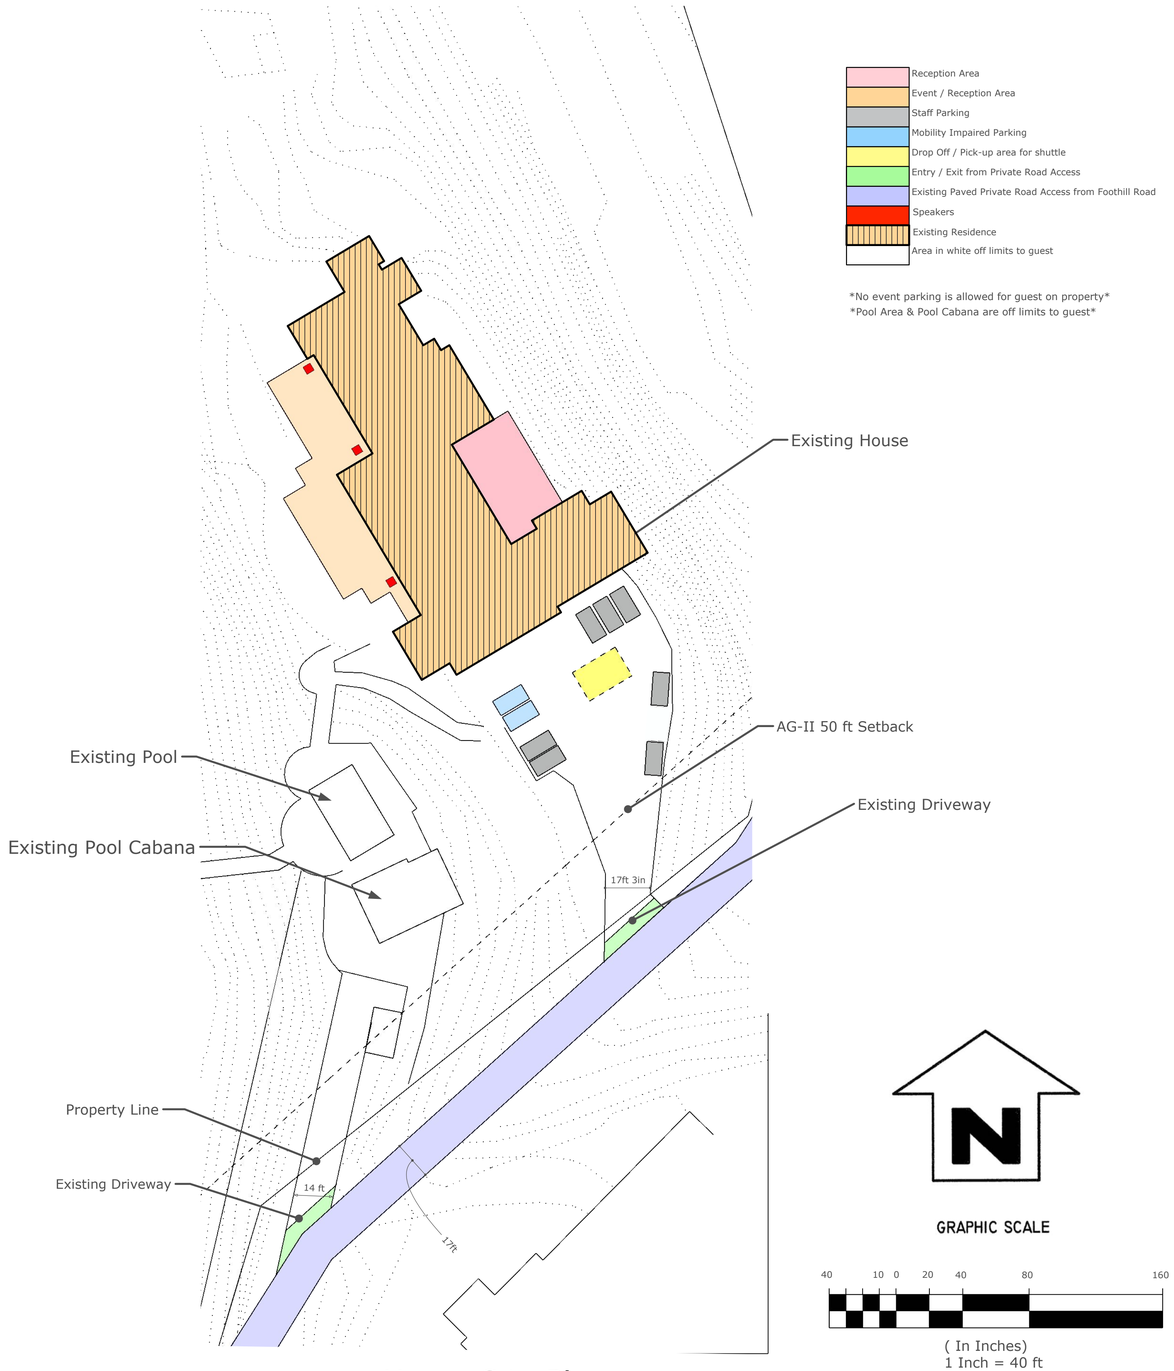

Upper Site Plan

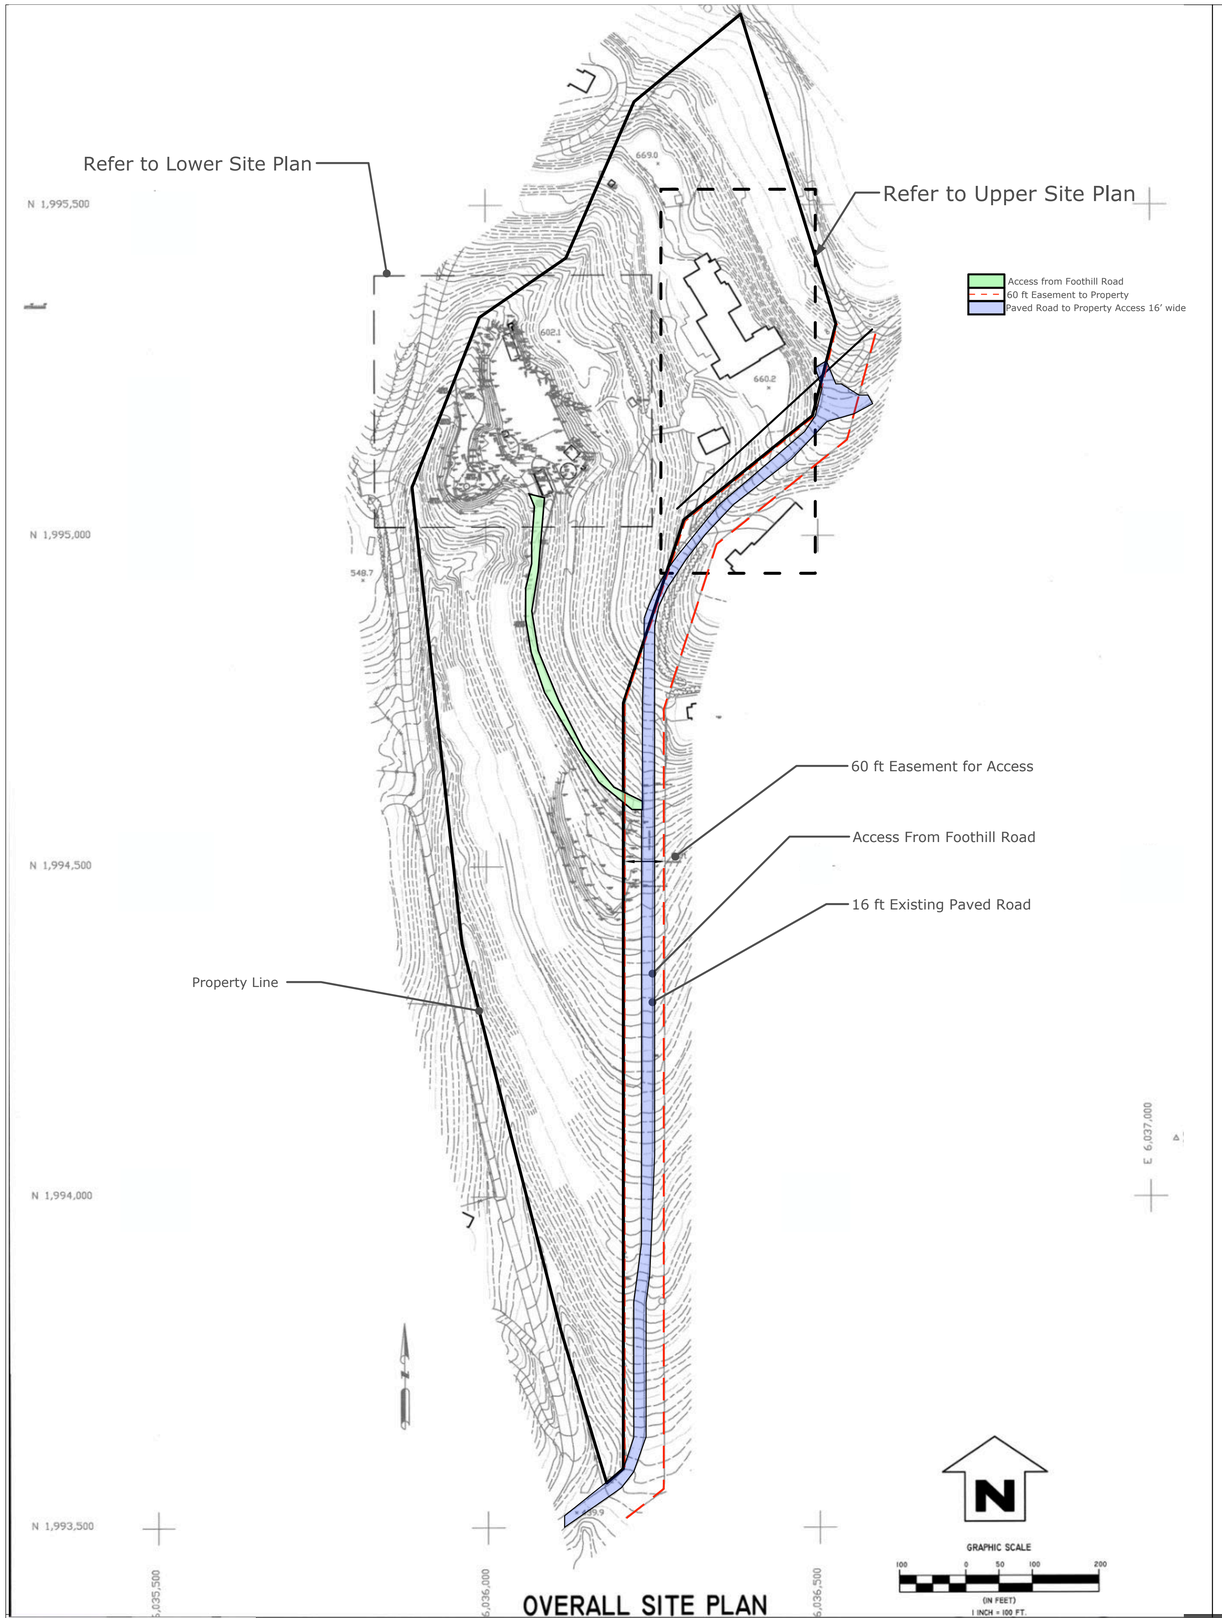

OVERALL SITE PLAN

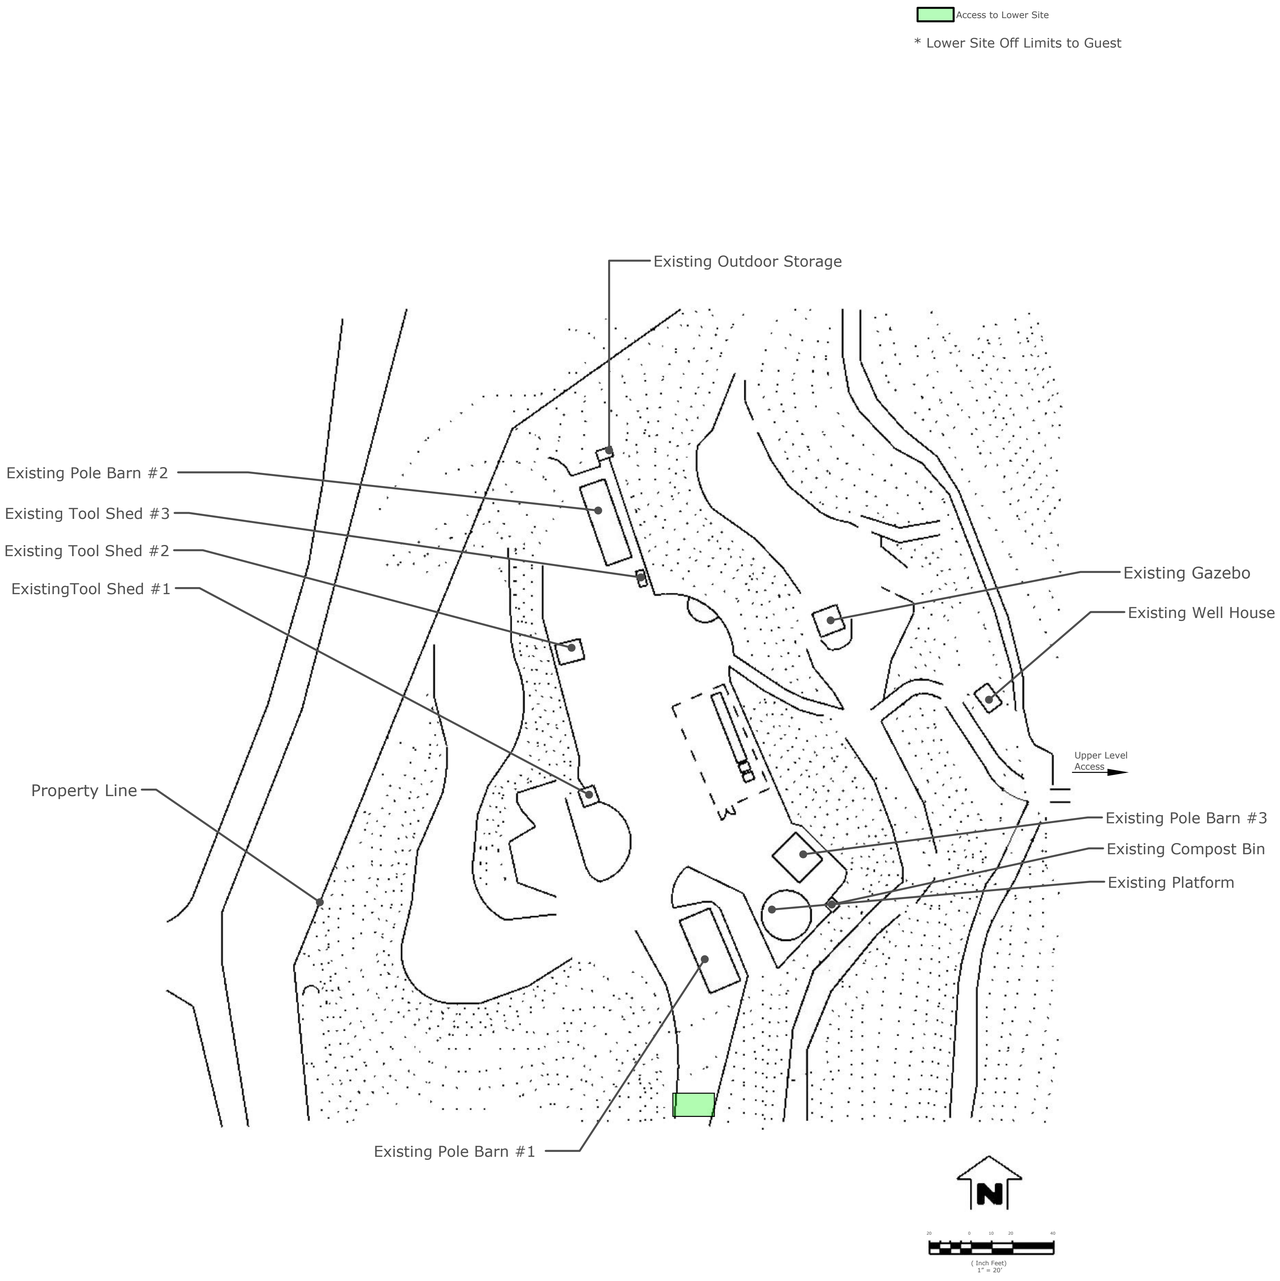

Lower Site Plan