


REVISION SCHEDULE	
NO.	DATE
1	

the Court.
VICTORVILLE, CA

SITE PLAN

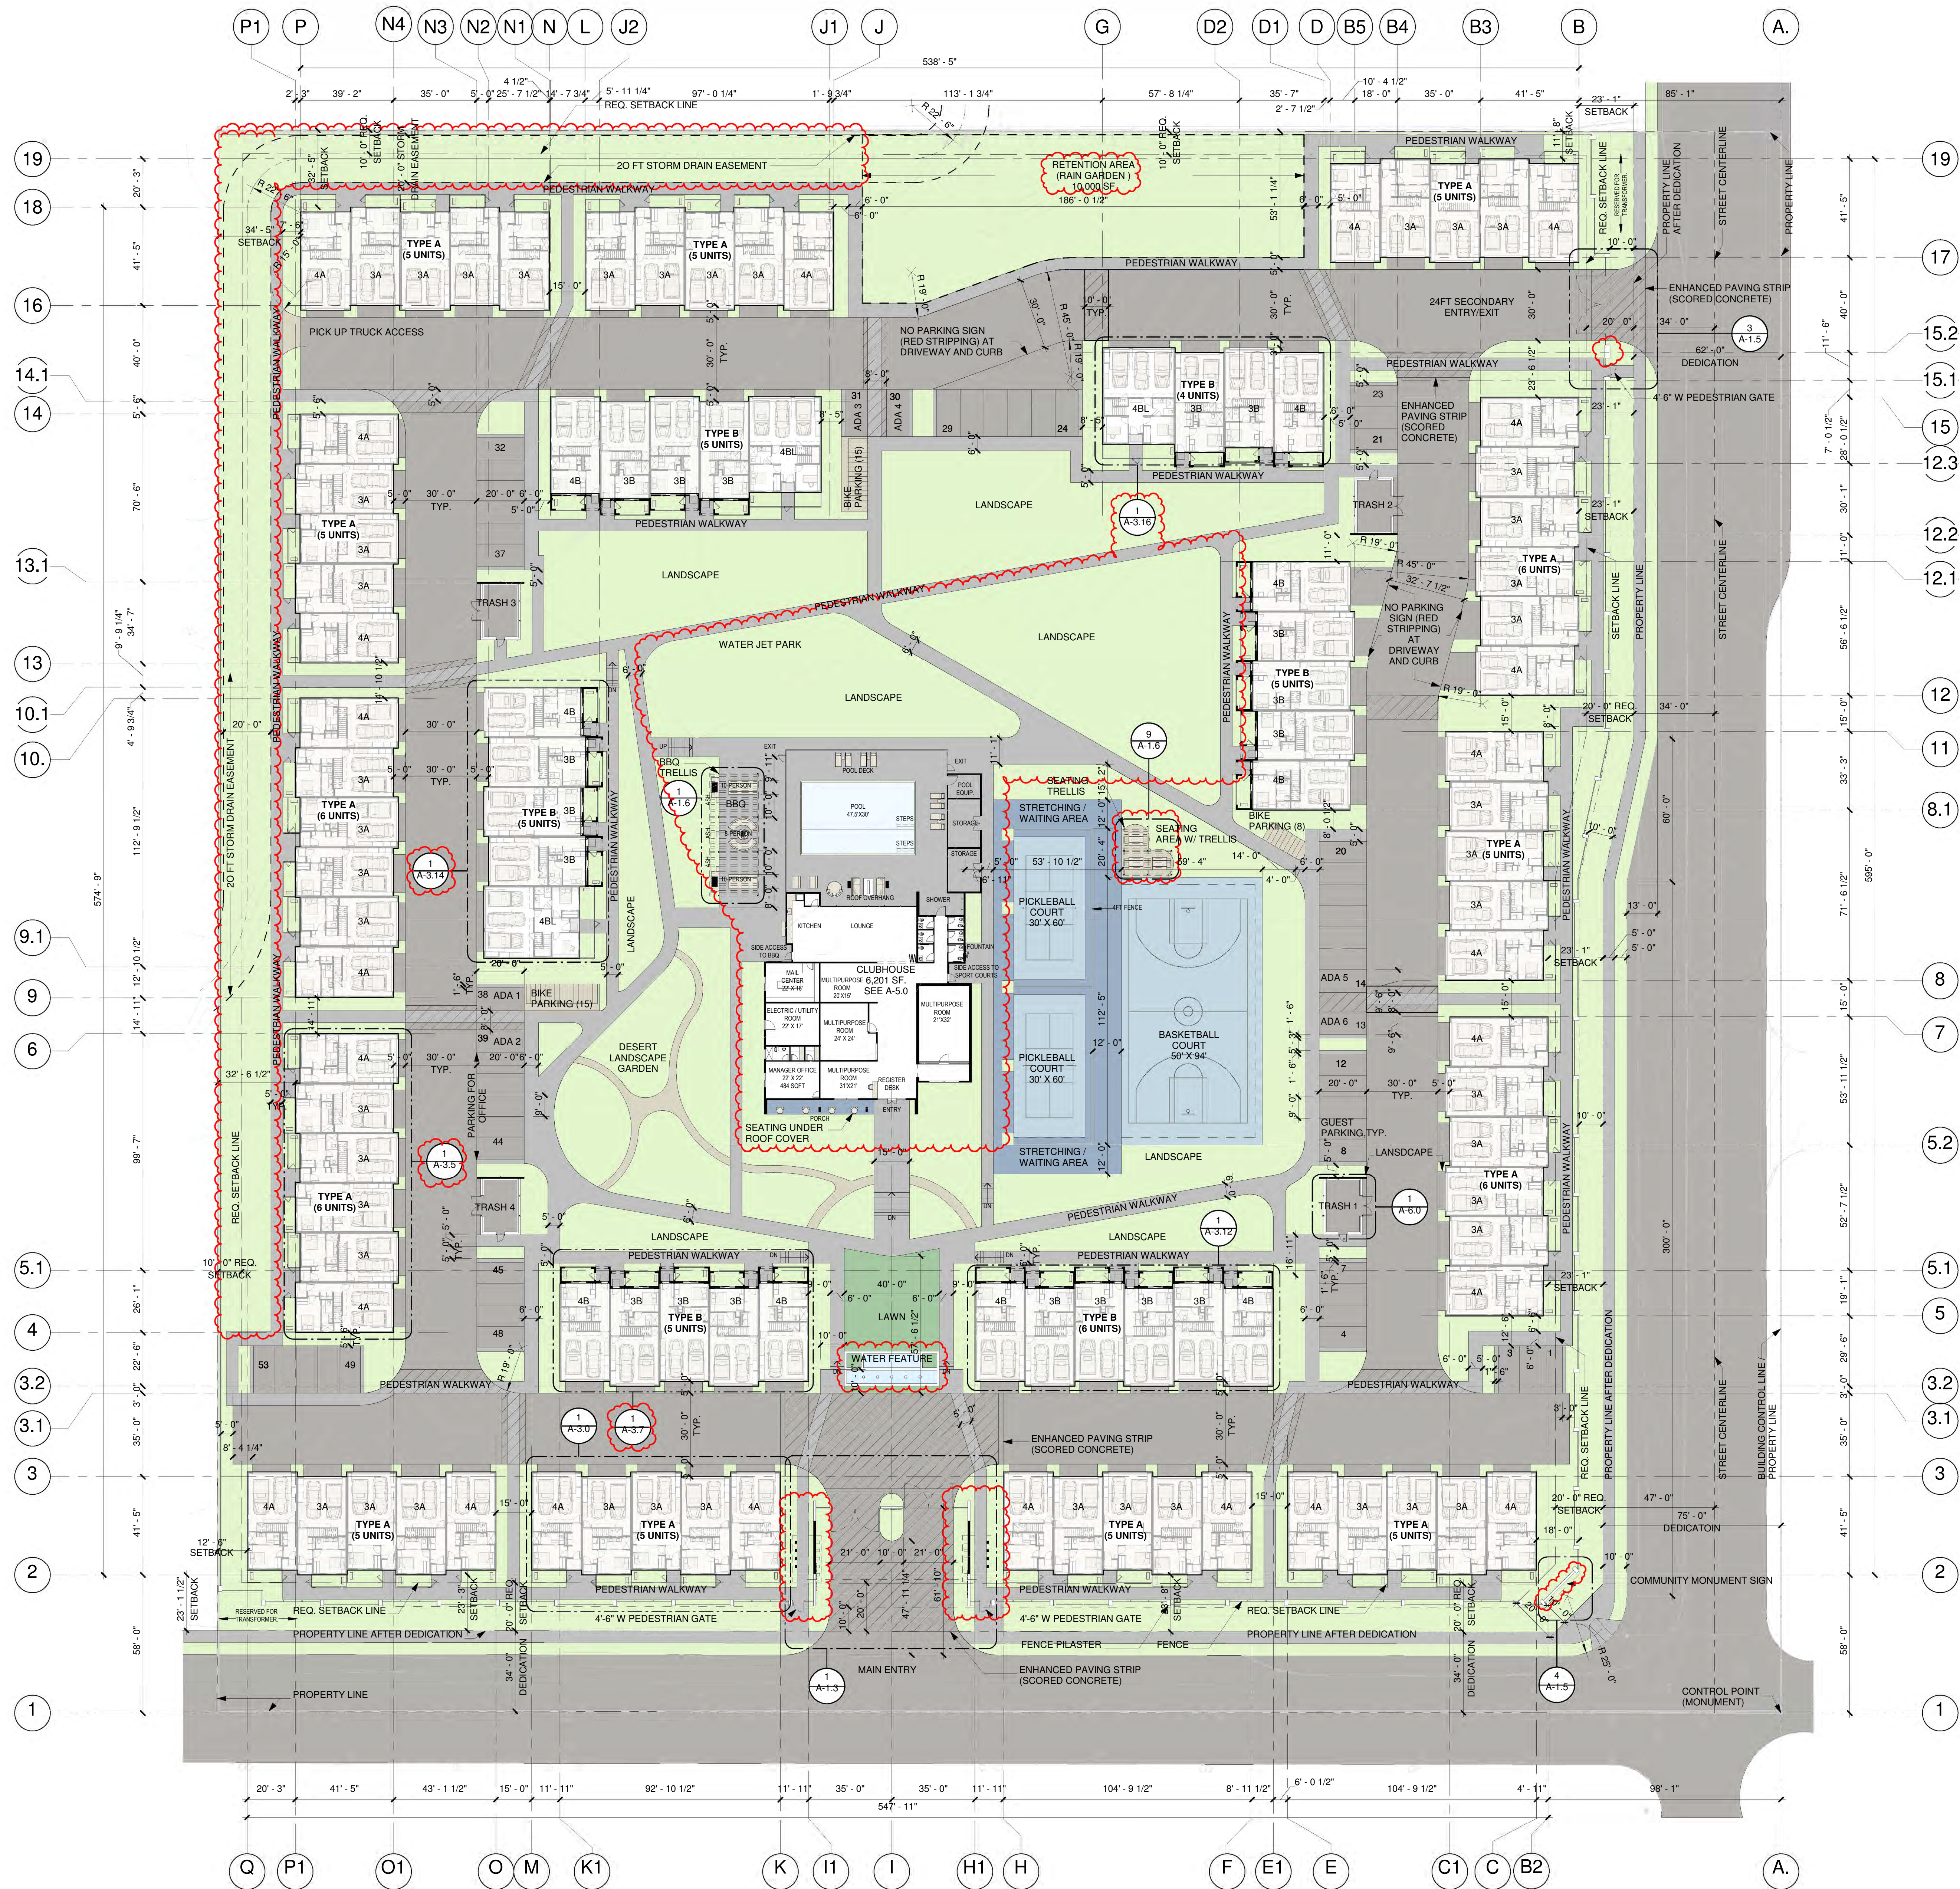

SITE PLAN LEGEND

- | | |
|------------------------------|--|
| ROAD/GUEST PARKING | ENHANCE COLORED CONCRETE |
| PEDESTRIAN WALKWAY/ SIDEWALK | ENHANCED PAVING STRIP (SCORED CONCRETE) |
| LAWN/TURF | XERISCAPE |
| RUNNING TRACK | GRAVEL GRATE / DG |
| SPORT COURT | WATER FEATURE/POOL/ WATER JET PLAYGROUND |
| COMPOSITE DECK | UNIT / CLUBHOUSE FOOTPRINT |
| RUBBERIZED PLAY SURFACE | FENCE/GATE/LOW WALL |

