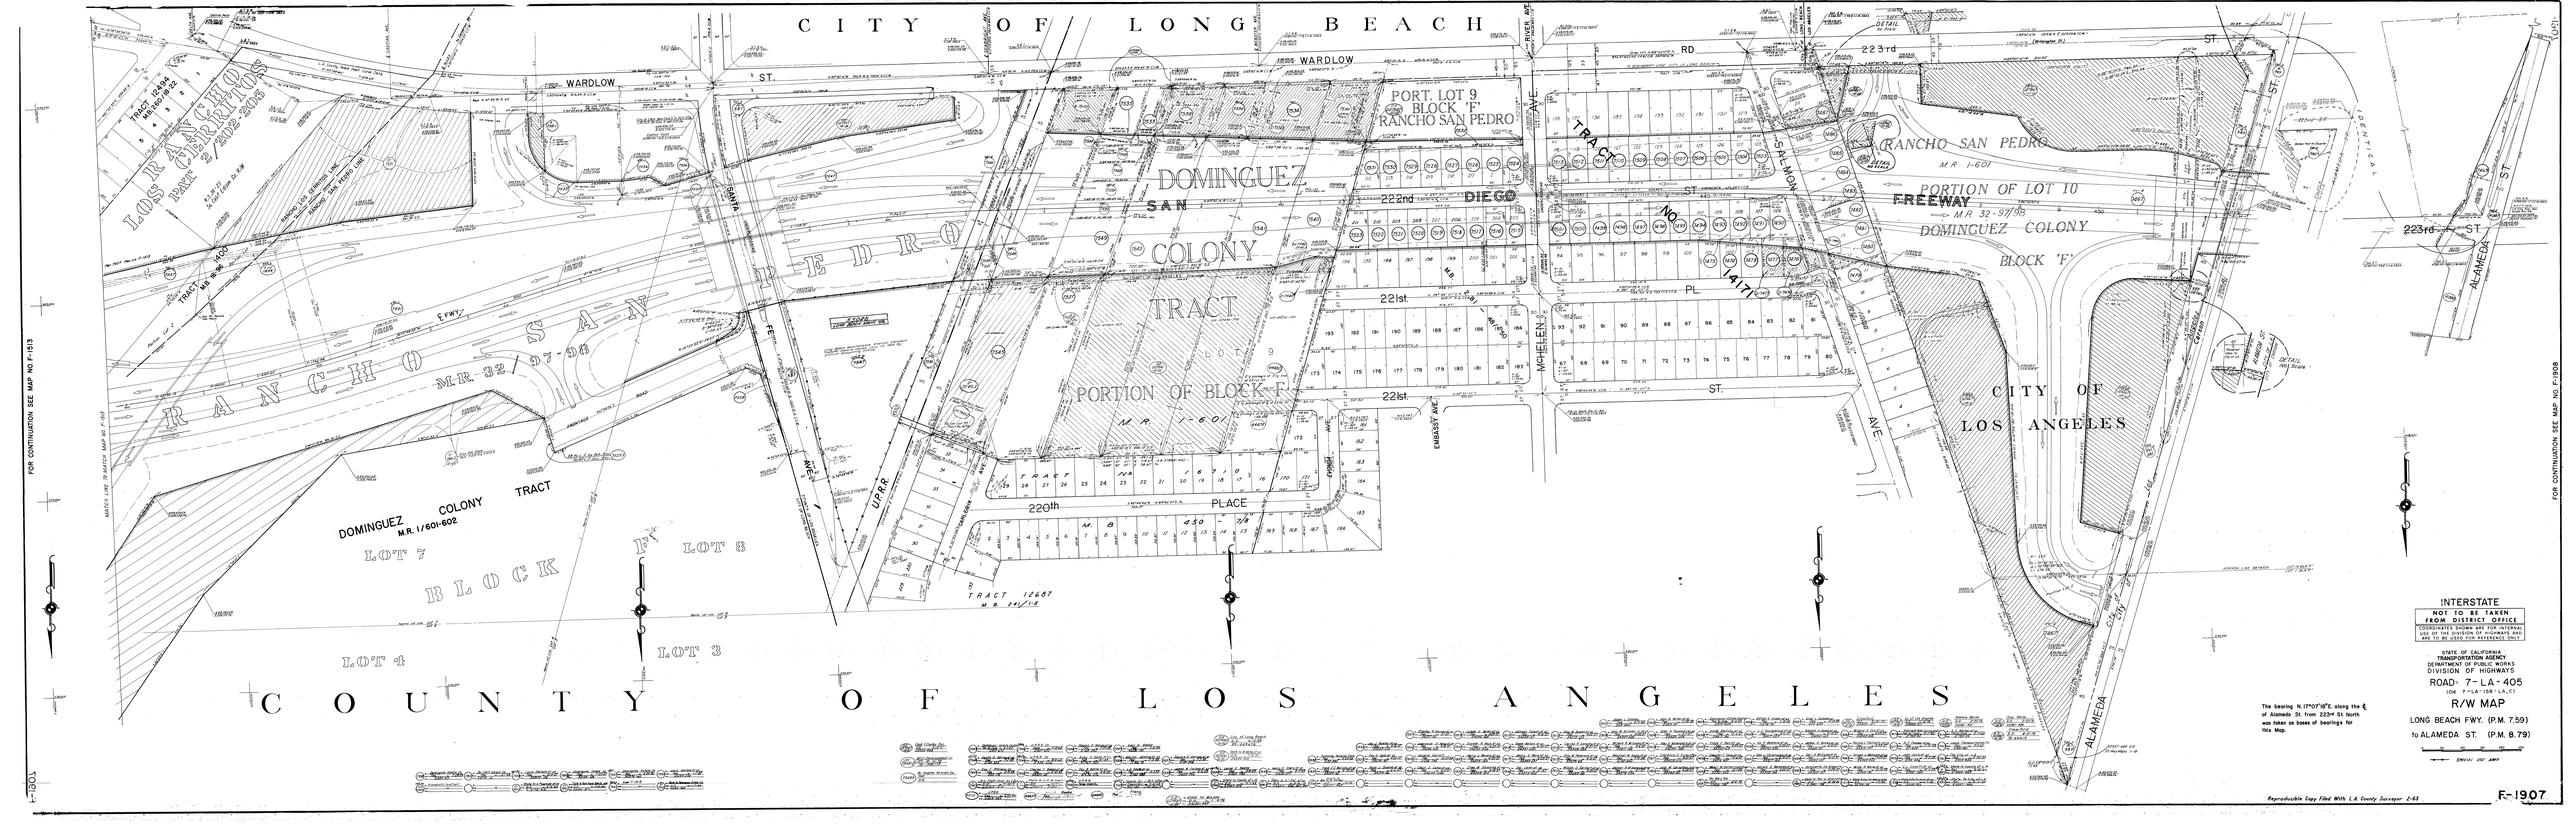


INTERSTATE

NOT TO BE TAKEN FROM DISTRICT OFFICE

COORDINATES SHOWN ARE FOR INTERNAL USE OF THE DIVISION OF HIGHWAYS AND ARE TO BE USED FOR REFERENCE ONLY

STATE OF CALIFORNIA
TRANSPORTATION AGENCY
DEPARTMENT OF PUBLIC WORKS
DIVISION OF HIGHWAYS

ROAD 7-LA-405
(06 7-LA-158-LA,C)

R/W MAP

LONG BEACH FWY. (P.M. 7.59)
to ALAMEDA ST. (P.M. 8.79)

SCALE: 200' 0 200' 400'

The bearing N. 17°07'18"E. along the ℄ of Alameda St. from 223rd St North was taken as basis of bearings for this Map.

Reproducible Copy Filed With L.A. County Surveyor 2-63

F-1907