Appendix H. MRCA Wildlife Easement

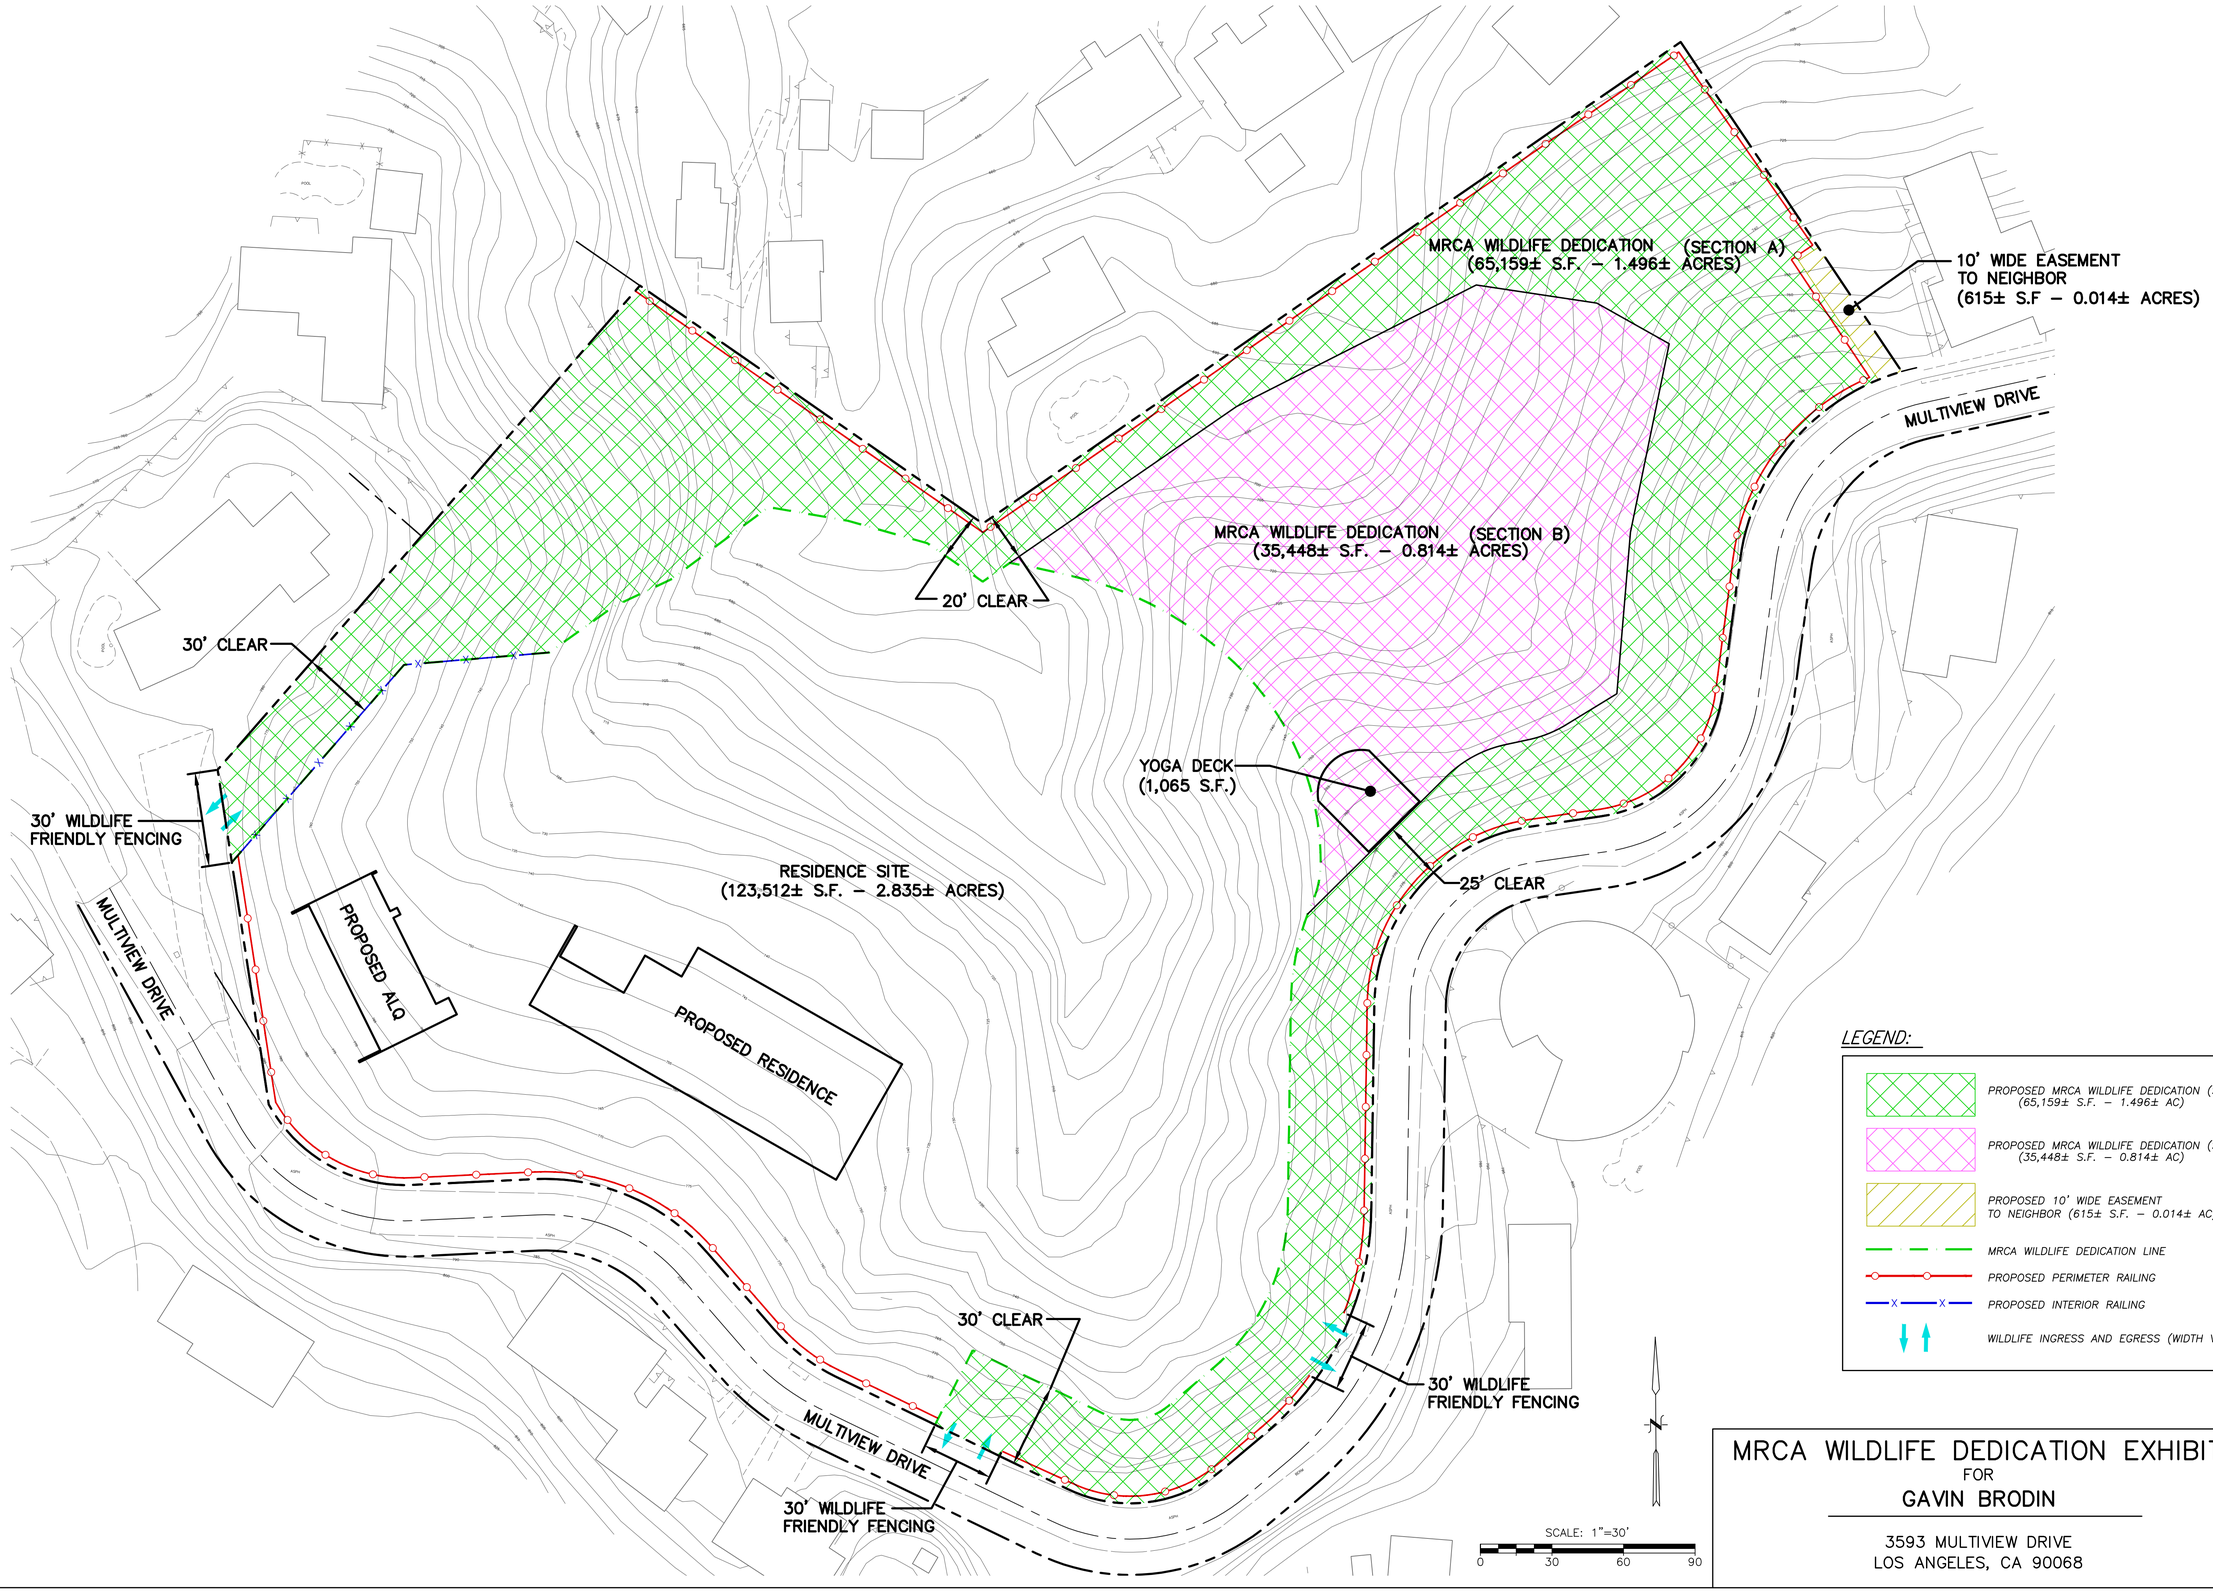

LEGEND:

- *PROPOSED MRCA WILDLIFE DEDICATION (SECTION A) (65,159± S.F. – 1.496± AC)*
- *PROPOSED MRCA WILDLIFE DEDICATION (SECTION B) (35,448± S.F. – 0.814± AC)*
- *PROPOSED 10' WIDE EASEMENT TO NEIGHBOR (615± S.F. – 0.014± AC)*
- *MRCA WILDLIFE DEDICATION LINE*
- *PROPOSED PERIMETER RAILING*
- *PROPOSED INTERIOR RAILING*
- *WILDLIFE INGRESS AND EGRESS (WIDTH VARIES)*

MRCA WILDLIFE DEDICATION EXHIBIT

FOR

GAVIN BRODIN

3593 MULTIVIEW DRIVE
LOS ANGELES, CA 90068

SHEET 1 OF 1