Ameen Ayoub Design Studio expressly reserves it's common-law copyright and other property rights in these designs, ideas, arrangements and plans indicated by these drawings. These drawings are not to be reproduced or copied in whole or in part, nor assigned to a third party without the written permission of Ameen Ayoub Design Studio.
They are not to be used for any other project and are to be returned upon request. In the event of unauthorized use of these plans, the authorized recipient agrees to hold harmless indemnify and defend Ameen Ayoub Design Studio, LLC from arising from such unauthorized use, All rights reserved.

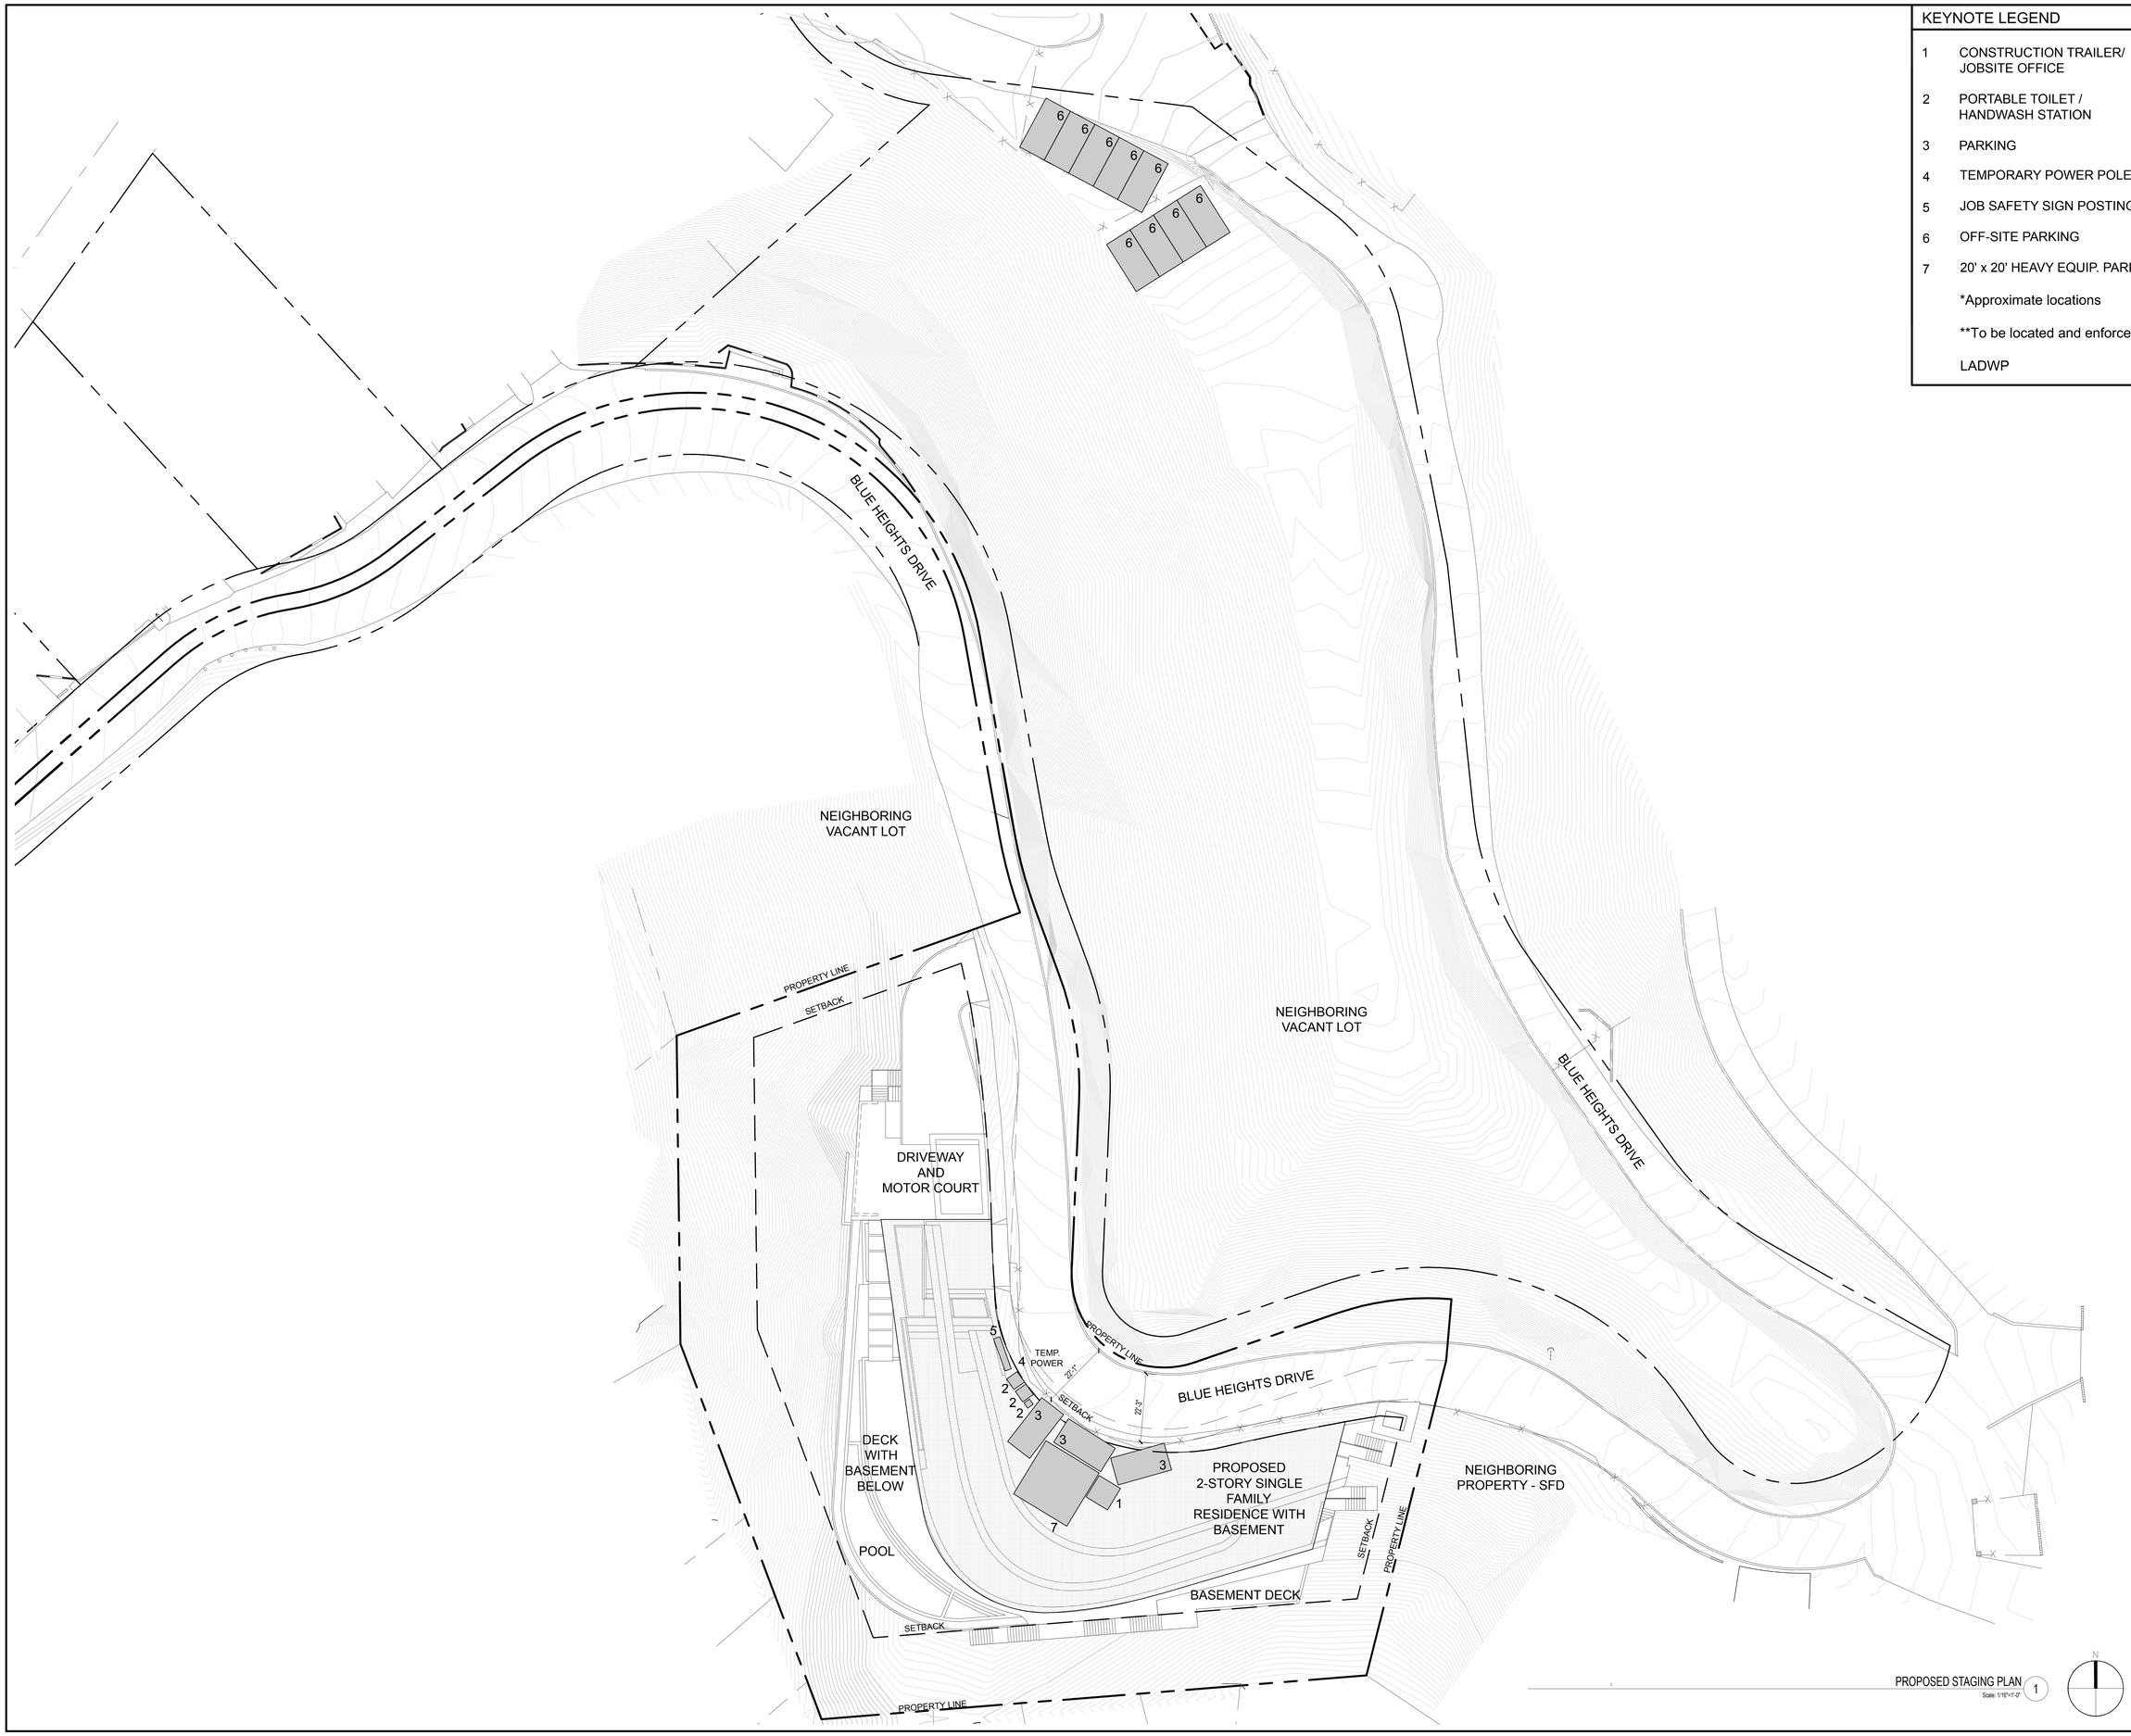

PROPOSED STAGING PLAN 1
Scale: 1/16"=1'-0"

KEYNOTE LEGEND

1	CONSTRUCTION TRAILER/ JOBSITE OFFICE
2	PORTABLE TOILET / HANDWASH STATION
3	PARKING
4	TEMPORARY POWER POLE
5	JOB SAFETY SIGN POSTING
6	OFF-SITE PARKING
7	20' x 20' HEAVY EQUIP. PARKING

*Approximate locations

**To be located and enforced by LADWP

ameen ayoub design studio
1234 N Beverly Glen Blvd
admin@aadsla.com
Los Angeles CA 90077
www.ameenayoub.com

BLUE HEIGHTS RESIDENCE
1830 N. BLUE HEIGHTS DRIVE
LOS ANGELES, CA 90069

NOT FOR CONSTRUCTION

DRAWN: AA
CHECKED:
PROJECT NUMBER: 1600

ISSUE	DESCRIPTION	DATE
	DESIGN DEVELOPMENT	10.15.16
	PLAN CHECK SUBMITTAL	12.19.16
	PLAN CHECK RESUBMITTAL	05.19.17
	PLAN CHECK RESUBMITTAL	02.09.18

PROPOSED STAGING
SITE PLAN

A1.S

EMERGENCY EXIT ROUTES

FROM THE PROJECT SITE, there are two options for vehicles and pedestrians.

To Laurel Canyon Blvd.
Start out going southeast on Blue Heights Dr toward Cole Crest Dr.
Take the first right onto Cole Crest Dr.
Turn left onto Grand View Dr.
Turn right onto Kirkwood Dr.
Turn left onto Laurel Canyon Blvd.
Arrive at Laurel Canyon Blvd.

To W. Sunset Blvd.
Start out going west on Blue Heights Dr toward Sunset Plaza Dr.
Turn left onto Sunset Plaza Dr.
Turn right to stay on Sunset Plaza Dr.
Take the first right to stay on Sunset Plaza Dr.
Continue on Sunset Plaza. Dr.
Arrive at W. Sunset Blvd.

- Los Angeles County Fire Department Station 8
- Los Angeles City Fire Department 41
- Southern California Hospital at Hollywood
- Cedars-Sinai Medical Center

